




south proposed east north west

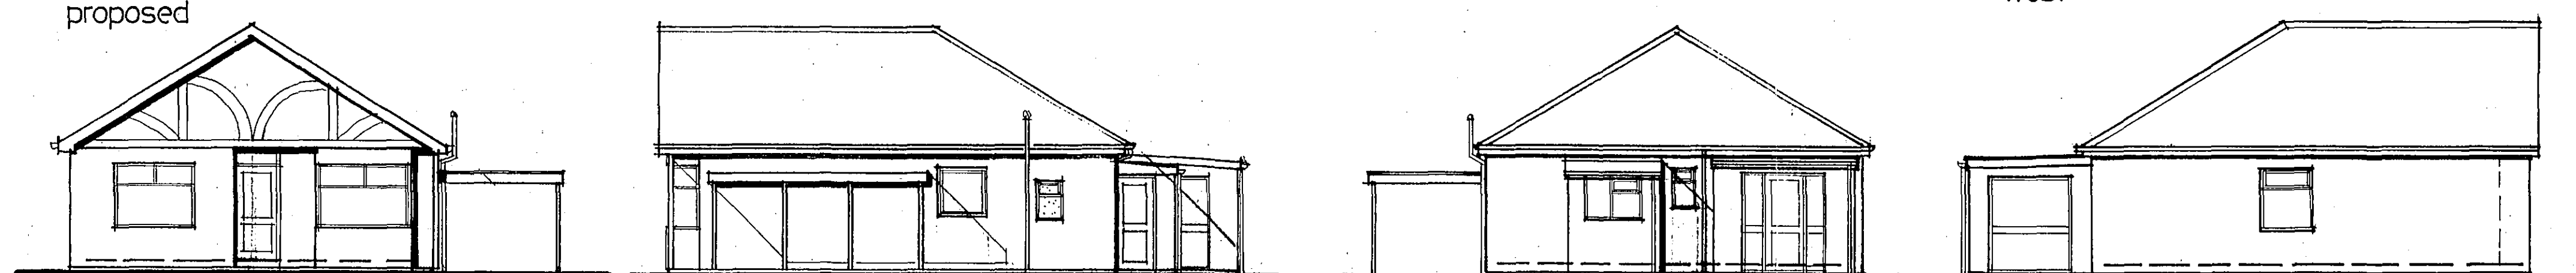


south existing elevations east north west

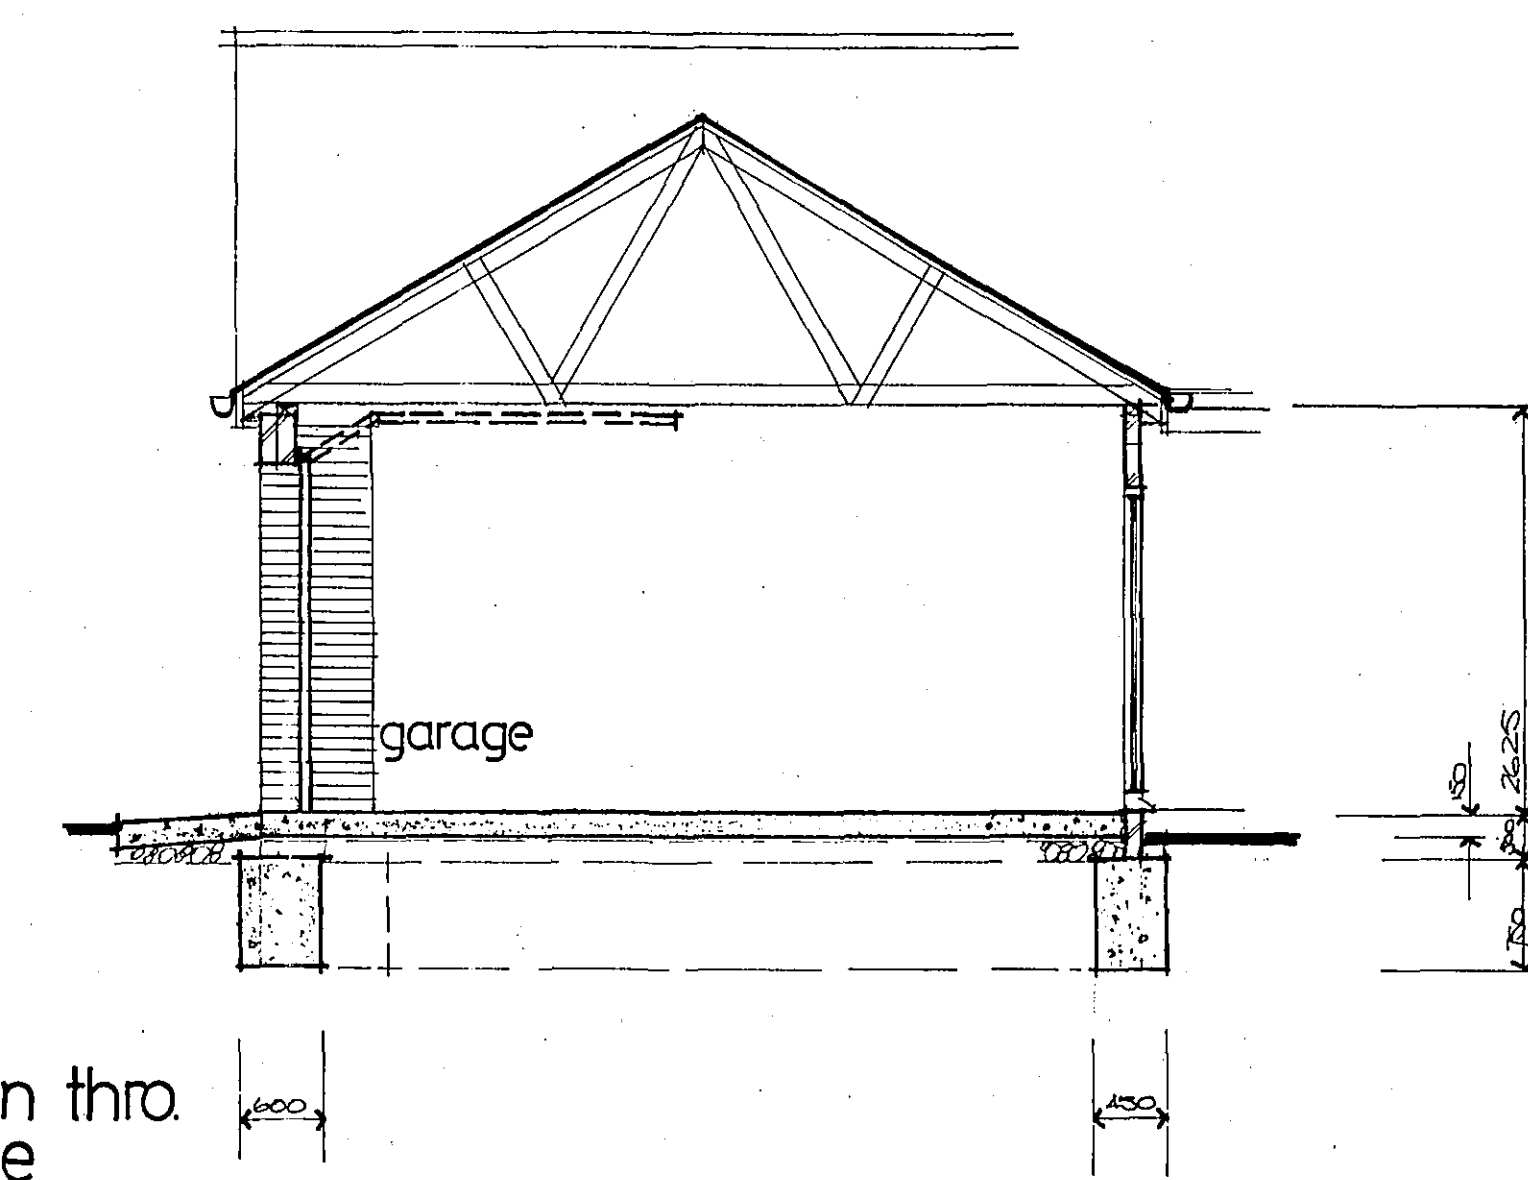


section thro. garage

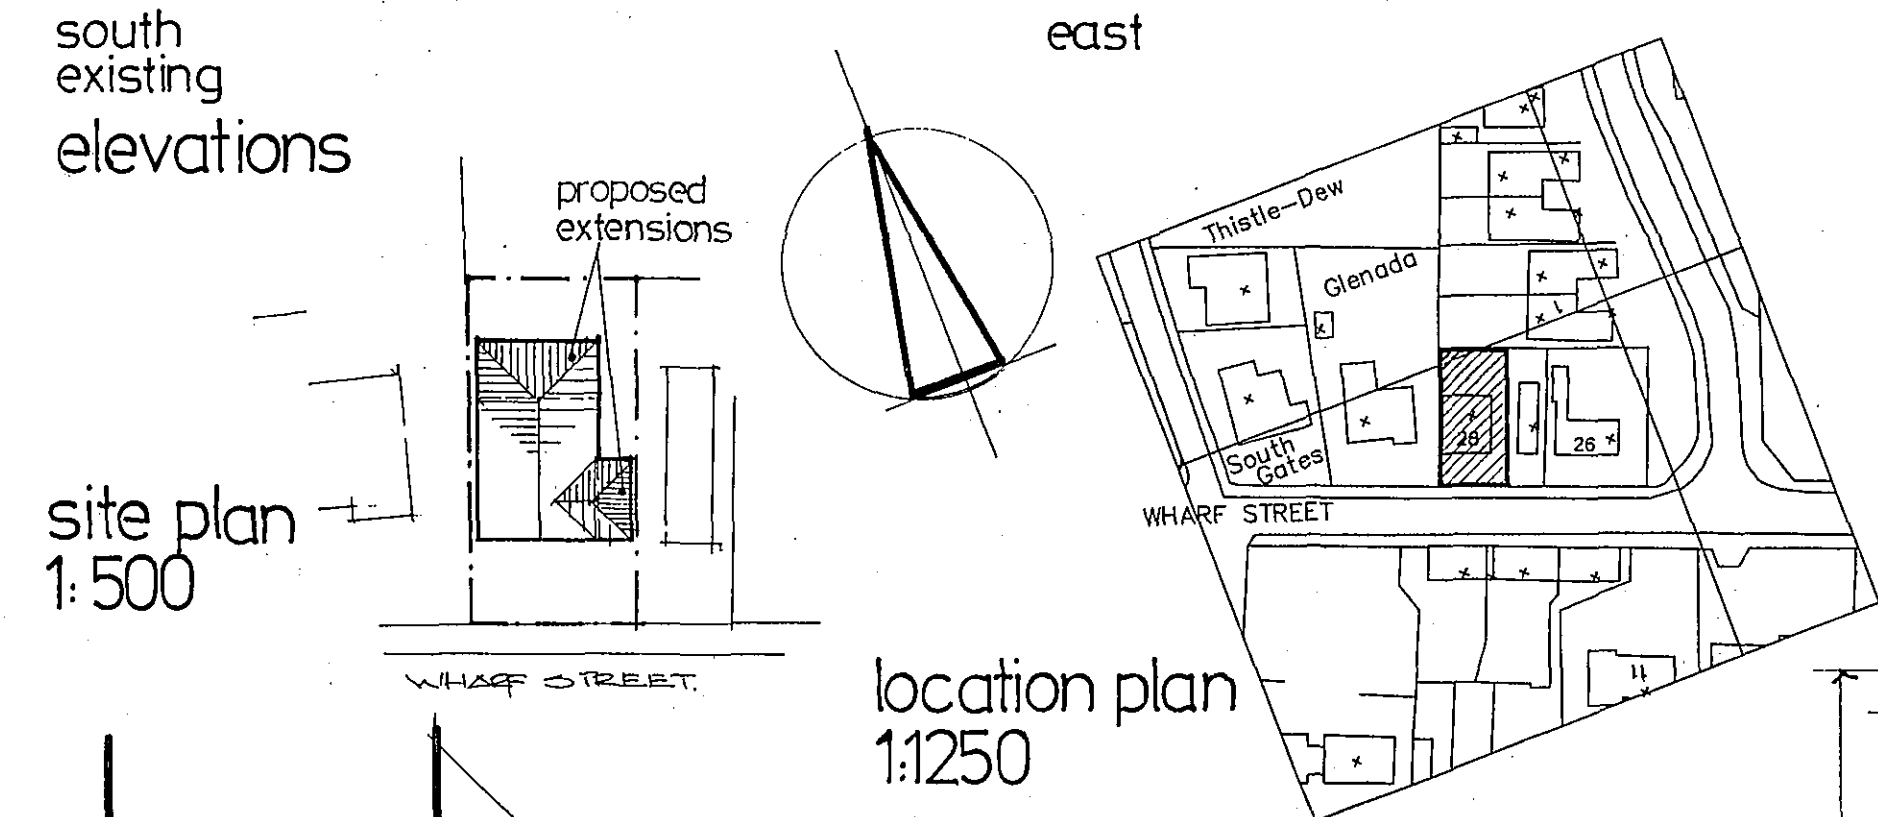


site plan 1:500 location plan 1:1250

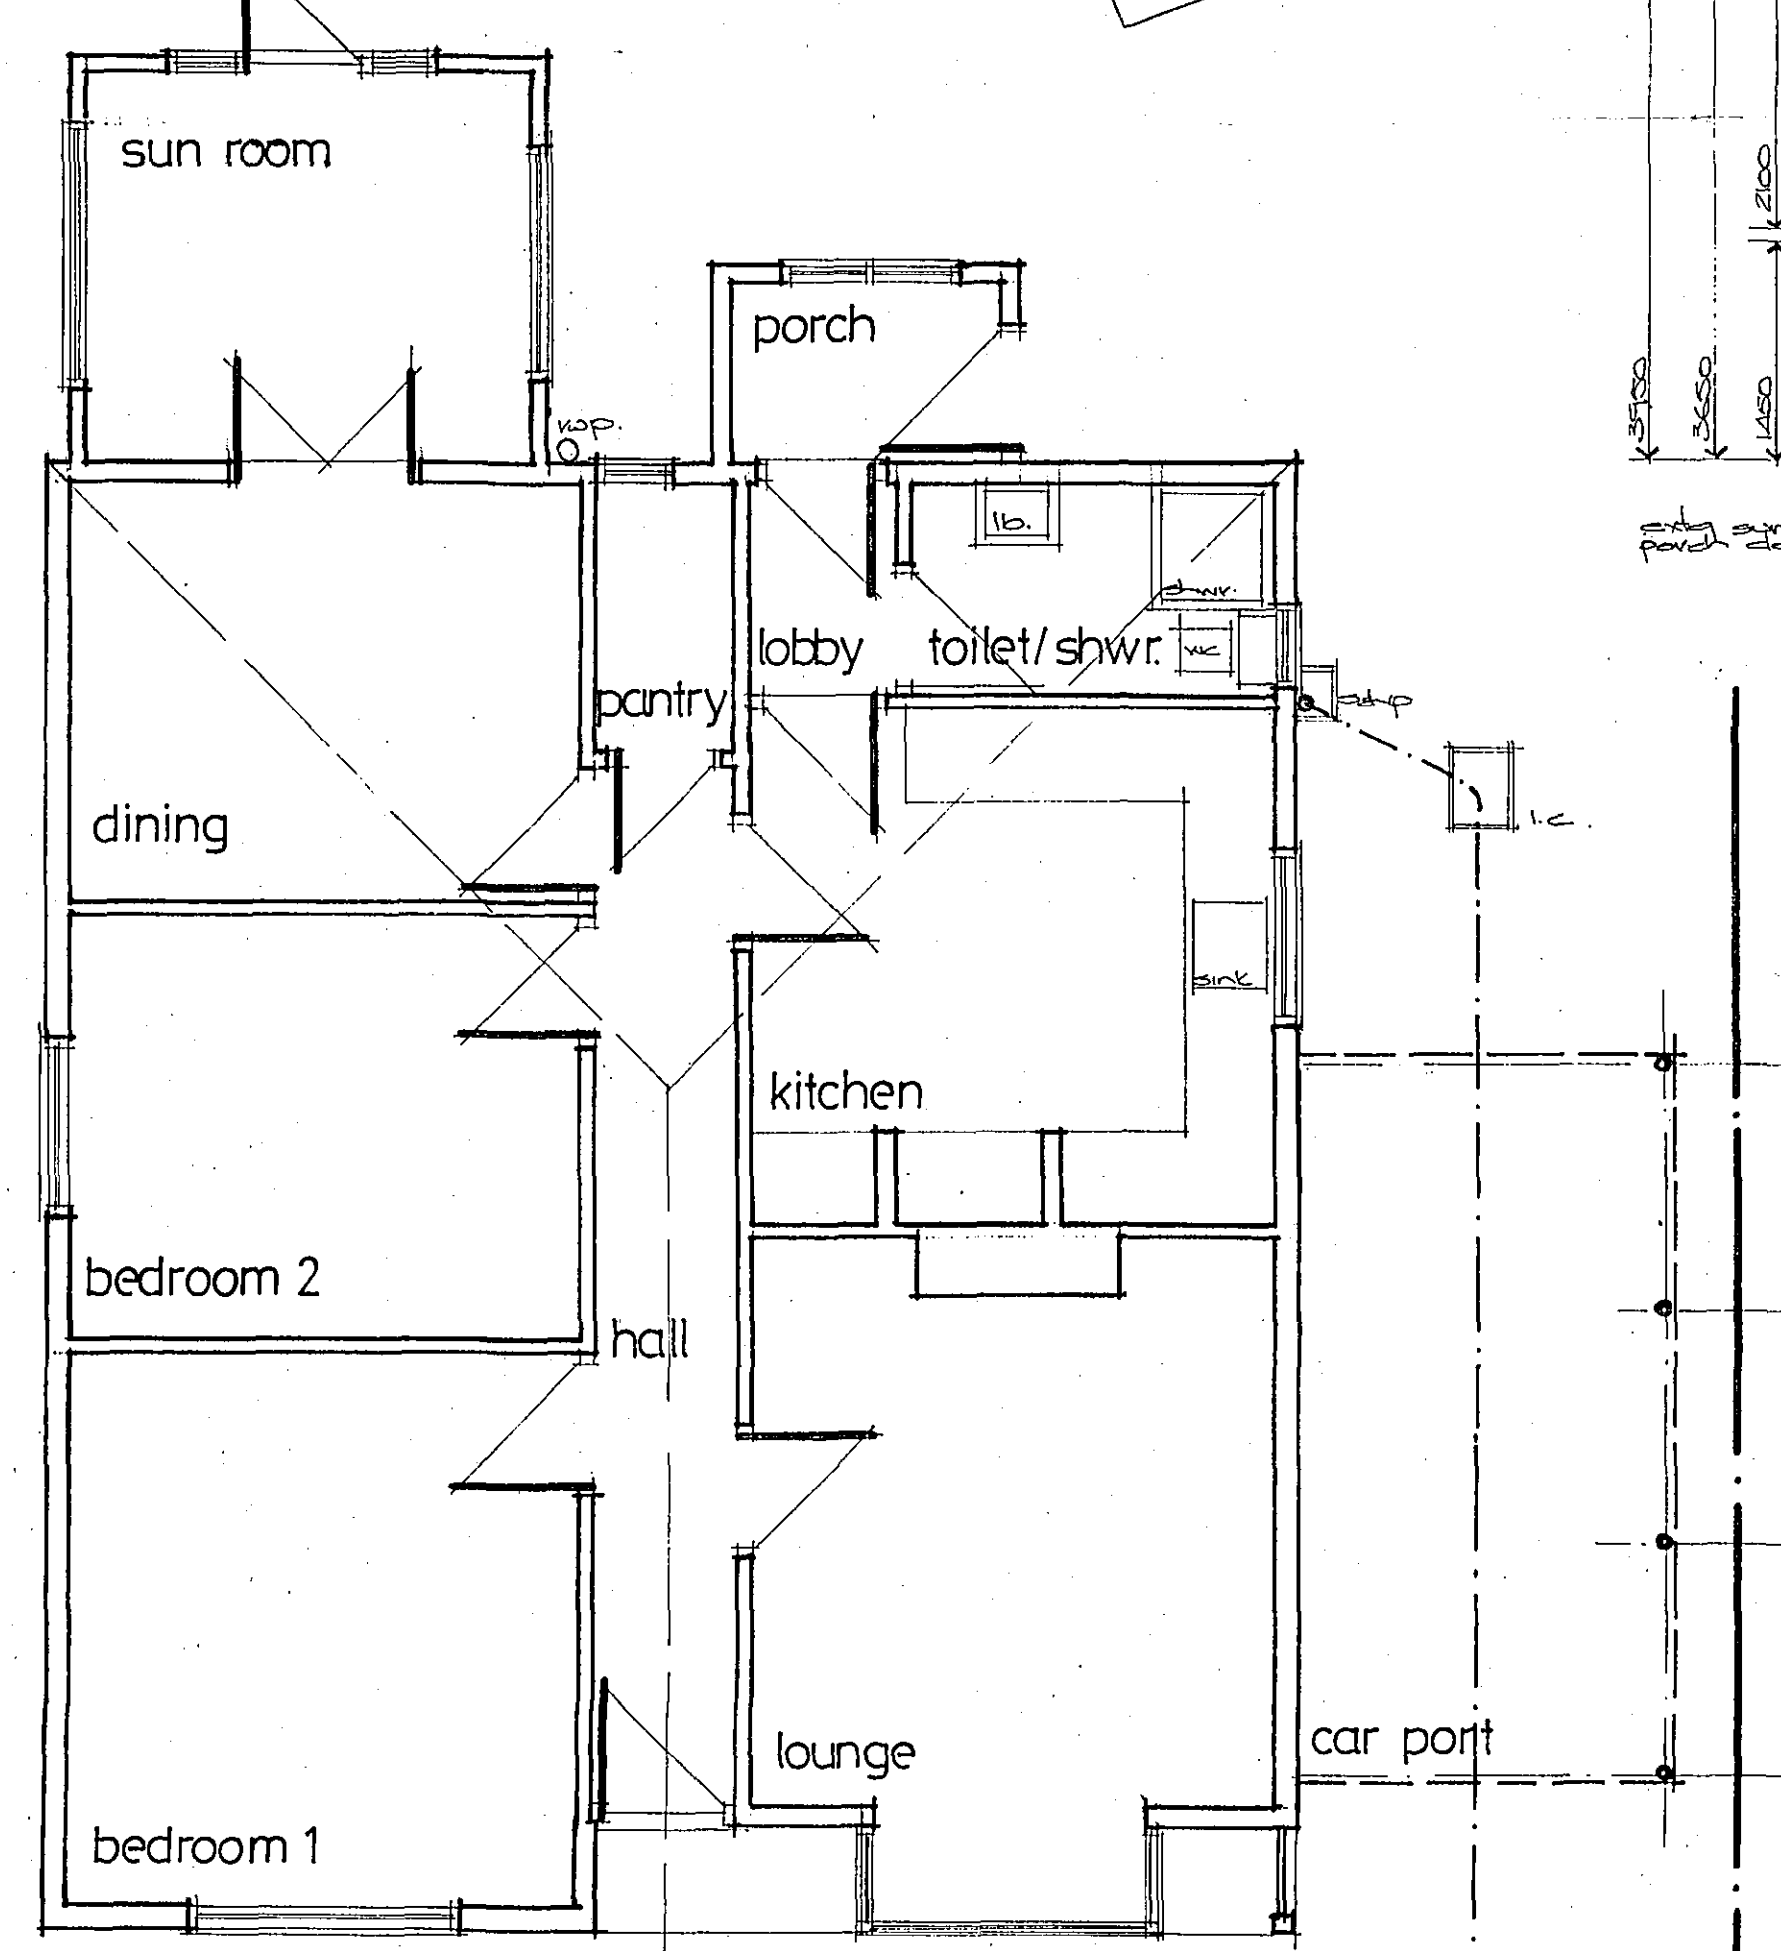

plan as existing

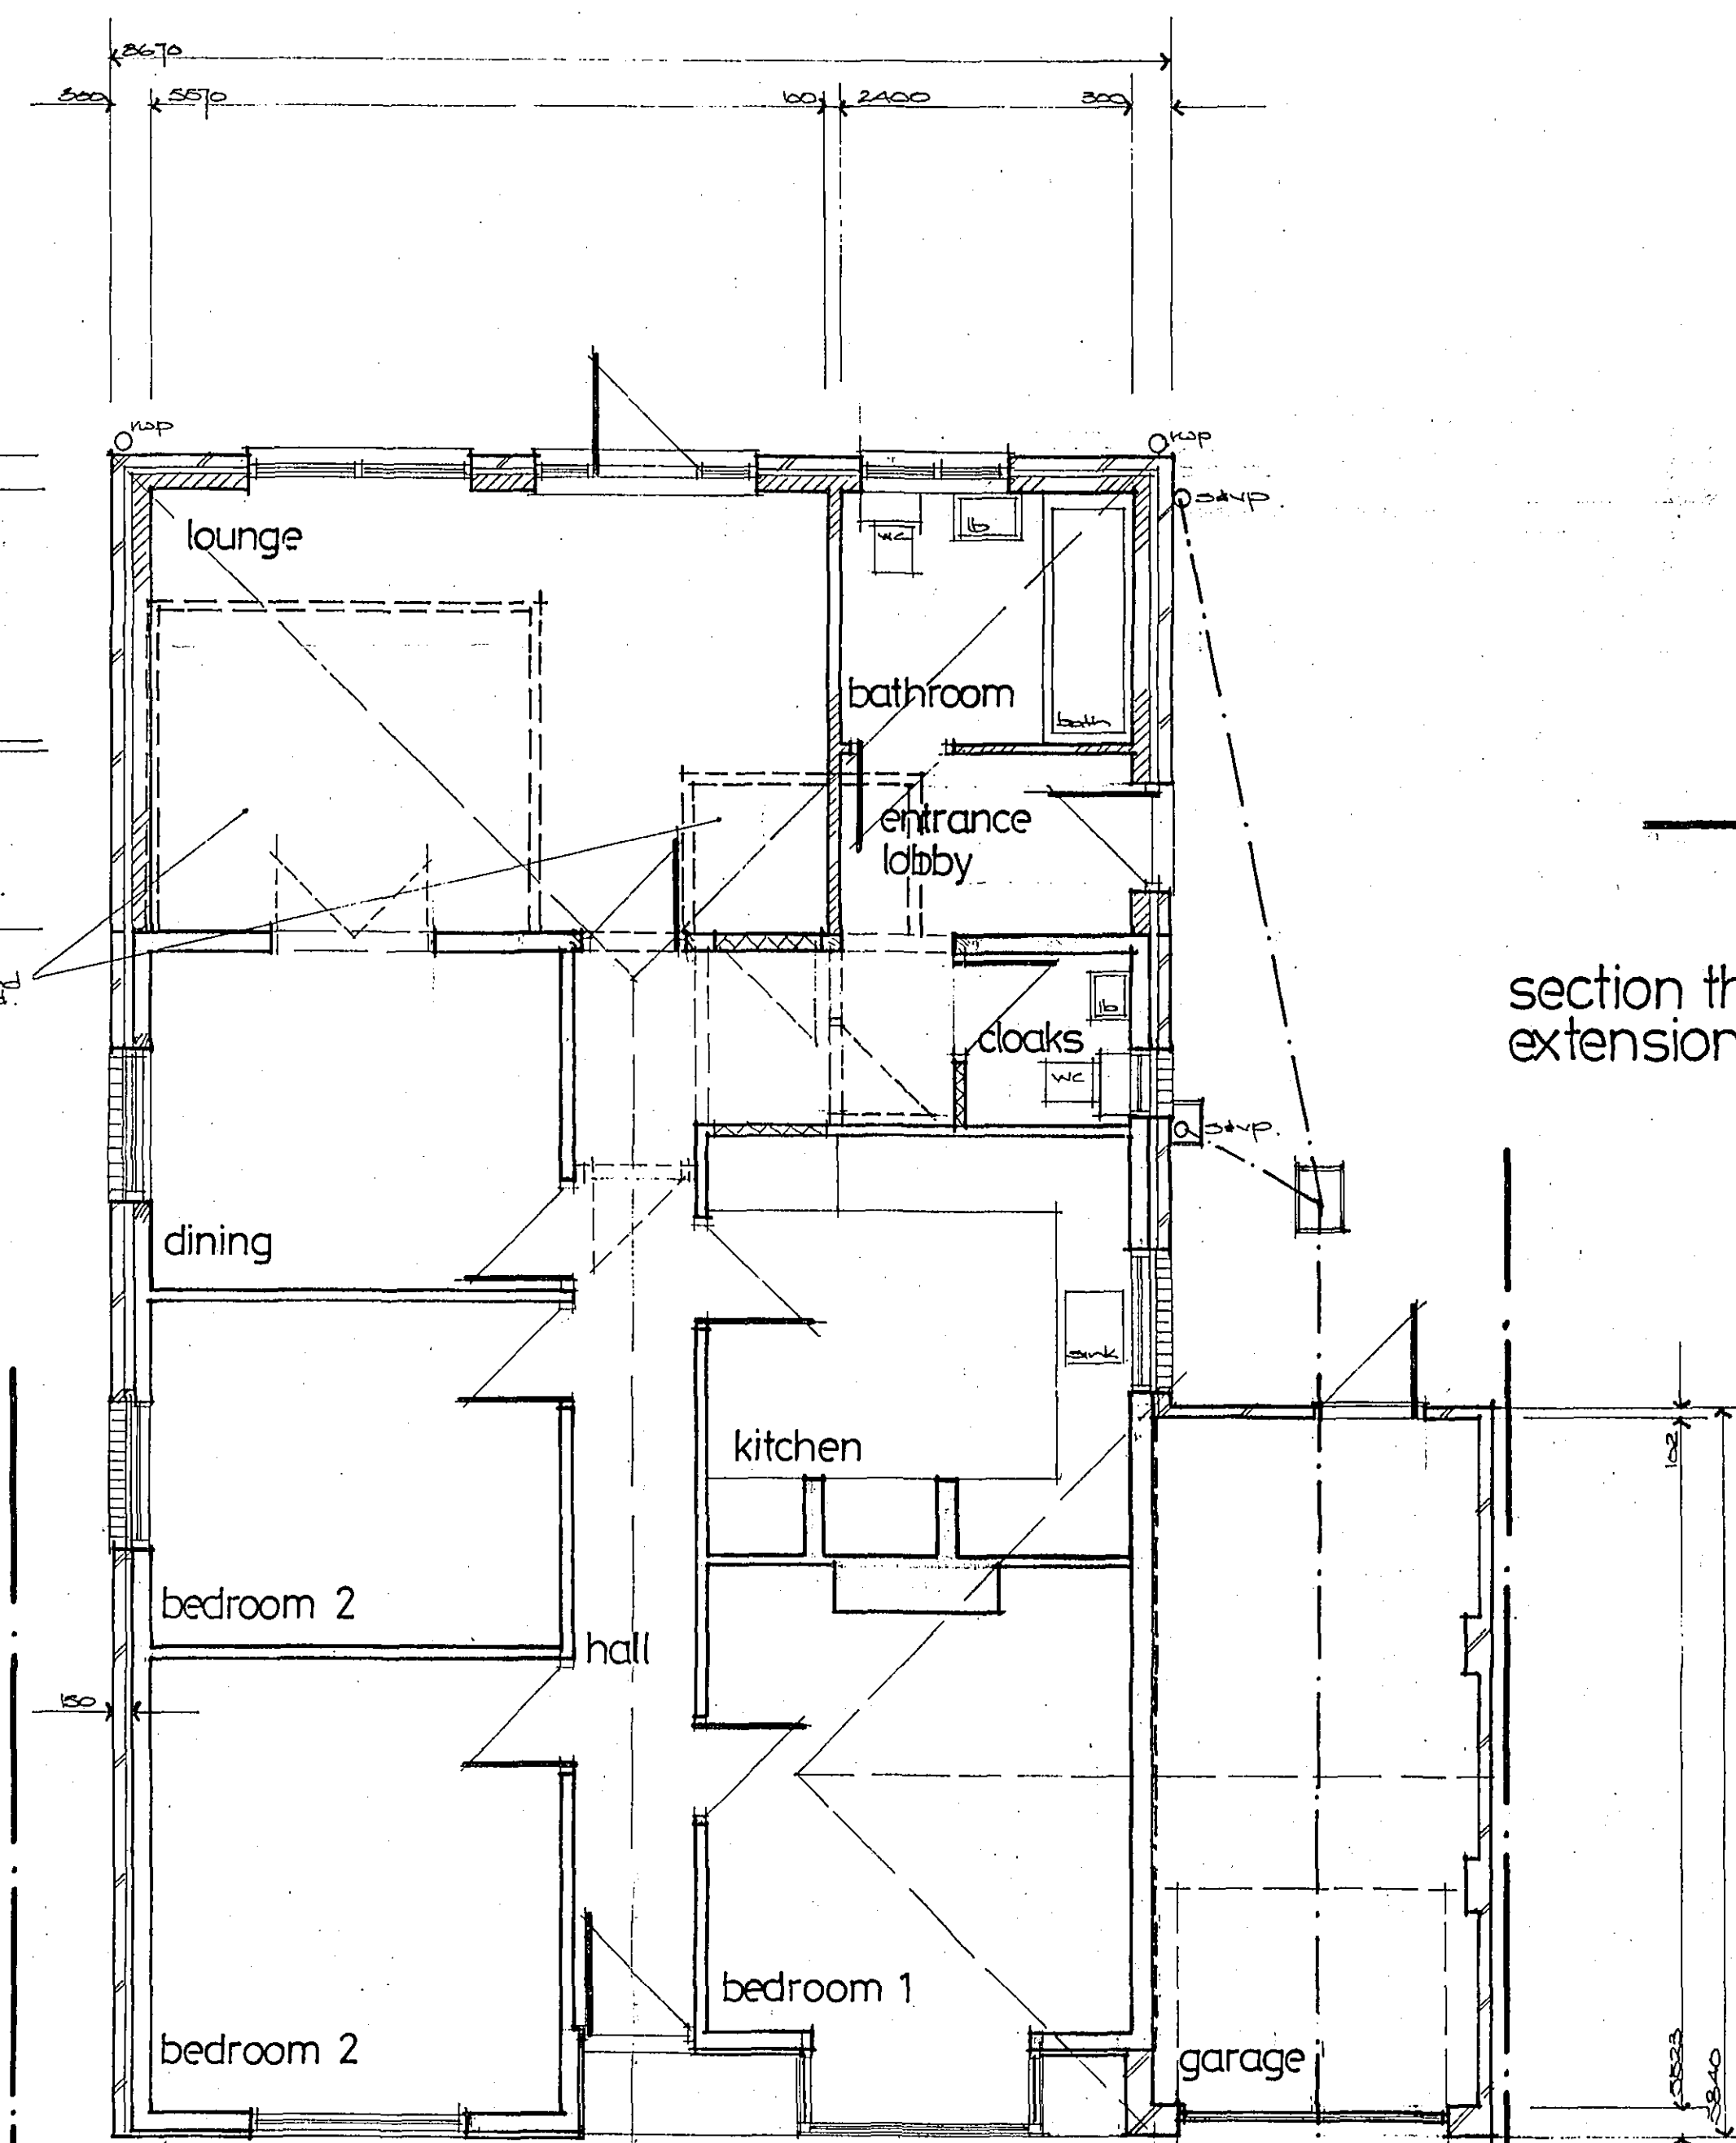

plan as proposed

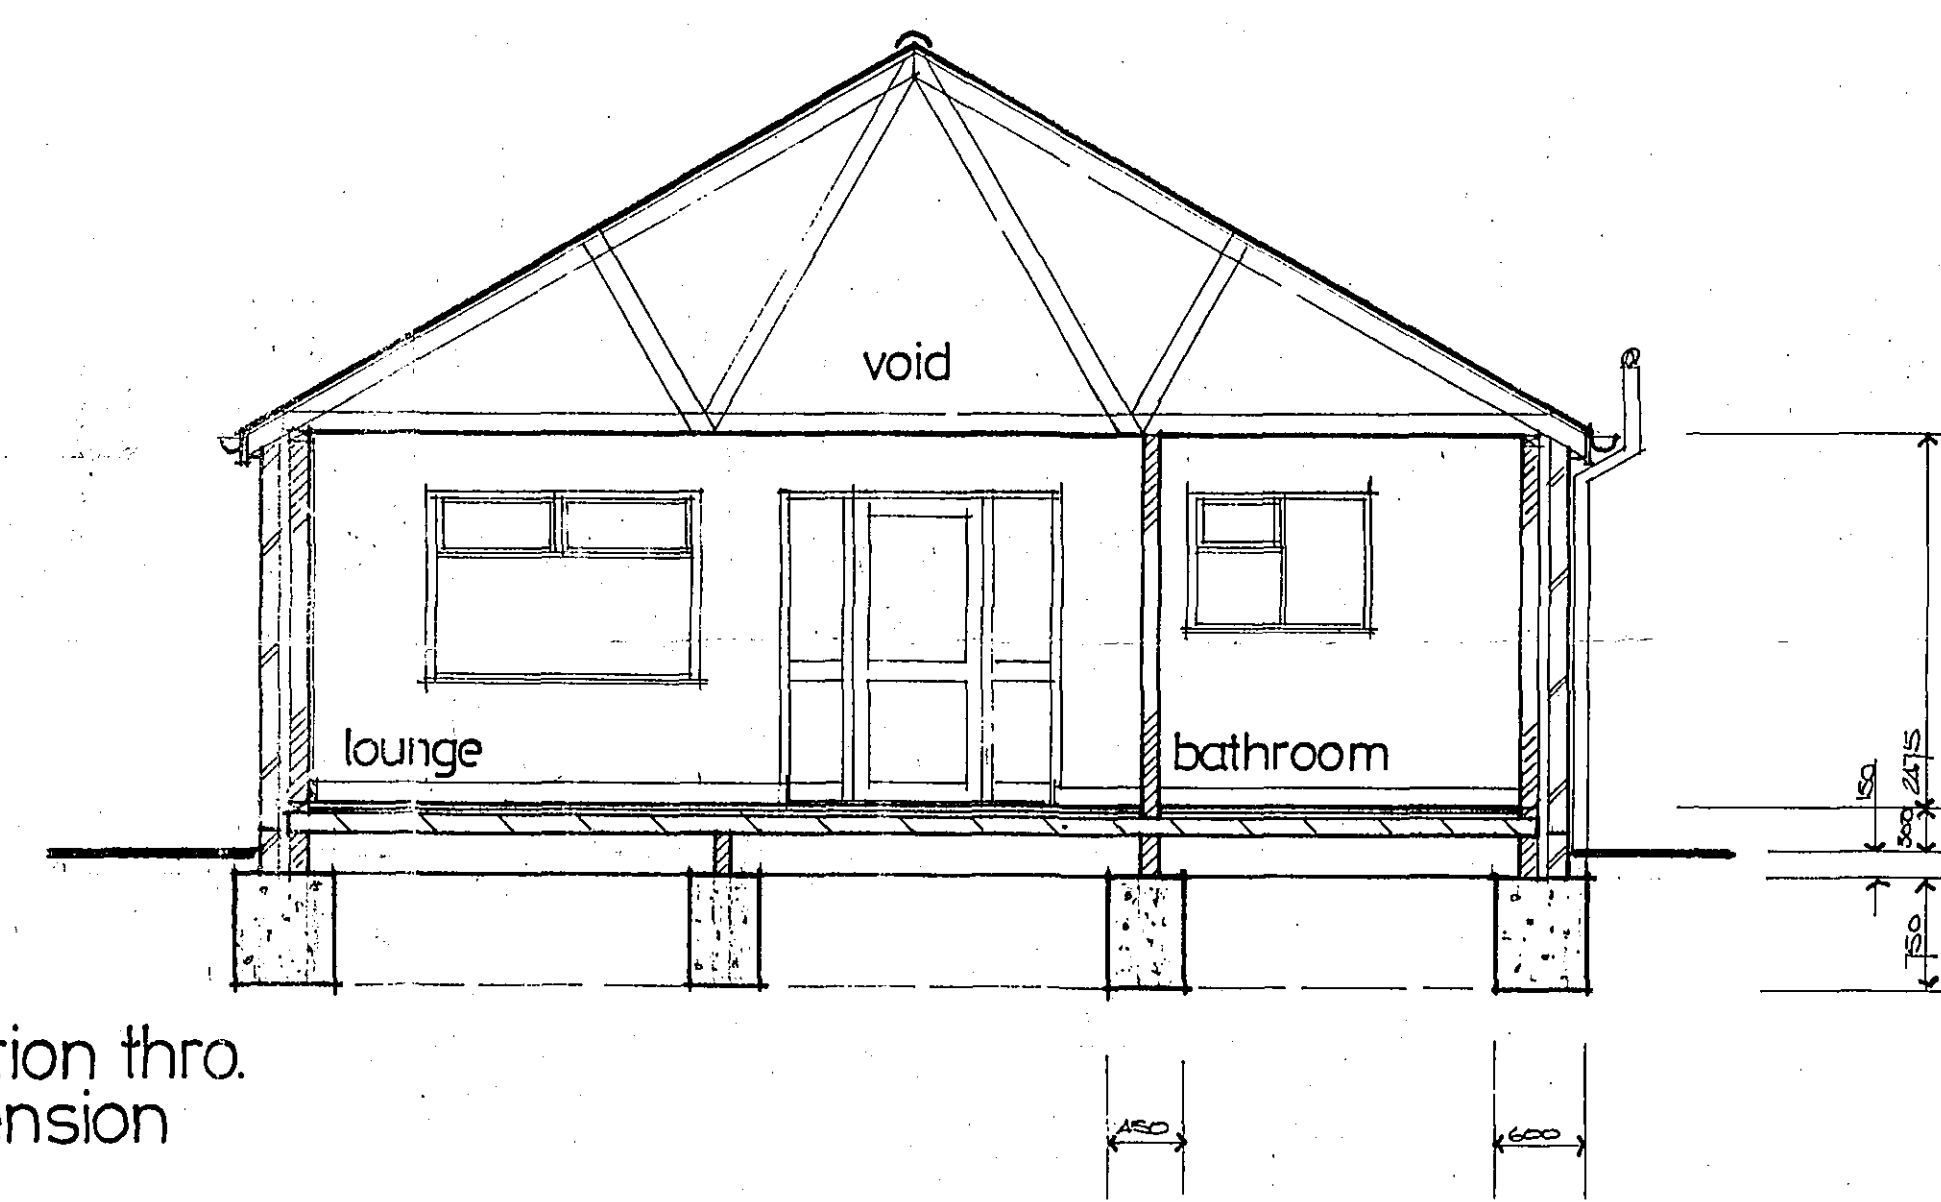

section thro. extension

SHDC
PLANNING & DEVELOPMENT
17 JAN 2007
Ref. 0025/07

**DETERMINED
PLAN**

16.1.07
David Trundle
Design Services
Salgate Barn, Islington Road, Tilney All Saints, King's Lynn, Norfolk. PE34 4RY
Tel: 01553 617700 Fax: 01553 617874 Email: enquiries@trundleysdesign.co.uk

Project Title:
**28 WHARF STREET
SUTTON BRIDGE
SPALDING
Lincs**

PROPOSED BRICK OVERCLADDING AND
SINGLE STOREY EXTENSION TO EXISTING
BUNGALOW

Drawing Title:
PLANS, SECTIONS AND ELEVATIONS

Scale: 1:100, 1:50 Date: JAN 2007 Drawn: DGT

Drawing Number:
06-275-01

Copyright:
This drawing must not be re-issued, loaned or copied without the consent of
David Trundle Design Services. Do not scale this drawing, use only figures or
grid dimensions. All dimensions to be checked by contractor on site prior to
start of works. Any discrepancies are to be notified.