

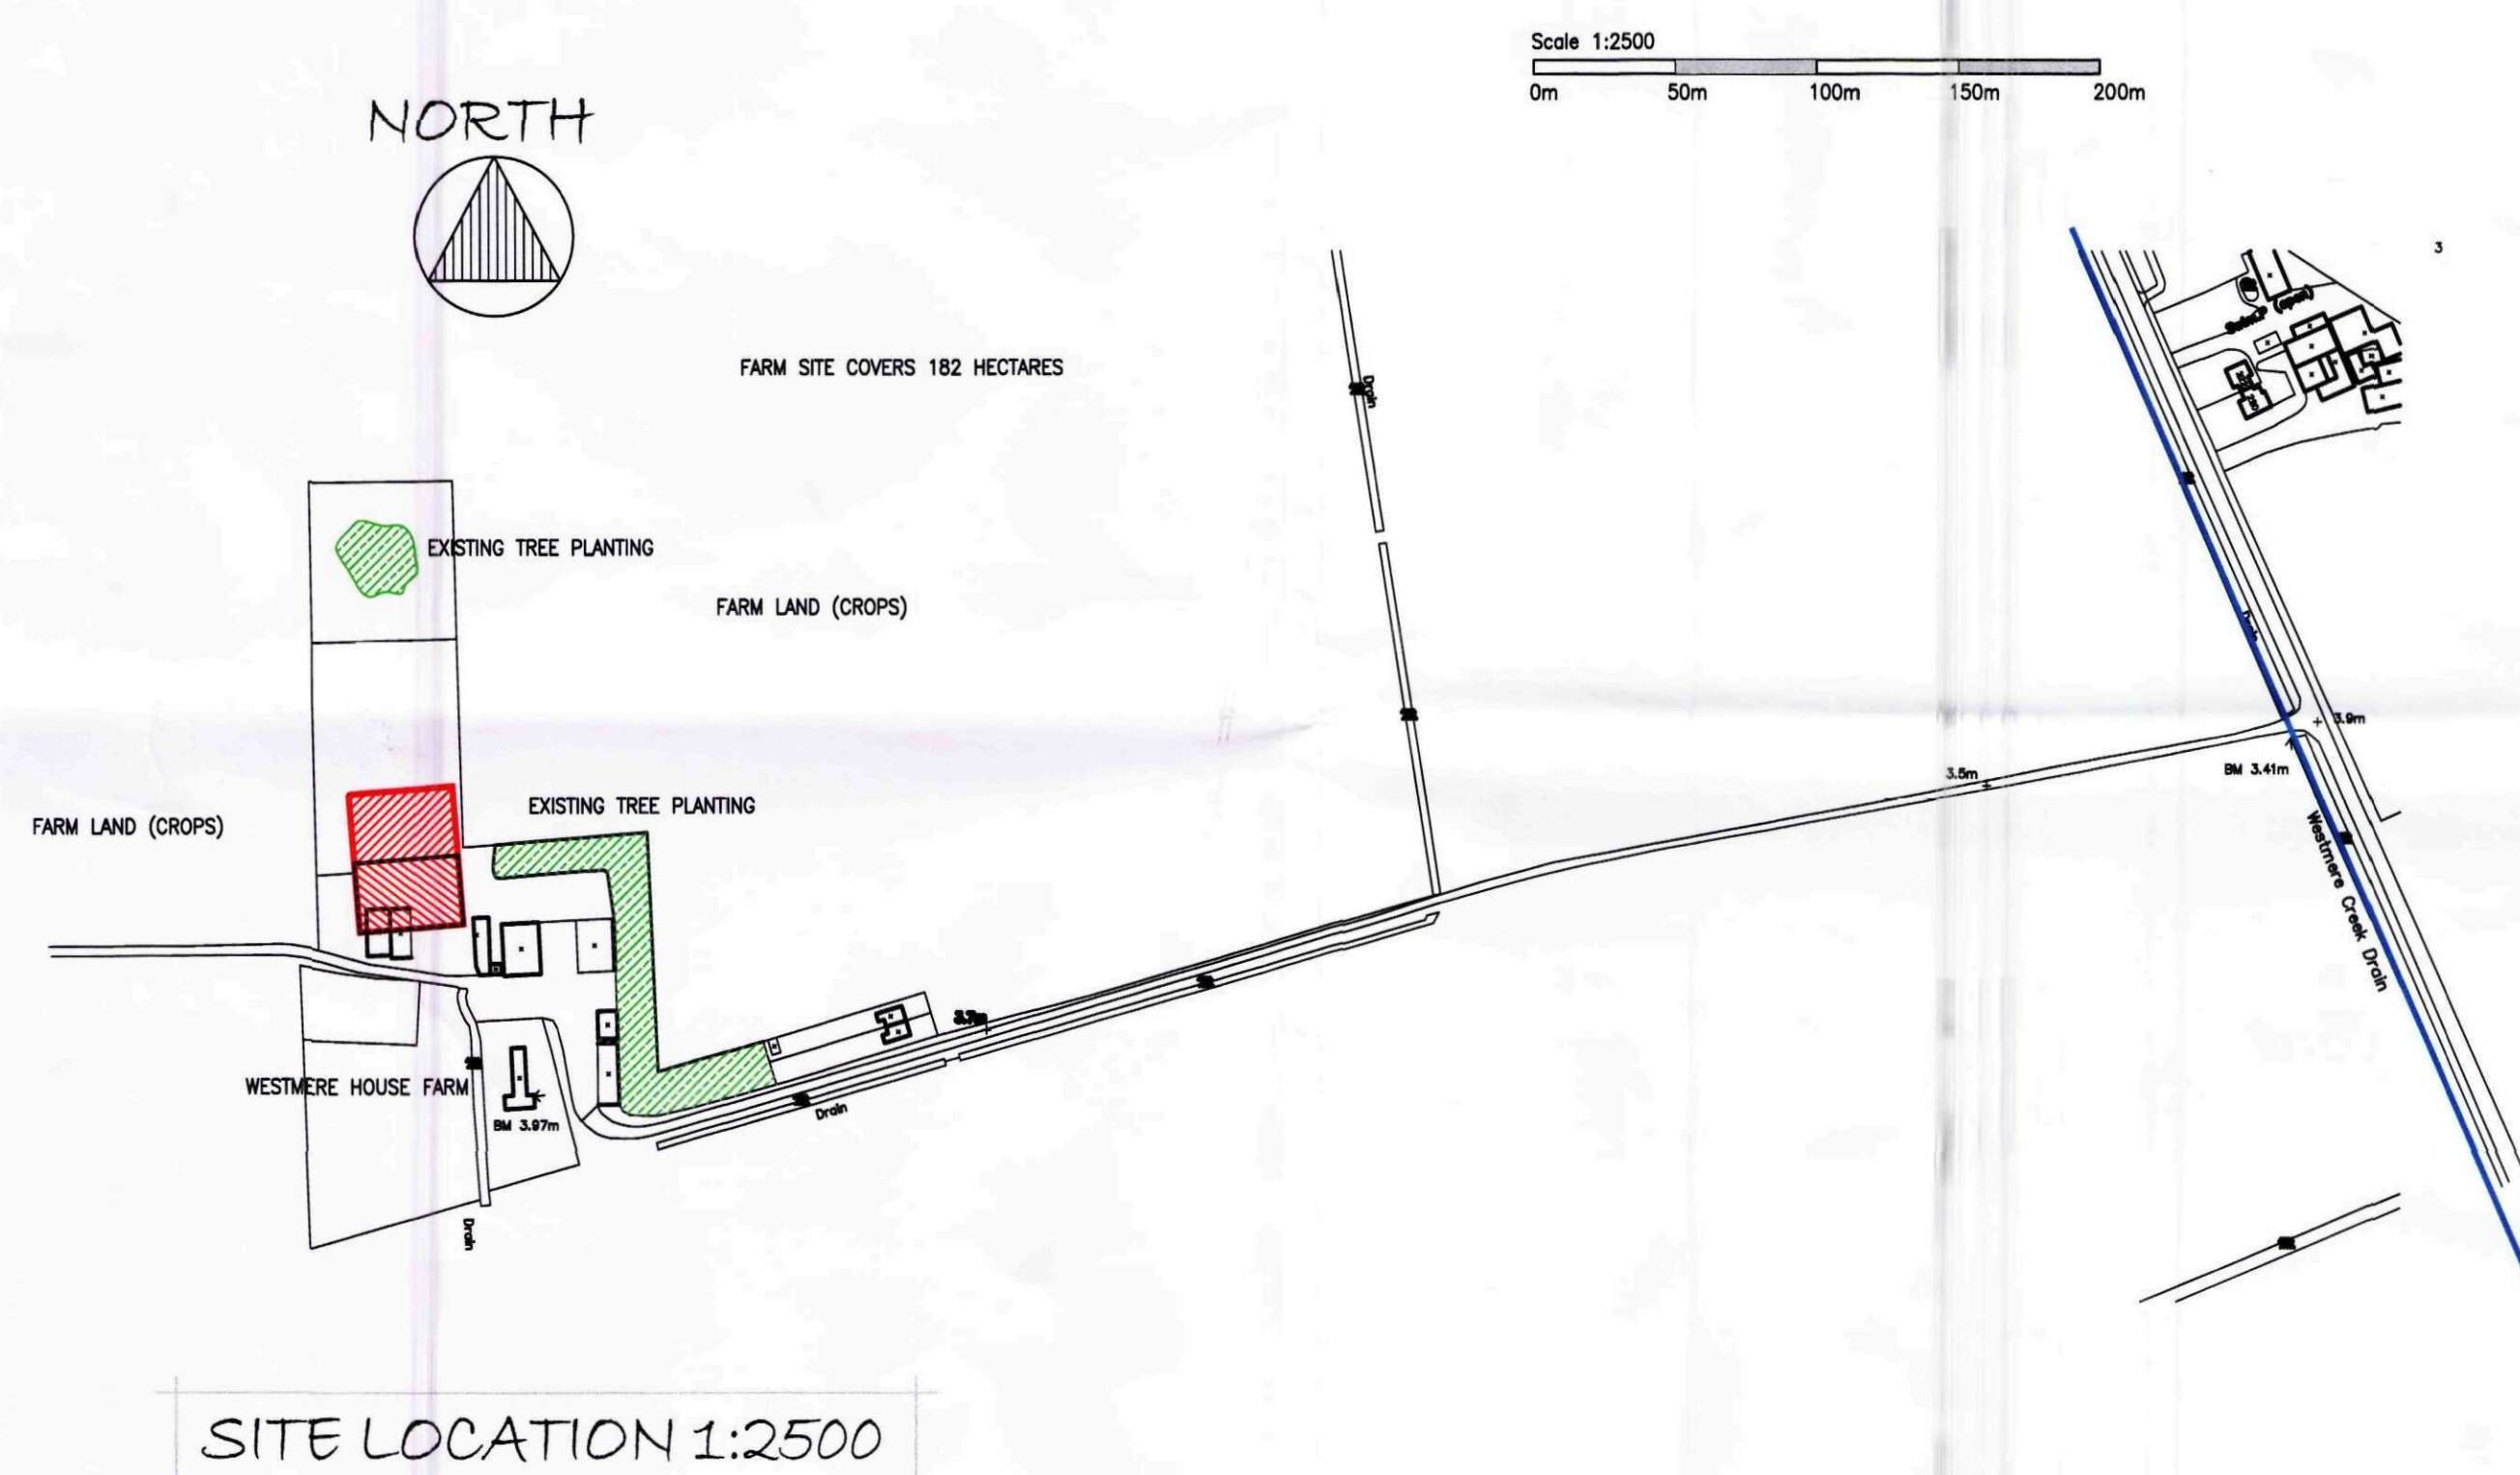


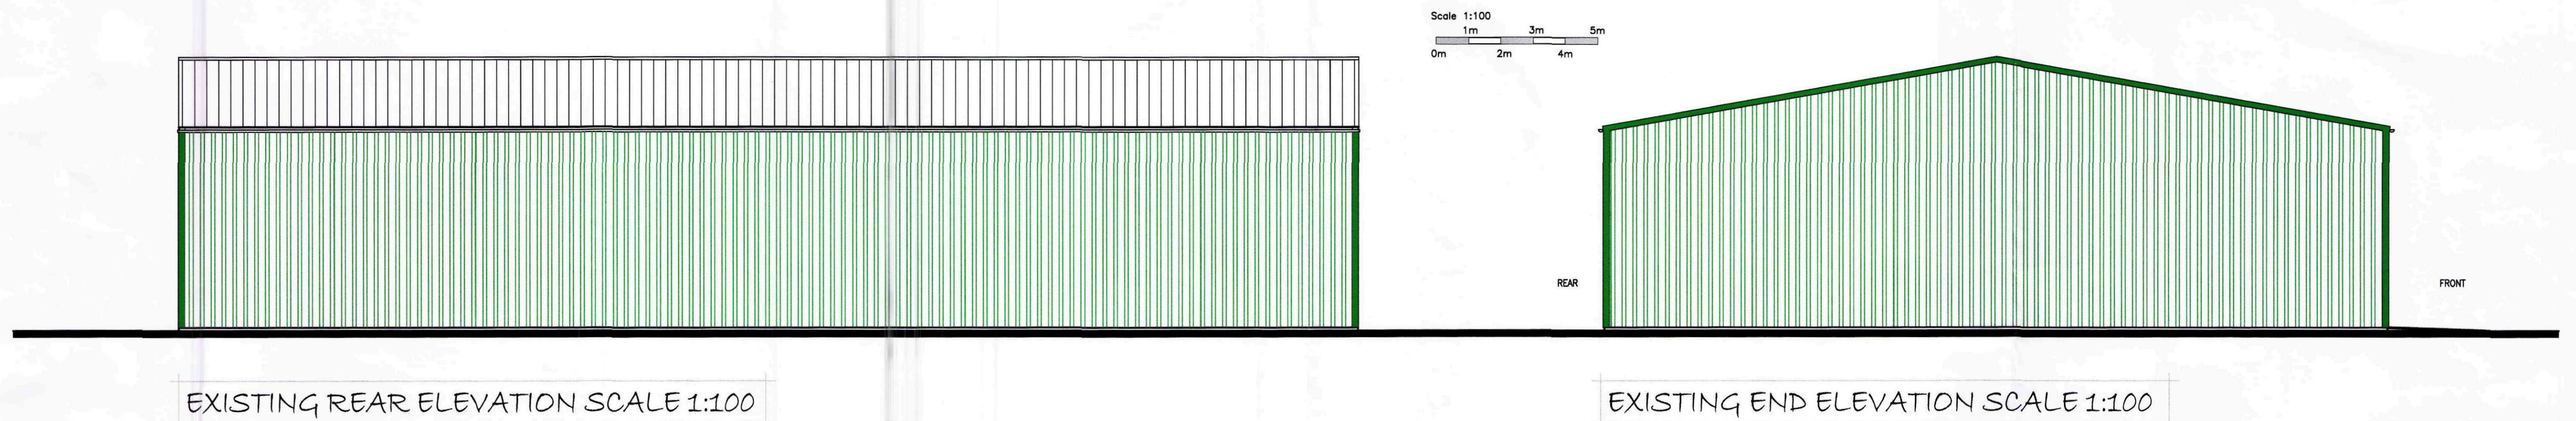

SCANNED

SHDC
Planning & Development
11 FEB 2011
Ref: 0094-11

REV B:- FEB 2011. PROPOSED CANOPY ADDED TO SITE PLAN

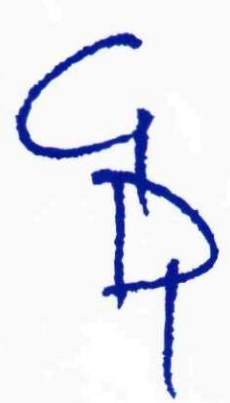


GOOD-DESIGN-ING Ltd
LITTON HOUSE,
GLOBAL BUSINESS PARK,
SAVILLE ROAD,
PETERBOROUGH,
PE3 7PR.
TEL 01733 843366
E-MAIL
robert@good-design-ing.co.uk


PROJECT
Proposed Canopy
at Hoyles Farm
New Road
Sutton Bridge
Lincs. PE12 9QD
Feb 2011
Scale 1:100, 1:2500 @ A1 size

DRAWING
Existing Elevations
and Site plans
drawing number:
08028-02 REV B


Scale 1:100
0m 1m 2m 3m 4m 5m

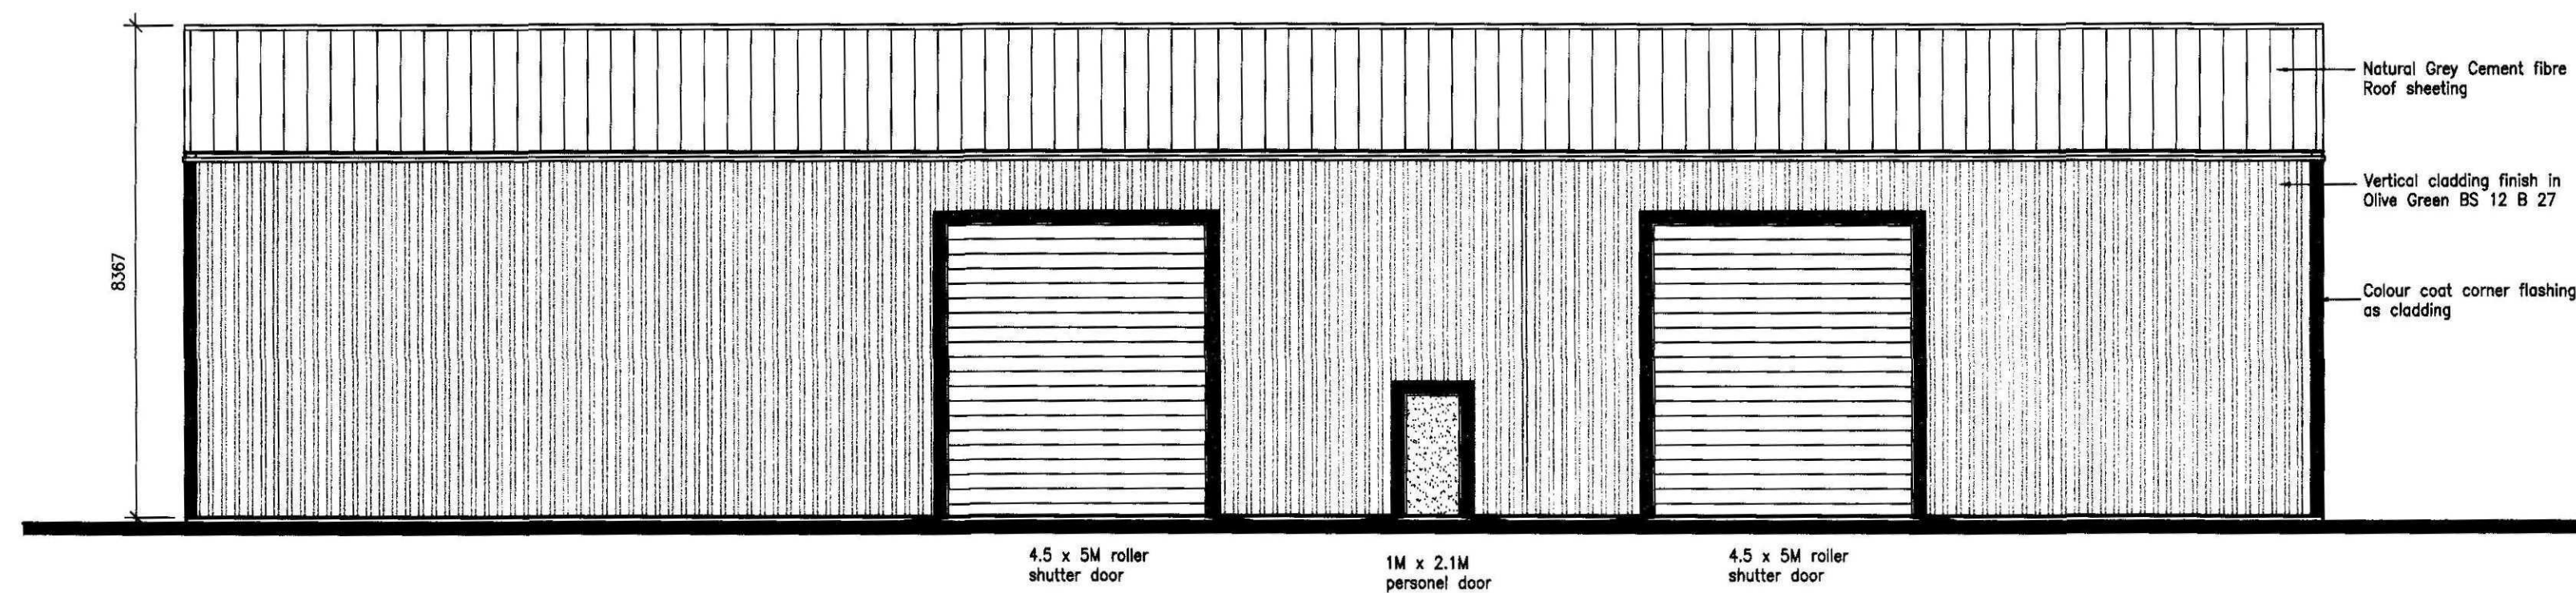


EXISTING FRONT ELEVATION SCALE 1:100

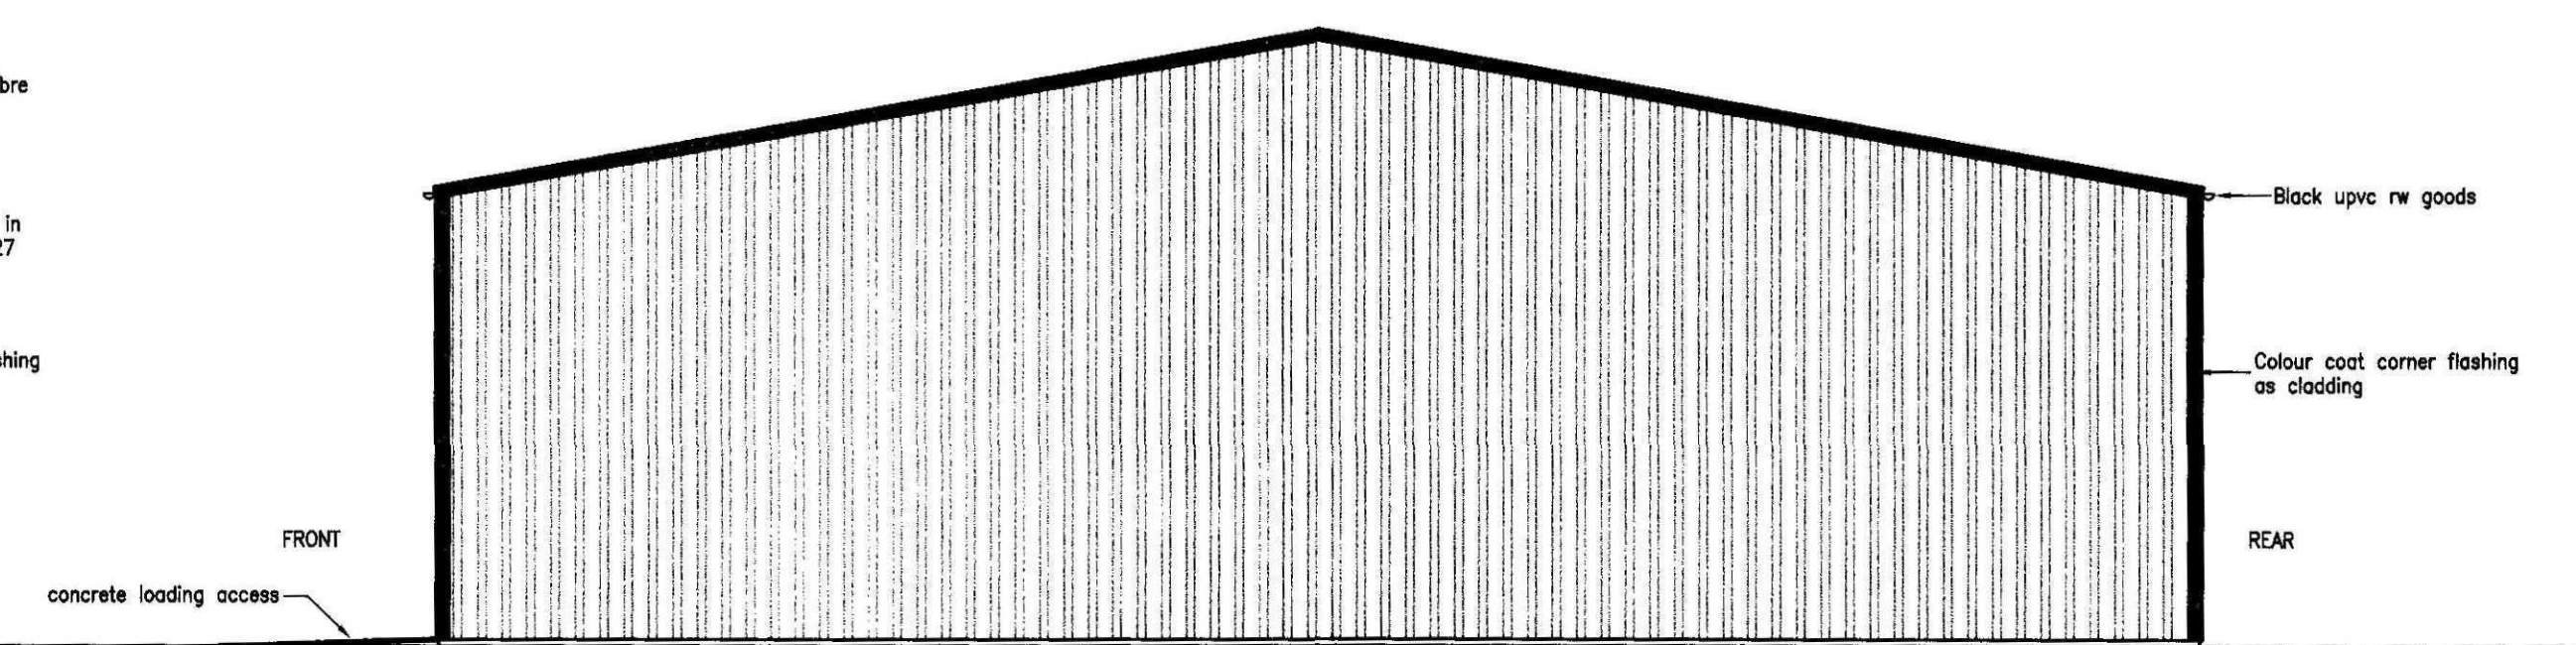


EXISTING END ELEVATION SCALE 1:100

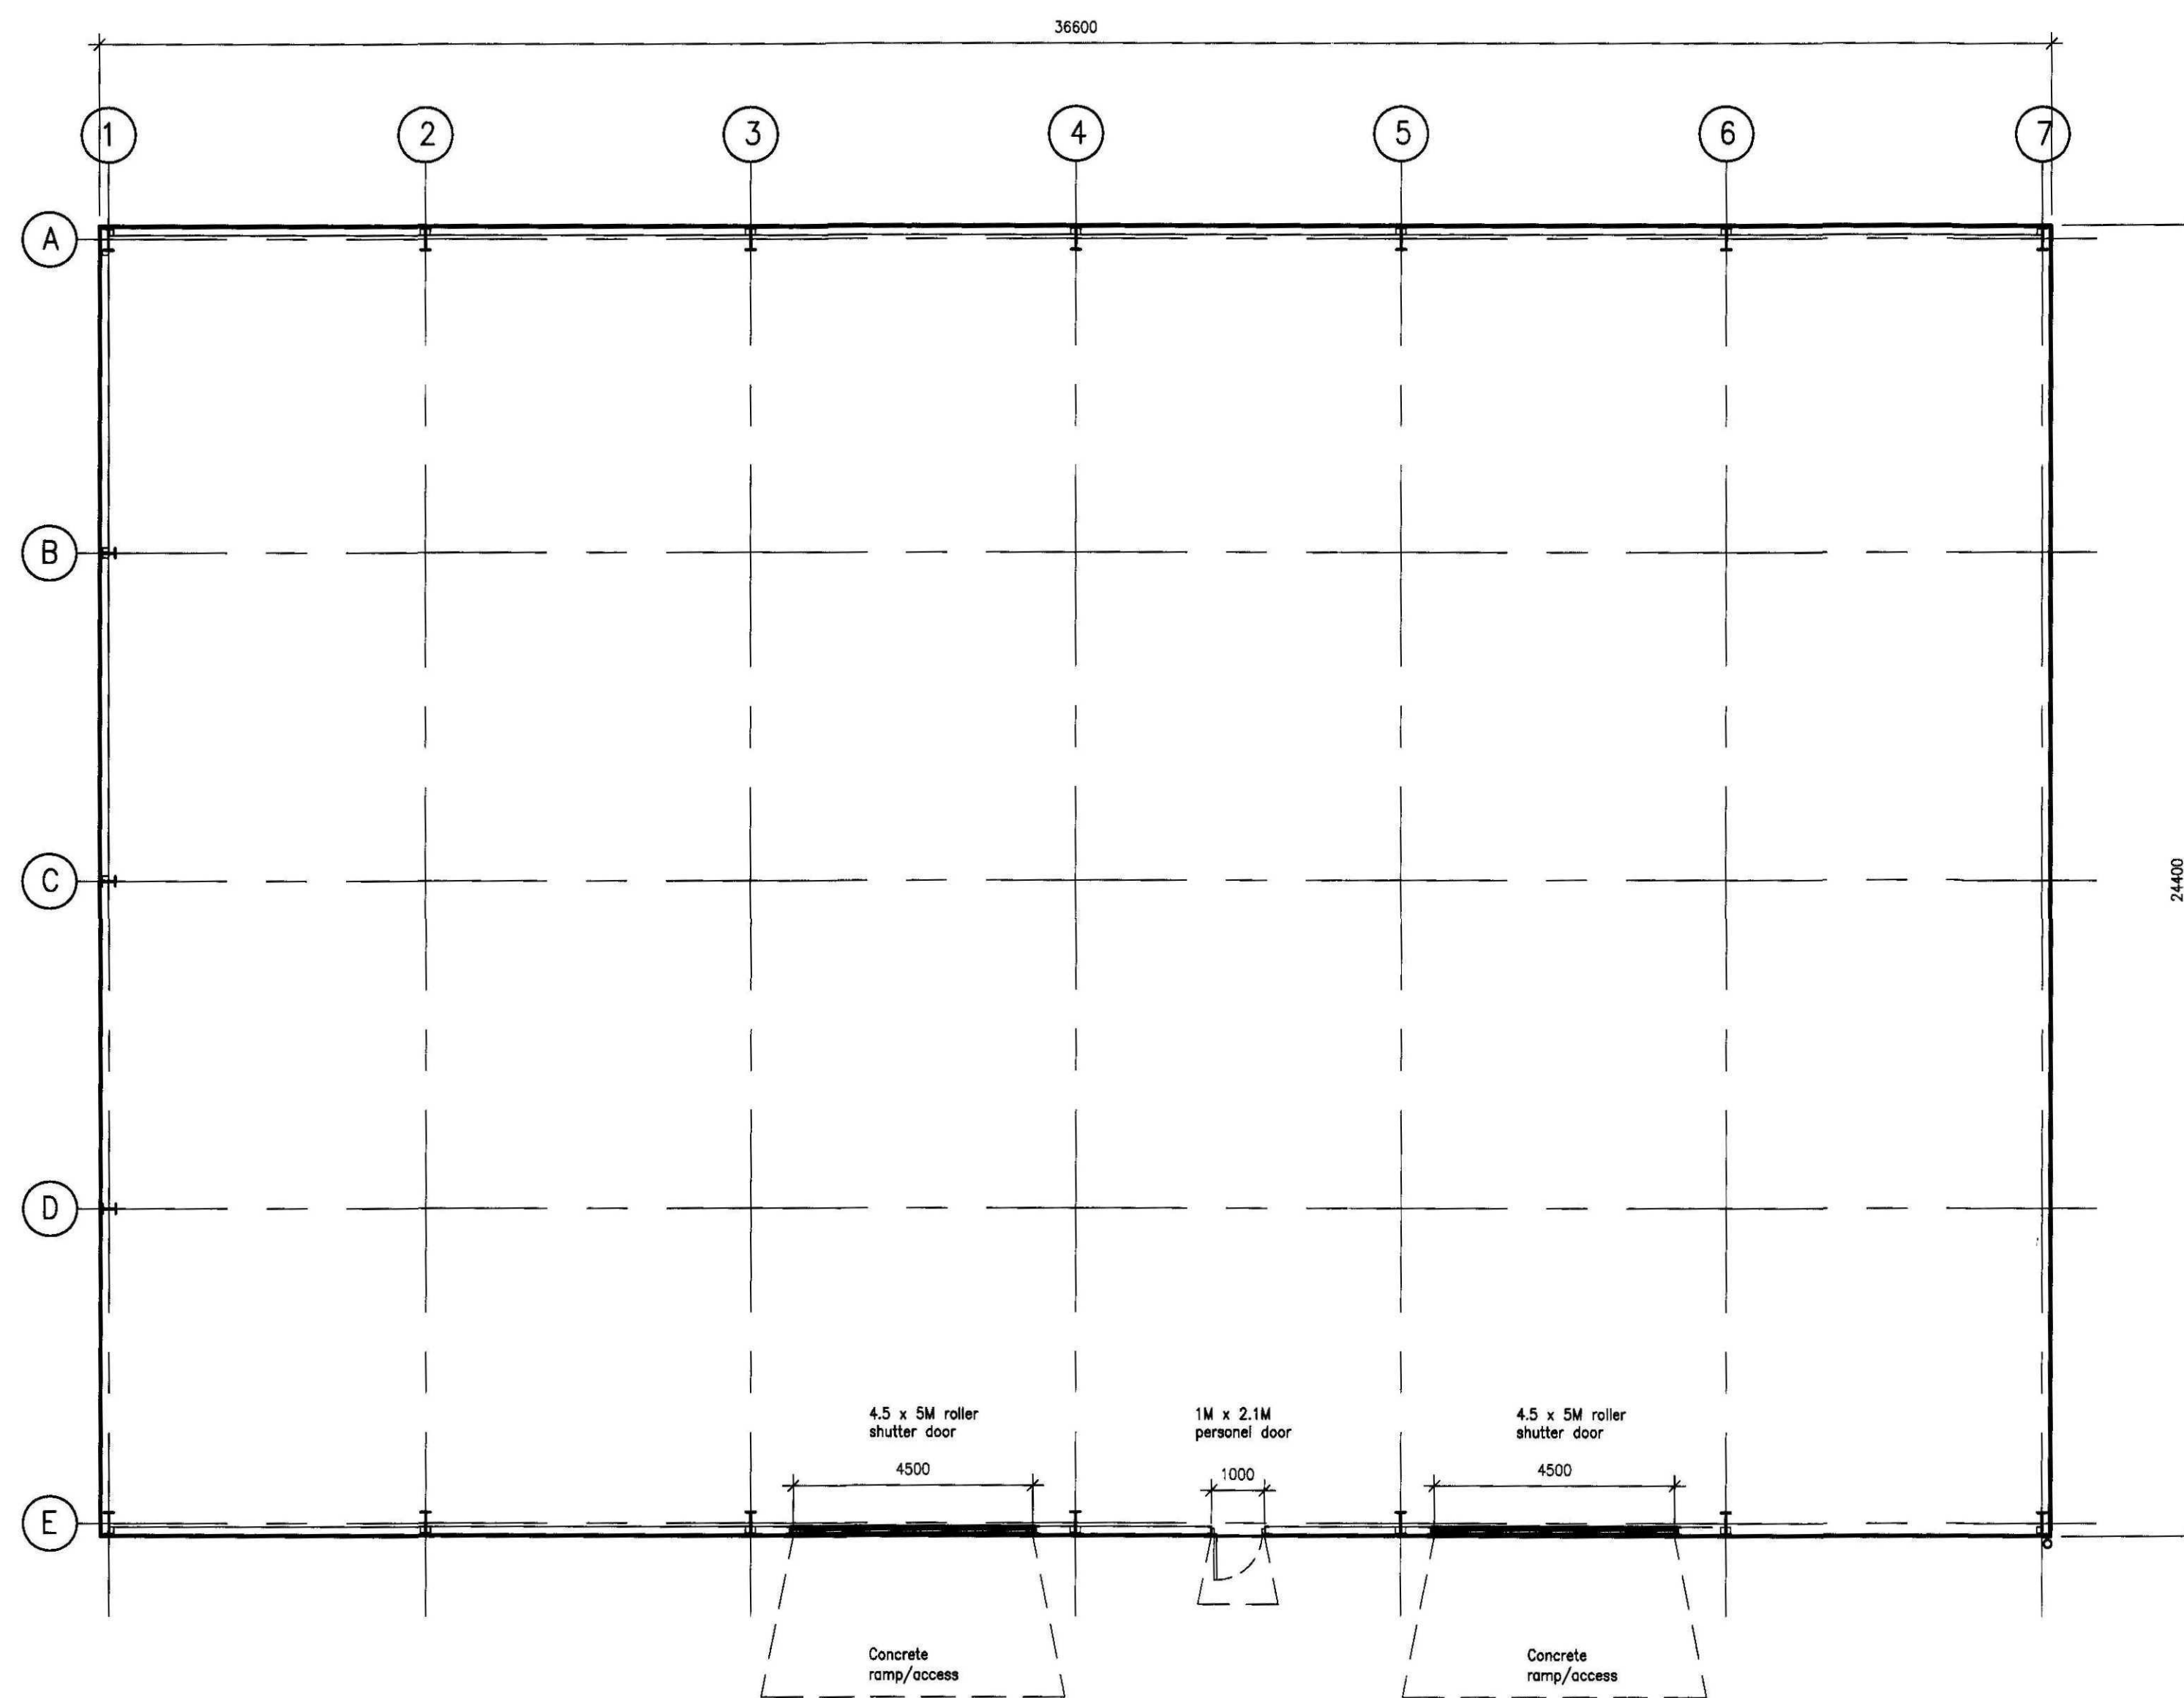

EXISTING GROUND FLOOR PLAN SCALE 1:100

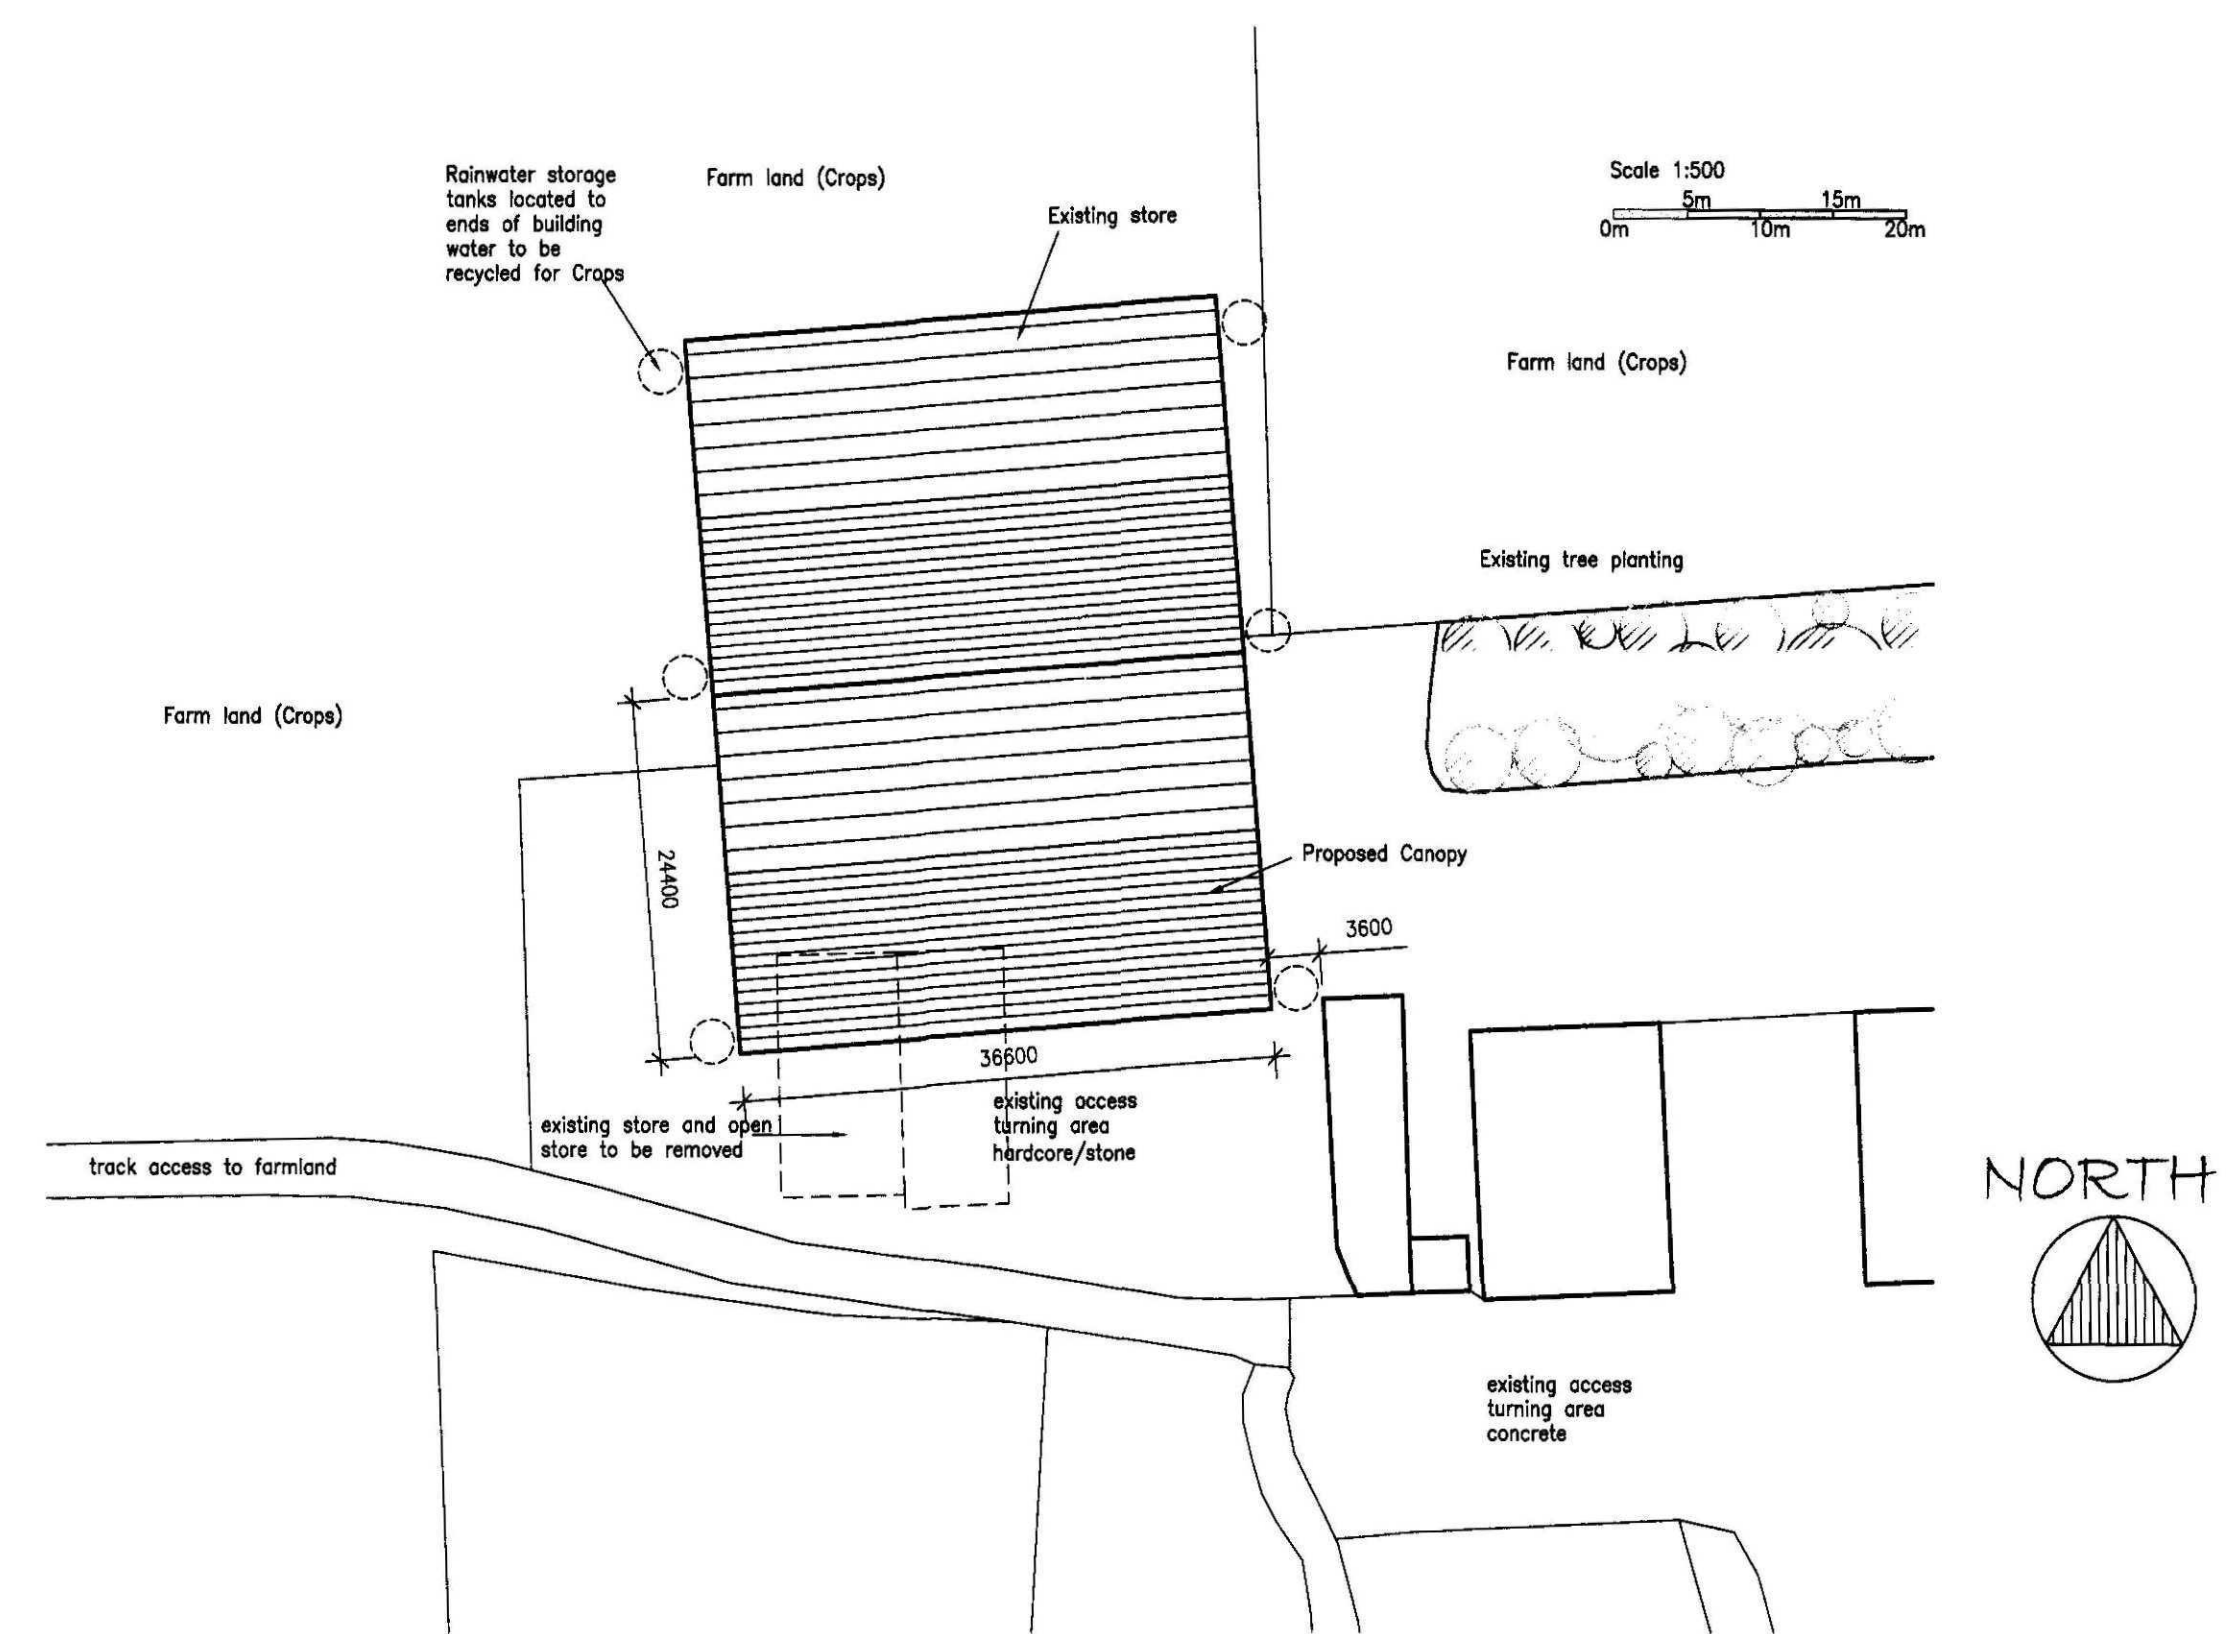

SITE PLAN 1:500

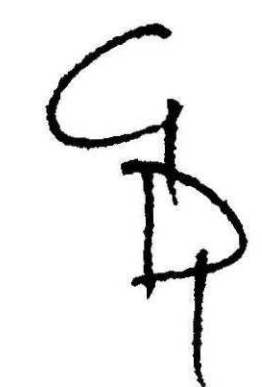


GOOD-DESIGN-ING Ltd
LITTON HOUSE,
GLOBAL BUSINESS PARK,
SAVILLE ROAD,
PETERBOROUGH,
PE3 7PR.
TEL 01733 843366
E-MAIL
robert@good-design-ing.co.uk

PROJECT
Proposed Canopy
at Hoyle's Farm
New Road
Sutton Bridge
Lines. PE12 9QD
Feb 2011


DRAWING
Existing Plan and
Elevations. Site
plan.
drawing number:
08028-01 REV A

Scale 1:100, 1:500 @ A1 size




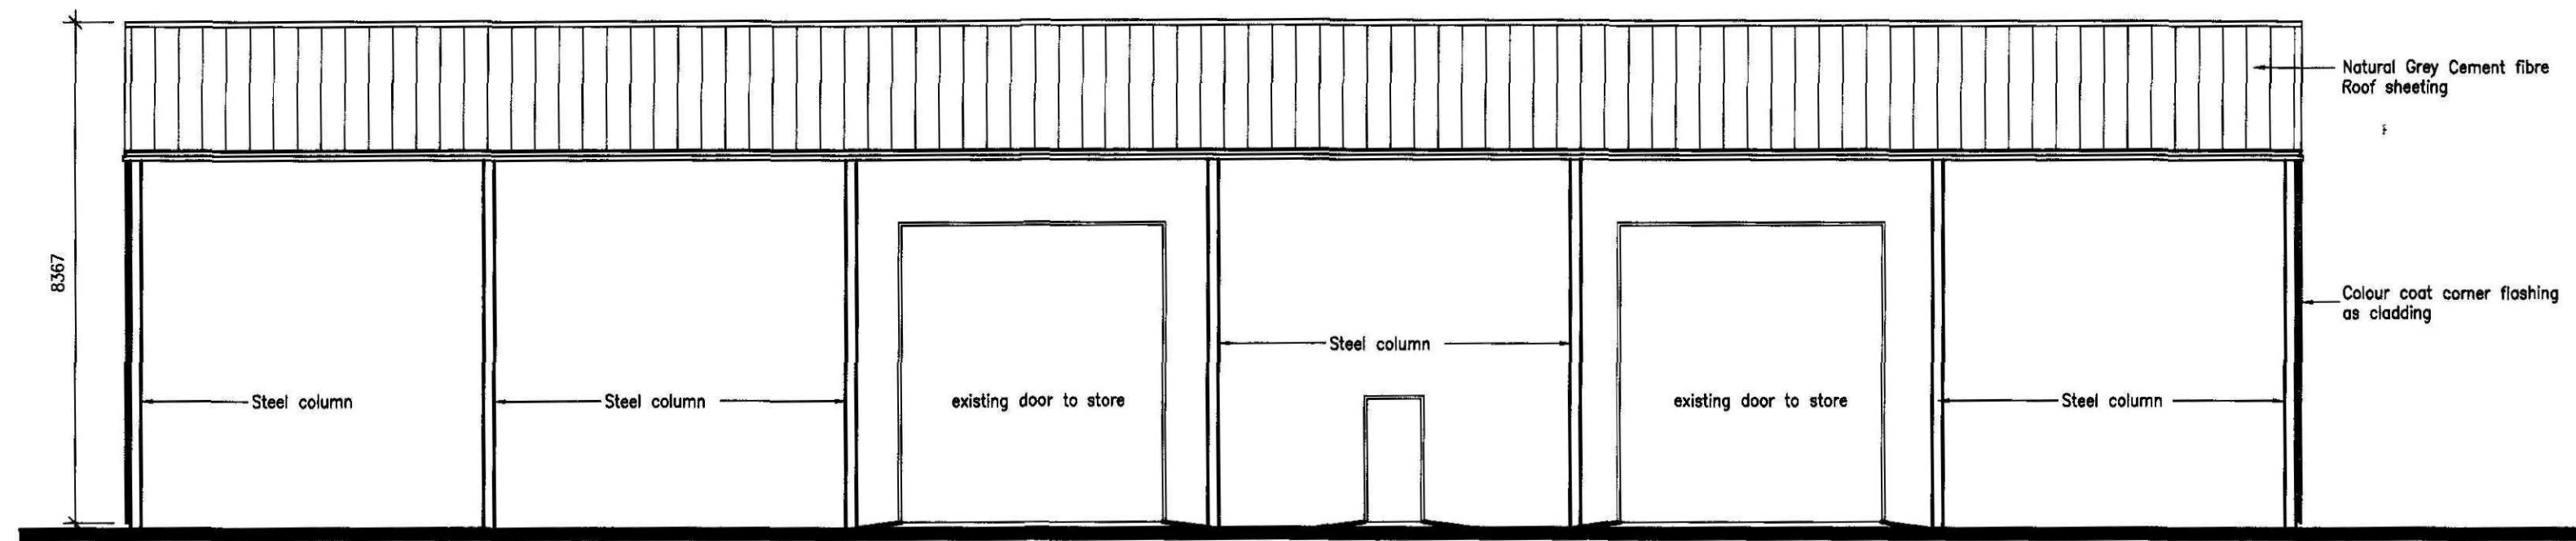


PROPOSED FRONT ELEVATION SCALE 1:100

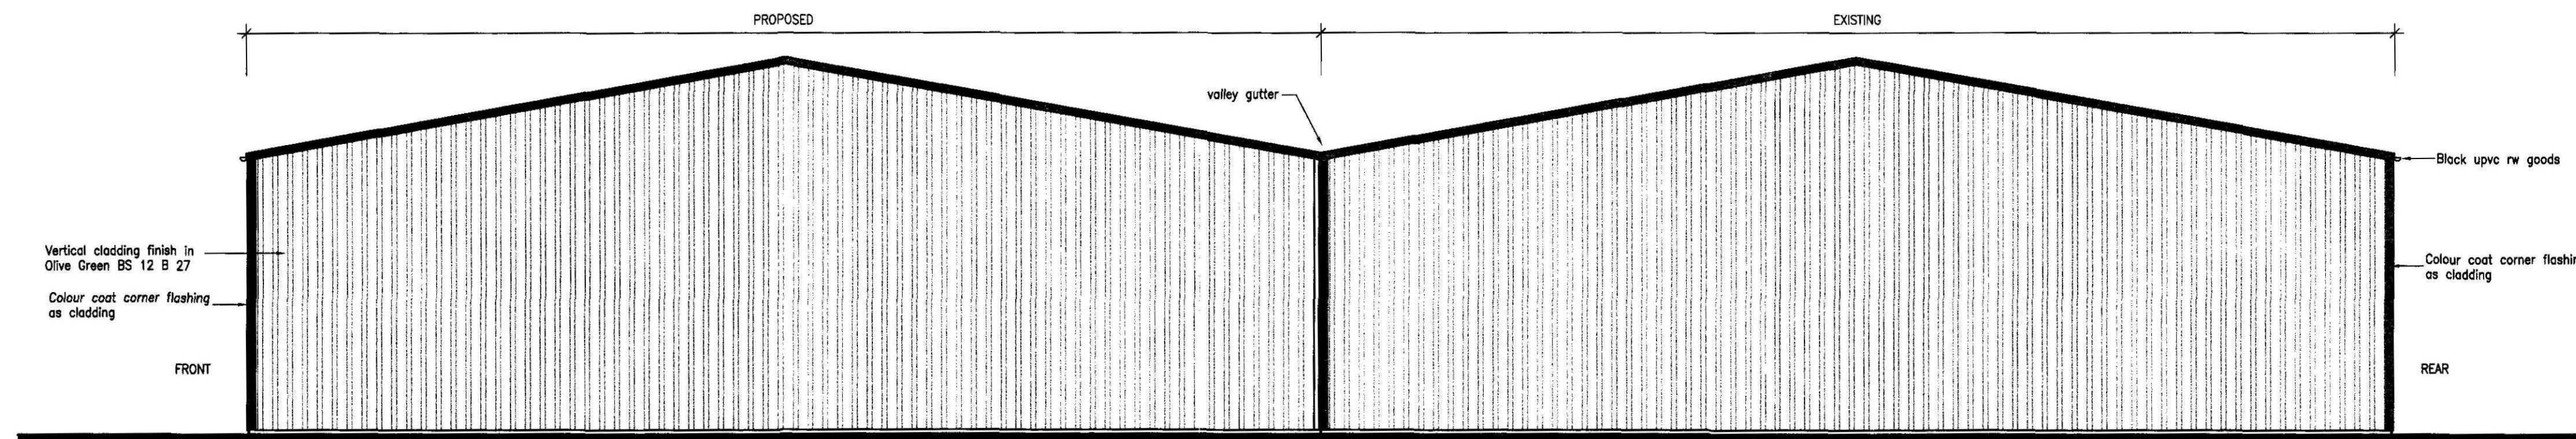


PROPOSED SIDE ELEVATION SCALE 1:100

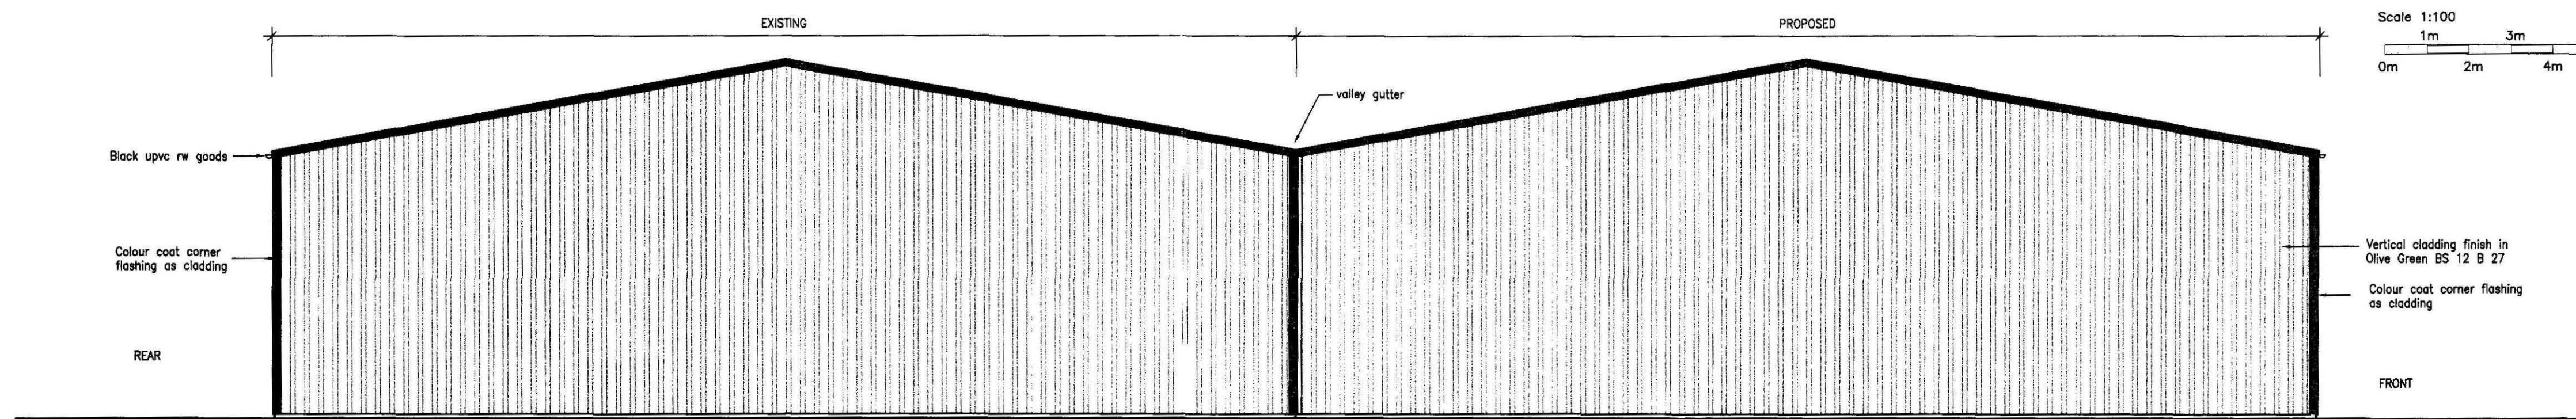

PROPOSED SIDE ELEVATION SCALE 1:100

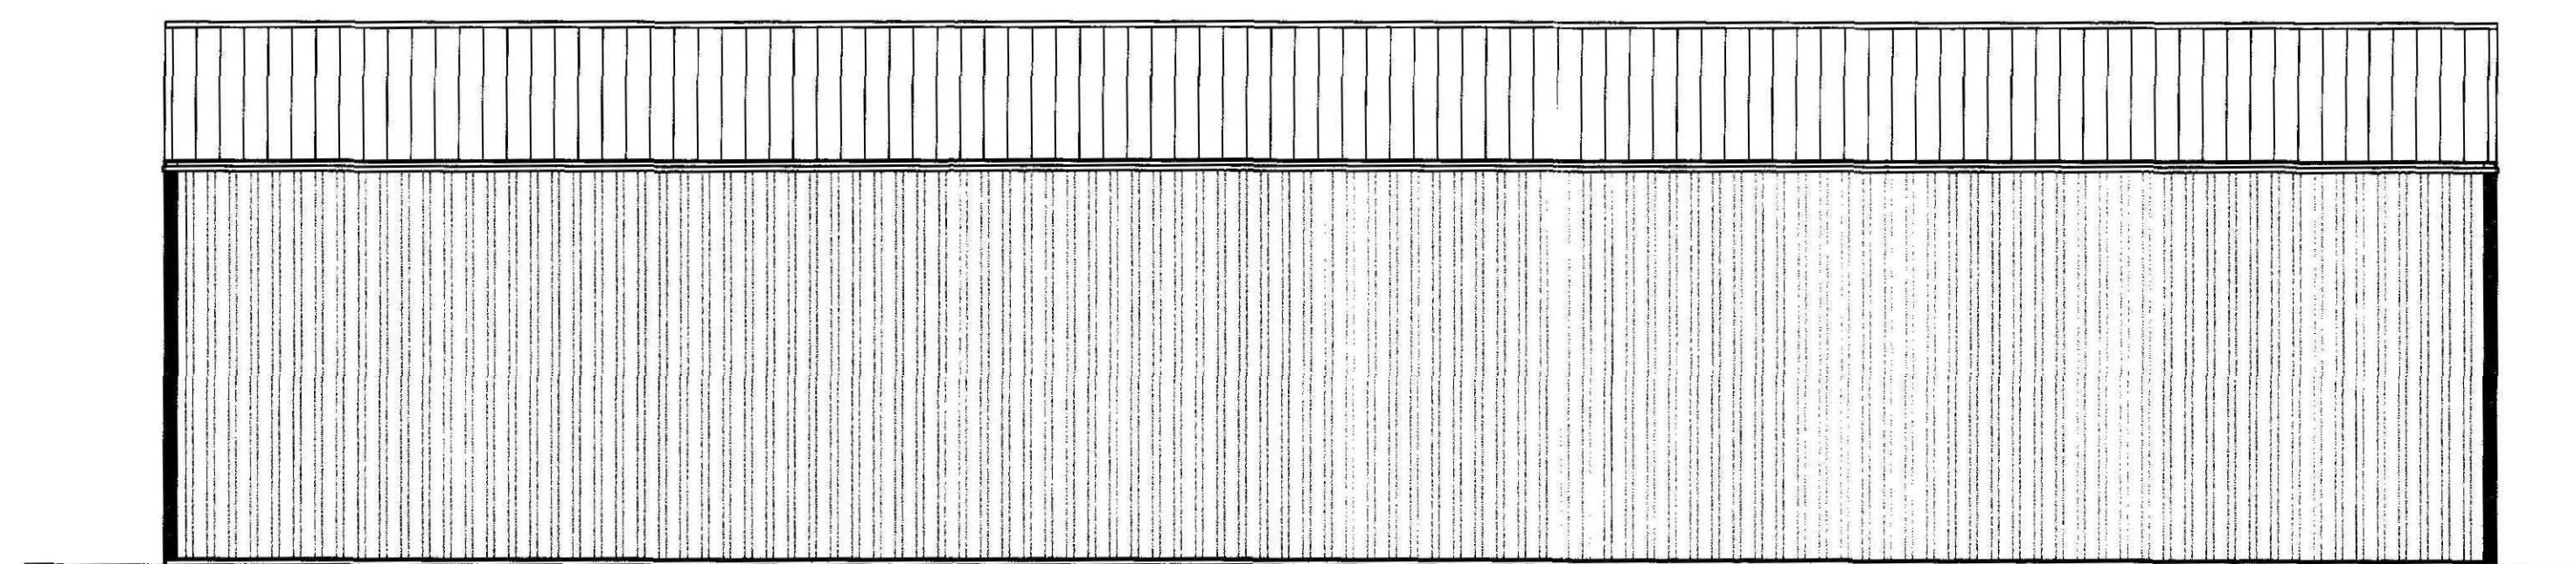

REAR ELEVATION REMAINS UNCHANGED SCALE 1:100



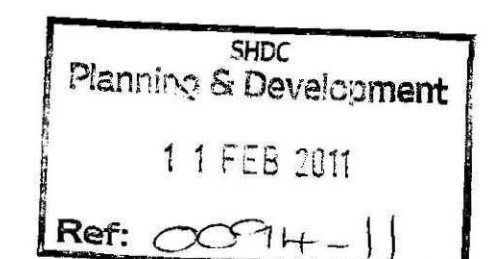


GOOD-DESIGN-ING Ltd
LITTON HOUSE,
GLOBAL BUSINESS PARK,
SAVILLE ROAD,
PETERBOROUGH,
PE3 7PR.
TEL 01733 843366
E-MAIL
robert@good-design-ing.co.uk

PROJECT
Proposed Canopy
at Hoyle's Farm
New Road
Sutton Bridge
Lincs. PE12 9AD
Feb 2011
Scale 1:100 @ A1 size

DRAWING
Proposed Elevations

drawing number:
08028-03

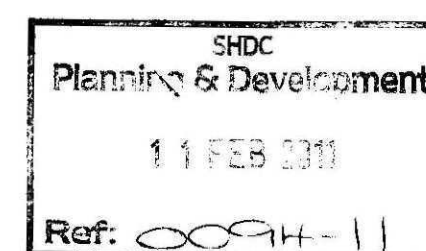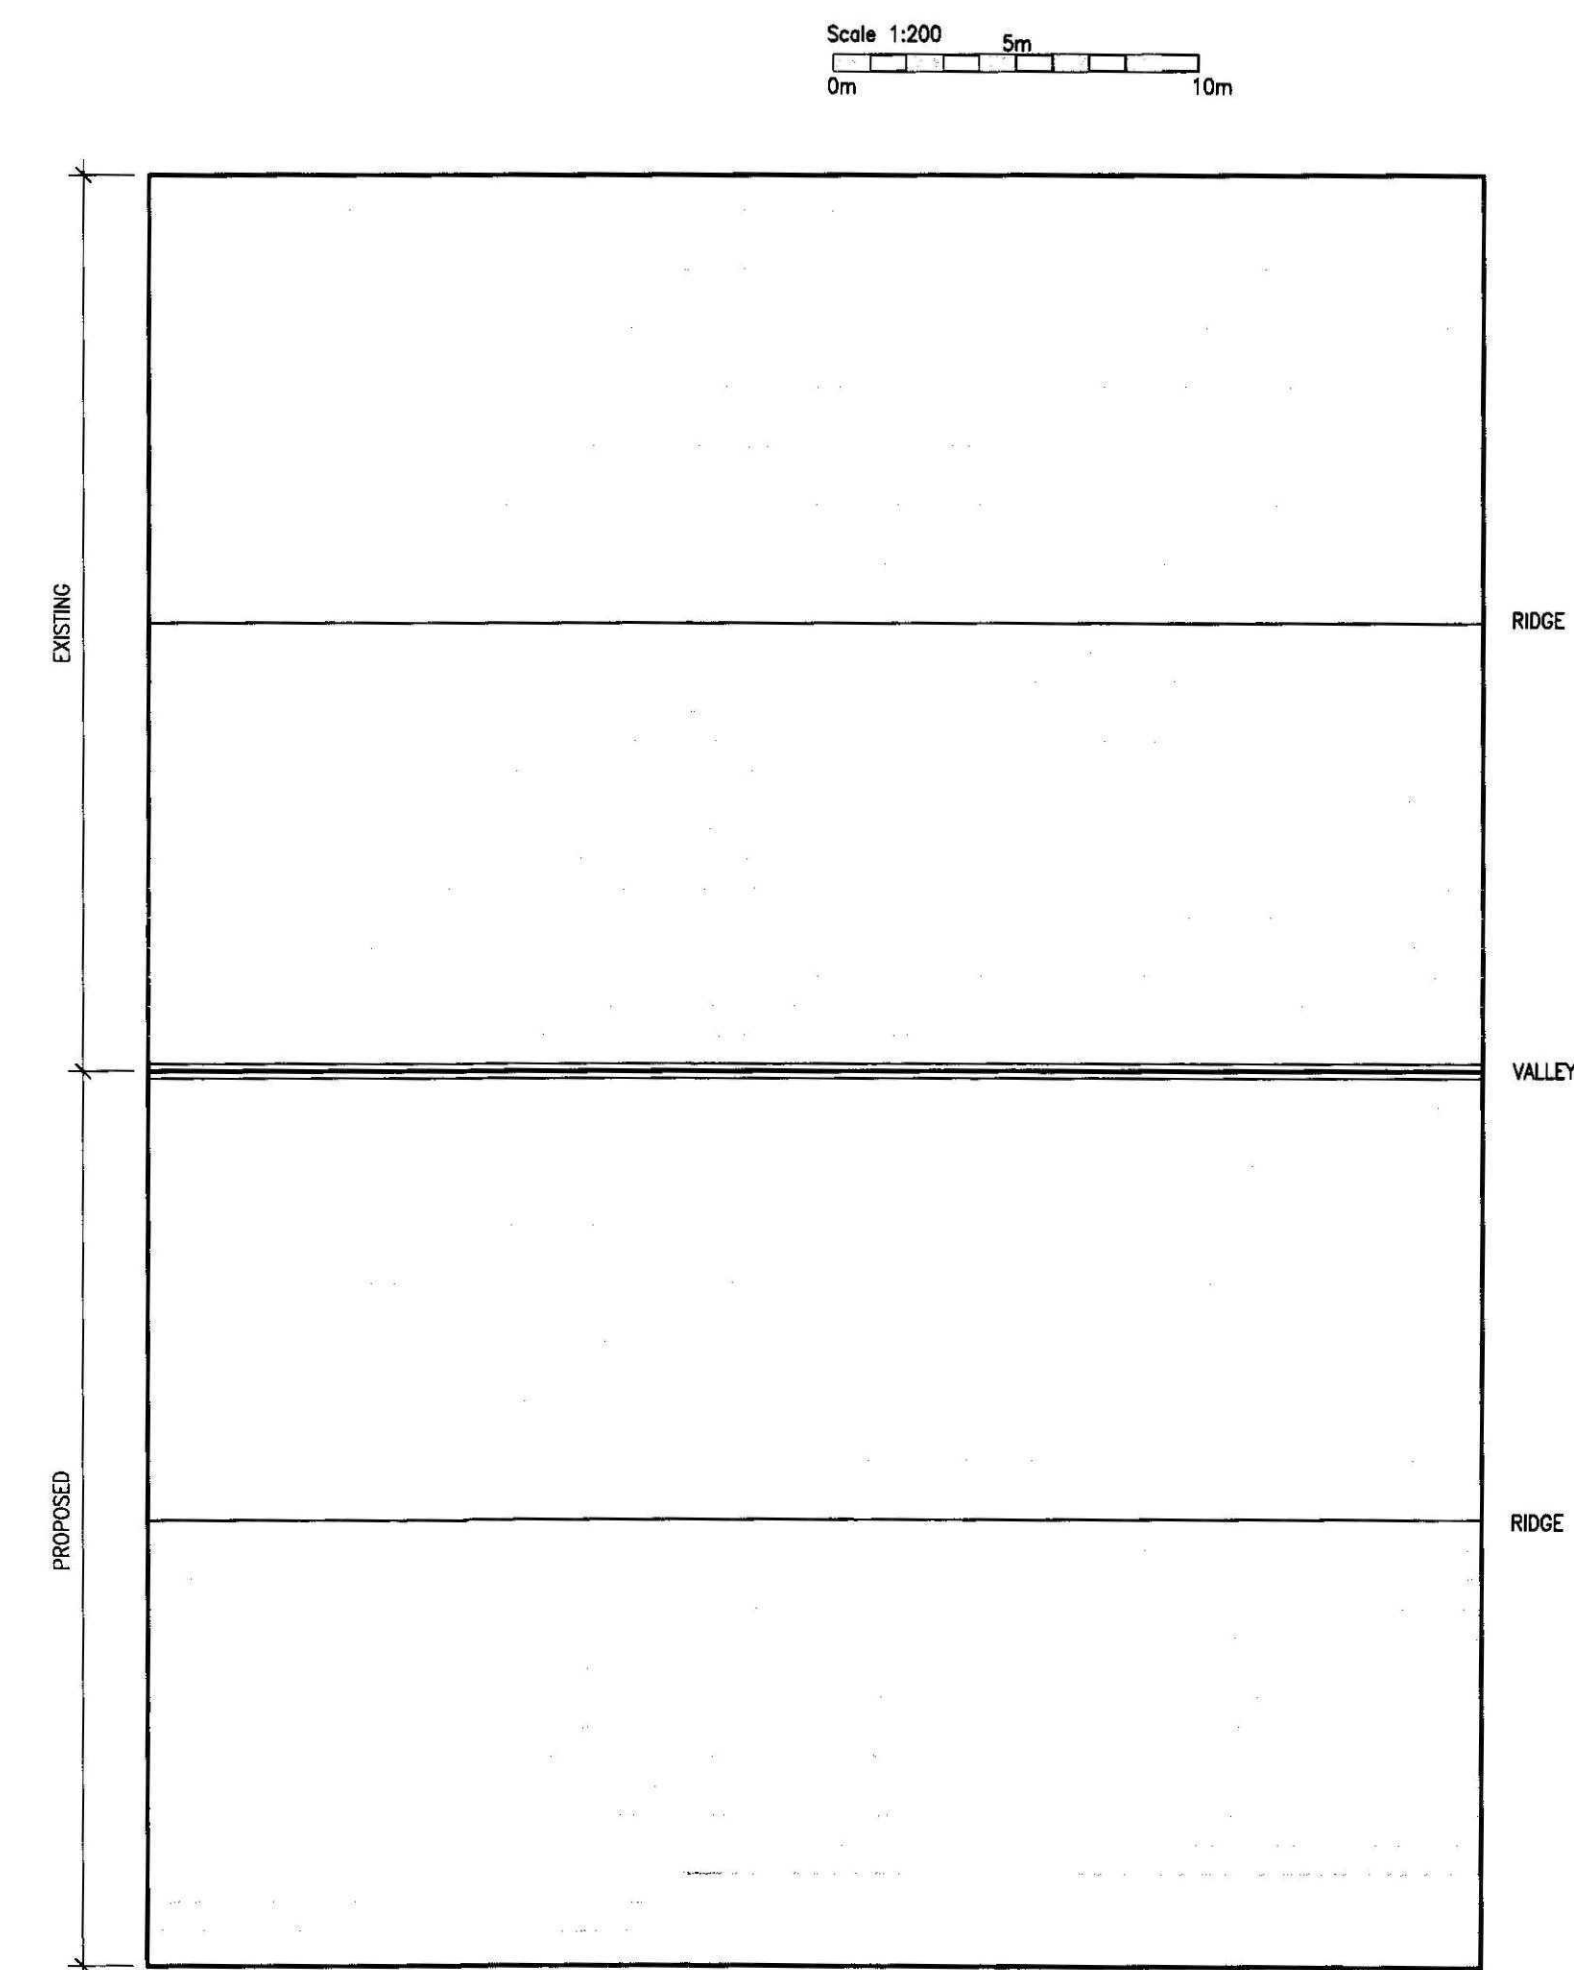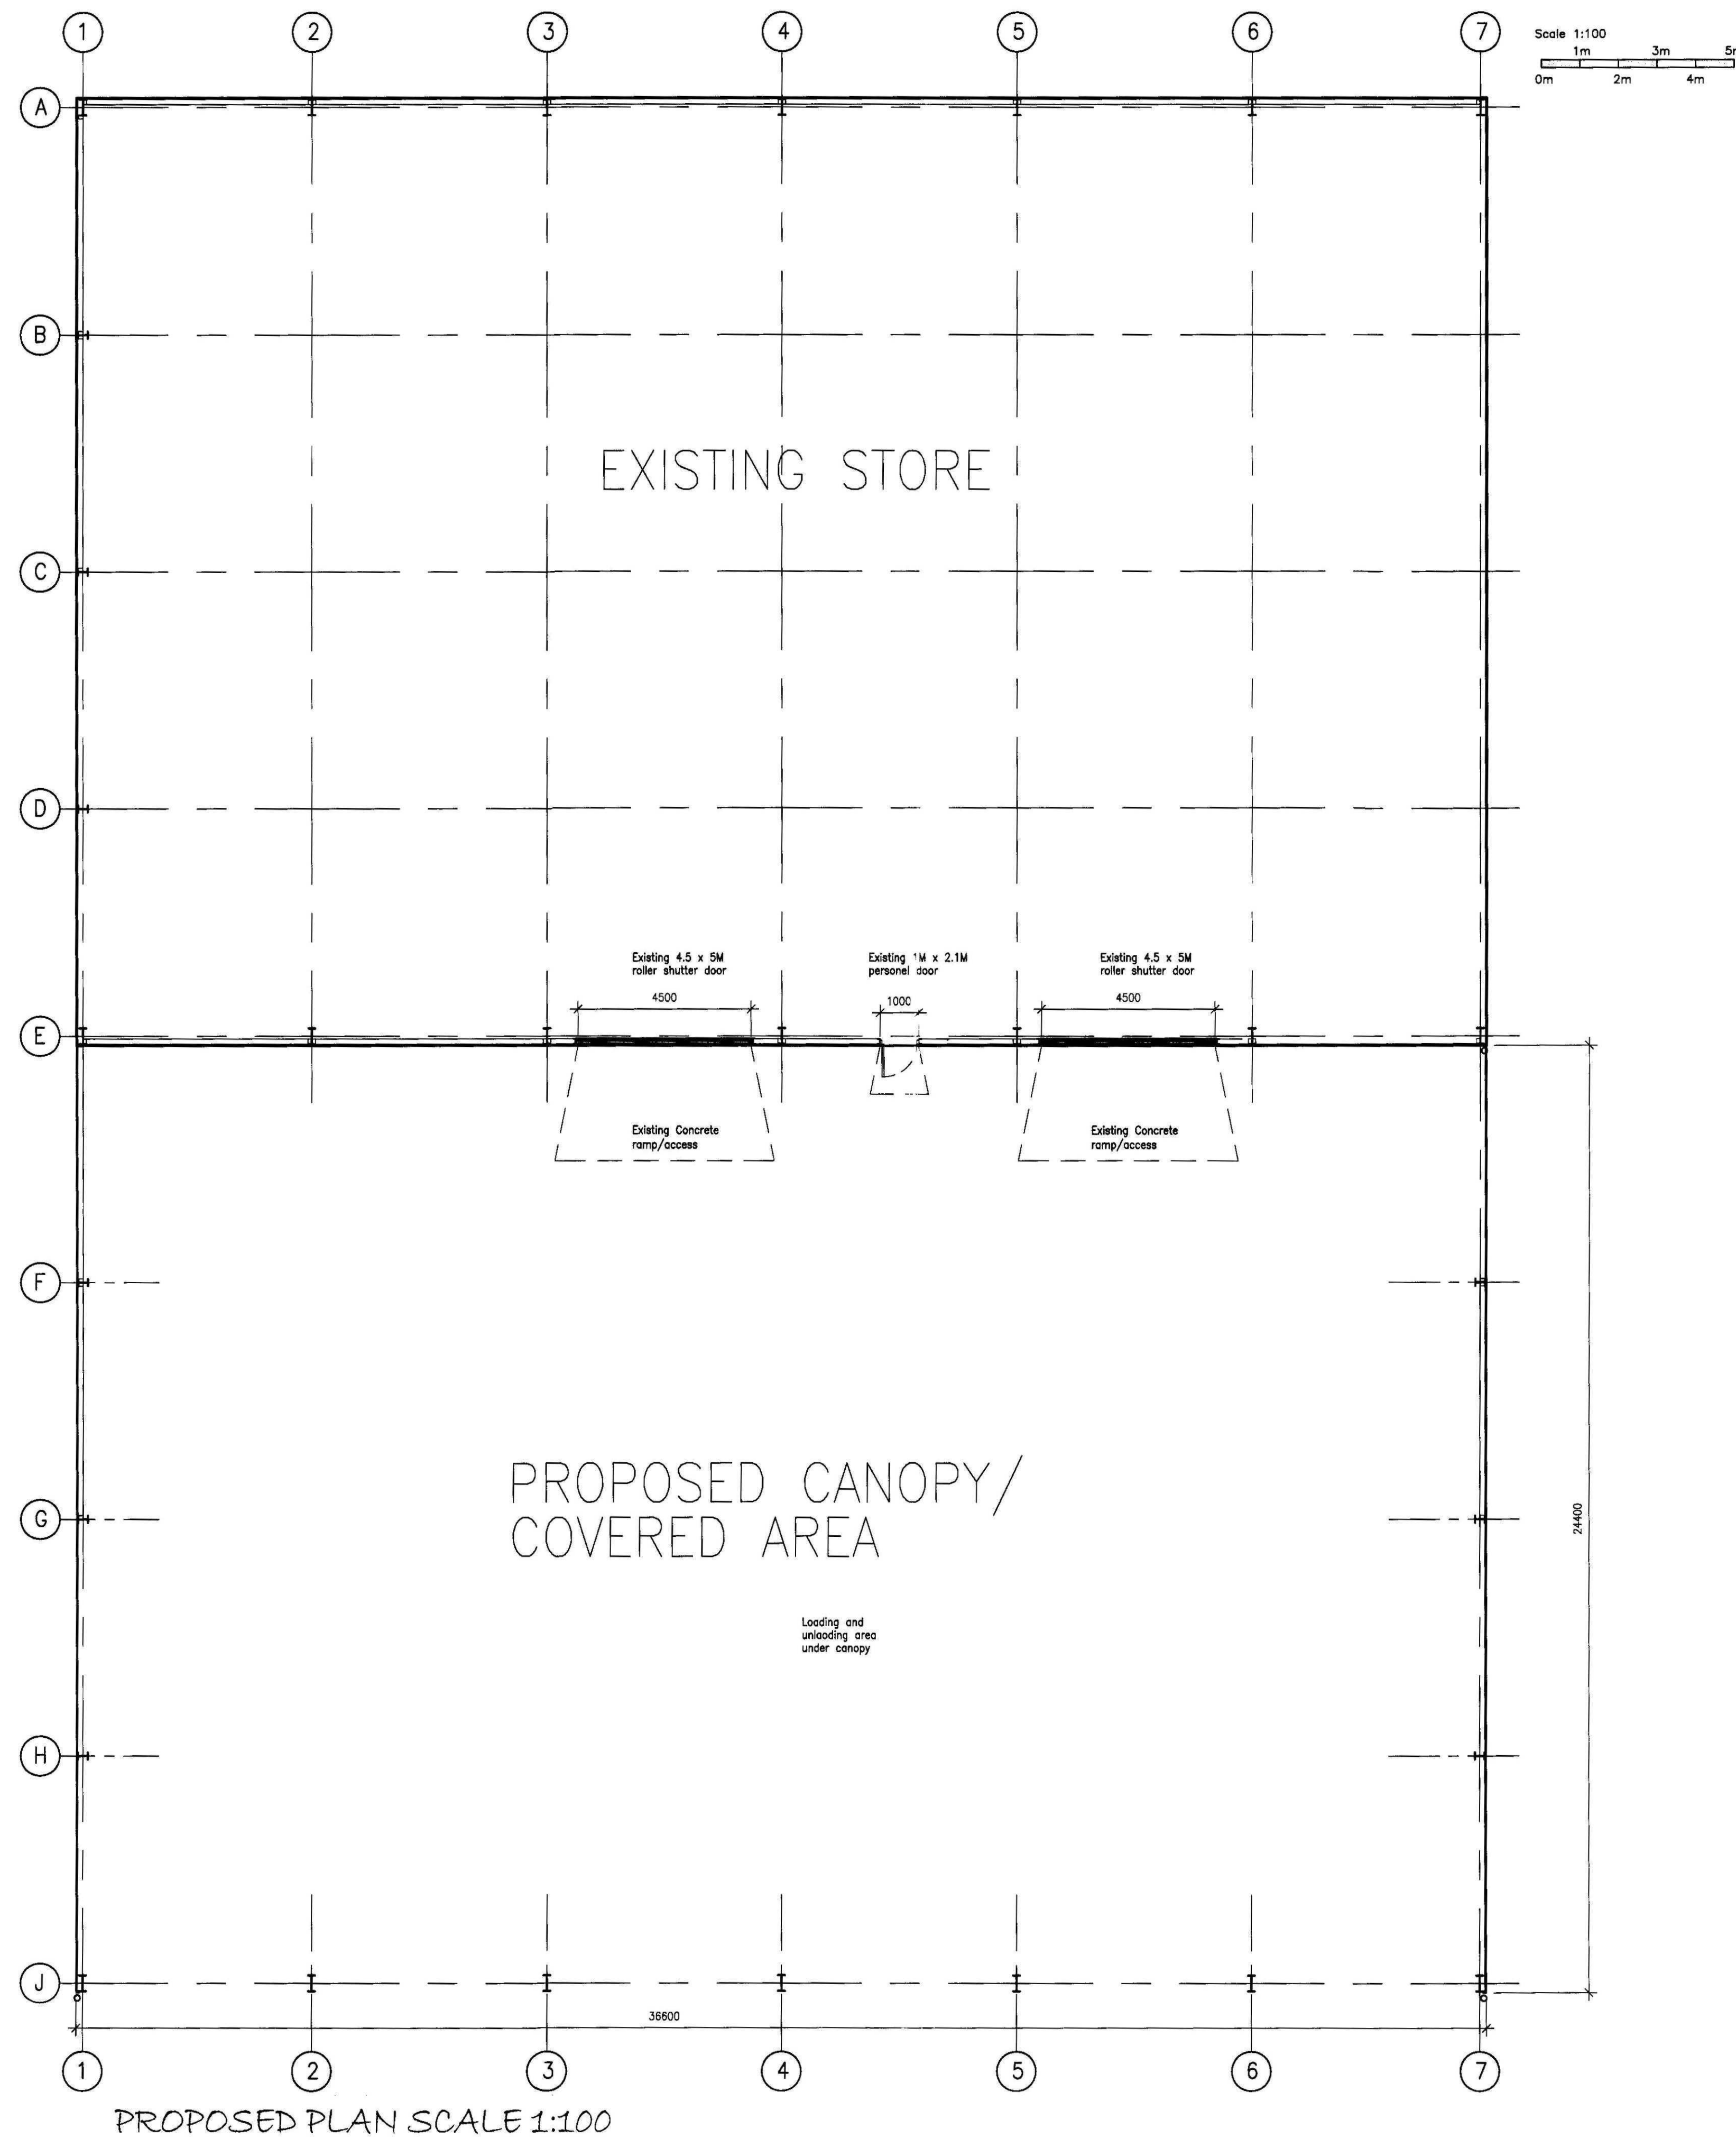

GOOD-DESIGN-ING Ltd
LITTON HOUSE,
GLOBAL BUSINESS PARK,
SAVILLE ROAD,
PETERBOROUGH,
PE3 7PR.
TEL 01733 843366
E-MAIL
robert@good-design-ing.co.uk

PROJECT
Proposed Canopy
at Hoyle's Farm
New Road
Sutton Bridge
Lincs. PE12 9QD
Feb 2011
Scale 1:100, 1:200 @ A1 size

DRAWING
Proposed Plan and
Roof Plan
drawing number:
08028-04