




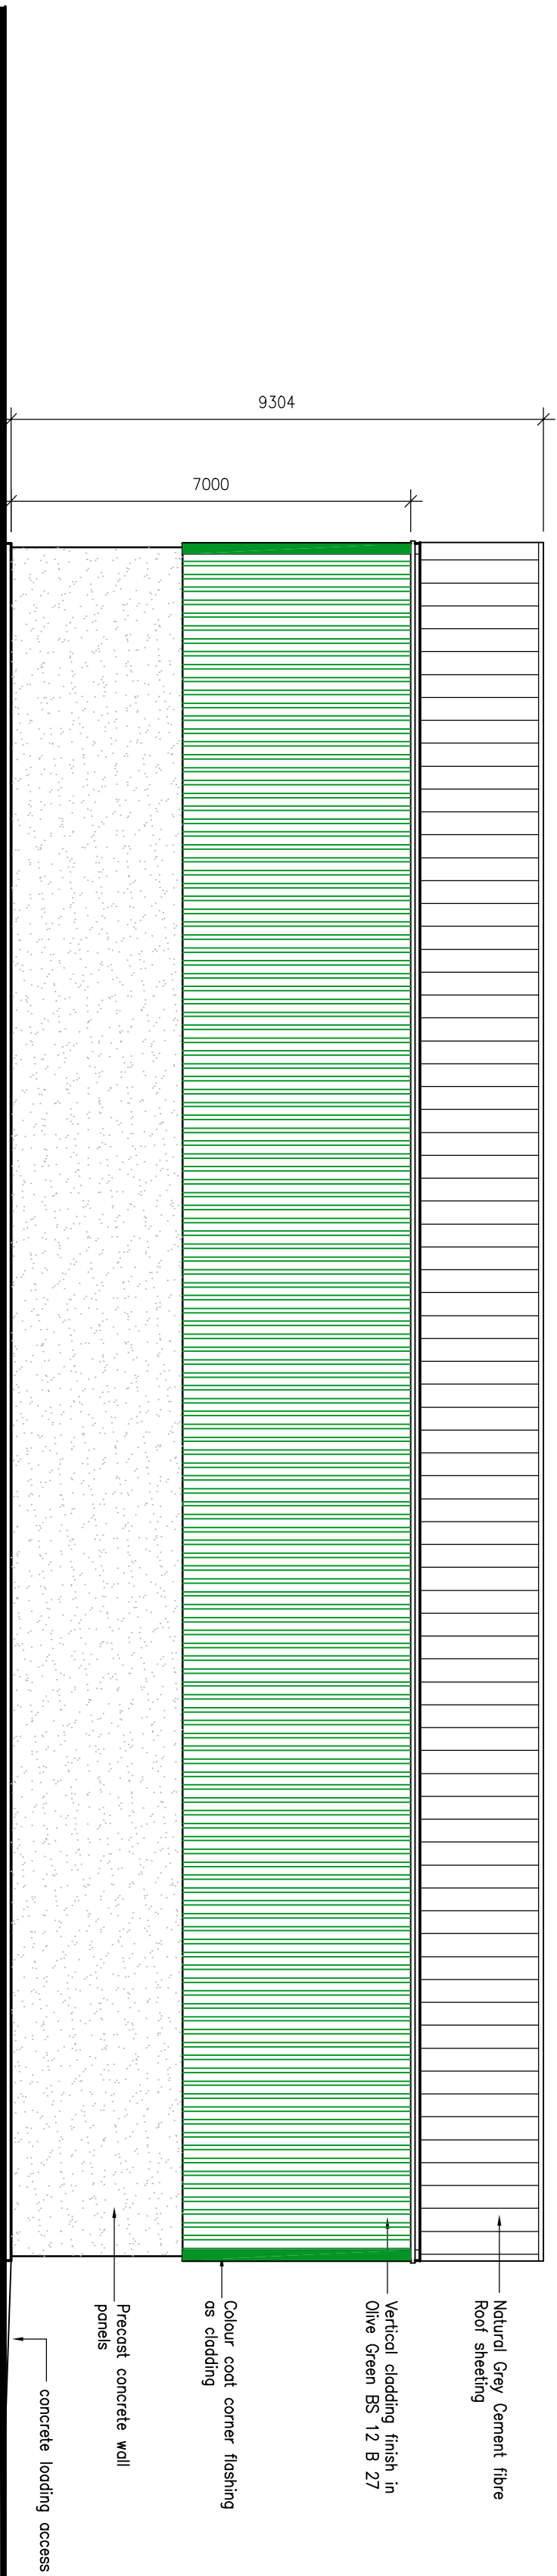


PROPOSED WEST ELEVATION 1:100

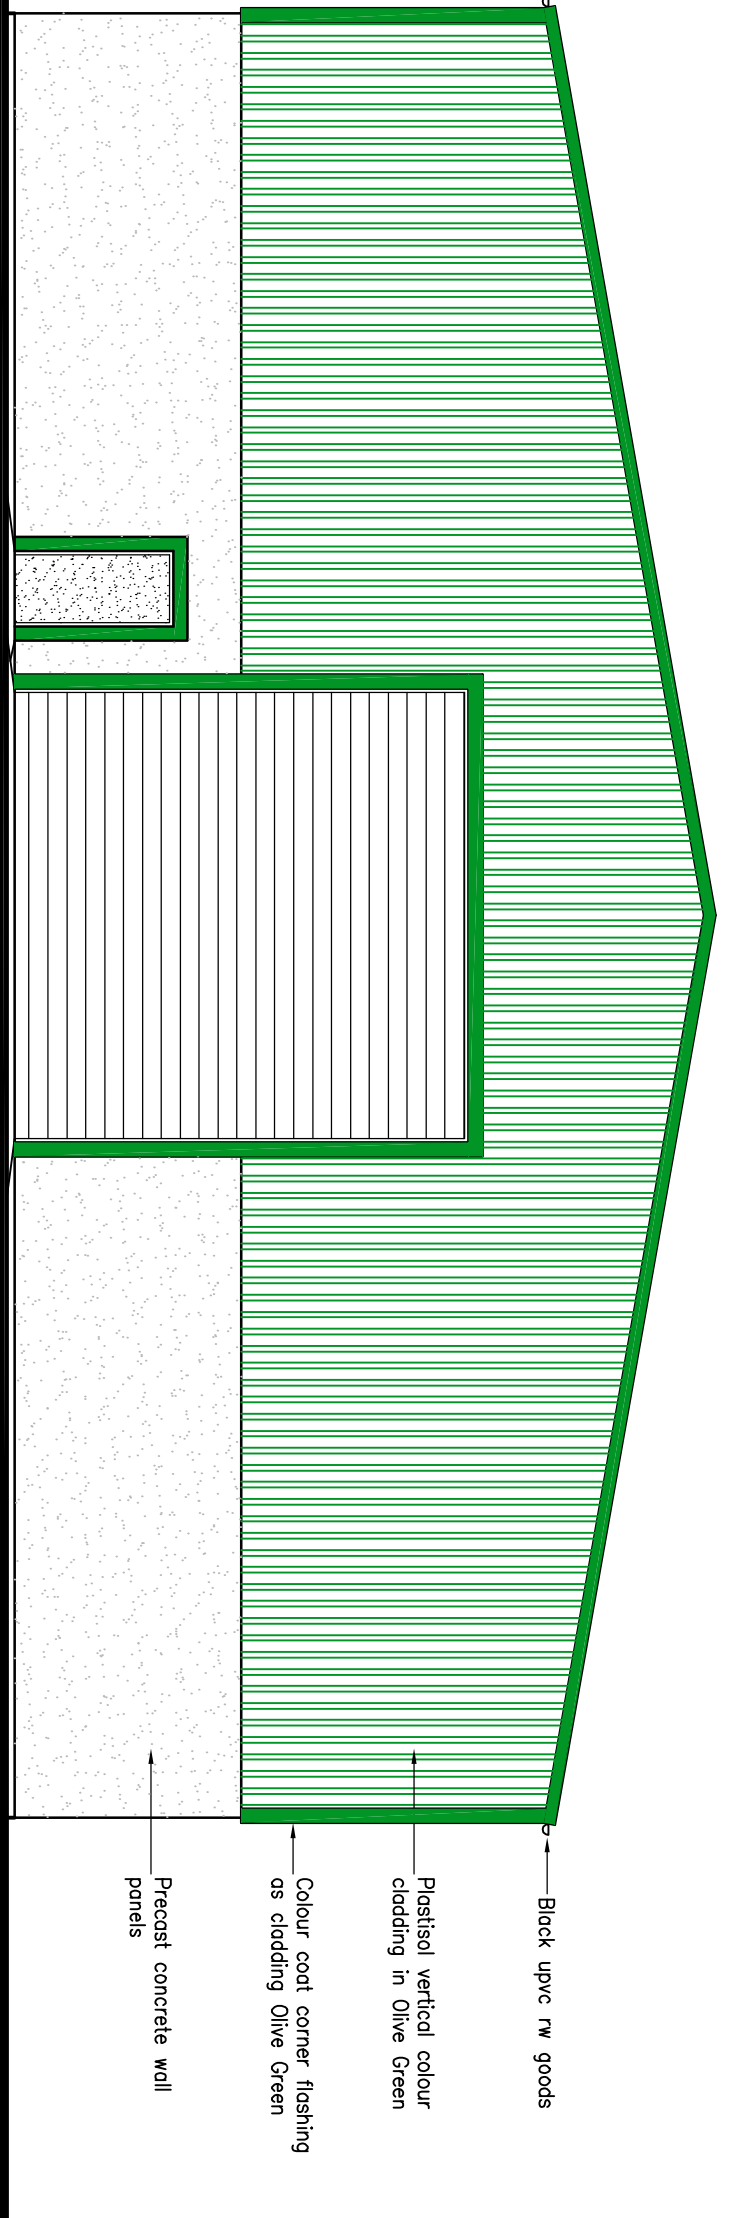

PROPOSED SOUTH ELEVATION 1:100

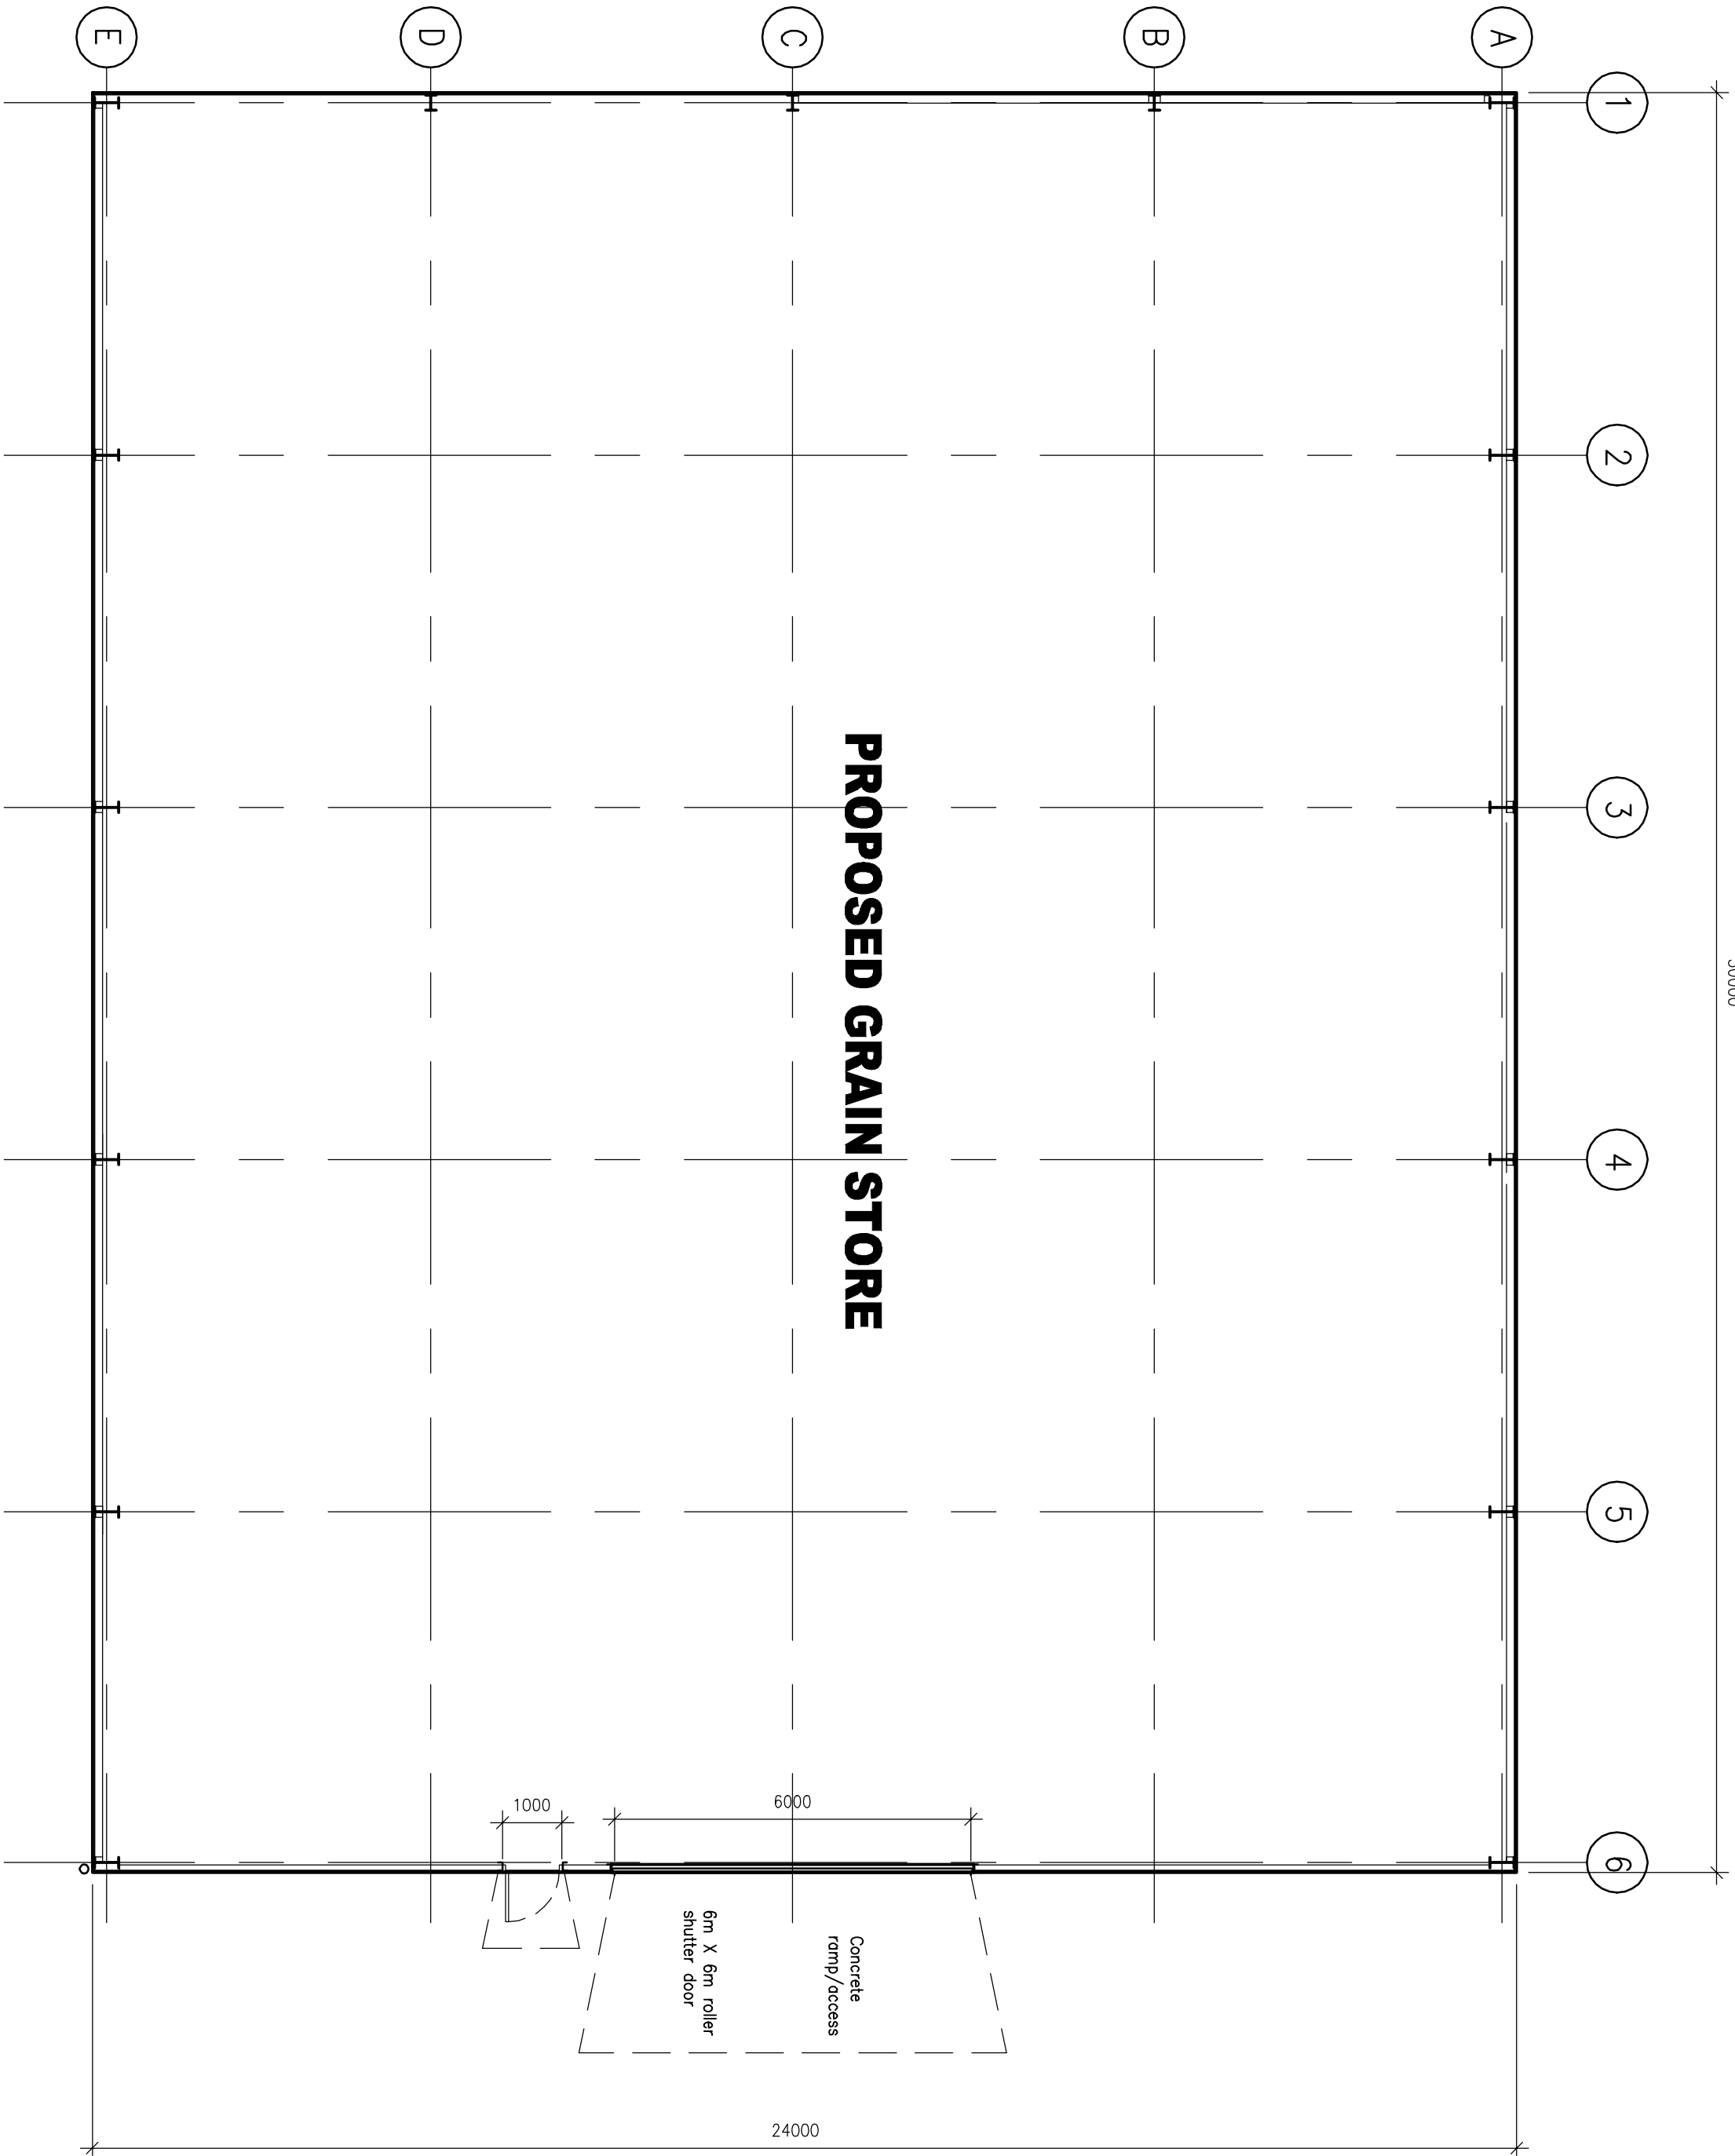

PROPOSED PLAN 1:100

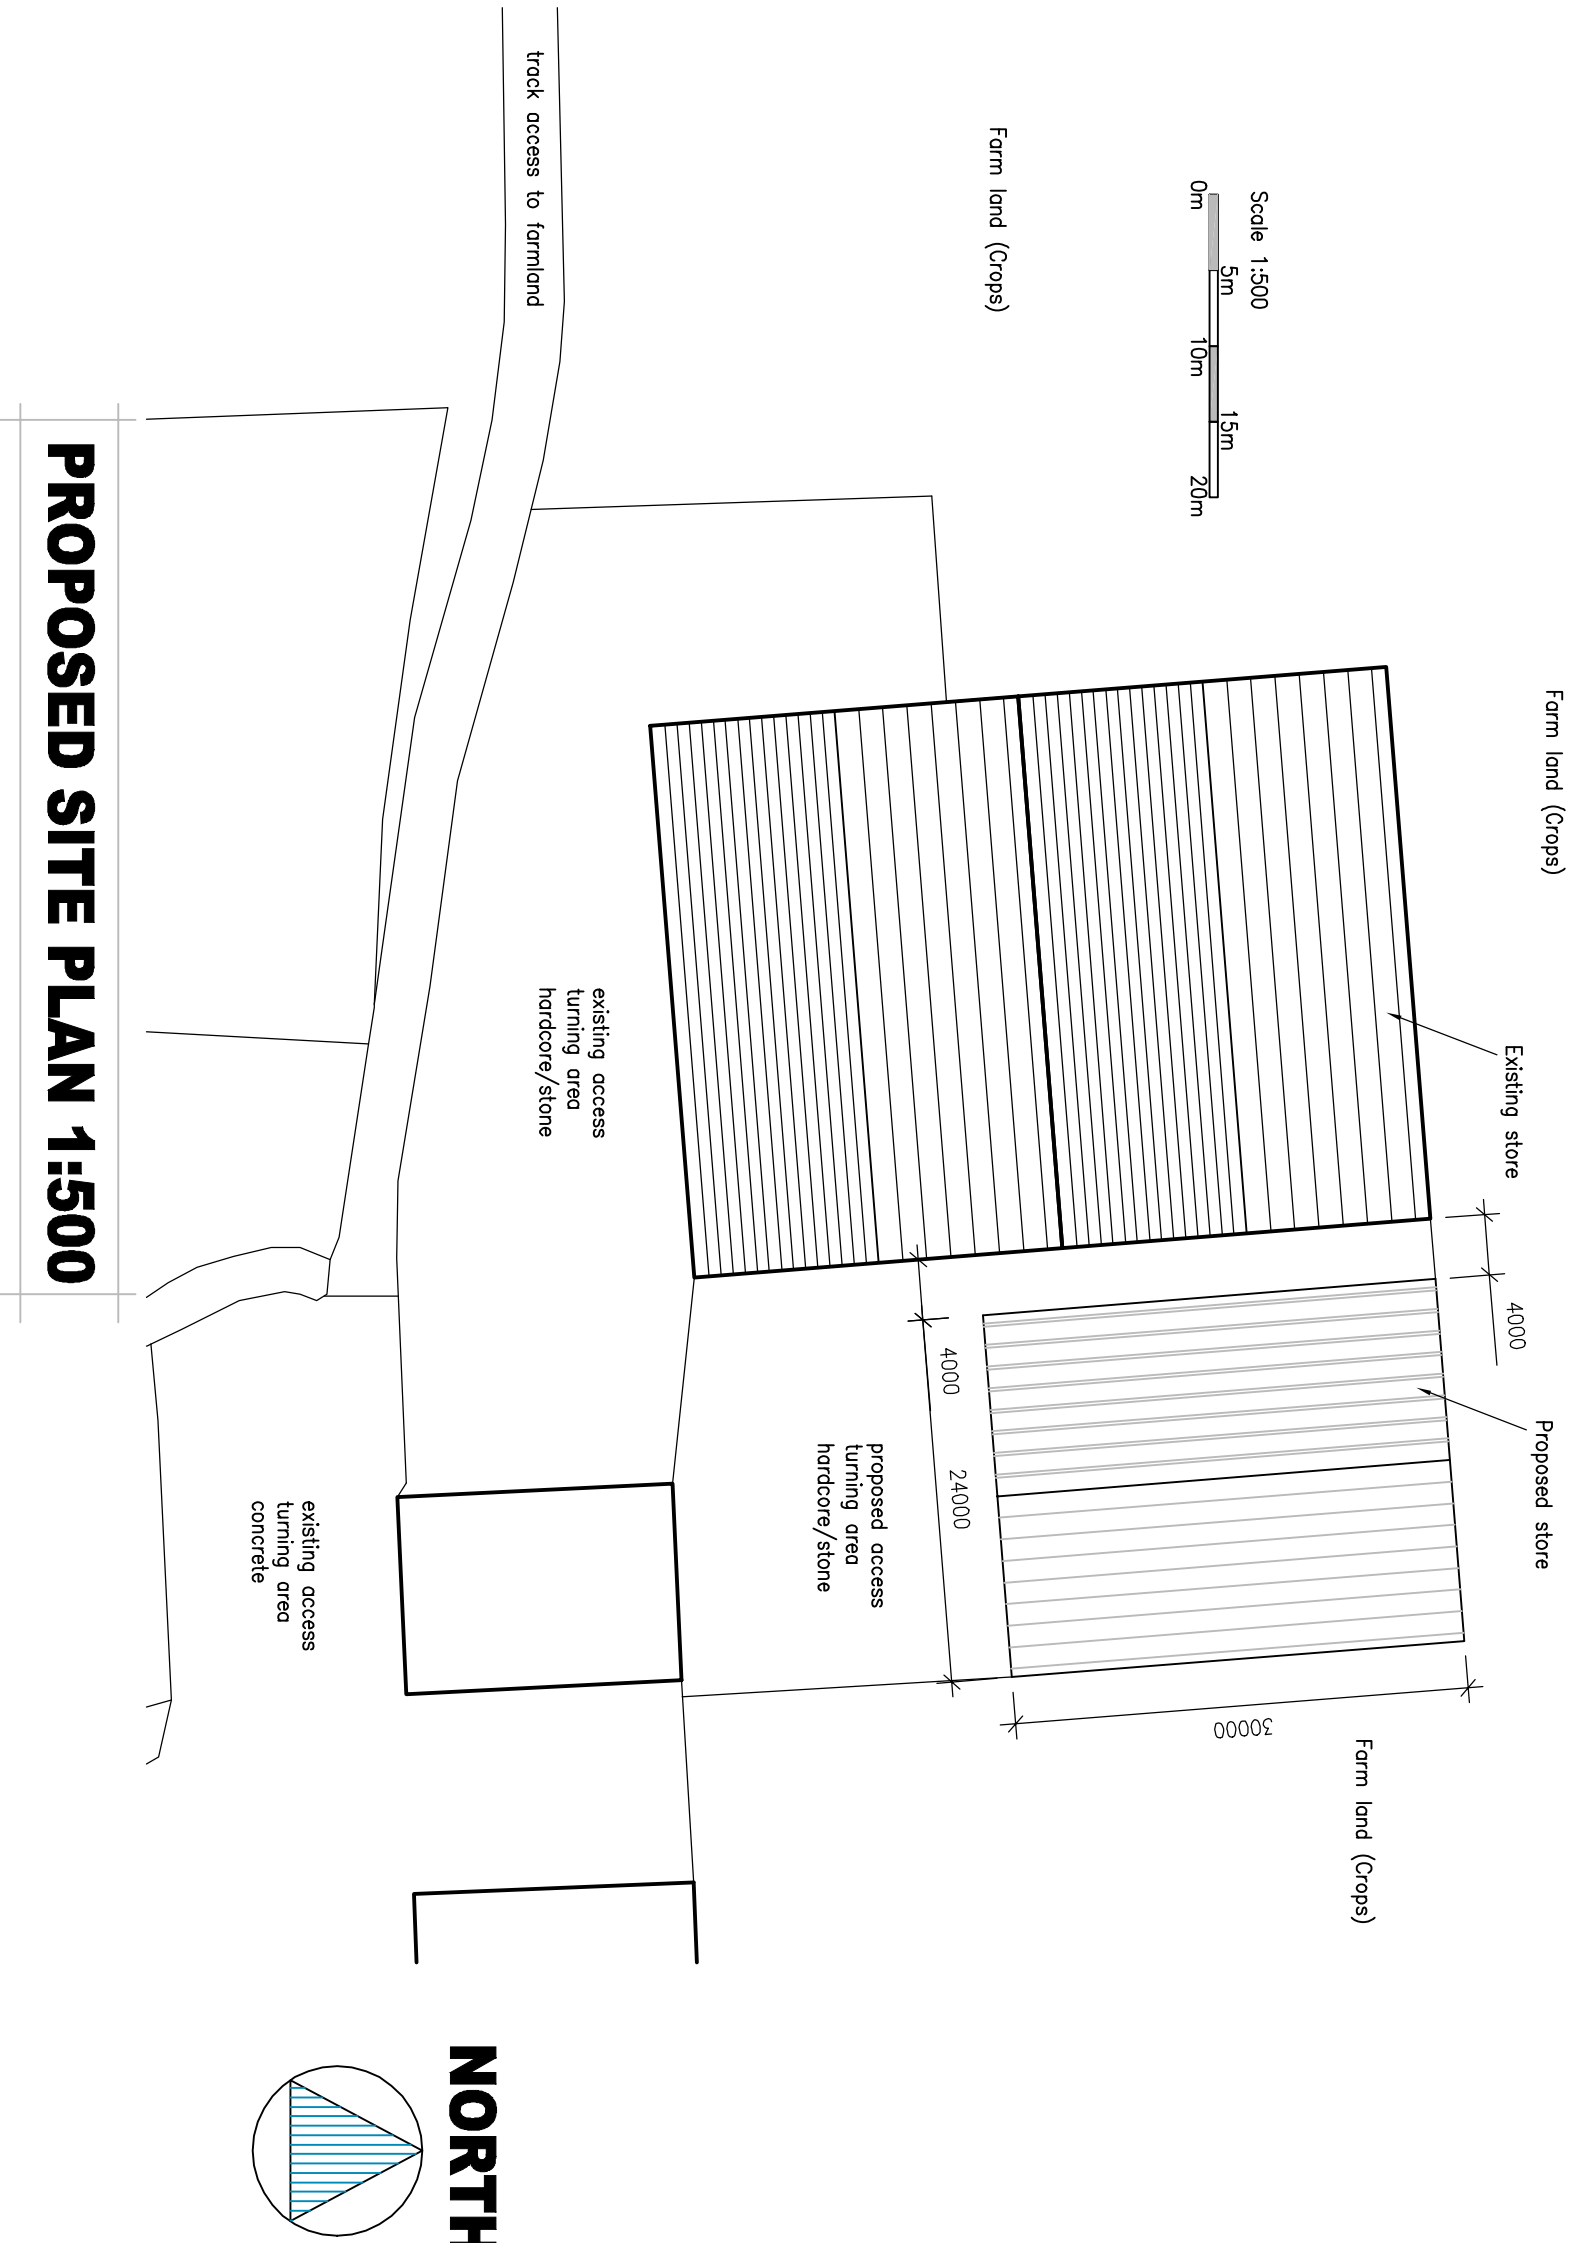

PROPOSED SITE PLAN 1:500

ELITE STEEL SERVICES
Unit 8, Boleness Road, Wisbech, Cambs. PE13 2RI
Telephone: (01553) 775463
Fax: (01553) 775463
email: stuart@nimmobuildings.co.uk

Project:
Proposed Grain Store
Hoyles Farm
Sutton Bridge
Lincs PE12 9QD
Drawing: Proposed Plan, Elevations and Proposed Site Plan
Drawing no: 17849-01
Scale: 1:100 1:500 (drawing A1 size)