



PROPOSED EAST ELEVATION 1:100

PROPOSED NORTH ELEVATION 1:100

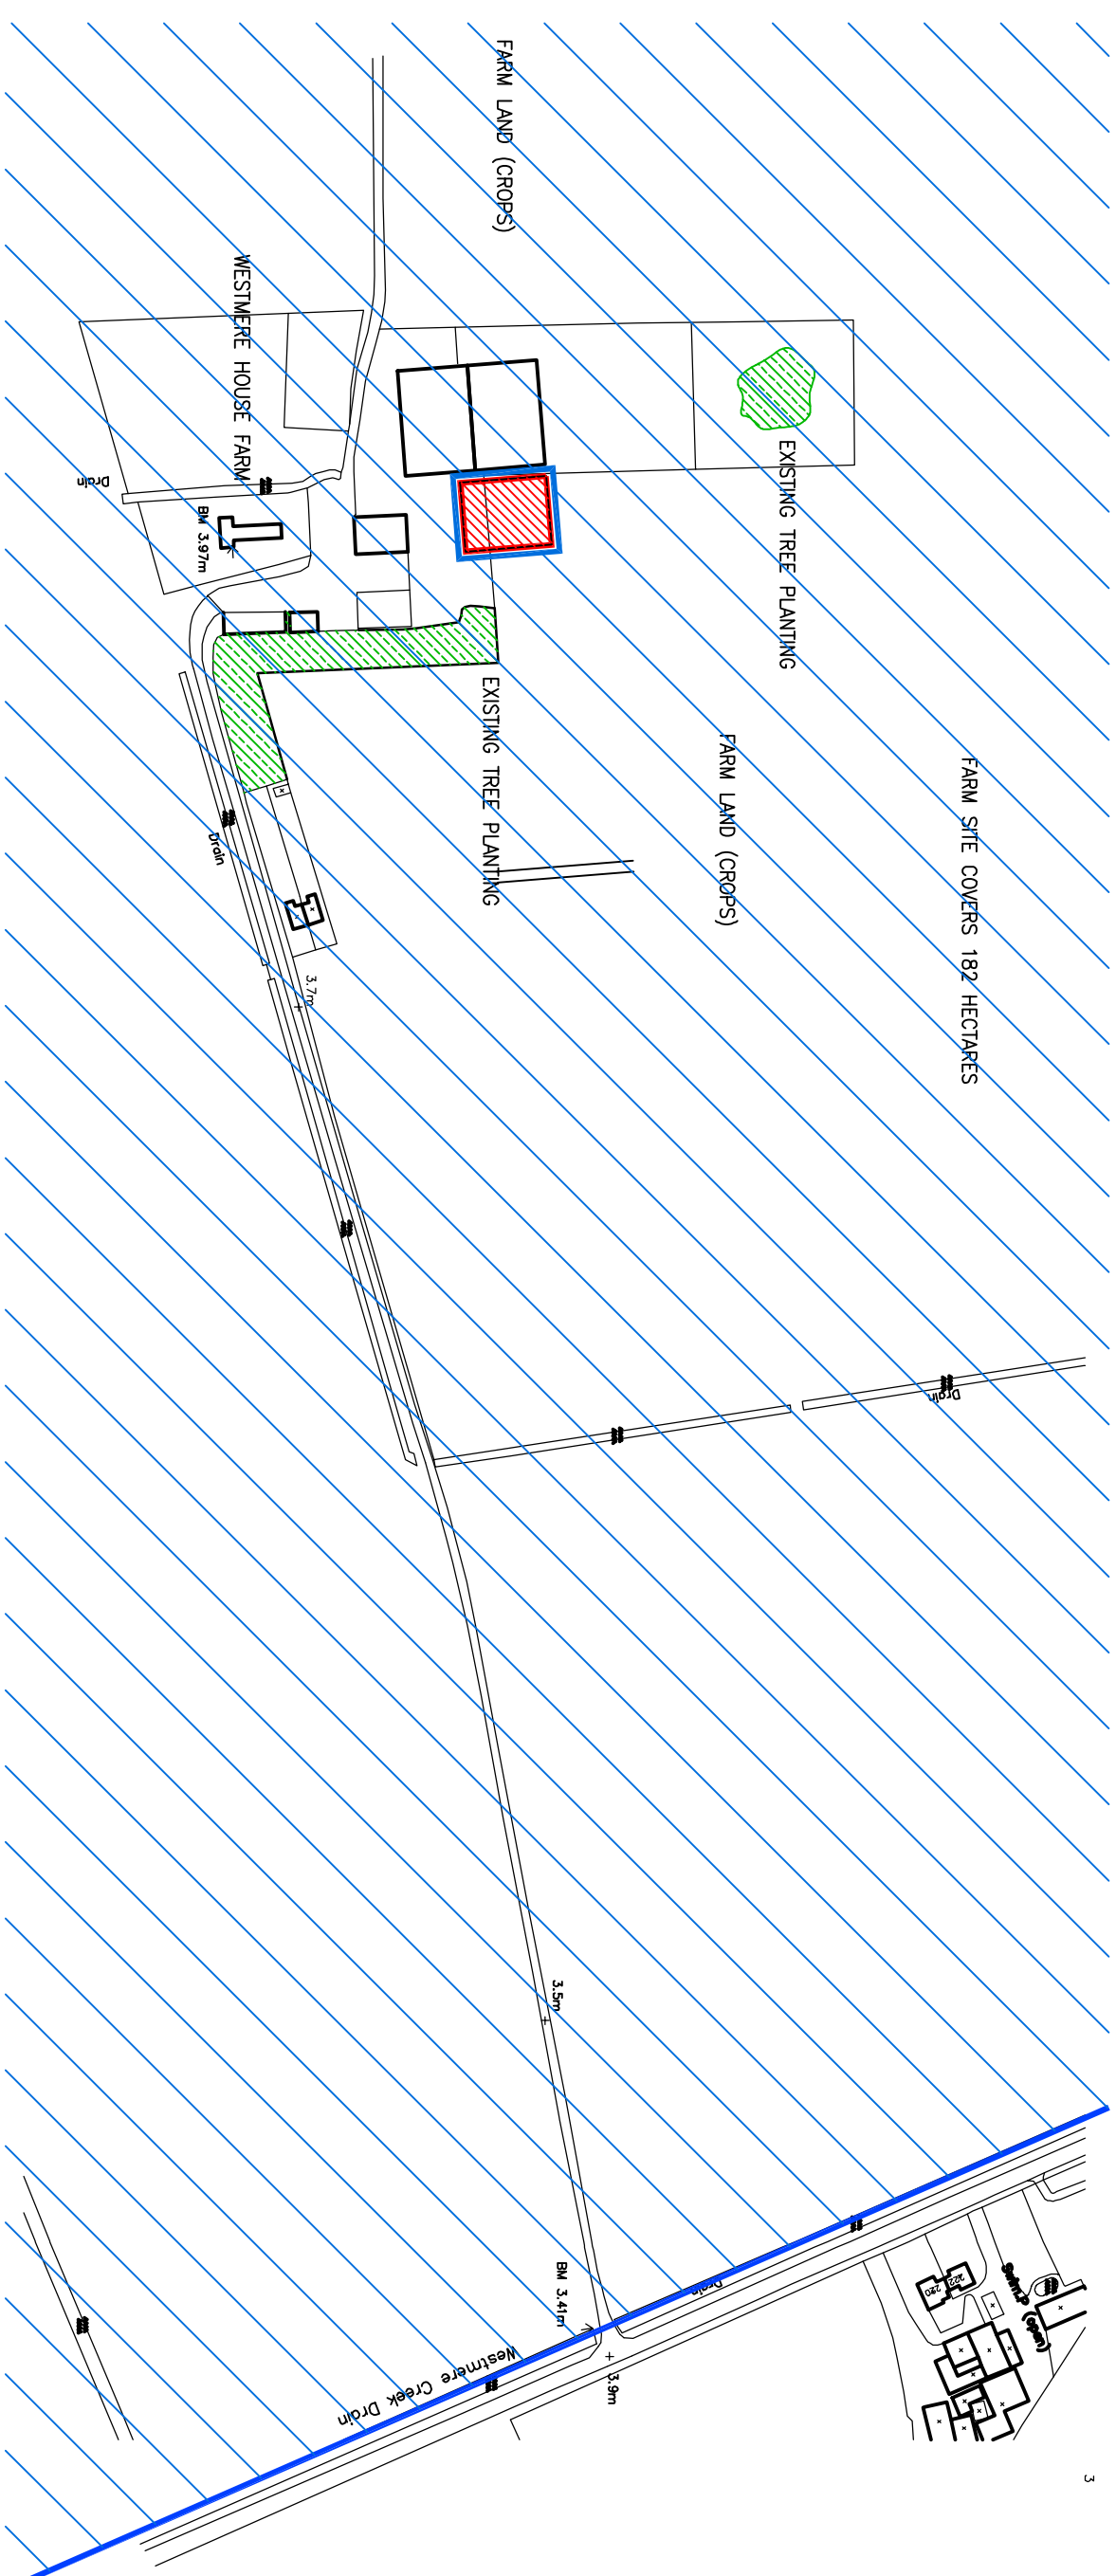

NORTH

LOCATION PLAN 1:2500

 

ELITE STEEL SERVICES

Unit 8, Boleness Road, Wisbech, Cambs. PE13 2RI

Telephone: (01553) 775463

Fax: (01553) 775463

email: stuart@nimmobuildings.co.uk

Project:

Proposed Grain Store

Hoyles Farm

Sutton Bridge

Lincs PE12 9QD

Drawing: Proposed Elevations and Location Plan

Drawing no: 17849-02

Scale: 1:100 1:2500 (drawing A1 size)