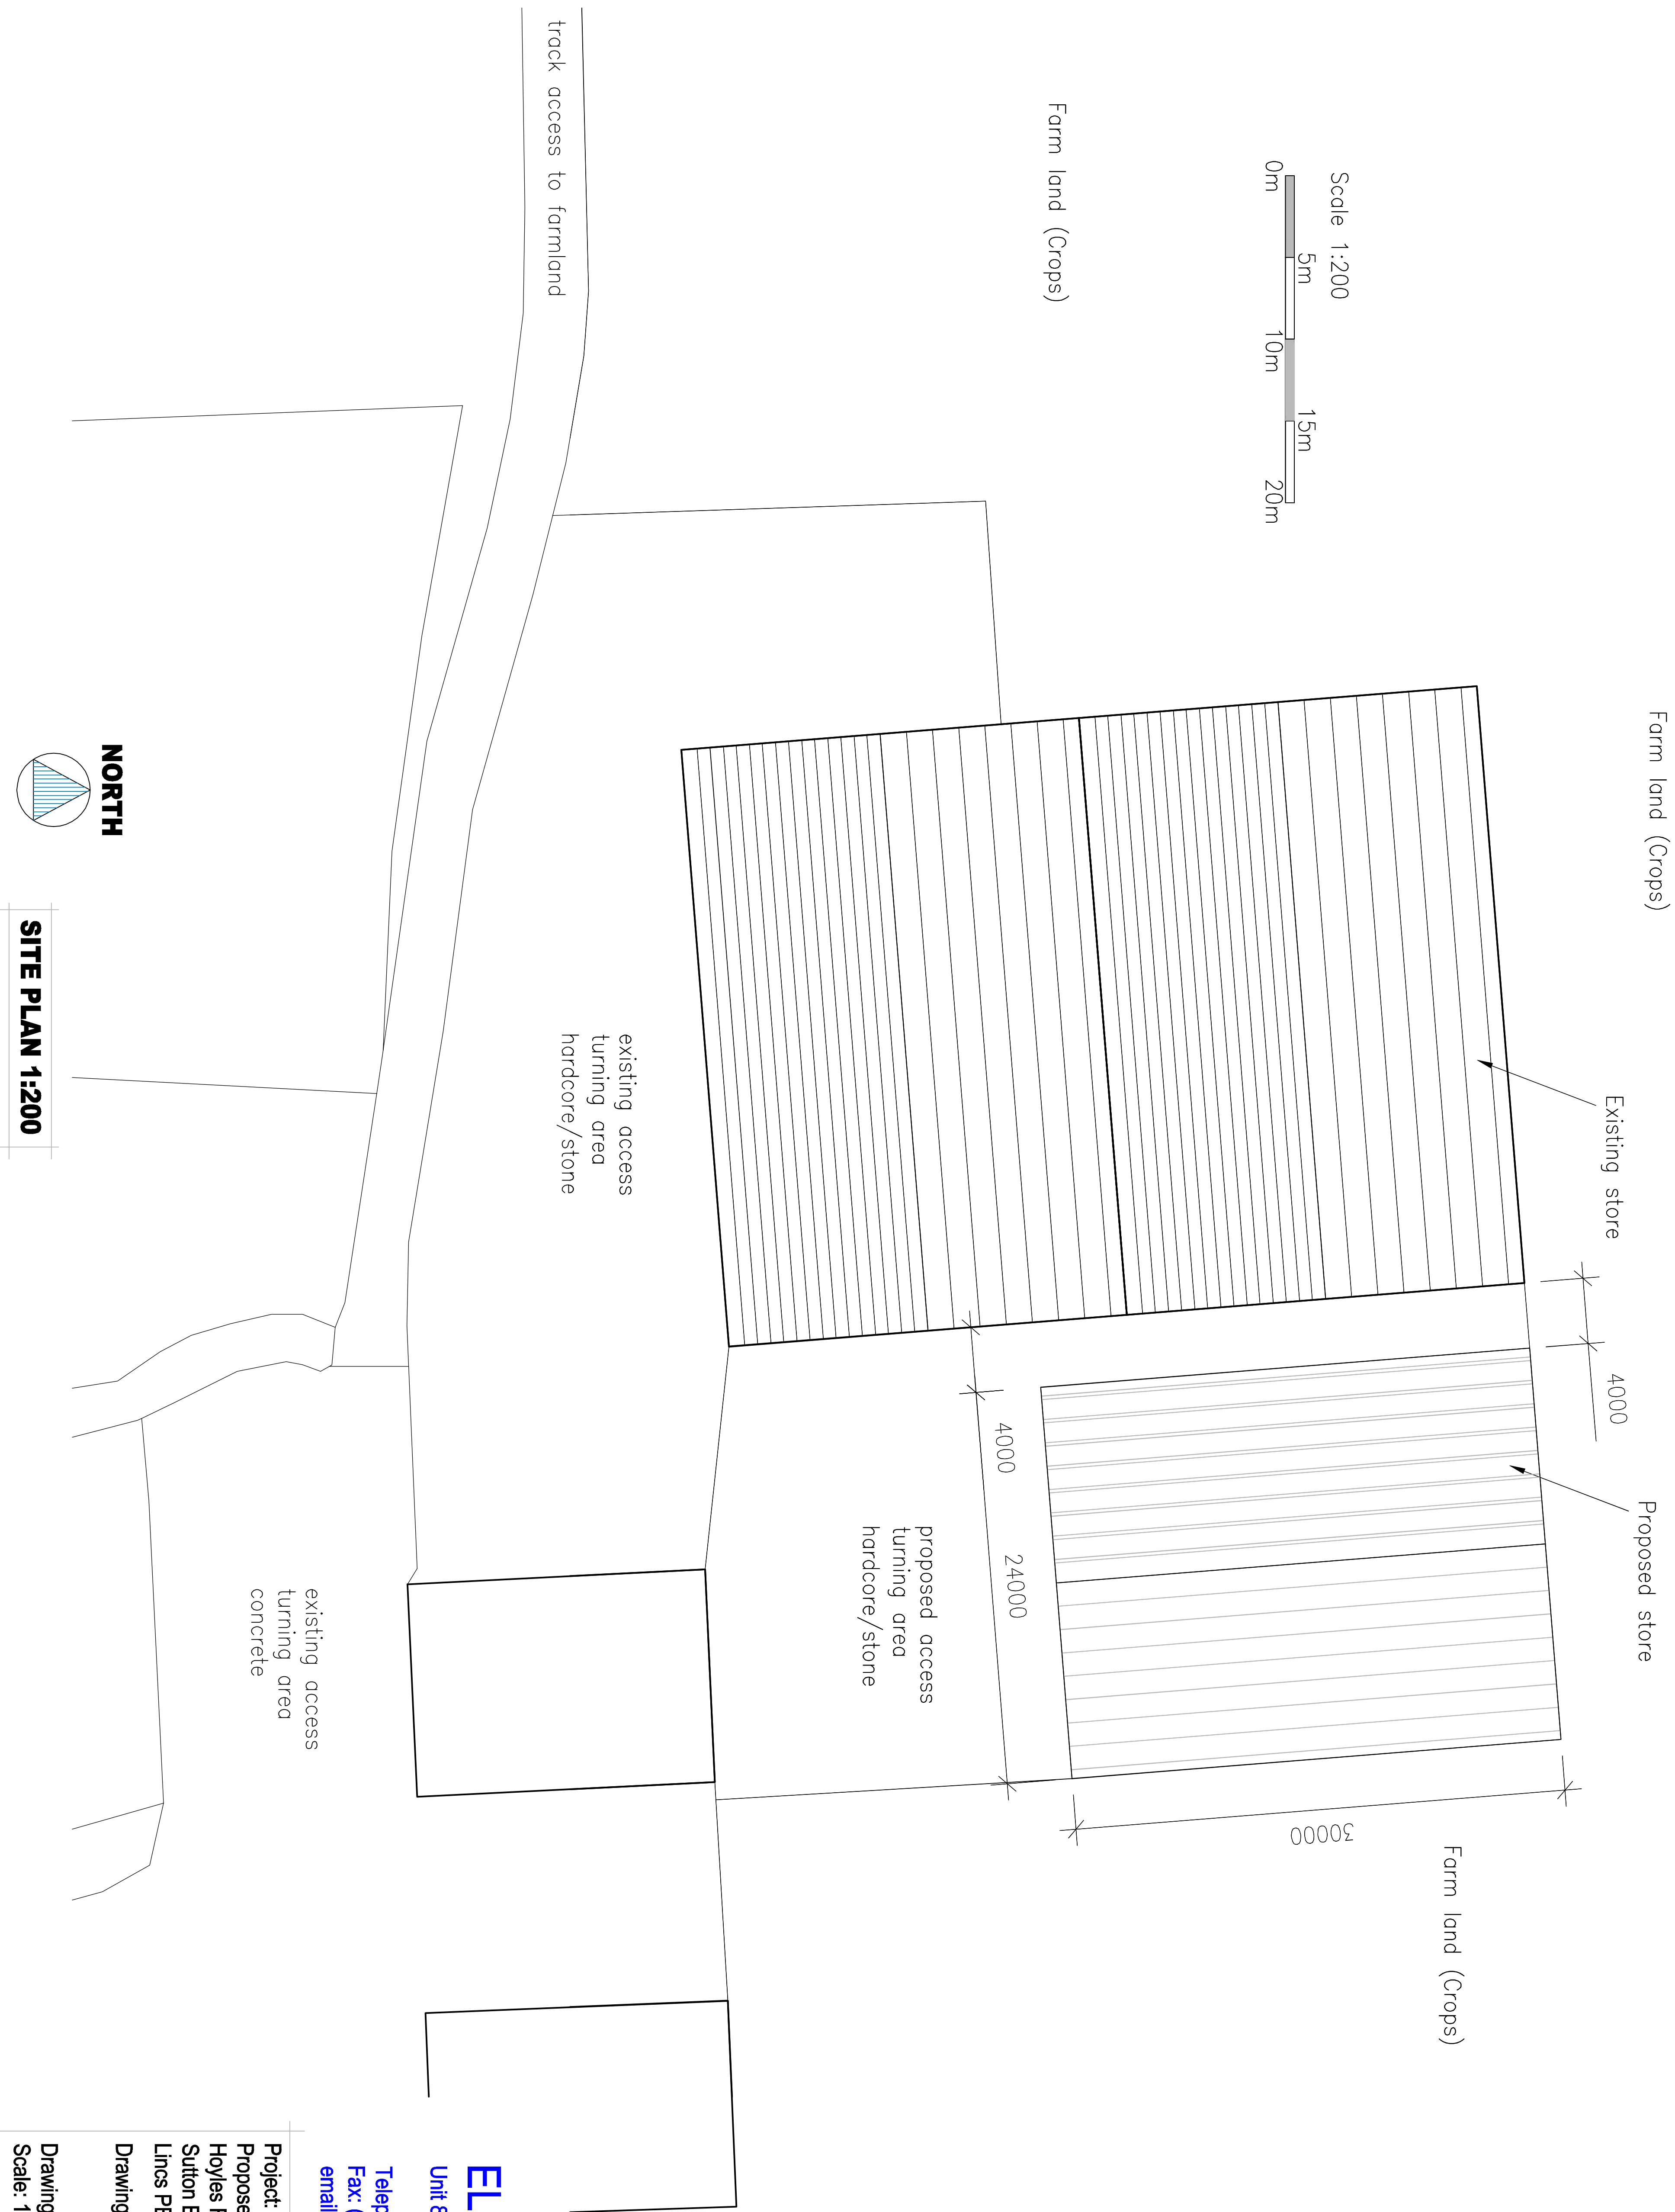


SITE PLAN 1:200

ELITE STEEL SERVICES
Unit 8, Boleness Road, Wisbech, Cambs. PE13 2RI
Telephone: (01553) 775463
Fax: (01553) 775463
email: stuart@nirmobuildings.co.uk

Project:
Proposed Grain Store
Hoyles Farm
Sutton Bridge
Lincs PE12 9QD
Drawing: Site Plan
Drawing no: 17849-03
Scale: 1:200 (drawing A1 size)