


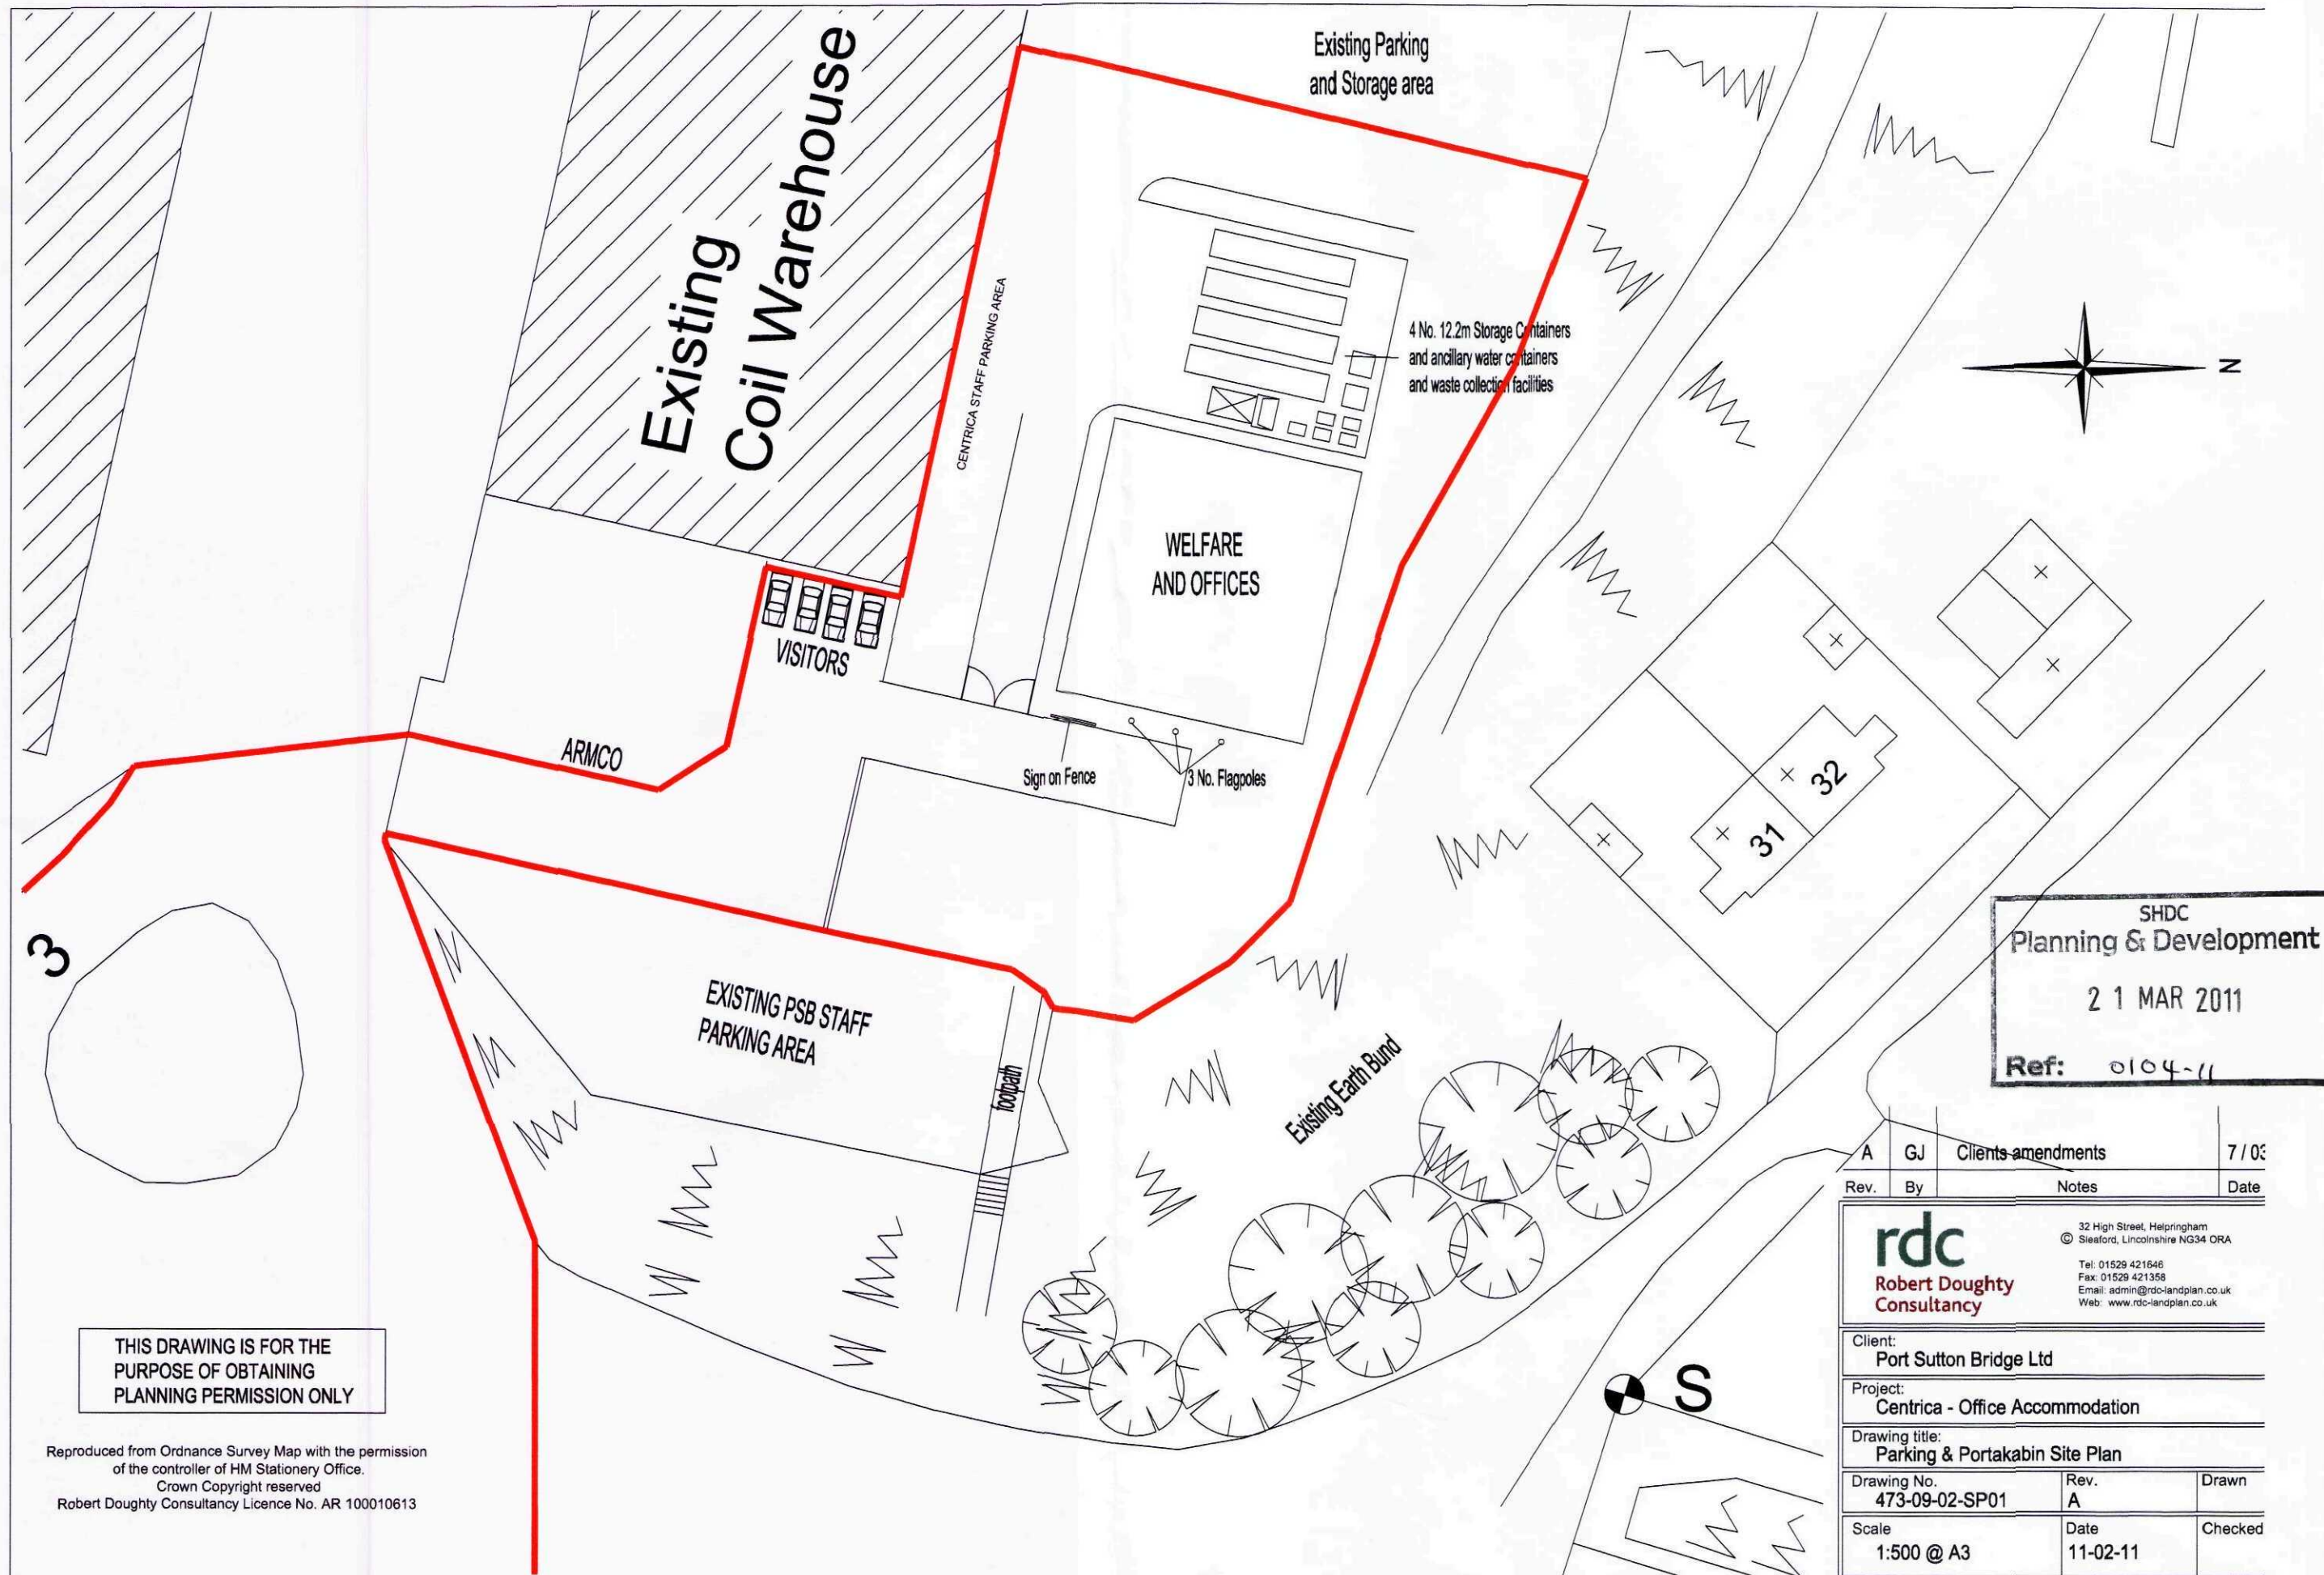

SHDC
Planning & Development
2 1 MAR 2011
Ref: 0104-11


THIS DRAWING IS FOR THE
PURPOSE OF OBTAINING
PLANNING PERMISSION ONLY

Reproduced from Ordnance Survey Map with the permission
of the controller of HM Stationery Office.
Crown Copyright reserved
Robert Doughty Consultancy Licence No. AR 100010613


Rev.	By	Notes	Date
A	GJ	Clients amendments	7/03
rdc Robert Doughty Consultancy			
32 High Street, Helpingsham Sleaford, Lincolnshire NG34 0RA Tel: 01529 421646 Fax: 01529 421358 Email: admin@rdc-landplan.co.uk Web: www.rdc-landplan.co.uk			
Client: Port Sutton Bridge Ltd			
Project: Centrica - Office Accommodation			
Drawing title: Parking & Portakabin Site Plan			
Drawing No. 473-09-02-SP01	Rev. A	Drawn	
Scale 1:500 @ A3	Date 11-02-11	Checked	

All measurements should be checked against on site conditions and any discrepancies should be brought to the attention of the Robert Doughty Consultancy.


AMENDED PLAN
Ref A1

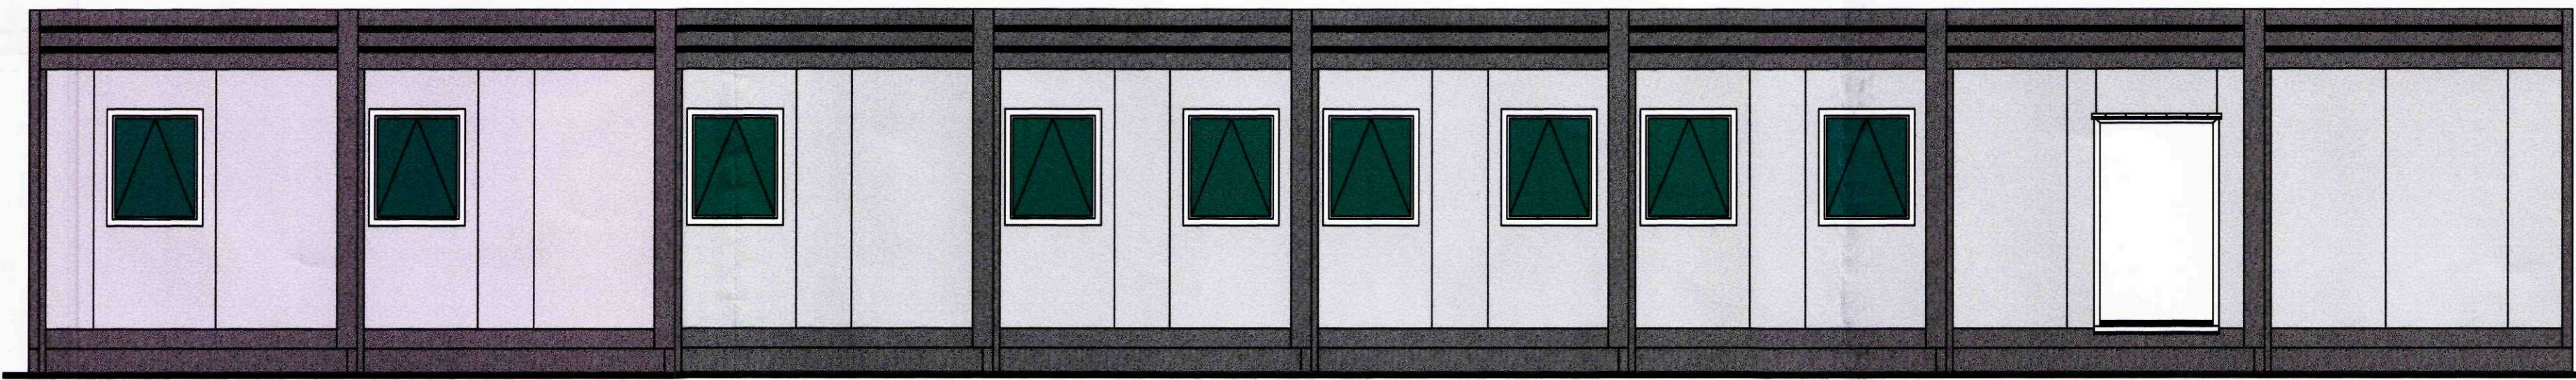


ELEVATION
A

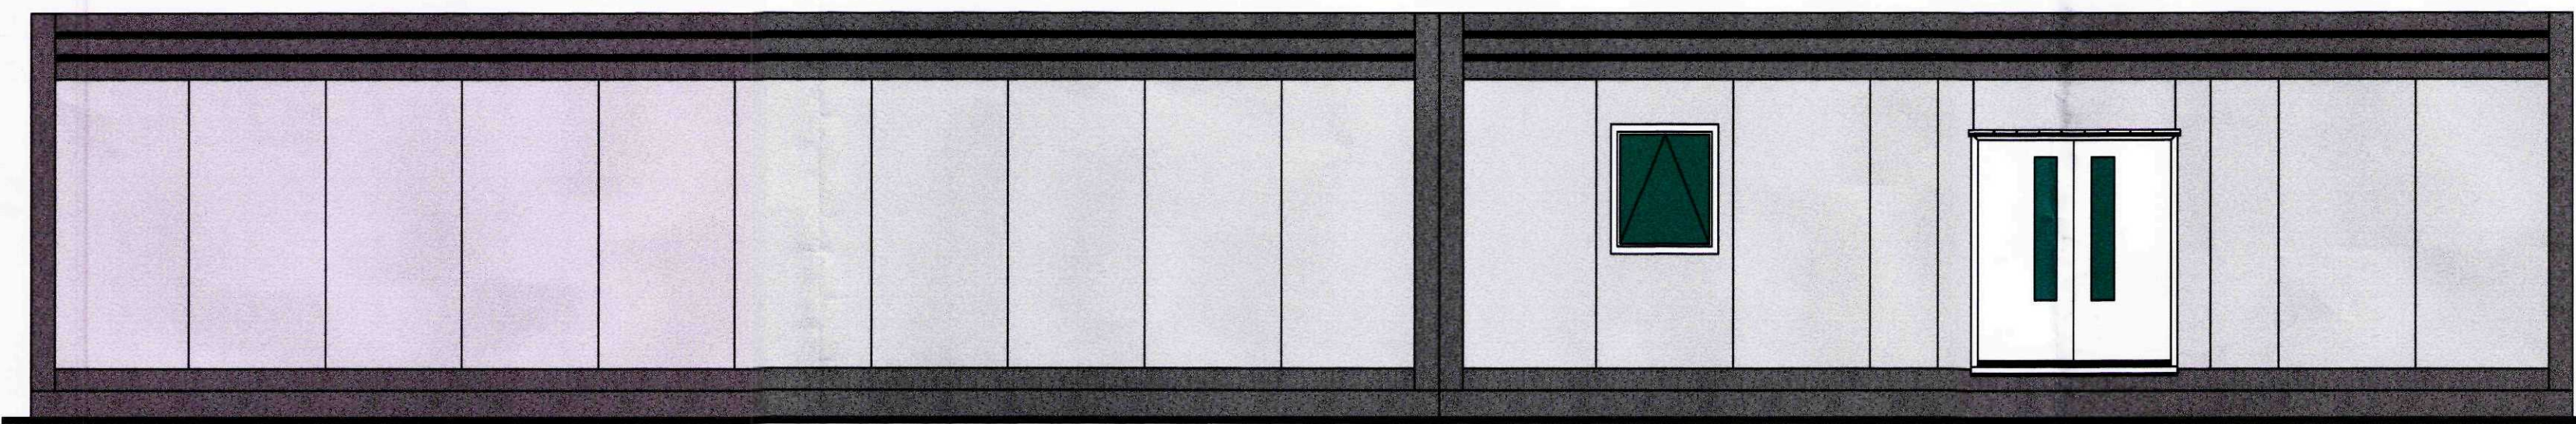

ELEVATION
B

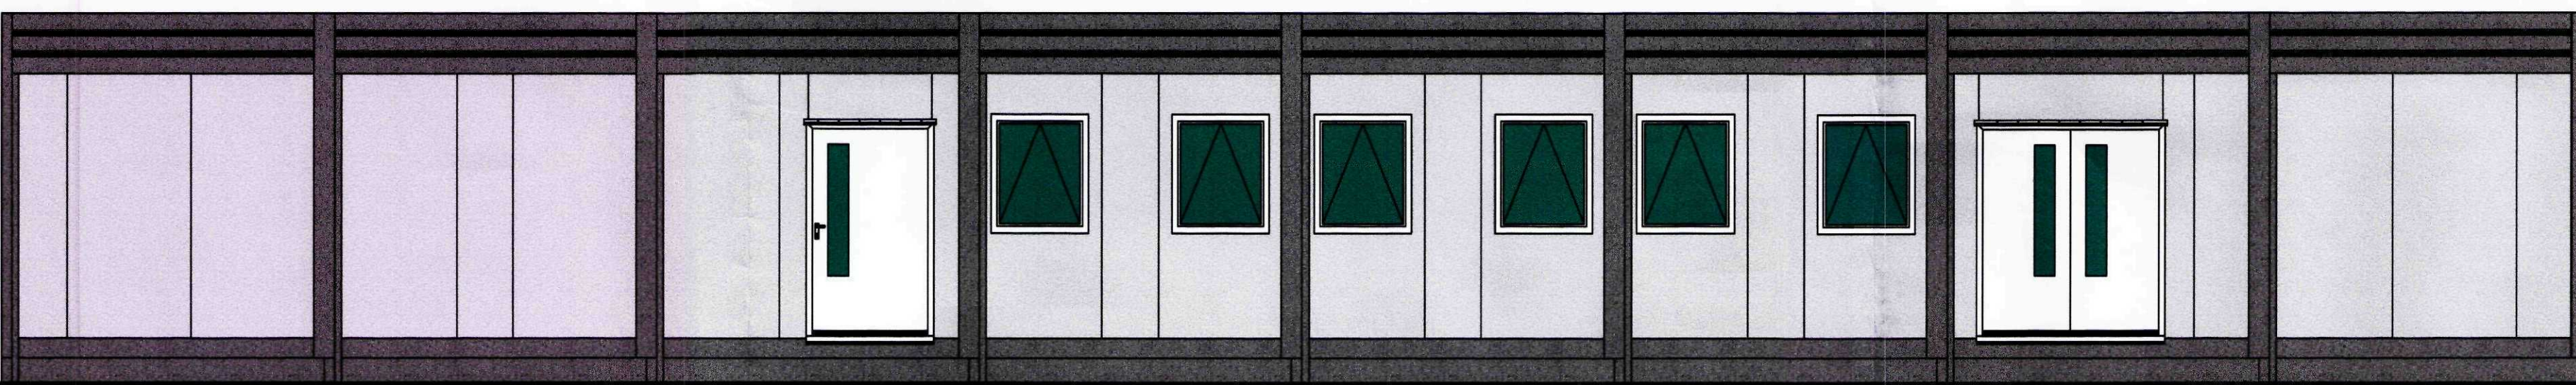


ELEVATION
C

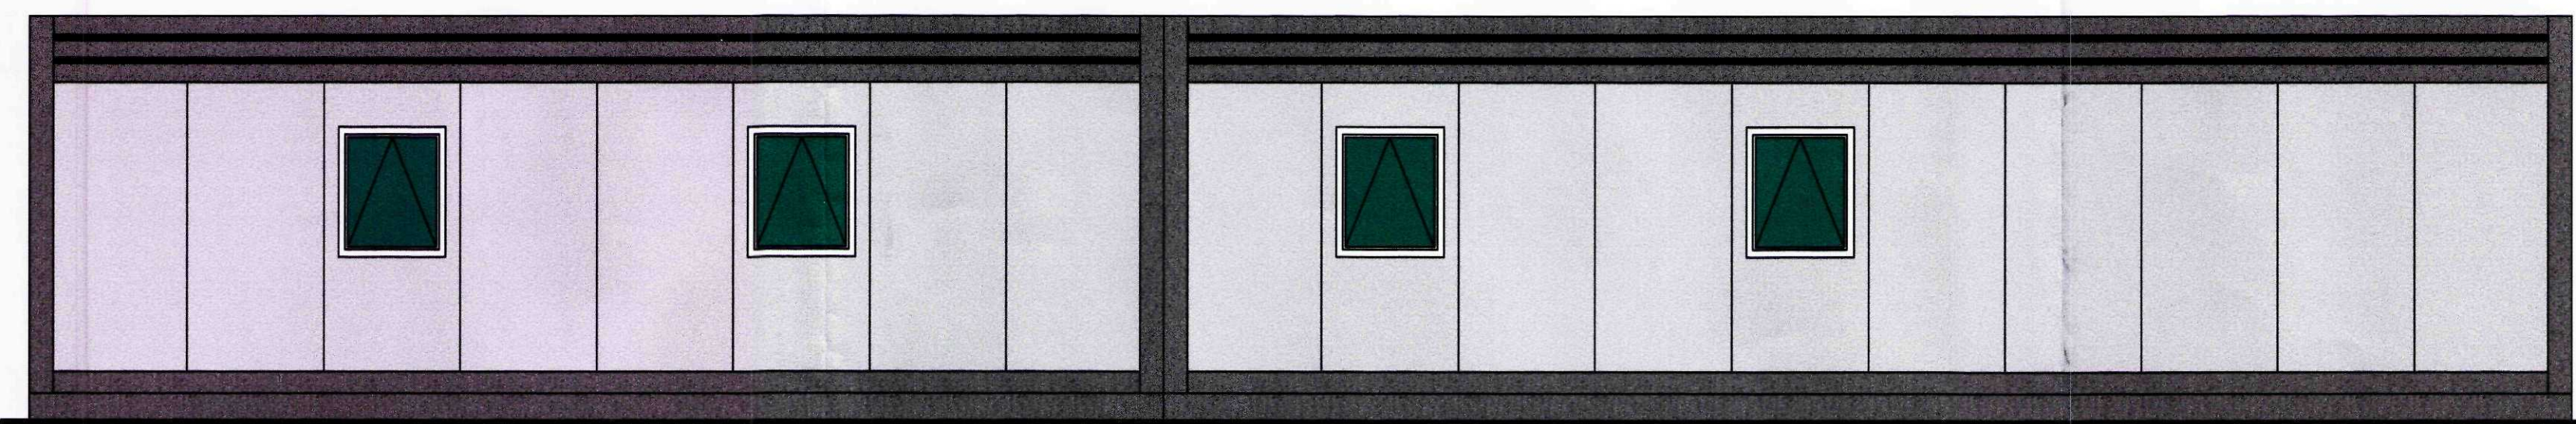

ELEVATION
D

SHDC
Planning & Development
21 MAR 2011
Ref: 0104-11

AMENDED PLAN
Ref: A1

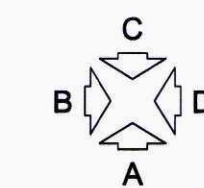

REFERENCE FOR EXTERNAL
VIEWS OF THE BUILDING

Elliott are members of



A	First Issue	-	-	-	-
Rev	Description	By	Date	Chk	Date
Revision History					
General Notes:					
• This drawing and any information or descriptive matter set herein is the confidential property of Elliott, and must not be disclosed, loaned, copied or used for manufacturing, tendering or any other purpose without the prior consent in writing of Elliott.					
• Do not scale from this drawing, work to figured dimensions only.					
• All dimensions are in millimetres.					
 www.elliottuk.com Elliott - Modular Buildings, Manor Drive, Peterborough, PE4 7AP Tel: 01733 298700 - Fax: 01733 298749					
Client: Jones Lang LaSalle					
Project: Elliott Steelplan Multi 8 No. 12.0mx3.112m & 8 No. 9.6mx3.112m 2.5m Ceiling Height					
Drawn By: CNM	Drawn Date: 09.03.11	Checked By: GH	Checked Date: 09.03.11		
Scale: 1:50	Sheet Size: A1	Sheet Number: 1	of 1		
Drawing Title: CREL Sutton Bridge Windfarm Base Elevations					
Drawing Number: EG11325-311					Rev: A