


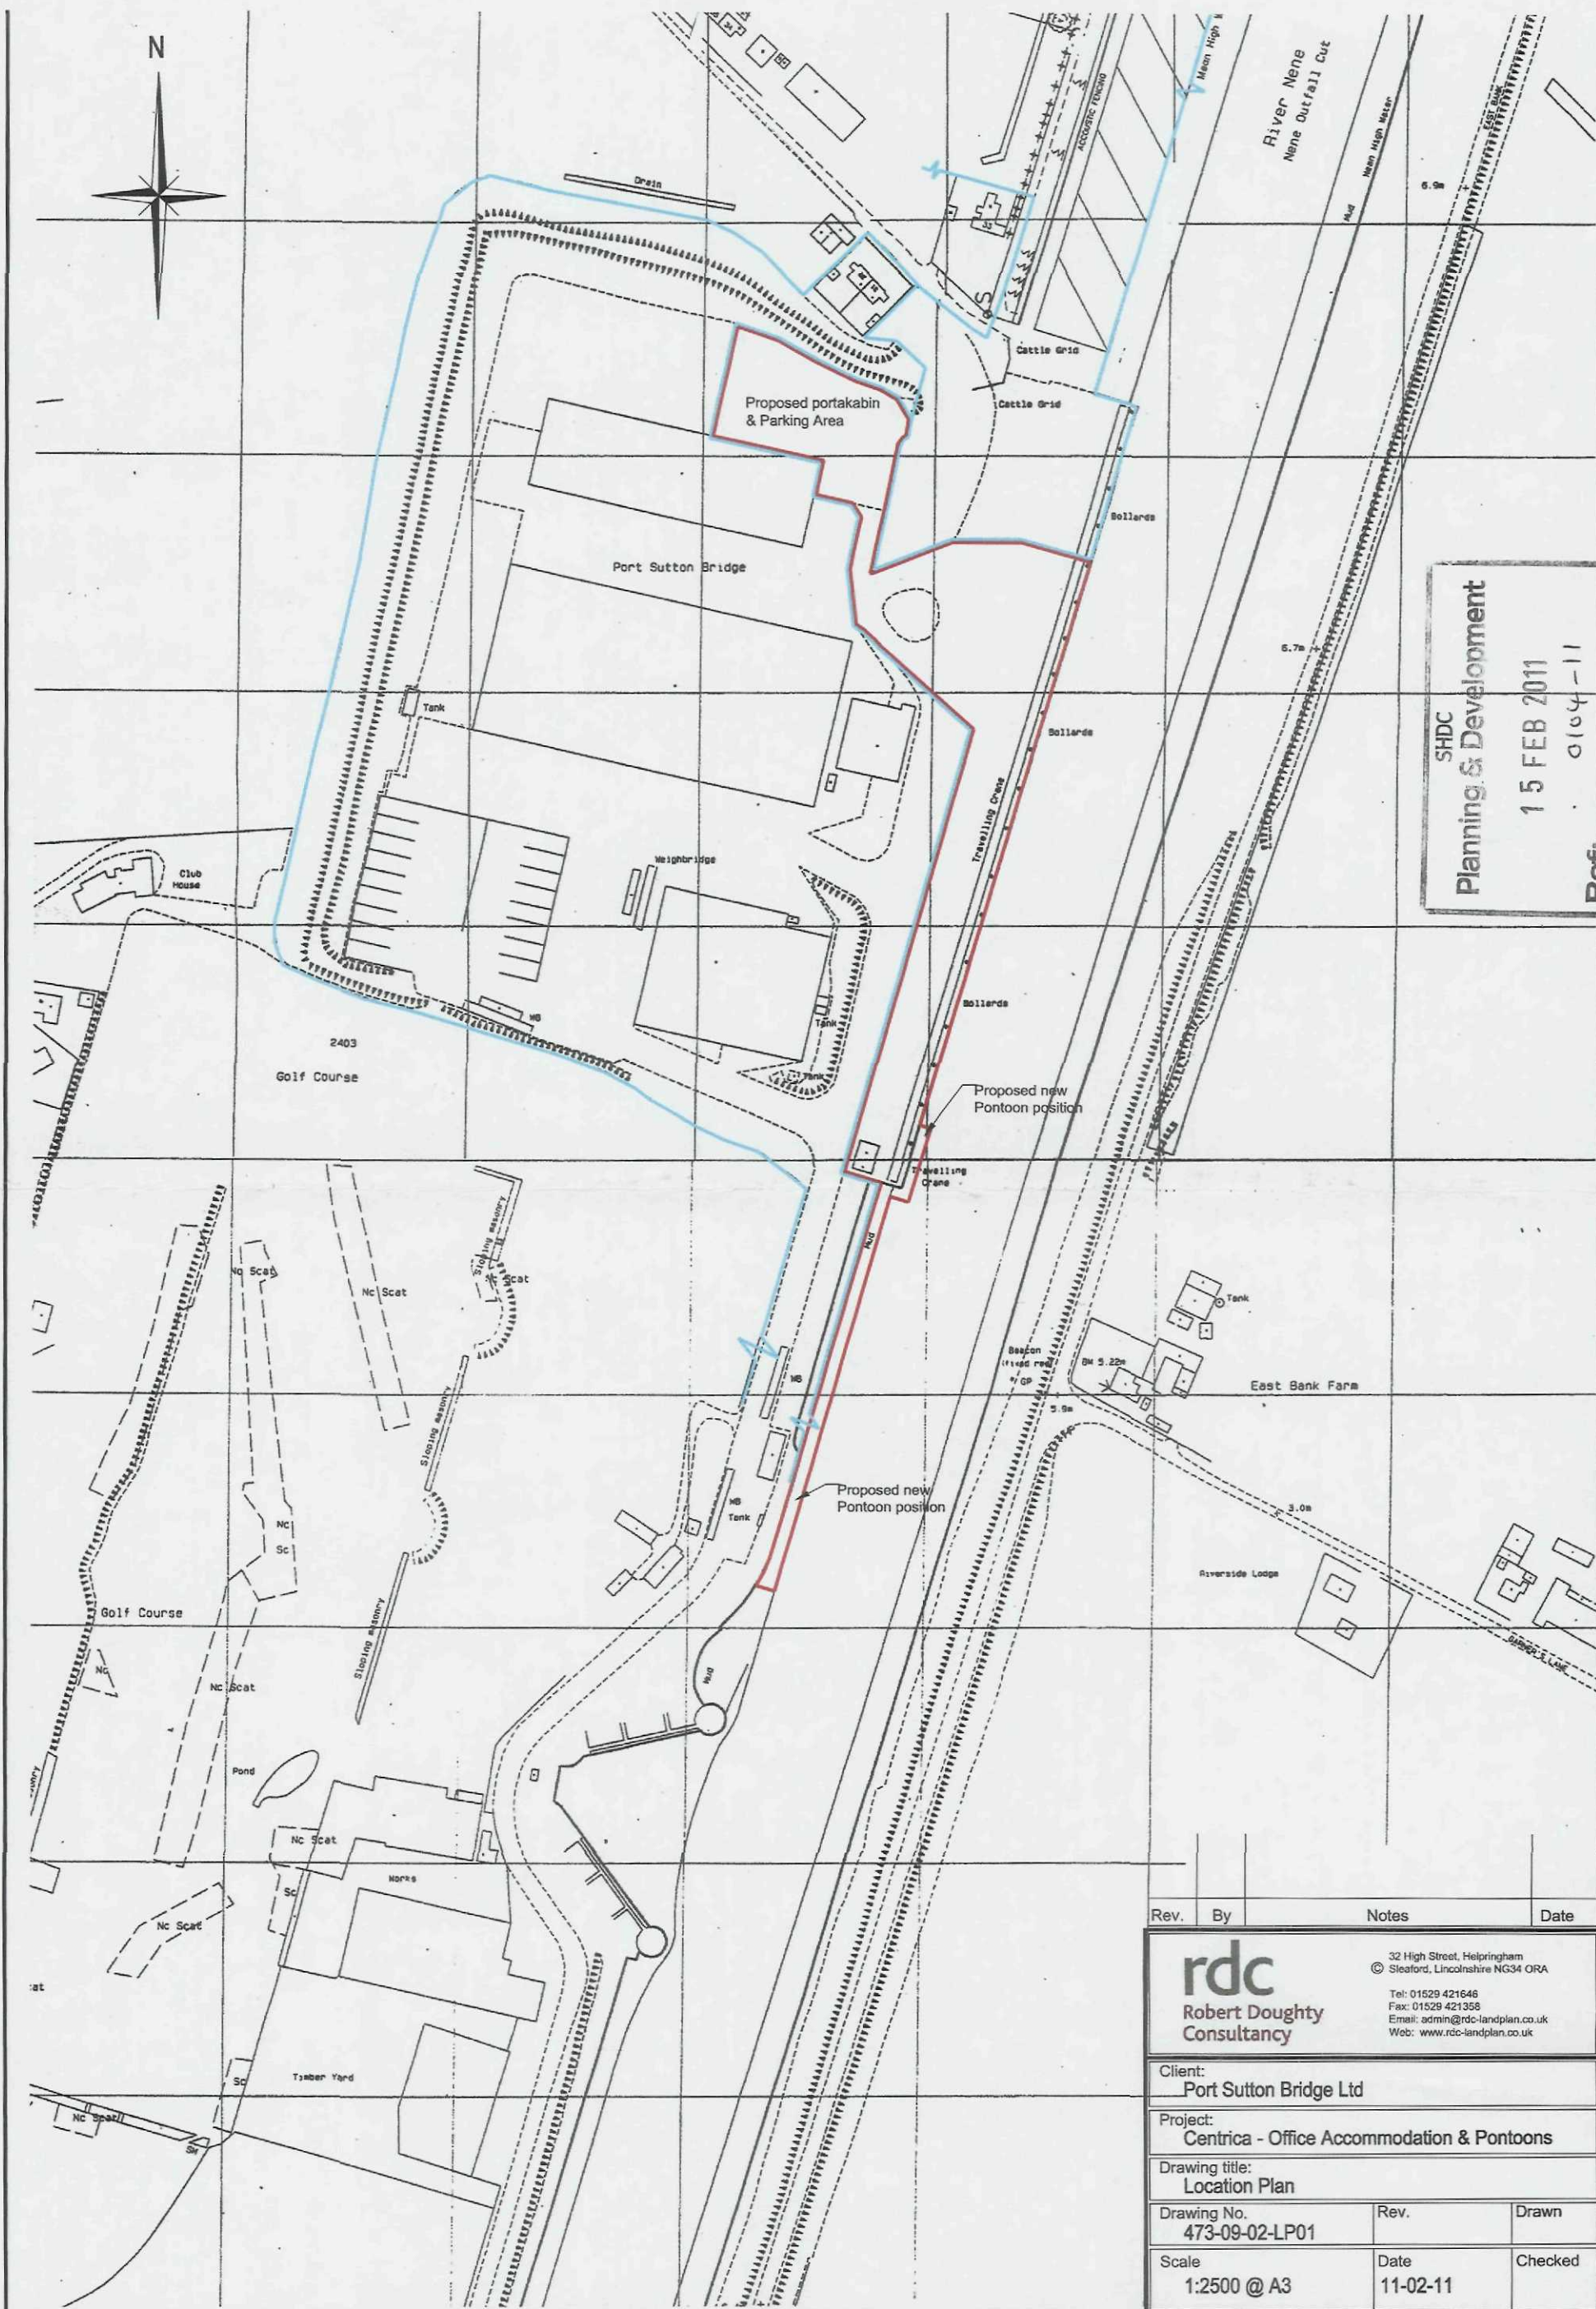

Rev.	By	Notes	Date
rdc Robert Doughty Consultancy 32 High Street, Helpingham Sleaford, Lincolnshire NG34 0RA Tel: 01529 421648 Fax: 01529 421358 Email: admin@rdc-landplan.co.uk Web: www.rdc-landplan.co.uk			
Client: Port Sutton Bridge Ltd			
Project: Centrica - Office Accommodation & Pontoons			
Drawing title: Location Plan			
Drawing No. 473-09-02-LP01	Rev.	Drawn	
Scale 1:2500 @ A3	Date 11-02-11	Checked	

All measurements should be checked against on site conditions and any discrepancies should be brought to the attention of the Robert Doughty Consultancy.

Existing
Coil Warehouse

CENTRICA STAFF
PARKING AREA

VISITORS

ARMCO


Container store

Up to 10 No Portakabin
Storage Area

EXISTING PSB STAFF
PARKING AREA

Footpath

Existing Earth Bund

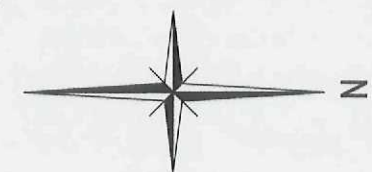

THIS DRAWING IS FOR THE
PURPOSE OF OBTAINING
PLANNING PERMISSION ONLY

Reproduced from Ordnance Survey Map with the permission
of the controller of HM Stationery Office.
Crown Copyright reserved
Robert Doughty Consultancy Licence No. AR 100010613


SHDC
Planning & Development

15 FEB 2011


Ref: 0104-11

Rev.	By	Notes	Date
rdc Robert Doughty Consultancy			
32 High Street, Helpingham © Sleaford, Lincolnshire NG34 0RA Tel: 01529 421646 Fax: 01529 421358 Email: admin@rdc-landplan.co.uk Web: www.rdc-landplan.co.uk			
Client: Port Sutton Bridge Ltd			
Project: Centrica - Office Accommodation			
Drawing title: Parking & Portakabin Site Plan			
Drawing No. 473-09-02-SP01	Rev.	Drawn	
Scale 1:500 @ A3	Date 11-02-11	Checked	

All measurements should be checked against on site conditions and any discrepancies should be brought to the attention of the Robert Doughty Consultancy.

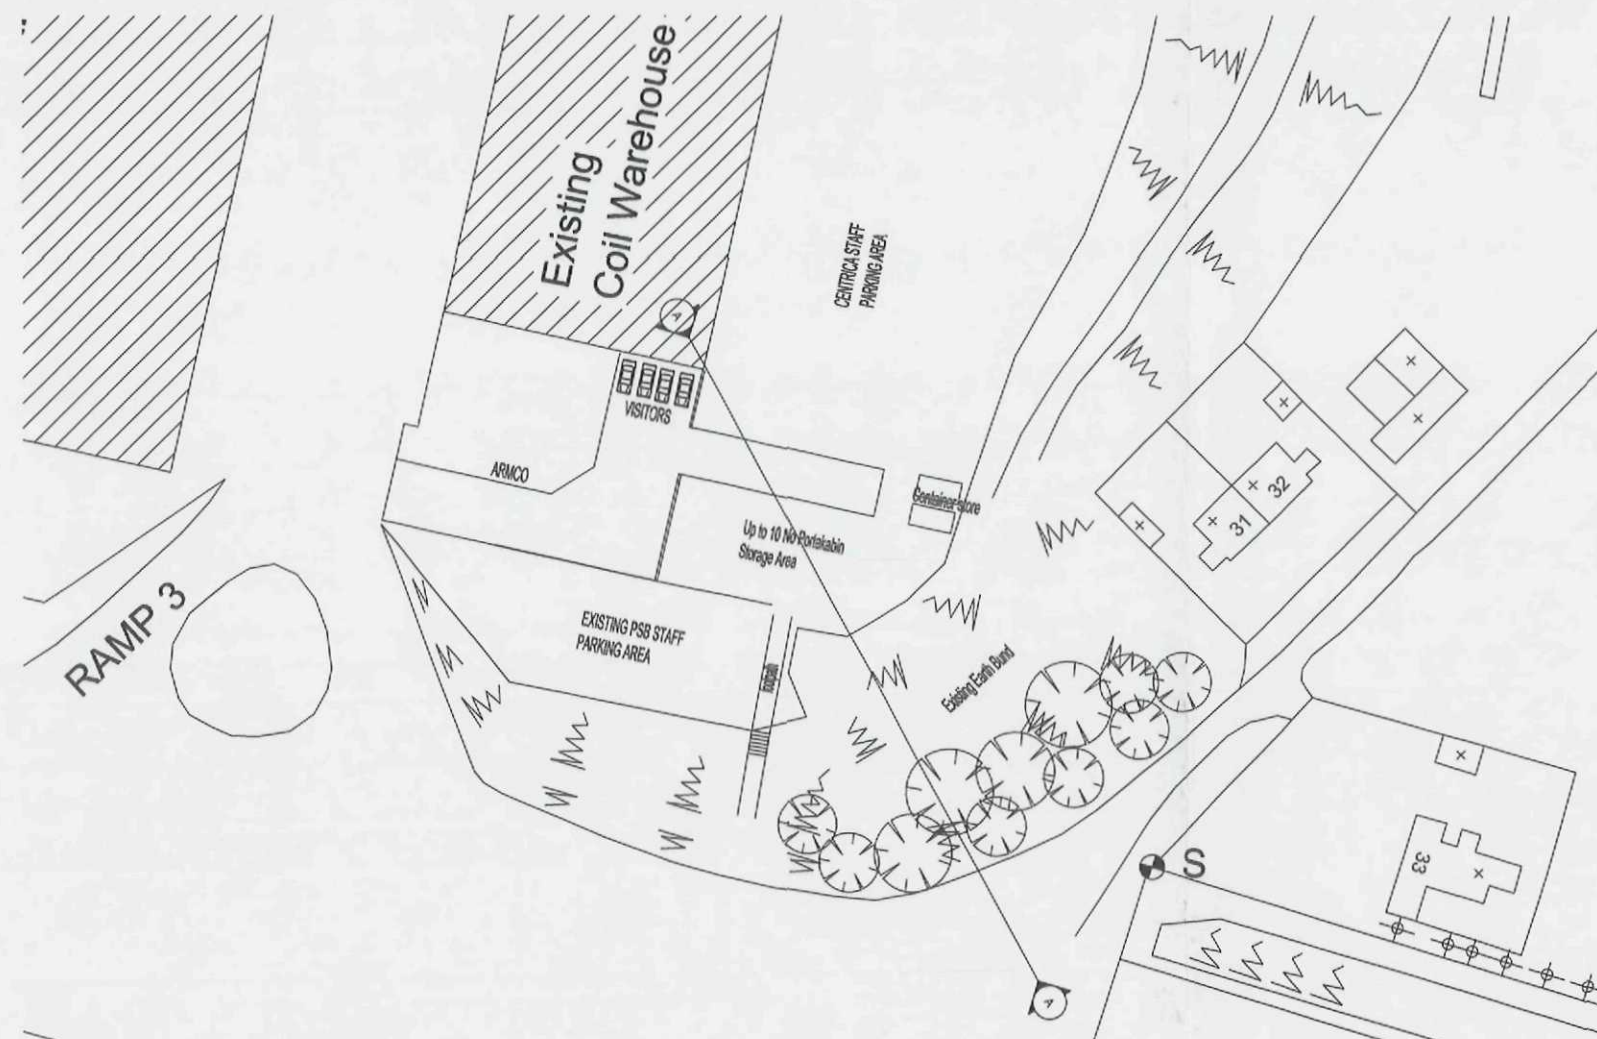

Block Plan 1:1000

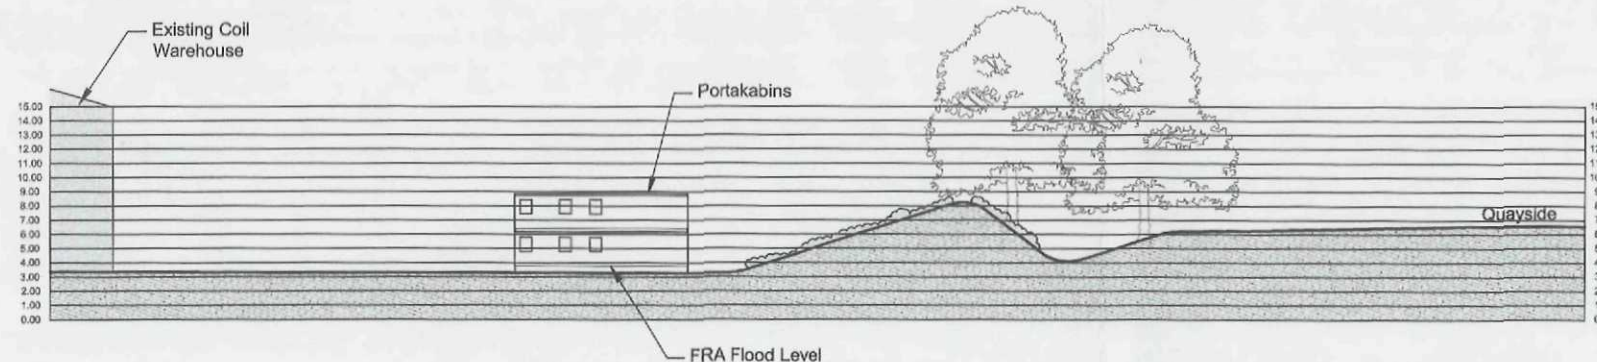

Section A - A 1:500

RDC
Planning & Development
15 FEB 2011
0104-11

THIS DRAWING IS FOR THE
PURPOSE OF OBTAINING
PLANNING PERMISSION ONLY



Reproduced from Ordnance Survey Map with the permission
of the controller of HM Stationery Office.
Crown Copyright reserved
Robert Doughty Consultancy Licence No. AR 100010613

N.B.
ALL EXISTING & PROPOSED
SECTIONS & LEVELS ARE
APPROXIMATE ONLY

Rev.	By	Notes	Date
------	----	-------	------

rdc
Robert Doughty
Consultancy

32 High Street, Helpingsham
Sleaford, Lincolnshire NG34 0RA
Tel: 01529 421646
Fax: 01529 421358
Email: admin@rdc-landplan.co.uk
Web: www.rdc-landplan.co.uk

Client:
Port Sutton Bridge Ltd

Project:
Centrica - Office Accommodation


Drawing title:
Parking & Portakabin Cross Section

Drawing No. 473-09-02-CS01	Rev.	Drawn
-------------------------------	------	-------

Scale 1:500, 1:1000 @ A3	Date 11-02-11	Checked
-----------------------------	------------------	---------


All measurements should be checked against on site conditions and any discrepancies should be brought to the attention of the Robert Doughty Consultancy.

THIS DRAWING IS FOR THE
PURPOSE OF OBTAINING
PLANNING PERMISSION ONLY

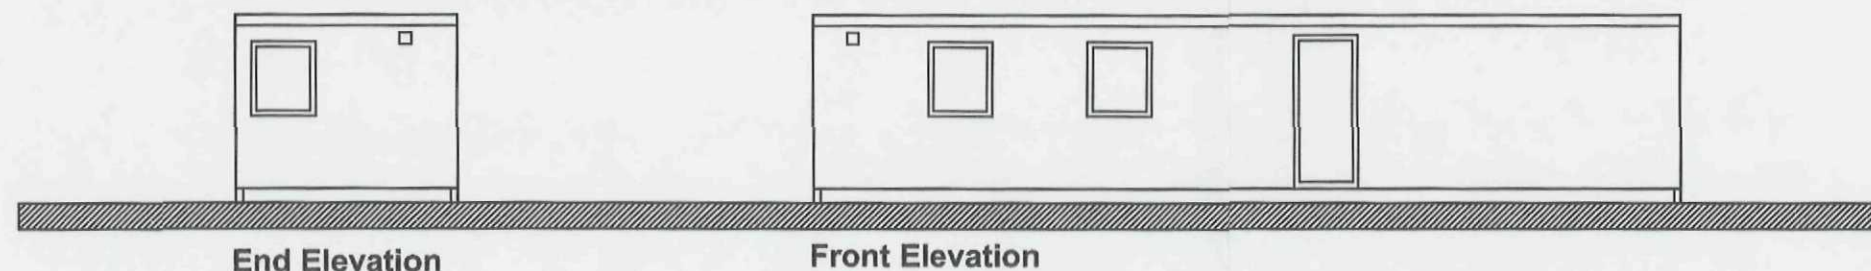


End Elevation

Front Elevation

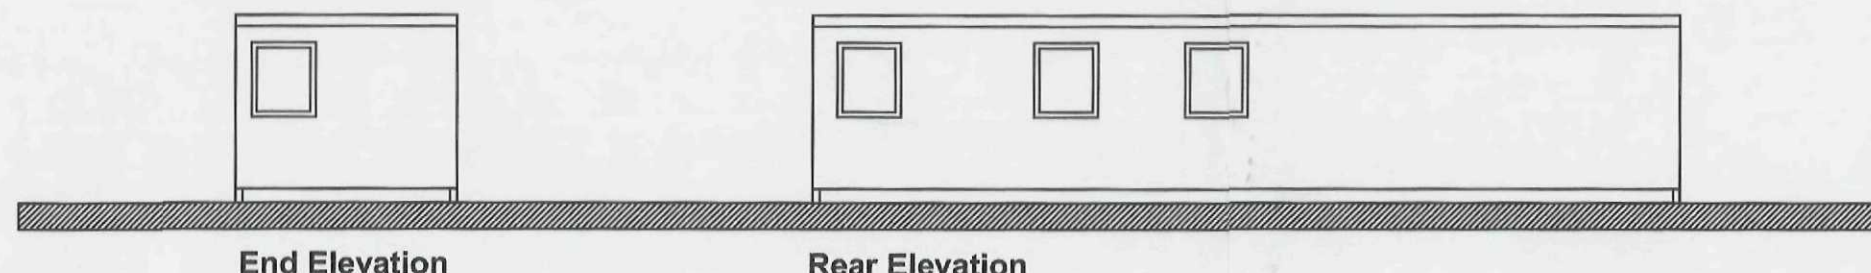

End Elevation

Rear Elevation

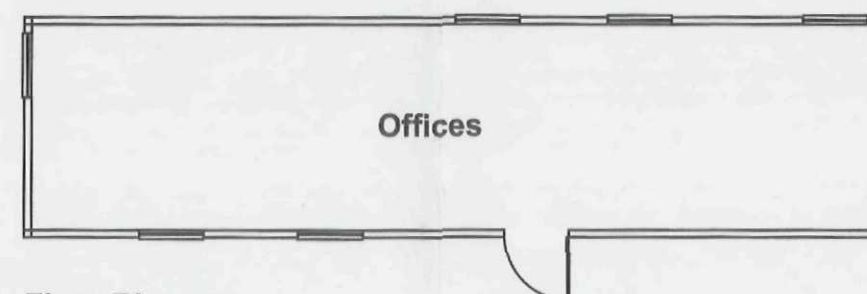

Floor Plan

SHDC
Planning & Development
15 FEB 2011
Ref: 0104-11

Rev.	By	Notes	Date

rdc
Robert Doughty
Consultancy

32 High Street, Holpringham
Sleaford, Lincolnshire NG34 0RA
Tel: 01529 421646
Fax: 01529 421358
Email: admin@rdc-landplan.co.uk
Web: www.rdc-landplan.co.uk

Client:
PORT SUTTON BRIDGE LTD


Project:
Sutton Bridge

Drawing title:
Portakabin - Typical Detail

Drawing No. 473 / 09 / PC01	Rev.	Drawn GJ
Scale 1 : 100	Date 04 / 02 / 2011	Checked


All measurements should be checked against on site conditions and any discrepancies should be brought to the attention of the Robert Doughty Consultancy.

P:\Projects\400-499\473 Port Sutton Bridge Co Ltd\473-9\CAD Files\00-RDC Drawings\Current\473 09 Containers.dwg, 11/02/2011 16:20:27

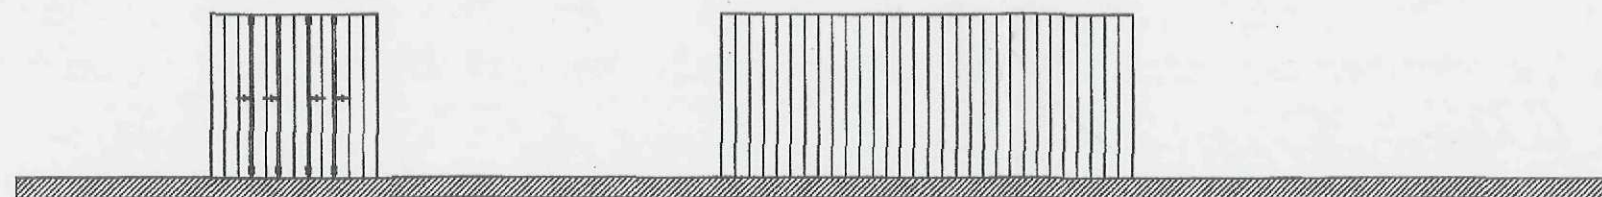


Front Elevation

Side Elevation

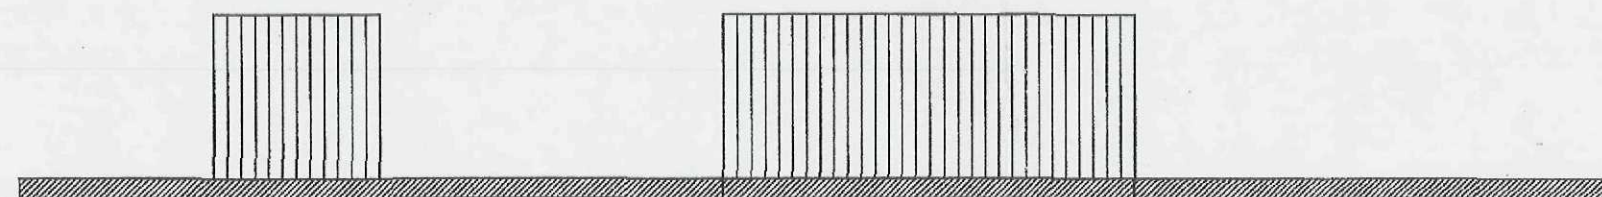

Rear Elevation

Side Elevation

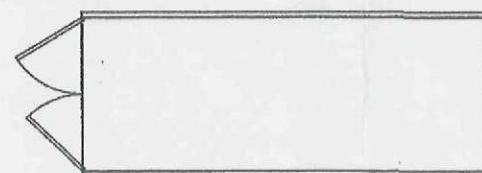

Floor Plan

THIS DRAWING IS FOR THE
PURPOSE OF OBTAINING
PLANNING PERMISSION ONLY

SHDC
Planning & Development

15 FEB 2011

Ref: 0104-11

Rev.	By	Notes	Date

rdc
Robert Doughty
Consultancy

32 High Street, Helpingham
Stegford, Lincolnshire NG34 0RA
Tel: 01529 421846
Fax: 01529 421358
Email: admin@rdc-landplan.co.uk
Web: www.rdc-landplan.co.uk

Client:
Port Sutton Bridge Ltd

Project:
Centrica - Storage Containers

Drawing title:
Storage Containers - Typical Detail

Drawing No. 473 / 09 / SC01	Rev.	Drawn GJ
Scale 1 : 100	Date 11 / 02 / 2011	Checked

All measurements should be checked against on site conditions and any discrepancies should be brought to the attention of the Robert Doughty Consultancy.

ALL LEVELS ARE
RELATED TO THE TIDE
BOARD ATTACHED TO
SHEET PILES ON
UPSTREAM END OF
BERTH 1

Notes

A01. These notes are intended to augment drawings and specifications. Where conflict of requirements exists the order of precedence shall be as shown in the specification. Otherwise the strictest provision shall govern.

A02. This drawing to be read in conjunction with all other relevant engineers and architects drawings.

A03. Drawings not to be scaled. All dimensions to be checked on site by the contractor. Any discrepancies to be notified to the Engineer and further instructions obtained before work is commenced.

A04. The structure designed to be self-supporting and stable after the building is fully completed. It is the contractors sole responsibility to determine the erection procedure and sequence and ensure that the building and its components are safe during erection. This includes the addition of whatever temporary bracing, guys or tie-downs which may be necessary, such material remaining the property of the contractor on completion, and for ensuring that the works and any adjacent properties are safe in the temporary condition.

No part of this drawing may be reproduced, stored in a retrieval system or transmitted in any form or by any means without prior permission in writing from Alan Wood & Partners.



NOTES
PONTON DESIGN FOR "SECTION A" DETERMINED TO
ALLOW ACCESS FOR 3 No. TURBINE TRANSFER LTD
WIND FARM SUPPORT AND CREW TRANSPORT VESSELS,
WITH 1 No. ADDITIONAL VESSEL DOUBLE BANKED,
ASSUMED LENGTH 15.43m, BEAM 6.3m, DRAFT 0.9m
OVERALL PONTON LENGTH FOR "SECTION A" 53300mm

OTHER PONTOON MANUFACTURERS ARE AVAILABLE




100mm at A1

C	Future Extension Removed	07-02-11	
B	Walkway and ramp position revised	08-11-10	
A	Walkway and ramp position revised	21-10-10	
Rev	Description	Date	Ch



simon
Ports & Logistics

PORT SUTTON BRIDGE
WEST BANK
SUTTON BRIDGE
SPALDING
LINCOLNSHIRE
PE12 9QR
Tel: 01406 351133
Fax: 01406 350503

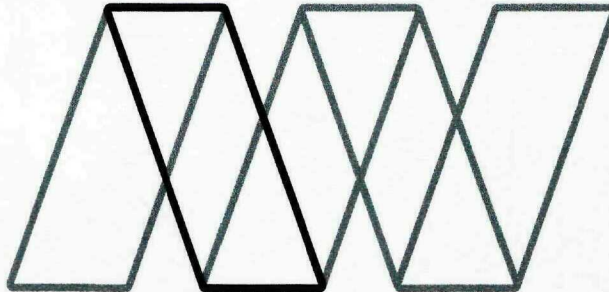

Alan Wood & Partners

Hull Office
341 Beverley Road
Hull
HU5 1LD
T. 01482 442138
F. 01482 448086
www.alanwood.co.uk

**Consulting Civil
& Structural Engineers
Project Managers
Building Surveyors**

Also at:

York	T. 01904 61151
Scarborough	T. 01723 86548
Louth	T. 01507 61078

Project: JETTY
REINSTATEMENT
SUTTON BRIDGE

Client: **SIMON PORTS &
LOGISTICS**

Drawing: PROPOSED PONTOON AT HIGH TIDE

Date: 05-10-2010 Scale@A1: 1/125

Drawn By: SC	Check By:	Approved By:
--------------	-----------	--------------

Drawing Status: **PRELIMINARY**

Job. no.	Dwg. no.	Rev.
30833	003	C

SHDC
Planning & Development
15 FEB 2011
Ref: 0104-11

ALL LEVELS ARE
RELATED TO THE TIDE
BOARD ATTACHED TO
SHEET PILES ON
UPSTREAM END OF
BERTH 1

Notes


A01. These notes are intended to augment drawings and specifications. Where conflict of requirements exists the order of precedence shall be as shown in the specification. Otherwise the strictest provision shall govern.

A02. This drawing to be read in conjunction with all other relevant engineers and architects drawings.

A03. Drawings not to be scaled. All dimensions to be checked on site by the contractor. Any discrepancies to be notified to the Engineer and further instructions obtained before work is commenced.

A04. The structure is designed to be self-supporting and stable after the building is fully completed. It is the contractors sole responsibility to determine the erection procedure and sequence and ensure that the building and its components are safe during erection. This includes the addition of whatever temporary bracing, gusers or tie-downs which may be necessary, such material remaining the property of the contractor on completion, and for ensuring that the works and any adjacent properties are safe in the temporary condition.


No part of this drawing may be reproduced, stored in a retrieval system or transmitted in any form or by any means without prior permission in writing from Alan Wood & Partners.

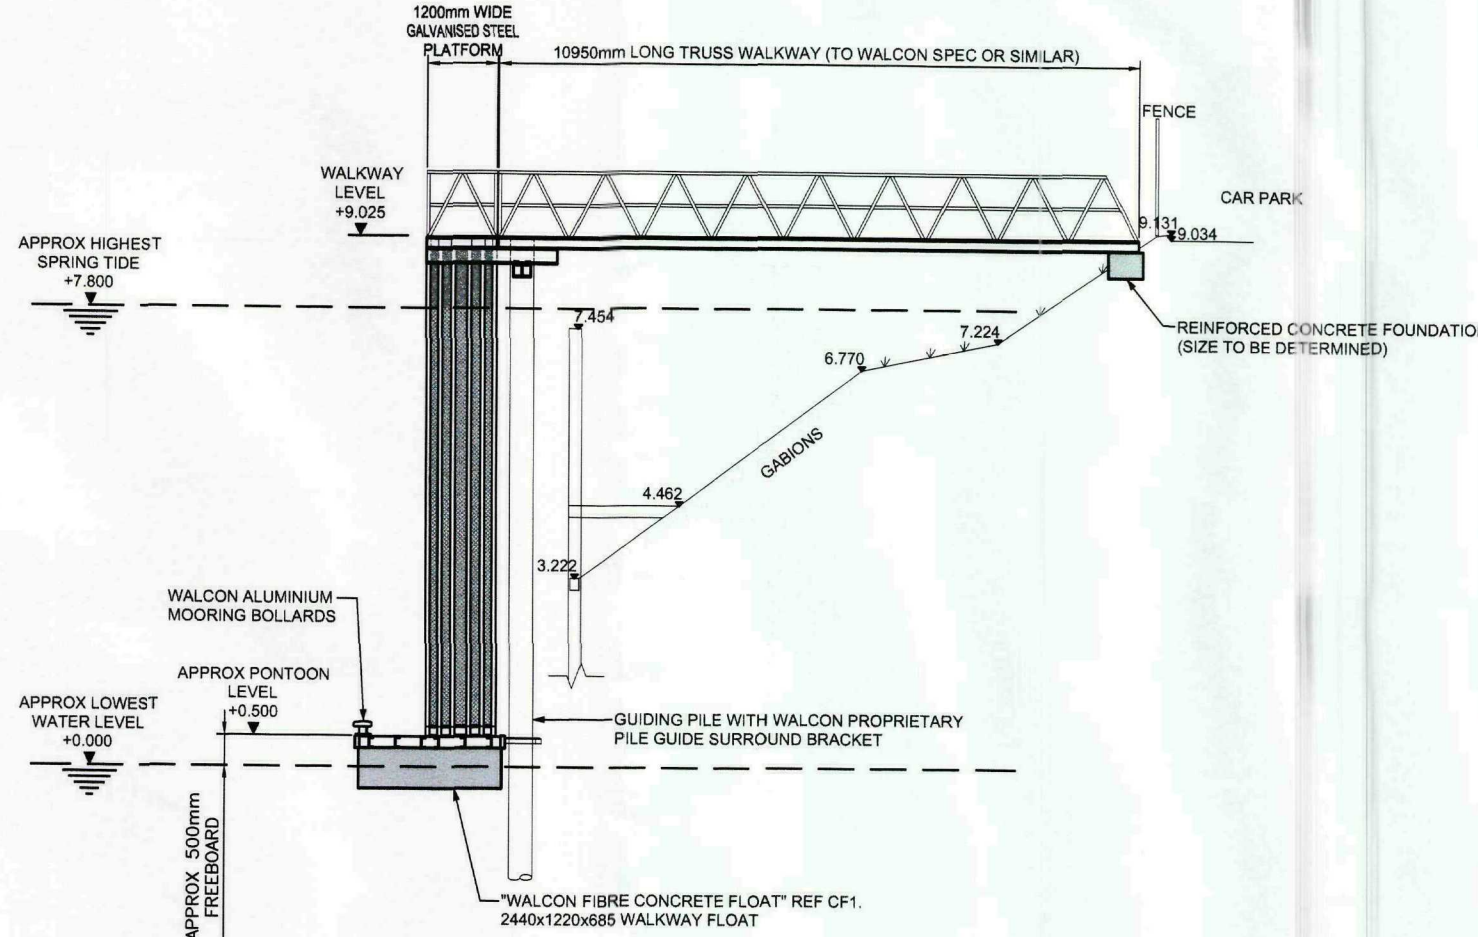


SECTION B-

NOTES
PONTOON DESIGN FOR "SECTION A" DETERMINED TO
ALLOW ACCESS FOR 3 No. TURBINE TRANSFER LTD
WIND FARM SUPPORT AND CREW TRANSPORT VESSEL
WITH 1 No. ADDITIONAL VESSEL DOUBLE BANKED,
ASSUMED LENGTH 15.43m, BEAM 6.3m, DRAFT 0.9m
OVERALL PONTOON LENGTH FOR "SECTION A" 53300mm

OTHER PONTOON MANUFACTURERS ARE AVAILABLE

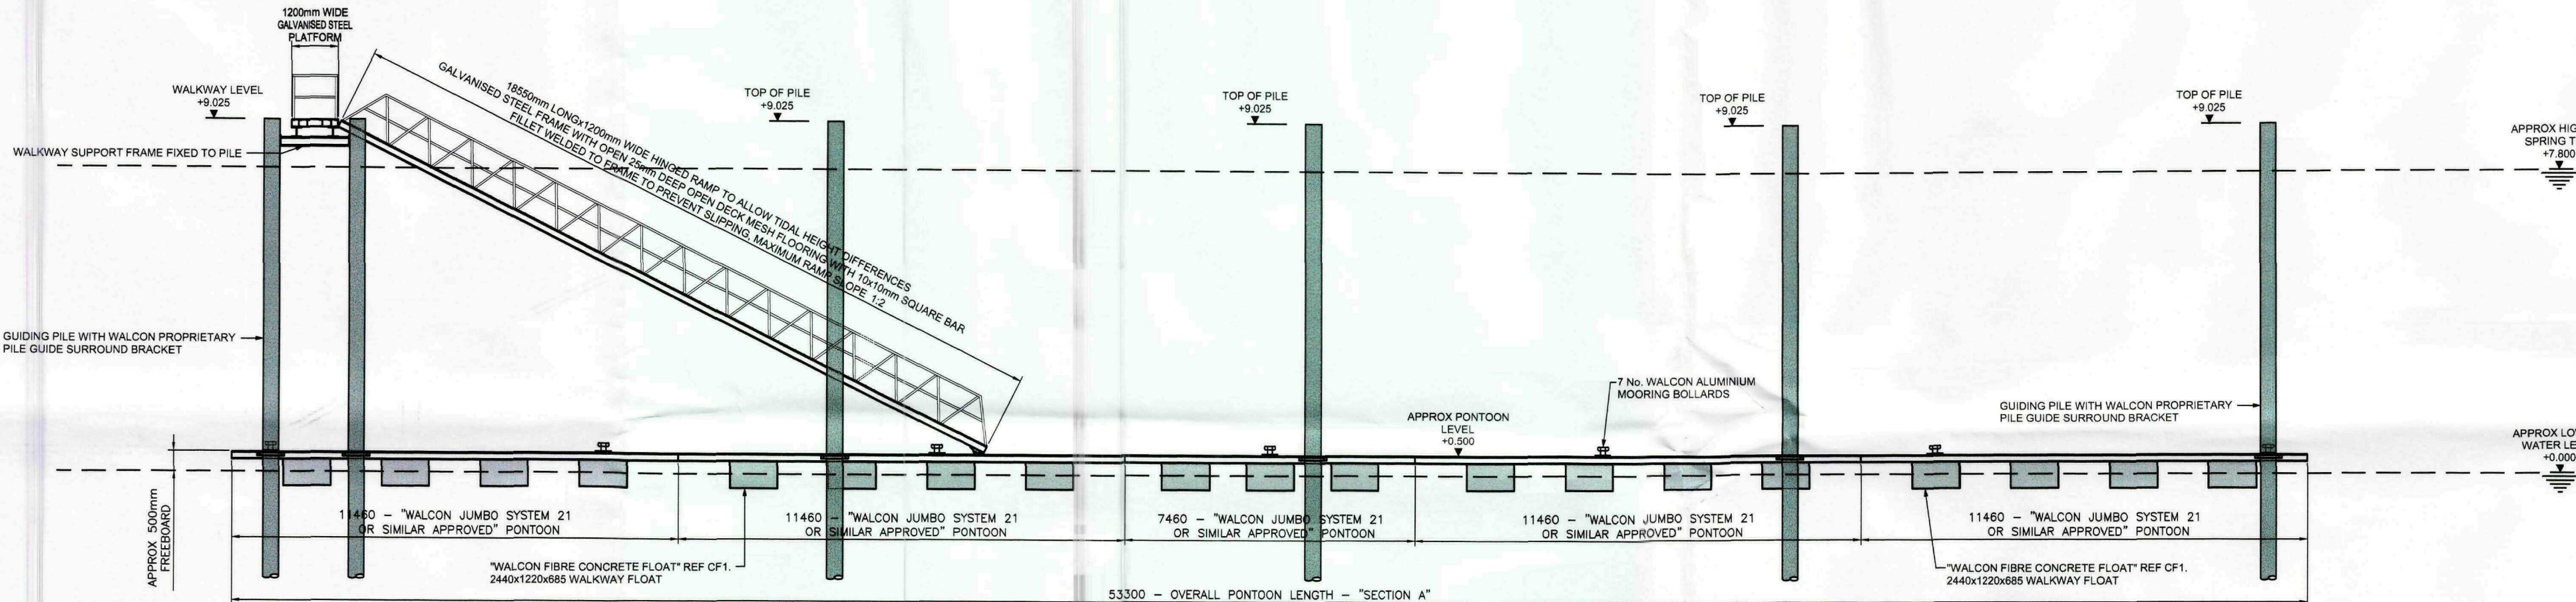

SECTION PONTOON AT LOWEST TID

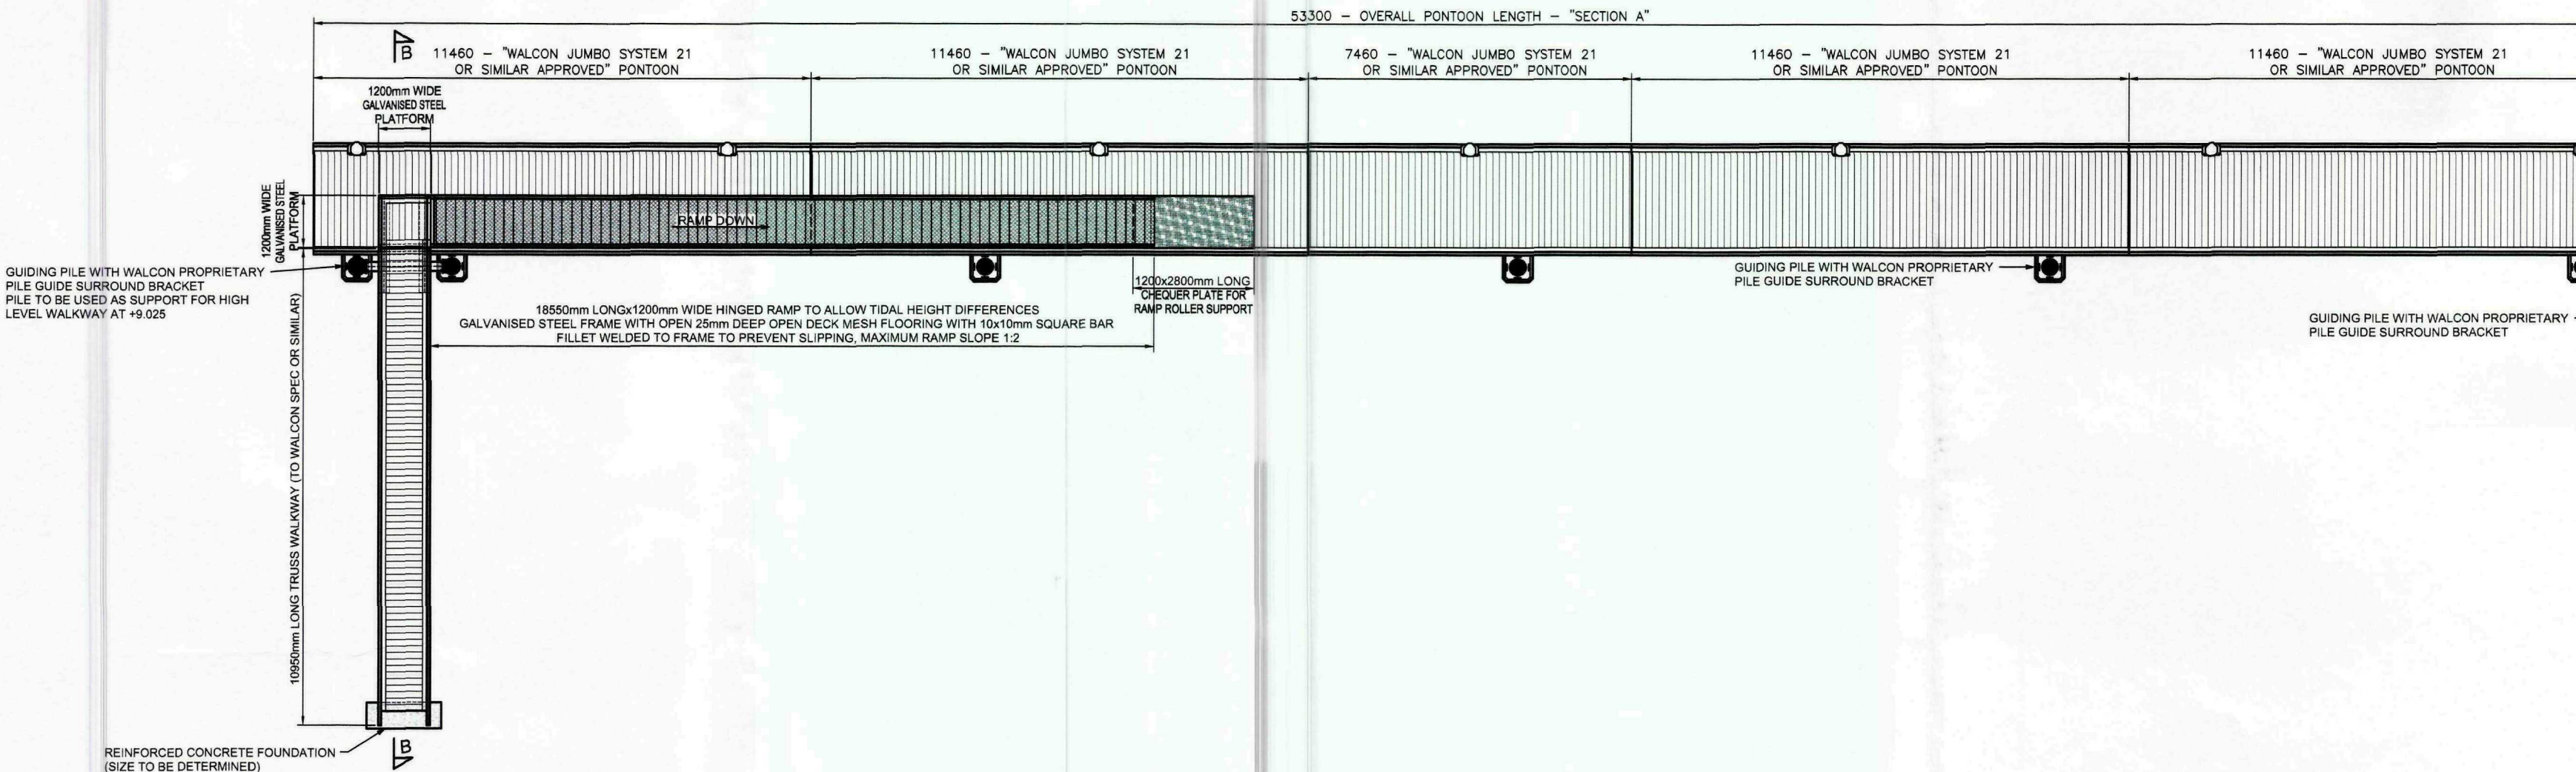


PLAN ON PONTOON AT LOWEST TID

100mm at A-

C	Future Extension Removed	07-02-11	
B	Walkway and ramp position revised	08-11-10	
A	Walkway and ramp position revised	21-10-10	
Rev.	Description	Date	Cr

simon
Ports & Logistics

PORT SUTTON BRIDGE
WEST BANK
SUTTON BRIDGE
SPALDING
LINCOLNSHIRE
PE12 9QR
Tel: 01406 351133
Fax: 01406 350503

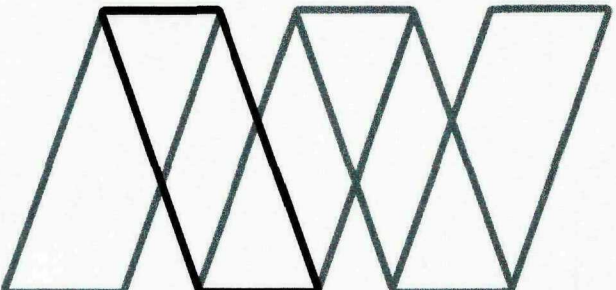

Alan Wood & Partners

Hull Office
341 Beverley Road
Hull
HU5 1LD
T. 01482 442138
F. 01482 448086
www.alanwood.co.uk

**Consulting Civil
& Structural Engineers
Project Managers
Building Surveyors**

Also at:

York	T. 01904 61159
Scarborough	T. 01723 86548
South	T. 01507 61078

Project: JETTY
REINSTATEMENT
SUTTON BRIDGE

Client: **SIMON PORTS &
LOGISTICS**

Drawing: **PROPOSED PONTON AT LOW TIDE**

Date: 05-10-2010	Scale@A1: 1/125
------------------	-----------------

Drawn By: SC	Check By:	Approved By
--------------	-----------	-------------

Drawing Status: PRELIMINARY

Job. no.	Dwg. no.	Rev.
30833	004	C

SHDC
Planning & Development
15 FEB 2011
Ref: 0104-11

ALL LEVELS ARE
RELATED TO THE TIDE
BOARD ATTACHED TO
SHEET PILES ON
UPSTREAM END OF
BERTH 1

Notes


A01. These notes are intended to augment drawings and specifications. Where conflict of requirements exists the order of precedence shall be as shown in the specification. Otherwise the strictest provision shall govern.

A02. This drawing to be read in conjunction with all other relevant engineers and architects drawings.

A03. Drawings not to be scaled. All dimensions to be checked on site by the contractor. Any discrepancies to be notified to the Engineer and further instructions obtained before work is commenced.

A04. The structure is designed to be self-supporting and stable after the building is fully completed. It is the contractors sole responsibility to determine the erection procedure and sequence and ensure that the building and its components are safe during erection. This includes the addition of whatever temporary bracing, guys or tie-downs which may be necessary, such material remaining the property of the contractor on completion, and for ensuring that the works and any adjacent properties are safe in the temporary condition.

No part of this drawing may be reproduced, stored in a retrieval system or transmitted in any form or by any means without prior permission in writing from Alan Wood & Partners.

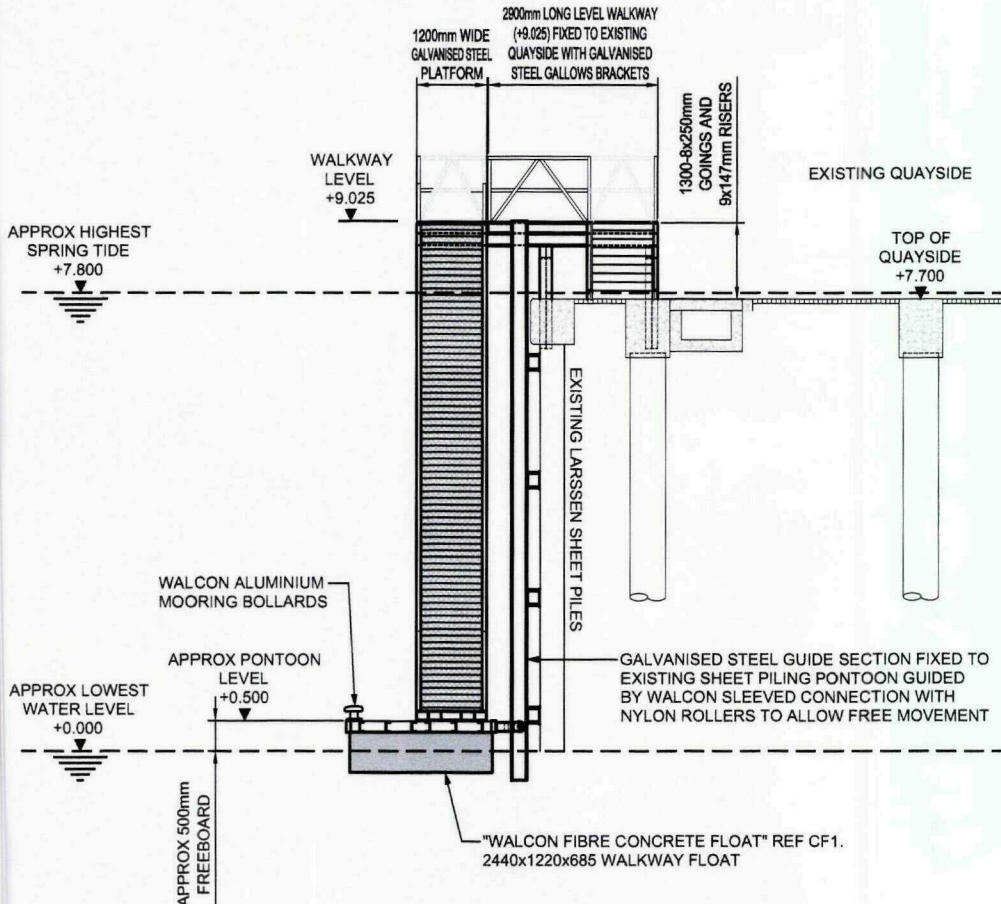


SECTION B-


NOTES

PONTOON DESIGN FOR "SECTION A" DETERMINED TO ALLOW ACCESS FOR 1 No. TURBINE TRANSFER LTD WIND FARM SUPPORT AND CREW TRANSPORT VESSEL. ASSUMED LENGTH 15.43m, BEAM 6.3m, DRAFT 0.9m
OVERALL PONTOON LENGTH FOR "SECTION B" 26380mm


OTHER PONTOON MANUFACTURERS ARE AVAILABLE

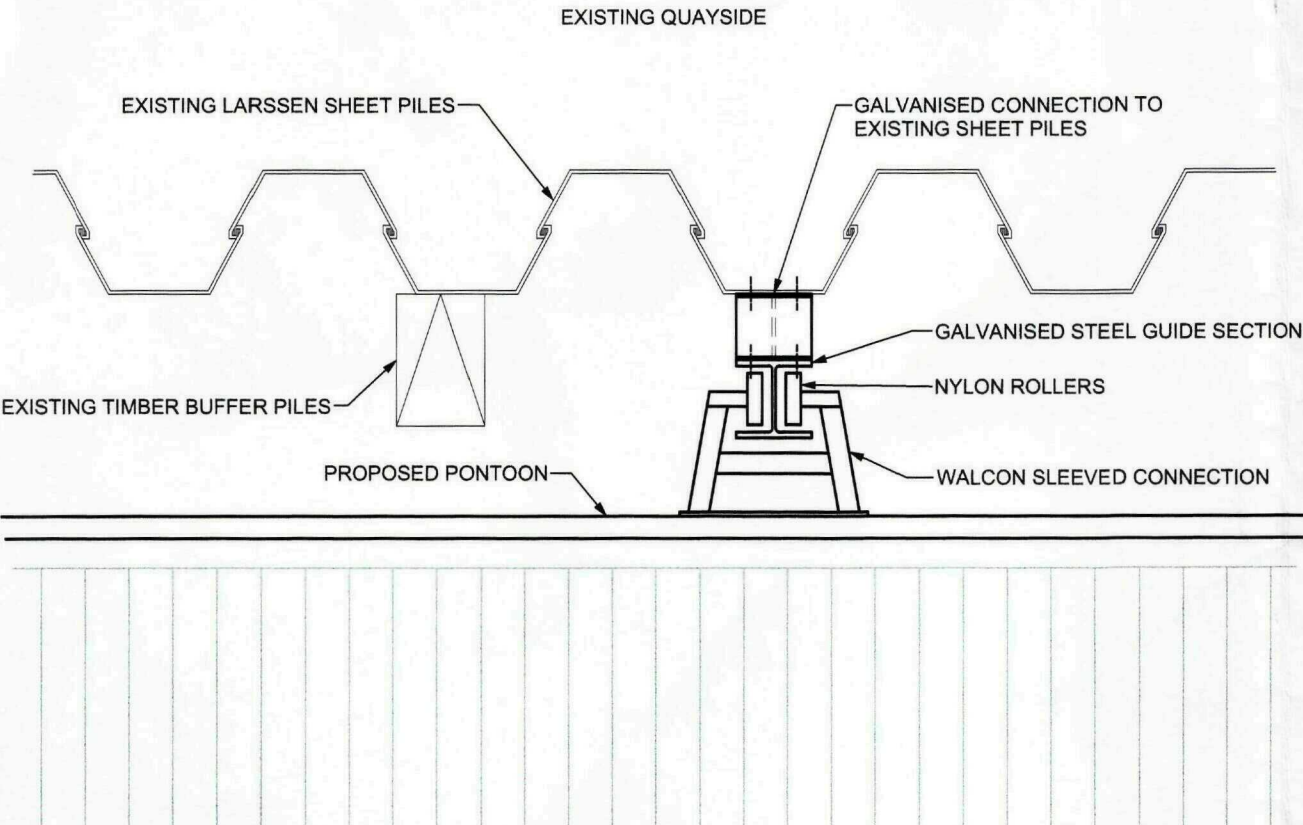

DETAIL OF STEEL GUIDE SECTION

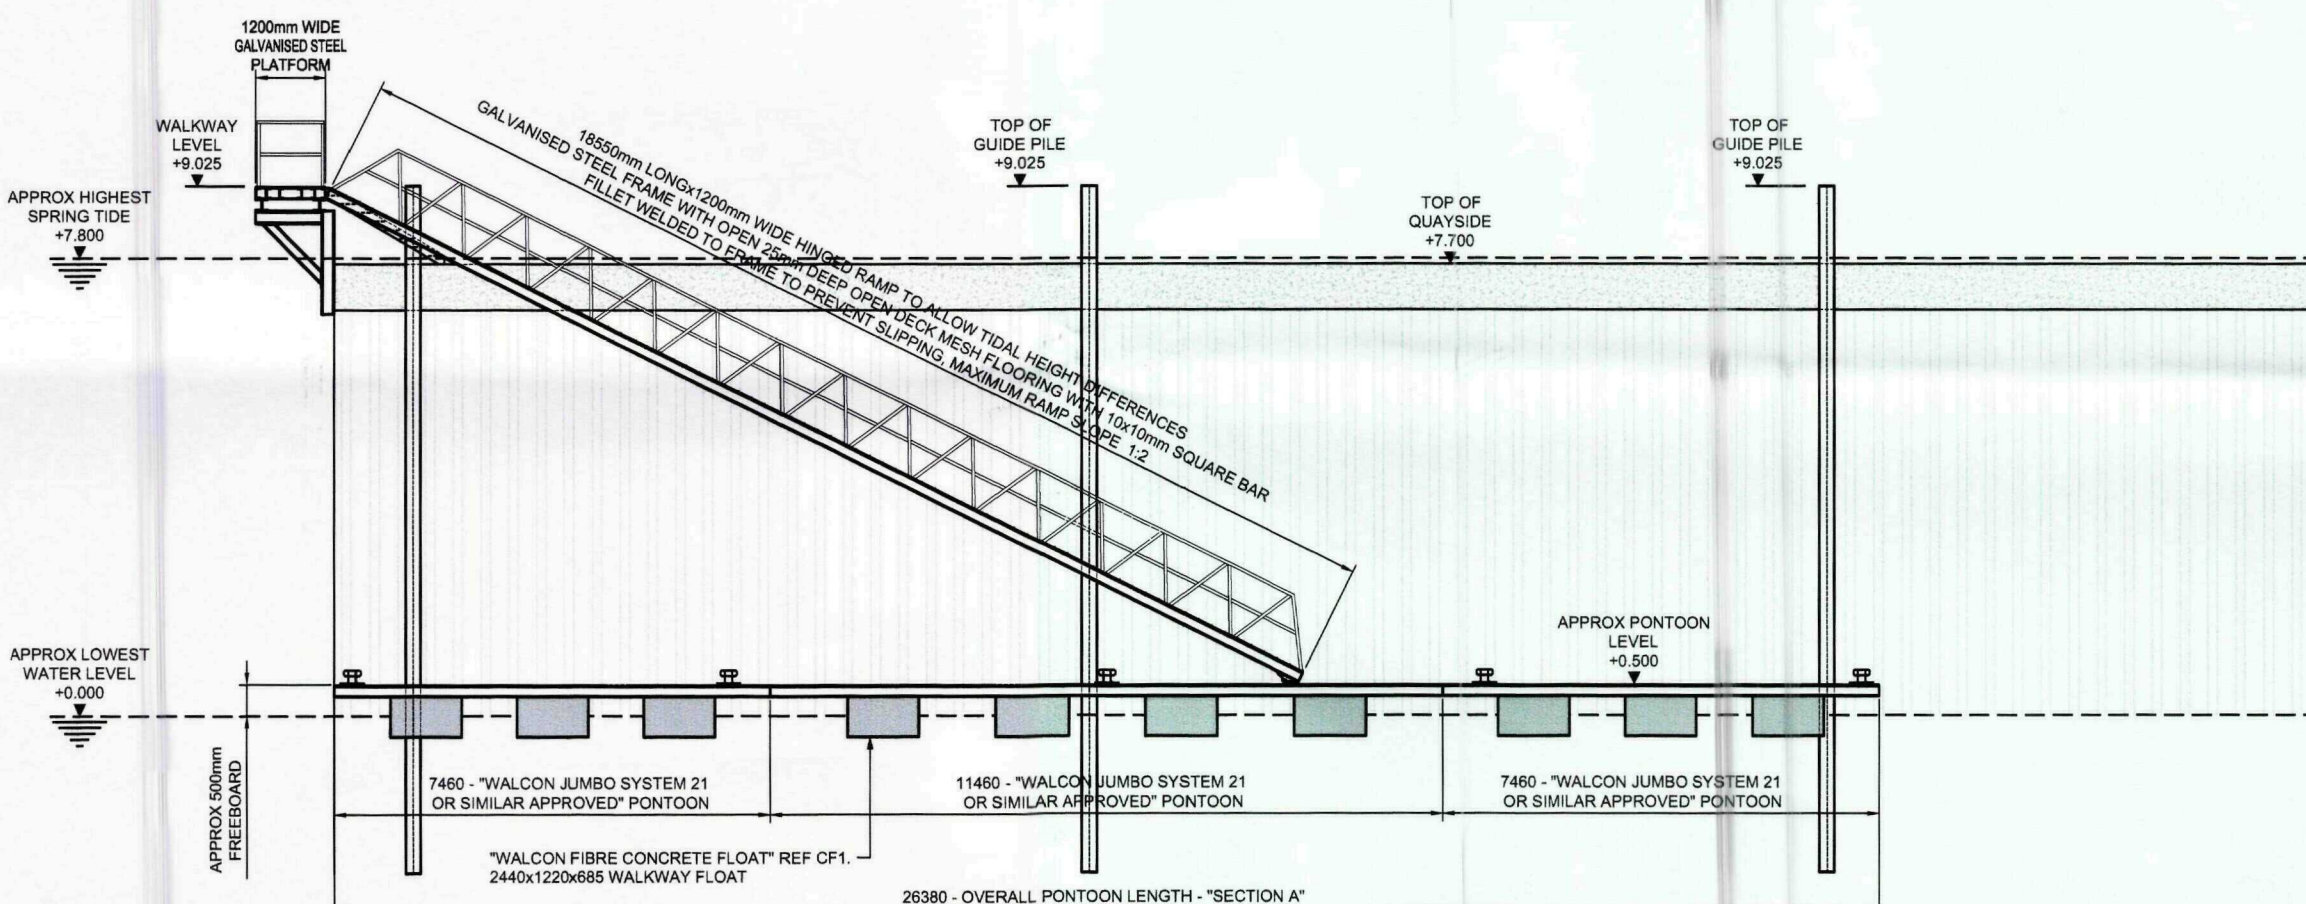


SECTION PONTOON AT LOWEST TIDE

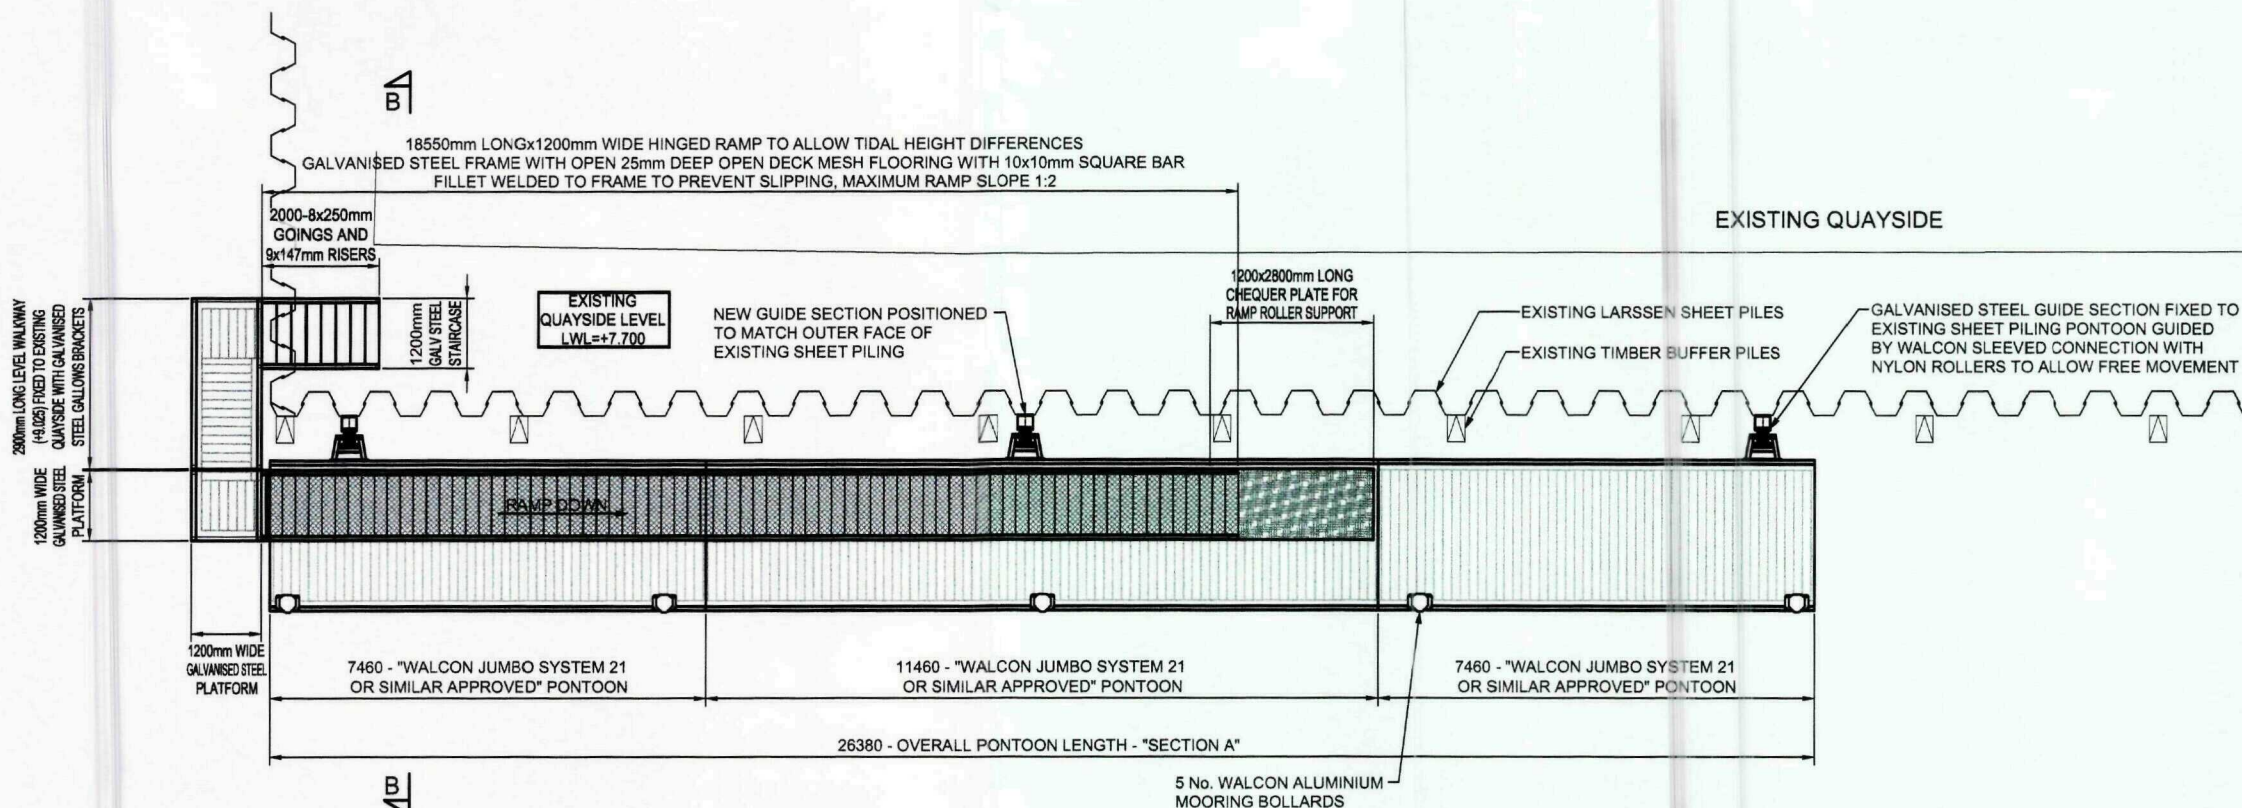


PLAN ON PONTOON AT LOWEST TIDE

100mm at A1

A	Future Extension Removed	07-02-11	CN
Rev.	Description	Date	Chk

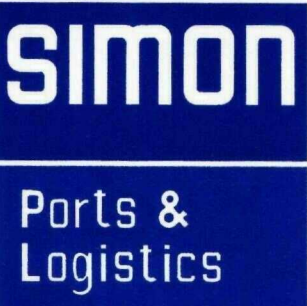

PORT SUTTON BRIDGE
WEST BANK
SUTTON BRIDGE
SPALDING
LINCOLNSHIRE
PE12 9QR
Tel: 01406 351133
Fax: 01406 350503

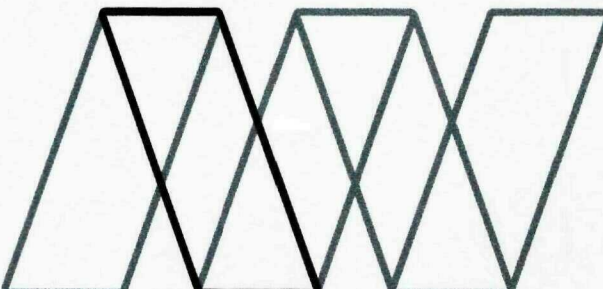

Alan Wood & Partners

Hull Office
341 Beverley Road
Hull
HU5 1LD
T. 01482 442138
F. 01482 448086
www.alanwood.co.uk

**Consulting Civil
& Structural Engineers
Project Managers
Building Surveyors**

Also at:

York	T. 01904 611599
Scarborough	T. 01723 865484
Louth	T. 01507 610784

SHDC
Planning & Development
15 FEB 2011

Project: JETTY
REINSTATEMENT
SUTTON BRIDGE

Client: **SIMON PORTS &
LOGISTICS**

Drawing: PROPOSED QUAYSIDE
PONTOON AT LOWEST TIDE

Date:	31-01-2011	Scale@A1: 1/125
-------	------------	-----------------

Drawn By: SC	Check By:	Approved By:
--------------	-----------	--------------

Drawing Status: **PRELIMINARY**

Job. no.	Dwg. no.	Rev.
30833	007	A


ALL LEVELS ARE
RELATED TO THE TIDE
BOARD ATTACHED TO
SHEET PILES ON
UPSTREAM END OF
BERTH 1

Notes


- A01. These notes are intended to augment drawings and specifications. Where conflict of requirements exists the order of precedence shall be as shown in the specification. Otherwise the strictest provision shall govern.
- A02. This drawing to be read in conjunction with all other relevant engineers and architects drawings.
- A03. Drawings not to be scaled. All dimensions to be checked on site by the contractor. Any discrepancies to be notified to the Engineer and further instructions obtained before work is commenced.
- A04. The structure is designed to be self-supporting and stable after the building is fully completed. It is the contractors sole responsibility to determine the erection procedure and sequence and ensure that the building and its components are safe during erection. This includes the addition of whatever temporary bracing, guys or tie-downs which may be necessary, such material remaining the property of the contractor on completion, and for ensuring that the works and any adjacent properties are safe in the temporary condition.

No part of this drawing may be reproduced, stored in a retrieval system or transmitted in any form or by any means without prior permission in writing from Alan Wood & Partners.

C	Future Extension Removed	07-02-11	
B	Walkway and ramp position revised	08-11-10	
A	Walkway and ramp position revised	21-10-10	
Rev.	Description	Date	Chk.

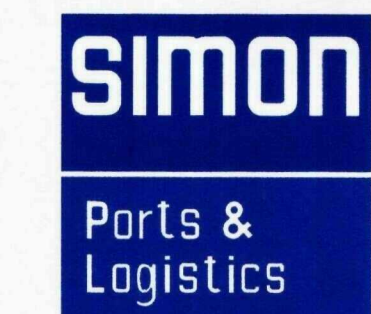

PORT SUTTON BRIDGE
WEST BANK
SUTTON BRIDGE
SPALDING
LINCOLNSHIRE
PE12 9QR
Tel: 01406 351133
Fax: 01406 350503

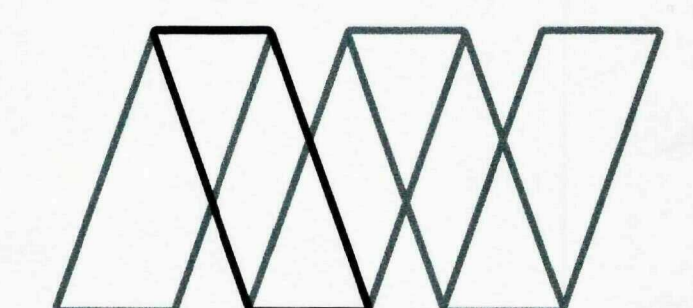


Alan Wood & Partners

Hull Office 341 Beverley Road Hull HU5 1LD T. 01482 442138 F. 01482 448086 www.alanwood.co.uk	Consulting Civil & Structural Engineers Project Managers Building Surveyors Also at: York Scarborough Louth T. 01904 611594 T. 01723 865484 T. 01507 610764
---	---

Project:	JETTY REINSTATEMENT SUTTON BRIDGE
Client:	SIMON PORTS & LOGISTICS
Drawing:	PROPOSED PONTOON GENERAL ARRANGEMENT
Date:	05-10-2010
Scale:	A1: 1/125
Drawn By:	SC
Check By:	
Approved By:	
Drawing Status:	PRELIMINARY
Job. no.	30833
Dwg. no.	005
Rev.	C

SHDC
Planning & Development
15 FEB 2011
Ref: 0104-11

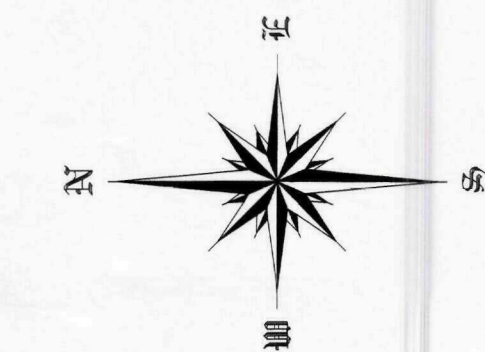

DIRECTION OF FLOW


RIVER NENE



NOTES
PONTOON DESIGN FOR "SECTION A" DETERMINED TO ALLOW ACCESS FOR 3 No. TURBINE TRANSFER LTD WIND FARM SUPPORT AND CREW TRANSPORT VESSELS, WITH 1 No. ADDITIONAL VESSEL DOUBLE BANKED, ASSUMED LENGTH 15.43m, BEAM 6.3m, DRAFT 0.9m OVERALL PONTOON LENGTH FOR "SECTION A" 53300mm
OTHER PONTOON MANUFACTURERS ARE AVAILABLE

KEY
LP LAMP POST
G GULLY
S SIGN POST
DK DROPKER


100mm at A1

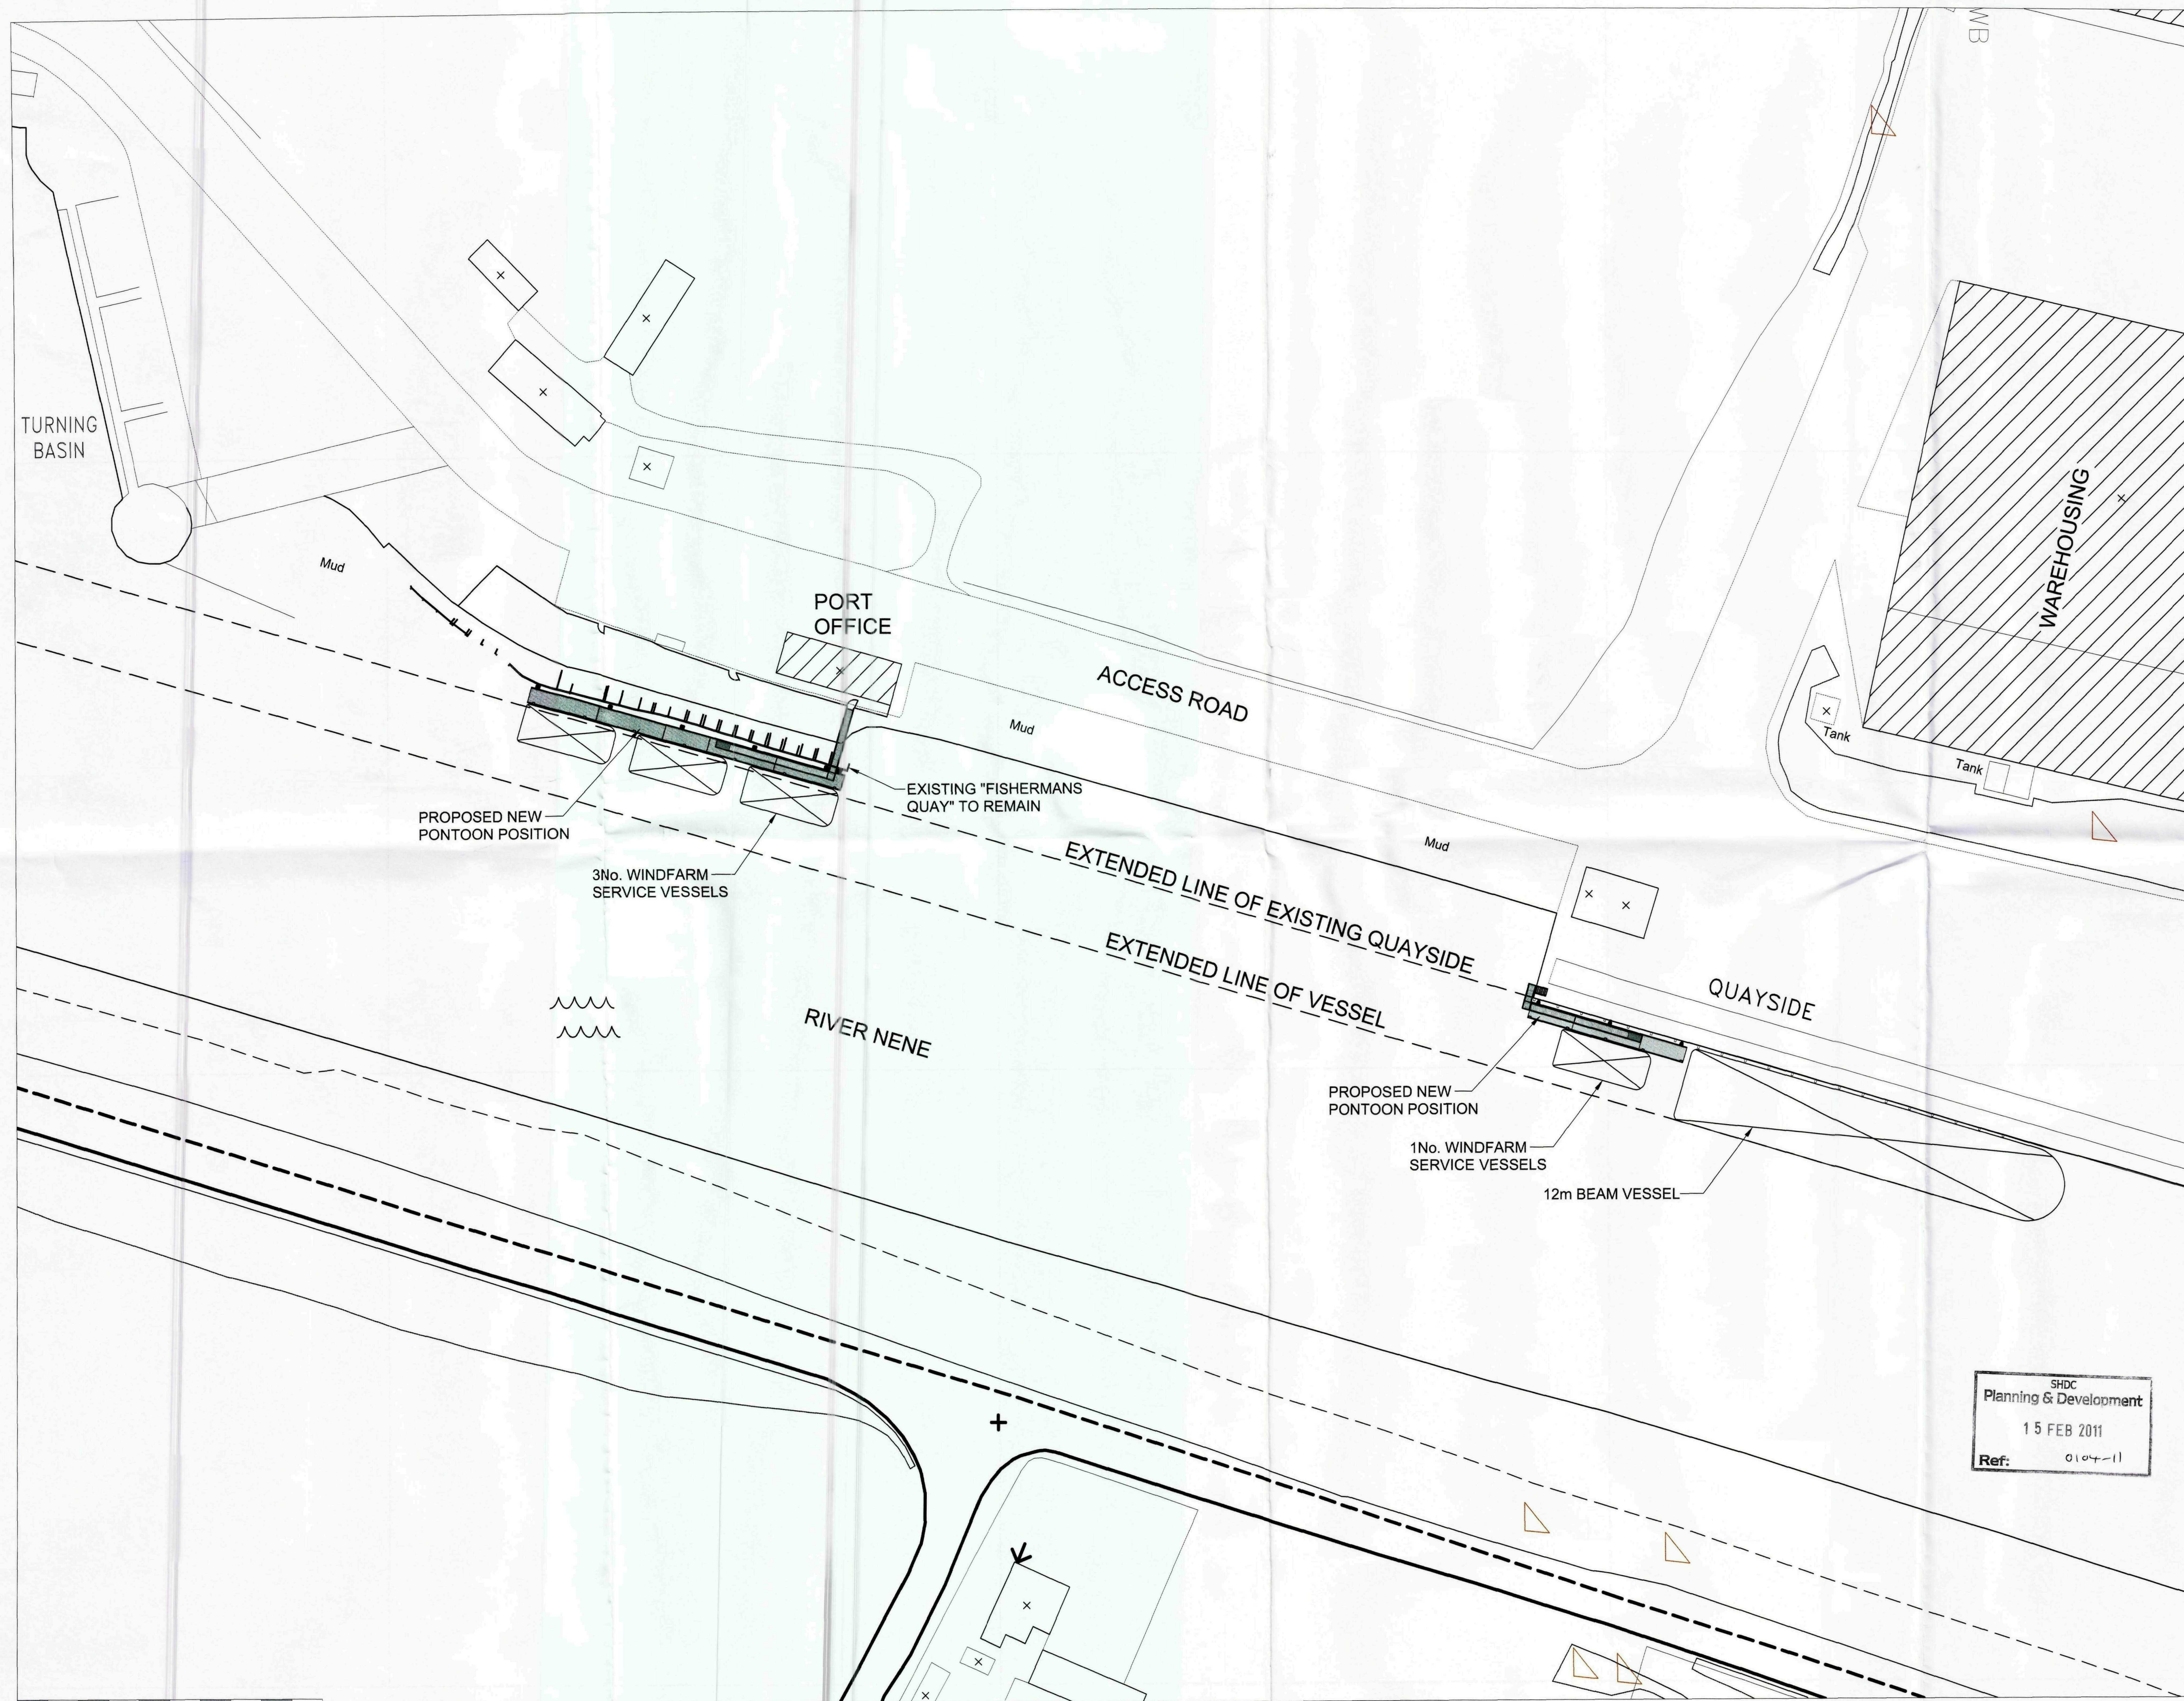

Notes

- A01. These notes are intended to augment drawings and specifications. Where conflict of requirements exists the order of precedence shall be as shown in the specification. Otherwise the strictest provision shall govern.
- A02. This drawing to be read in conjunction with all other relevant engineers and architects drawings.
- A03. Drawings not to be scaled. All dimensions to be checked on site by the contractor. Any discrepancies to be notified to the Engineer and further instructions obtained before work is commenced.
- A04. The structure is designed to be self-supporting and stable after the building is fully completed. It is the contractors sole responsibility to determine the erection procedure and sequence and ensure that the building and its components are safe during erection. This includes the addition of whatever temporary bracing, guys or tie-downs which may be necessary, such material remaining the property of the contractor on completion, and for ensuring that the works and any adjacent properties are safe in the temporary condition.
- No part of this drawing may be reproduced, stored in a retrieval system or transmitted in any form or by any means without prior permission in writing from Alan Wood & Partners.

Rev	Description	Date	Chk
B	Future Extensions Removed	31/01/11	CM
A	New Quayside Pontoon Added	31/01/11	CM

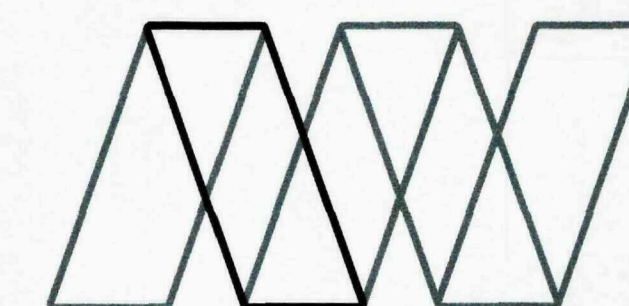

Alan Wood & Partners

Hull Office 341 Beverley Road Hull HU5 1LD T. 01482 442138 F. 01482 448086 www.alanwood.co.uk	Consulting Civil & Structural Engineers Project Managers Building Surveyors Also at: York T. 01904 611594 Scarborough T. 01723 865484 Louth T. 01507 610784
---	--

SHDC
Planning & Development
15 FEB 2011
Ref: 0104-11

Project:	JETTY REINSTATEMENT SUTTON BRIDGE
Client:	SIMON PORTS & LOGISTICS
Drawing:	NEW PONTOON SHOWING EXISTING QUAYSIDE LINE
Date:	17-11-10
Scale:	A1: 1:500
Drawn By:	SC
Check By:	
Approved By:	
Drawing Status:	PRELIMINARY
Job. no.	30833
Dwg. no.	006
Rev.	B

ALL LEVELS ARE
RELATED TO THE TIDE
BOARD ATTACHED TO
SHEET PILES ON
UPSTREAM END OF
BERTH 1

Notes


A01. These notes are intended to augment drawings and specifications. Where conflict of requirements exists the order of precedence shall be as shown in the specification. Otherwise the strictest provision shall govern.

A02. This drawing to be read in conjunction with all other relevant engineers and architects drawings.

A03. Drawings not to be scaled. All dimensions to be checked on site by the contractor. Any discrepancies to be notified to the Engineer and further instructions obtained before work is commenced.

A04. The structure is designed to be self-supporting and stable after the building is fully completed. It is the contractor's sole responsibility to determine the erection procedure and sequence and ensure that the building and its components are safe during erection. This includes the addition of whatever temporary bracing, guys or tie-downs which may be necessary, such material remaining the property of the contractor on completion, and for ensuring that the works and any adjacent properties are safe in the temporary condition.

No part of this drawing may be reproduced, stored in a retrieval system or transmitted in any form or by any means without prior permission in writing from Alan Wood & Partners.

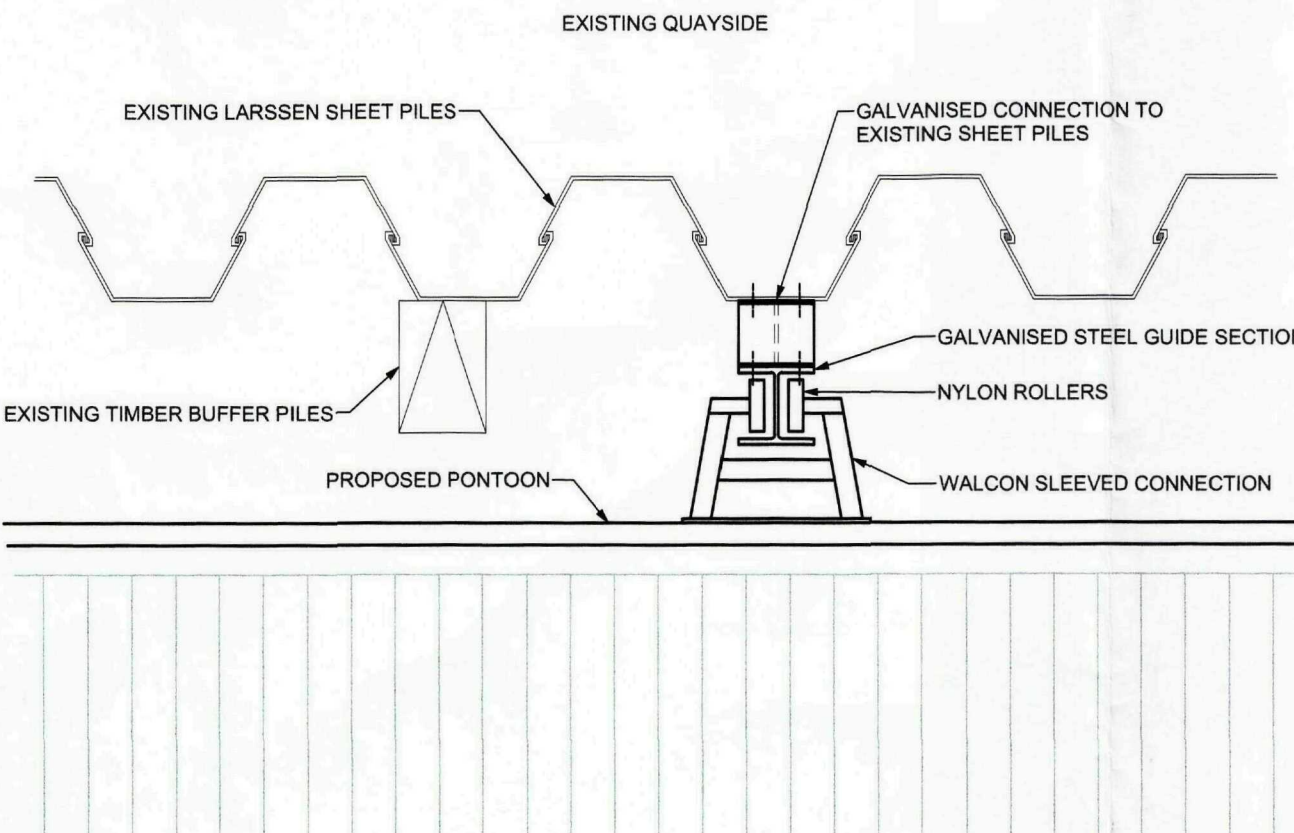


DETAIL OF STEEL GUIDE SECTION


NOTES

PONTOON DESIGN FOR "SECTION A" DETERMINED TO ALLOW ACCESS FOR 1 No. TURBINE TRANSFER LTD WIND FARM SUPPORT AND CREW TRANSPORT VESSEL, ASSUMED LENGTH 15.43m, BEAM 6.3m, DRAFT 0.9m
OVERALL PONTOON LENGTH FOR "SECTION B" 26380mm


OTHER PONTOON MANUFACTURERS ARE AVAILABLE

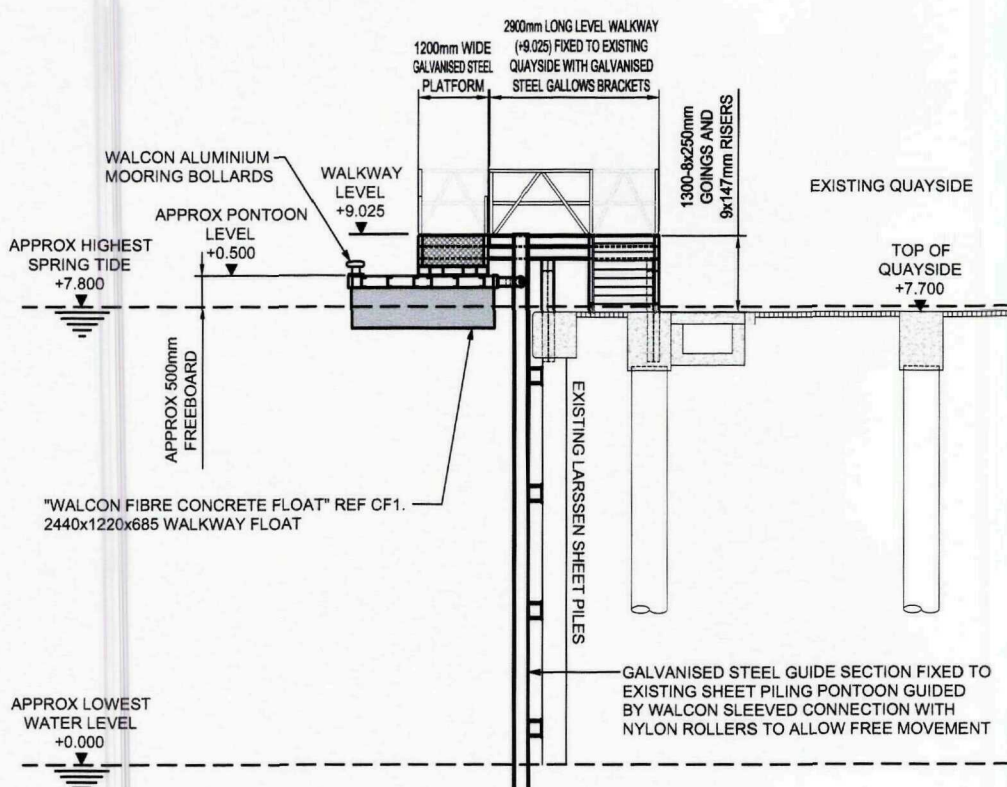

SECTION 'A-A'

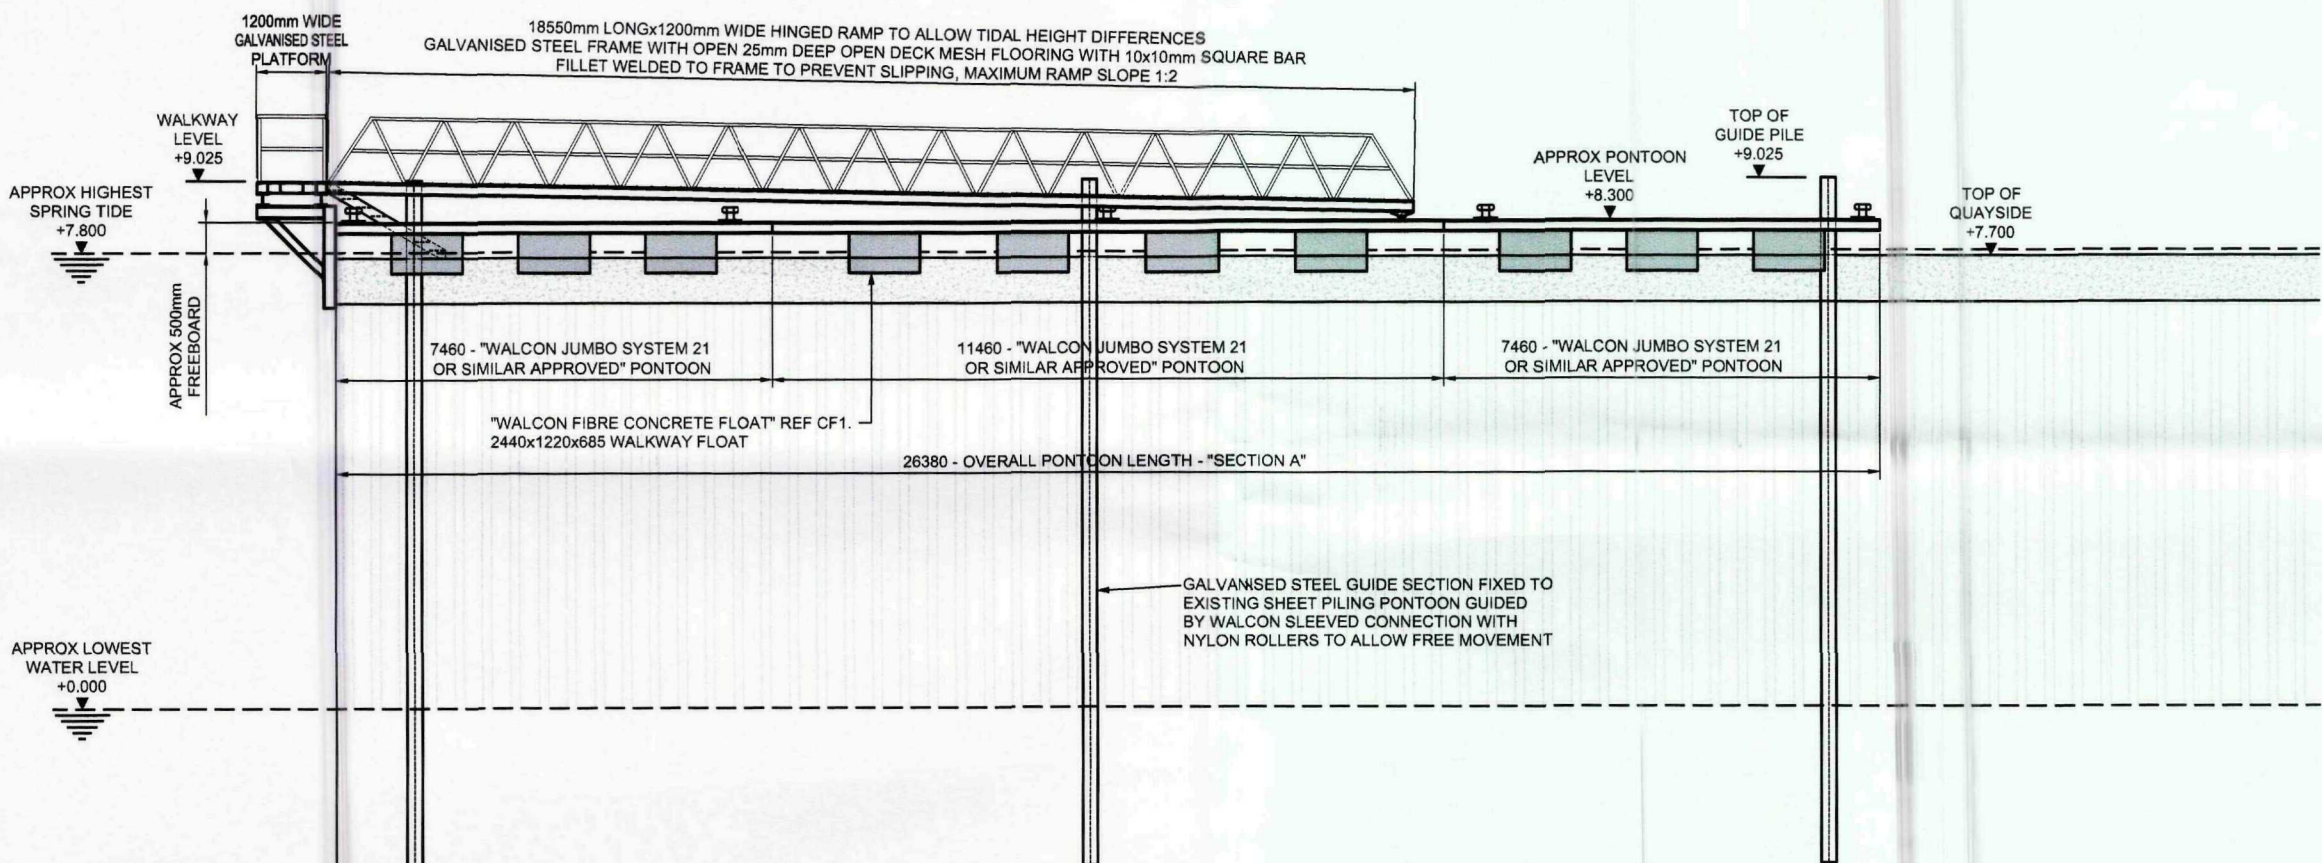


SECTION PONTOON AT HIGHEST TID

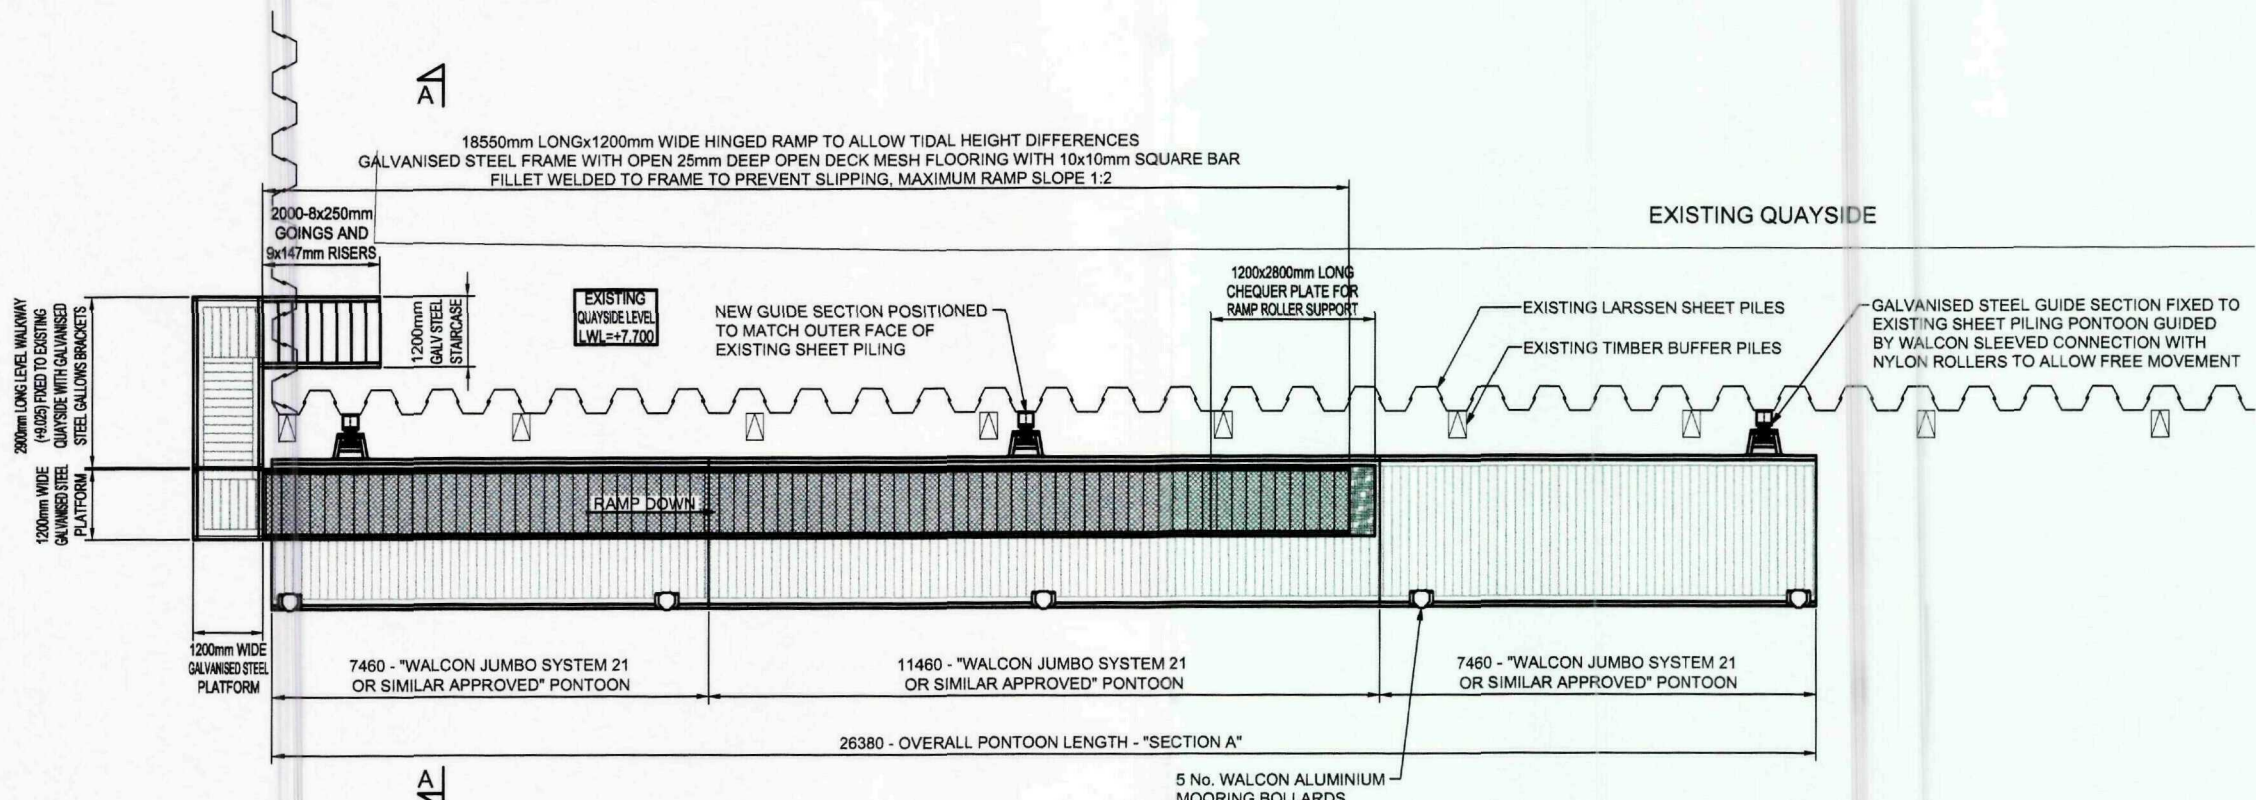


PLAN ON PONTOON AT HIGHEST TID

100mm at A1

A	Future Extension Removed	07-02-11	CN	
Rev.	Description	Date	Chn	

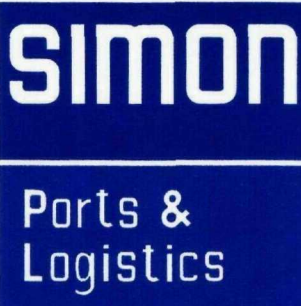

PORT SUTTON BRIDGE
WEST BANK
SUTTON BRIDGE
SPALDING
LINCOLNSHIRE
PE12 9QR
Tel: 01406 351133
Fax: 01406 350503

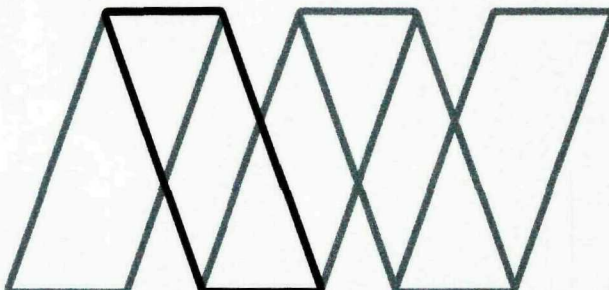

Alan Wood & Partners

Hull Office 341 Beverley Road Hull HU5 1LD T. 01482 442138 F. 01482 448086 www.alanwood.co.uk	Consulting Civil & Structural Engineers Project Managers Building Surveyors Also at: <table> <tr> <td>York</td> <td>T. 01904 611594</td> </tr> <tr> <td>Scarborough</td> <td>T. 01723 865484</td> </tr> <tr> <td>Louth</td> <td>T. 01507 610784</td> </tr> </table>	York	T. 01904 611594	Scarborough	T. 01723 865484	Louth	T. 01507 610784
York	T. 01904 611594						
Scarborough	T. 01723 865484						
Louth	T. 01507 610784						

Project: JETTY
REINSTATEMENT
SUTTON BRIDGE

Client: **SIMON PORTS & LOGISTICS**

Drawing: PROPOSED QUAYSIDE
PONTOON AT HIGHEST TIDE

Date:	31-01-2011	Scale@A1: 1/125
Drawn By: SC	Check By:	Approved By:

Drawing Status: PRELIMINARY		
Job. no. 30833	Dwg. no. 008	Rev. A