





Proposed Street Scene
Scale 1:50

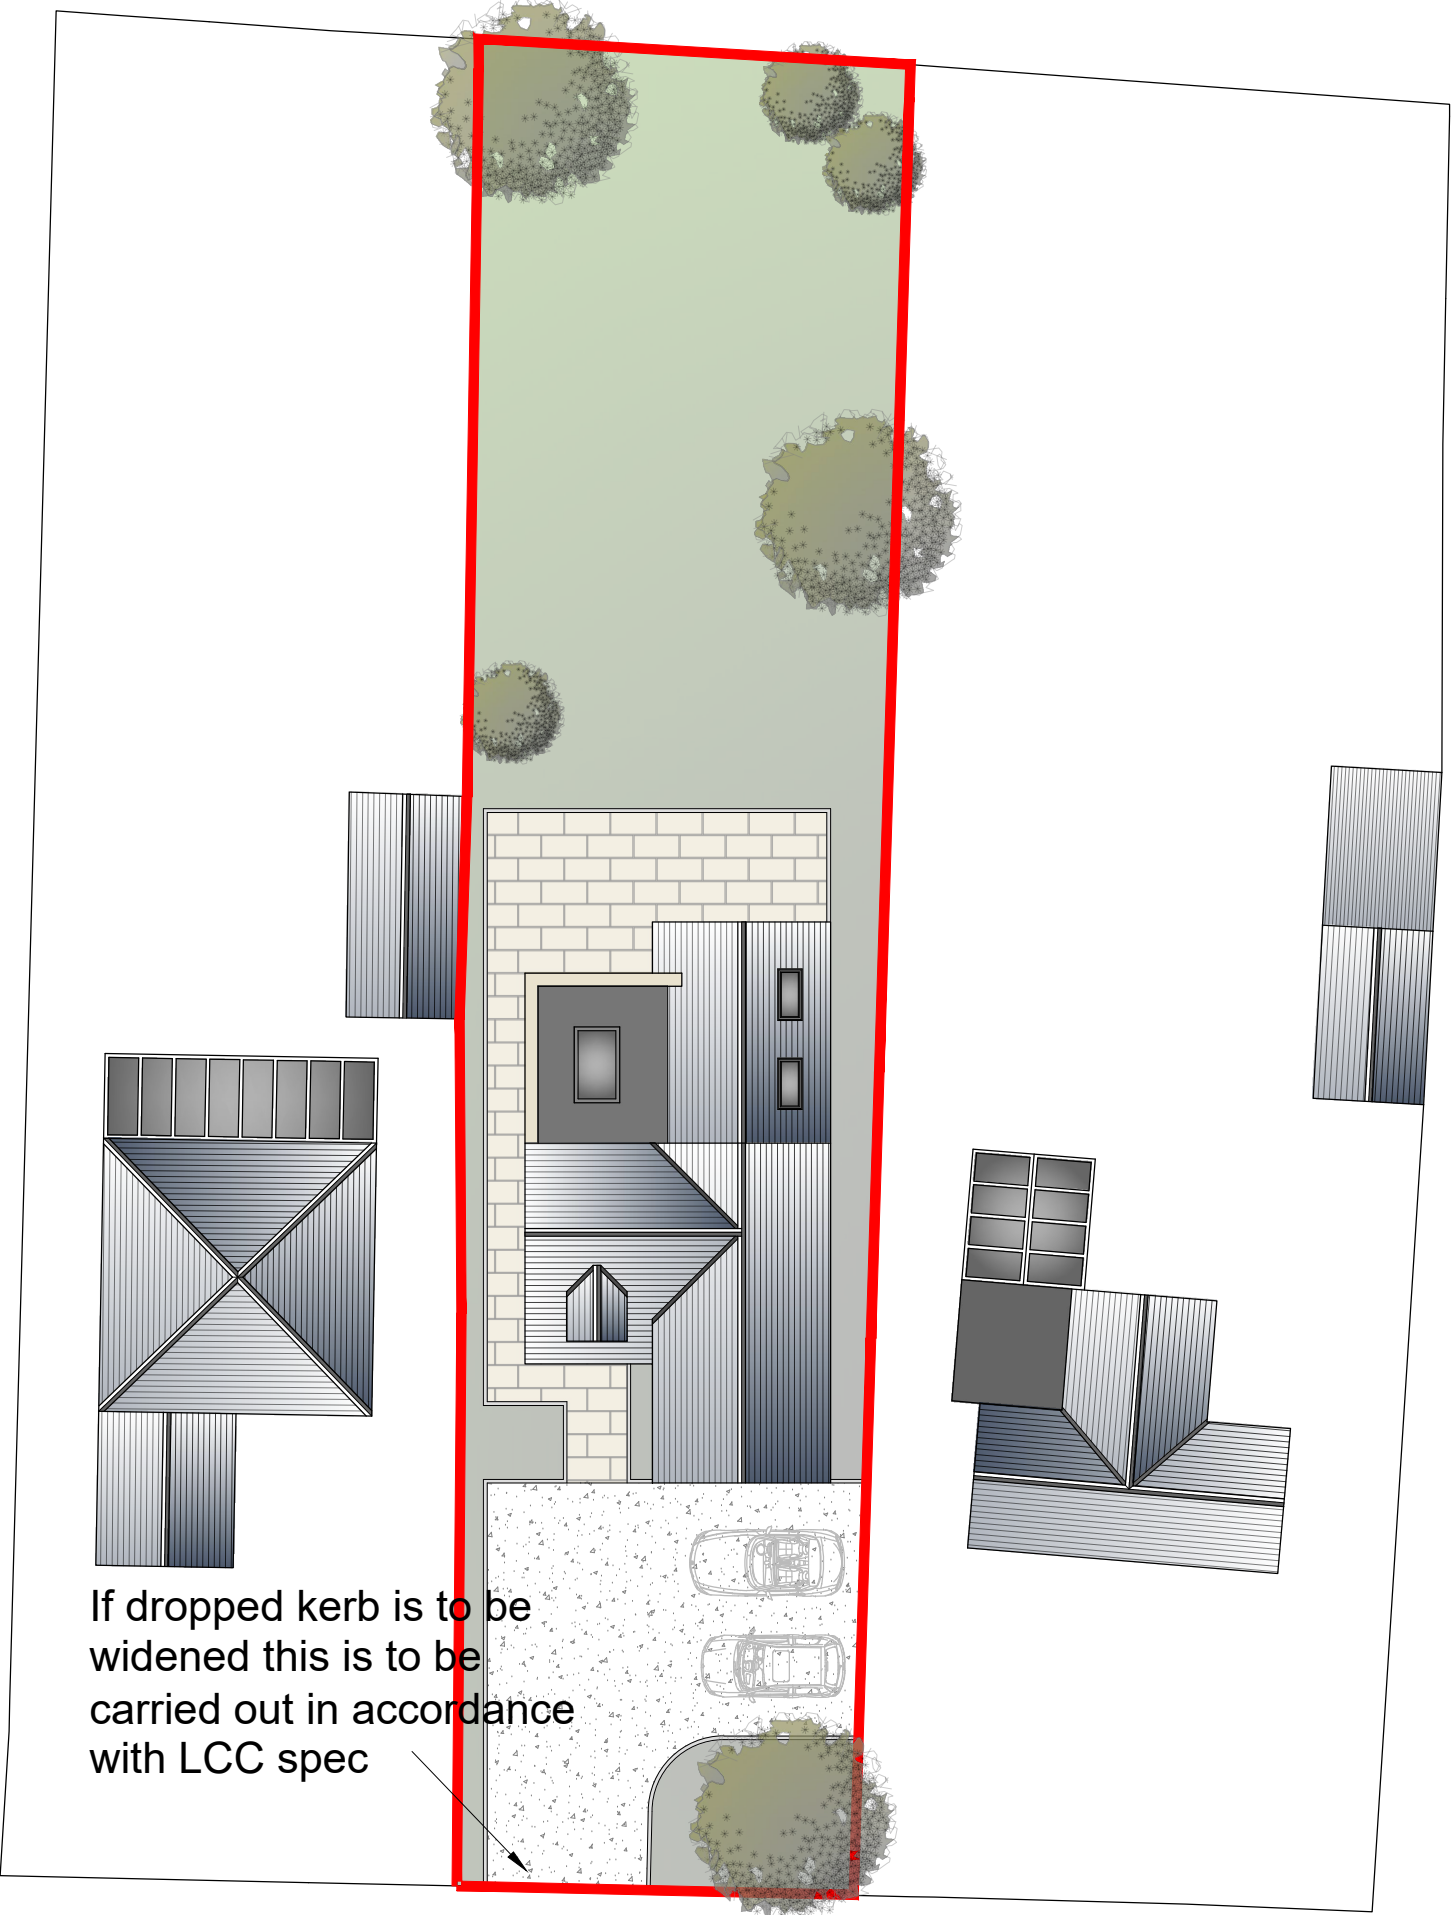

Street Roof Plans
Scale 1:200

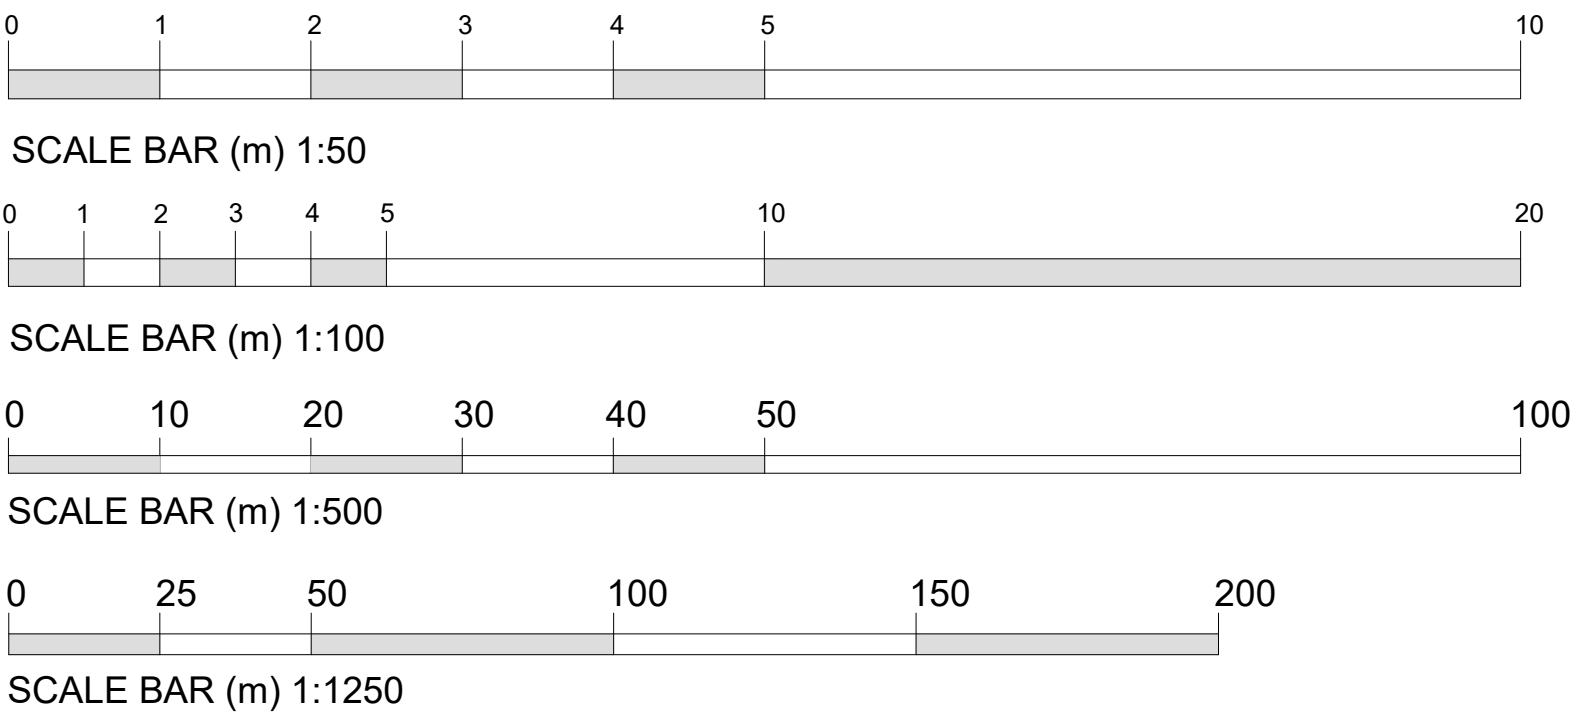

B	Dropped kerb note added as requested by LPA	Feb 2024	
A	Re-designed scheme for submission to LPA	Jan 2024	
REV:	DESCRIPTION:	DATE:	
 Architectural Consultant		PROJECT:	
		REPLACEMENT DWELLING	
		DRAWING:	
		PROPOSED STREET SCENE STREET ROOF PLANS	
		SIZE: A1	
Do Not Scale From This Drawing		Mr J. Robinson & Miss R. Hammond	
DATE: 07/11/2023	APPROVED: SN	SCALE: as labelled	DRAWN BY: JC
		SHEET: 0398/23/02B	

NOTES: THIS DRAWING/IMAGE INCLUDING ALL ITS CONTENT REMAINS THE PROPERTY OF JC ARCHITECTURAL CONSULTANT. NO UNAUTHORIZED COPYING OR REPRODUCTION IN ANY FORM IS PERMITTED WITHOUT OBTAINING PRIOR WRITTEN PERMISSION FROM JC ARCHITECTURAL CONSULTANT. JC ARCHITECTURAL CONSULTANT RESERVES THE RIGHT TO WITHDRAW THIS INFORMATION AT ANY TIME. ALL DIMENSIONS ARE TO BE CONFIRMED ON SITE BY CONTRACTOR. ANY DISCREPANCIES ARE TO BE REPORTED TO JC ARCHITECTURAL CONSULTANT IMMEDIATELY. THE DESIGN HAS BEEN UNDERTAKEN AS FAR AS POSSIBLE TO AVOID RISKS TO HEALTH AND SAFETY OR TO REDUCE AND CONTROL THE EFFECTS OF ANY UNAVOIDABLE RISK. ANY RELEVANT INFORMATION REGARDING RISKS WHICH ARE NOT ABLE TO BE ELIMINATED WILL BE INCLUDED WITHIN THE PROJECT HEALTH AND SAFETY FILE.