




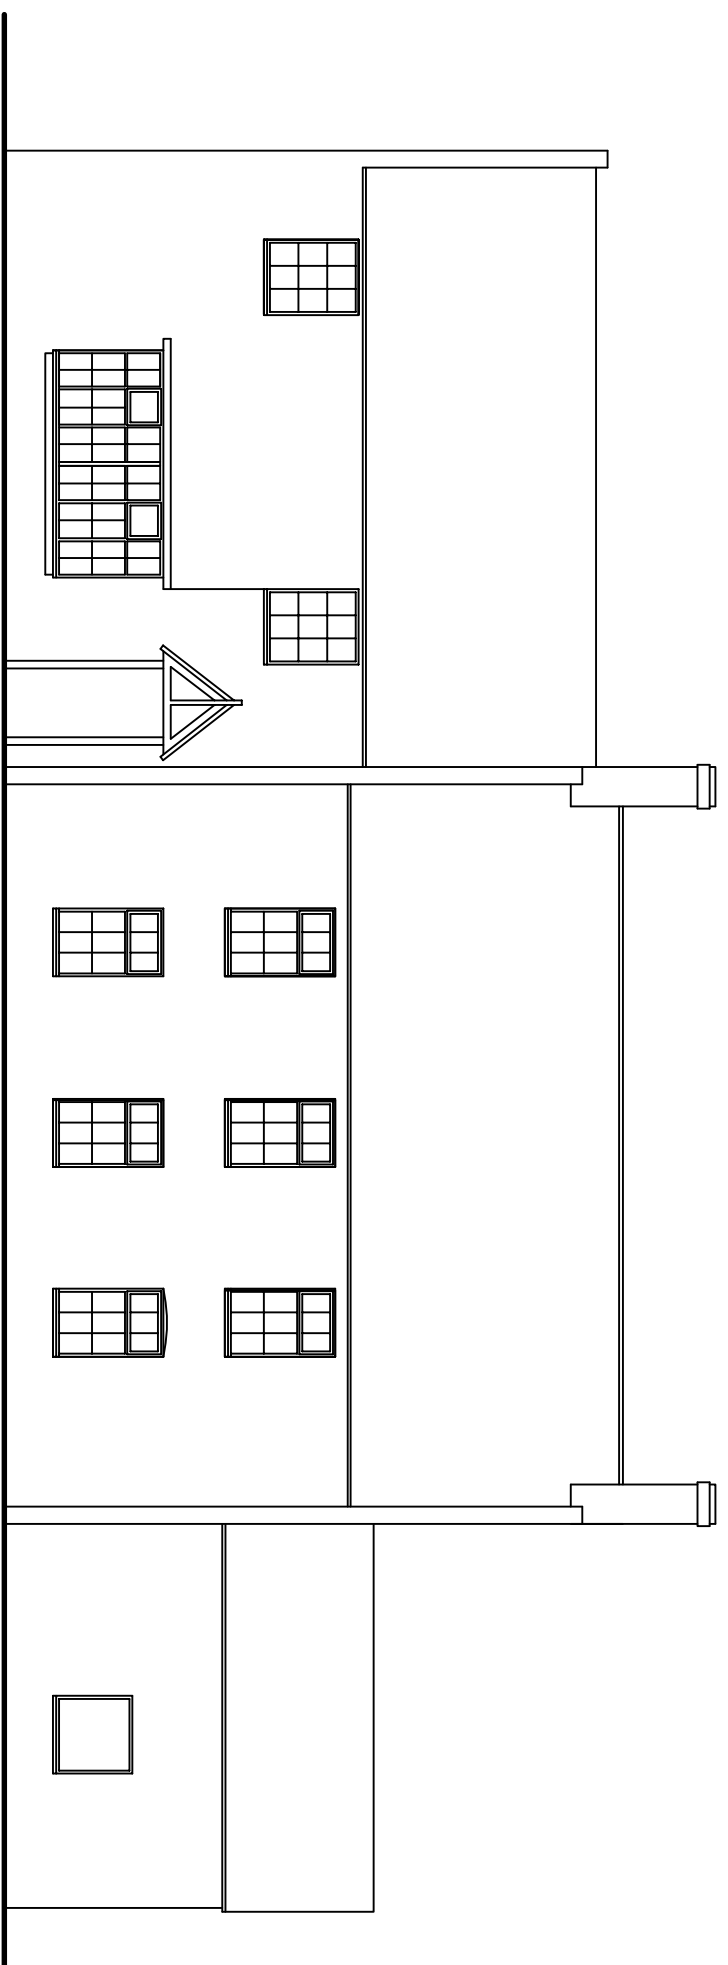


PROPOSED FRONT ELEVATION 1:100

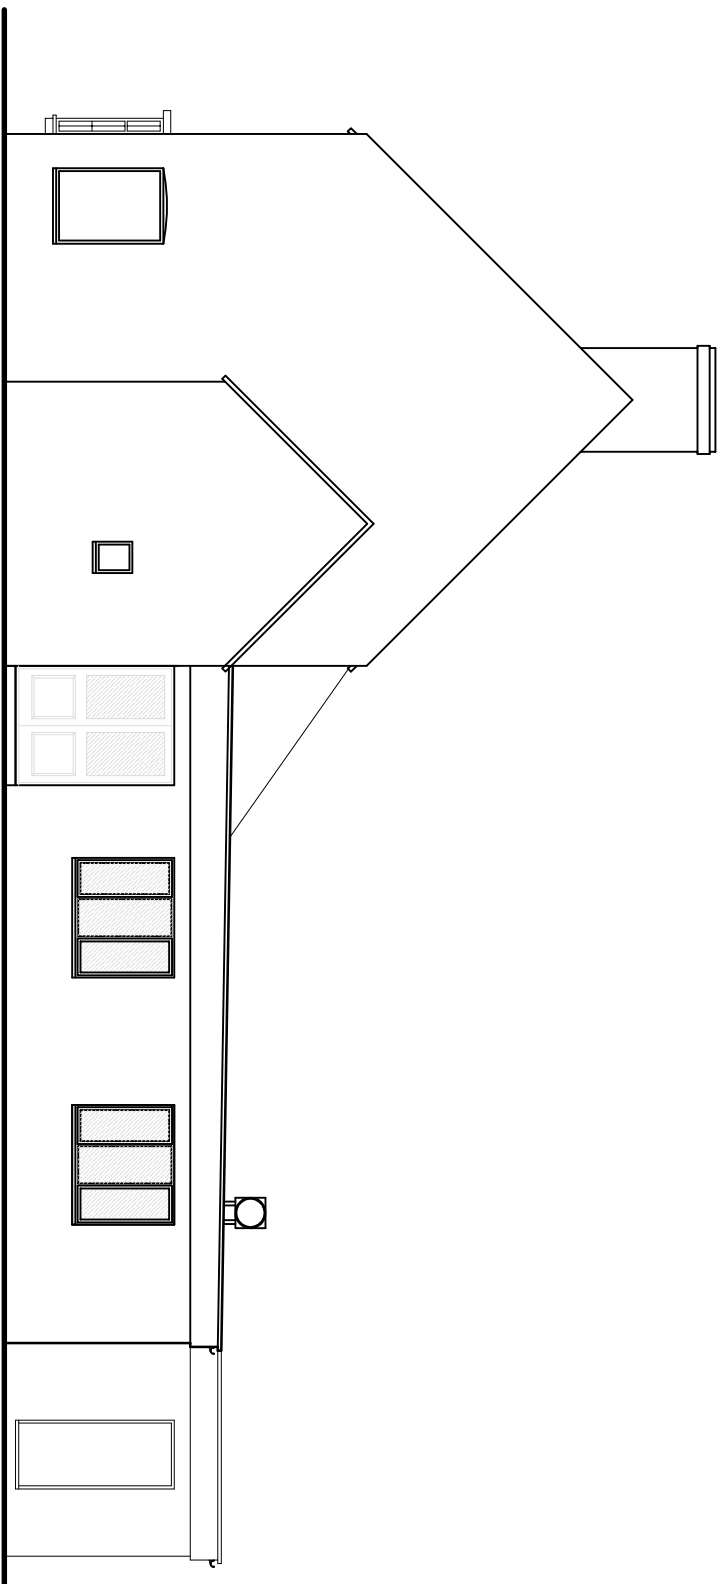


PROPOSED SIDE ELEVATION 1:100

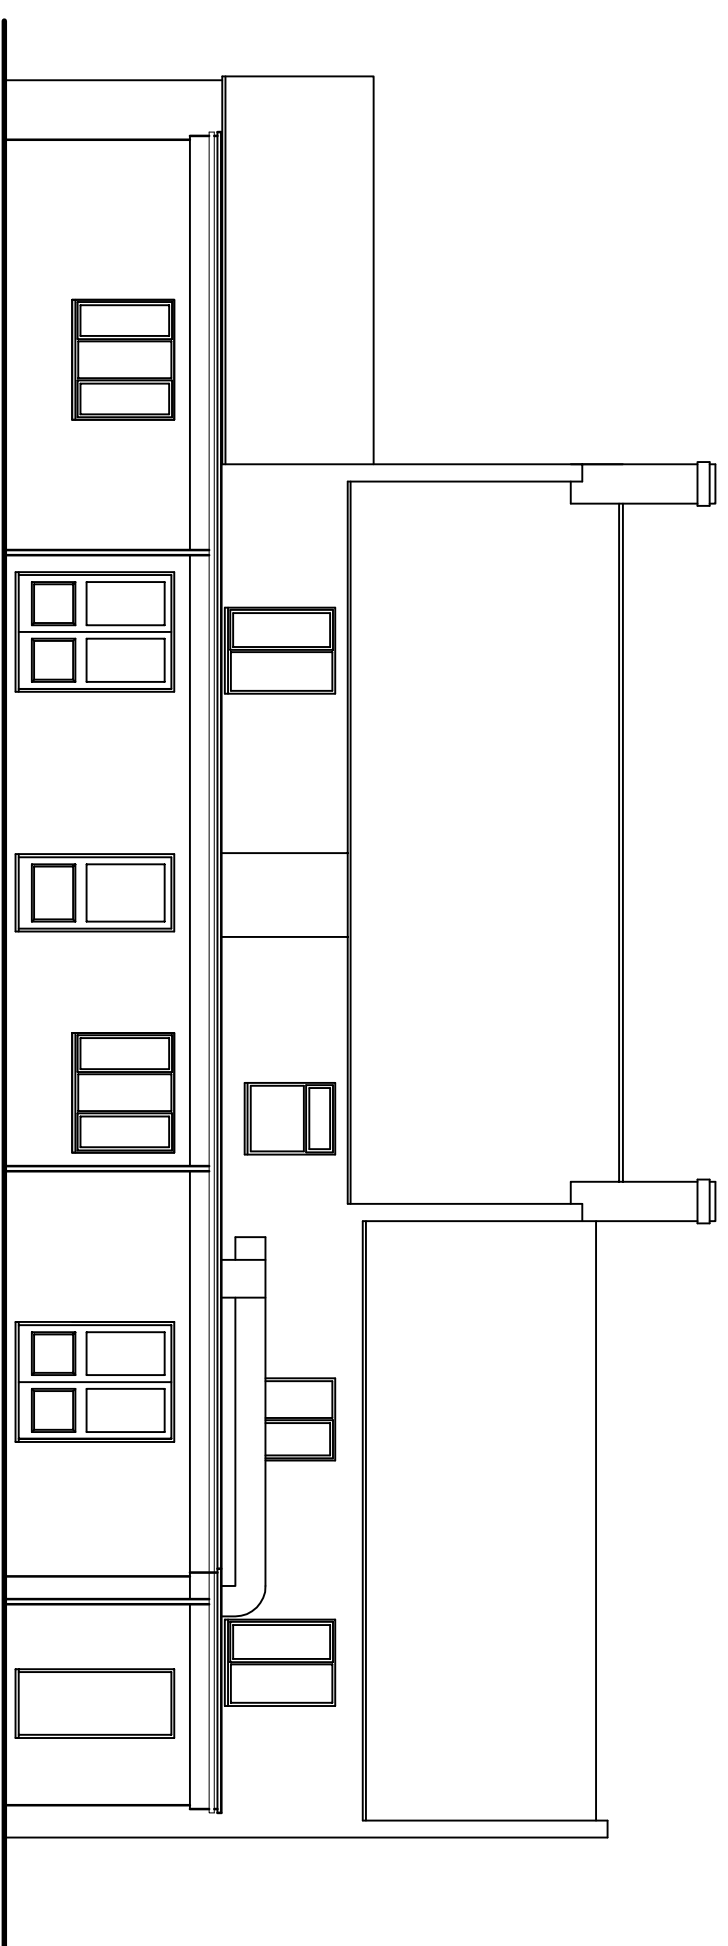


PROPOSED REAR ELEVATION 1:100

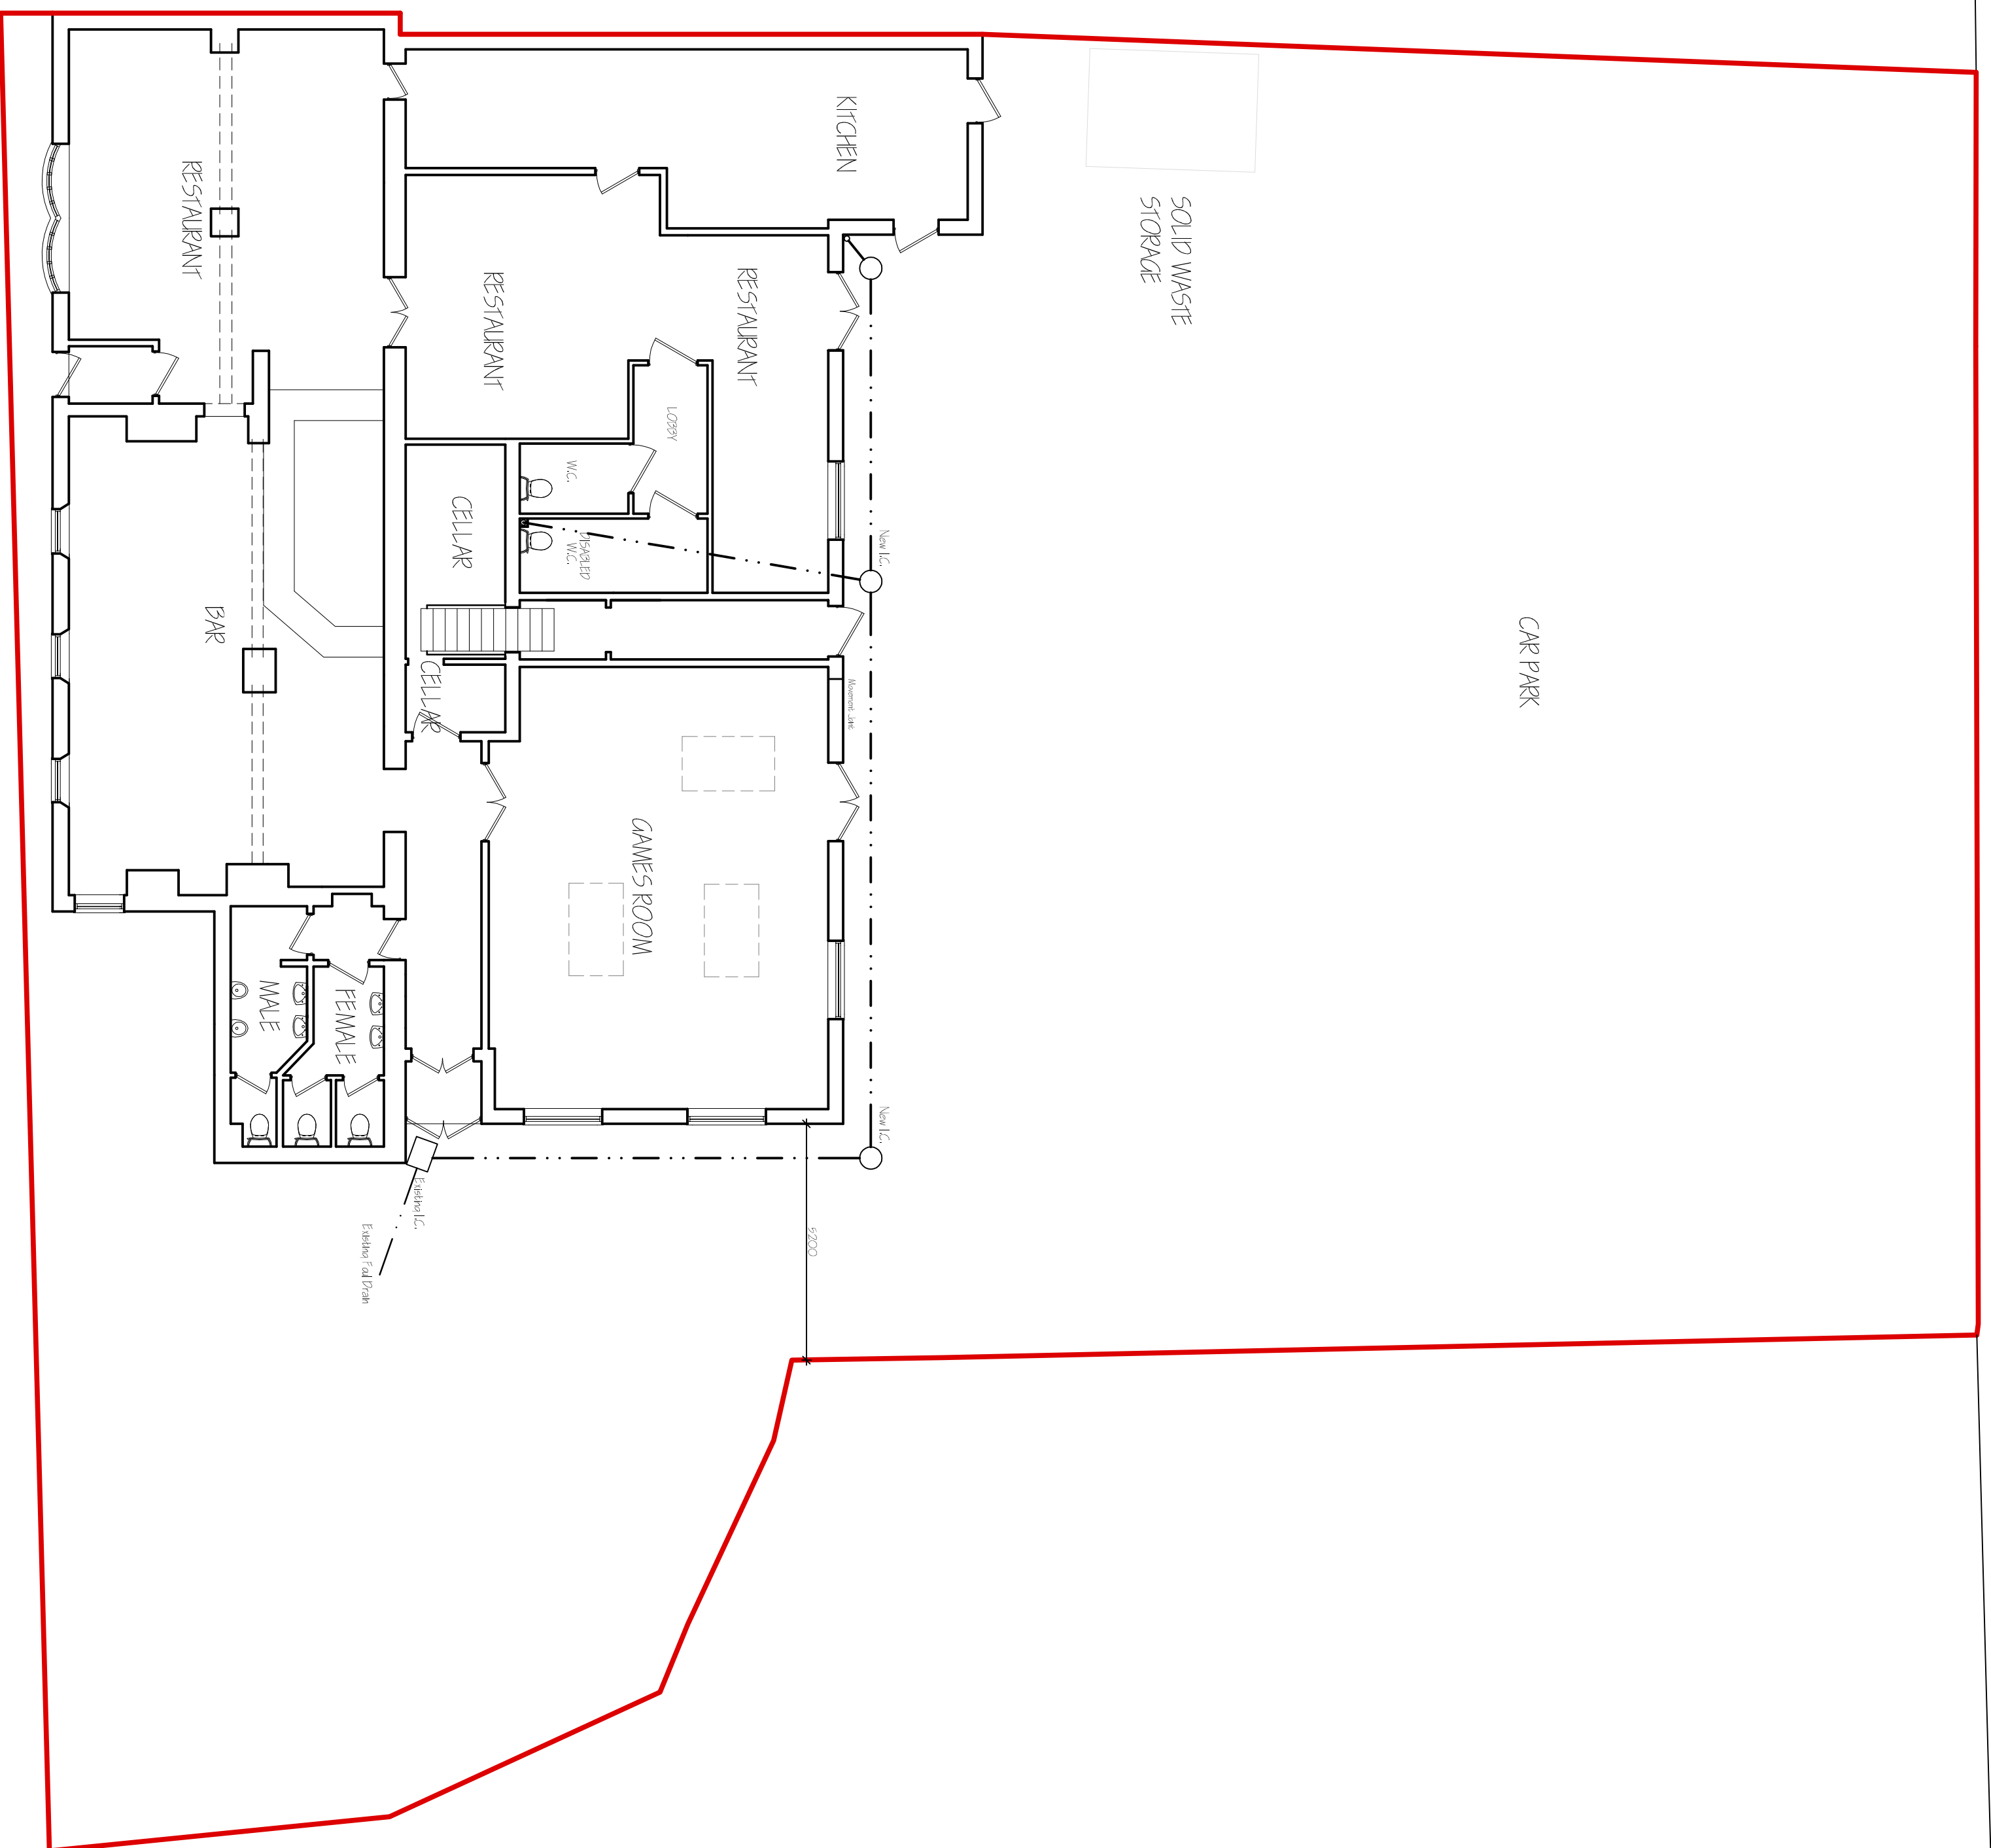


GROUND FLOOR PLAN 1:100

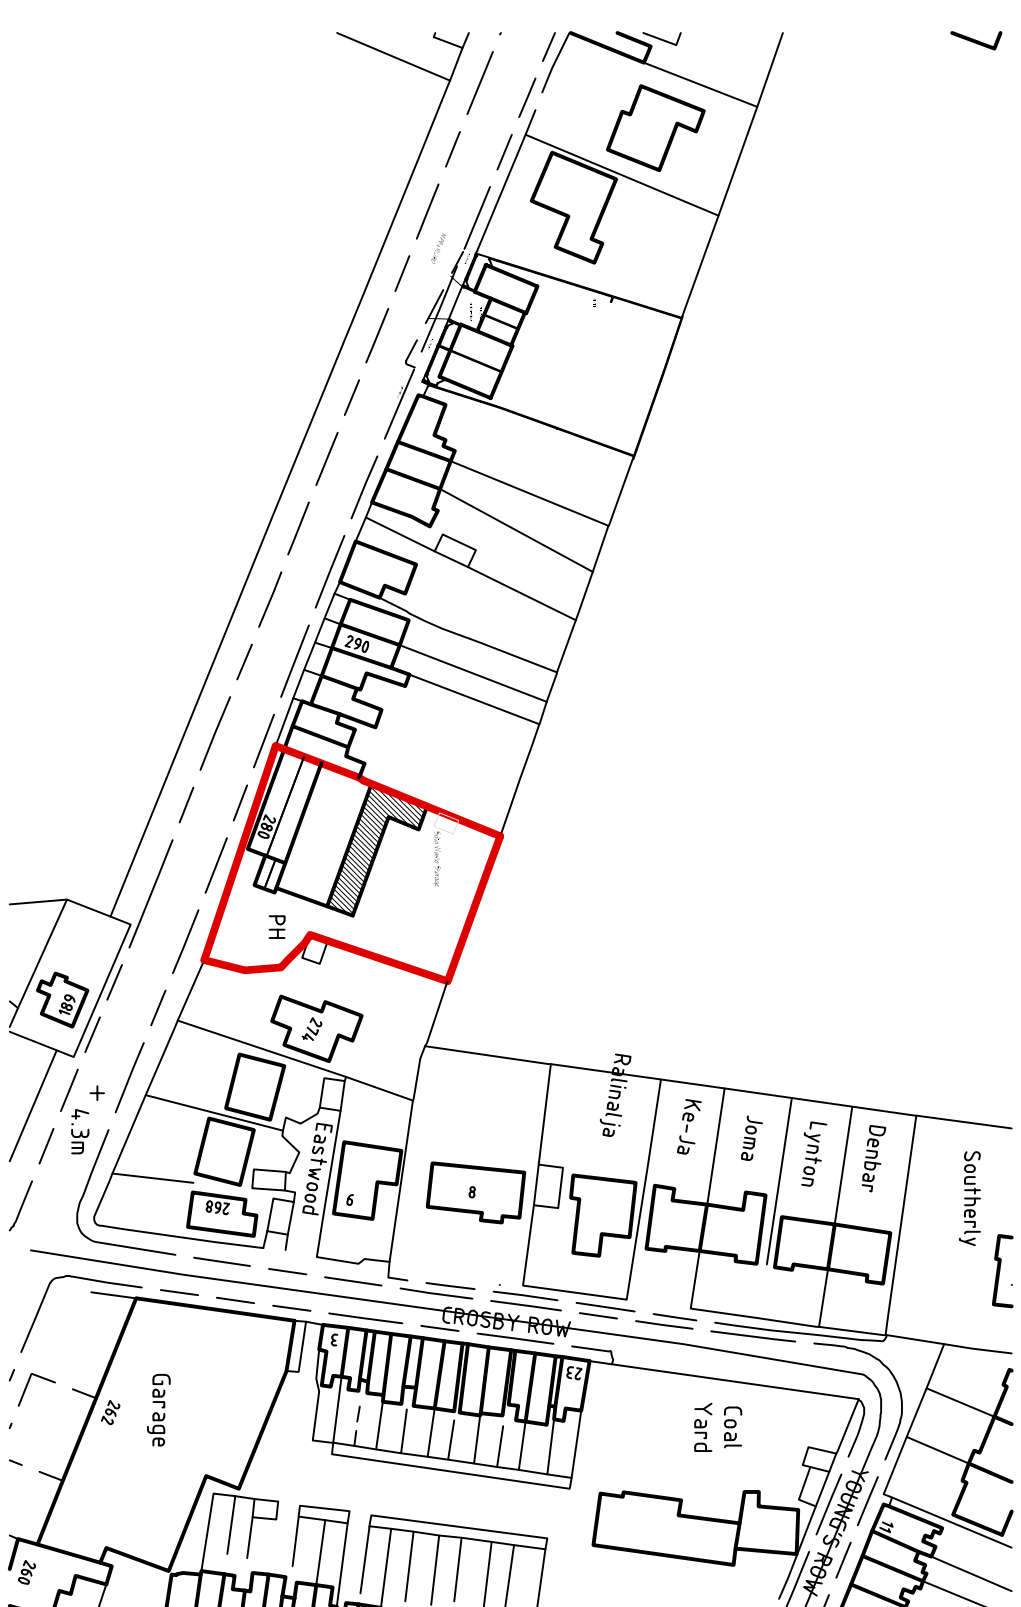

LOCATION PLAN I: 250

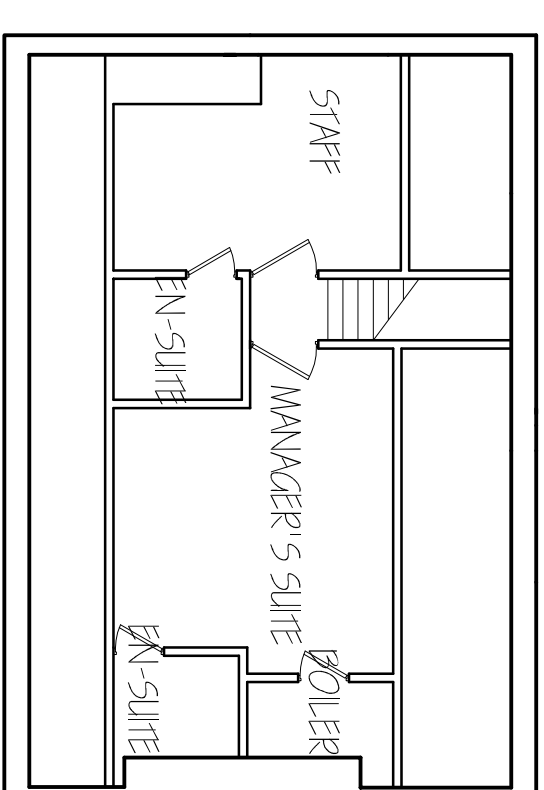

EXISTING SECOND FLOOR PLAN

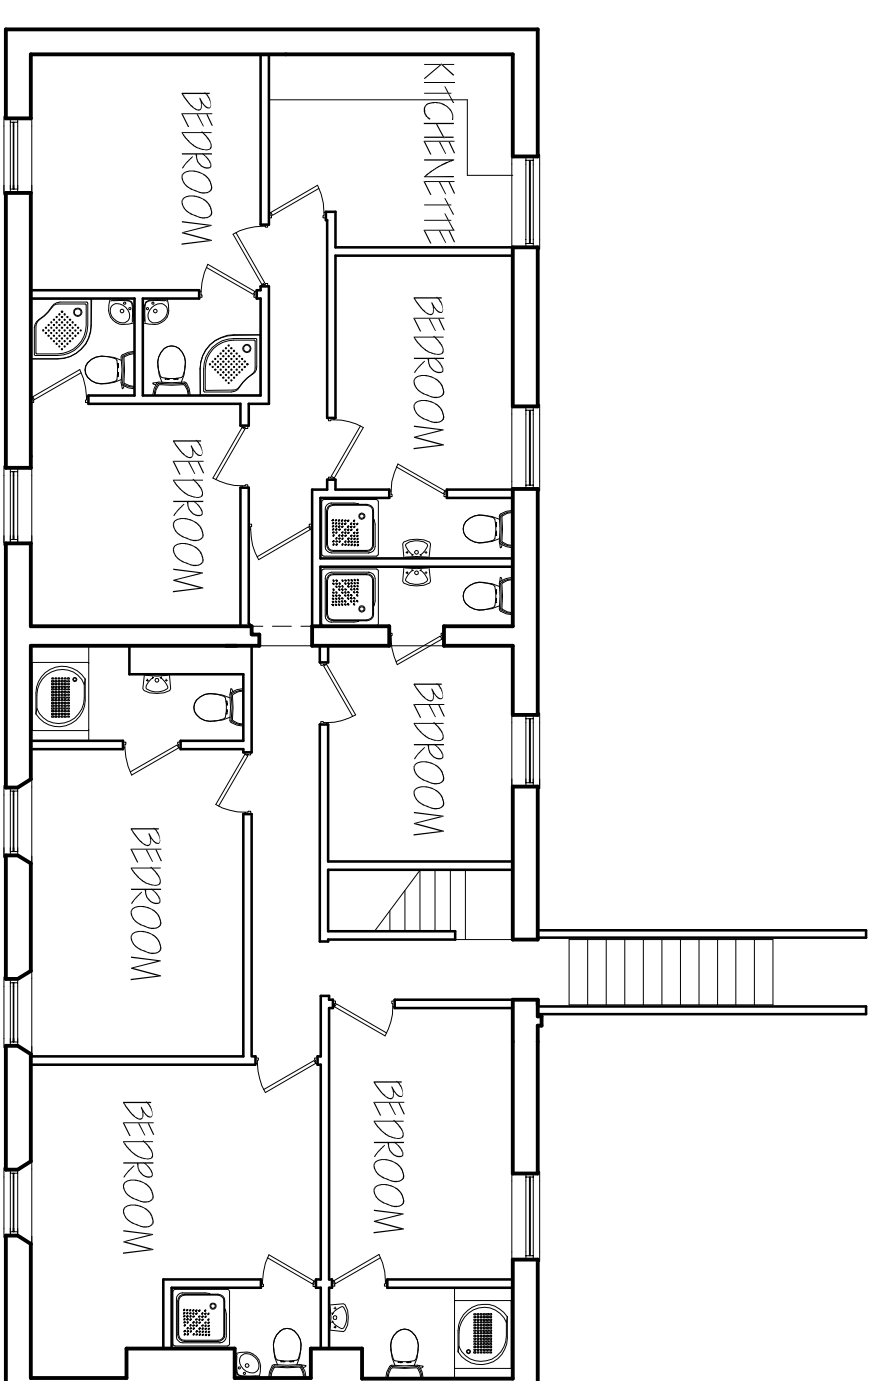

FIRST FLOOR PLAN 1:100

A	MEL-1087Y	JUN 21 96
ref:	Pension	

G. R. MERCHANT LTD.
1, ENG AMICE FWO
ARCHITECTURAL, STRUCTURAL
AND LAND DRAINAGE
CONSULTANTS

4 Wrights Mews
12A Park Road, Holbeach,
Spalding, Lincs. PE12 7EE
Tel: 01406 490800
Fax: 01406 425744
E-Mail: gr.merchant@btconnect.com

Project
EXTENSION & ALTERATIONS
THE ANCHOR P.H.
280 BRIDGE ROAD, SUTTON BRIDGE
SPALDING, Lincs. PE12 9SH

Client
MR J HOOK

ELEVATIONS - EXISTING
FLOOR PLANS - EXISTING
LOCATION PLAN

Job Ref.	Drawing No.
2852-15	01A

Date	Drawn
OCT 2015	SLB

1:00 (Unless Otherwise Stated)

DO NOT SCALE FROM THIS DRAWING