




 


Site Plan
Scale: 1:200

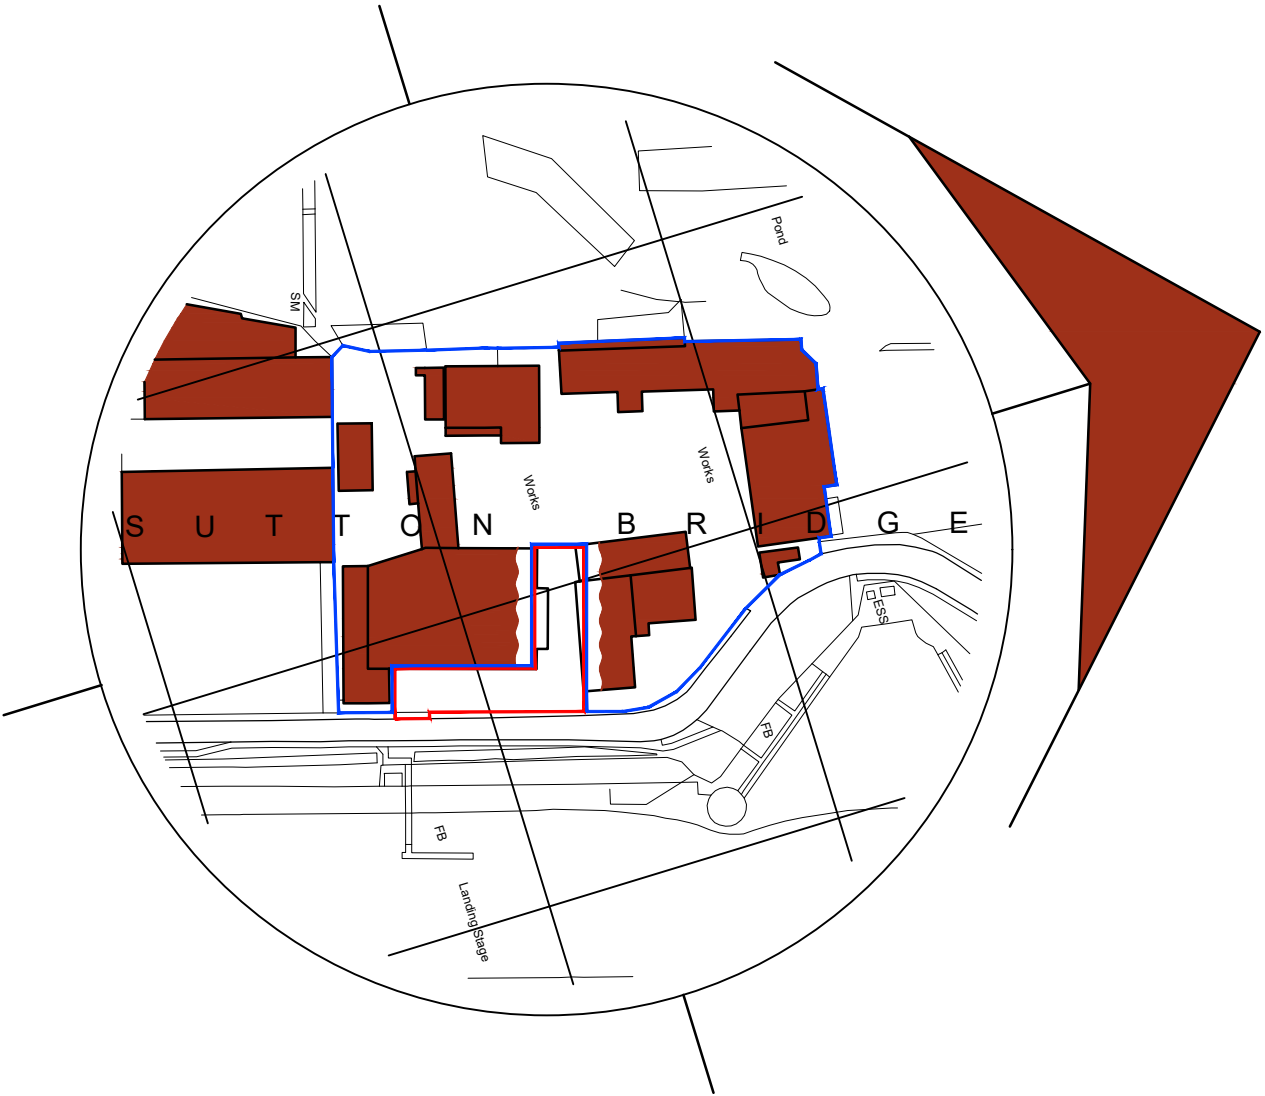

SITE PLAN KEY

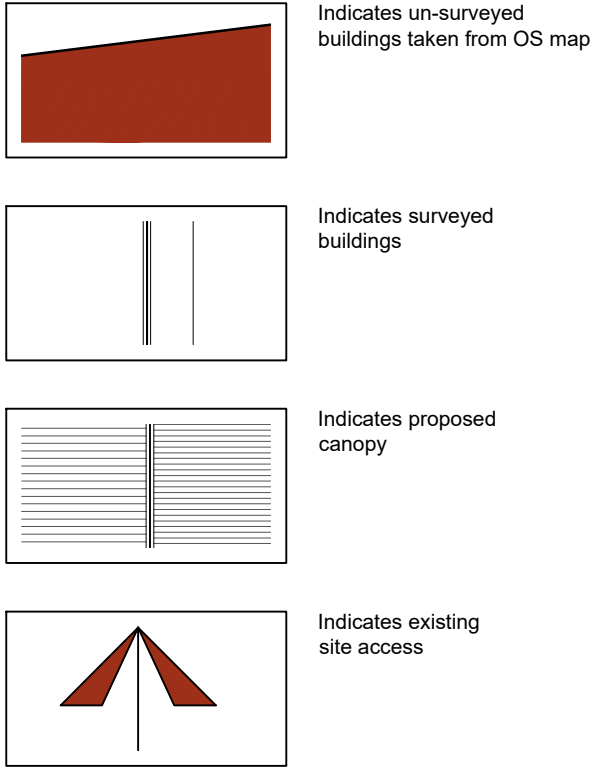


Location Plan
Scale: 1:2500

 

- General Notes
1. All dimensions are shown in 'mm' unless otherwise stated.
 2. The contractor, sub-contractors and suppliers must verify all dimensions on site prior to the commencement of any work.
 3. This drawing is to be read in conjunction with all relevant engineers and specialist sub-contractors drawings and specifications.
 4. Any discrepancies are to be brought to the designers attention.

Status
FOR APPROVAL

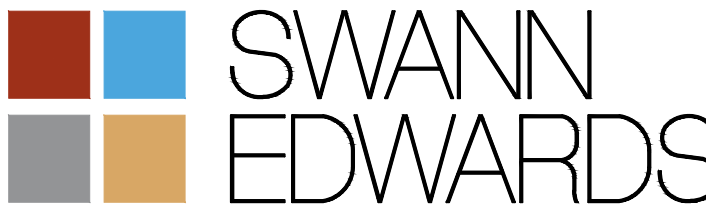

Swann Edwards Architecture Limited, Swann Edwards Architecture,
Black Barn, Fen Road, Guyhirn, Wisbech, Cambs. PE13 4AA
t 01945 450694 e info@swannedwards.co.uk w www.swannedwards.co.uk

Proposed Canopy Extension
West Bank, Sutton Bridge

For: Boud Minerals Ltd.

Job Title	Date	Drawn by
Proposed Canopy Extension West Bank, Sutton Bridge	December 2020	GT
		Checked by
		JB

Drawing Title
Planning Drawing
Site & Location Plan

Job No.	Sheet Size
SE-1523	A1
Dwg No.	Revision
PP1000	