


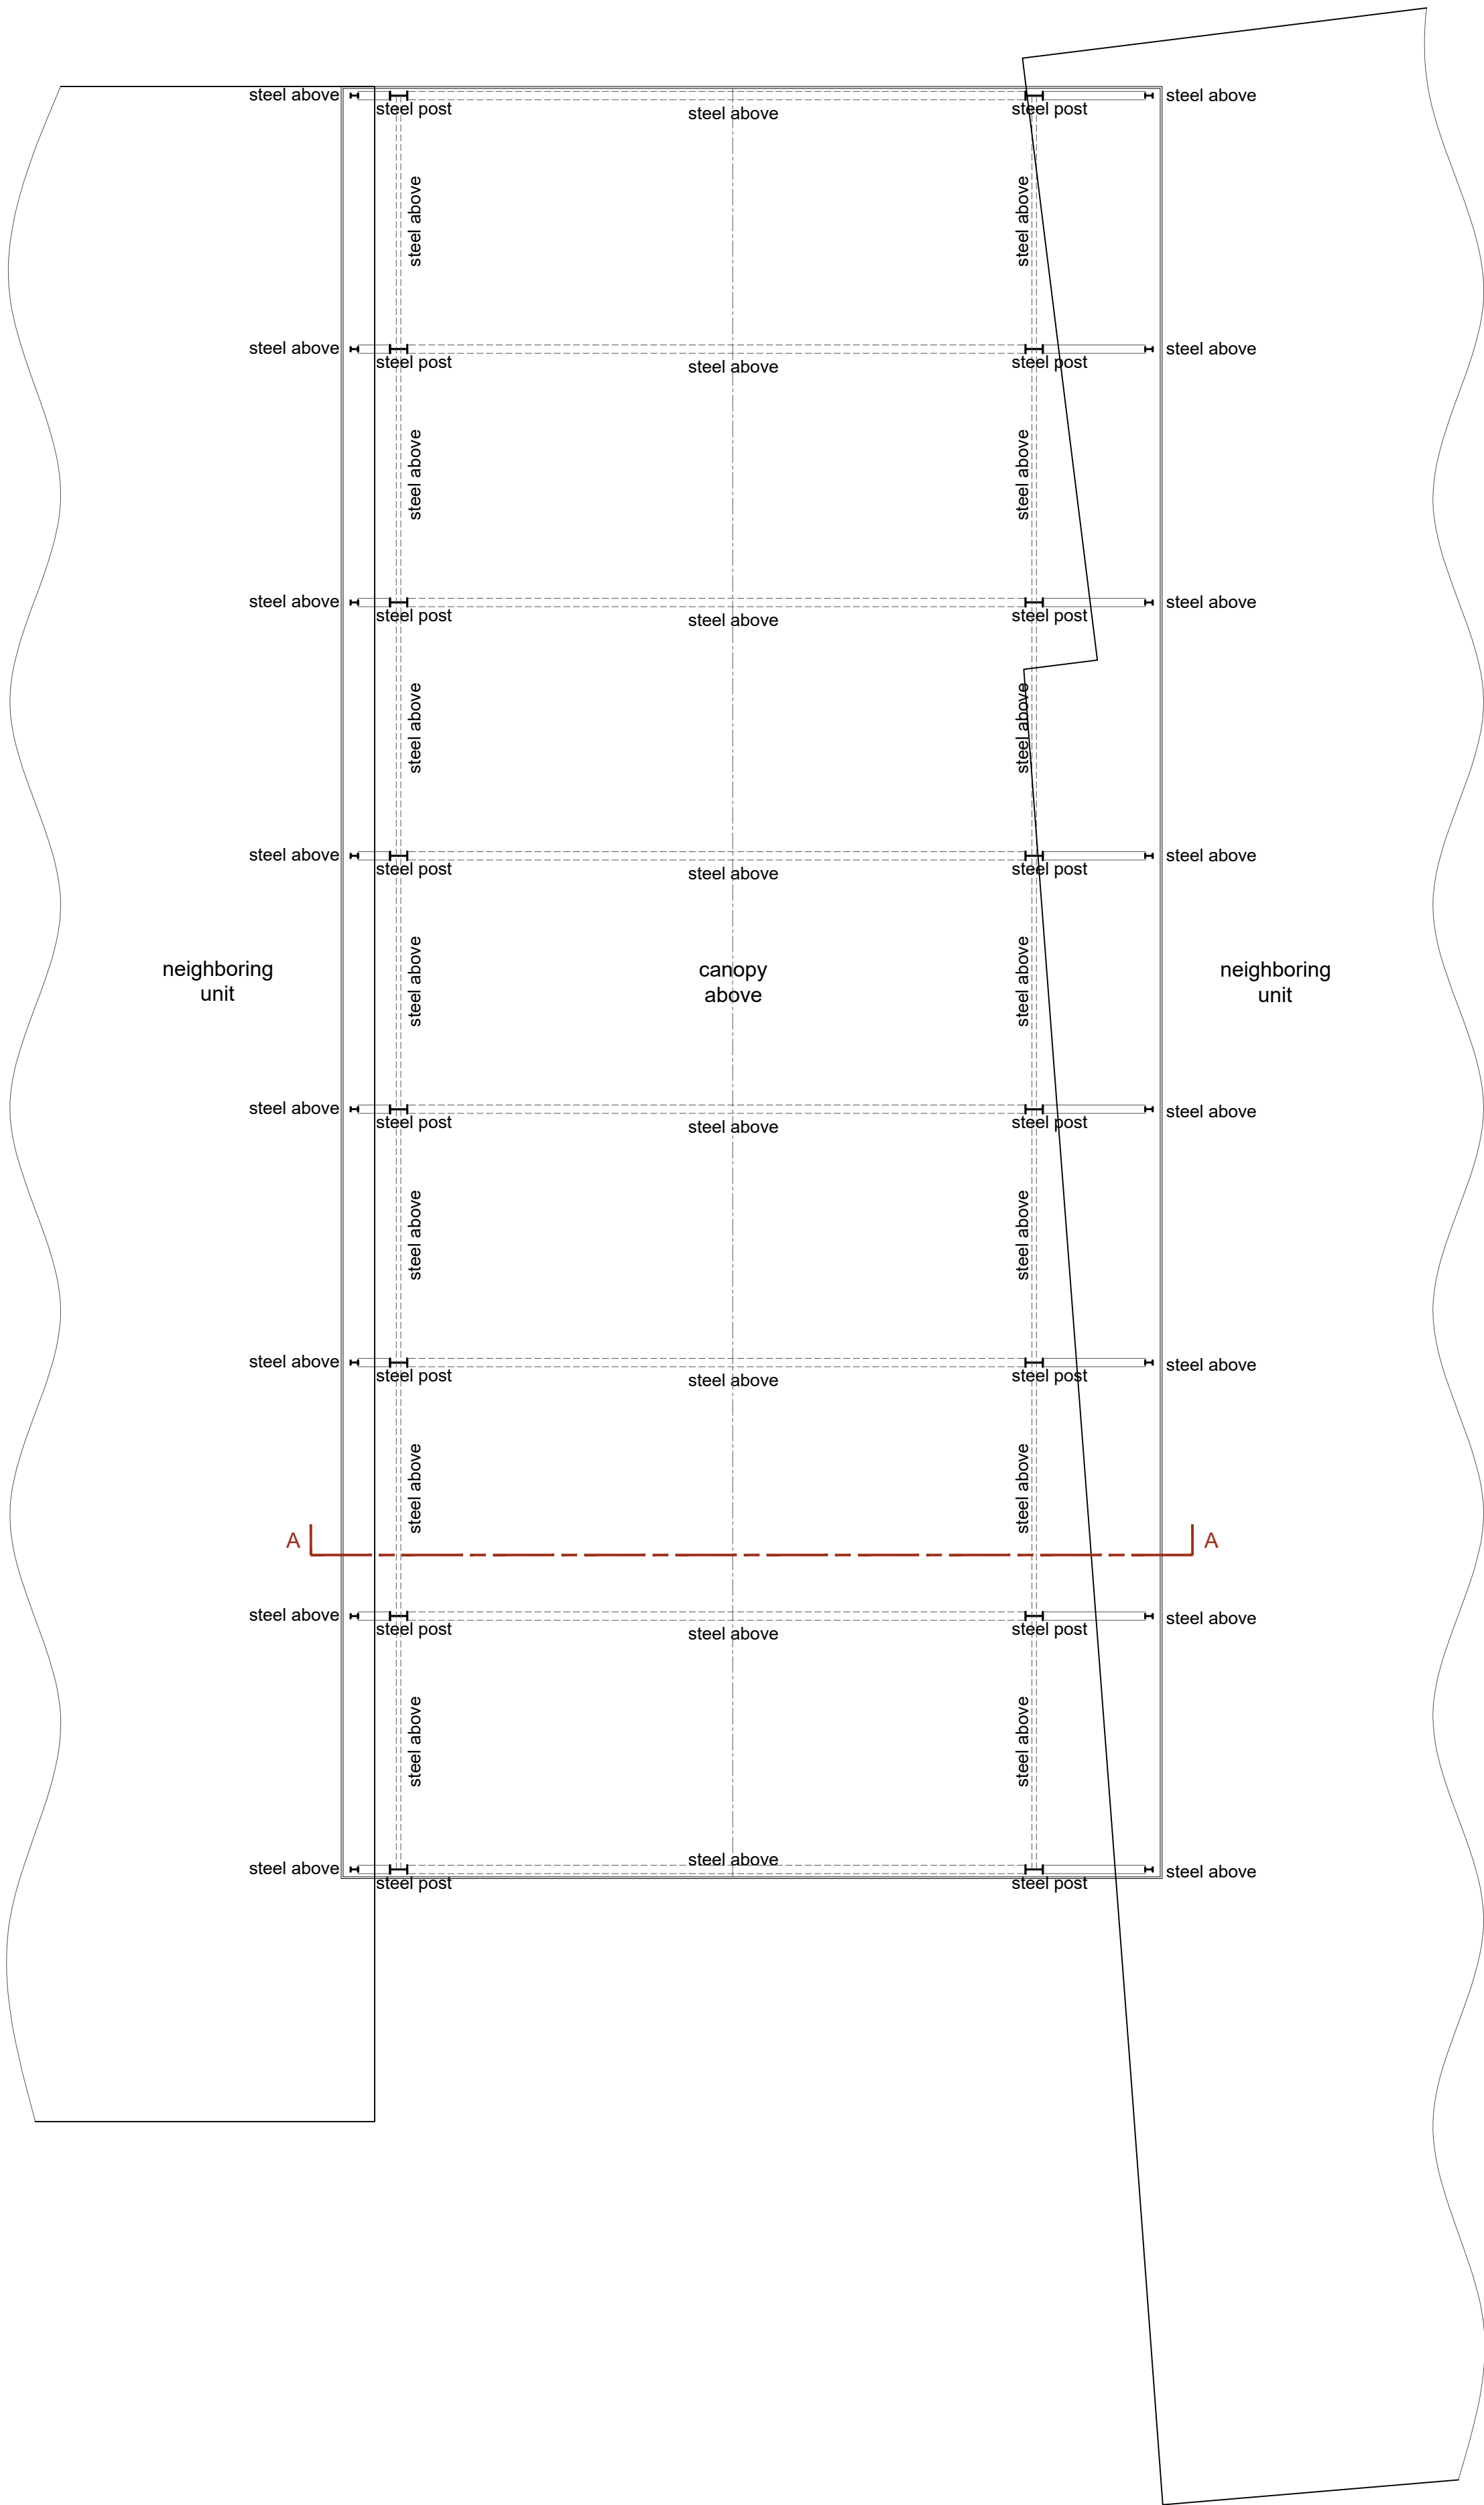
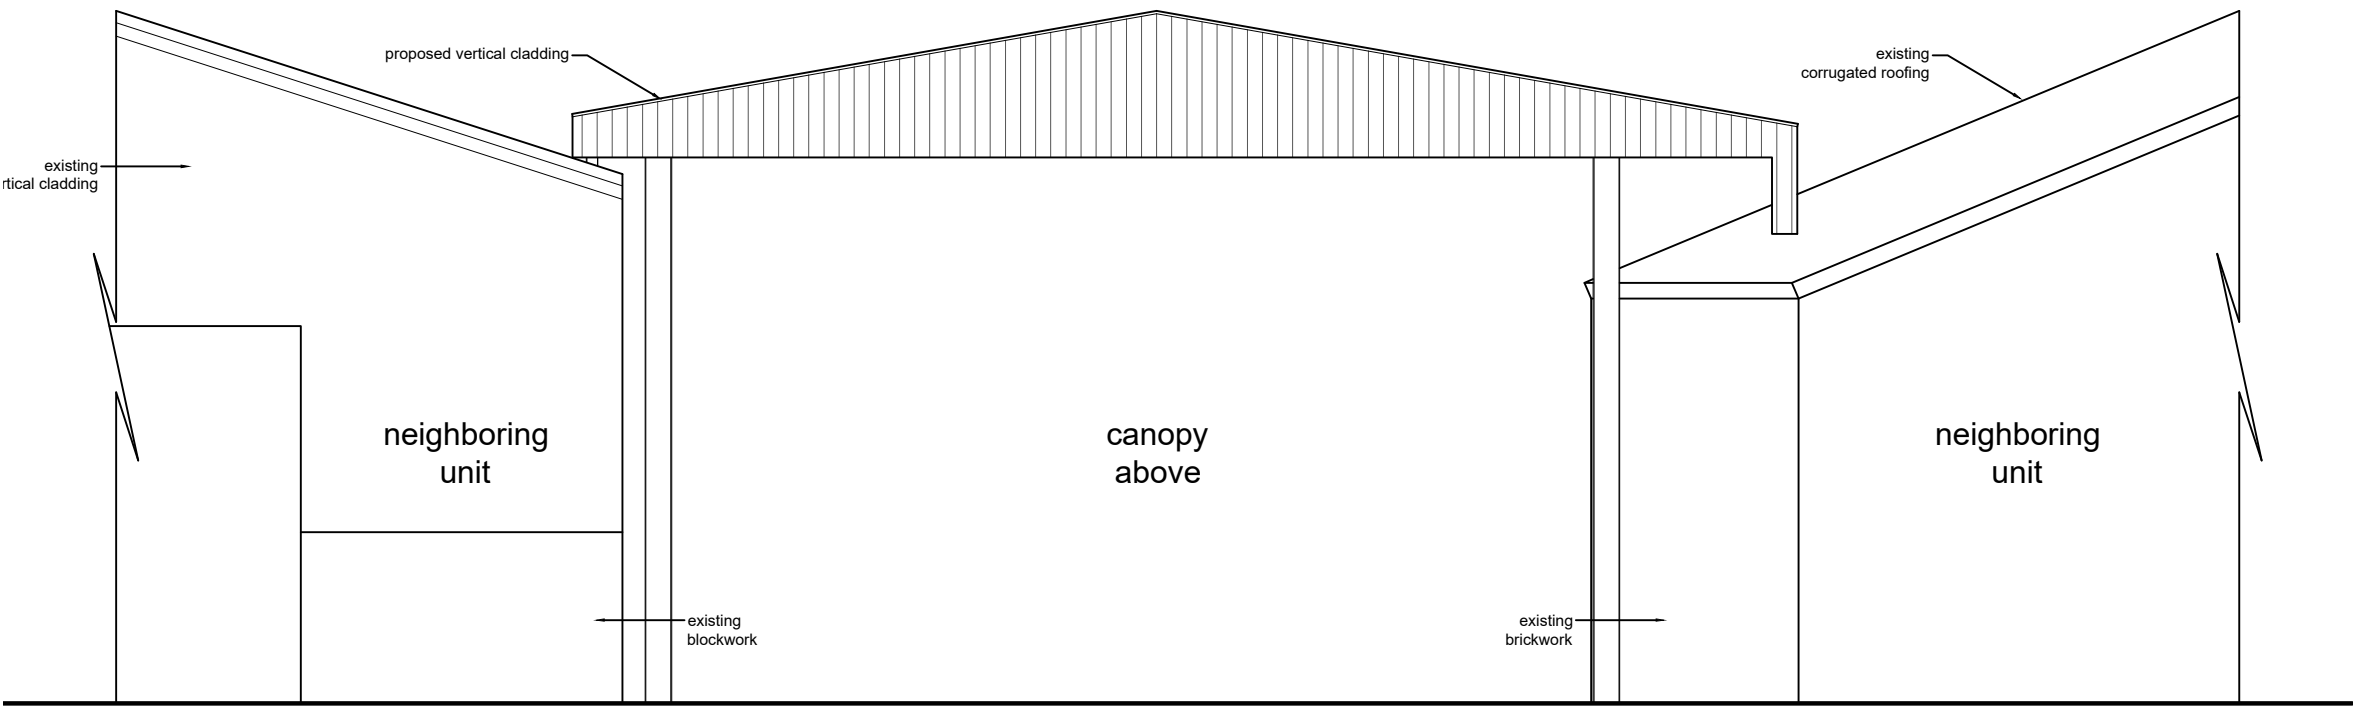


 



Ground Floor Plan
Scale: 1:100

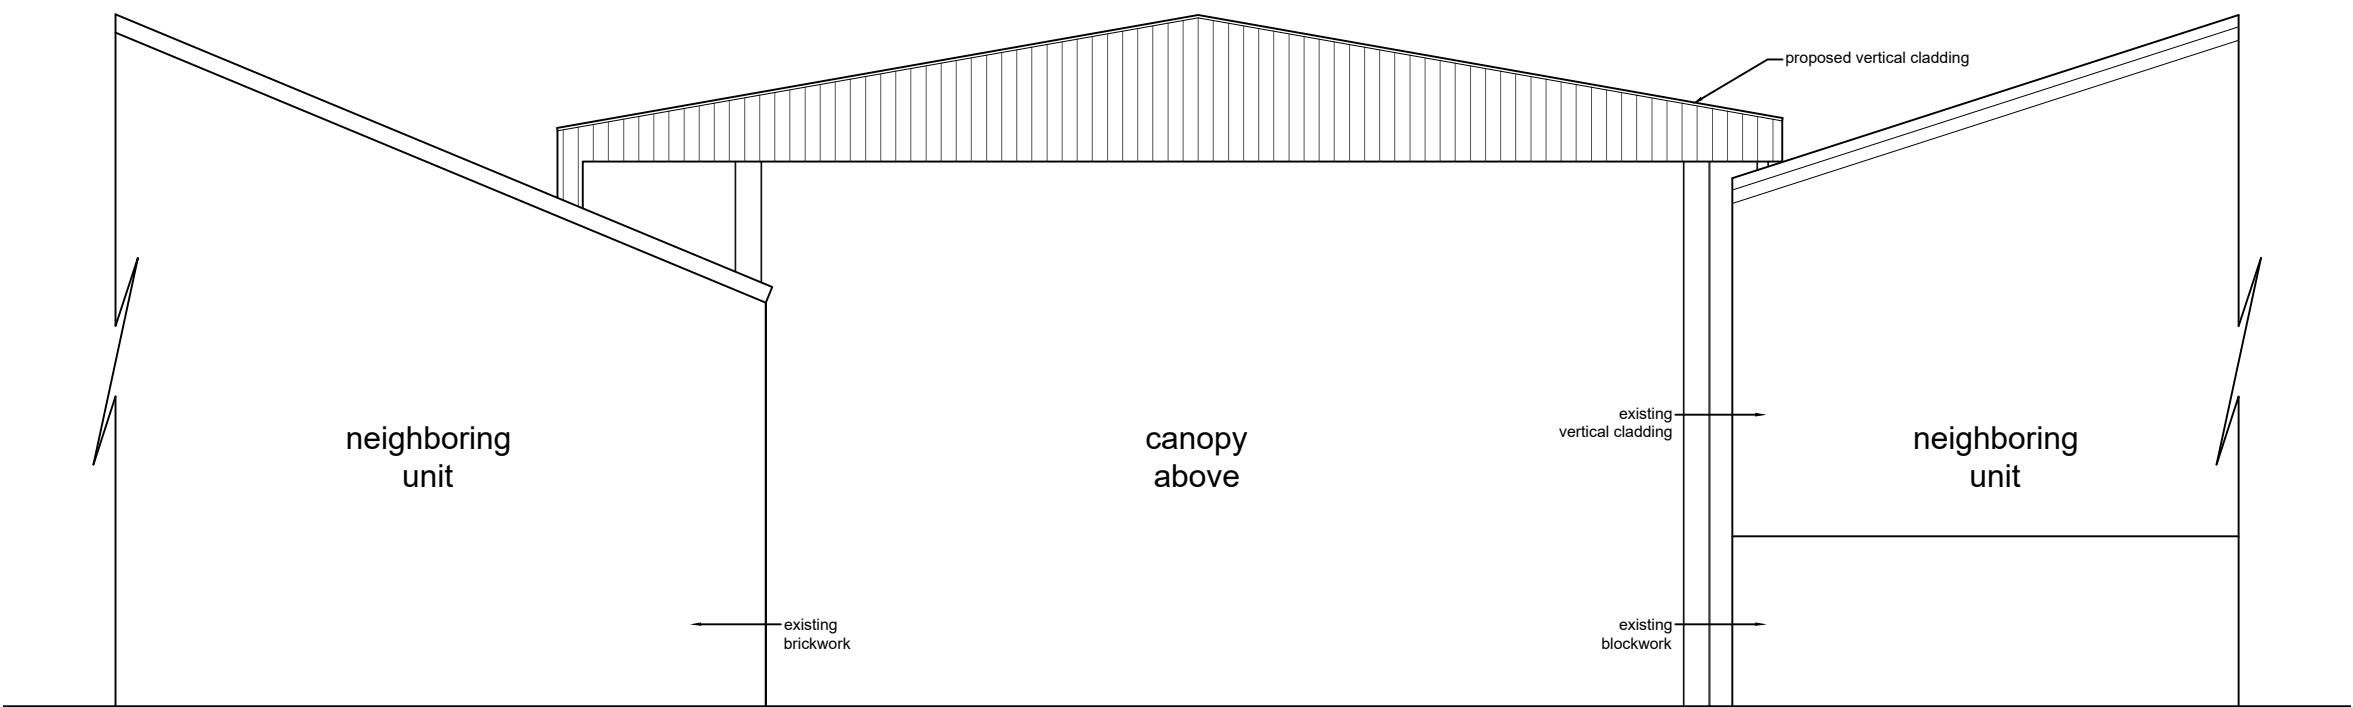


Front Elevation (E)
Scale: 1:100

 

Rear Elevation (W)
Scale: 1:100

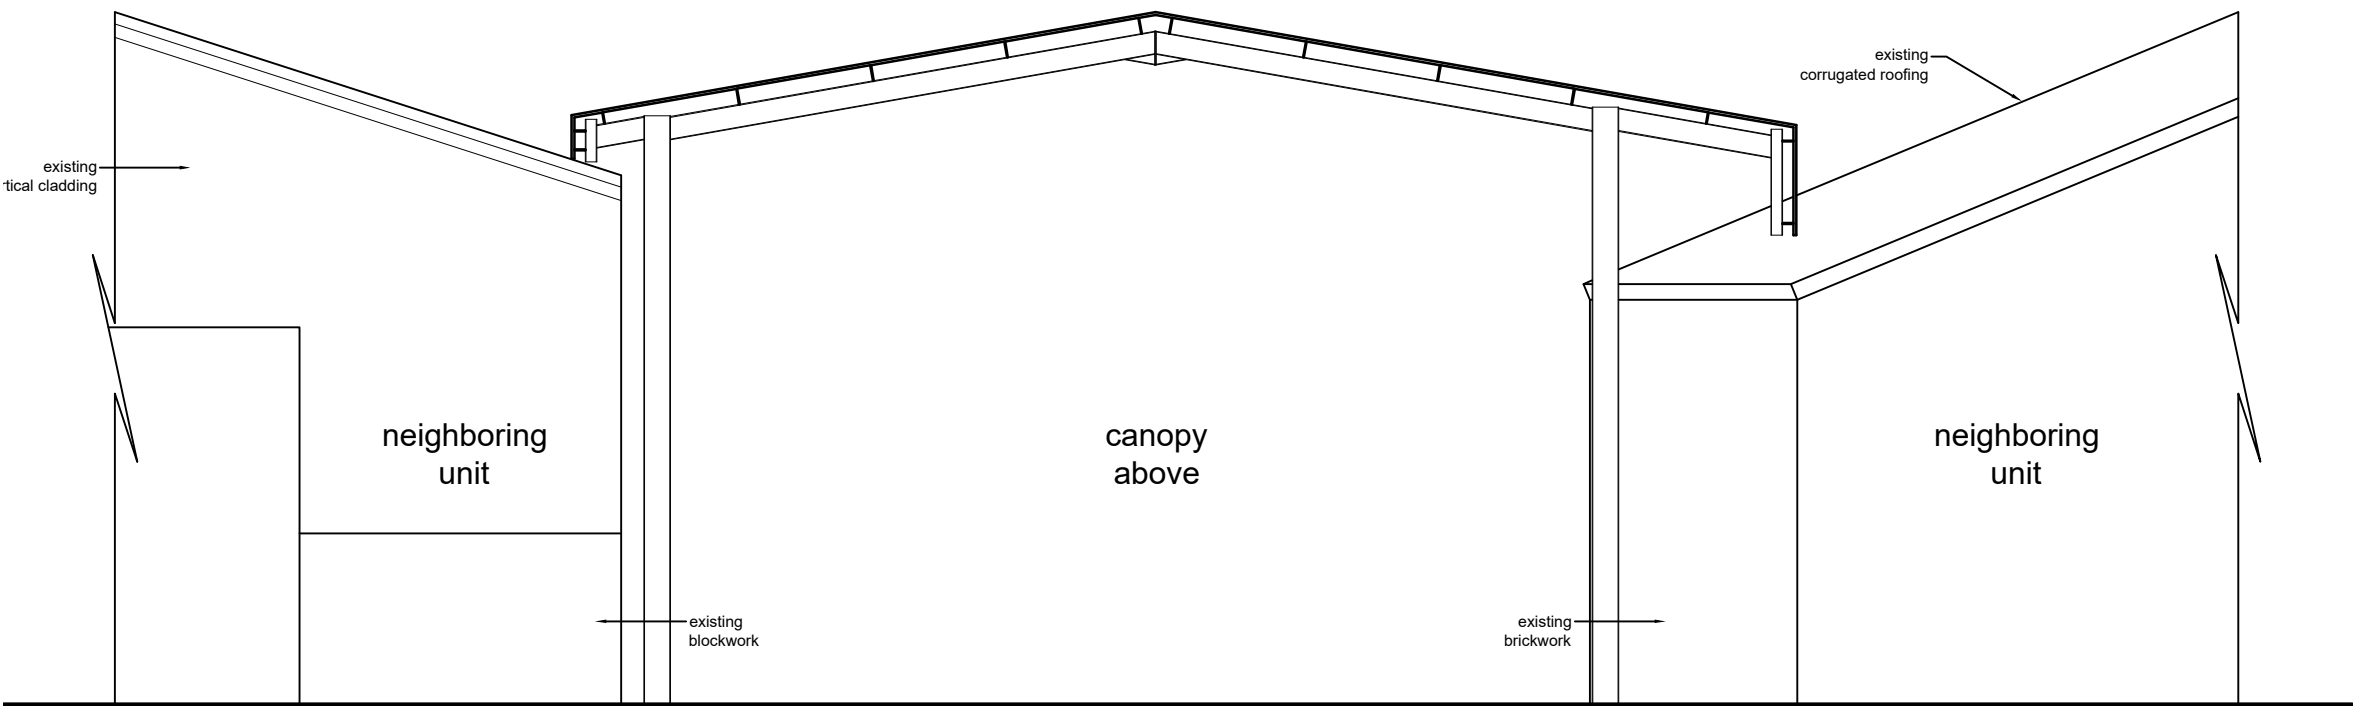 


Section A-A
Scale: 1:100

 

- General Notes
1. All dimensions are shown in 'mm' unless otherwise stated.
 2. The contractor, sub-contractors and suppliers must verify all dimensions on site prior to the commencement of any work.
 3. This drawing is to be read in conjunction with all relevant engineers and specialist sub-contractors drawings and specifications.
 4. Any discrepancies are to be brought to the designers attention.

Status
FOR APPROVAL

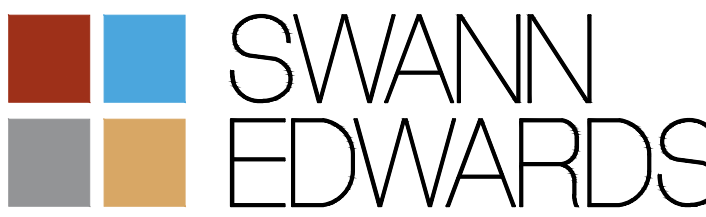

Swann Edwards Architecture Limited, Swann Edwards Architecture,
Black Barn, Fen Road, Guyhirn, Wisbech, Cambs. PE13 4AA
t 01945 450694 e info@swannedwards.co.uk w www.swannedwards.co.uk

Proposed Canopy Extension West Bank, Sutton Bridge	Job Title		Date	Drawn by
	For: Boud Minerals Ltd.		December 2020	GT
Drawing Title Planning Drawing Floor Plan, Elevations & Section	Job No.		Checked by	Sheet Size
	SE-1523		JB	A1
Dwg No.		Revision		
PP1100				