




SIDE ELEVATION

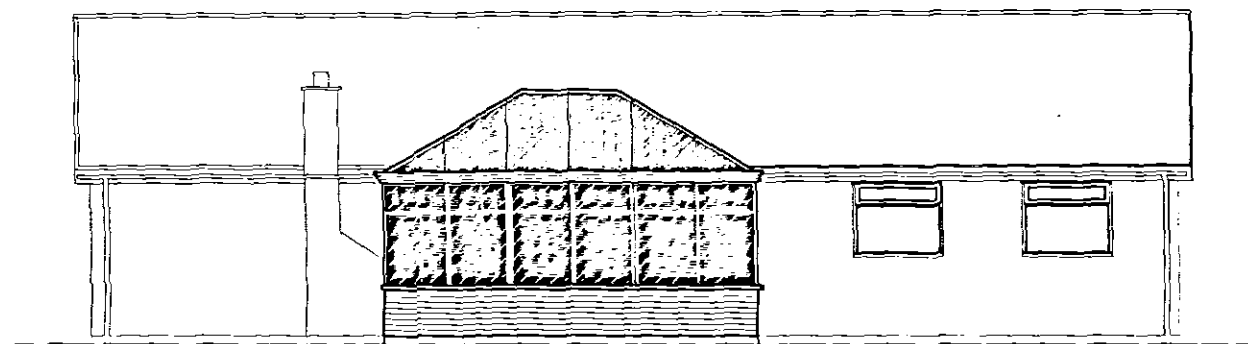

REAR ELEVATION

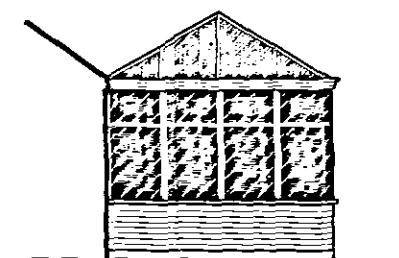


SIDE ELEVATION

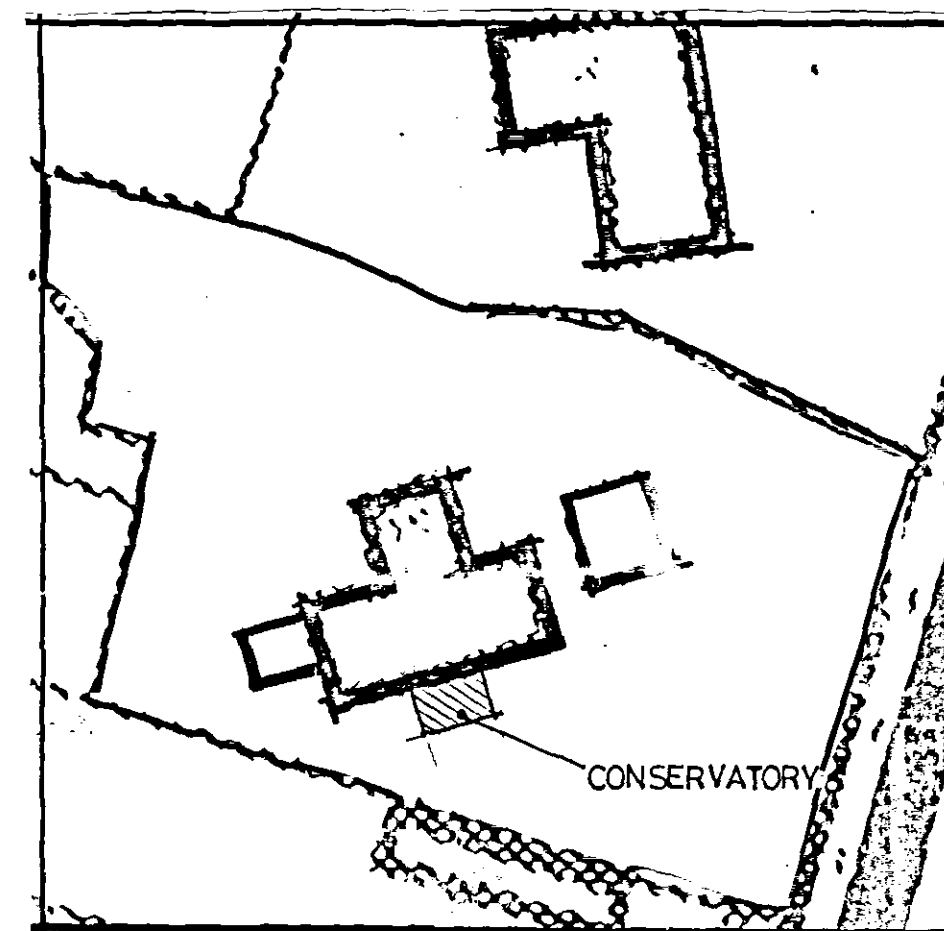


SITE PLAN
1/500

DETERMINED
PLAN

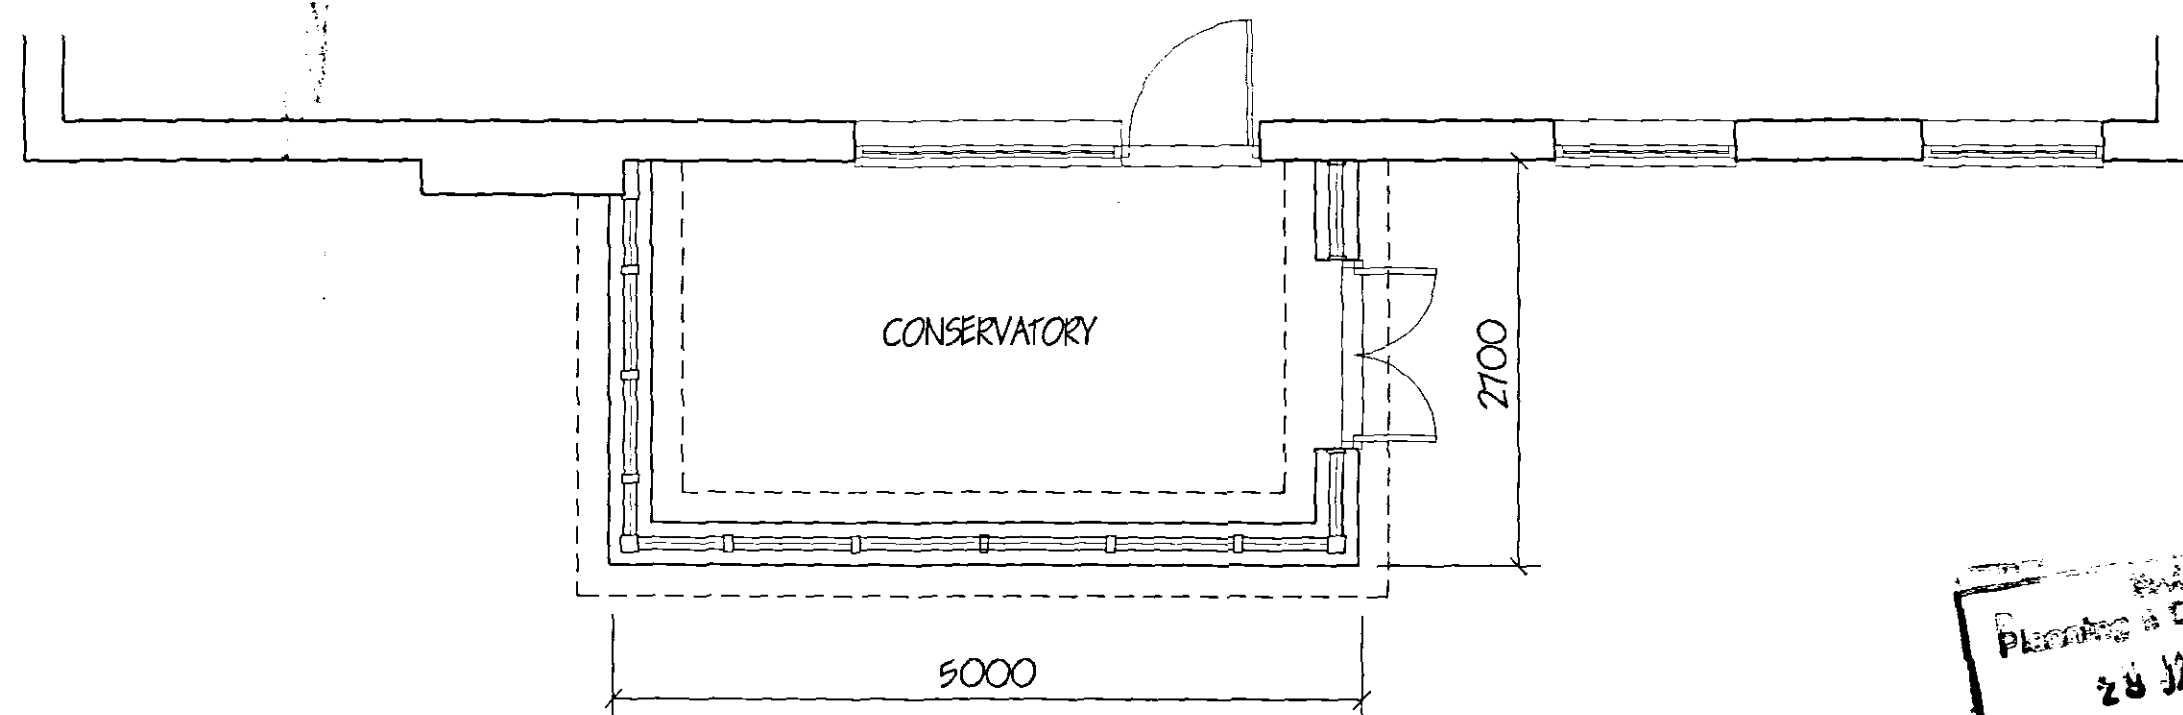

FLOOR PLAN

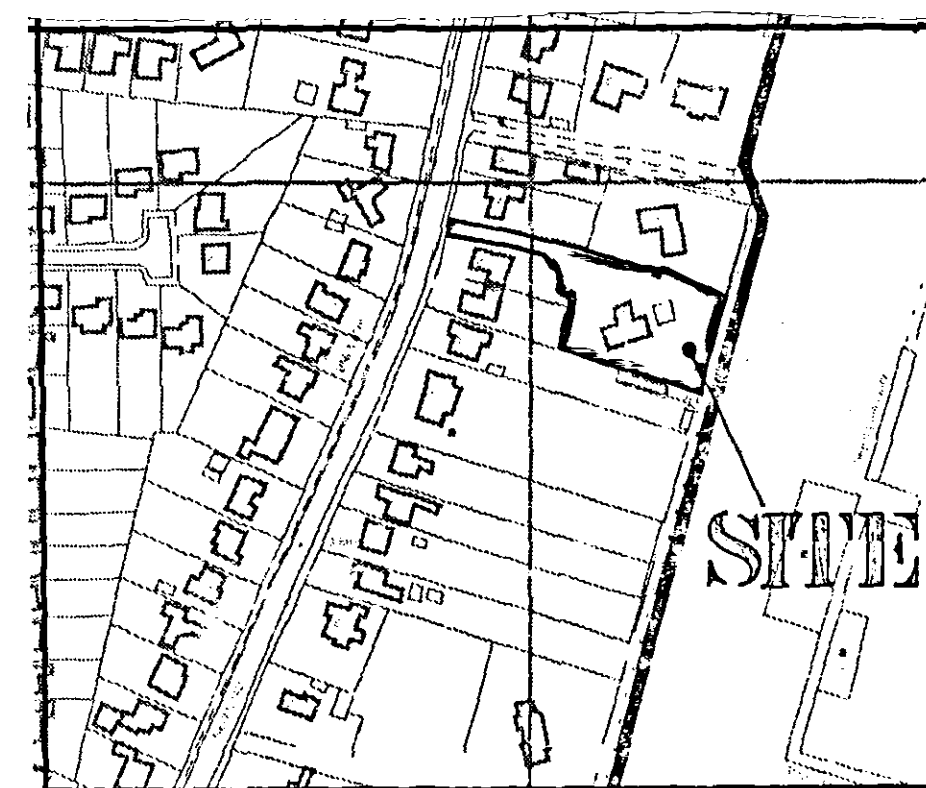

LOCATION PLAN
1/2500

Planning & Conservation
28 JAN 2004
0113/04

ref.	revision	date

G. R. MERCHANT
LENG AMICE FIWO
ARCHITECTURAL, STRUCTURAL
AND LAND DRAINAGE
CONSULTANTS
Unit 4, Wrights Mews
12A Park Road, Holbeach,
Spalding, Lincs. PE12 7ER
Tel: 01408 490800
Fax: 01408 426744
E-Mail: G. R. Merchant @ Merchant. FS.
Co. UK

Project
CONSERVATORY EXTENSION,
84 NEW ROAD,
SUTTON BRIDGE,
SPALDING, LINC'S, PE12 9RQ.

Client
MRS R. L. LYNCH.

Drawing
FLOOR PLAN & ELEVATIONS.

Job Ref. 868-04. Drawing No. 01

Date JAN '04. Drawn GRM

Scales
1/50 1/100 [unless otherwise stated]

DO NOT SCALE FROM THIS DRAWING
This drawing is copyright and may not be copied, altered, photocopied or used for any other purpose other than that for which it is issued. The Client/Contractor is to check all dimensions on site and report any discrepancies to the Architect. All details shown on this drawing including foundations are based upon better site conditions relating to the area. No responsibility can be accepted for structural conditions which may be discovered during construction unless reported to the Architect so that design amendments may be considered. Site and surveys are not intended to be used for the purpose of establishing planning/building regulations. This drawing is issued in the absence of information submitted and does not purport to contain a full specification of the works. It is only for the purpose of establishing planning/building regulations. The drawing must not be used as a contract document. The work will not be supervised or inspected on site by the Architect or any representative thereof. It is the client or their appointed agents responsibility to ensure workmanship, substitution of materials, reference to specifications, variations to be noted etc.
All materials to be new unless otherwise stated and all components and materials etc. to be used shall and finished etc. in accordance with manufacturers instructions and relevant code of practice. Materials shall conform to appropriate British standard specifications or equivalent as approved by the Architect. The Employer / Client shall ensure that the relevant information is provided to the Architect and that the Architect is kept informed of any changes to the project.