
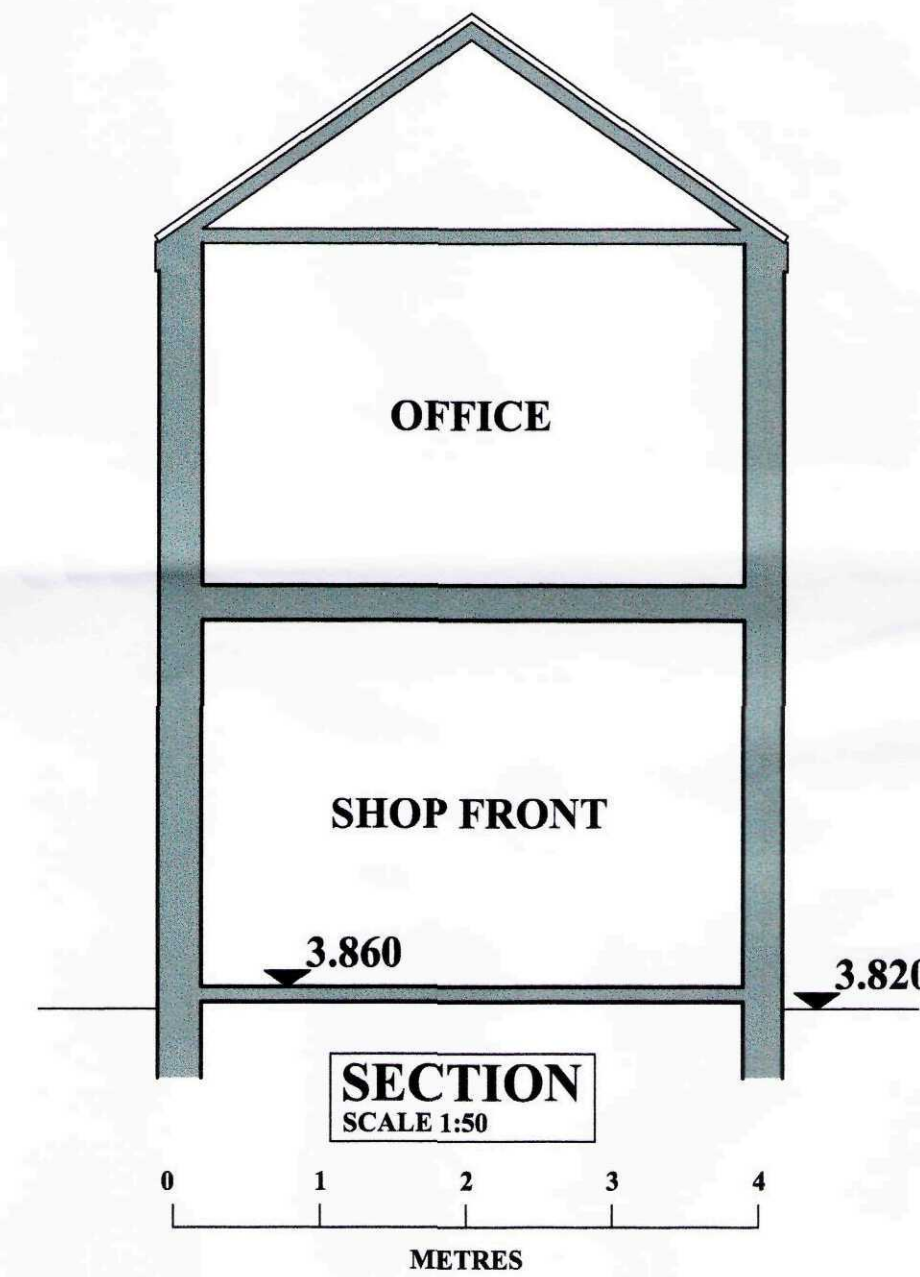
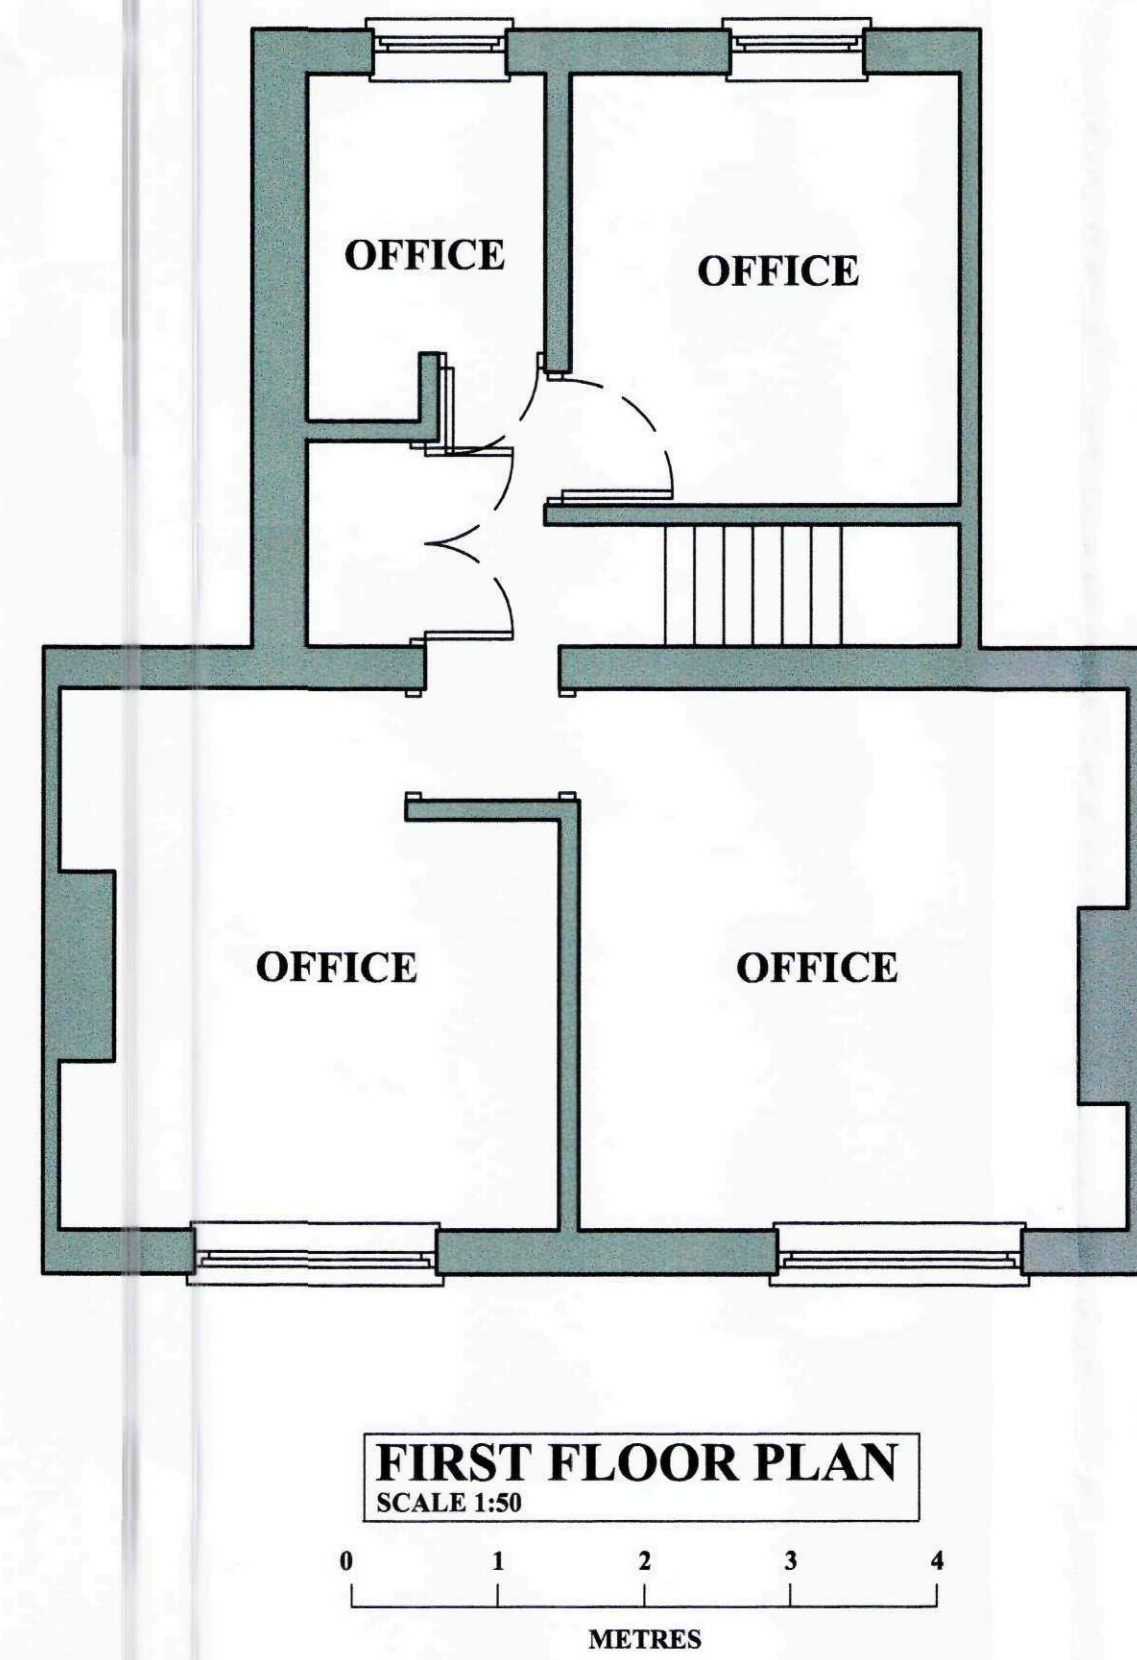
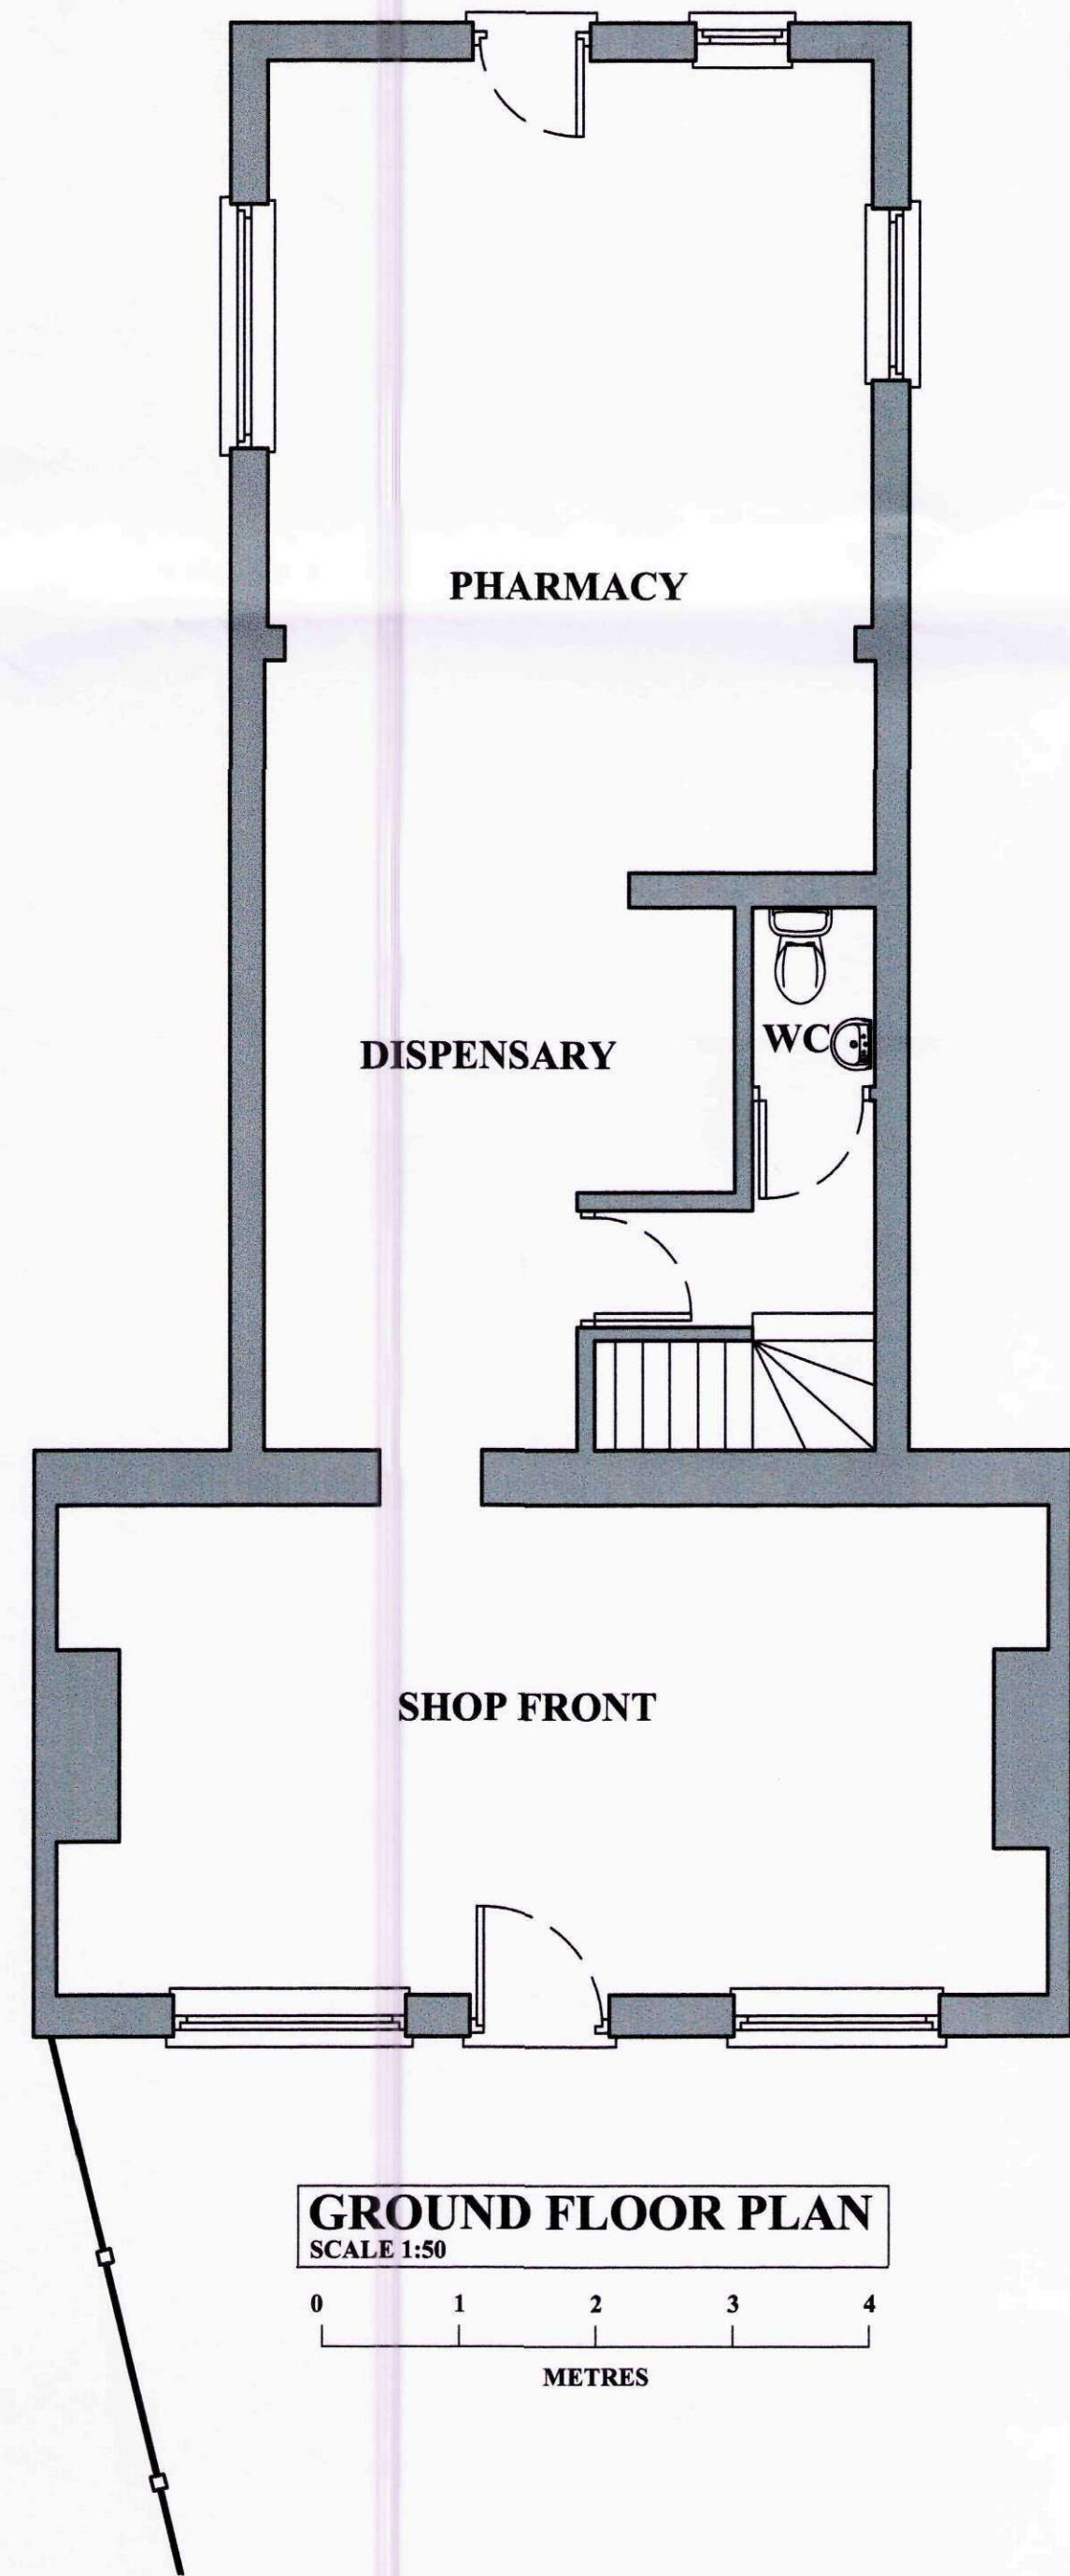


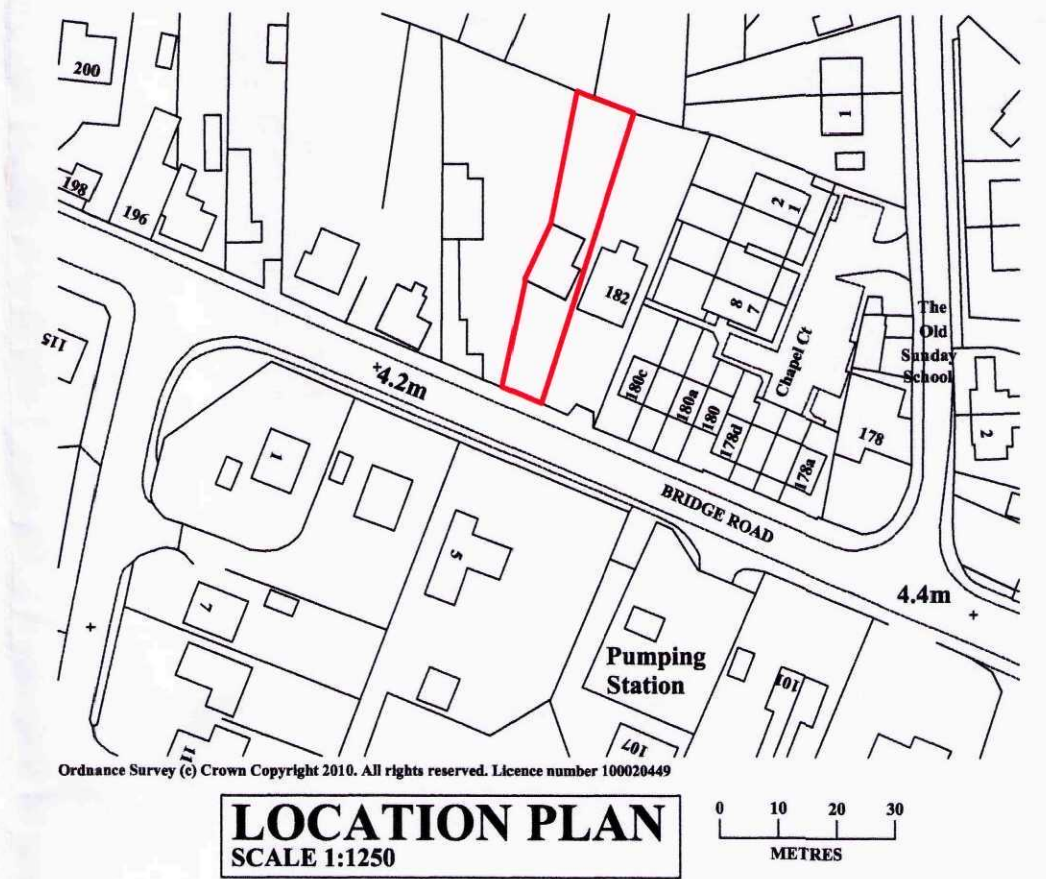

SHDC
Planning & Development
16 FEB 2011
Ref: 0113-11

REVISION:

Peter Humphrey Associates Ltd.
ARCHITECTURAL DESIGN AND BUILDING


PROJECT
PROPOSED ALTERATIONS/EXTENSION
NENE PHARMACY
184 BRIDGE ROAD
SUTTON BRIDGE

CLIENT
MR P DENWOOD

DATE FEB 2011 SCALE 1:50 1:100 JOB No. KL/10684/PL01



DO NOT SCALE FROM THIS DRAWING
COPYRIGHT: THIS DRAWING MUST NOT BE ISSUED, LOANED OR COPIED
WITHOUT THE CONSENT OF PETER HUMPHREY ASSOCIATES LTD.

Peter Humphrey Associates Ltd.
ARCHITECTURAL DESIGN AND BUILDING
TELEPHONE 01553 660802
FAX 01553 660867
E-MAIL: info.kingslynn@peterhumphrey.co.uk
124 LONDON ROAD, KINGS LYNN, NORFOLK
PE30 8ES

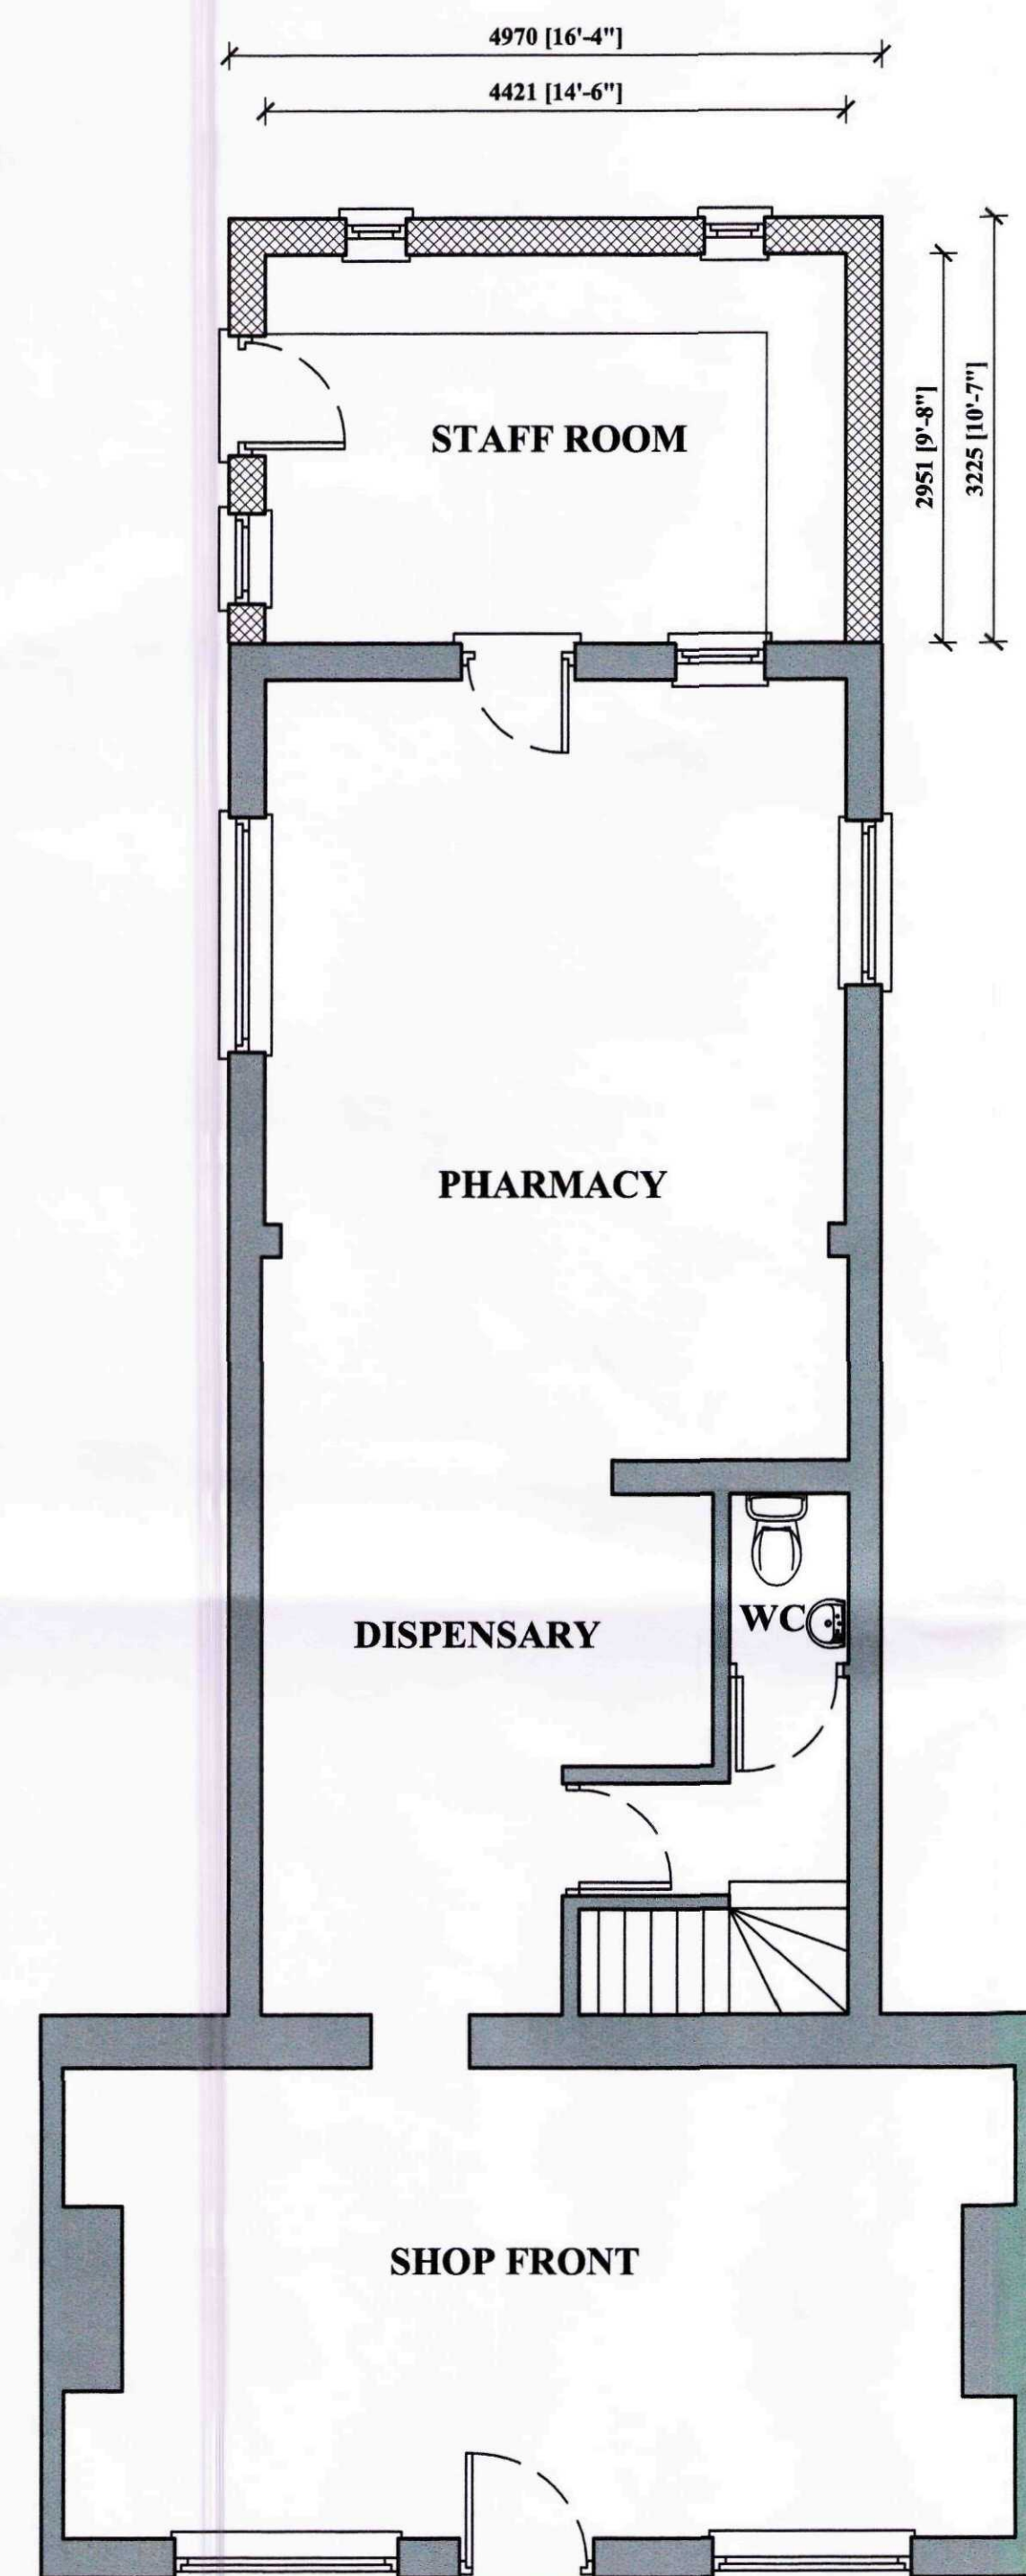


GROUND FLOOR PLAN
SCALE 1:50

0 1 2 3 4
METRES

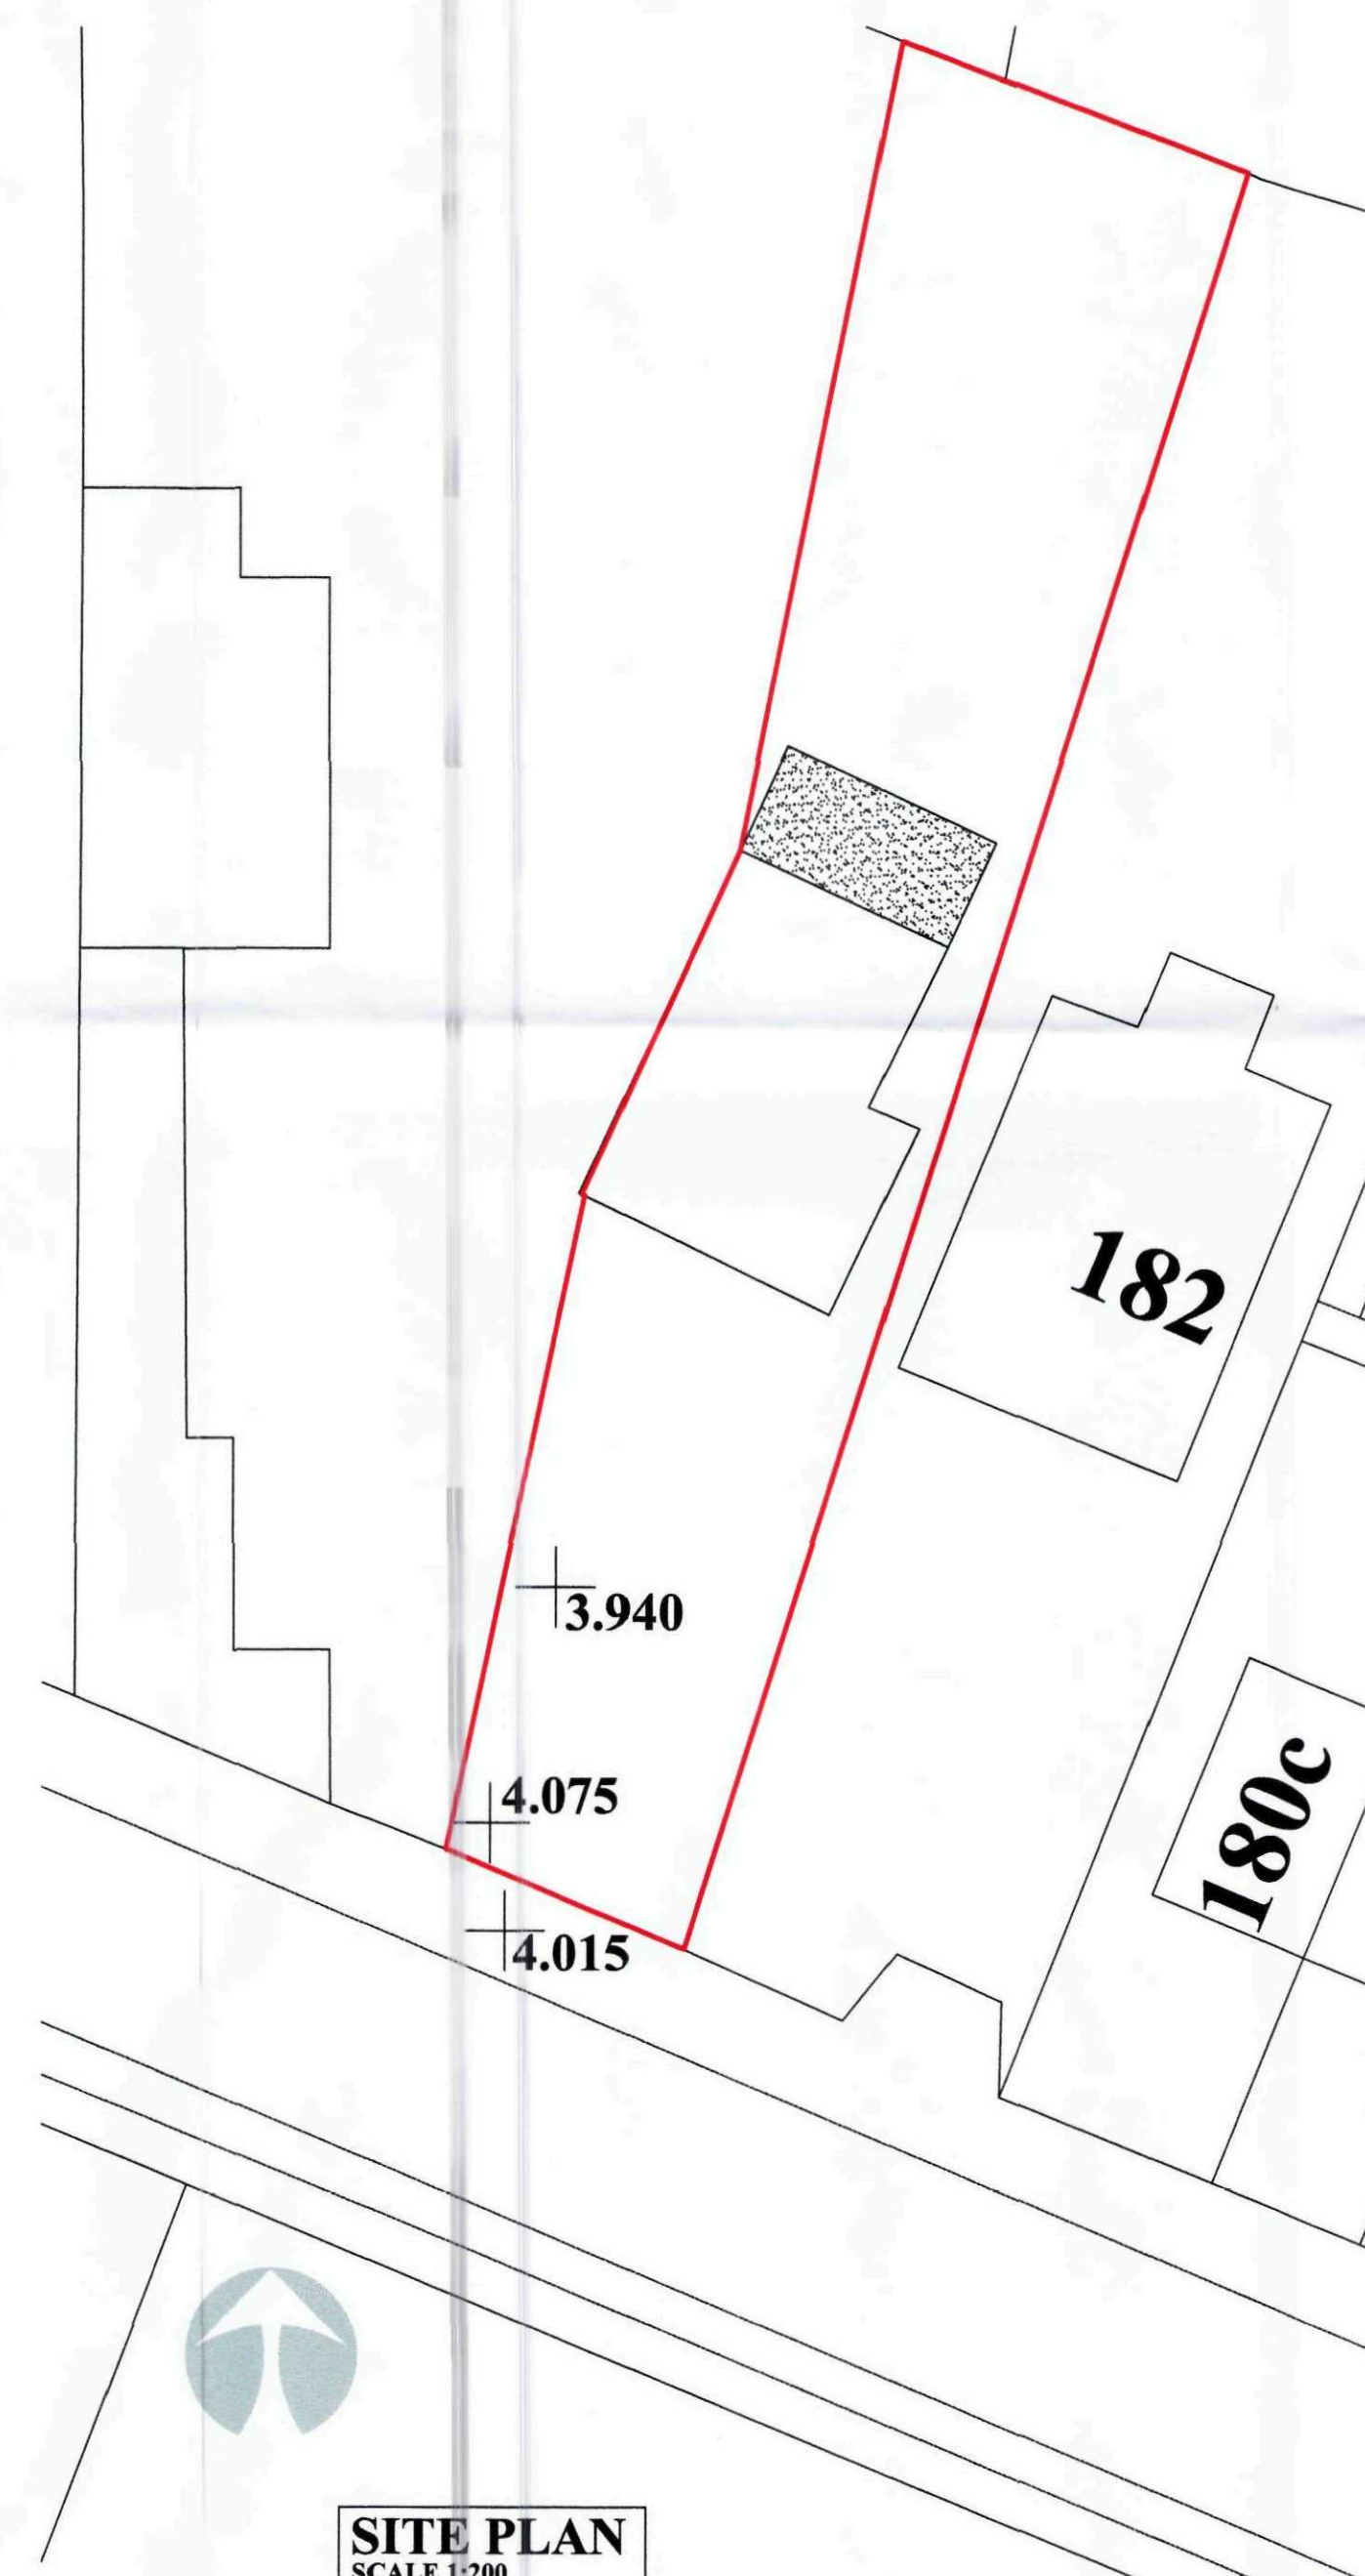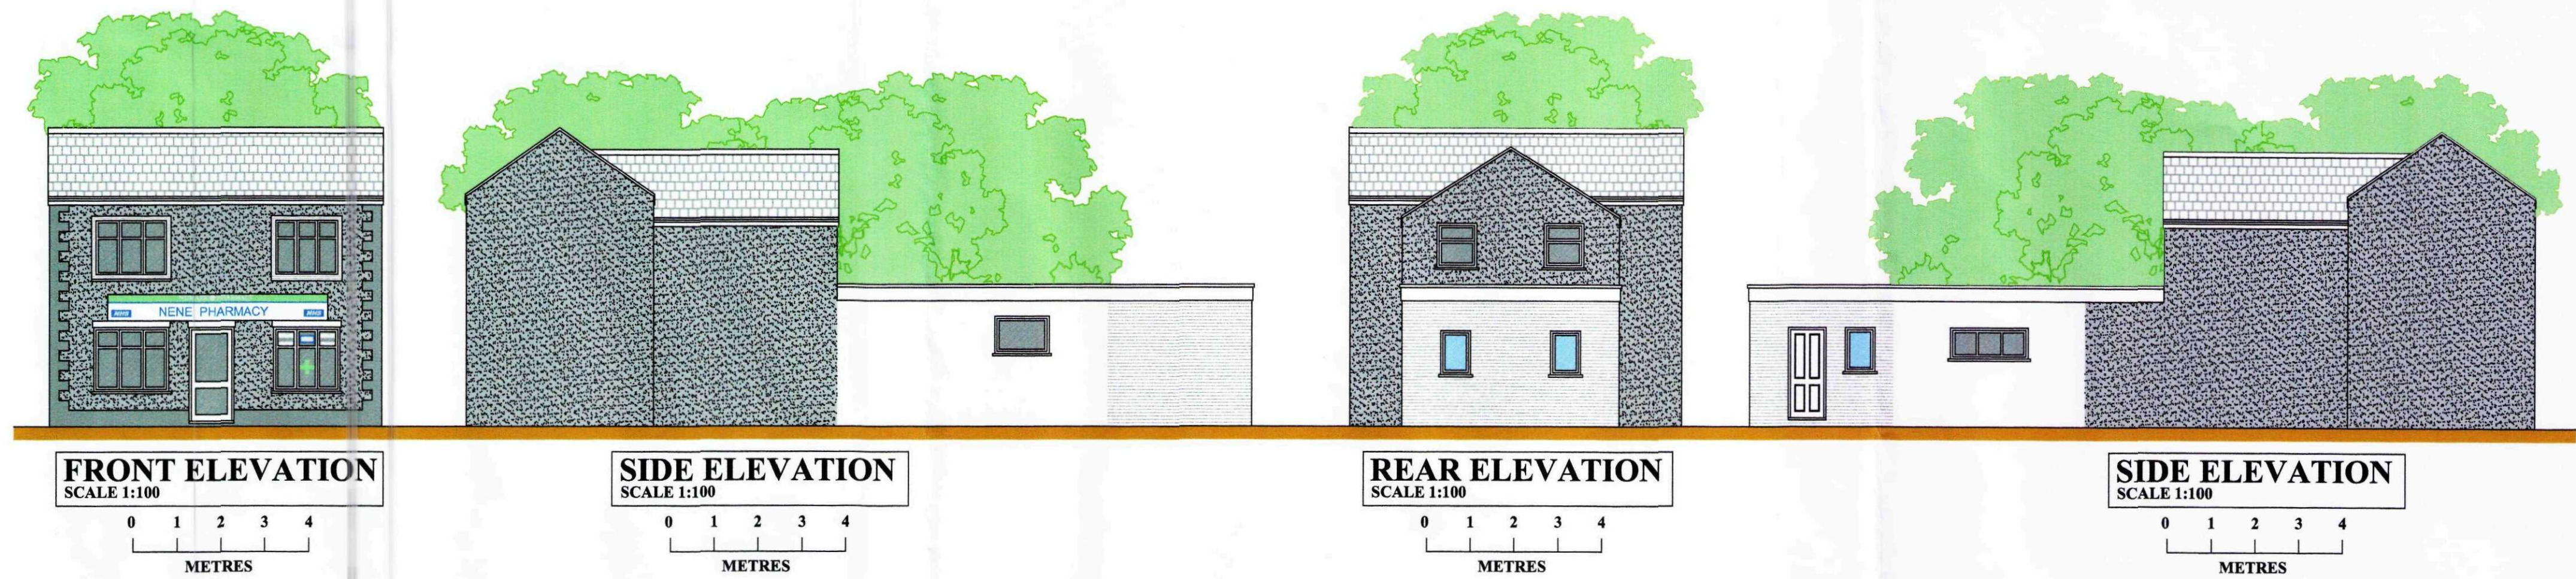

SITE PLAN
SCALE 1:200

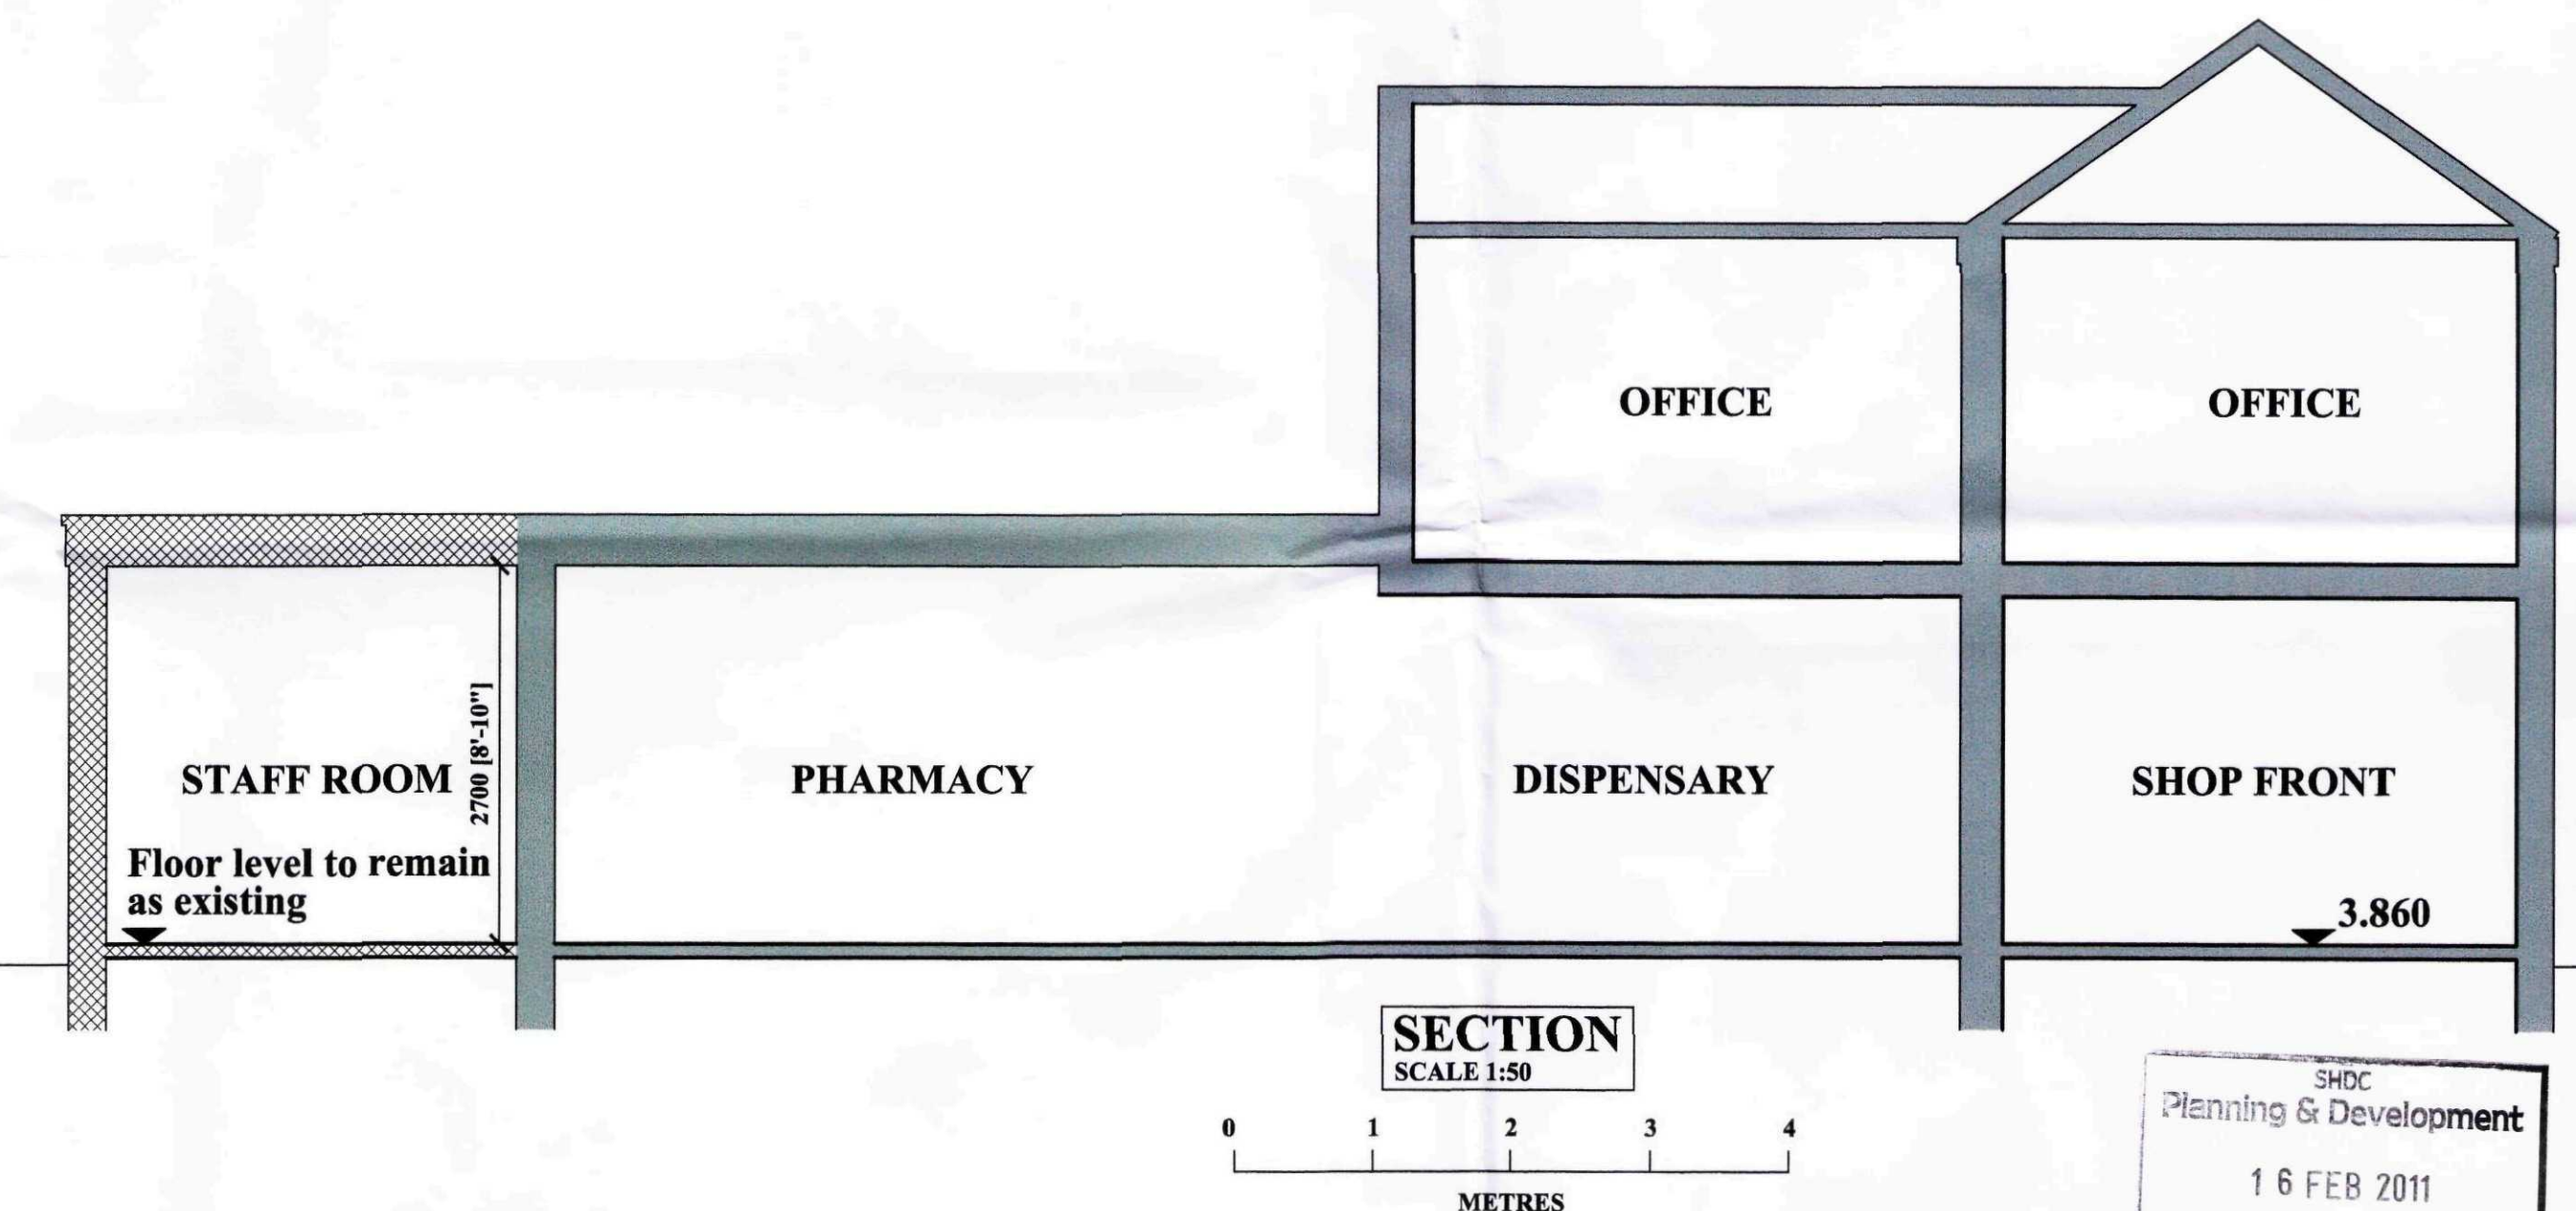

SECTION
SCALE 1:50

SHDC
Planning & Development
16 FEB 2011
Ref: 0113-11

REVISION:

Peter Humphrey Associates Ltd.
ARCHITECTURAL DESIGN AND BUILDING

PROJECT
PROPOSED ALTERATIONS/EXTENSION
NENE PHARMACY
184 BRIDGE ROAD
SUTTON BRIDGE

CLIENT
MR P DENWOOD

DATE FEB 2011 SCALE 1:50 1:100 JOB No: KL/10684/PL02

DO NOT SCALE FROM THIS DRAWING
COPYRIGHT: THIS DRAWING MUST NOT BE ISSUED, LOANED OR COPIED
WITHOUT THE CONSENT OF PETER HUMPHREY ASSOCIATES LTD.

Peter Humphrey Associates Ltd.
ARCHITECTURAL DESIGN AND BUILDING
TELEPHONE 01553 660902
FAX 01553 660867
E-MAIL: info.kingslynn@peterhumphrey.co.uk
124 LONDON ROAD, KINGS LYNN, NORFOLK
PE30 6ES