



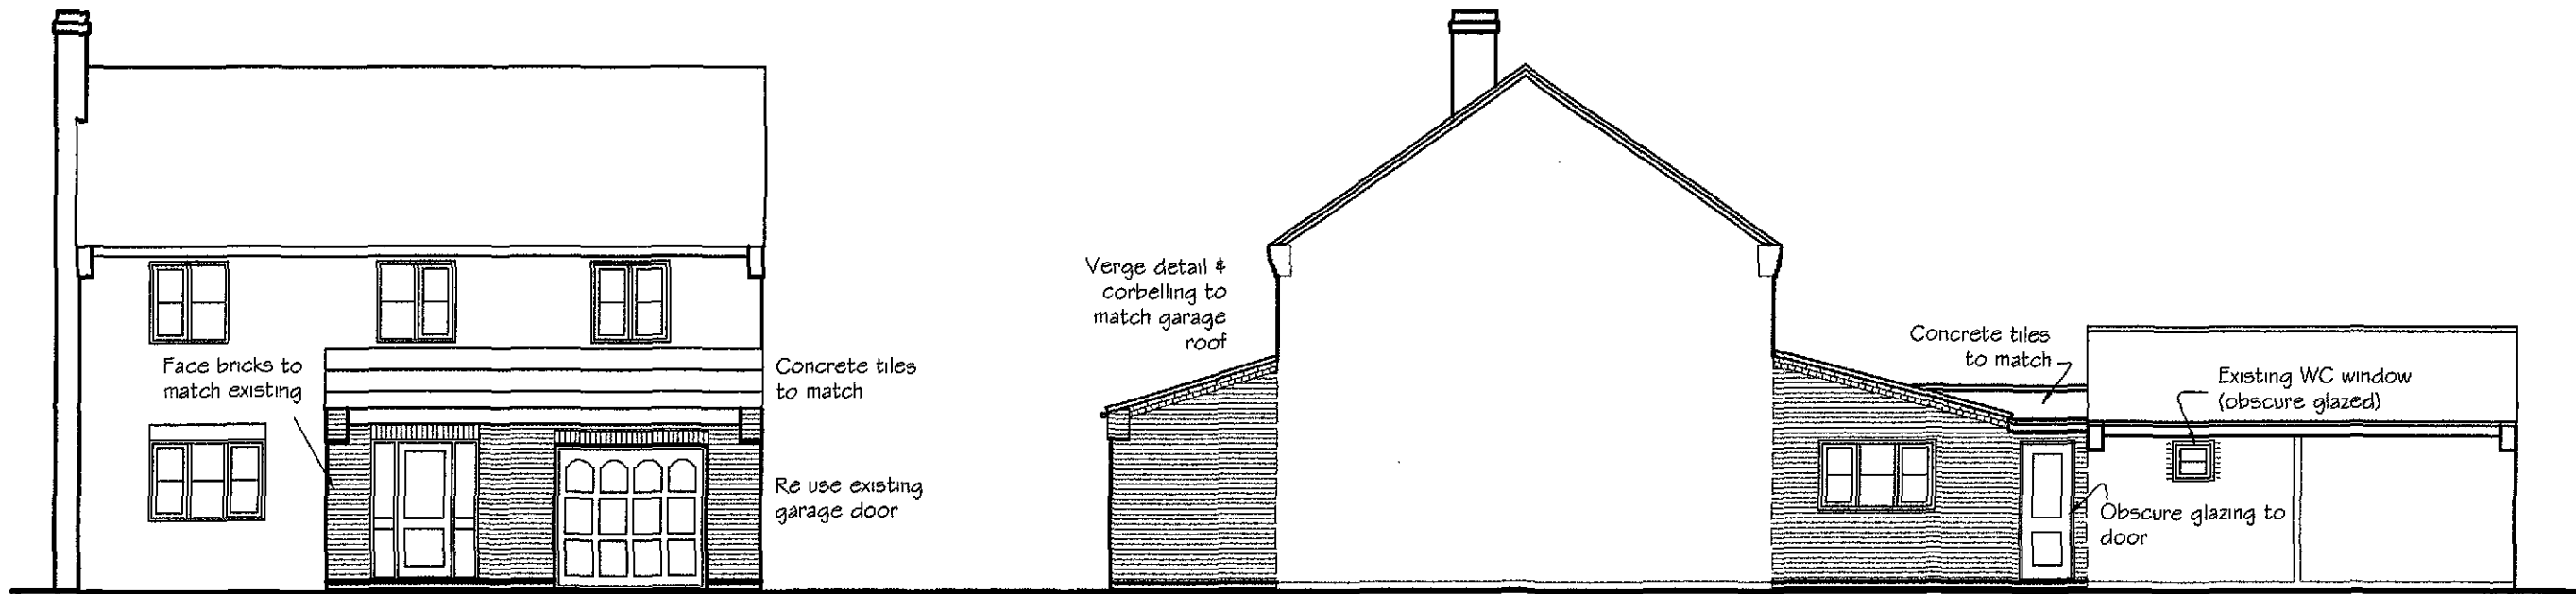

EAST ELEVATION

NORTH ELEVATION


SHDC
Planning & Development
11 FEB 2010
Ref: 0114-10

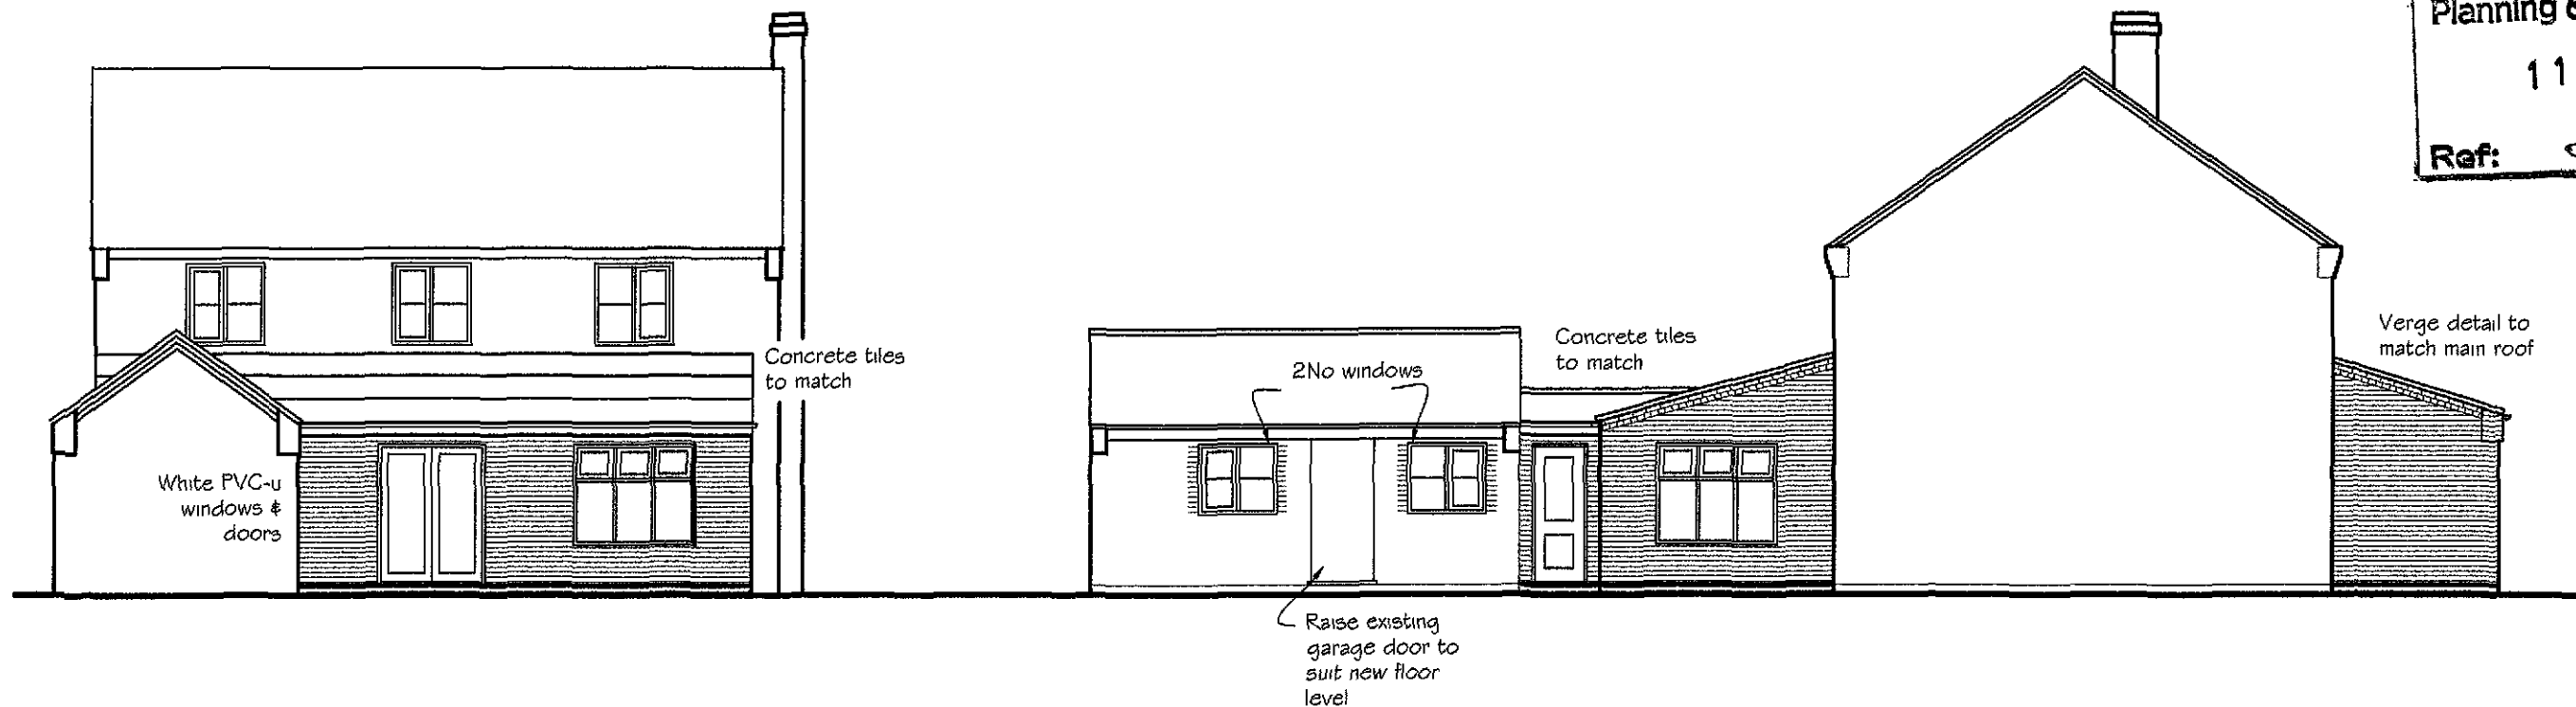


WEST ELEVATION

SOUTH ELEVATION

M2 M2 BUILDING CONSULTANTS LLP 8 Teal Grove, Cowbit, Spalding, Lincs. PE12 6XG Tel: (01406) 380139 Email: info@m2-buildingconsultants.biz	PROJECT PROPOSED FRONT & REAR EXTENSION FOR MR & MRS RICHES 38 RAILWAY LANE SUTTON BRIDGE SPALDING Lincs PE12 9UY			DRAWING TITLE PROPOSED ELEVATIONS		This drawing is the copyright property of M2 Building Consultants LLP.	The contractor is to check all measurements on site before commencing work. Read in conjunction with engineers details.
	DRAWN GM	DATE JAN 2010	SCALE 1: 100	DWG NR. LOC 362.02.10 / 04			

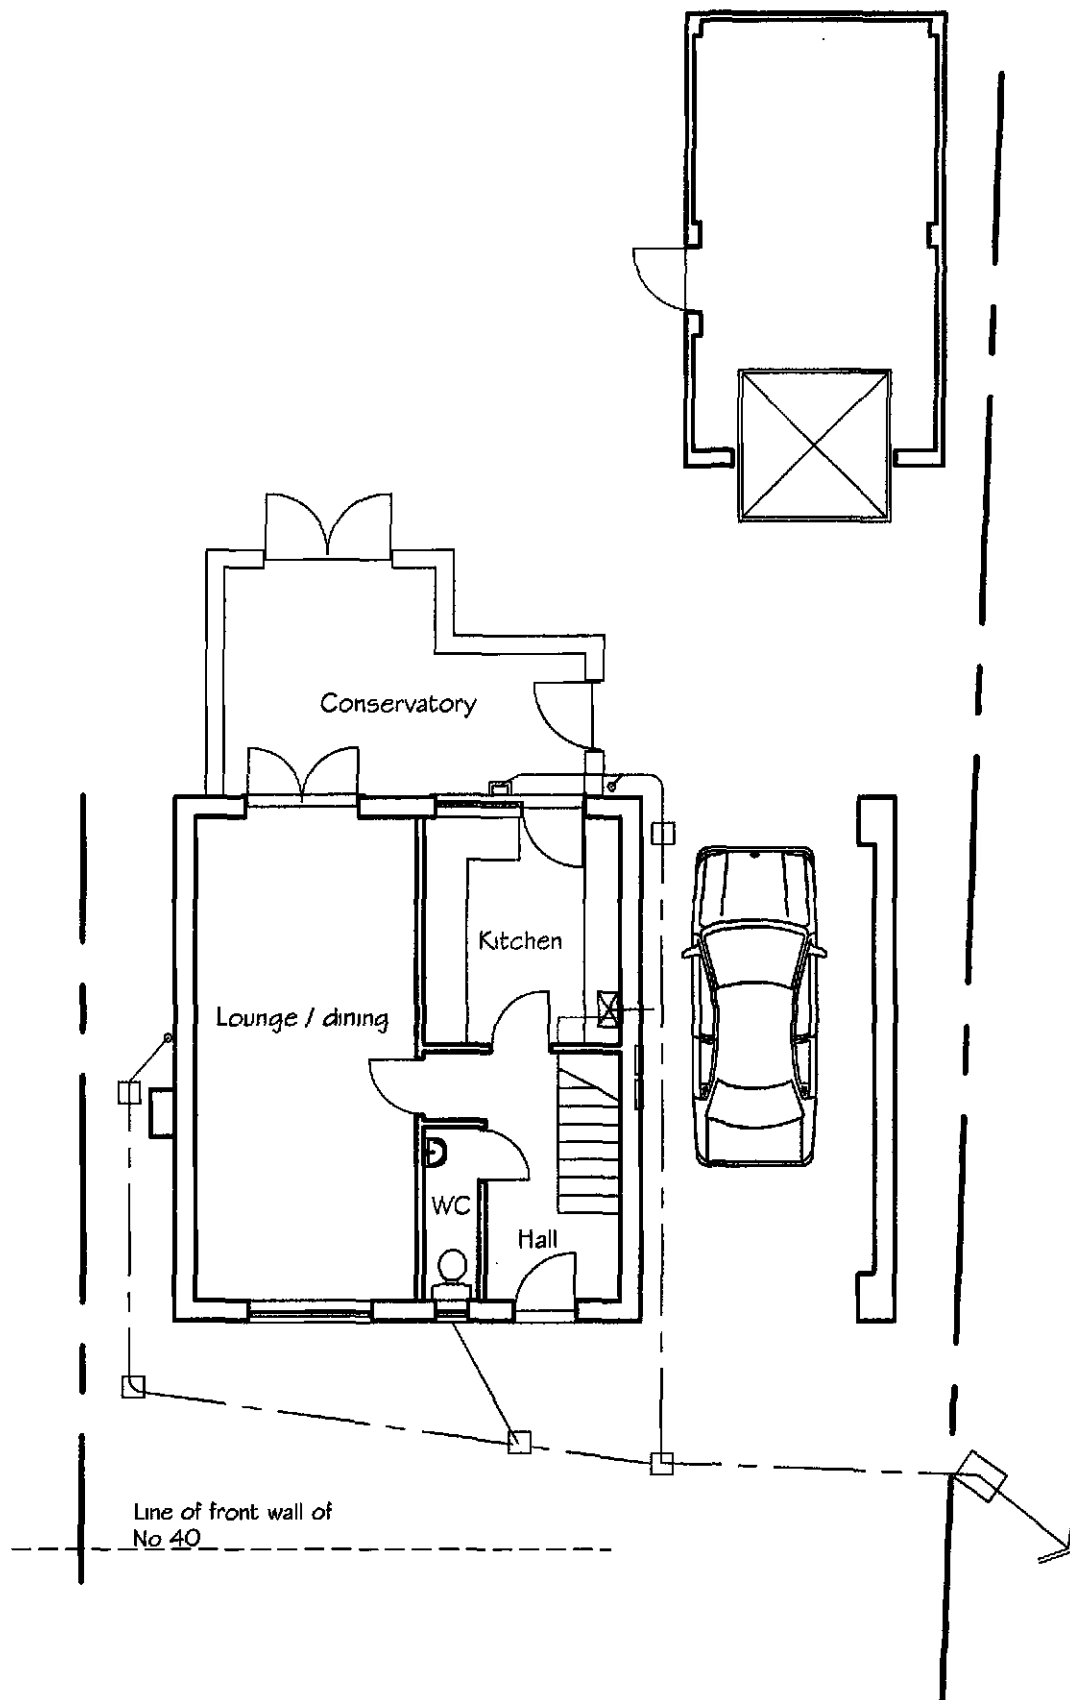

GROUND FLOOR PLAN

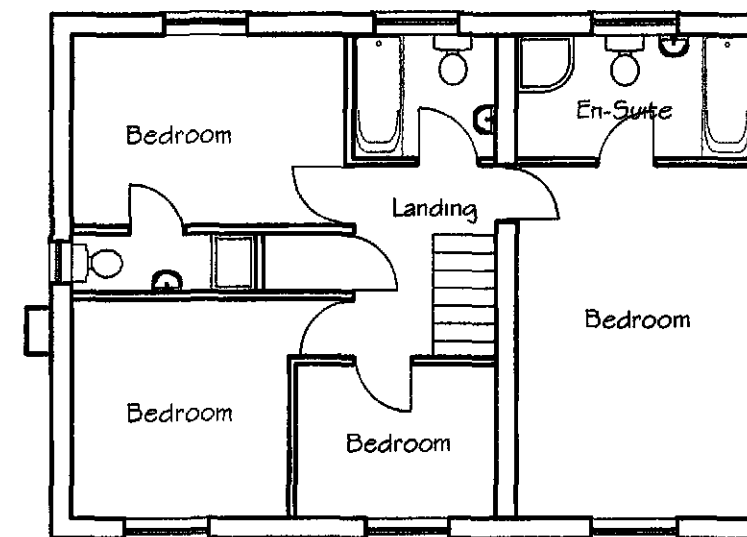


FIRST FLOOR PLAN

SHDC
Planning & Development
11 FEB 2010
Ref: 0114-10

M2 M2 BUILDING CONSULTANTS LLP 8 Teal Grove, Cowbit, Spalding, Lincs. PE12 6XG Tel: (01406) 380139 Email: info@m2-buildingconsultants.biz	PROJECT PROPOSED FRONT & REAR EXTENSION FOR MR & MRS RICHES 38 RAILWAY LANE SUTTON BRIDGE SPALDING Lincs PE12 9UY			DRAWING TITLE EXISTING FLOOR PLANS	This drawing is the copyright property of M2 Building Consultants LLP.	The contractor is to check all measurements on site before commencing work. Read in conjunction with engineers details.
	DRAWN GM	DATE JAN 2010	SCALE 1: 100	DWG NR. LOC 362.02.10 / 03		




EAST ELEVATION

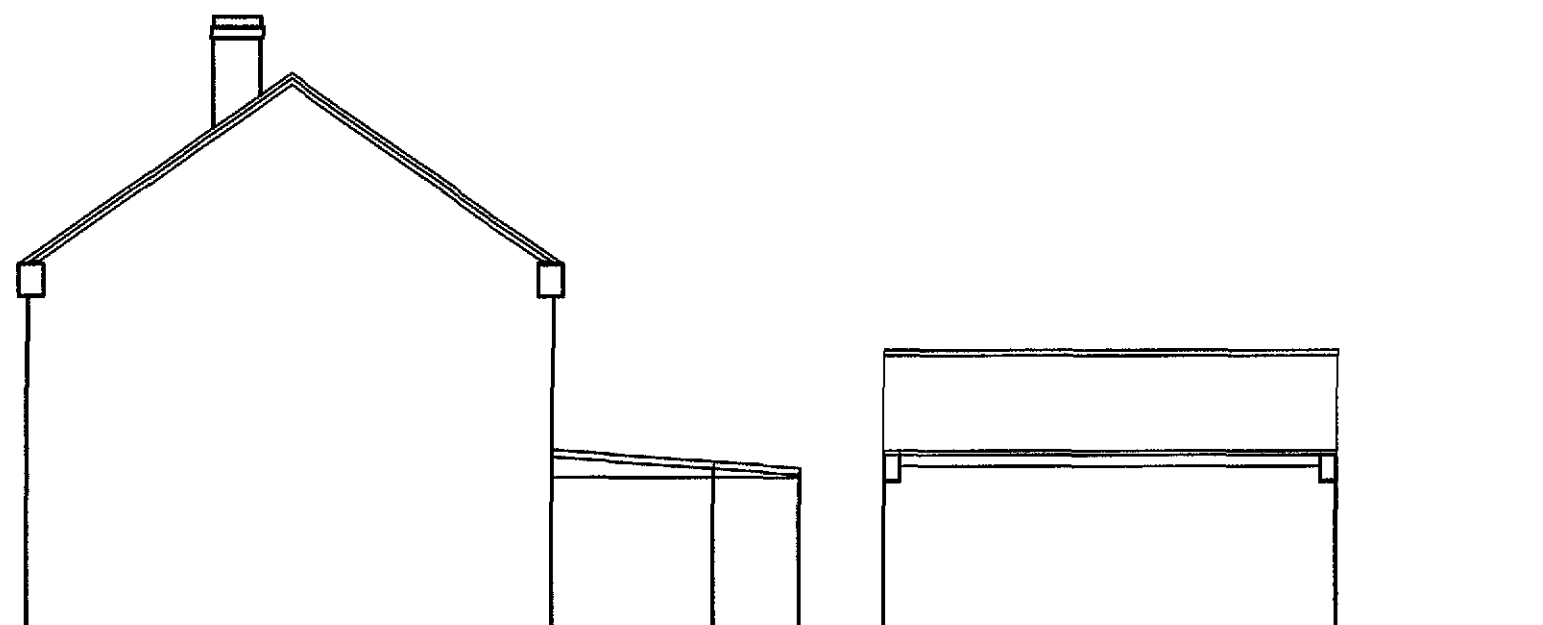

NORTH ELEVATION



WEST ELEVATION

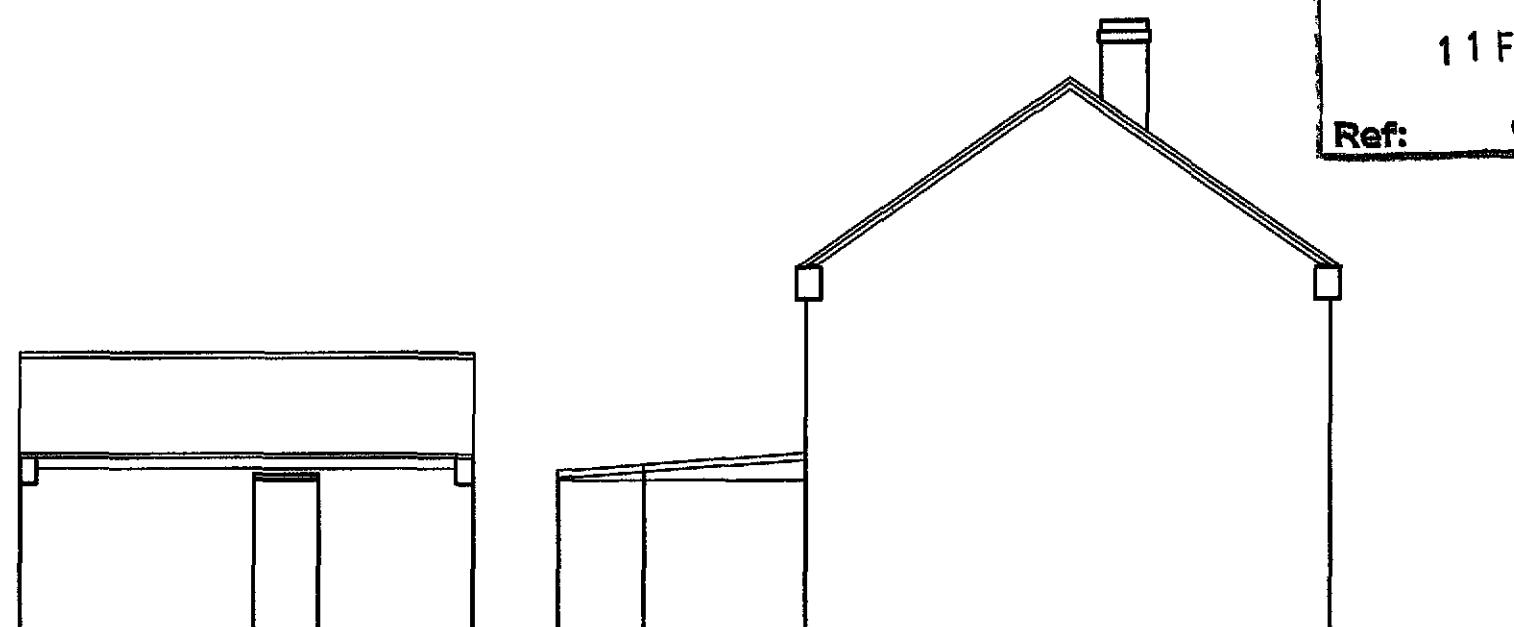


SOUTH ELEVATION

SHDC
Planning & Development
11 FEB 2010
Ref: 0114-10

M2 M2 BUILDING CONSULTANTS LLP 8 Teal Grove, Cowbit, Spalding, Lincs. PE12 6XG Tel: (01406) 380139 Email: info@m2-buildingconsultants.biz	PROJECT PROPOSED FRONT & REAR EXTENSION FOR MR & MRS RICHES 38 RAILWAY LANE SUTTON BRIDGE SPALDING Lincs PE12 9UY			DRAWING TITLE EXISTING ELEVATIONS	This drawing is the copyright property of M2 Building Consultants LLP.	The contractor is to check all measurements on site before commencing work. Read in conjunction with engineers details.
	DRAWN GM	DATE JAN 2010	SCALE 1: 100	DWG NR. LOC 362.02.10 / 02		


This drawing is the copyright property
of M2 Building Consultants LLP.

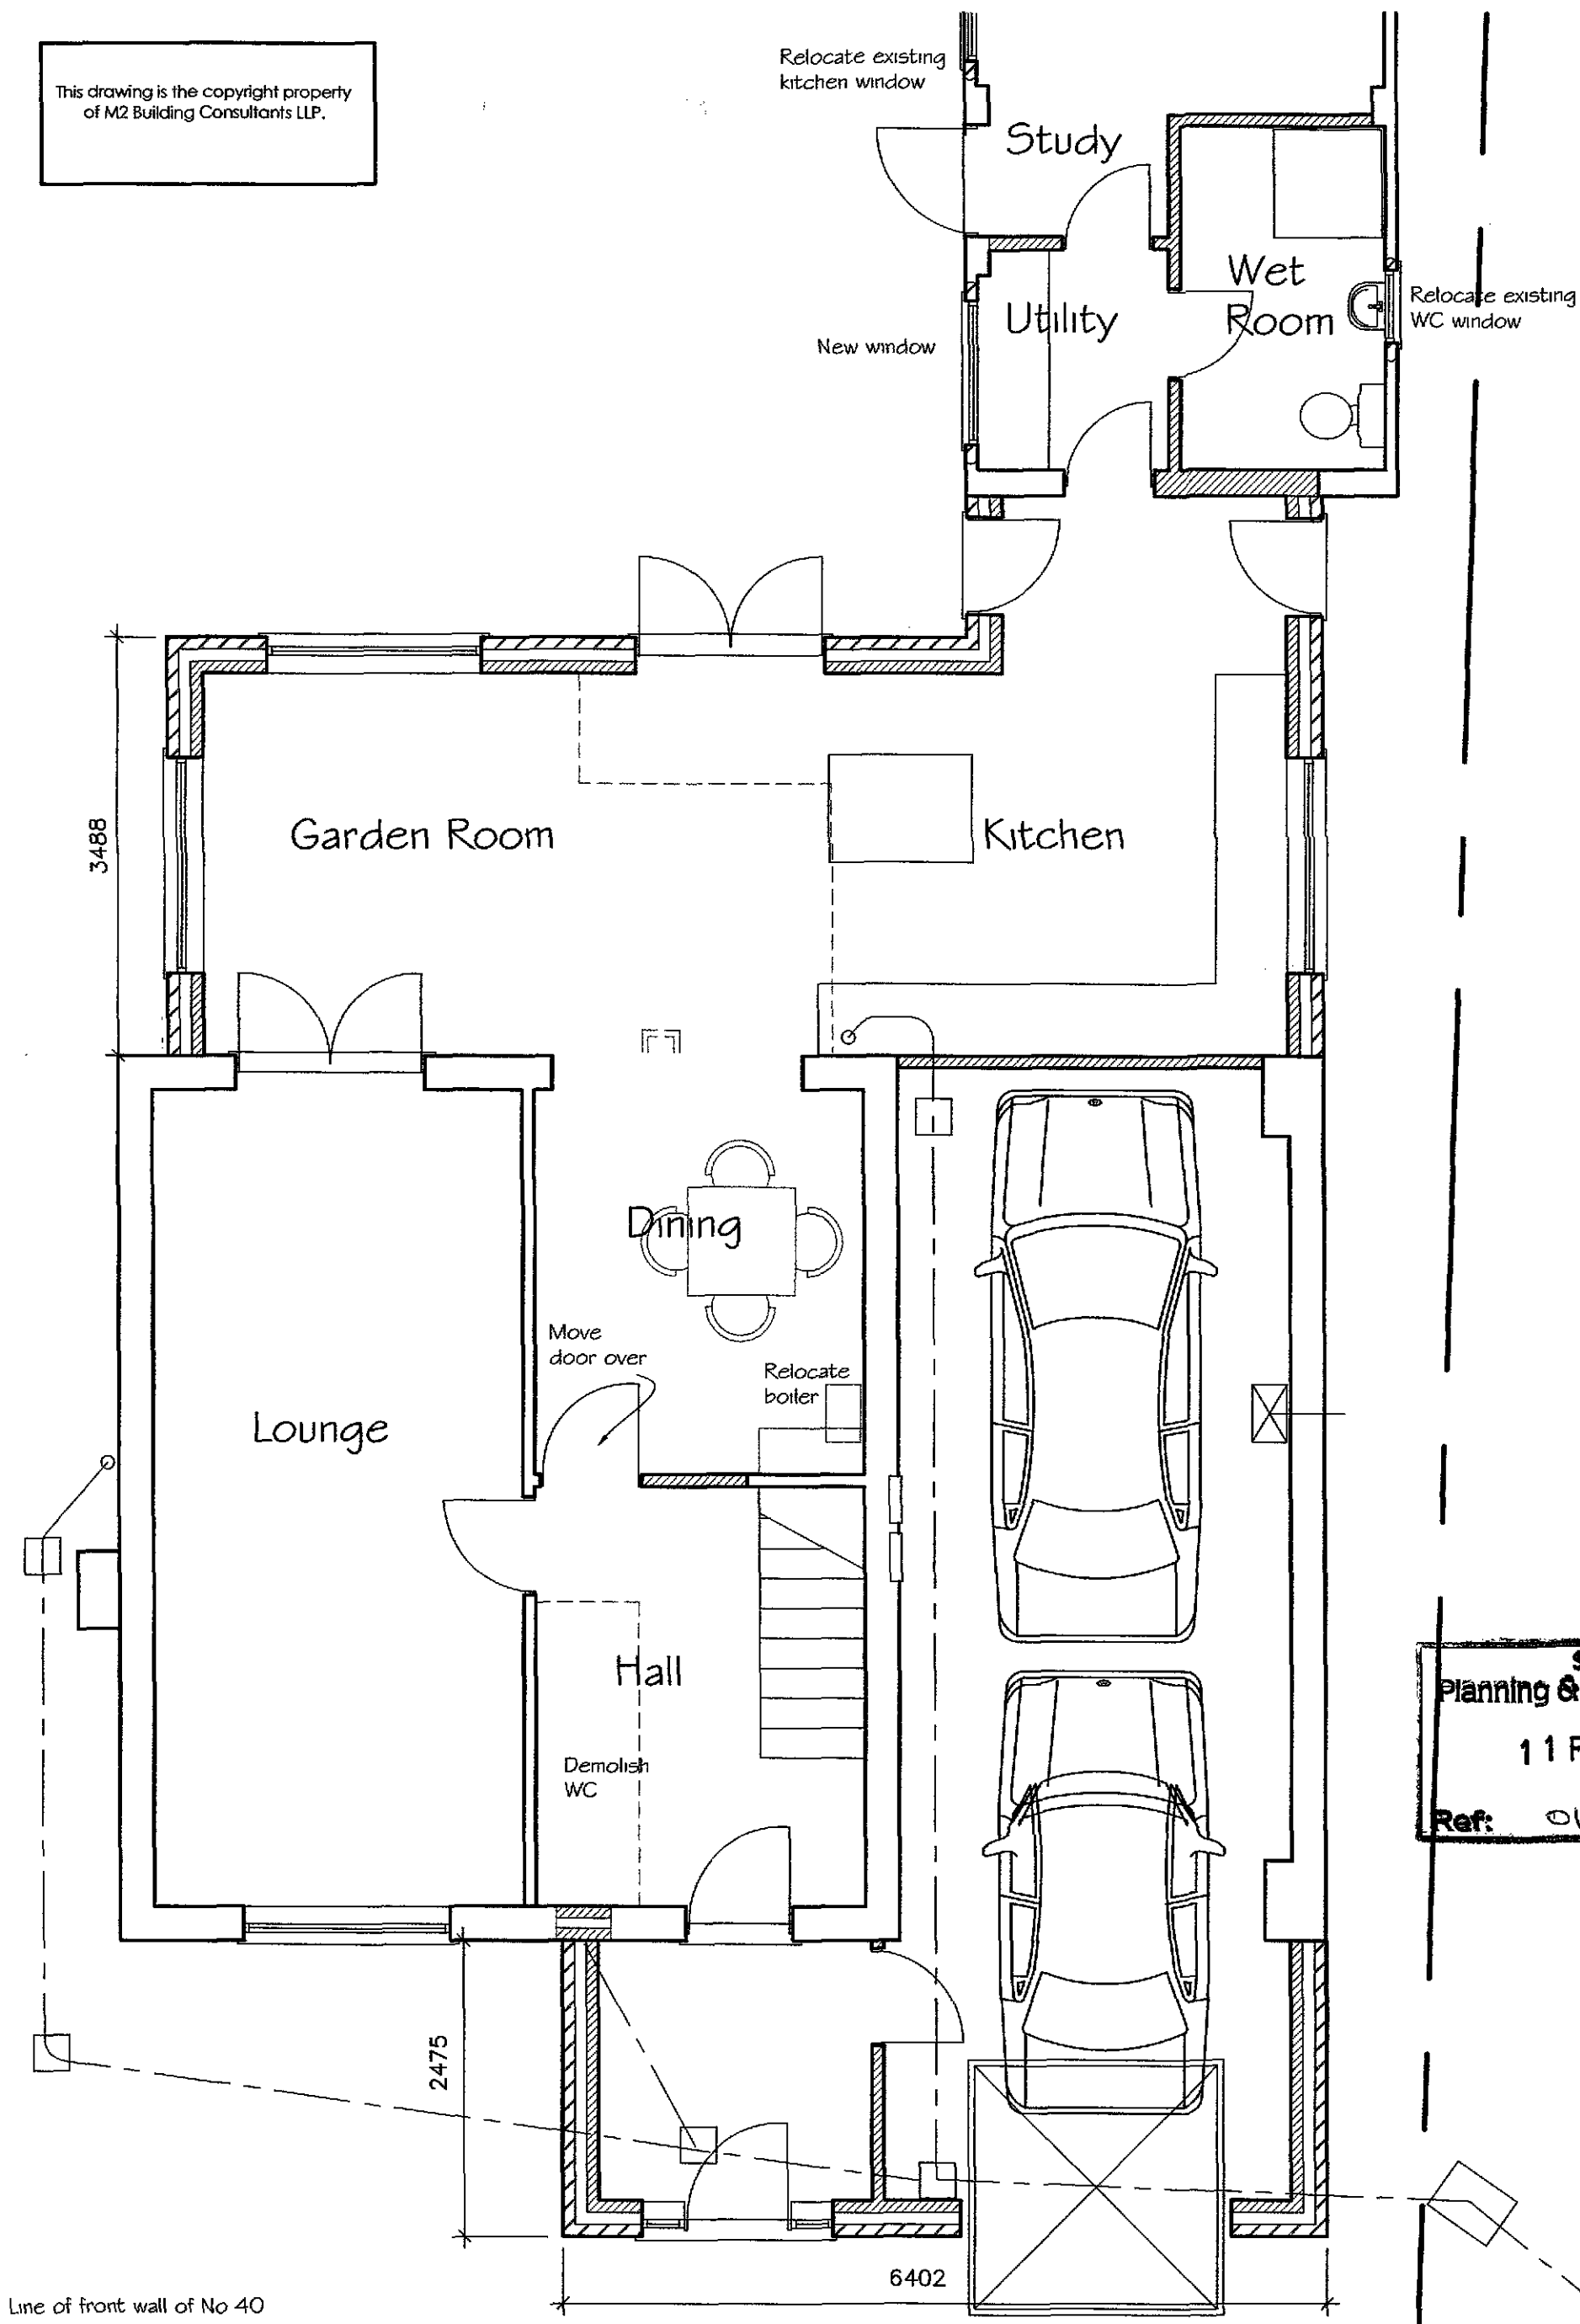


SHDC
Planning & Development
11 FEB 2010
Ref: 0114-10

M2	M2 BUILDING CONSULTANTS LLP 8 Teal Grove, Cowbit, Spalding, Lincs. PE12 6XG Tel: (01406) 380139 Email: info@m2-buildingconsultants.biz	PROJECT PROPOSED FRONT & REAR EXTENSION FOR MR & MRS RICHES 38 RAILWAY LANE SUTTON BRIDGE SPALDING Lincs PE12 9UY			DRAWING TITLE GROUND FLOOR PLAN AS PROPOSED
		DRAWN GM	DATE JAN 2010	SCALE 1: 50	DWG NR. LOC 362.02.10 / 05

The contractor is to check all measurements on site before commencing work

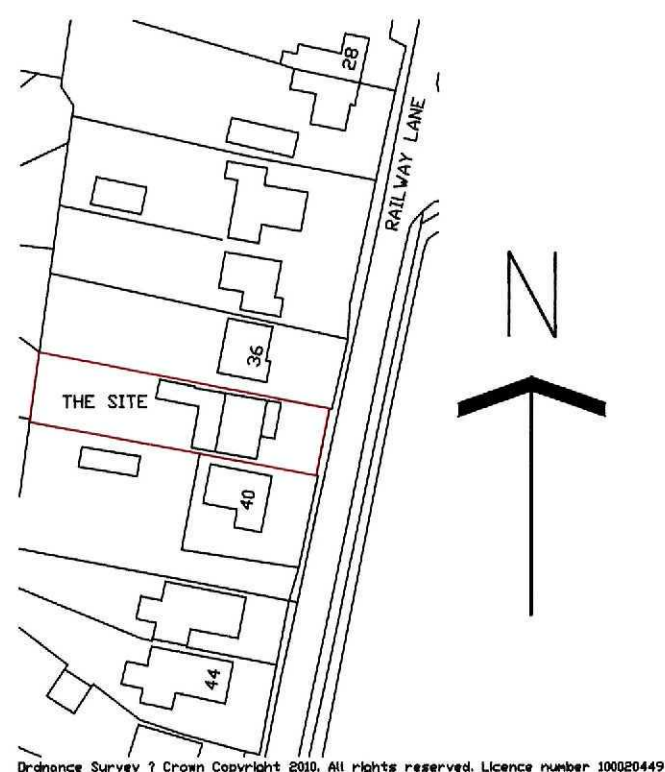

LOCATION PLAN 1/1250

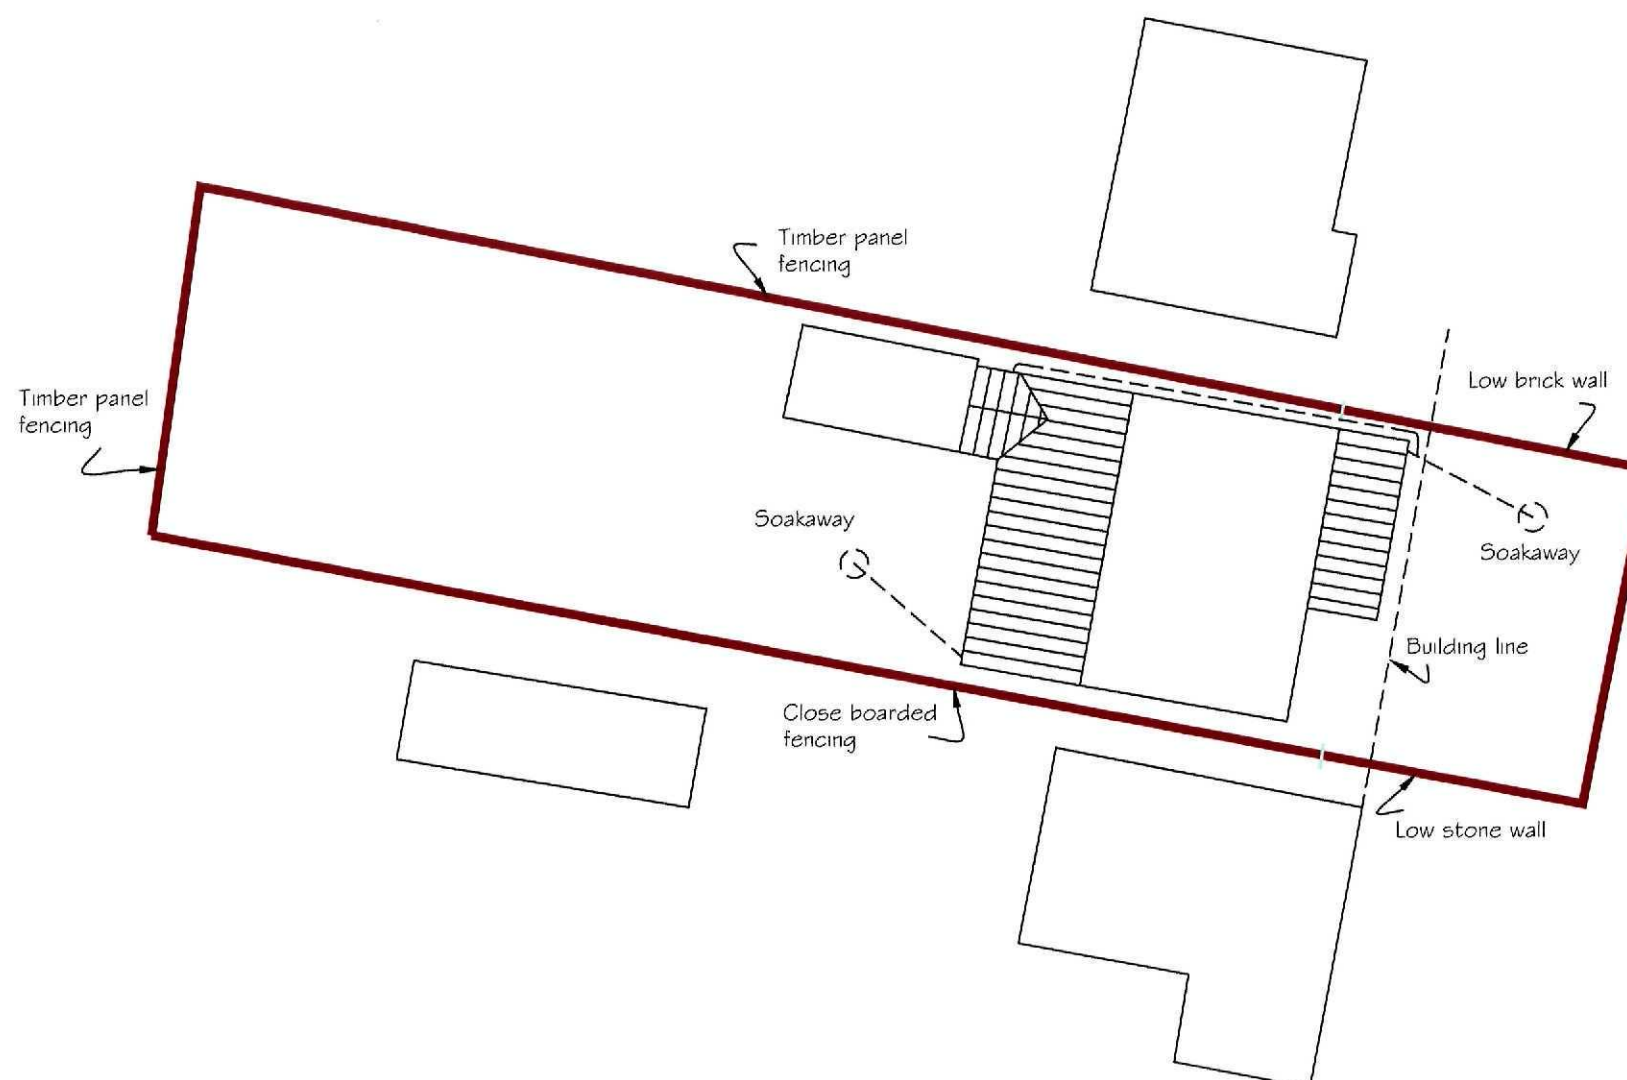

SITE PLAN 1/250

SHDC
Planning & Development
11 FEB 2010
Ref: 0114-10

M2 M2 BUILDING CONSULTANTS LLP 8 Teal Grove, Cowbit, Spalding, Lincs. PE12 6XG Tel: (01406) 380139 Email: info@m2-buildingconsultants.biz	PROJECT PROPOSED FRONT & REAR EXTENSION FOR MR & MRS RICHES 38 RAILWAY LANE SUTTON BRIDGE SPALDING Lincs PE12 9UY			DRAWING TITLE LOCATION / SITE PLAN
	DRAWN GM	DATE JAN 2010	SCALE AS SHOWN	DWG NR. LOC 362.02.10 / 01