




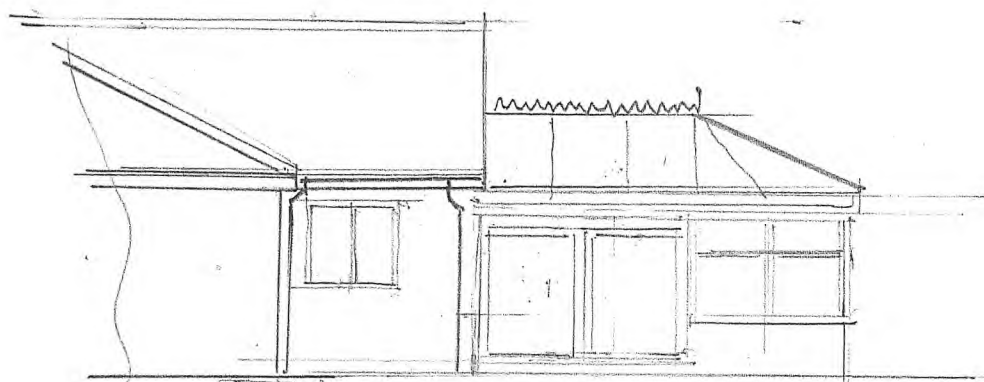

SIDE ELEVATION

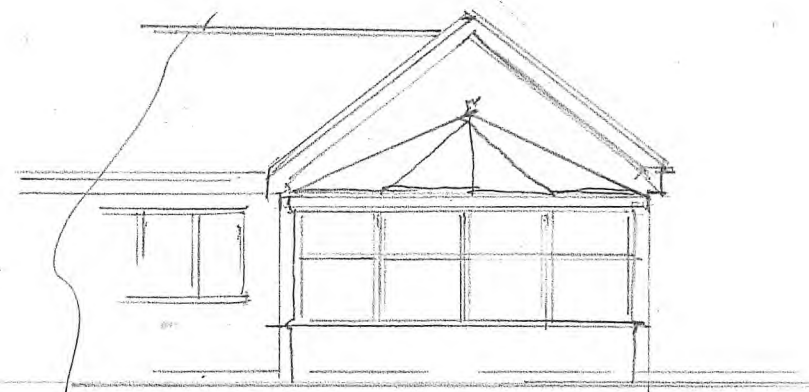

REAR ELEVATION

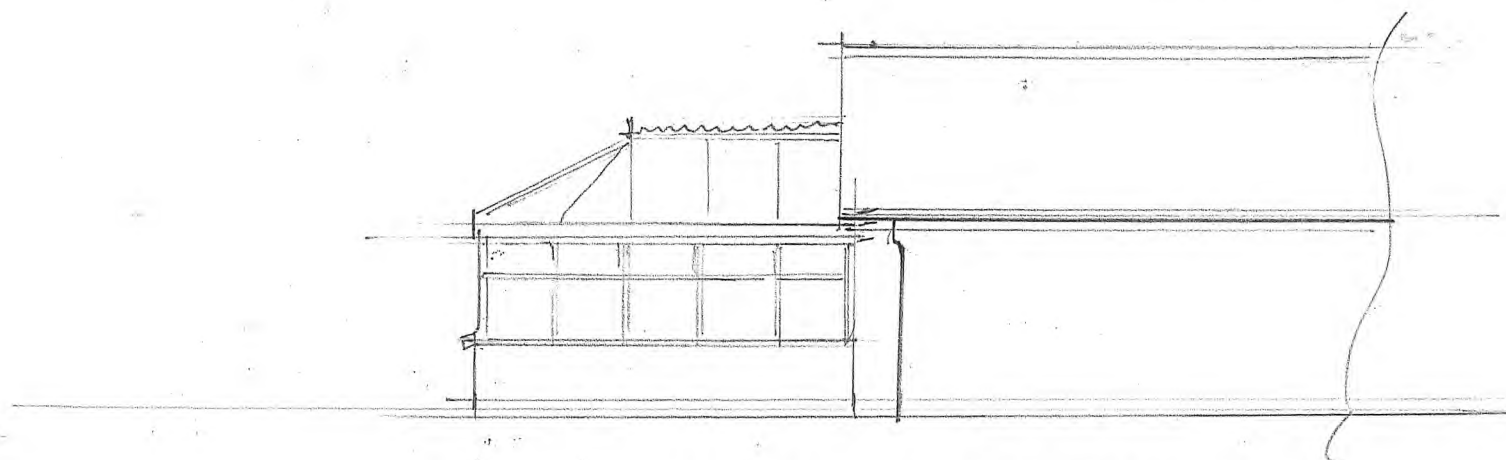

SIDE ELEVATION (BOUNDARY)

EXISTING ELEVATIONS

SCALE 1:100

DRAWING NO.: DUCKMANTON 04 26