

1. This drawing is Copyright of Matthew Gosling Architectural Design and should only be copied or reproduced with the Authors consent.

2. This drawing has been produced for Planning and Building Regulation purposes only.

3. It is the responsibility of the recipient of this drawing to ensure it has been printed at the correct scale using the scale reference bar below.

4. Do not use this drawing for Assessment of quantities or measurement.

5. Contractors and their sub-contractors are to check and verify all measurements and levels on site prior to manufacture and commencement of works.


6. Only use figured dimensions.

7. Any discrepancies to be brought to the Designers immediate attention.

0

50mm

SCALE REFERENCE – 50mm LINE

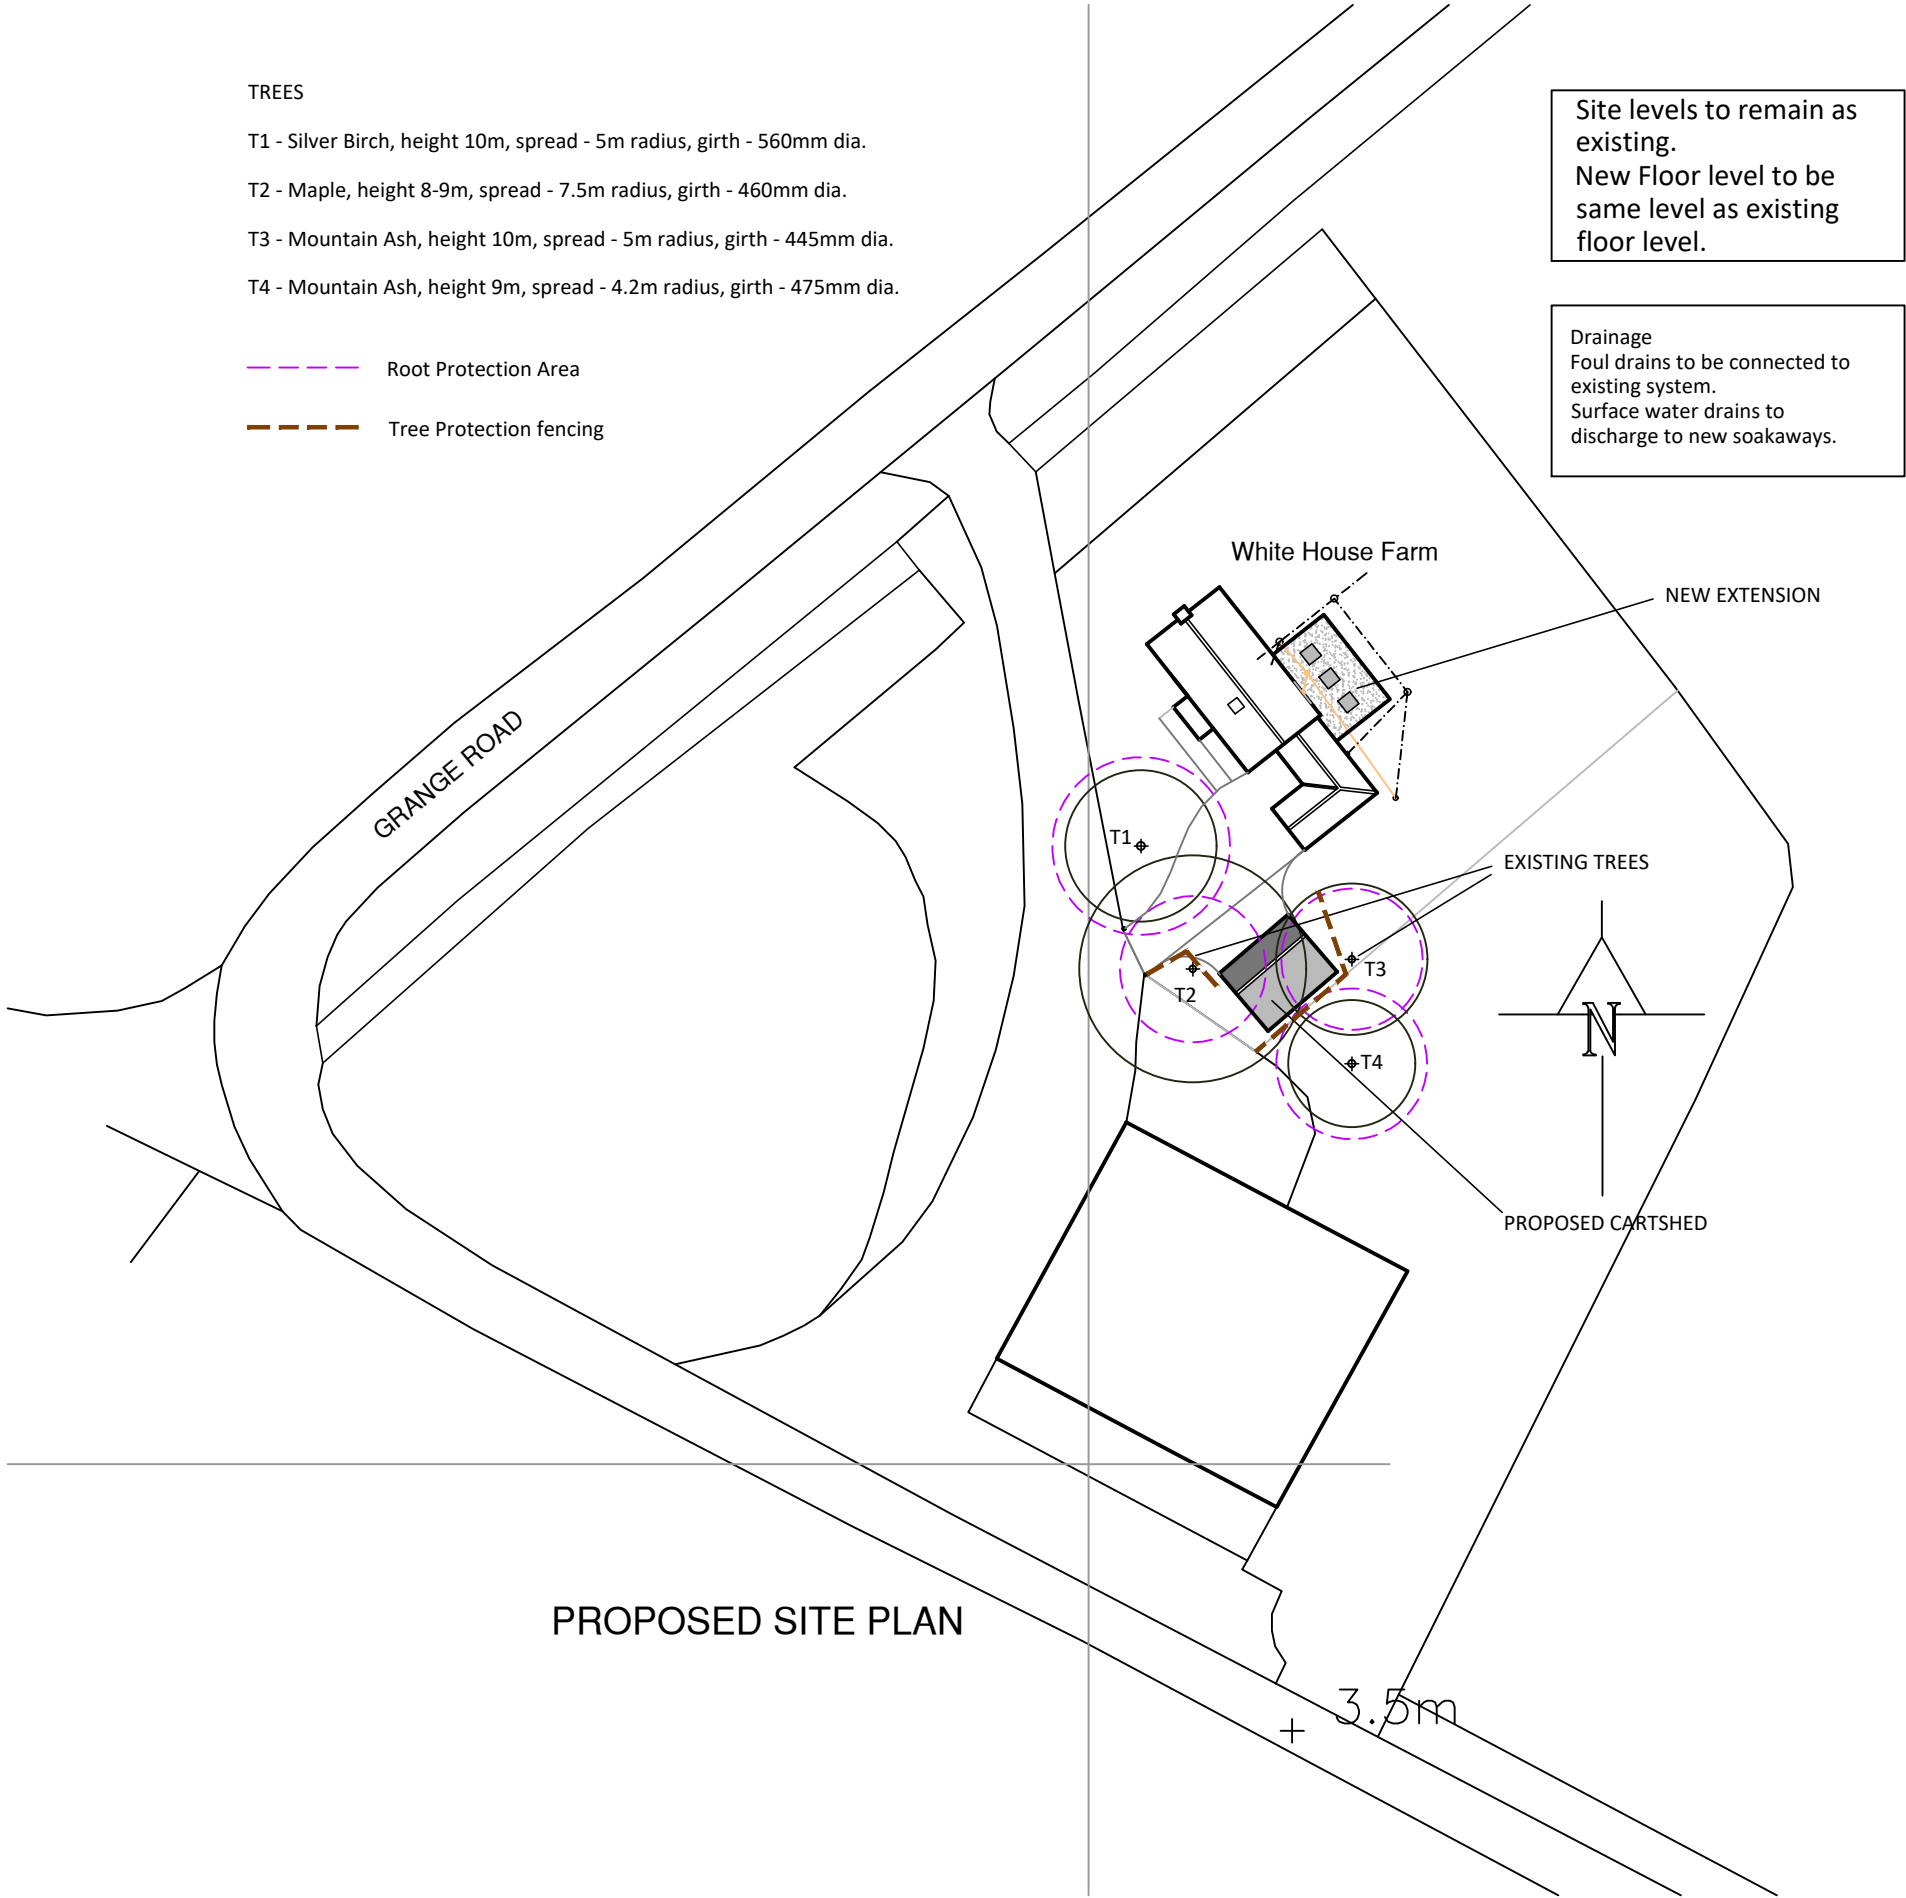

B	Tree details added.	10.02.22
A	Flat roof shown	24.01.22
REV	DESCRIPTION	DATE

M

C

DESIGN

6 Hawthorn Close

Watlington

King's Lynn

Norfolk

PE33 0HD

Tel: 01553 811564

Email: mattgosling@aol.com

Project Title

PROPOSED EXTENSION/CONVERSION

WHITE HOUSE FARM

GRANGE ROAD

TERRINGTON ST CLEMENT

Drawing Title

PROPOSED SITE PLAN

Scale	Date	Drawn
1:500	Dec 21	MG

Drawing No:

1021/21 - 04

Rev:

B

PRELIMINARY - SUBJECT TO PLANNING APPROVAL