

Ref: 0144-10
 24 FEB 2010
 SKDC
 Planning & Development

COPYRIGHT DEREK MORRIS
 do not scale this drawing




CLIENT + L.C.S. PROPERTY LTD
 PROJECT + SUTTON BRIDGE


DRAWING + LOCATION PLAN
 JOB NUMBER + 2952
 SCALE + 1:1250

DRAWING NUMBER + 2952
 REVISION +

DEREK MORRIS ARCHITECTS LIMITED
 THE STUDIO + MALT KILN ROAD + LENTON + LINCOLN + LEICESTERSHIRE
 Telephone + 01427 718910 Email derek.morris@broadsig.com

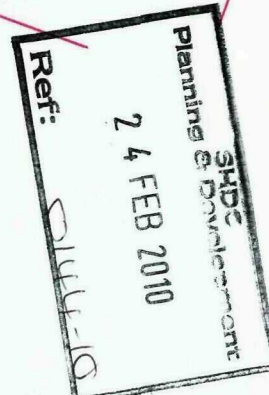

A2-

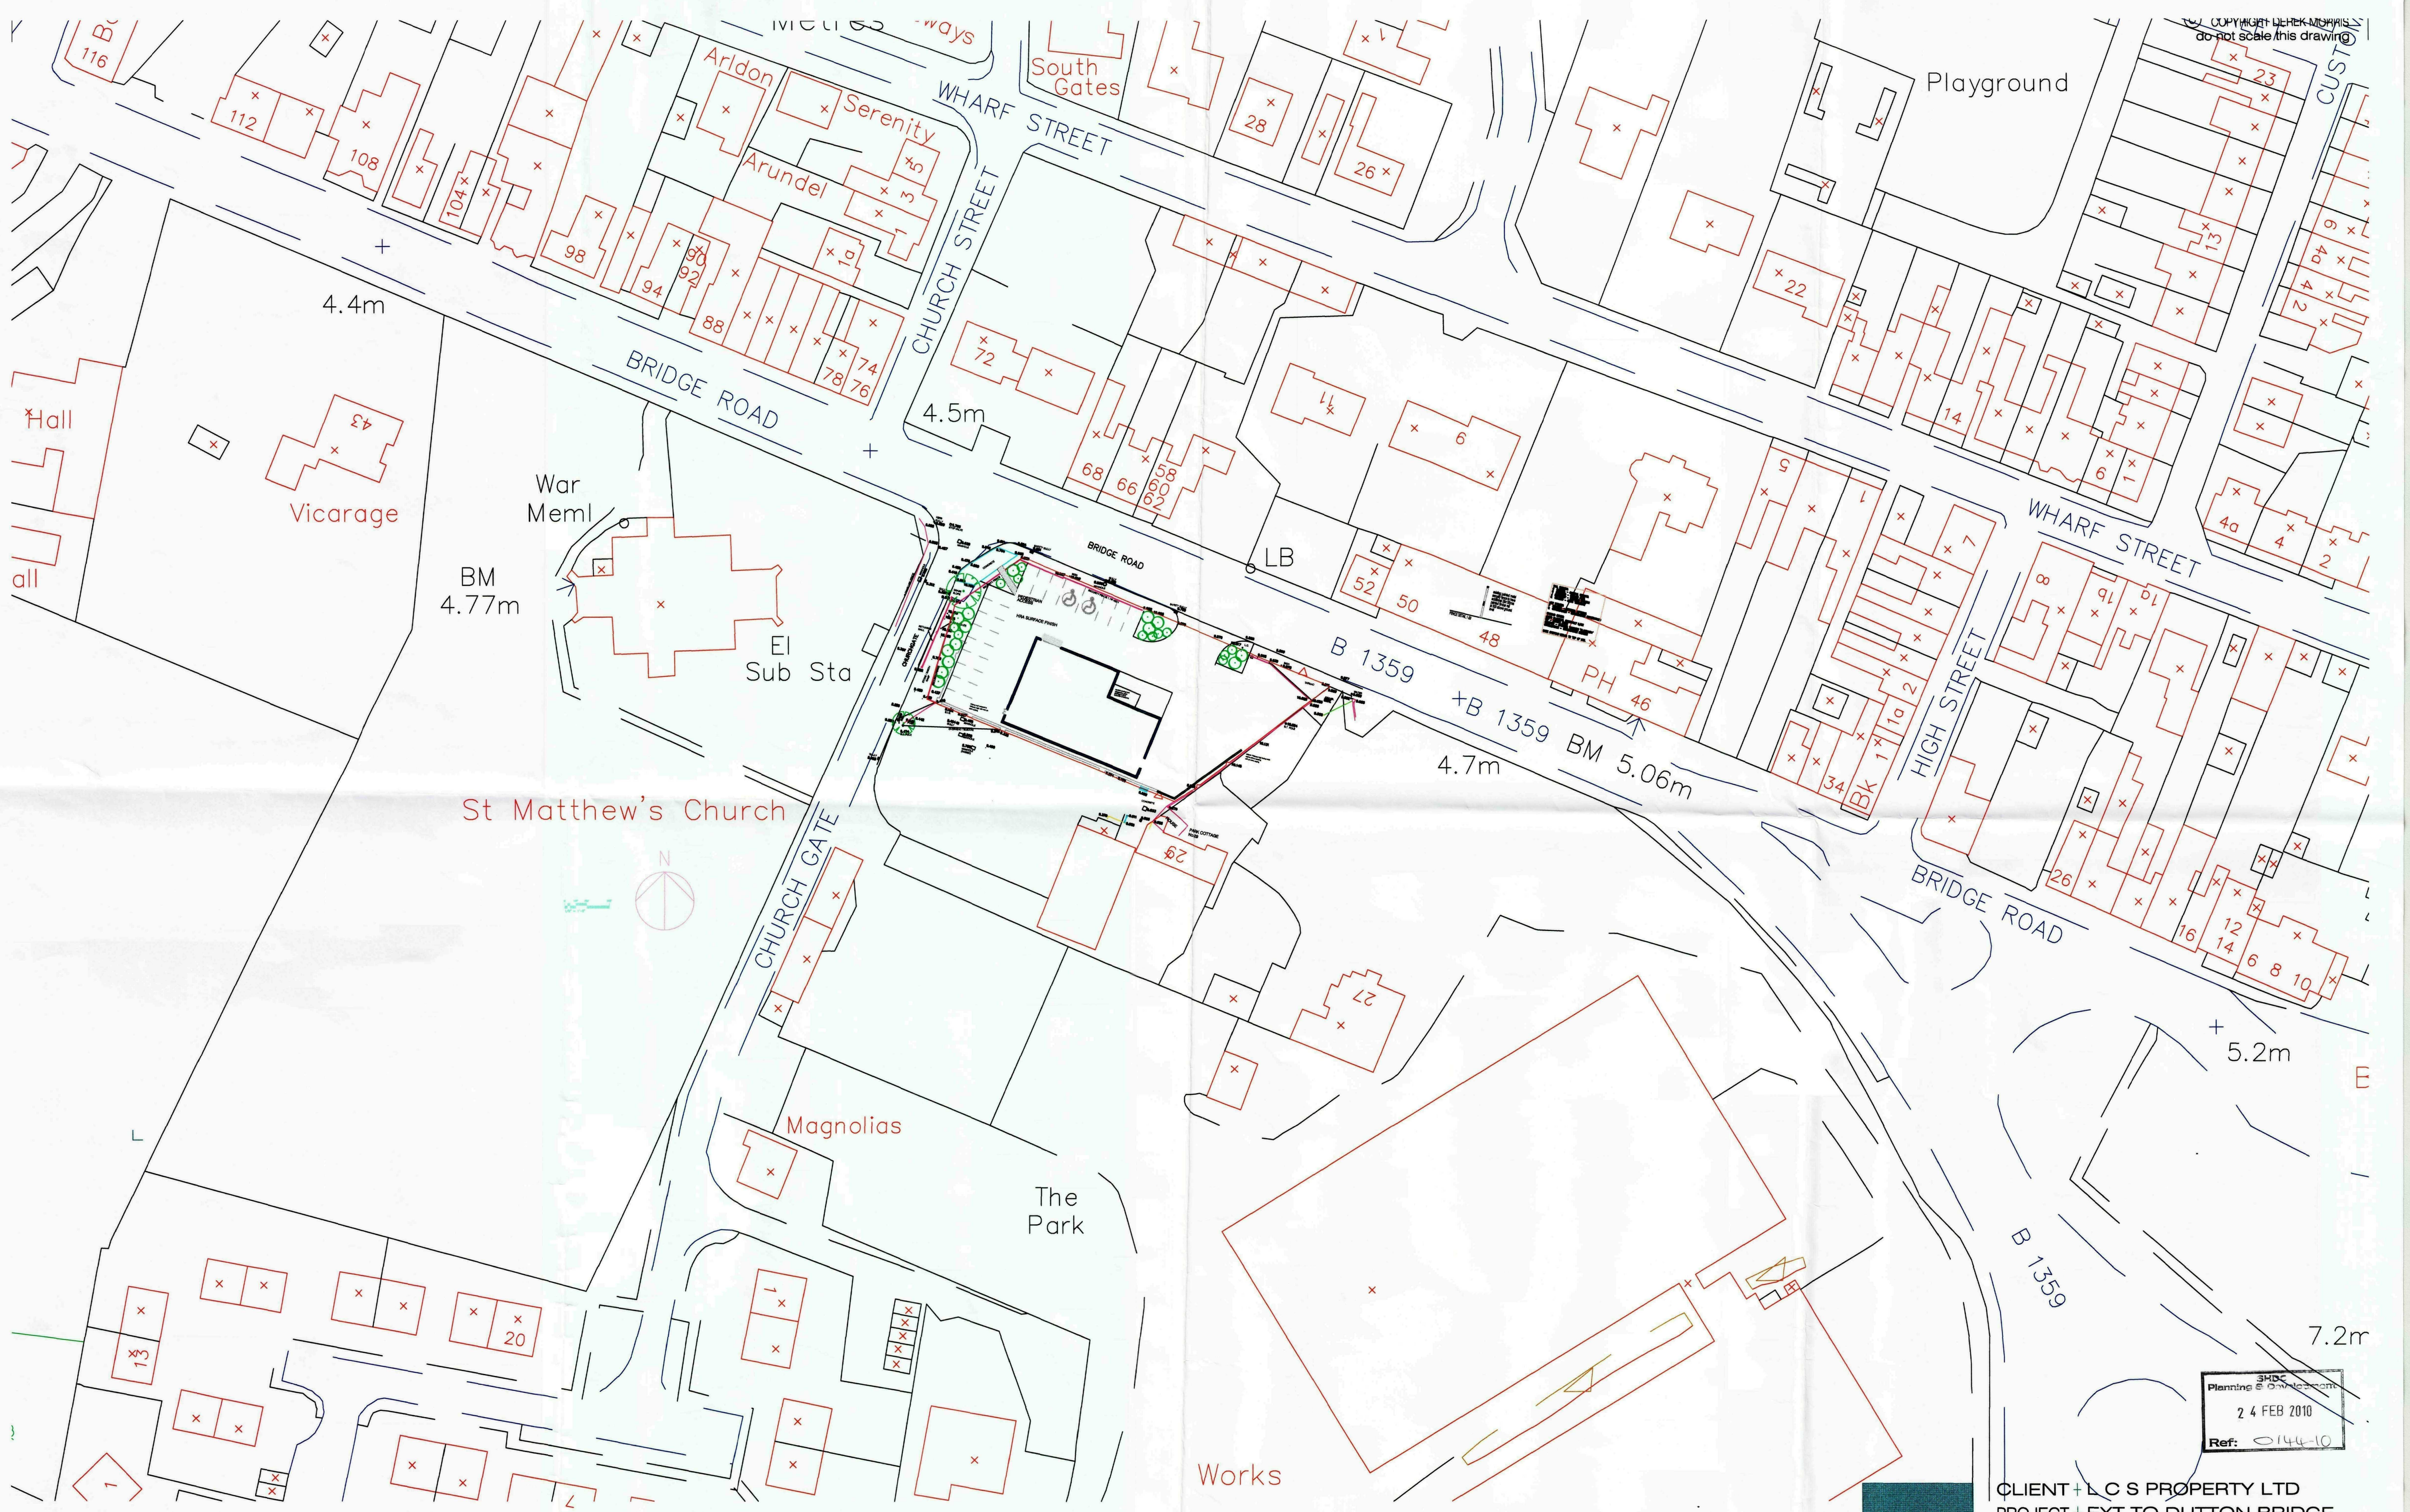


SHDC
Planning & Control
24 FEB 2010
Ref: 0144-10

CLIENT + L C S PROPERTY LTD
PROJECT + EXT TO DUTTON BRIDGE


DRAWING + BLOCK PLAN
JOB NUMBER + 29-52 DRAWING NUMBER + 2952-04
SCALE + 1-500 @ A1 REVISION +

DEREK MORRIS ARCHITECTS LIMITED
THE STUDIO + MALT KILN ROAD + FENTON + LINCOLN + LN1 2EW
Telephone + 01427 718910 Email derek-morris@btconnect.com

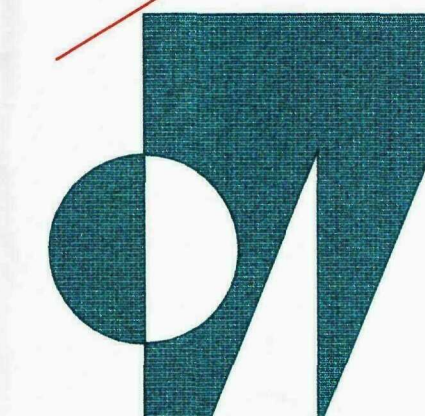


MATERIALS
 WALLS - BISTOCK ANGLIAN RED RUSTIC FACING BRICK
 WITH BISTOCK ANGLIAN BUFF SOLDIER COURSE
 ROOF - BLUE BLACK ETERNIT COMPOSITE SLATE ROOFING
 WINDOWS - HPCA WHITE POWDER COATED ALUMINIUM
 DOORS - PAINTED SOFTWOOD
 SHUTTERS - WHITE POWDER COATED SLOTTED ALUMINIUM SHUTTERS
 WITH SHUTTER BOX HIDDEN BEHIND GABLE
 RAINWATER GOODS - BLACK UPVC
 SERVICE YARD - BRUSH FINISH CONCRETE WITH TROMPELLED MARKING
 CAR PARK - HOT ROLLED ASPHALT WITH THERMOPLASTIC MARKING


© COPYRIGHT DEREK MORRIS
 do not scale this drawing

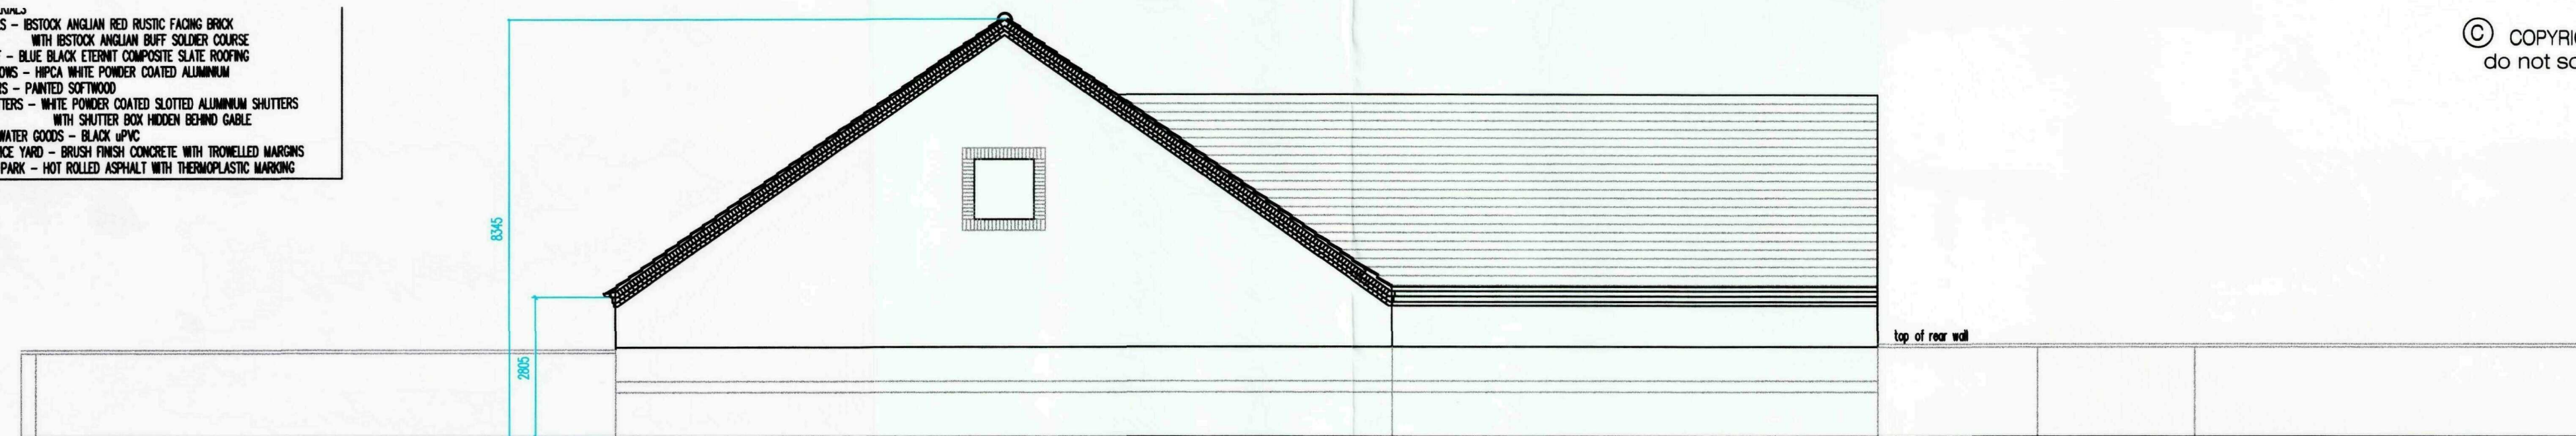


SOUTH ELEVATION

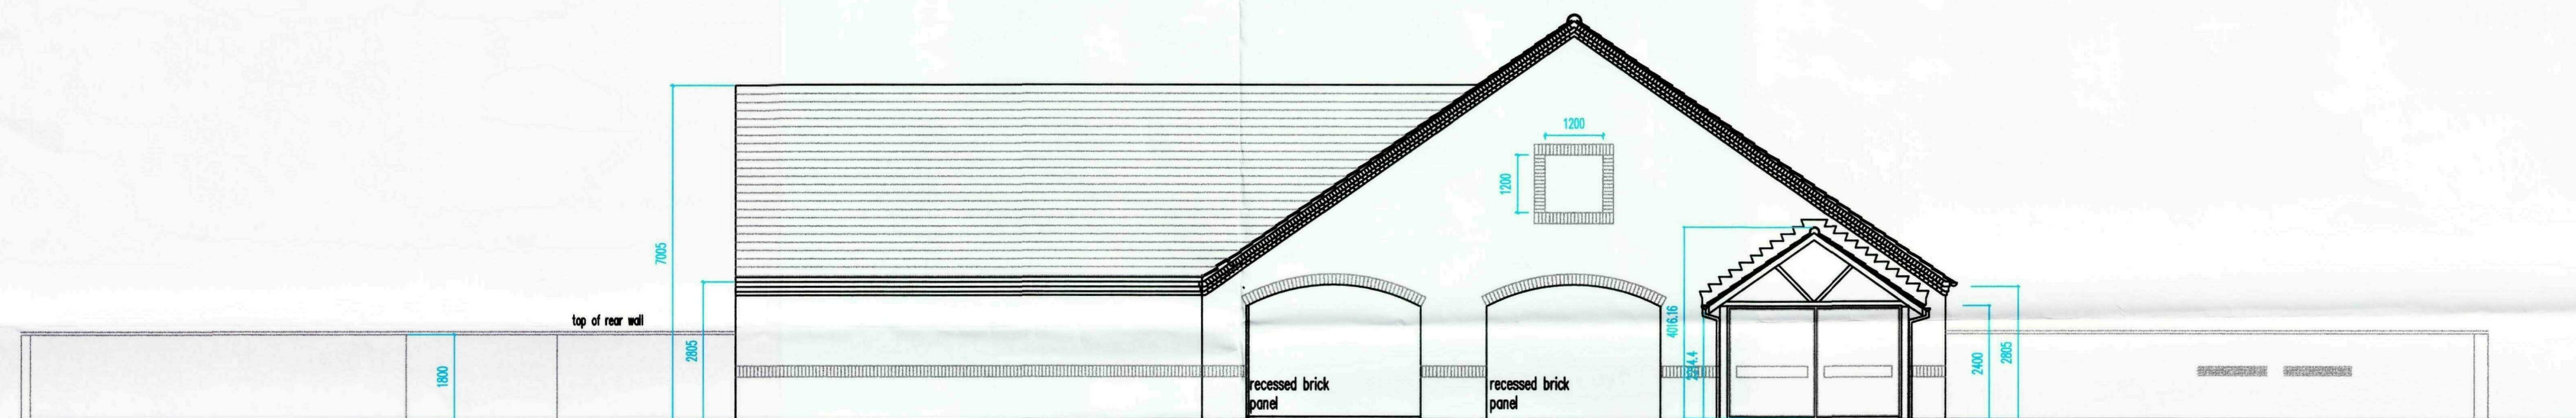

NORTH ELEVATION

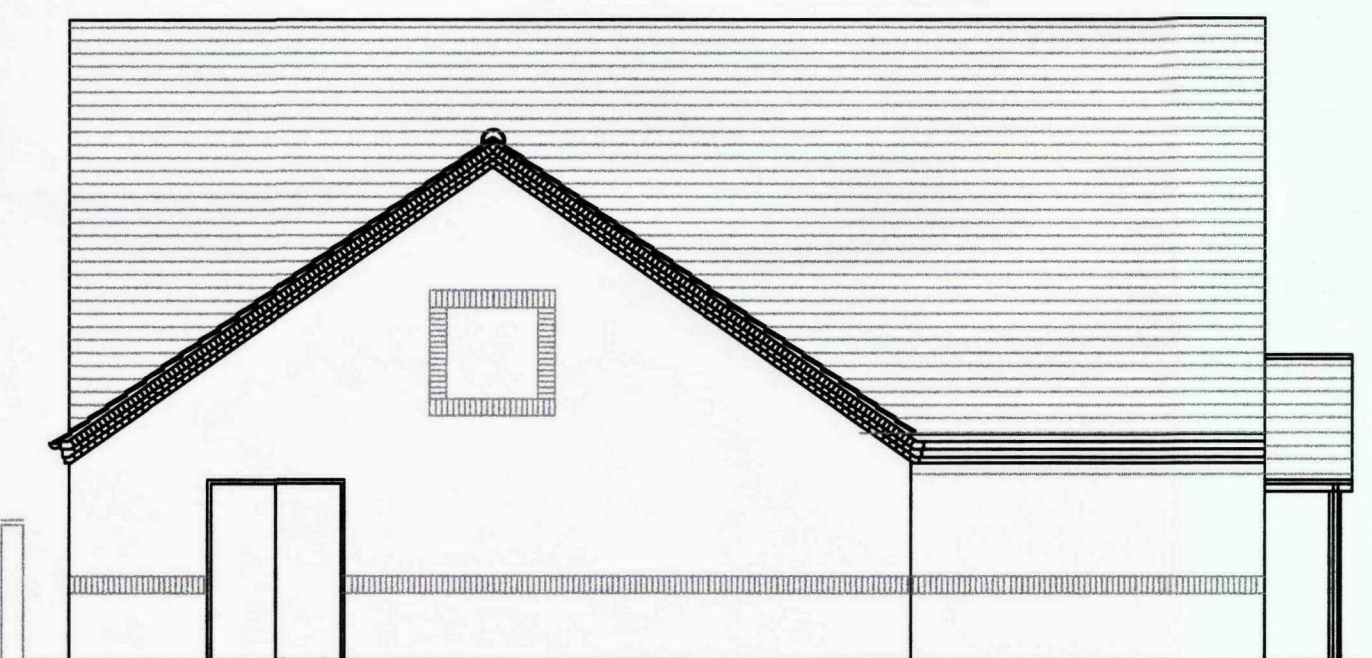


EAST ELEVATION

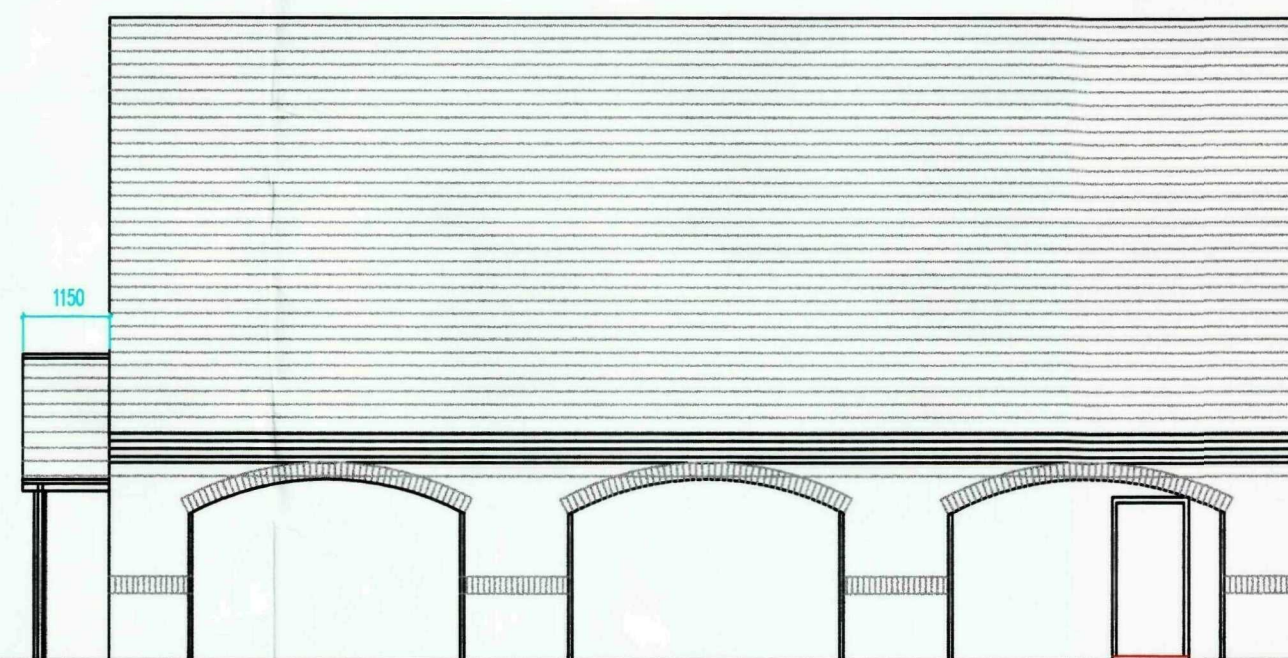

WEST ELEVATION

Ref: 24 FEB 2010
 Planning & Development
 3HDC

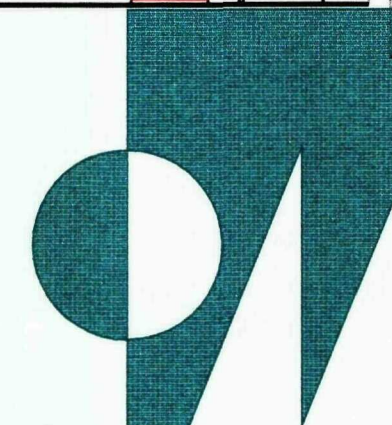

CLIENT + L C S PROPERTY LTD
 PROJECT + SUTTON BRIDGE

DRAWING + ELEVATIONS AS EXISTING

JOB NUMBER + 29-52

DRAWING NUMBER + 2952-05

SCALE + 1-100 @ A2

REVISION +


DEREK MORRIS ARCHITECTS LIMITED

THE STUDIO + MALT KILN ROAD + FENTON + LINCOLN + LN1 2EW


Telephone + 01427 718910 Email derek-morris@btconnect.com

WALLS - IBSTOCK ANGLIAN RED RUSTIC FACING BRICK
WITH IBSTOCK ANGLIAN BUFF SOLDIER COURSE
ROOF - BLUE BLACK ETERNIT COMPOSITE SLATE ROOFING
WINDOWS - HPCA WHITE POWDER COATED ALUMINIUM
DOORS - PAINTED SOFTWOOD
SHUTTERS - WHITE POWDER COATED SLOTTED ALUMINIUM SHUTTERS
WITH SHUTTER BOX HIDDEN BEHIND GABLE
RAINWATER GOODS - BLACK UPVC
SERVICE YARD - BRUSH FINISH CONCRETE WITH TROWELLED MARGINS
CAR PARK - HOT ROLLED ASPHALT WITH THERMOPLASTIC MARKING

© COPYRIGHT DEREK MORRIS
do not scale this drawing

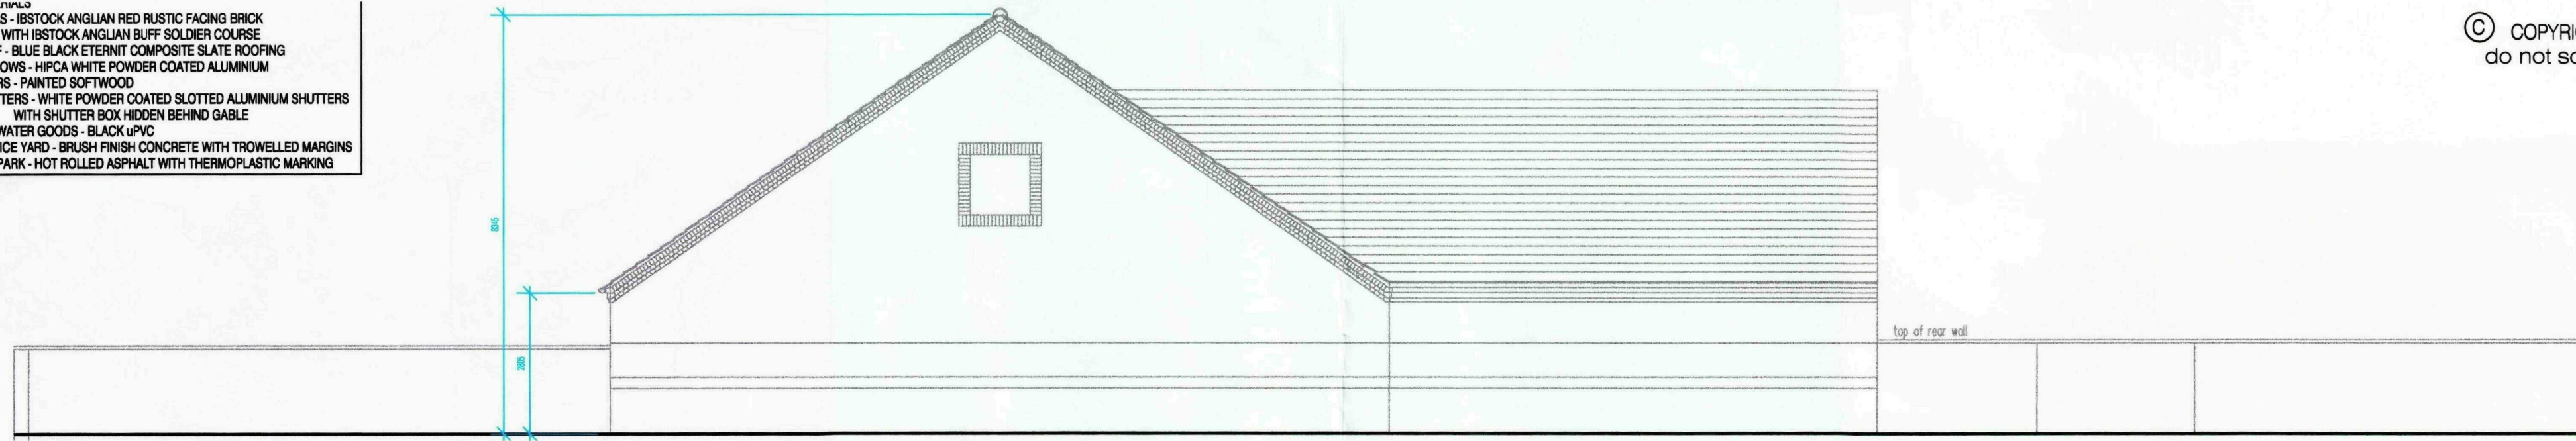


SOUTH ELEVATION

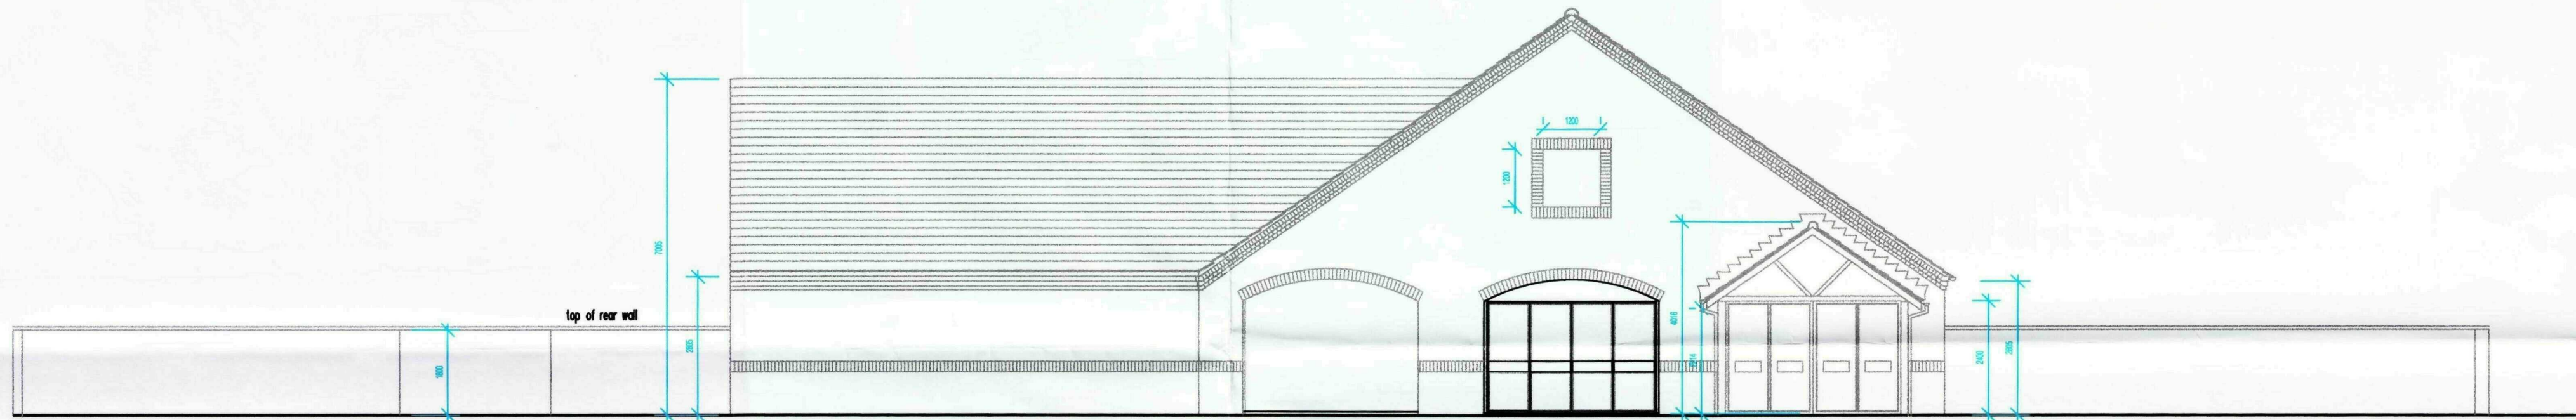


NORTH ELEVATION


EXISTING RECESSED BRICK PANEL REMOVED.
INSTALL NEW INTERNAL ROLLER SHUTTER
OF WHITE PERFORATED LATHE ALUMINIUM
WHITE ALUMINIUM FACED TURNING PIECE
NEW WHITE ALUMINIUM DOUBLE GLAZED WINDOW

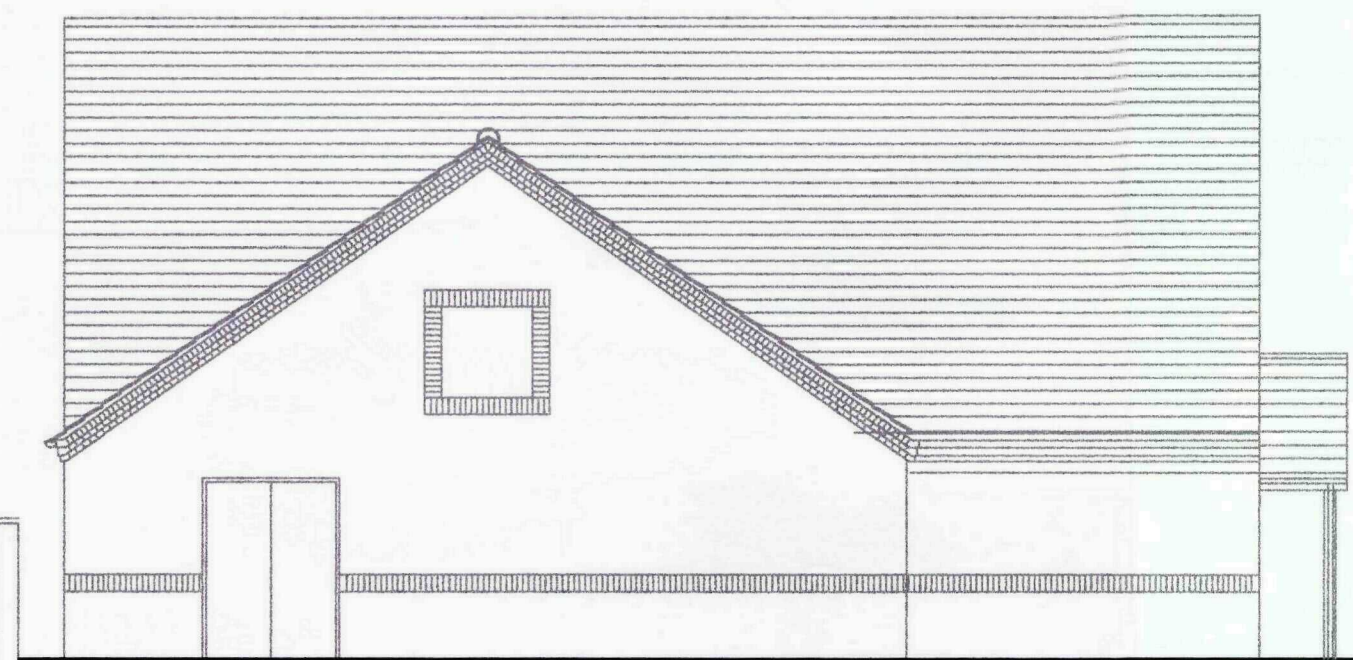

EAST ELEVATION

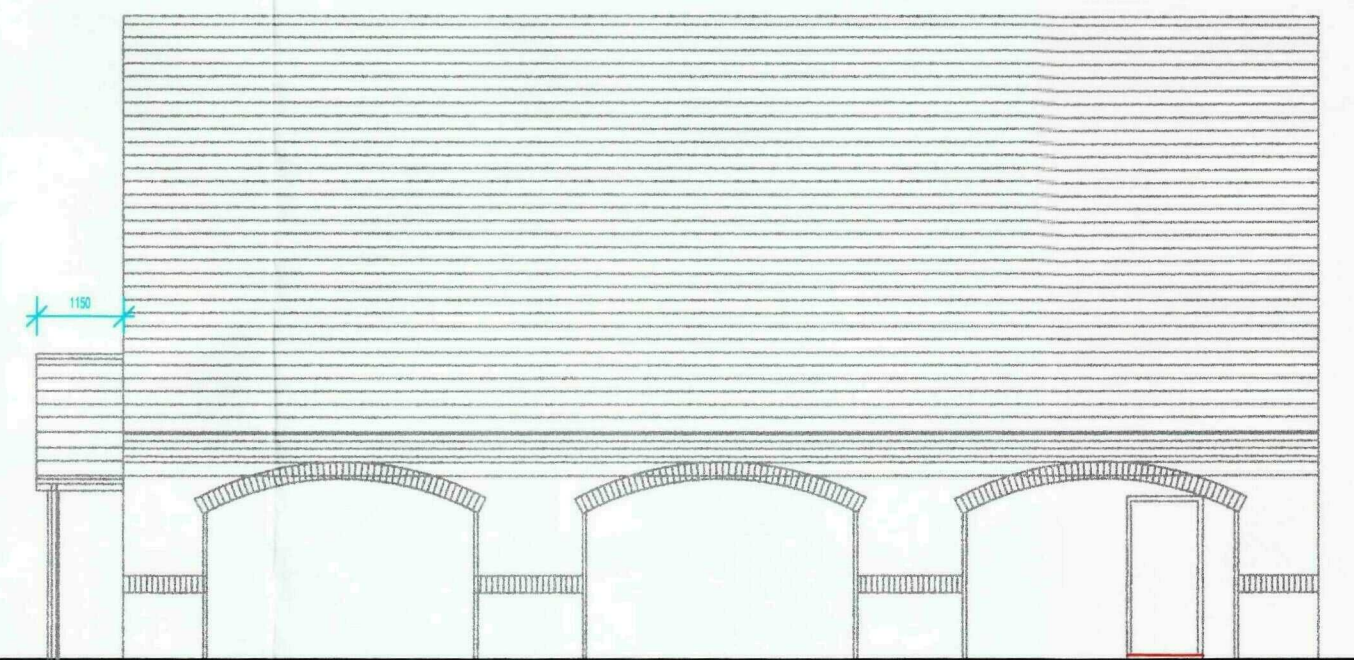

WEST ELEVATION

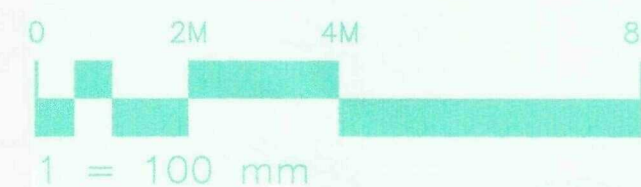

Ref: 014-10
24 FEB 2010
3MDC
Planning & Development



CLIENT + L C S PROPERTY LTD
PROJECT + SUTTON BRIDGE

DRAWING + ELEVATIONS AS PROPOSED

JOB NUMBER + 29-52

DRAWING NUMBER + 2952-02


SCALE + 1:100 @ A2

REVISION +


DEREK MORRIS ARCHITECTS LIMITED

THE STUDIO + MALT KILN ROAD + FENTON + LINCOLN + LN1 2EW
Telephone + 01427 718910 Email derek-morris@btconnect.com


© COPYRIGHT DEREK MORRIS
do not scale this drawing

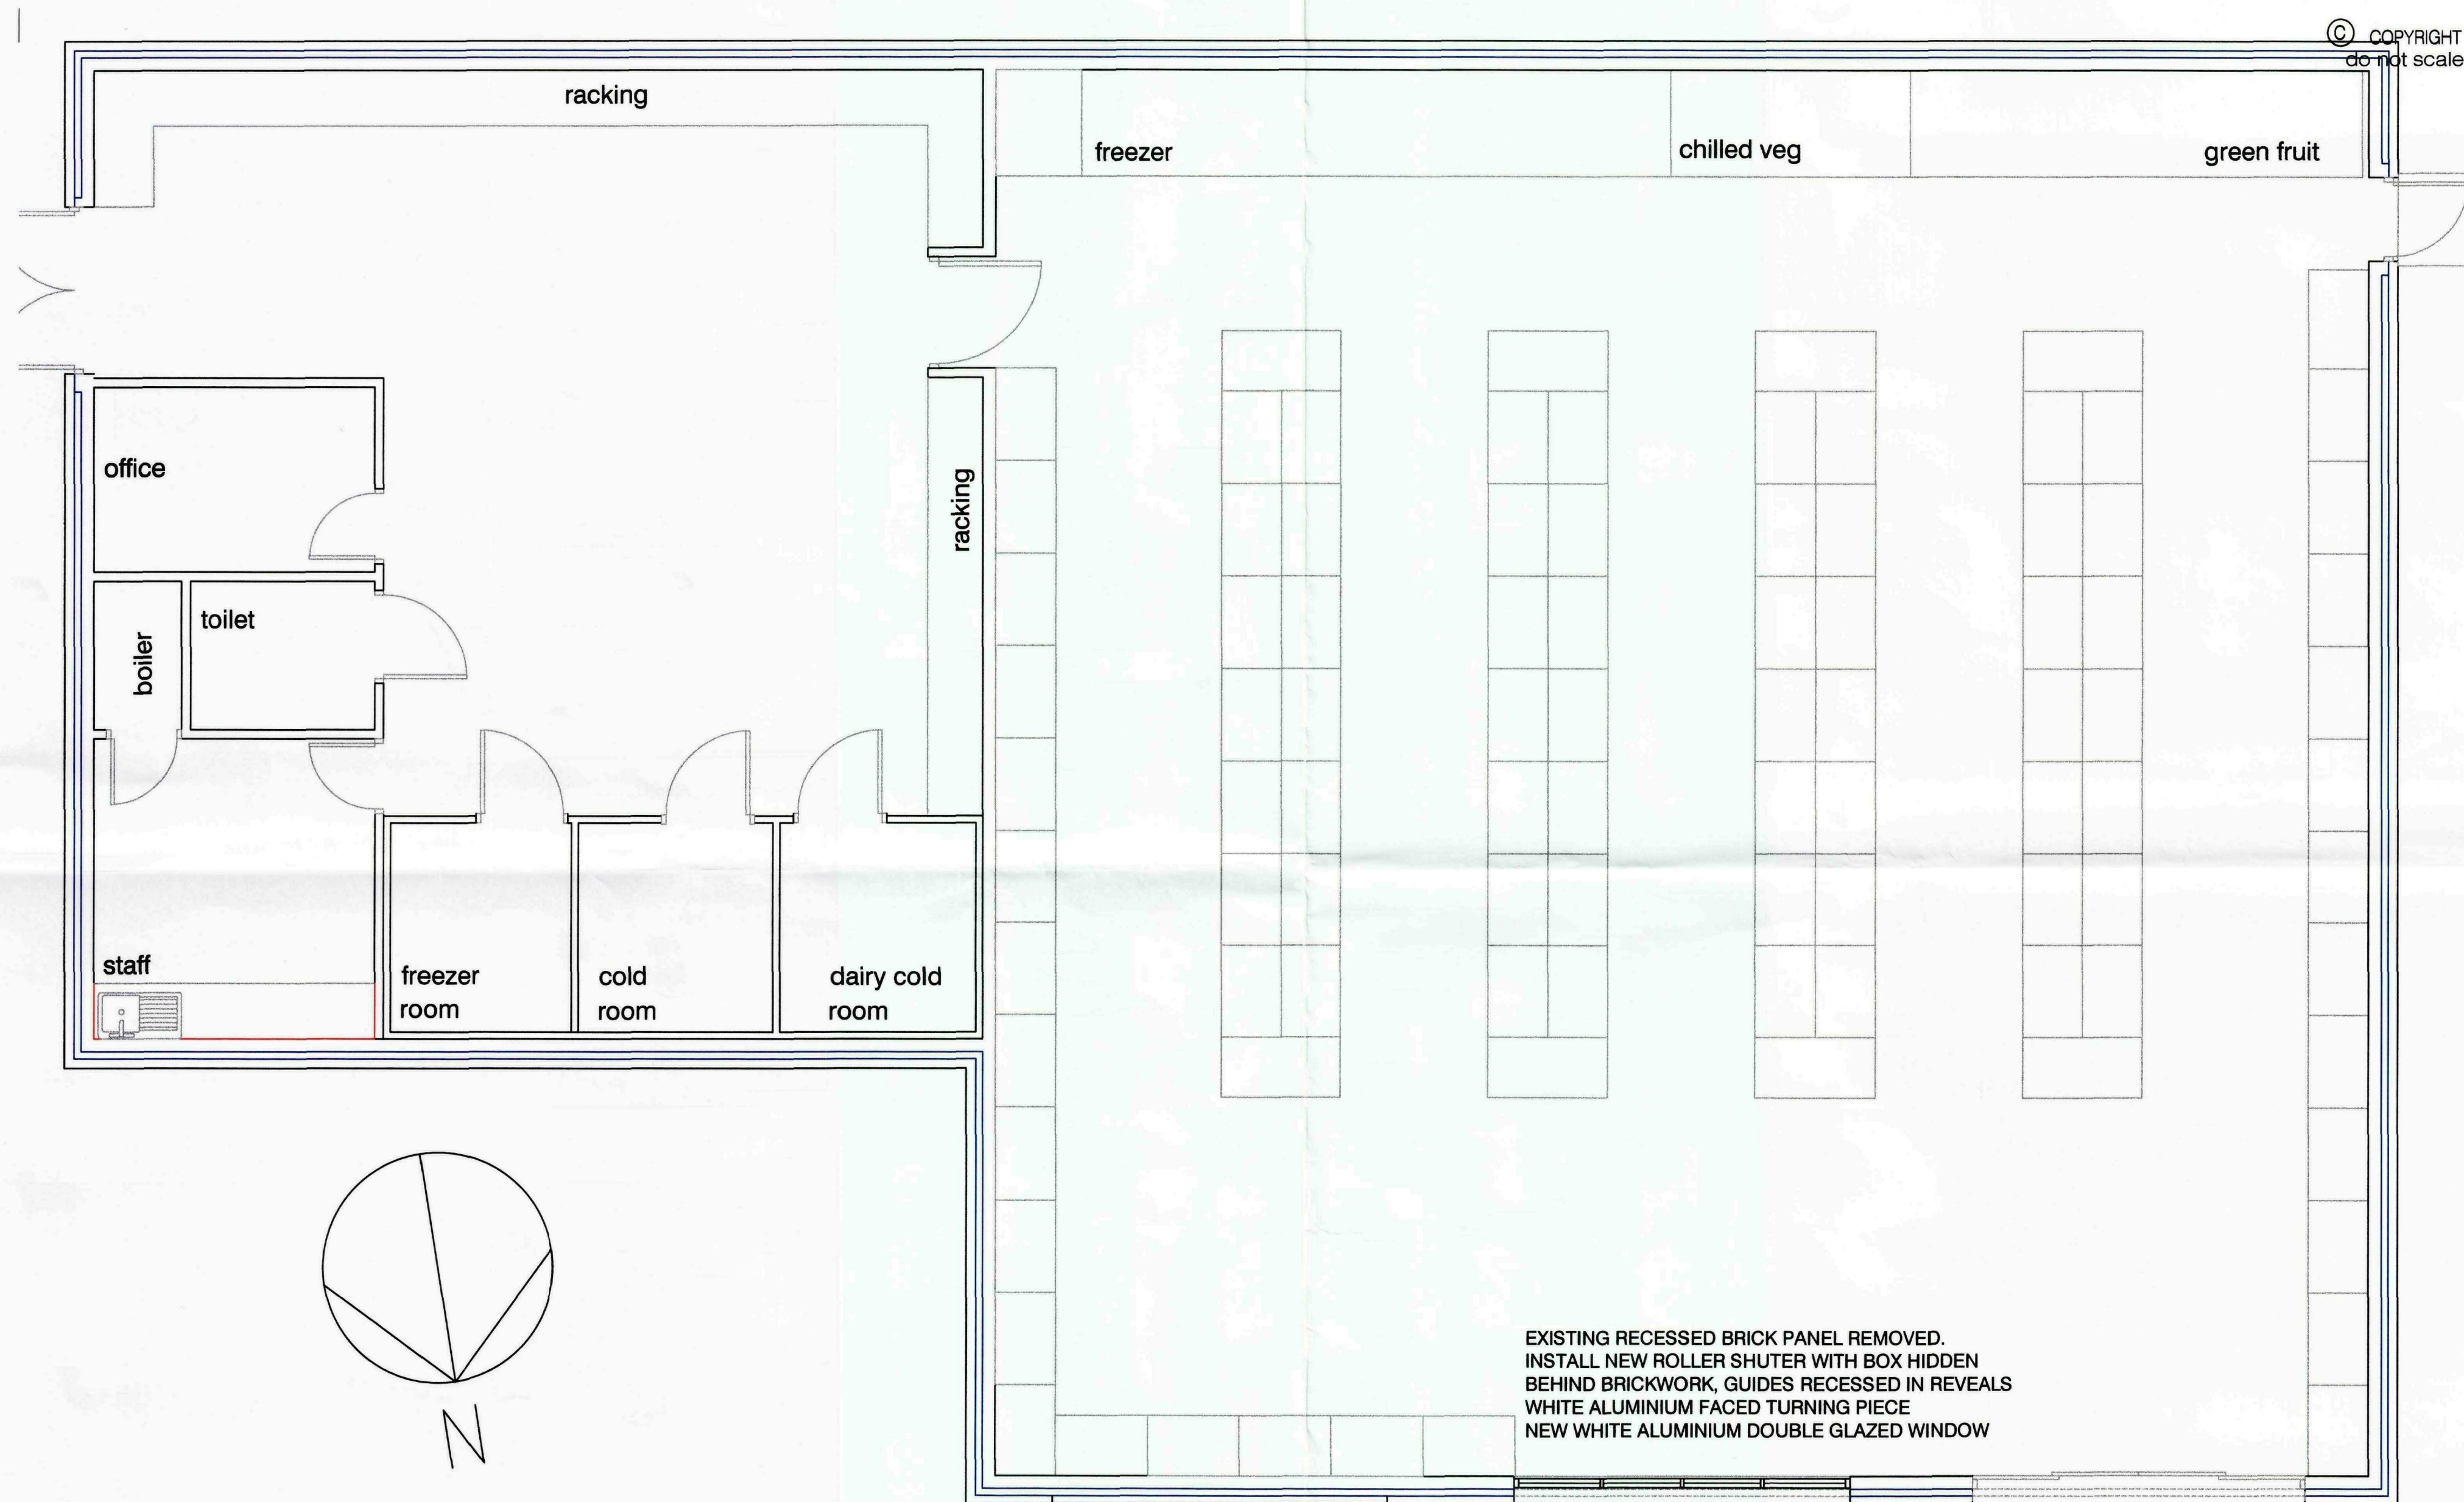

EXISTING RECESSED BRICK PANEL REMOVED.
INSTALL NEW ROLLER SHUTTER WITH BOX HIDDEN
BEHIND BRICKWORK, GUIDES RECESSED IN REVEALS
WHITE ALUMINIUM FACED TURNING PIECE
NEW WHITE ALUMINIUM DOUBLE GLAZED WINDOW

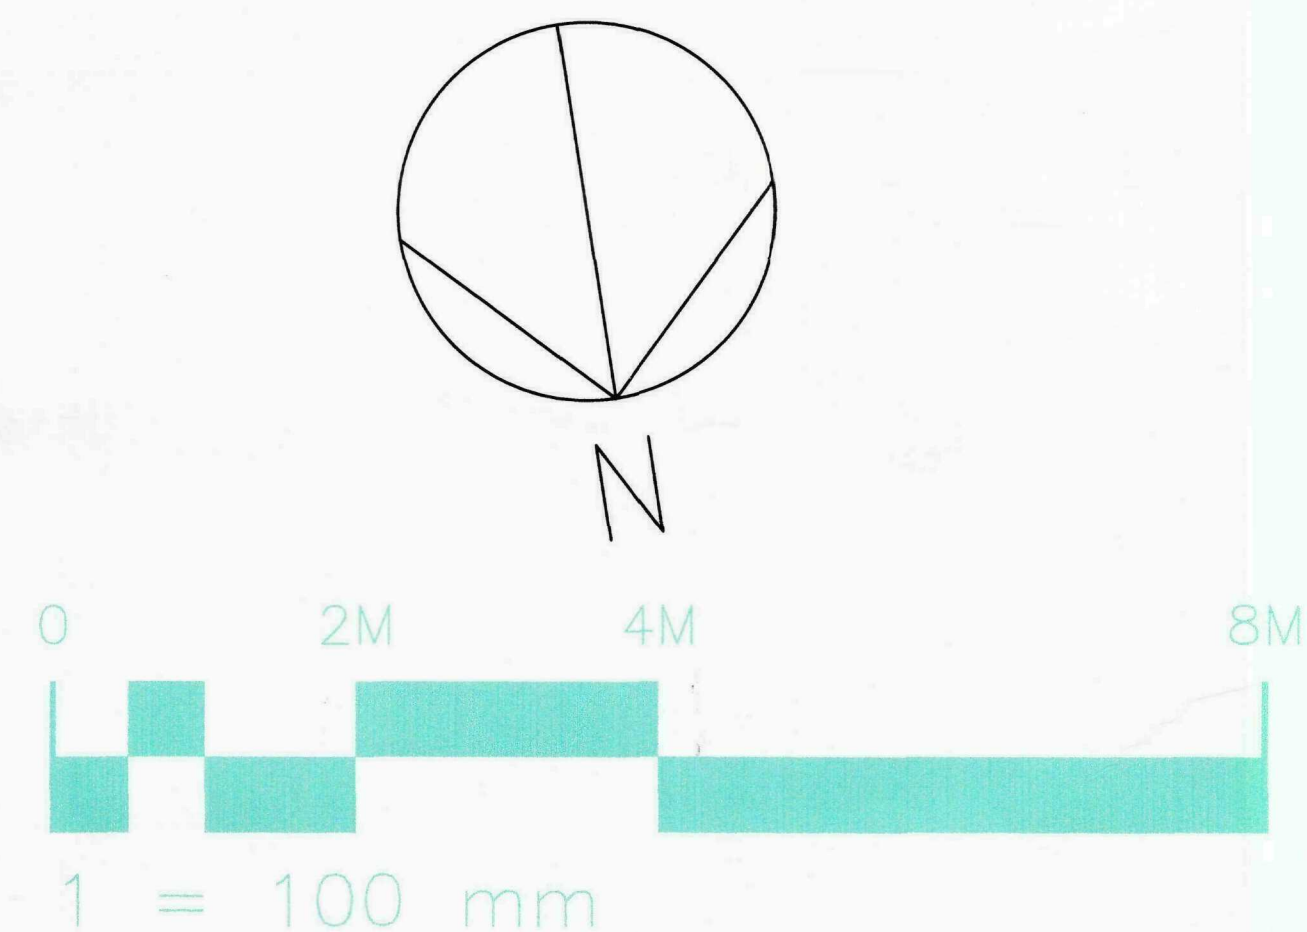

Ref: 0144-10
24 FEB 2010
3HDC
Planning & Design Ltd

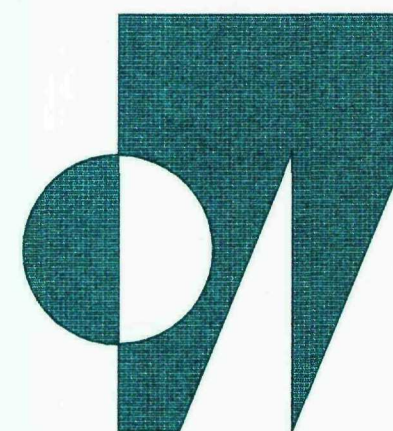

CLIENT + L C S PROPERTY LTD
PROJECT + SUTTON BRIDGE

DRAWING + PLAN AS PROPOSED

JOB NUMBER + 29-52

DRAWING NUMBER + 2952-03

SCALE + 1-50 @ A2

REVISION +

DEREK MORRIS ARCHITECTS LIMITED
THE STUDIO + MALT KILN ROAD + FENTON + LINCOLN + LN1 2EW
Telephone + 01427 718910 Email derek-morris@btconnect.com