


Fenberry Farm PE12 9UX - Block Plan A3

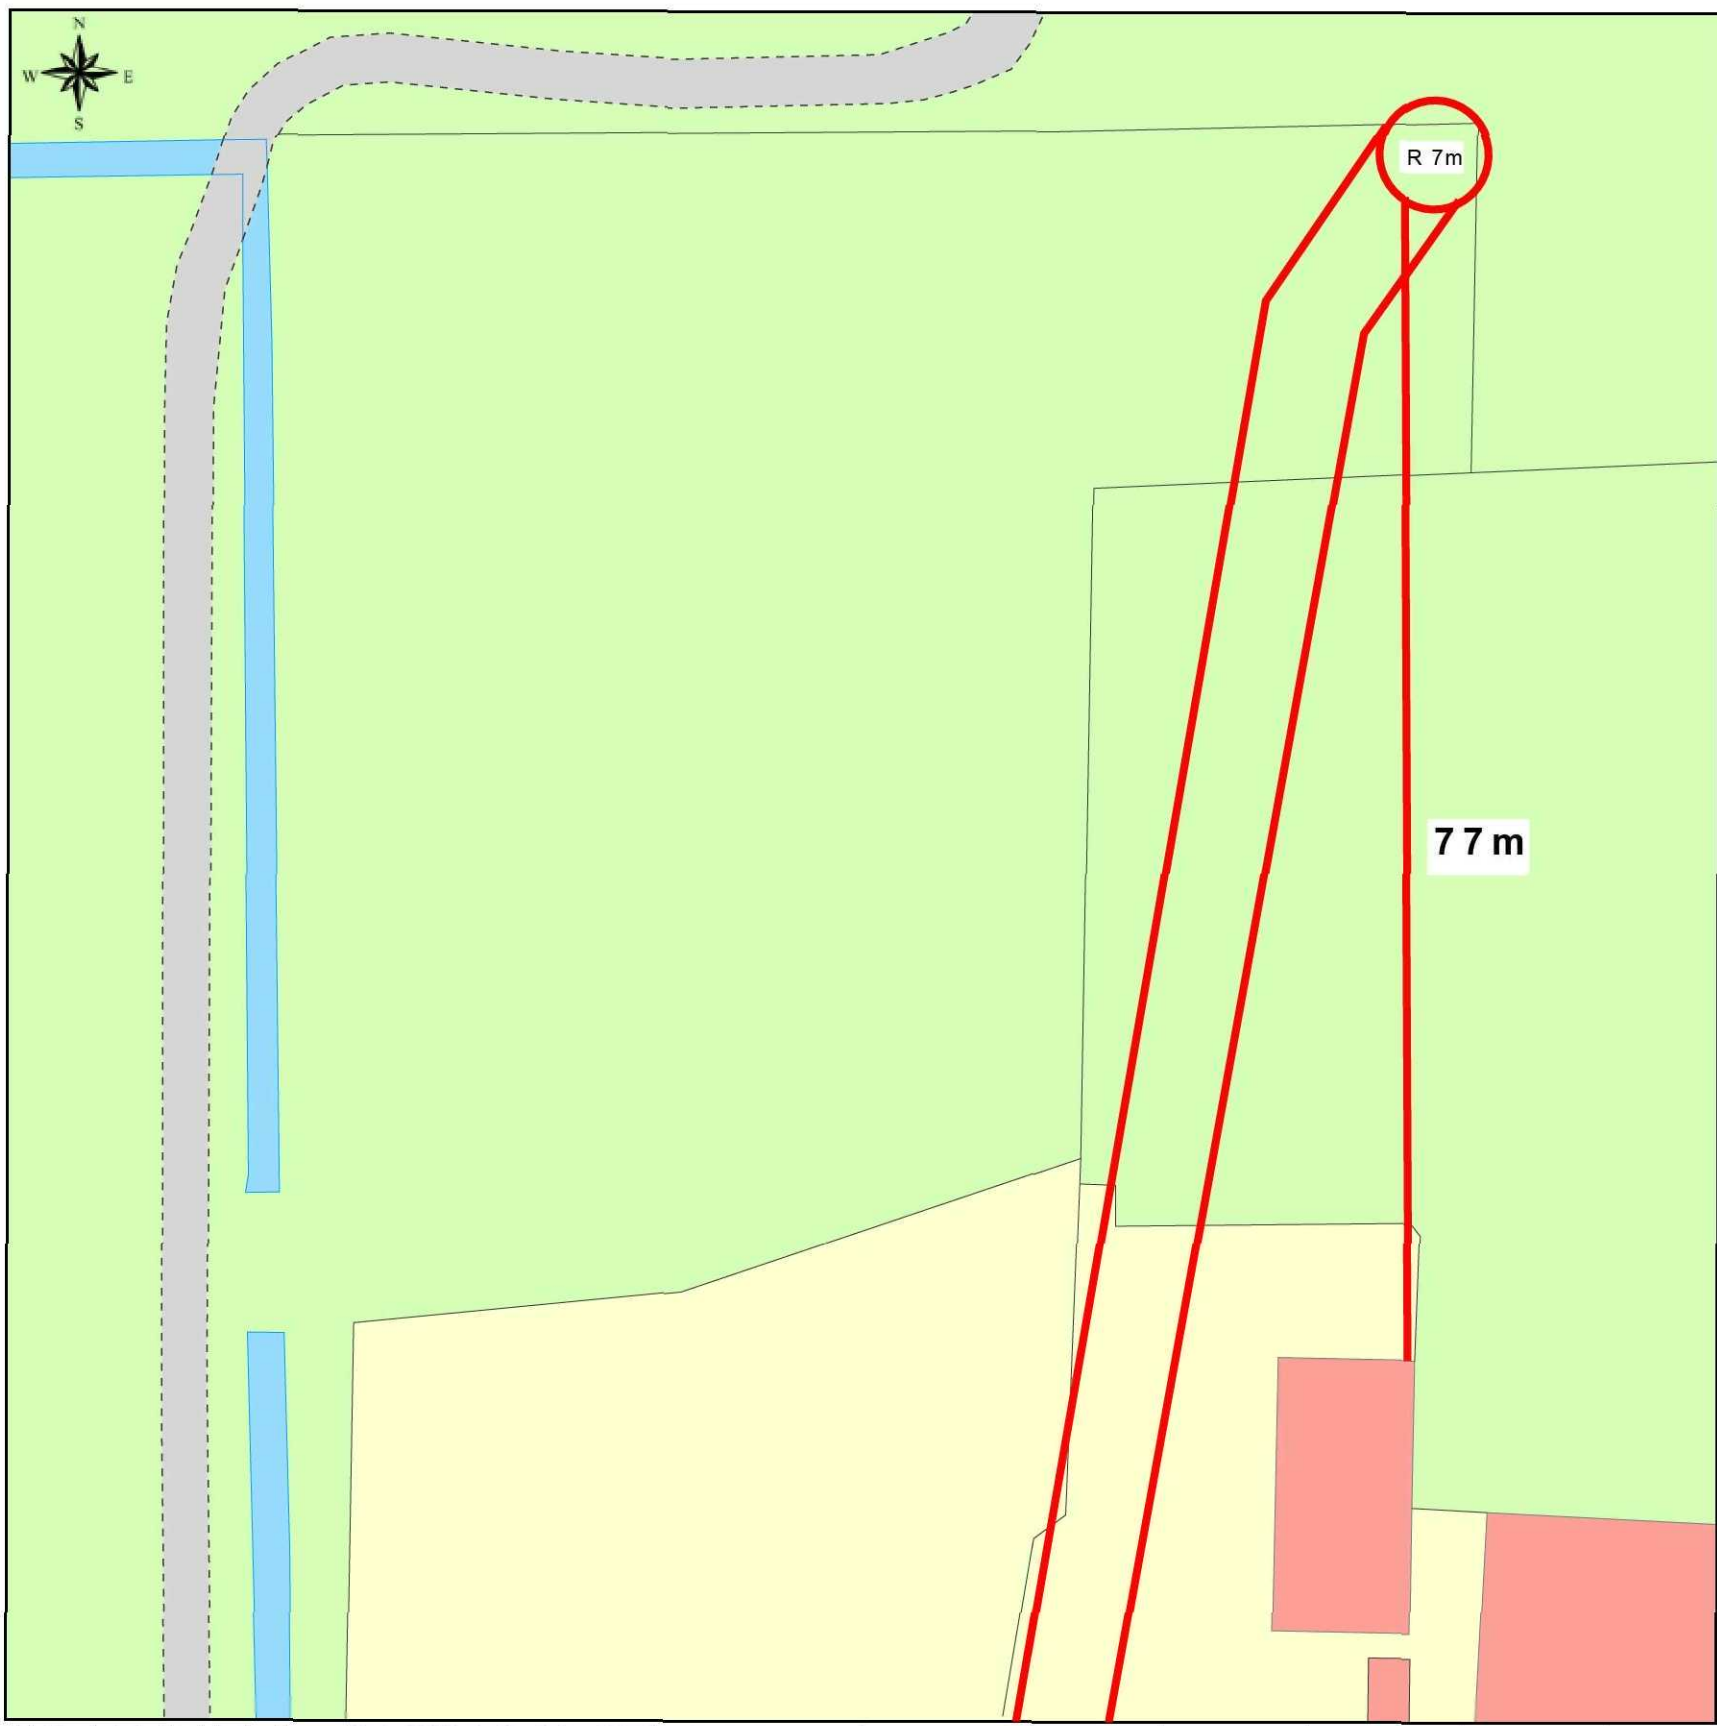

This Plan includes the following Licensed Data: OS MasterMap Colour PDF Site Plan by the Ordnance Survey National Geographic Database and incorporating surveyed revision available at the date of production. Reproduction in whole or in part is prohibited without the prior permission of Ordnance Survey. The representation of a road, track or path is no evidence of a right of way. The representation of features as lines is no evidence of a property boundary. © Crown copyright, All rights reserved 2012. Licence number 0100031673

Scale: 1:500, paper size: A3

C727

Fenberry Farm
Peterspoint
Sutton Bridge
Spadling
Lincolnshire
PE12 9UX