




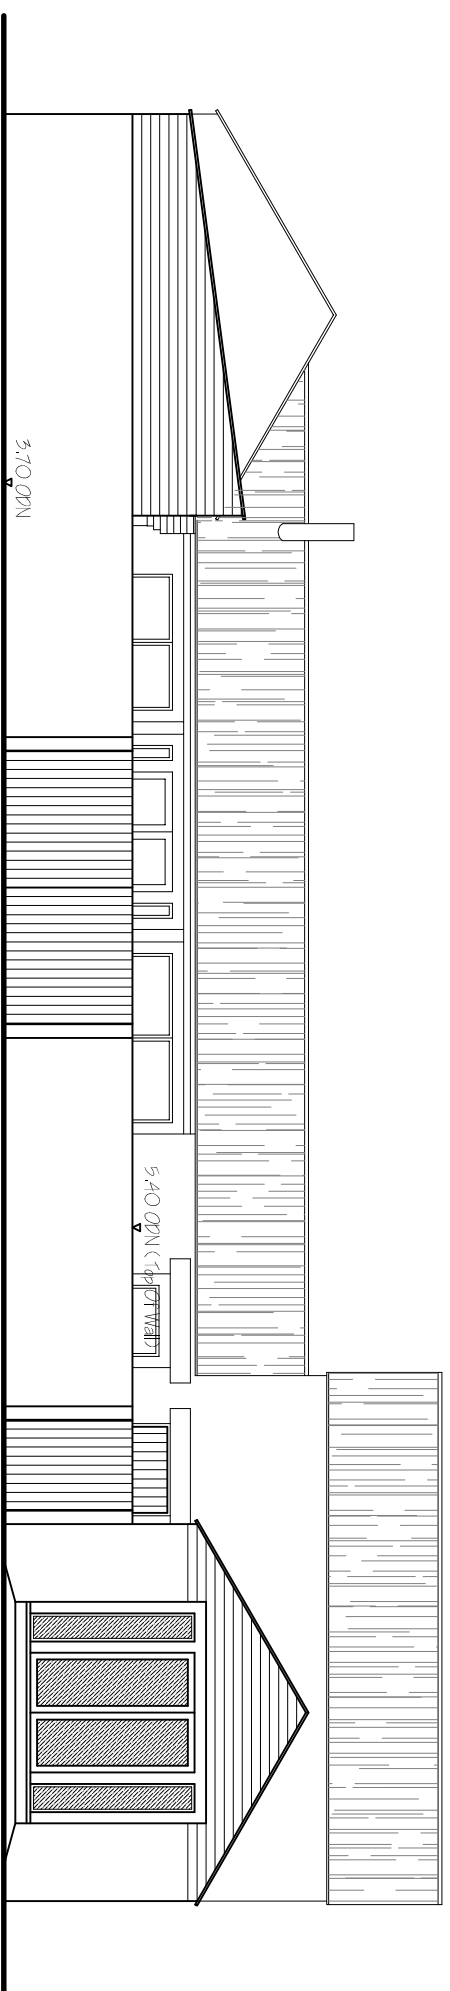


SOUTH ELEVATION

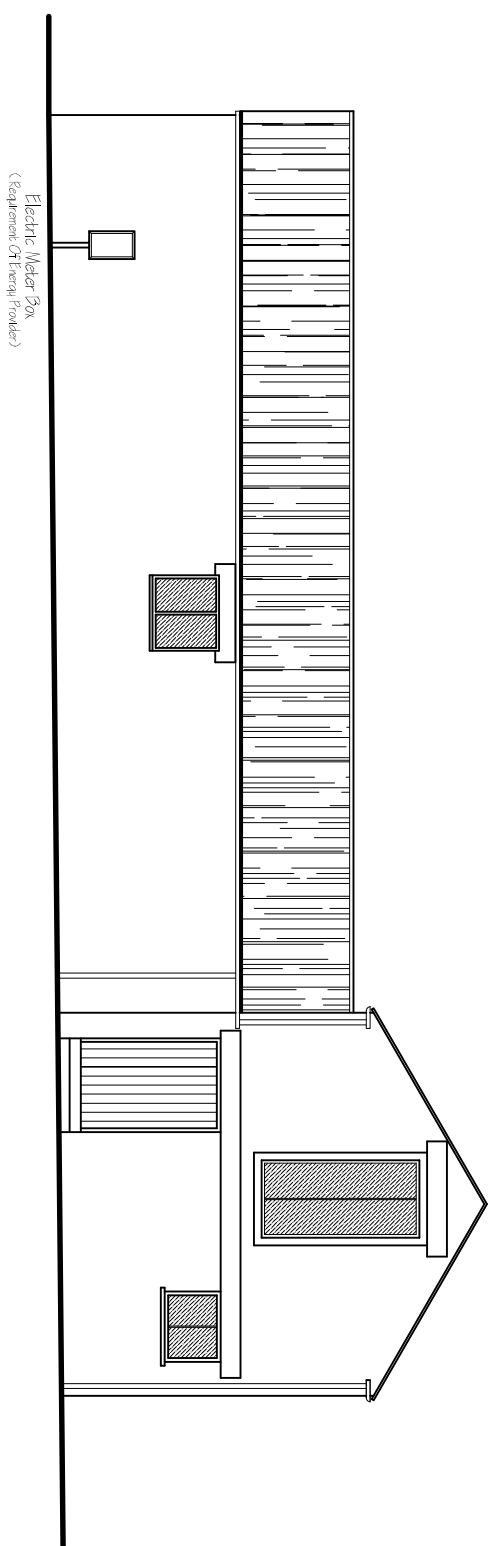



EAST ELEVATION

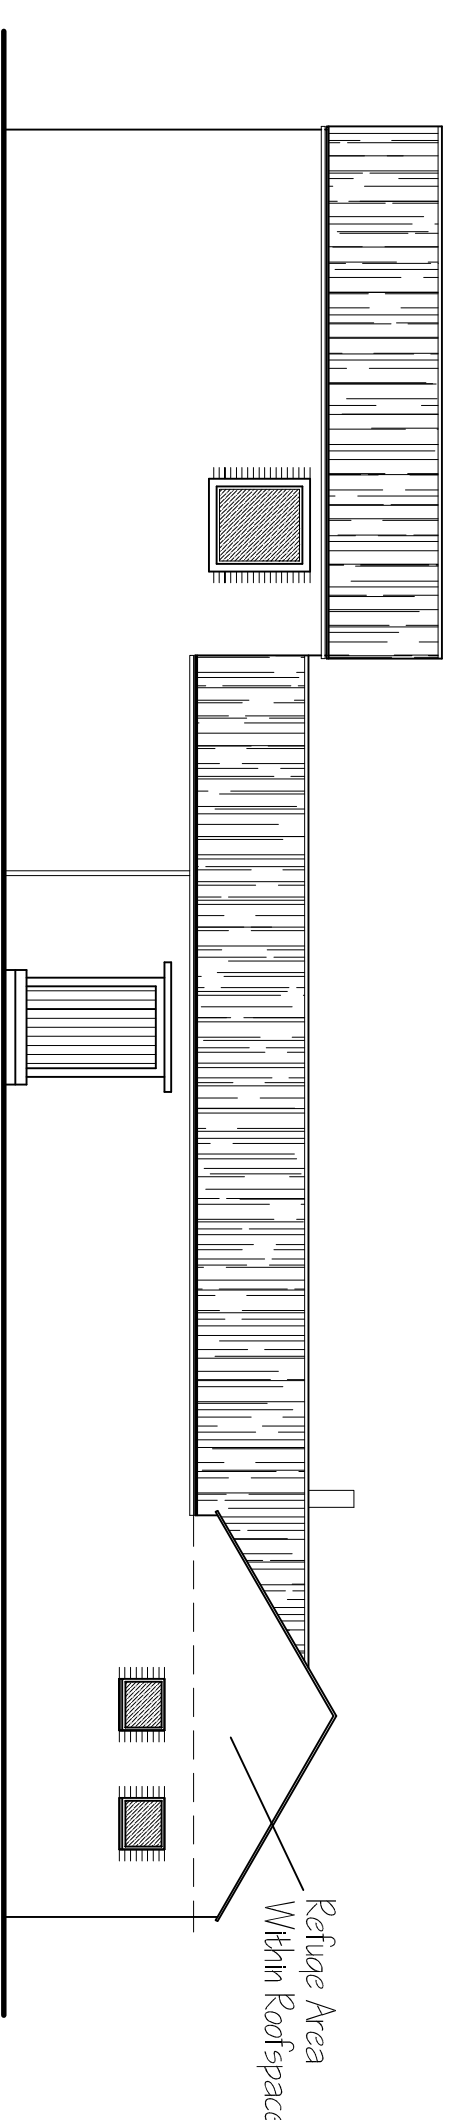


NORTH ELEVATION

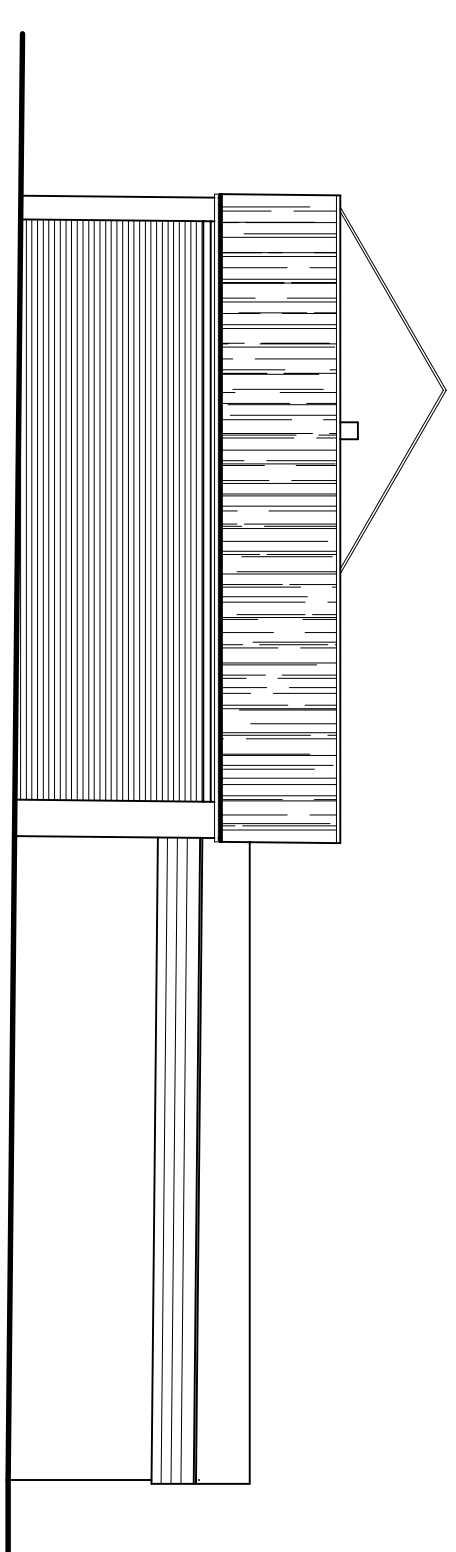


WEST ELEVATION

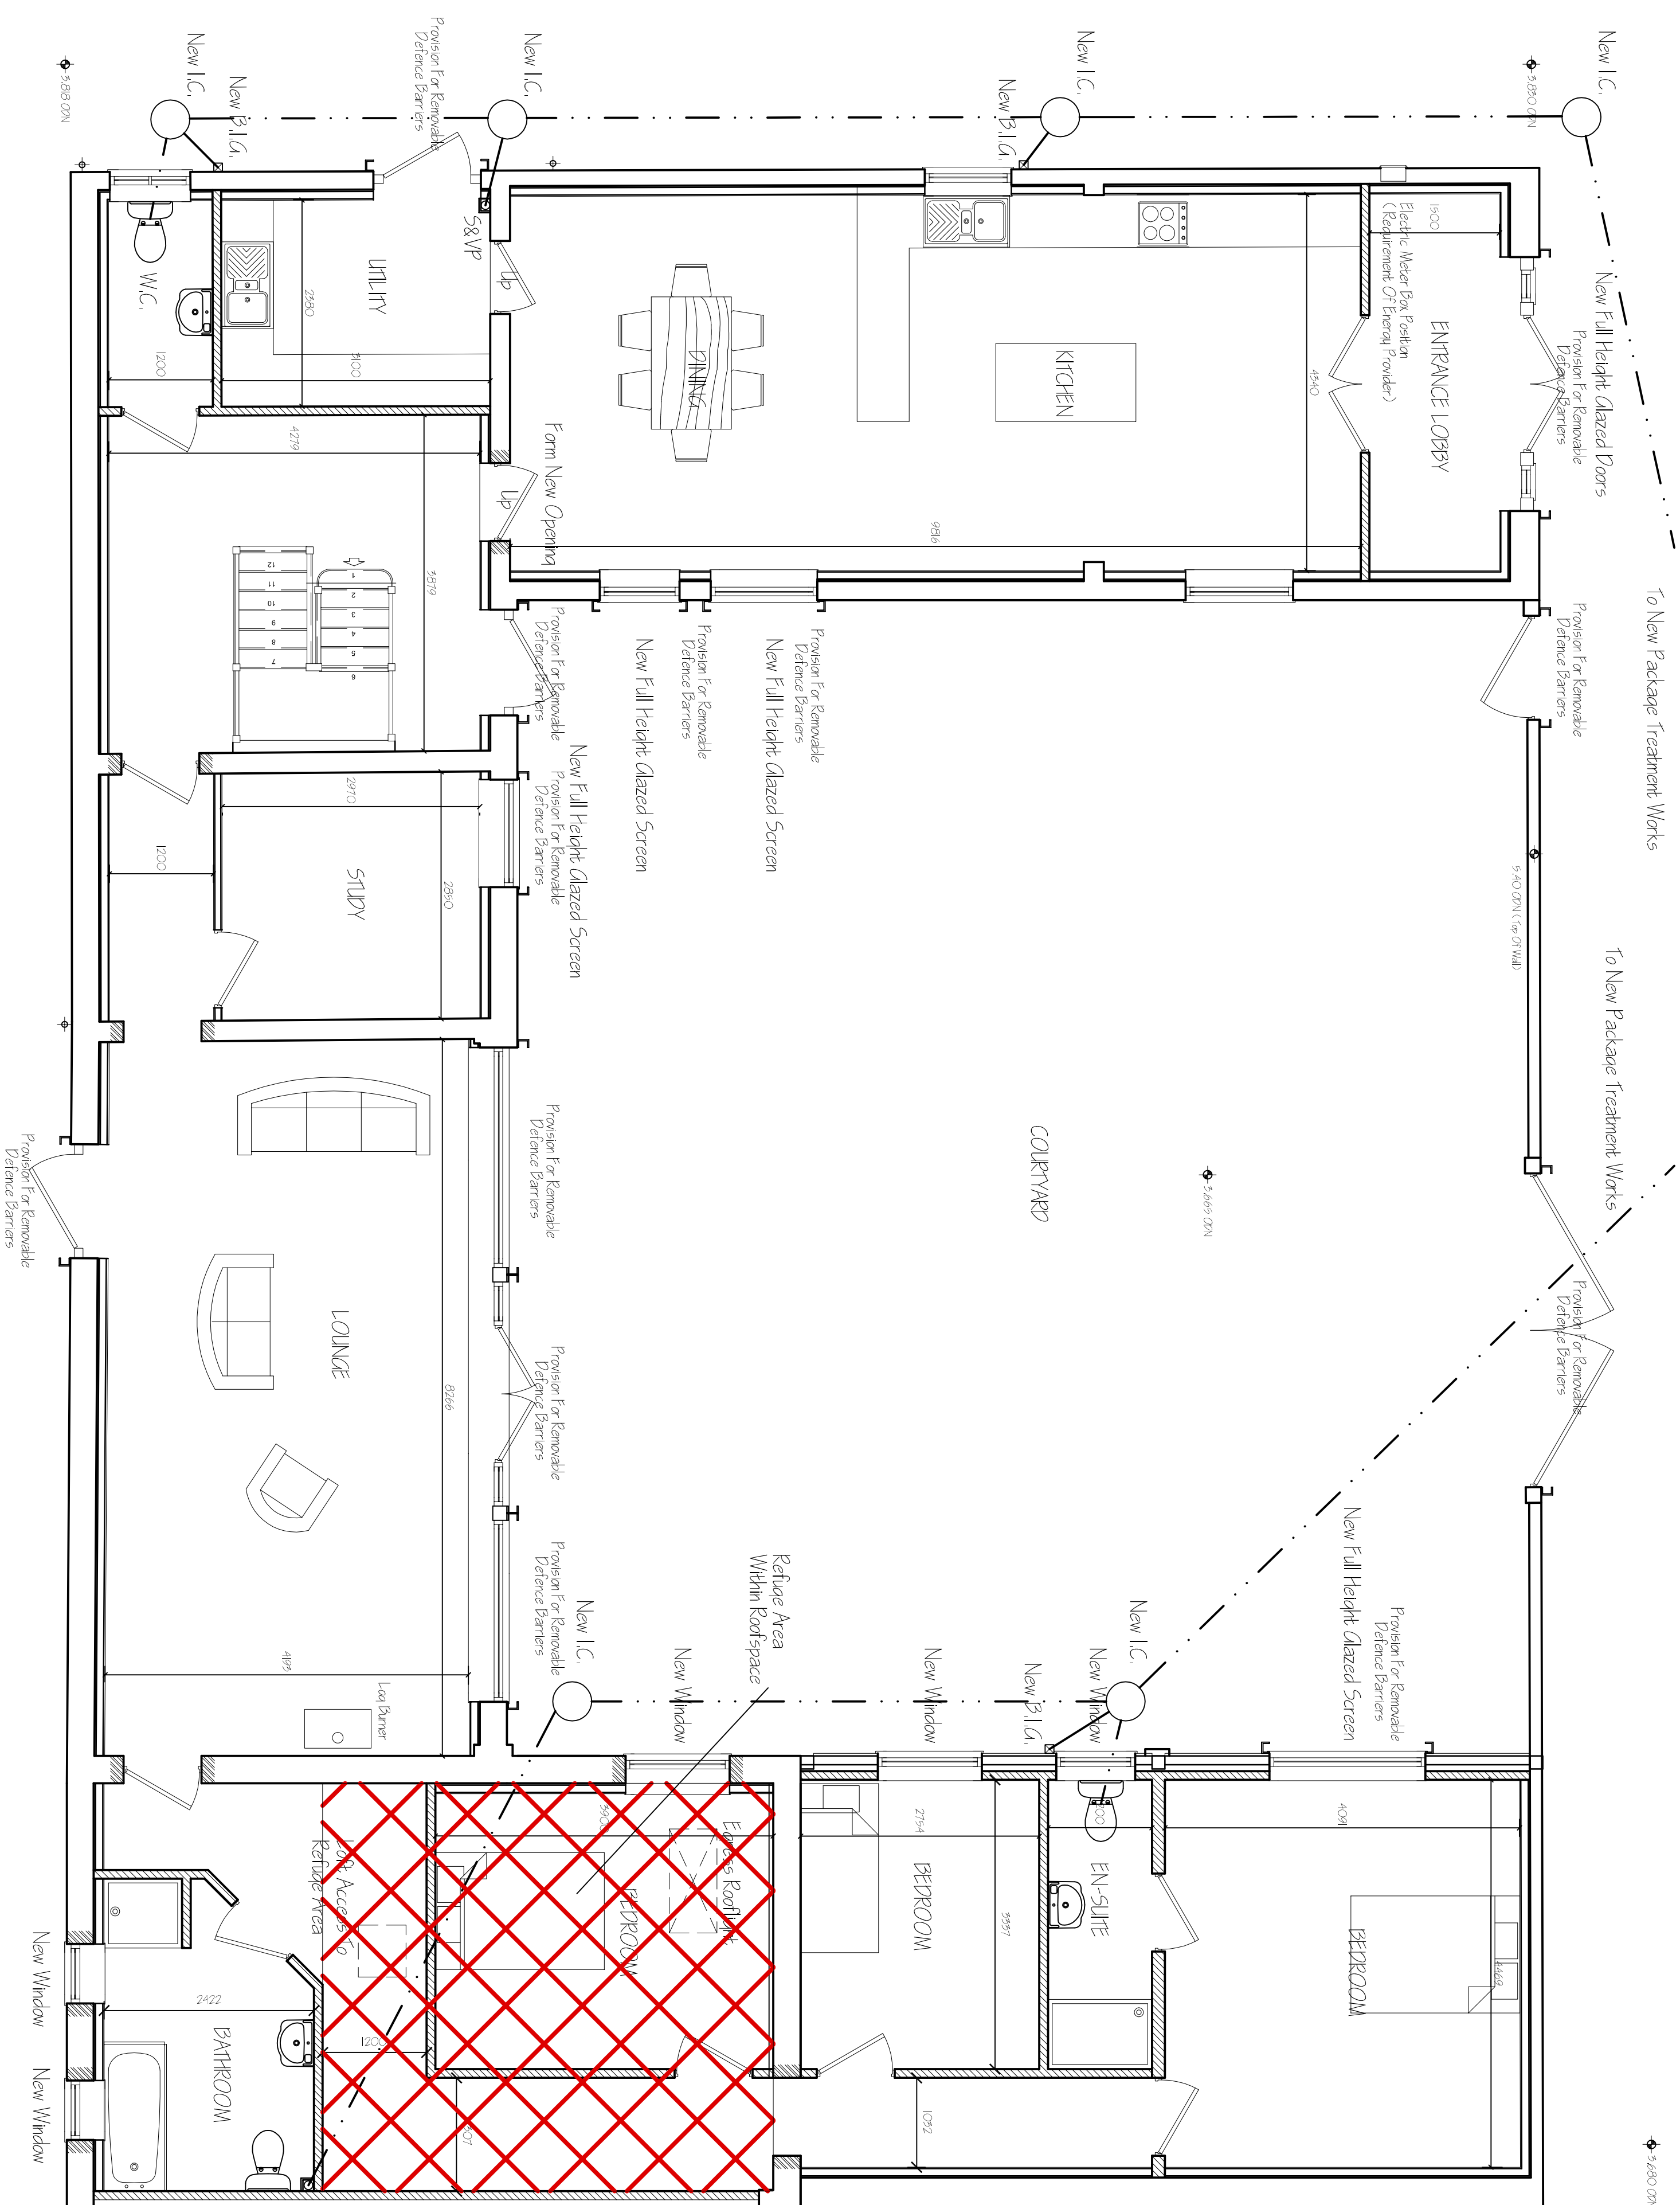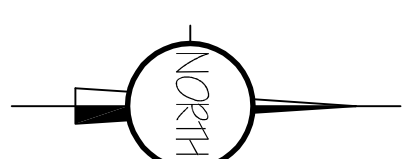

GROUND FLOOR PLAN

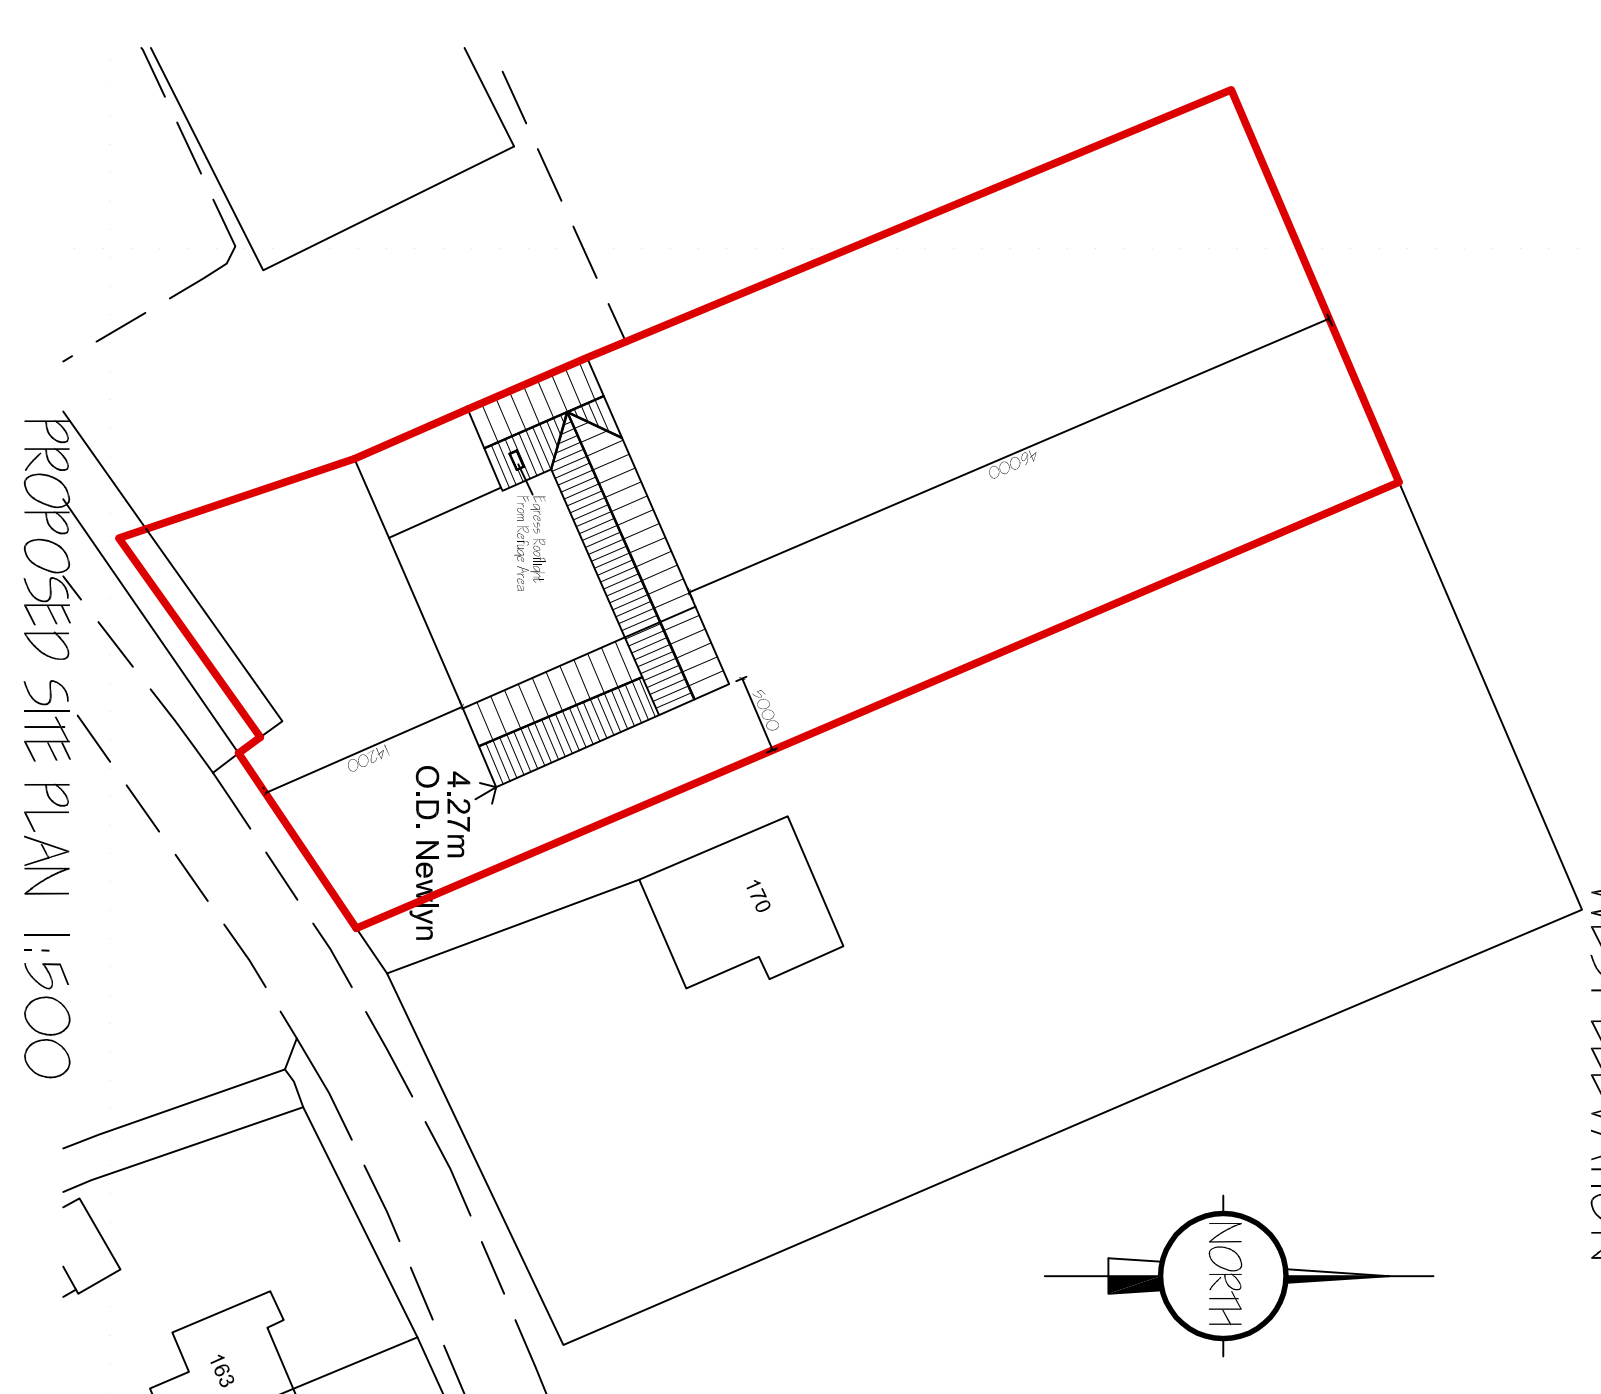

PROPOSED SITE PLAN 1:500

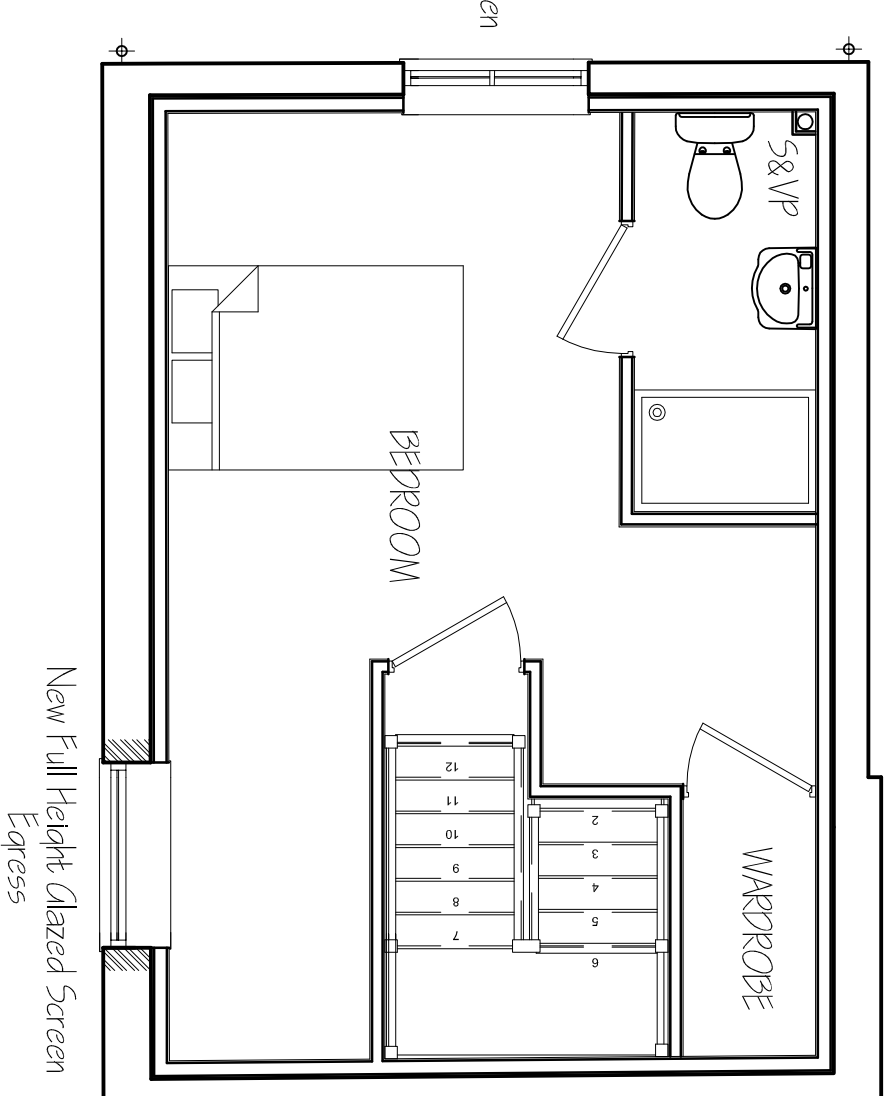

FIRST FLOOR PLAN

[illegible]

G. R. MERCHANT LTD.
I.ENG AMICE FWO

**ARCHITECTURAL, STRUCTURAL
AND LAND DRAINAGE
CONSULTANTS**

4 Wrights Mews
12A Park Road, Holbeach,
Spalding, Lincs. PE12 7EE
Tel: 01406 490800
Fax: 01406 425744

E-Mail: gr.merchant@btconnect.com

PROPOSED BARN CONVERSION
CLY'S HEAD ROAD, SUTTON BRIDGE
SPALDING
Lincs.

Client: MR & MRS S SKERRITT

FLOOR PLANS & ELEVATIONS - PROPOSED
SITE PLAN - PROPOSED

Job Ref.	Drawing No.
----------	-------------

Date	Drawn
JAN 2015	SLB

1:50, 1:100 (Unless Otherwise Stated)

1:50, 1:100 (Unless Otherwise Stated)

DO NOT SCALE FROM THIS DRAWING

This drawing is provided and may be reproduced, photocopied or used for any other purpose without the written permission of the copyright owner.

[illegible]