



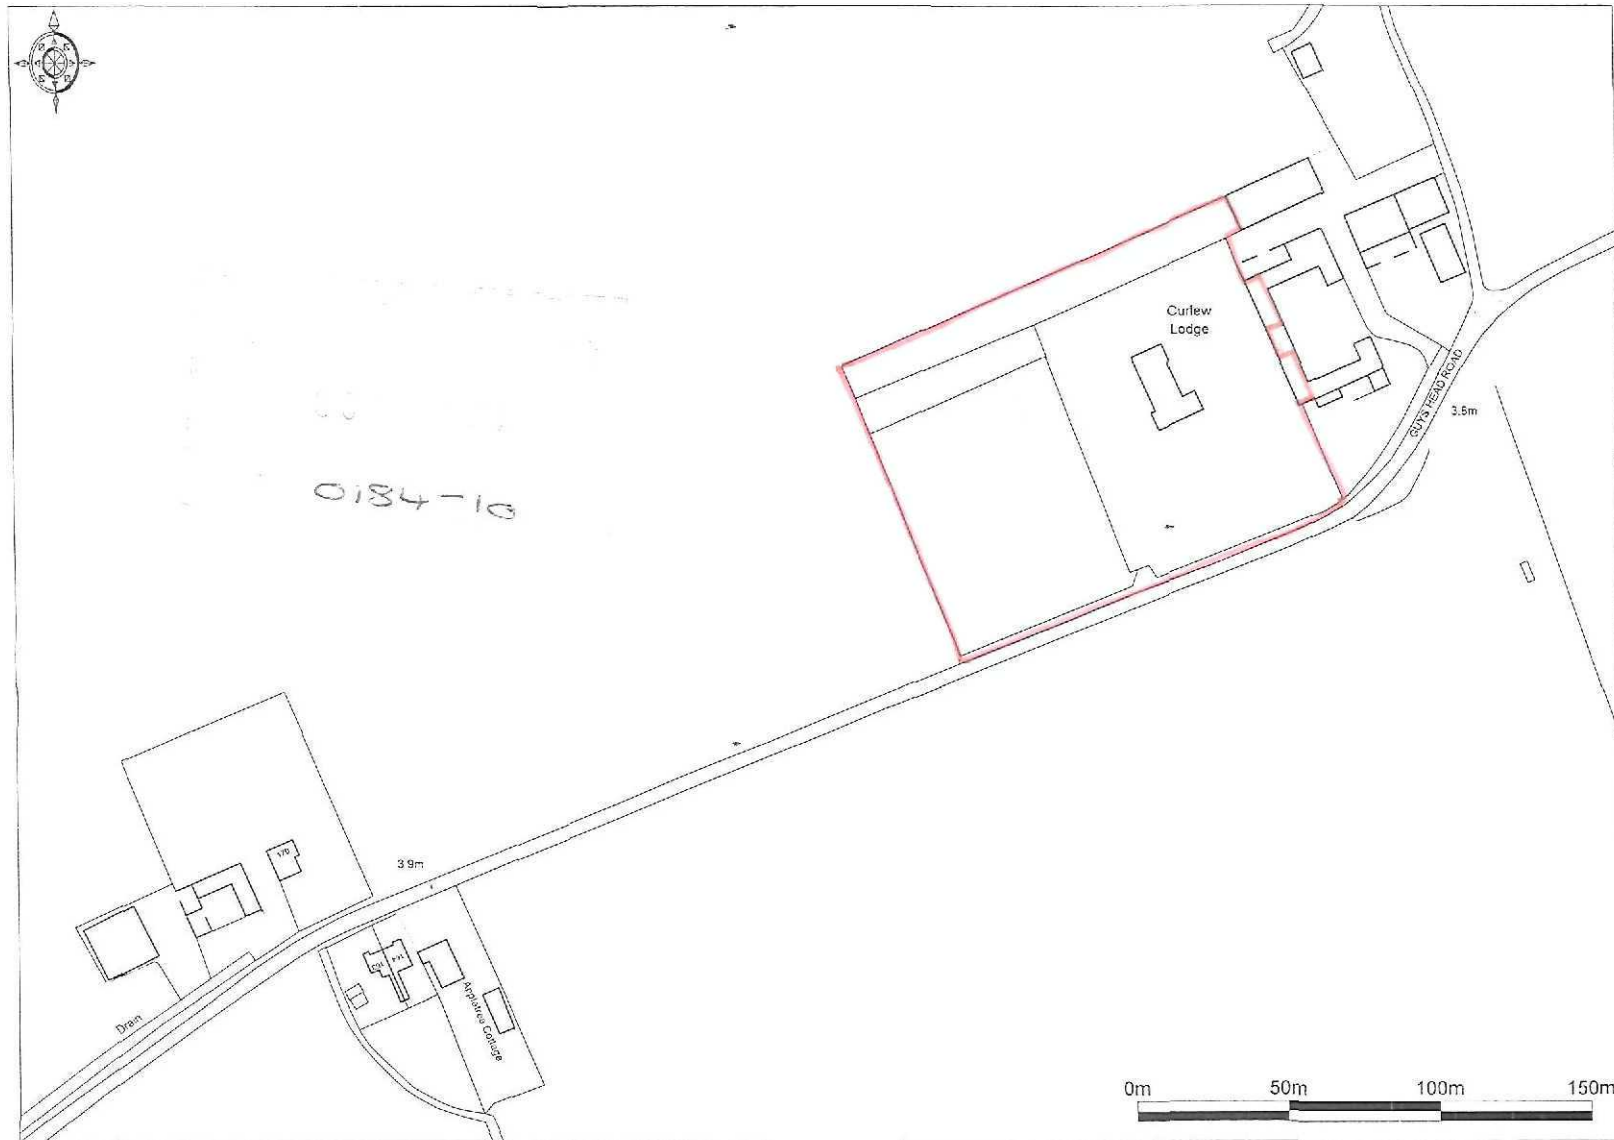

Enabled by
Ordnance Survey

© Crown Copyright 2009 All rights reserved. Licence number 100020449. Plotted Scale - 1:2500

NEIL DOWLMAN ARCHITECTURE LTD LICENCE NO. 100040661

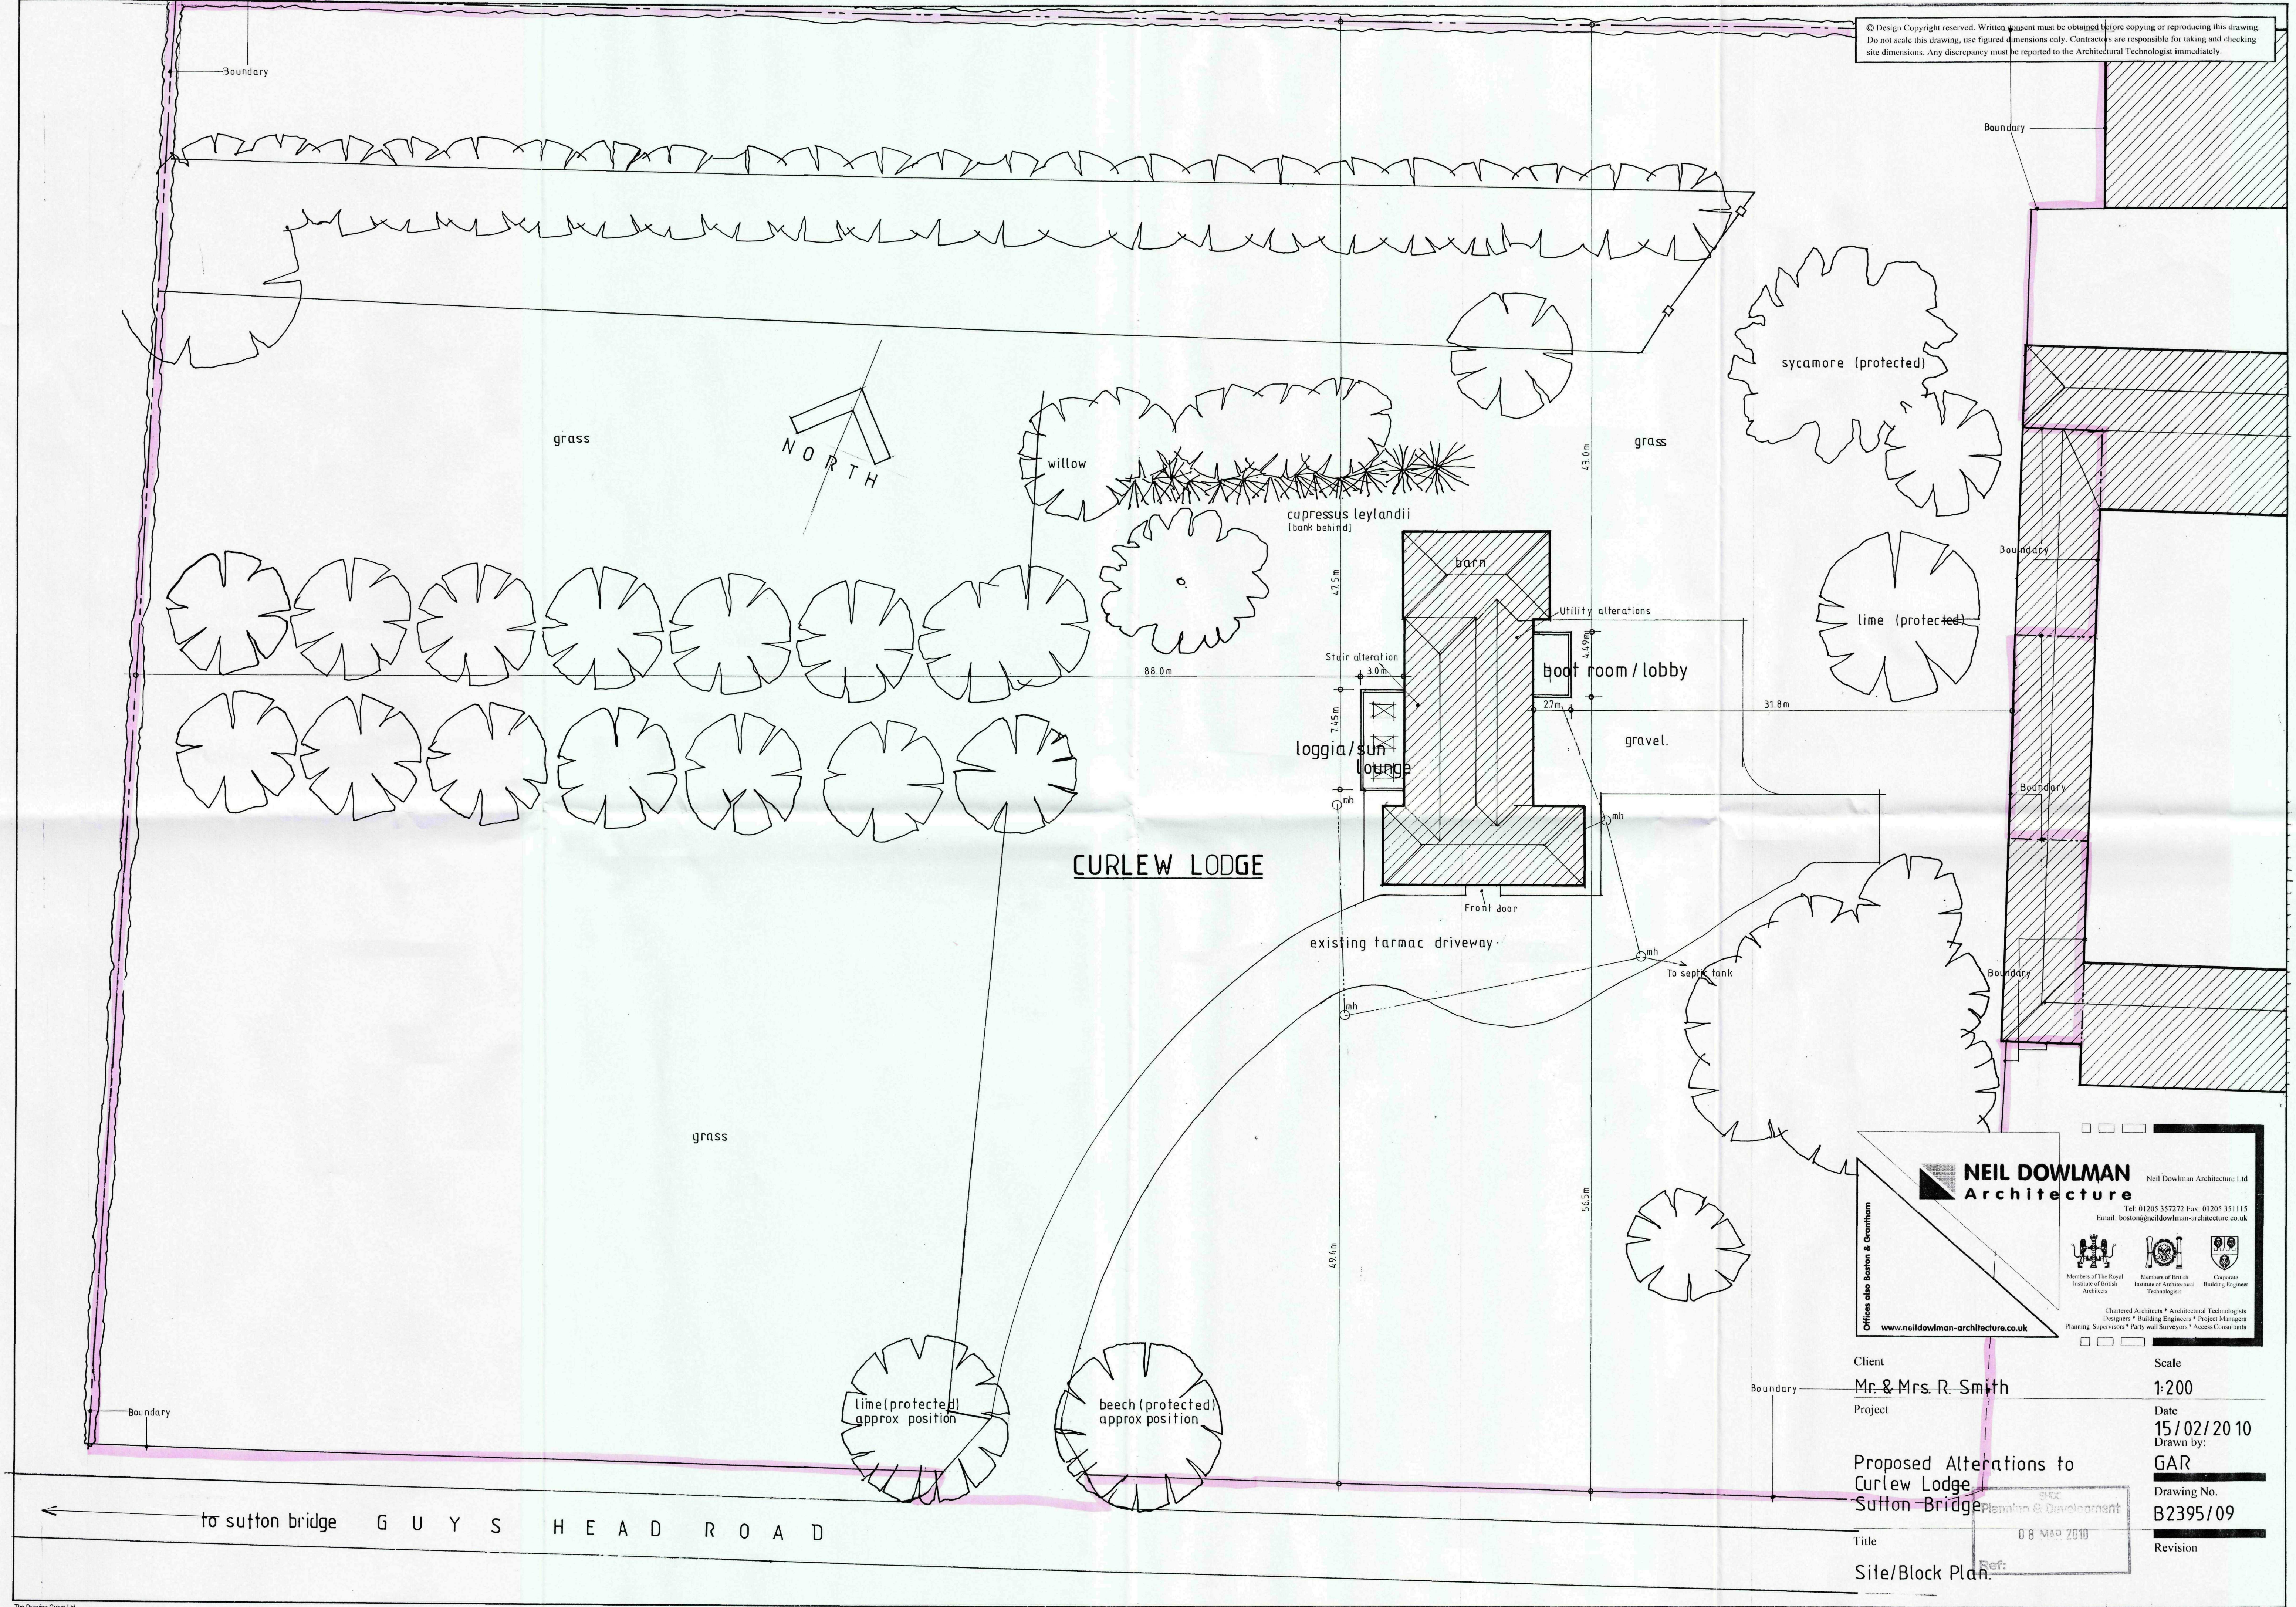

NEIL DOWLMAN
Architecture

Neil Dowdman Architecture Ltd
Tel: 01205 357272 Fax: 01205 351115
Email: boston@neildowdman-architecture.co.uk

Members of The Royal Institute of British Architects
Members of British Institute of Architectural Technologists
Corporate Building Engineer


Chartered Architects • Architectural Technologists
Designers • Building Engineers • Project Managers
Planning Supervisors • Party Wall Surveyors • Access Consultants

www.neildowdman-architecture.co.uk


Client	Mr. & Mrs. R. Smith	Scale	1:200
Project	Proposed Alterations to Curlew Lodge	Date	15/02/2010
	Sutton Bridge	Drawn by:	GAR
		Drawing No.	B2395/09
Title	Site/Block Plan	Revision	

© Design Copyright reserved. Written consent must be obtained before copying or reproducing this drawing. Do not scale this drawing, use figured dimensions only. Contractors are responsible for taking and checking site dimensions. Any discrepancy must be reported to the Architectural Technologist immediately.

LEGEND / NOTES COLUMN :

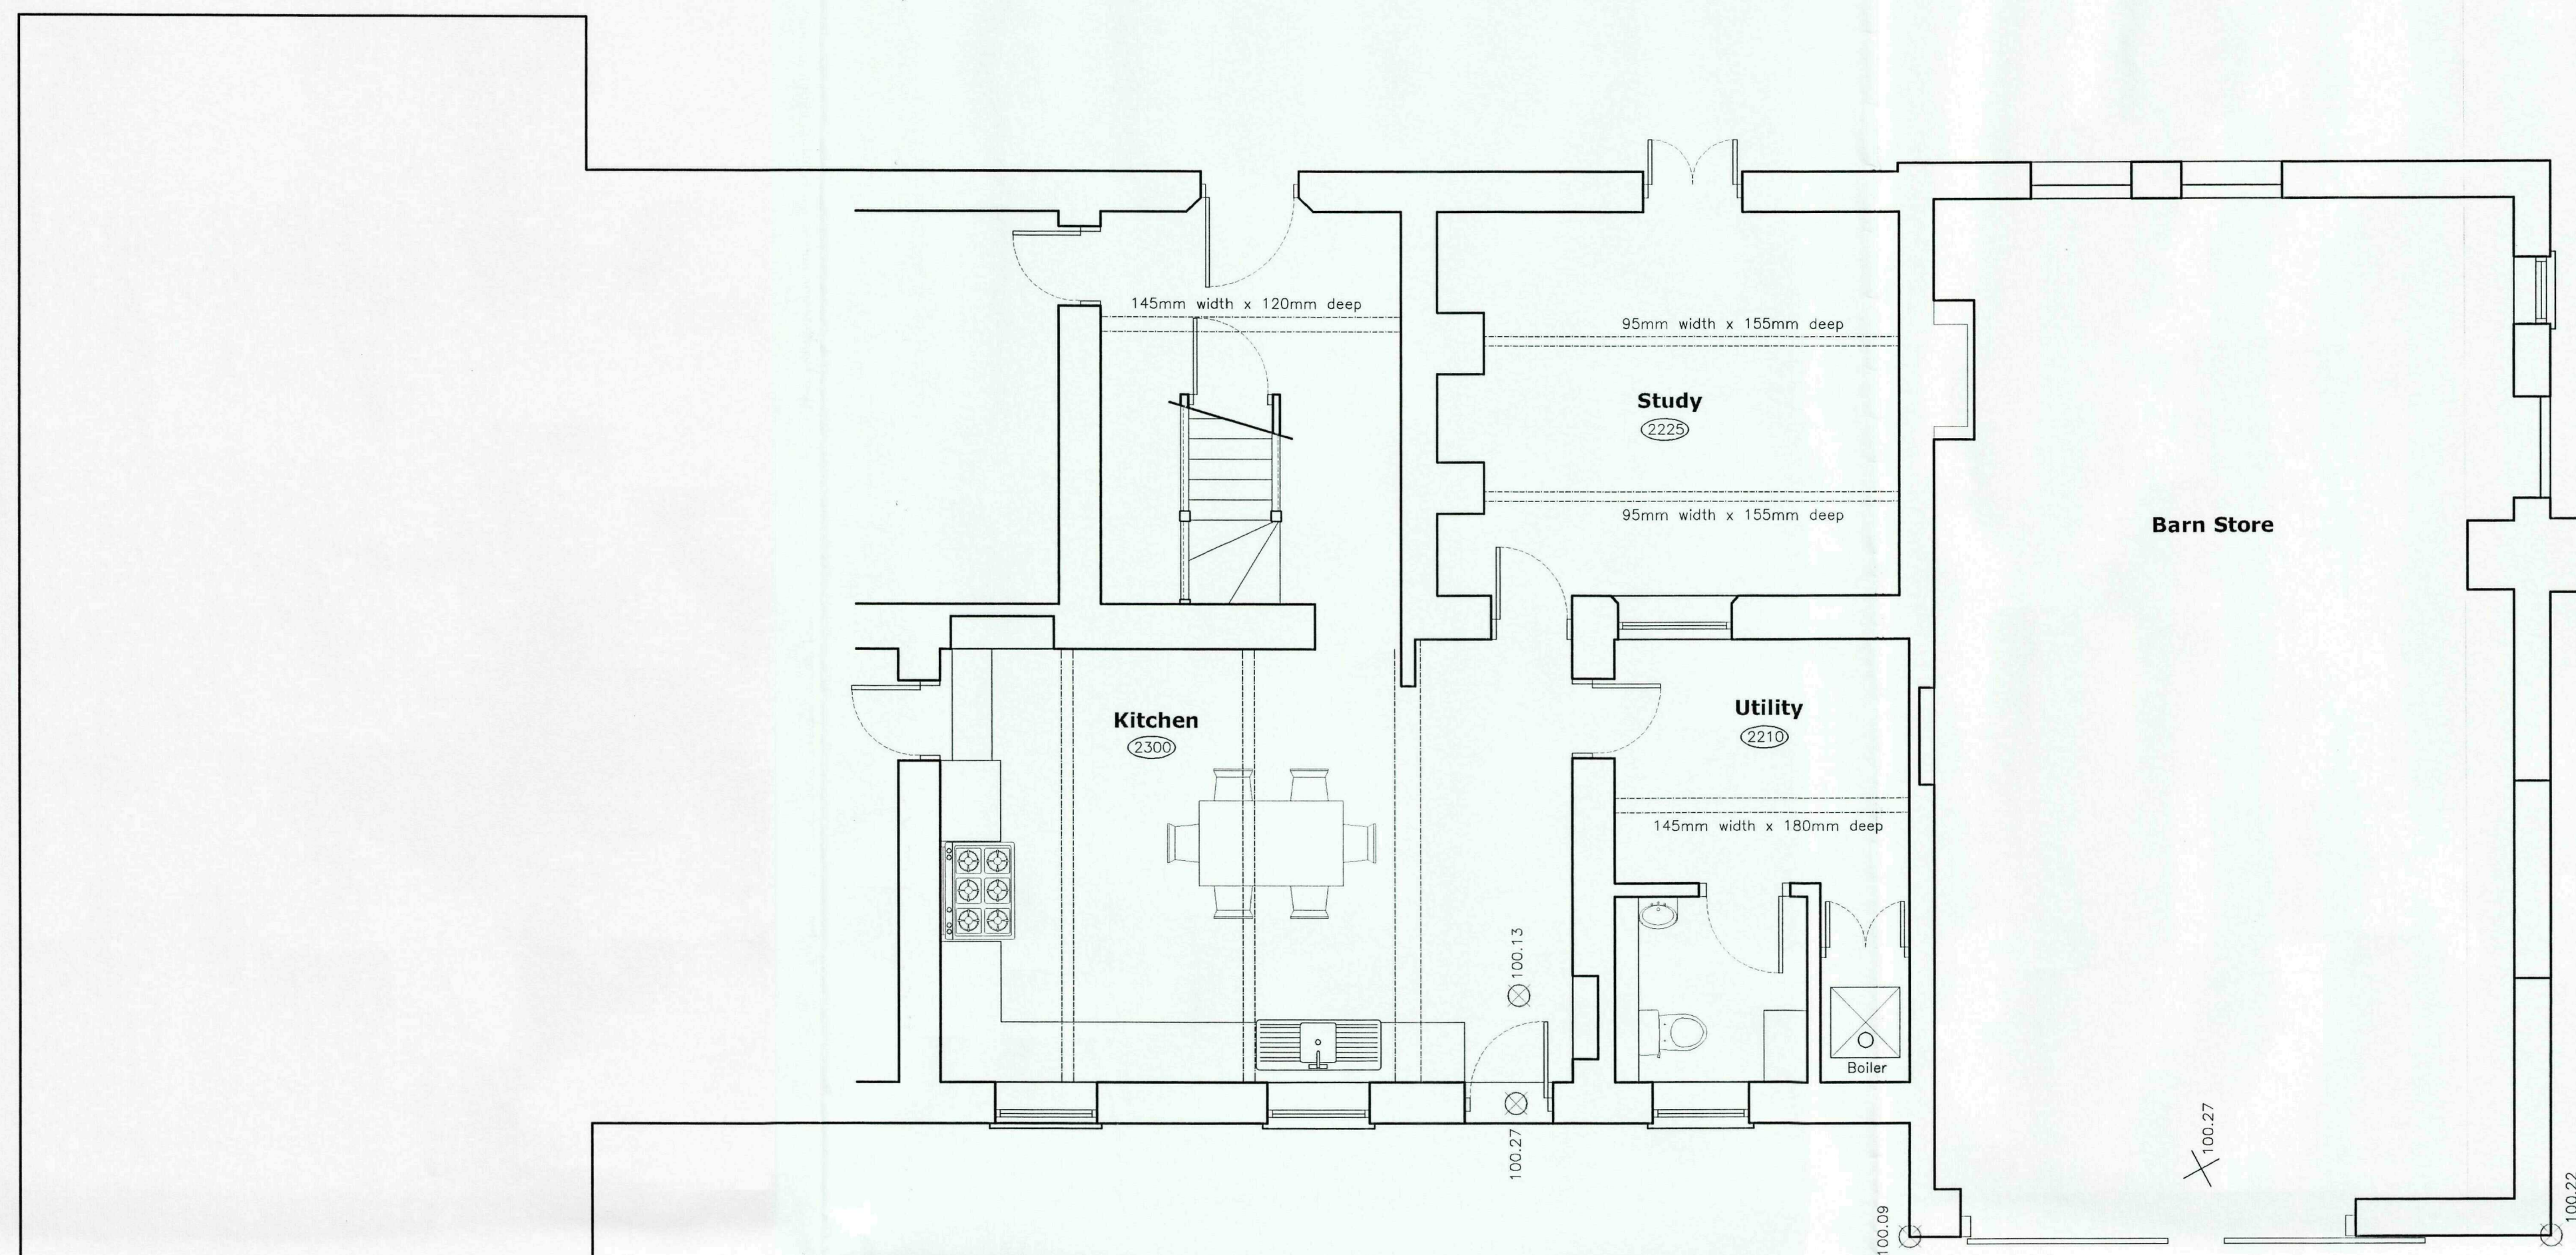


GROUND FLOOR PLAN
SCALE 1:50

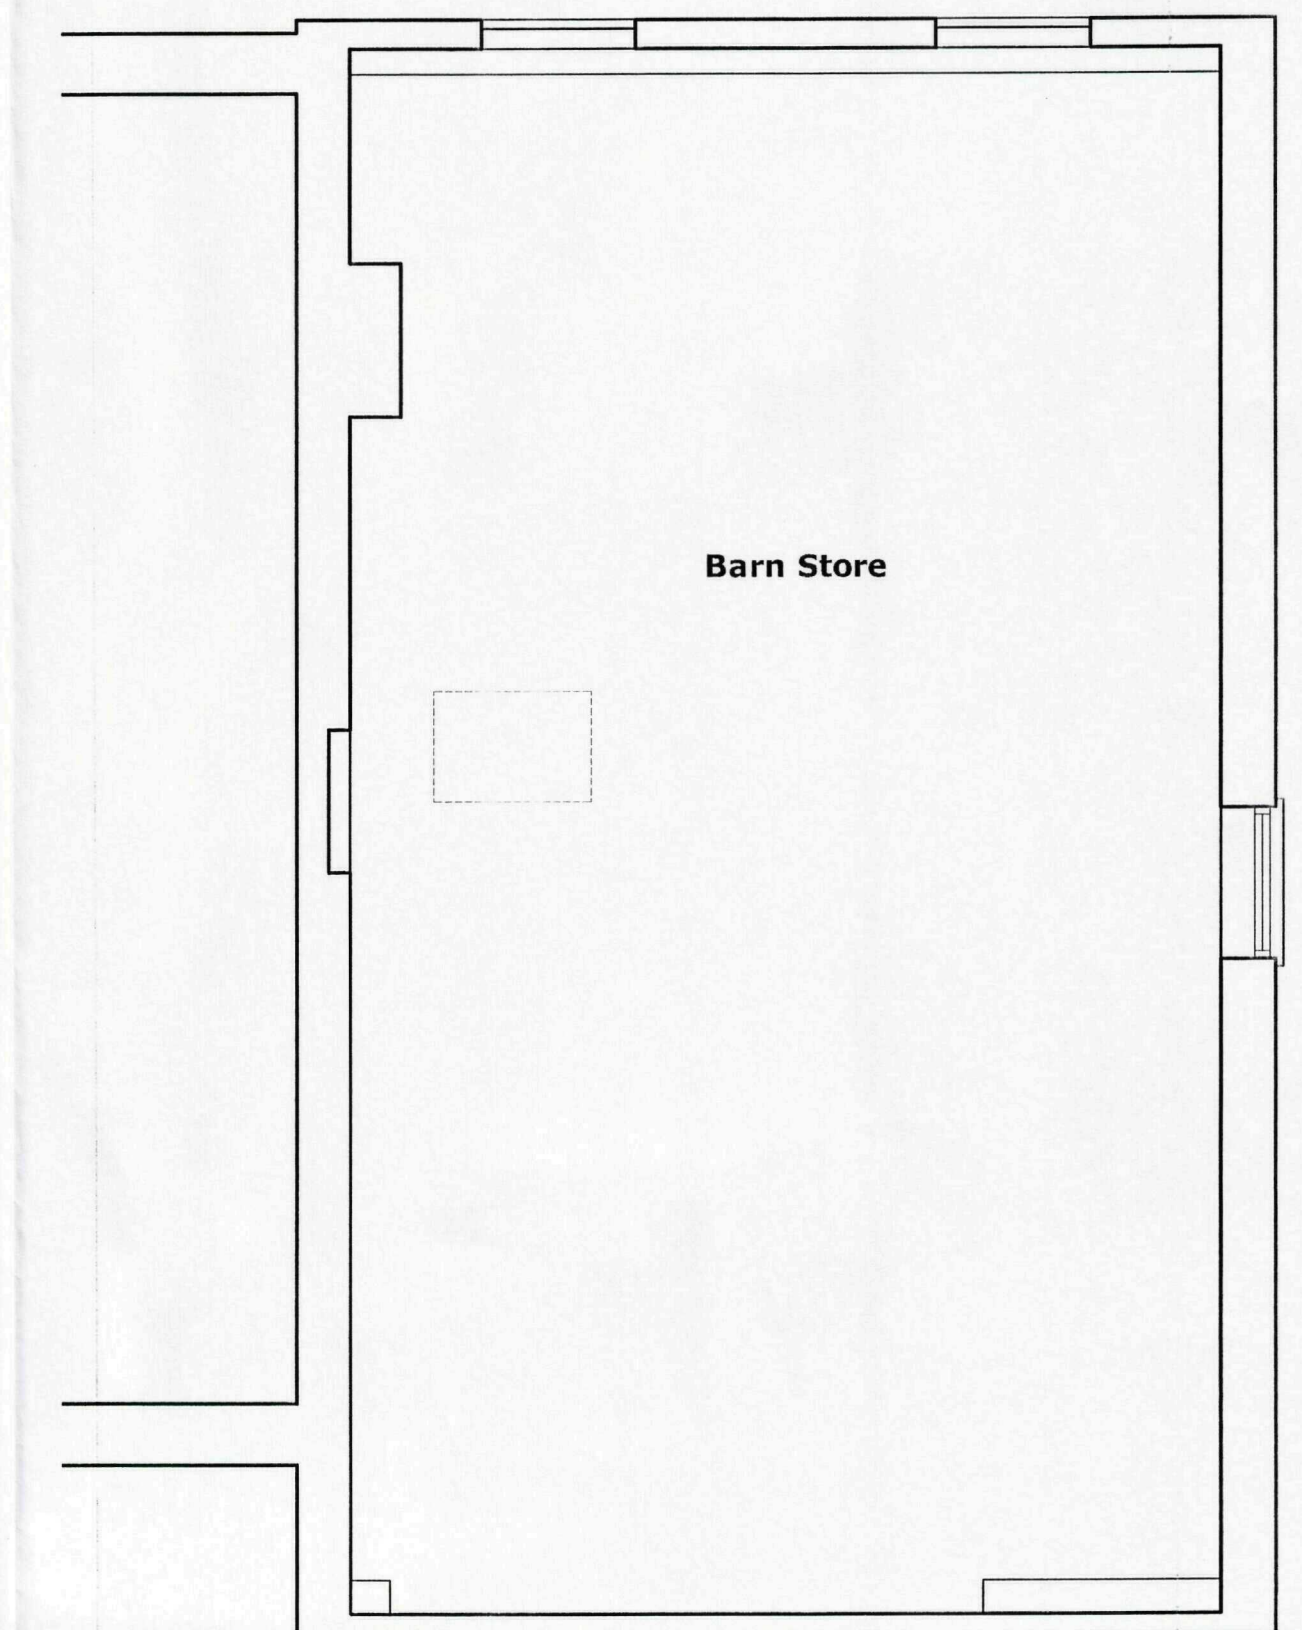

FIRST FLOOR PLAN
SCALE 1:50


0 0.5 1 1.5 2.5 m
1:50

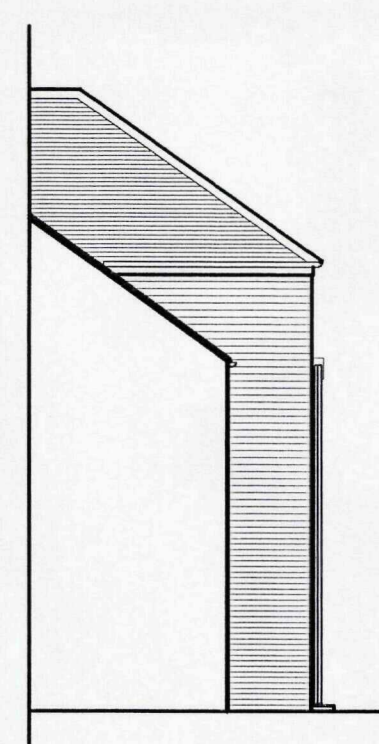


SECTION
SCALE 1:100



NORTH EAST ELEVATION
SCALE 1:100

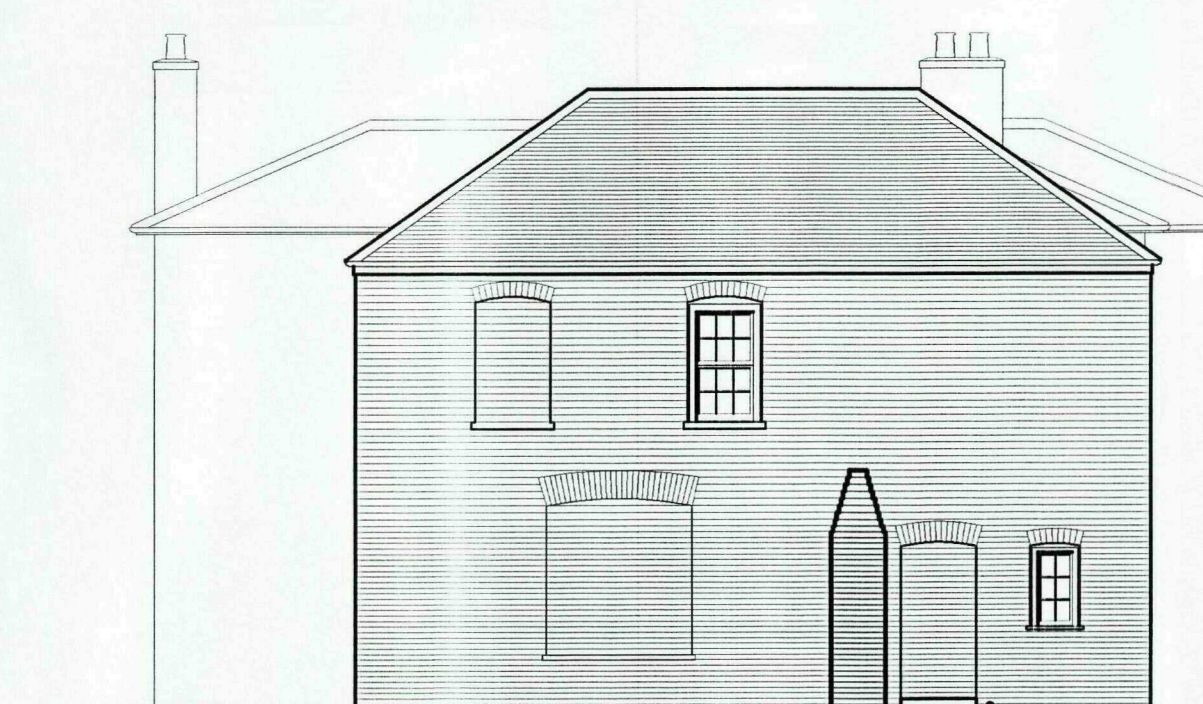


NORTH WEST ELEVATION
SCALE 1:100

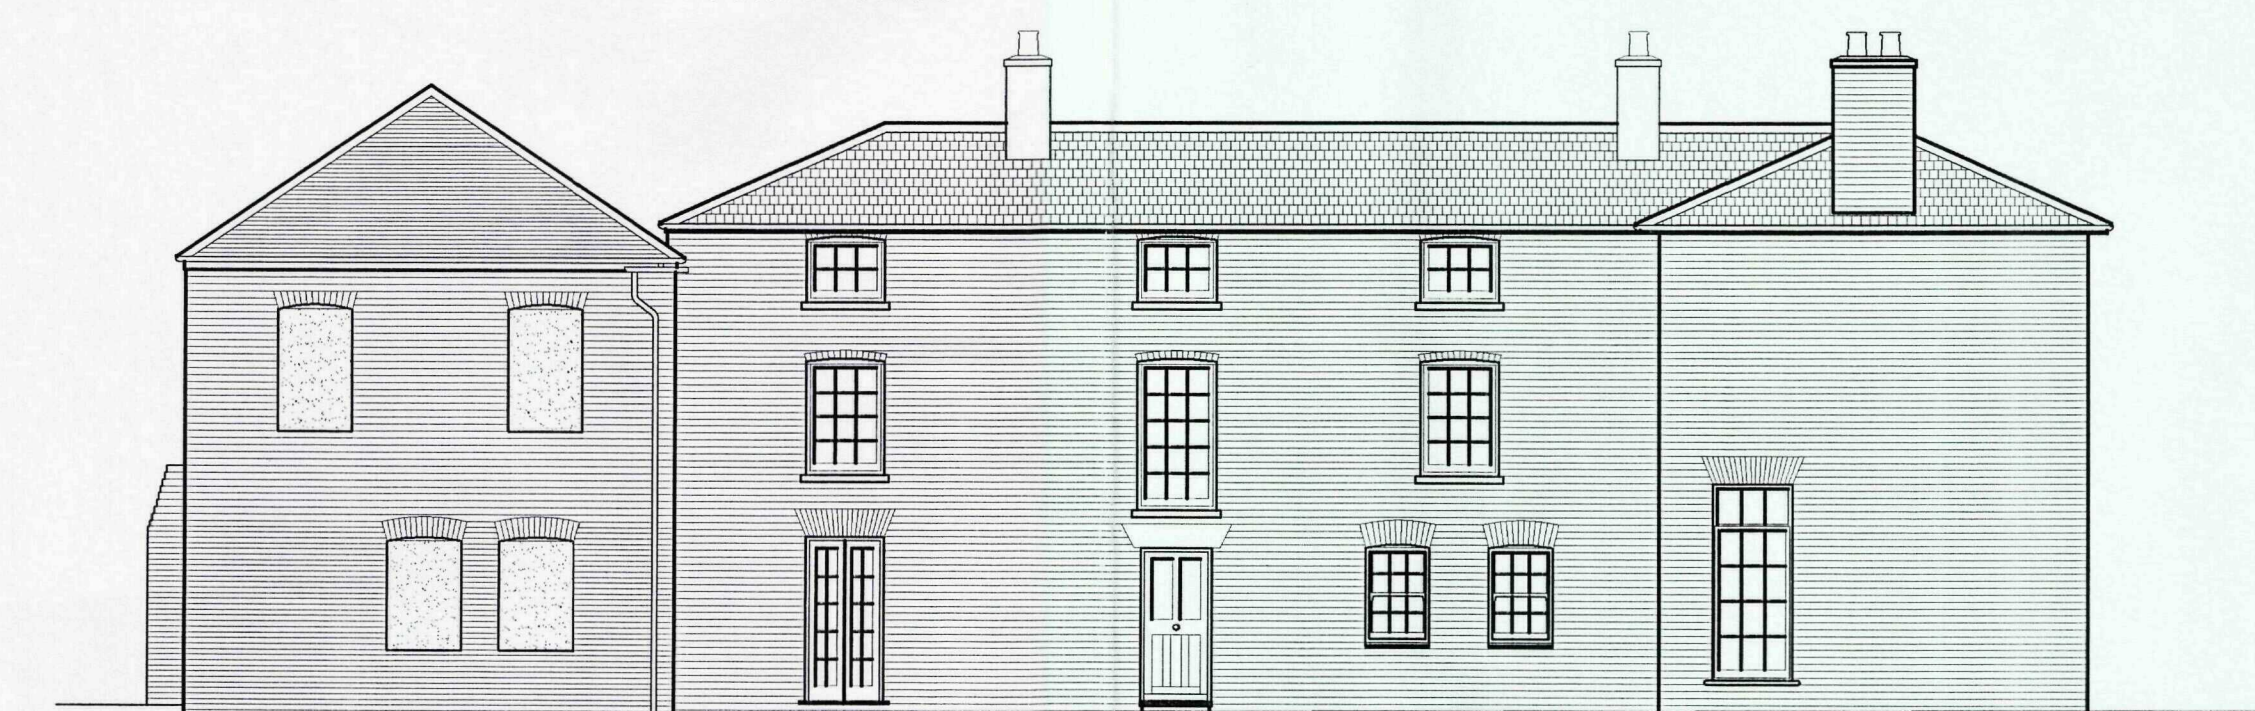

SOUTH WEST ELEVATION
SCALE 1:100

NEIL DOWLMAN | Architecture

www.neildowman-architecture.co.uk

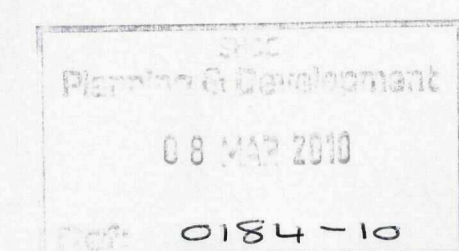


CREATIVE DESIGN FOR YOUR FUTURE



Neil Dowman Architecture Ltd

4-5 Church Street Aford, Lincs LN13 9EF
T 01507 463863 F 01507 466006
E aford@neildowman-architecture.co.uk

Offices also at:
Louth T 01507 601155 | Boston T 01205 357272
Grantham T 01476 574242 | Skegness T 01754 880080

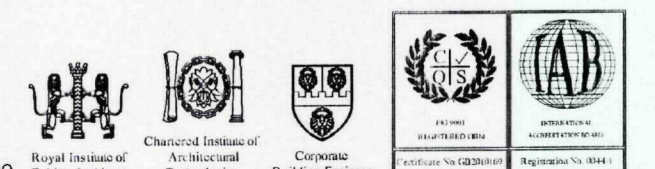

Client
Mr & Mrs Smith

Project
Proposed Alterations and Extension
Curlew Lodge,
Guy's Head Road,
Sutton Bridge,
Lincolnshire.

Scale
As Shown.

Date
October '09.


Drawn By
MGD.

Checked By
GR.


Title
Existing Floor layouts & Elevations.

Drawing No.
B\2395 - 02.

Revision

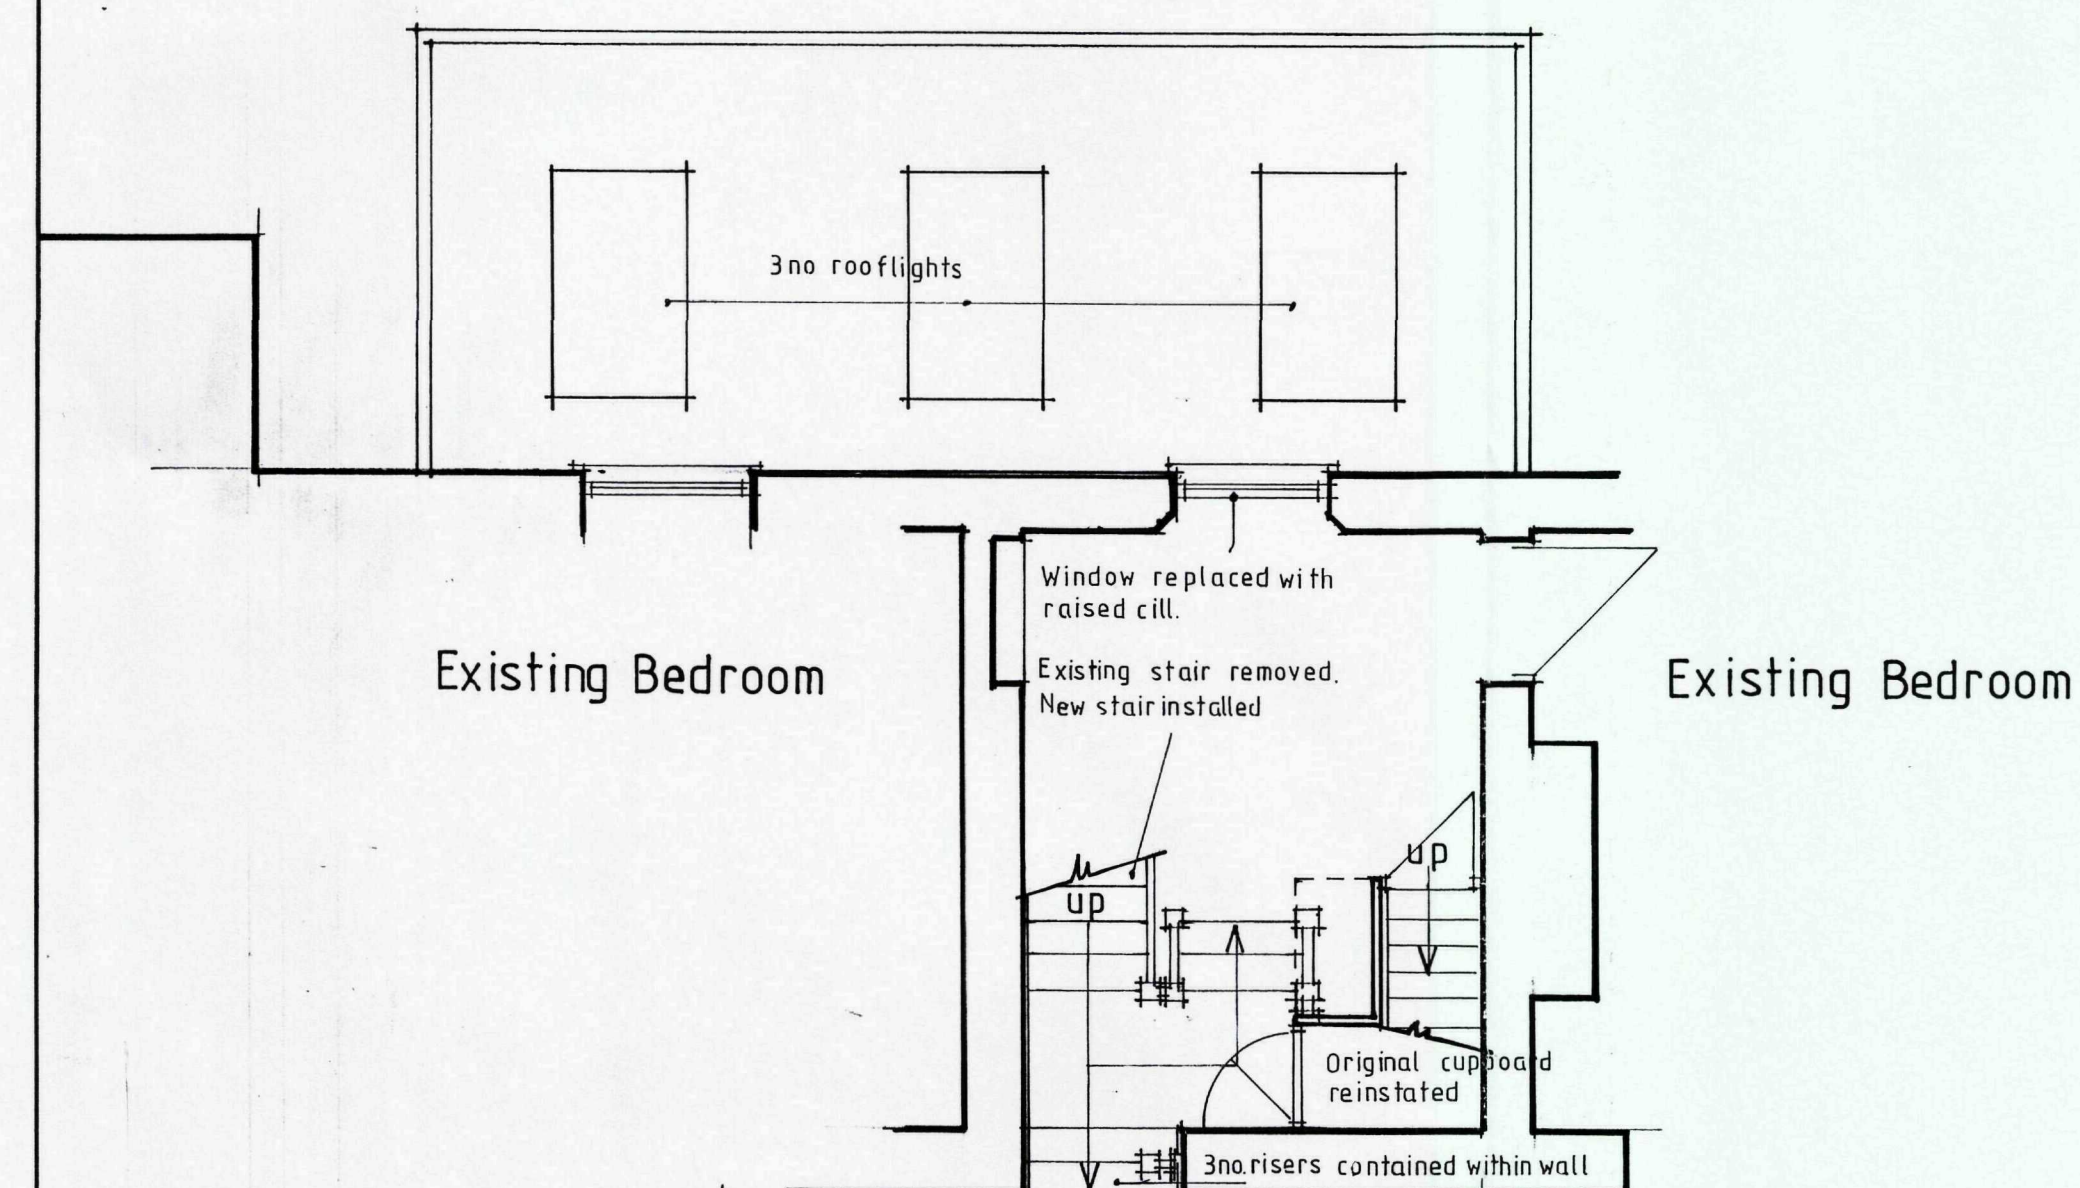


FIRST FLOOR PLAN (staircase)

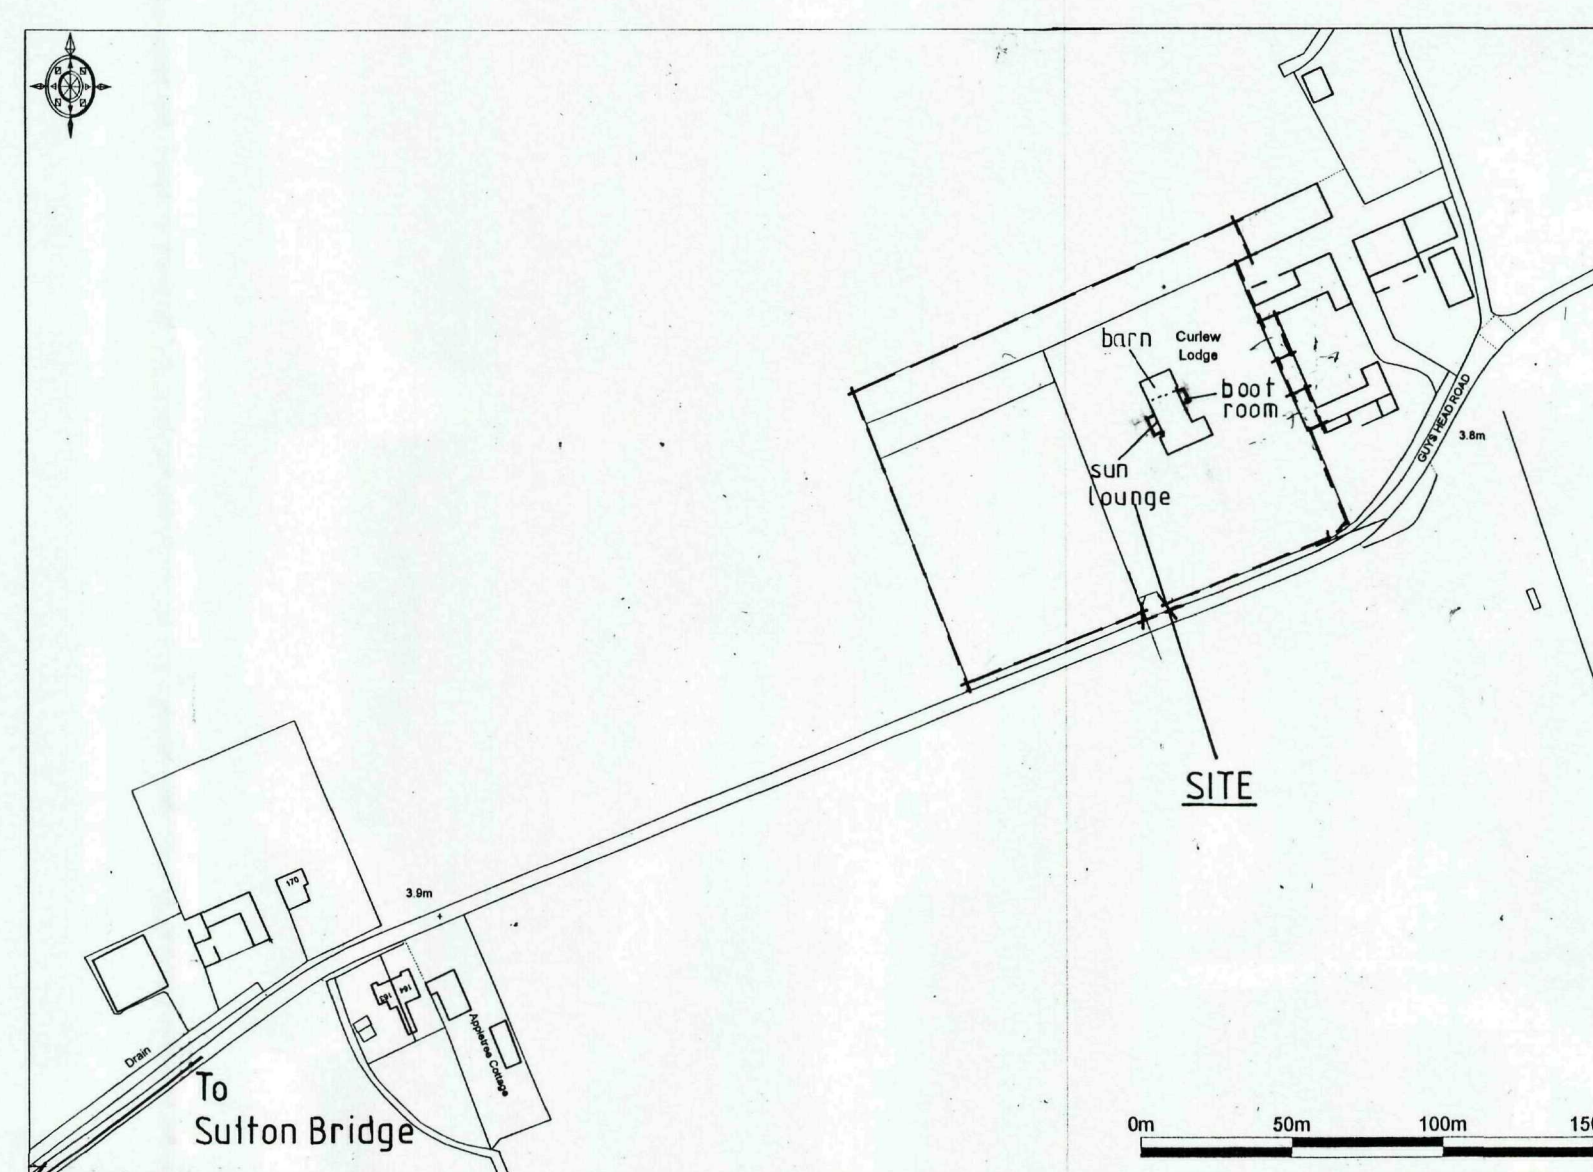


LOCATION PLAN

NEIL DOWLMAN ARCHITECTURE LTD LICENCE NO. 100040661

1:2500

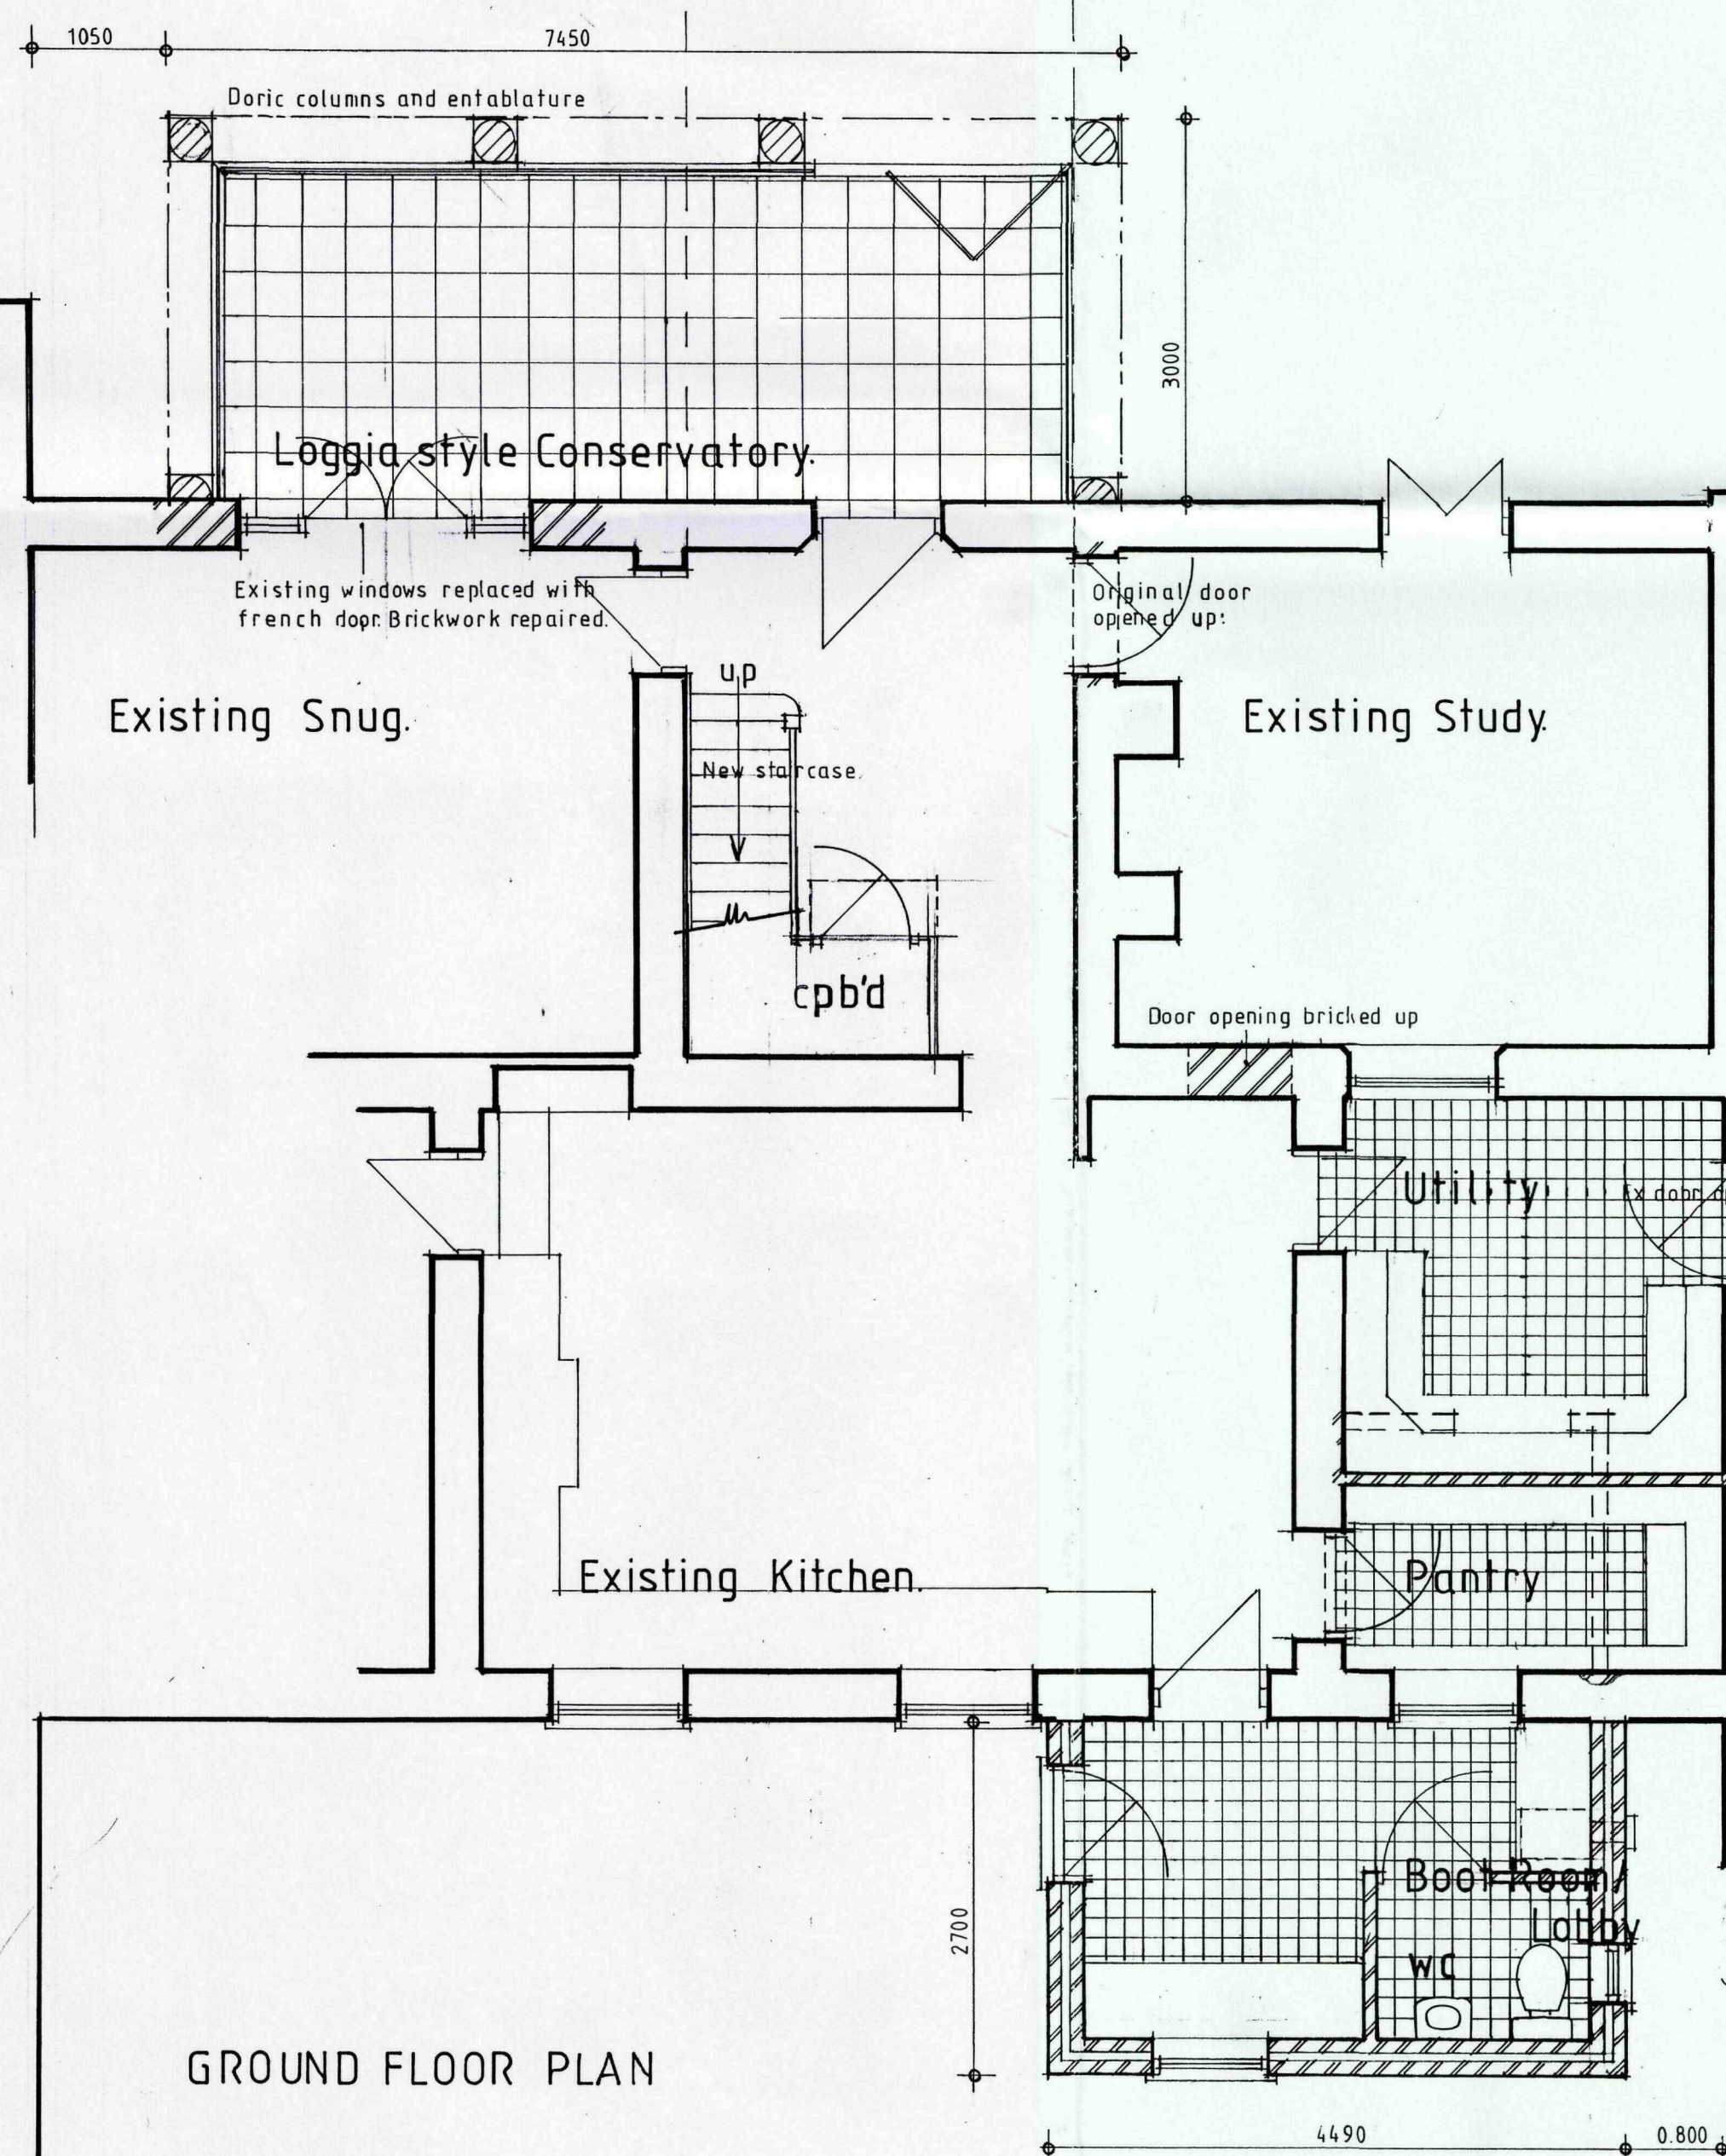

GROUND FLOOR PLAN

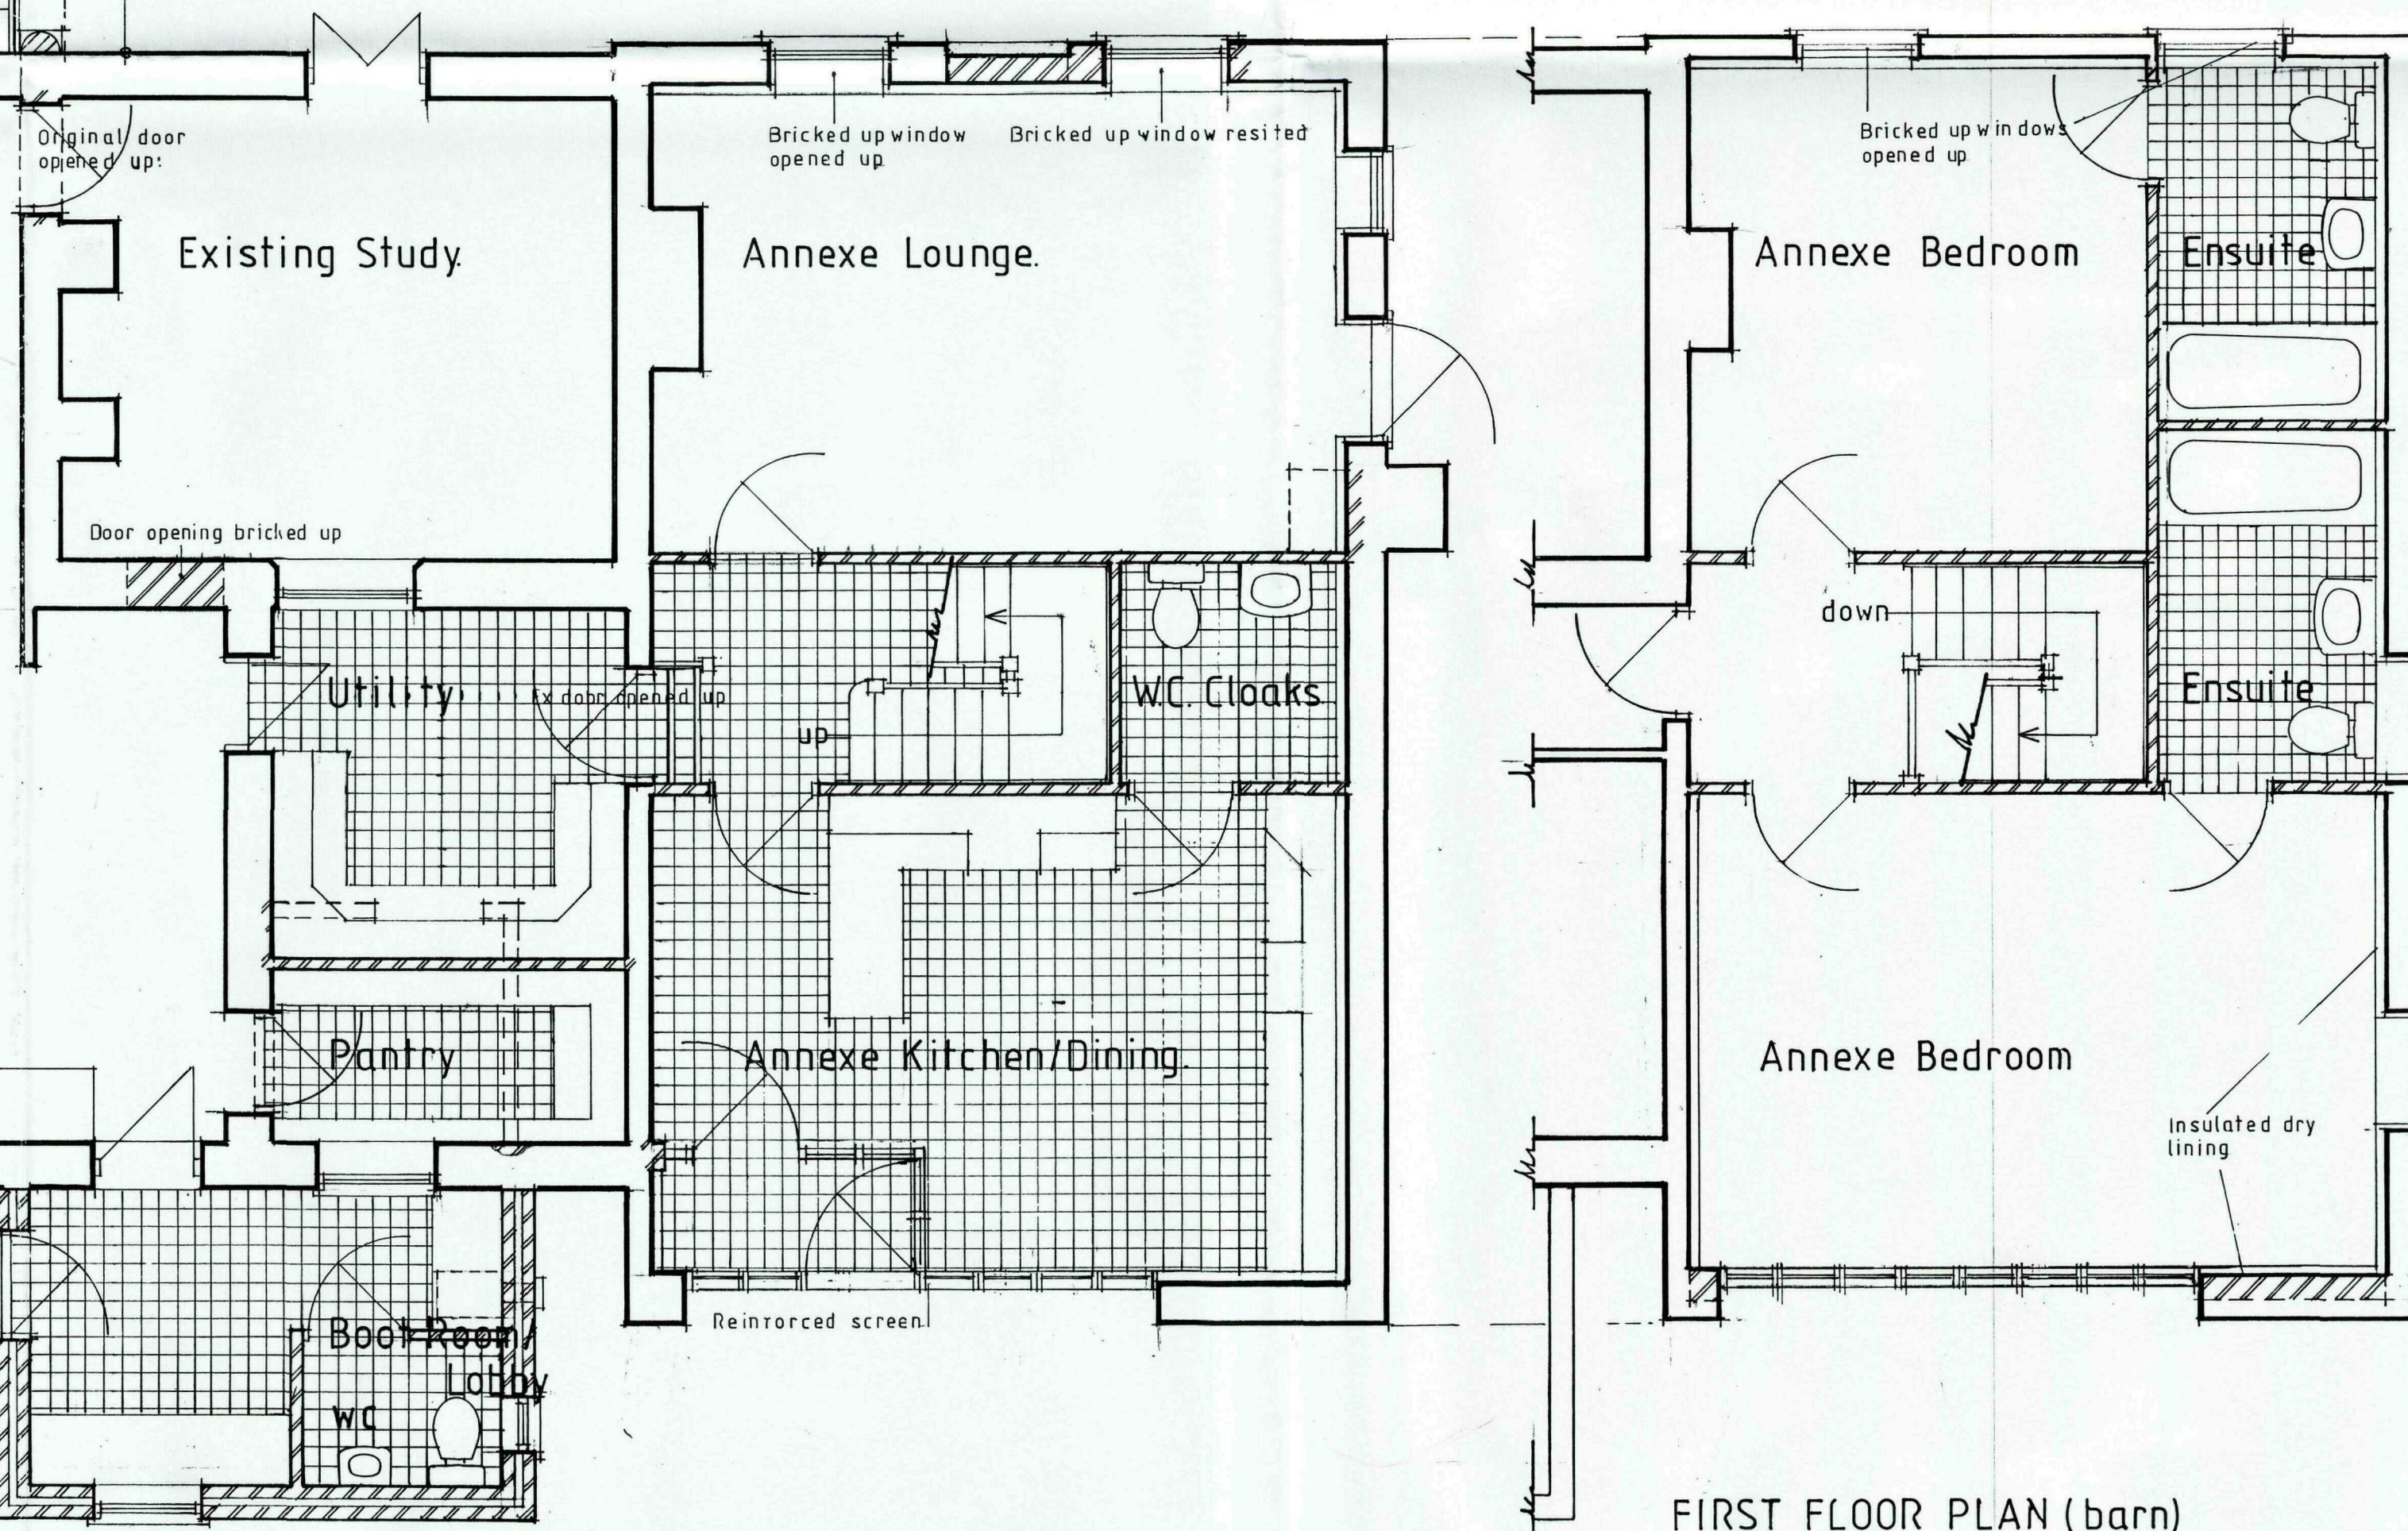

FIRST FLOOR PLAN (barn)



REVA 12.02.2010 Screen & Bootroom alterations

NEIL DOWLMAN Architecture
Neil Dowdman Architecture Ltd
Tel: 01205 357272 Fax: 01205 351115
Email: boston@neildowdman-architecture.co.uk

Members of The Royal Institute of British Architects
Chartered Architects * Architectural Technologists
Designers * Building Engineers * Project Managers
Planning Supervisors * Party wall Surveyors * Access Consultants

www.neildowdman-architecture.co.uk

Client	Mr and Mrs R. Smith	Scale	1: 50
Project	Proposed Alterations to Curlew Lodge Sutton Bridge	Date	15/12/2009
		Drawn by:	GAR
		Drawing No.	B2395/04
Title	Proposed Scheme	Revision	A




SOUTH EAST ELEVATION

NORTH WEST ELEVATION



SOUTH WEST ELEVATION

Ex. brick work repaired around
two existing windows

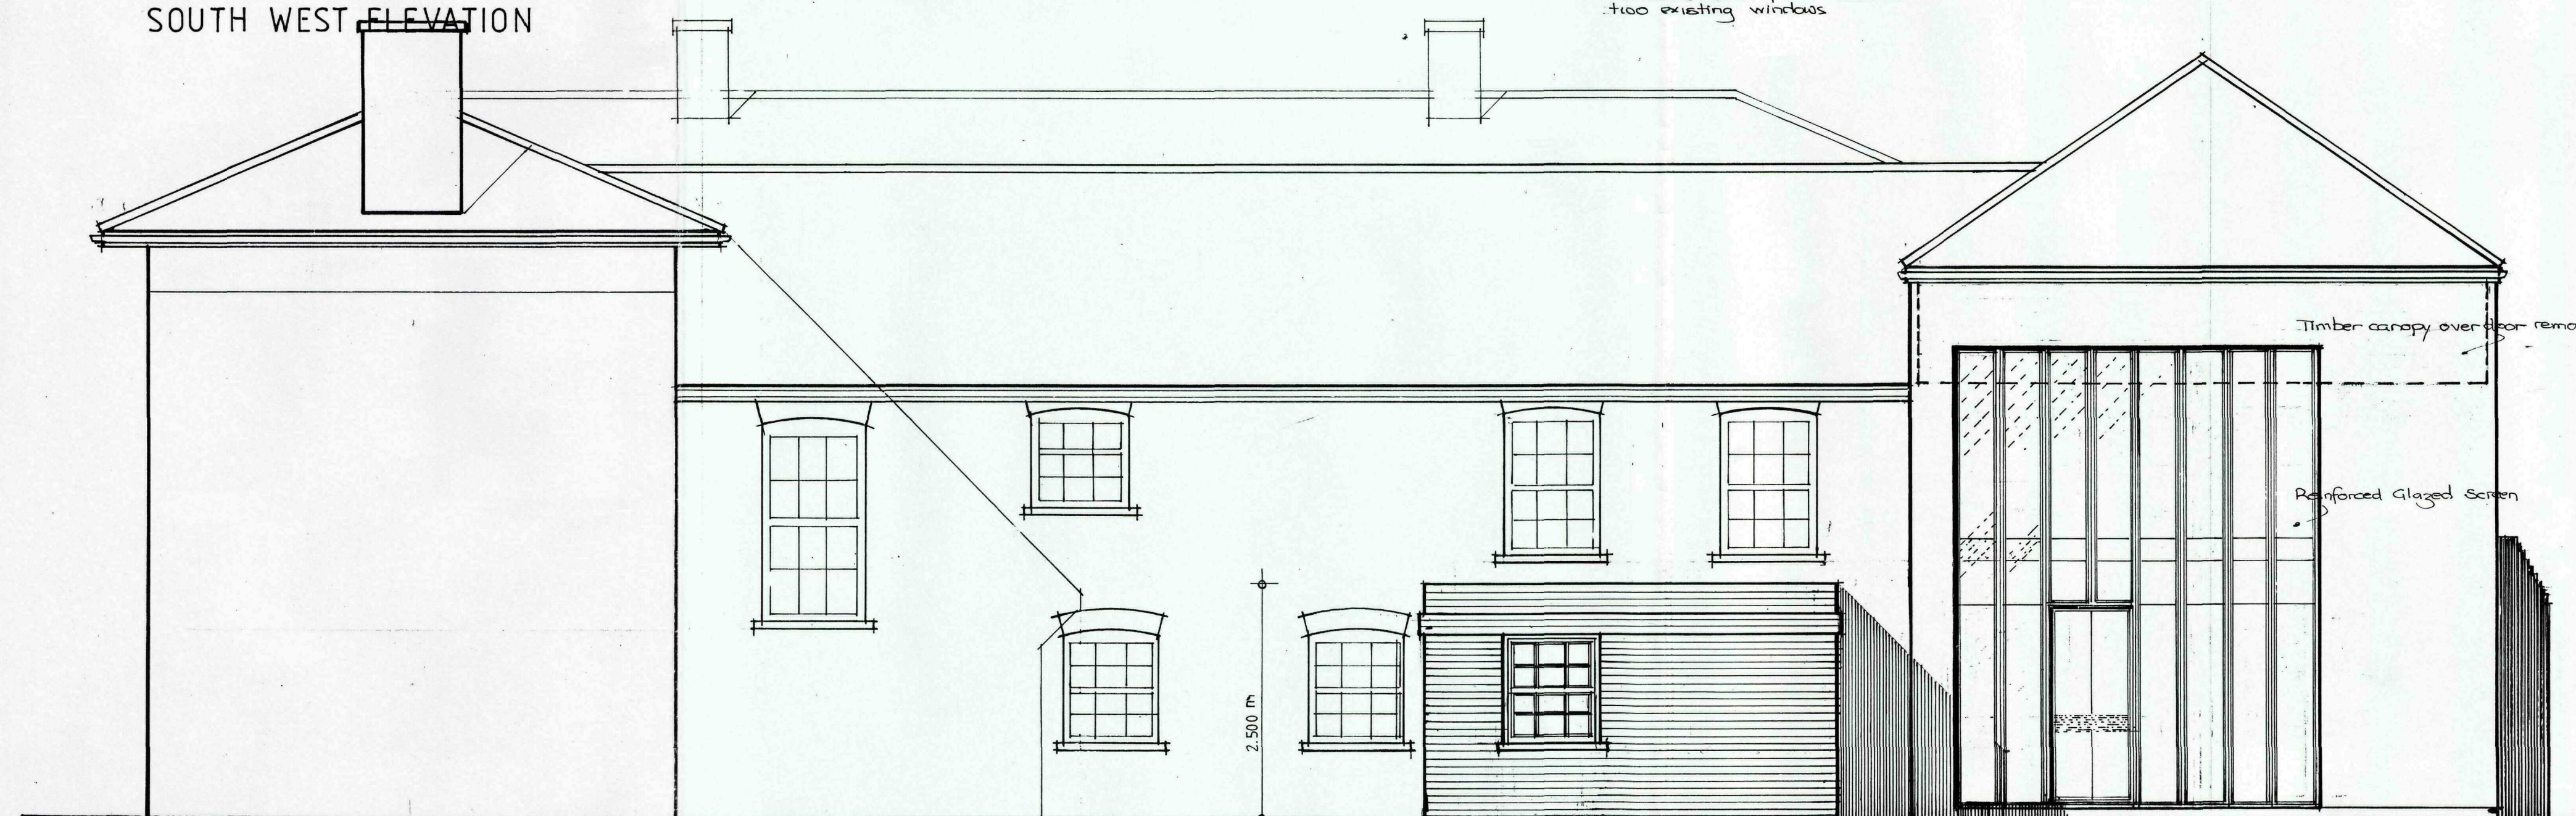

NORTH EAST ELEVATION

New Boot Room Lobby

Site
Plan/Section/Development
08 MAR 2010
0184-10

REVA 15/02/2010 Screen & Boot room alterations.

NEIL DOWLMAN
Architecture

Neil Dowdman Architecture Ltd
Tel: 01205 357272 Fax: 01205 351115
Email: boston@neildowdman-architecture.co.uk

Members of The Royal
Institute of British
Architects

Members of British
Institute of Architectural
Technologists

Corporate
Building Engineer

Chartered Architects • Architectural Technologists
Designers • Building Engineers • Project Managers
Planning Supervisors • Party Wall Surveyors • Access Consultants

www.neildowdman-archi...e.co.uk

Client
Mr & Mrs R Smith

Project

Scale
1:50

Proposed Alterations to
Curlew Lodge
Sutton Bridge

Date
17/12/2009

Drawn by:

GAR

Drawing No.
B2395/05

Title
Proposed Elevations

Revision
A



08 MAR 2010
0184-10

NEIL DOWLMAN
Architecture

Neil Dowdman Architecture Ltd
Tel: 01205 357272 Fax: 01205 351115
Email: boston@neildowdman-architecture.co.uk

Members of The Royal Institute of British Architects
Members of British Institute of Architectural Technologists
Corporate Building Engineer

Chartered Architects * Architectural Technologists
Designers * Building Engineers * Project Managers
Planning Supervisors * Party Wall Surveyors * Access Consultants

www.neildowdman-architecture.co.uk

Client
Mr. & Mrs. R. Smith

Project
**Proposed Alterations to
Curlew Lodge
Sutton Bridge**

Scale
1:10

Date
08/01/2010

Drawn by:

Drawing No.
B2395/06

Revision

Title
Existing & Proposed Front Door