

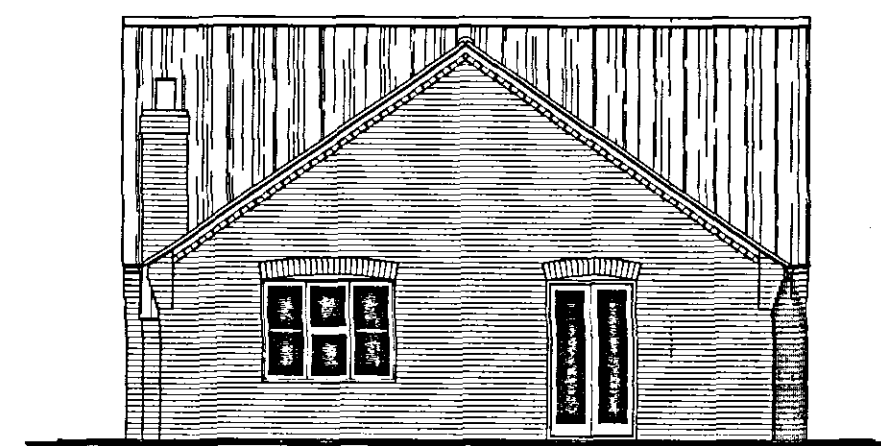
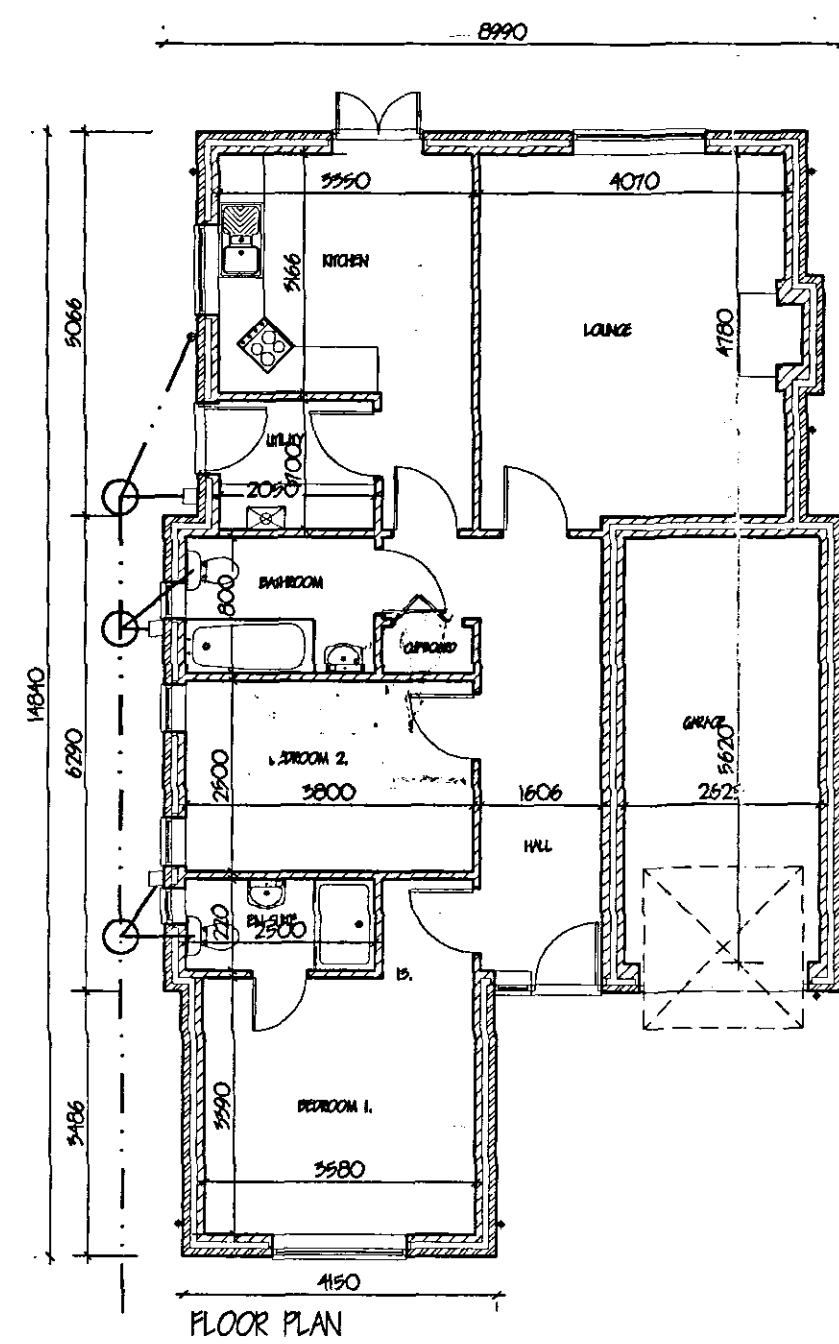
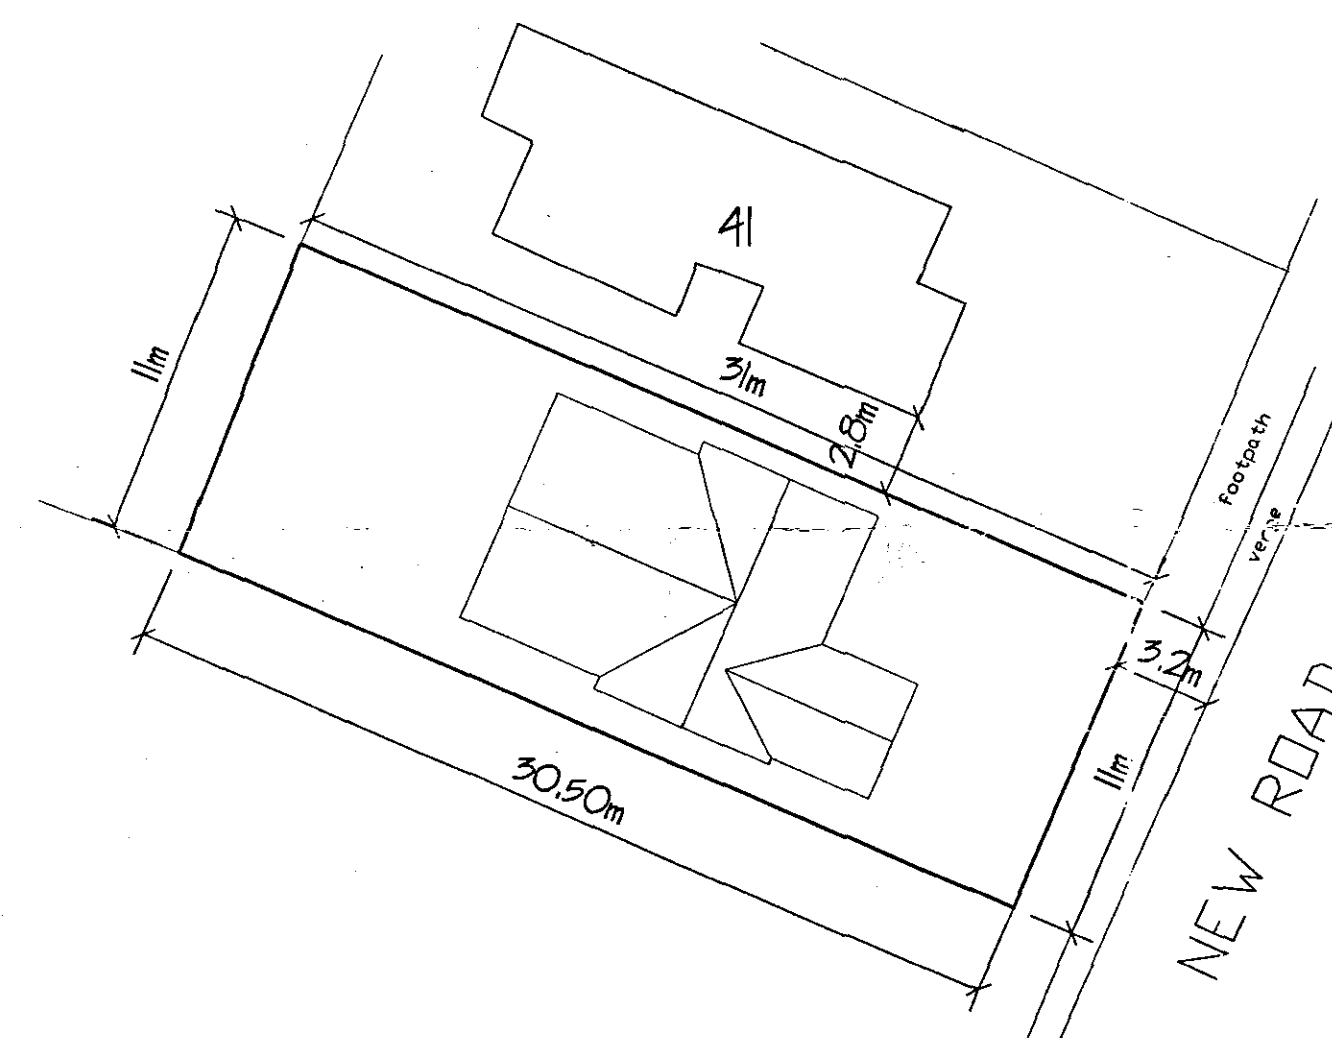
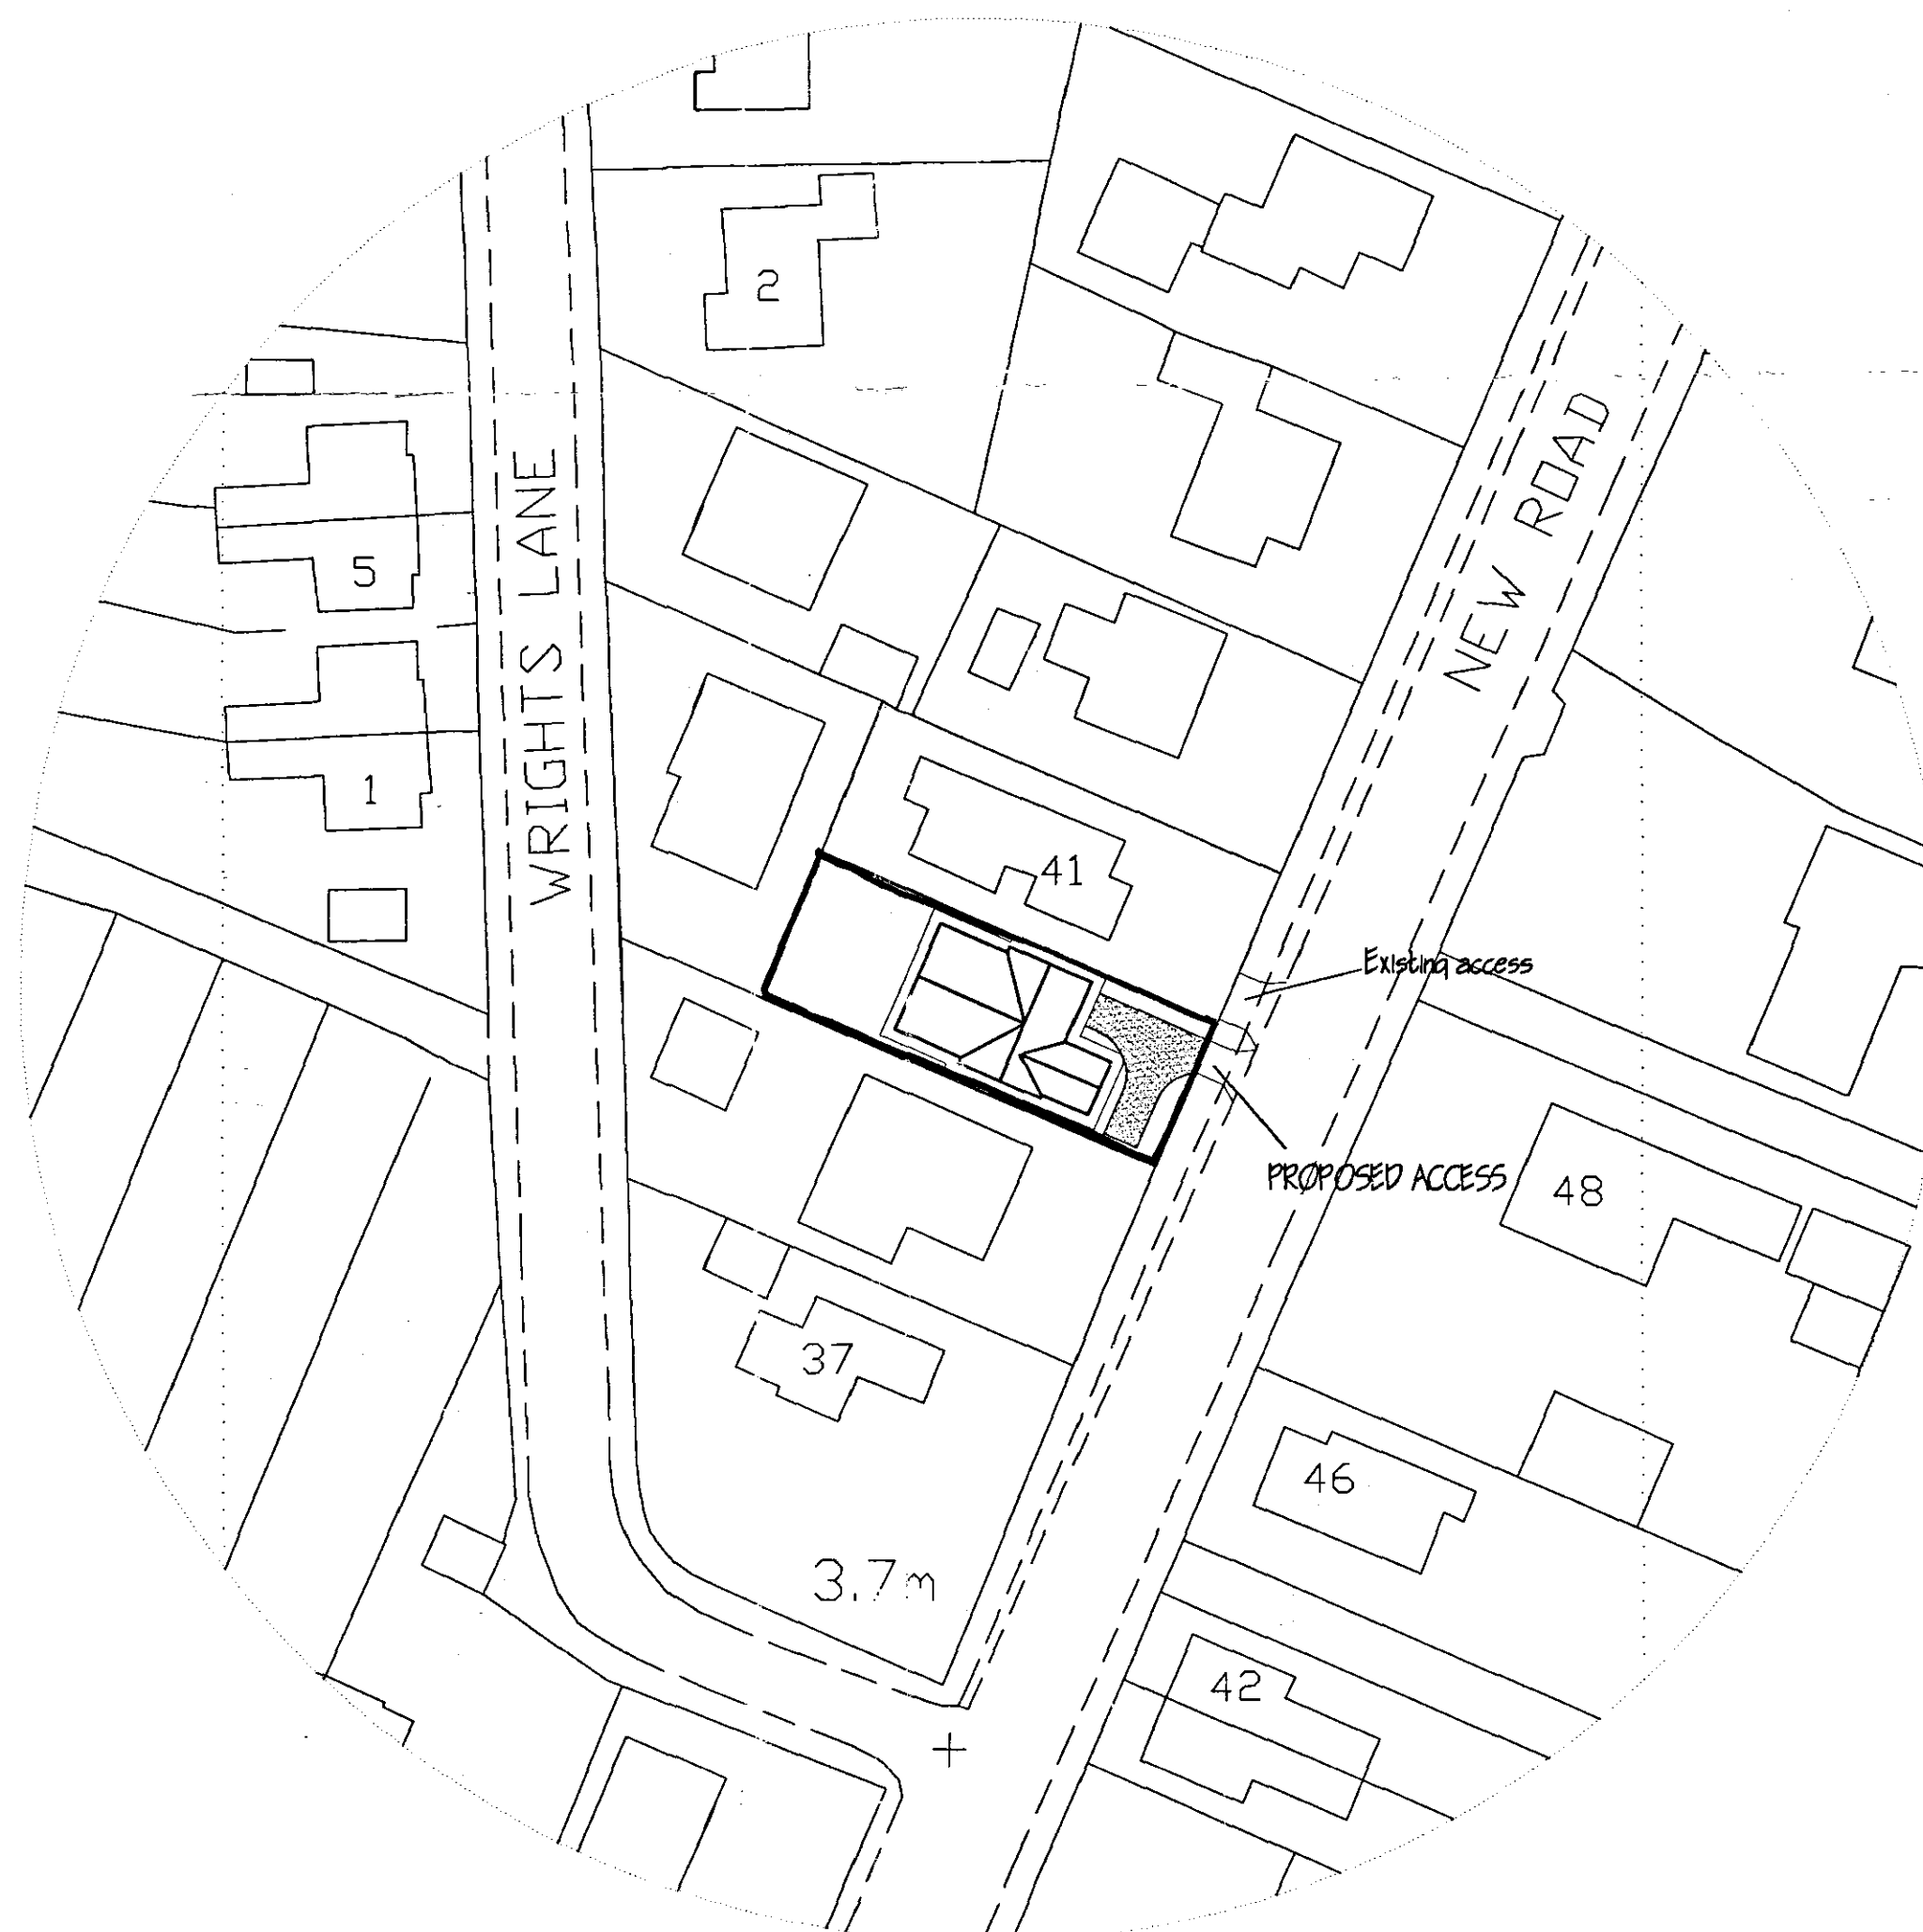


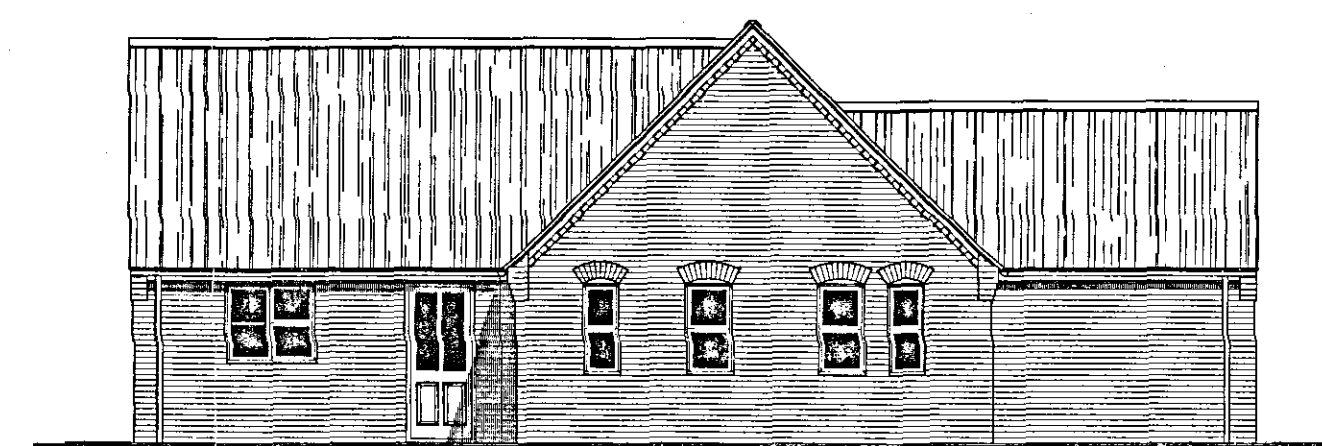

INDICATIVE TWO BEDROOM BUNGALOW - INDICATIVE ONLY.
1/100

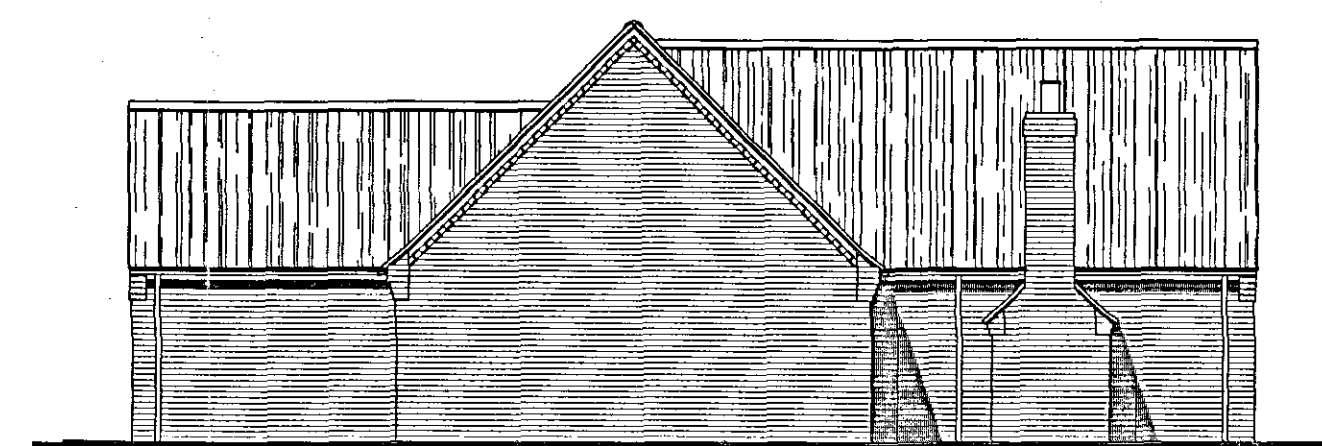

15 FEB 2007
02/02/07

DETERMINED
PLAN

G. R. MERCHANT LTD. I.ENG AMICE FIWO ARCHITECTURAL, STRUCTURAL AND LAND DRAINAGE CONSULTANTS 4 Wrights Mews 12A Park Road, Holbeach, Spalding, Lincs. PE12 7EX Tel: 01406 480800 Fax: 01406 482744 E-Mail: gr.merchant@btconnect.com	
Project RESIDENTIAL DEVELOPMENT. ADJ. 41 NEW ROAD, SUTTON BRIDGE, SPALDING, Lincs.	
Client M. ASHUP.	
Drawing LOCATION & SITE PLANS. INDICATIVE BUNGALOW LAYOUT.	
Job Ref. 1555-07.	Drawing No. CI.
Date JAN '07.	Drawn GRM.
Scales AS INDICATED.	
DO NOT SCALE FROM THIS DRAWING This drawing is copyright and may not be copied, altered, or used for any other purpose without the written consent of the Architect. The Architect is not responsible for any errors or omissions in the drawing, nor for any consequences arising from the use of the drawing. 