

CONTRACT NO. AFHI 23803

CLIENT & SITE ADDRESS
MR & MRS BROUGHTON
SOUTHGATE
WHARF STREET
SUTTON BRIDGE
PE12 9UF

01406 350940 - 07810103627



STATION ROAD IND ESTATE
LENWADE
NORFOLK
NR9 5LY

OPS SUPPORT
01603 872707
08 MAR 2015
E: craigmarjoram@angliafirst.co.uk
www.angliafirst.co.uk

DATE : MARCH 6TH 2015


DRAWN : CM

DRAWING TITLE :
PROPOSED
PORCH INFILL

DRAWING TITLE :
EXISTING AND
PROPOSED ELEVATIONS
1:100


DRAWING NO.
CM 23803/01

ALL ELEVATIONS ARE VIEWED
FROM OUTSIDE

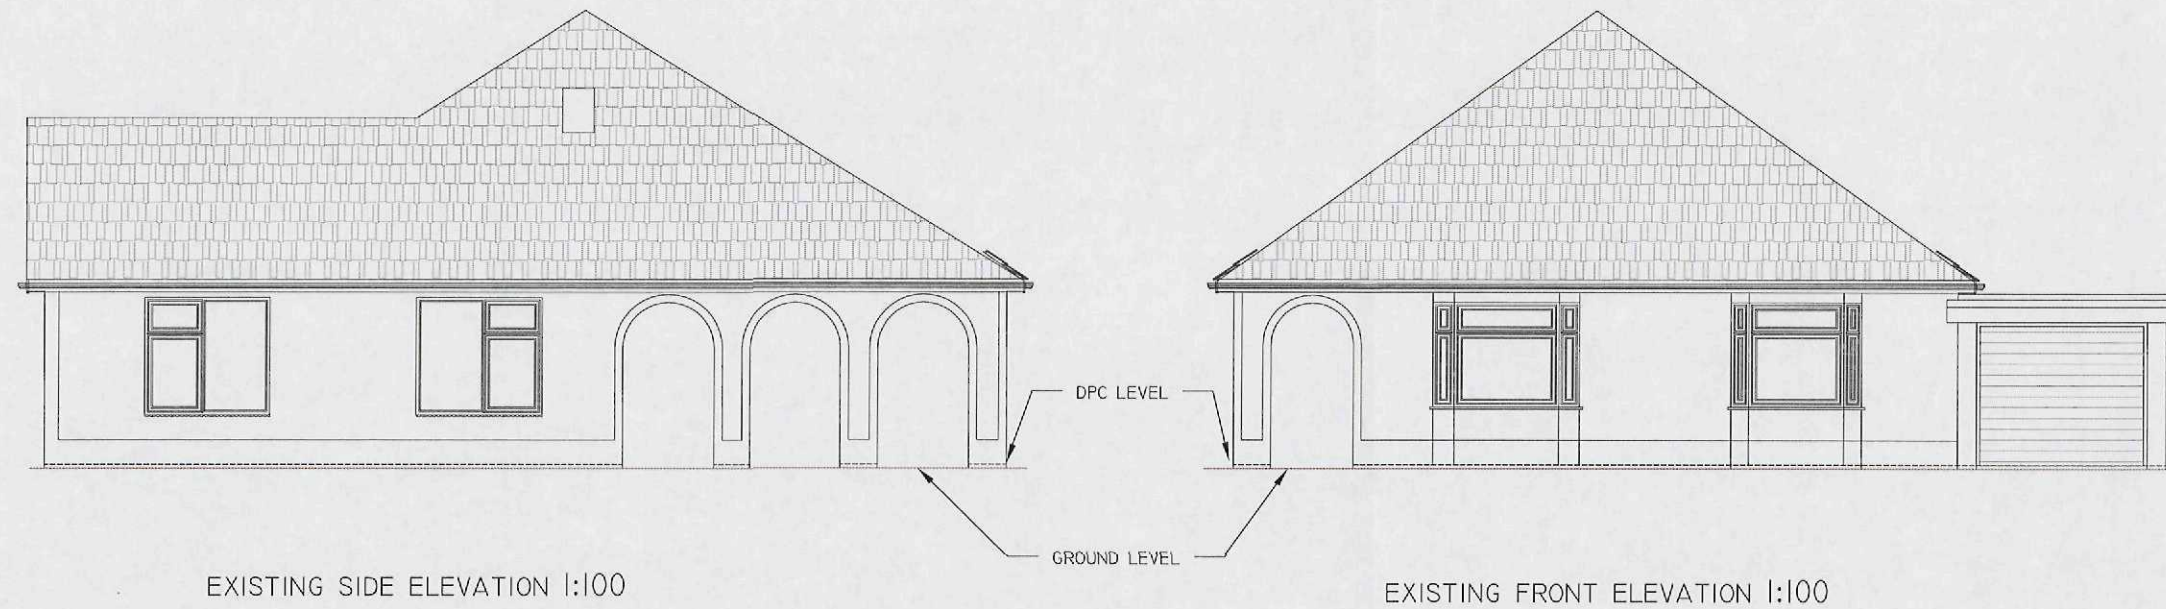

EXISTING SIDE ELEVATION 1:100

EXISTING FRONT ELEVATION 1:100

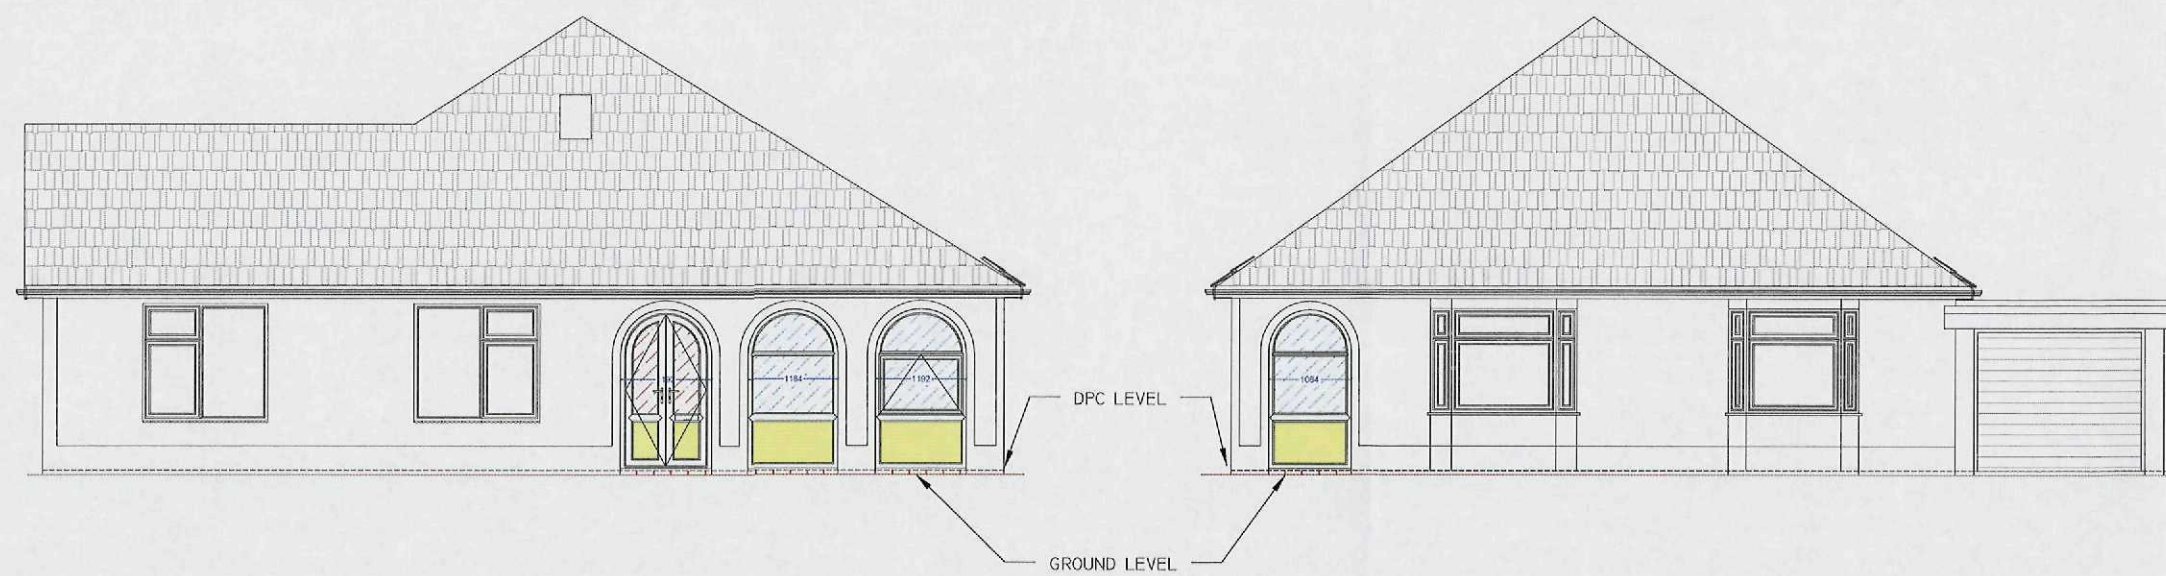

PROPOSED SIDE ELEVATION 1:100

PROPOSED FRONT ELEVATION 1:100