




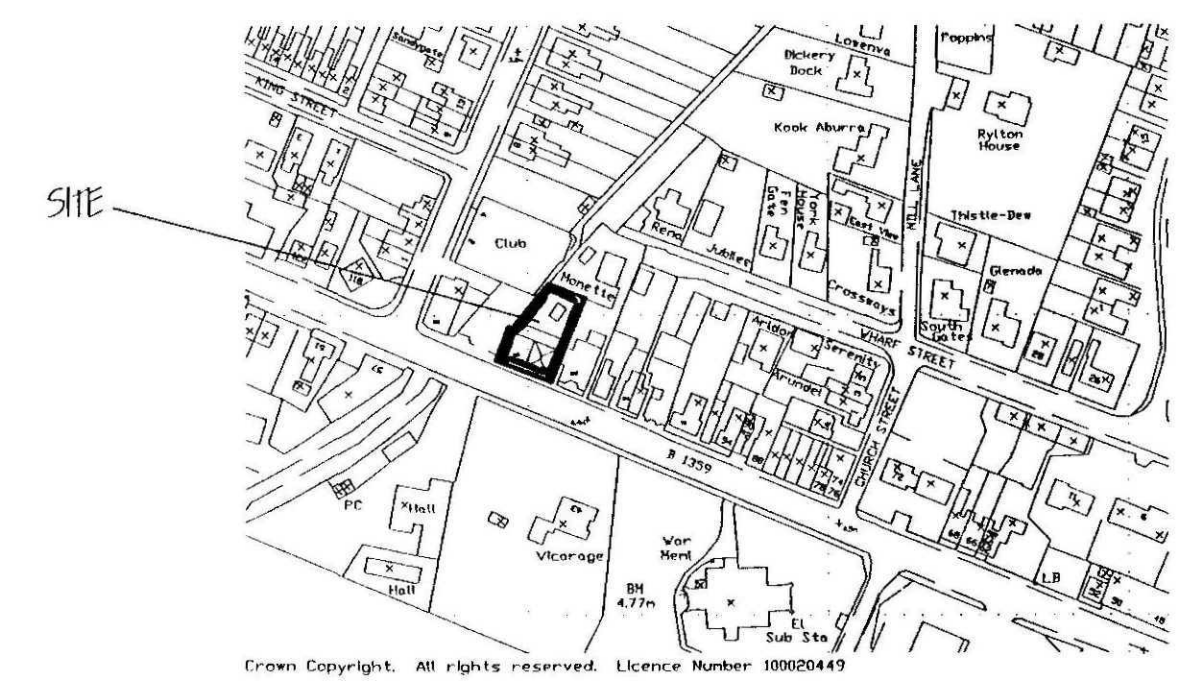

LOCATION PLAN,
1/2500.

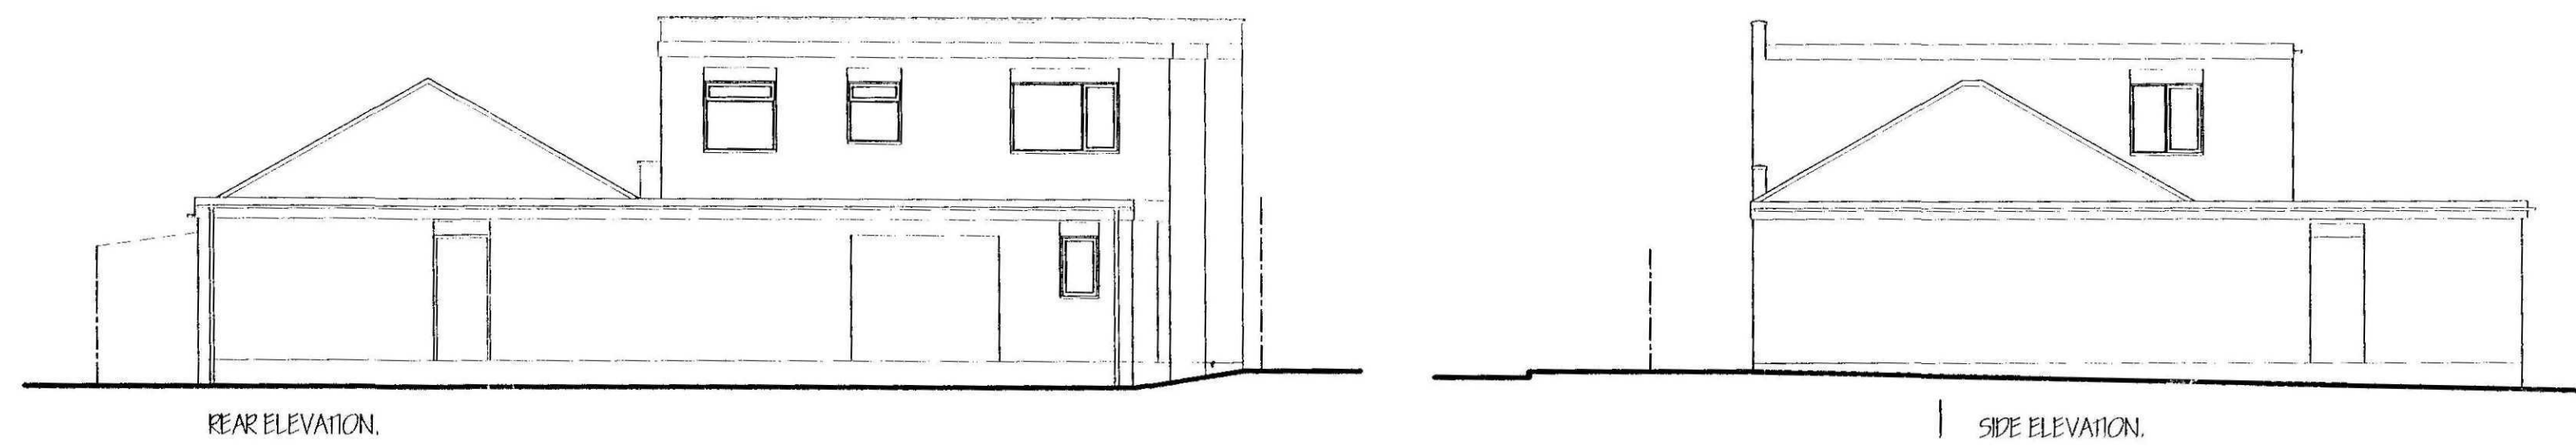

CONSTITUTIONAL CLUB
(Car park)

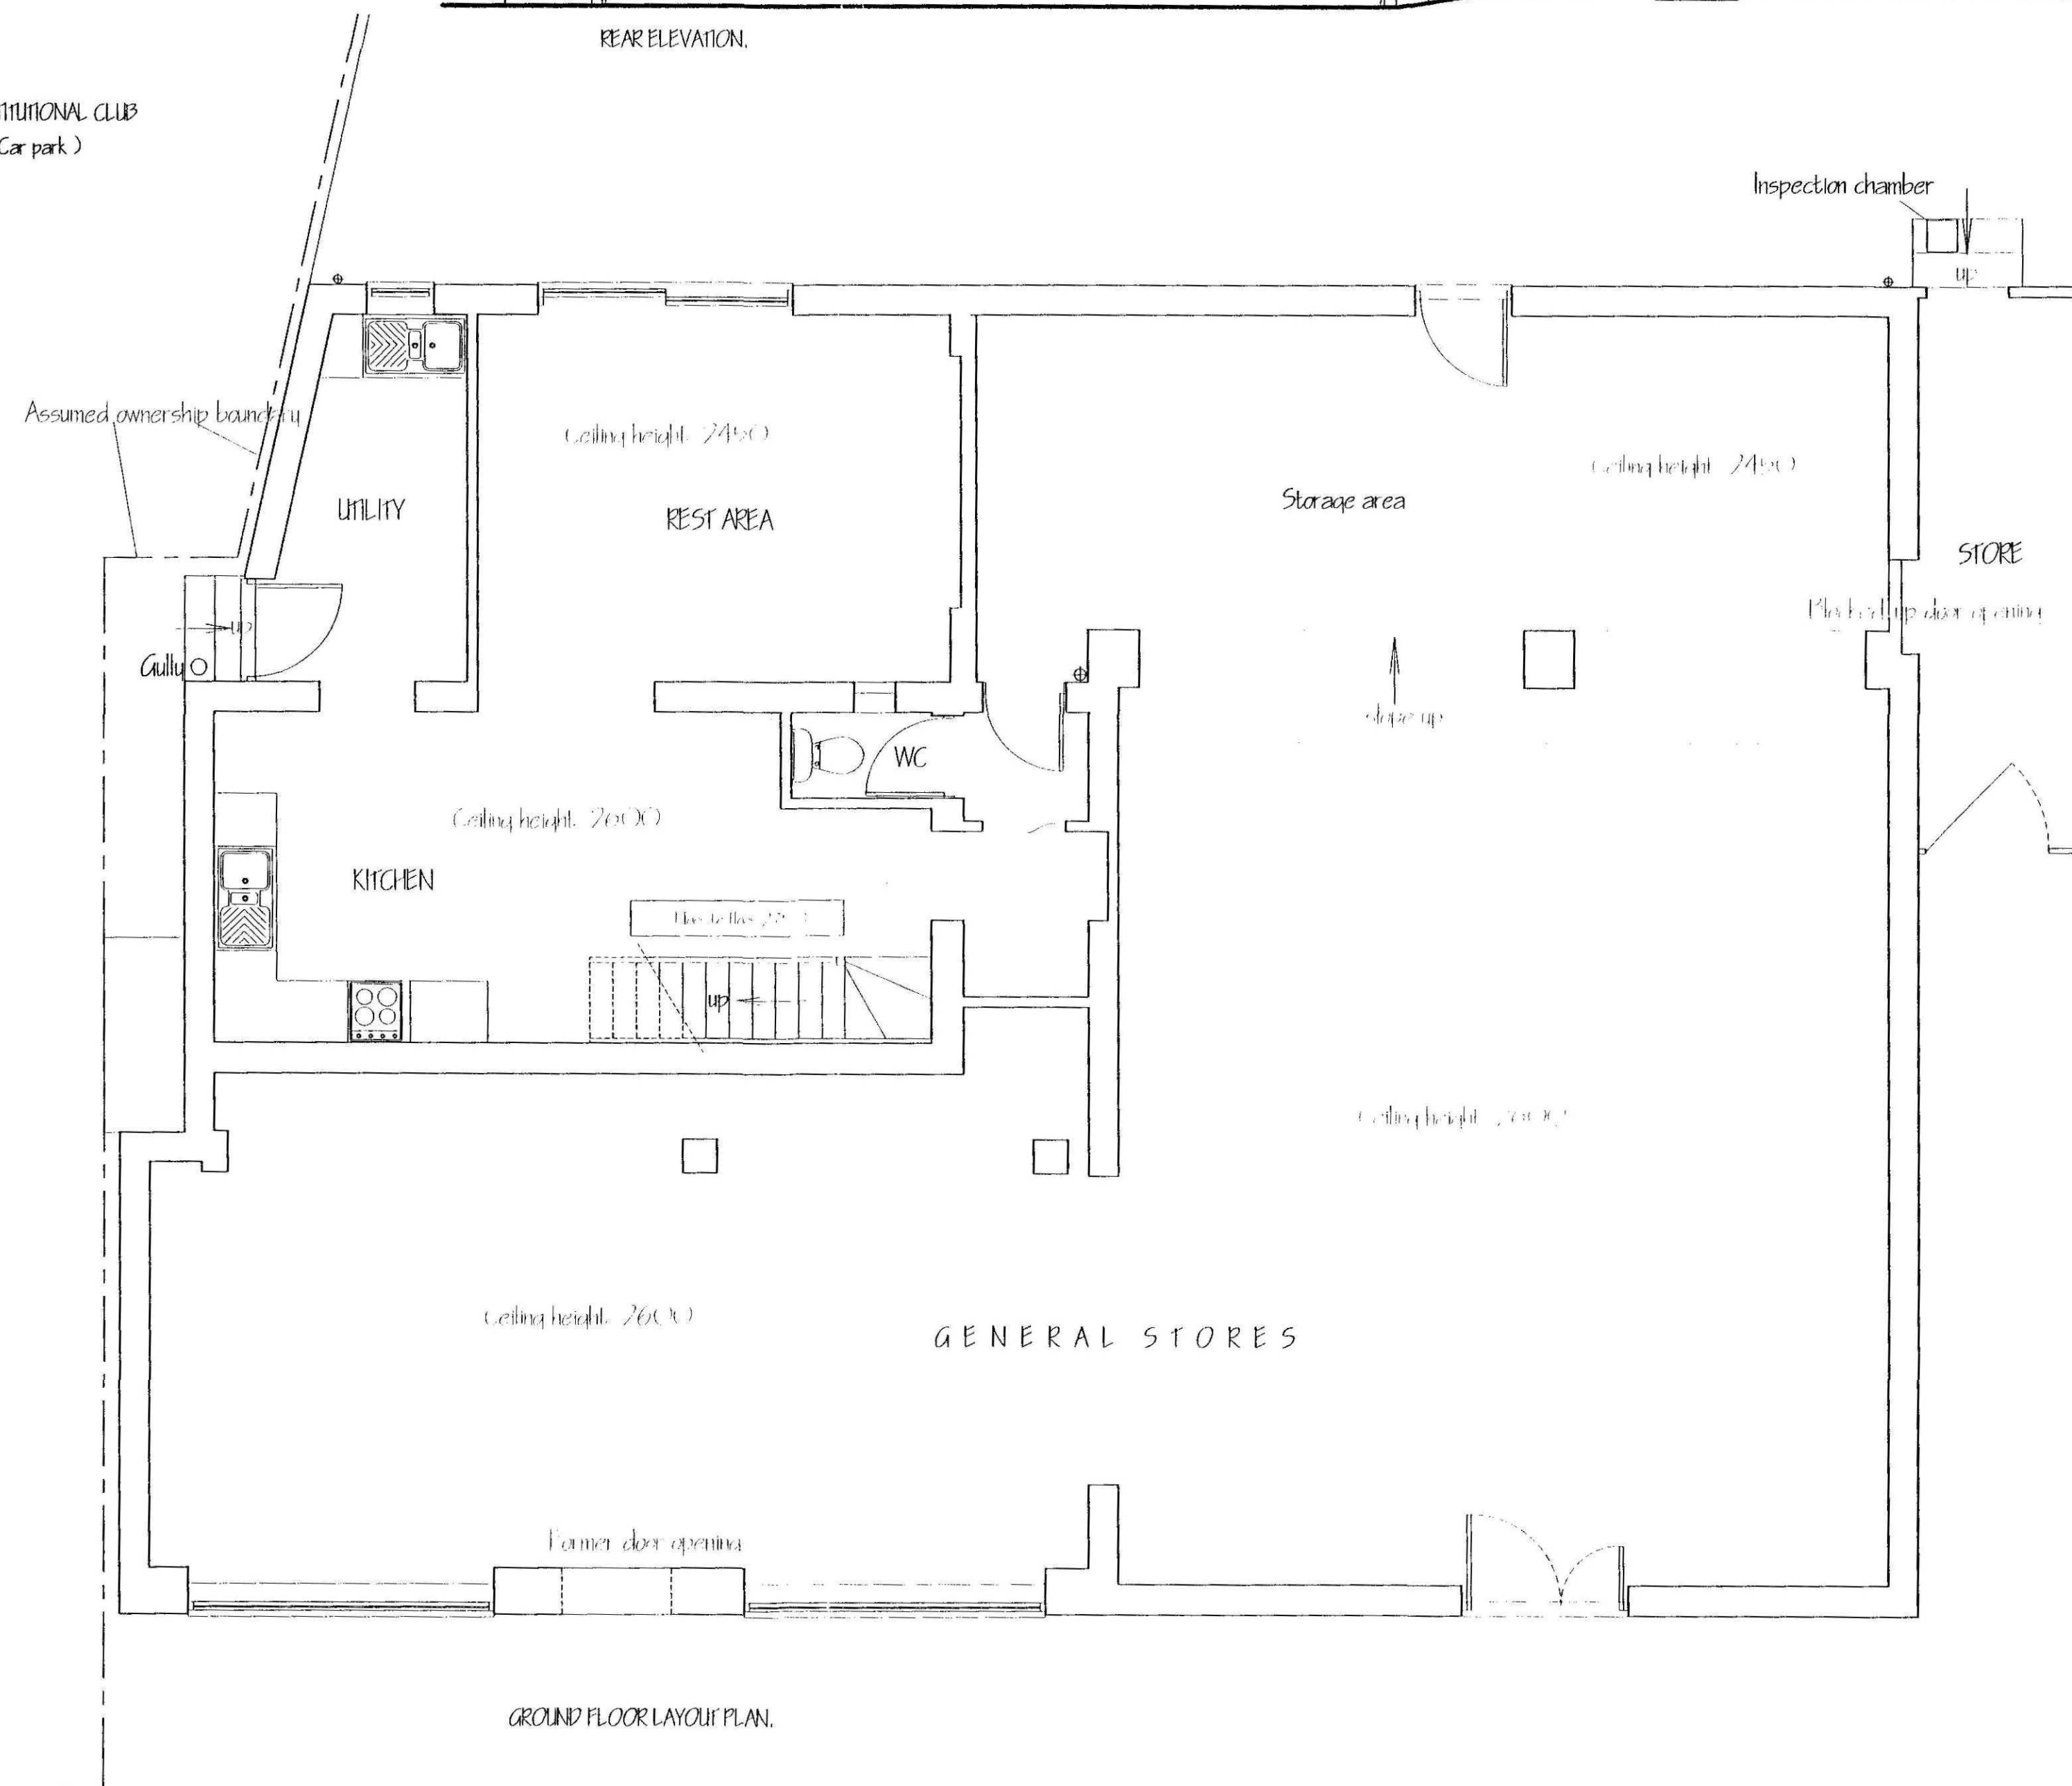

GROUND FLOOR LAYOUT PLAN.



SHE PLAN.
1/250.

[illegible]

G. R. MERCHANT LTD.
I.ENG AMICE FIWO
ARCHITECTURAL, STRUCTURAL
AND LAND DRAINAGE
CONSULTANTS
4 Wrights Mews
12A Park Road, Holbeach,
Spalding, Lincs. PE12 7EE
Tel: 01408 490800
Fax: 01408 425744
E-Mail: gr.merchant@btconnect.com

Project
RENOVATION & CHANGE OF USE OF SHOP,
MAIN ROAD,
SUTTON BRIDGE,
SPALDING, LINC'S.

Client
G. SANGHA.

Drawing

GROUND FLOOR PLAN & ELEVATIONS
- EXISTING.
SITE & LOCATION PLANS.

Job Ref.		Drawing No.	
2132-10.		01.	

Date	Drawn
JUNE 2010.	GRM.

Scales
1/50, 1/100. [unless otherwise stated]


[illegible]

Footpath

 2.2×1.5




PROPOSED FRONT ELEVATION 1:100

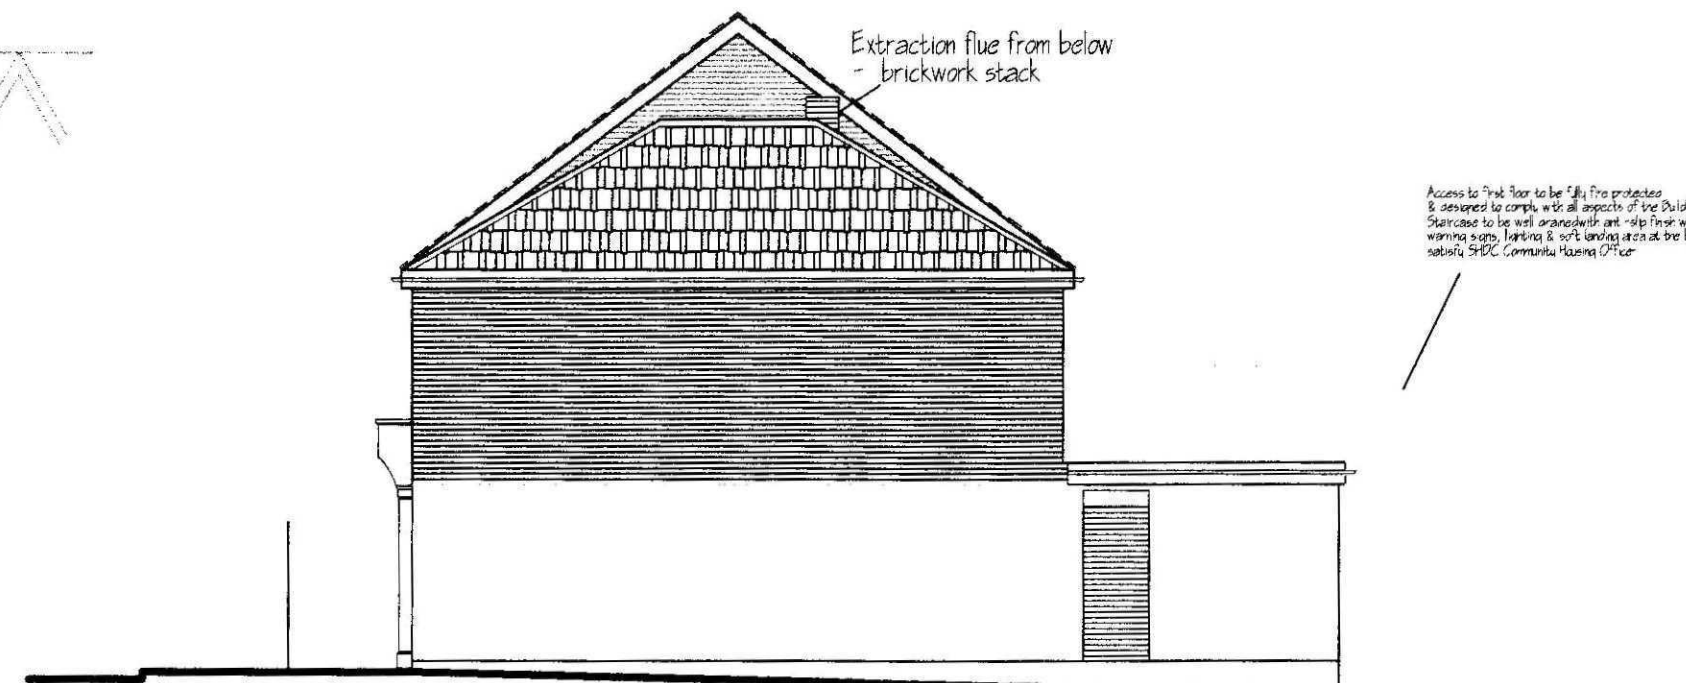


PROPOSED SIDE ELEVATION 1:100




PROPOSED REAR ELEVATION 1:100

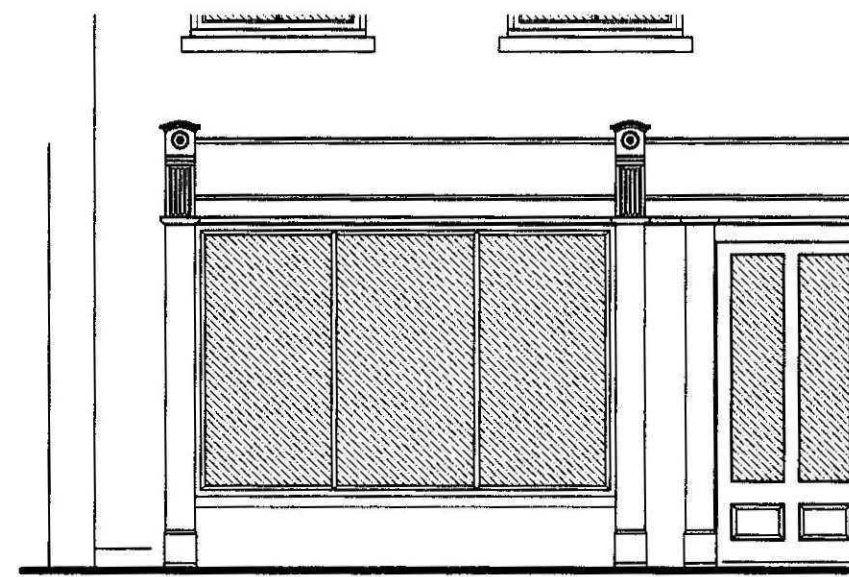


ENLARGED PART ELEVATION OF FACADE 1:50

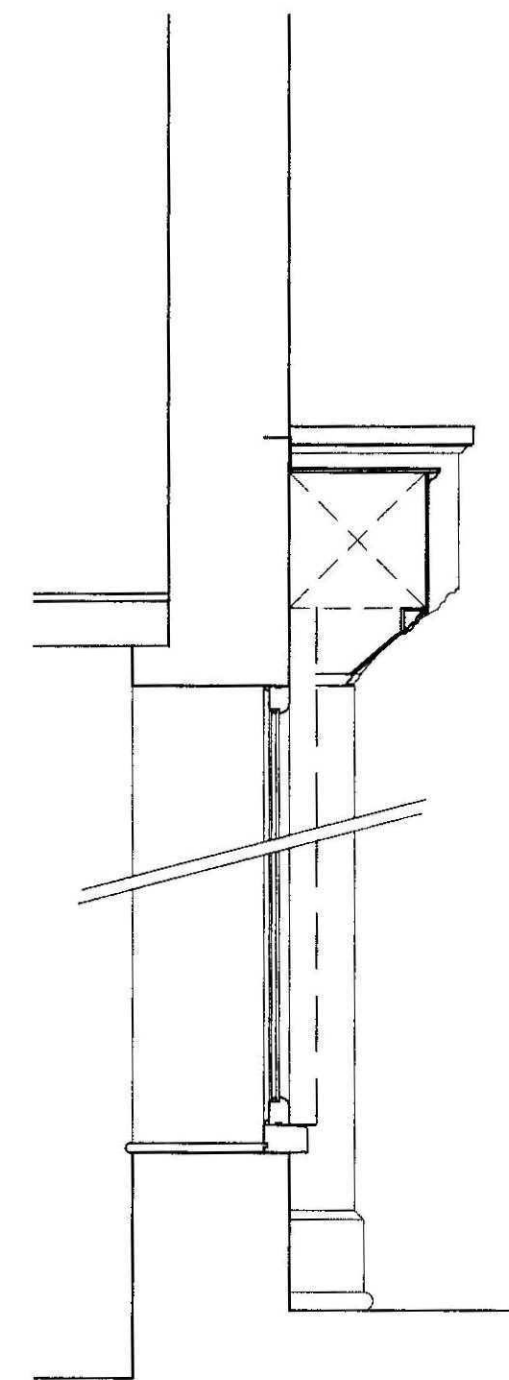

SECTION THROUGH FACADE 1:20

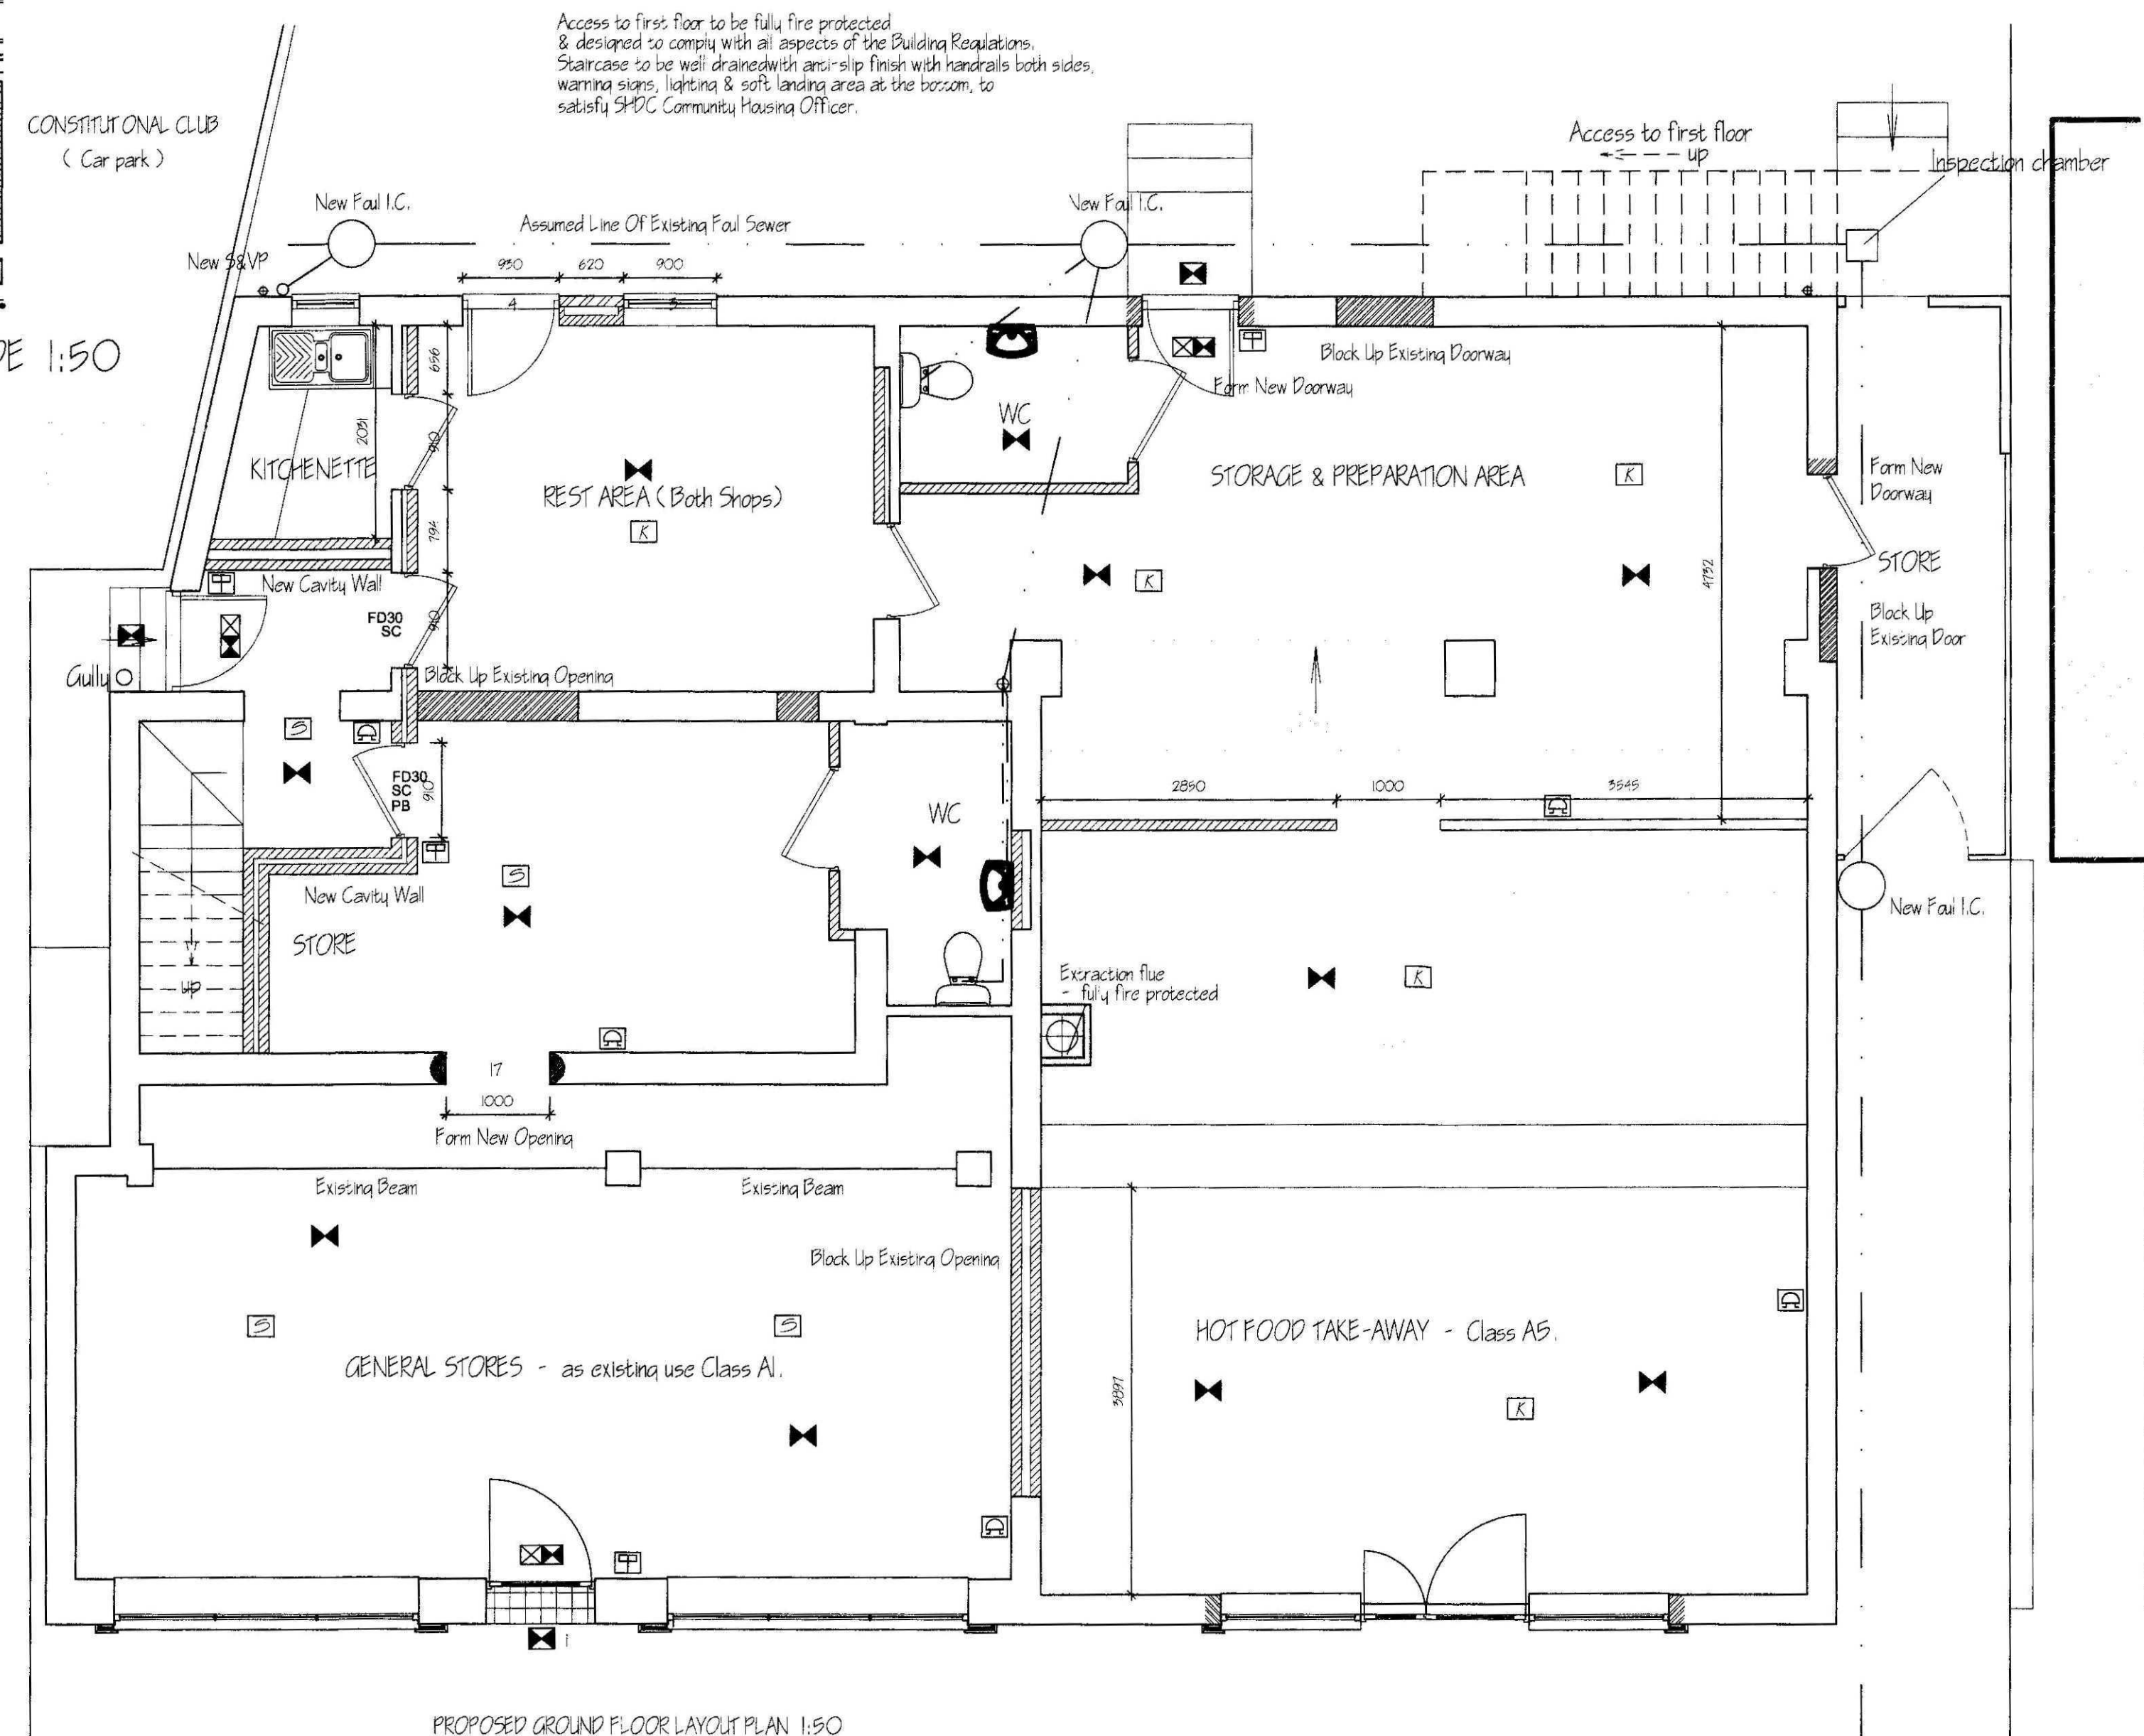

PROPOSED GROUND FLOOR LAYOUT PLAN 1:50

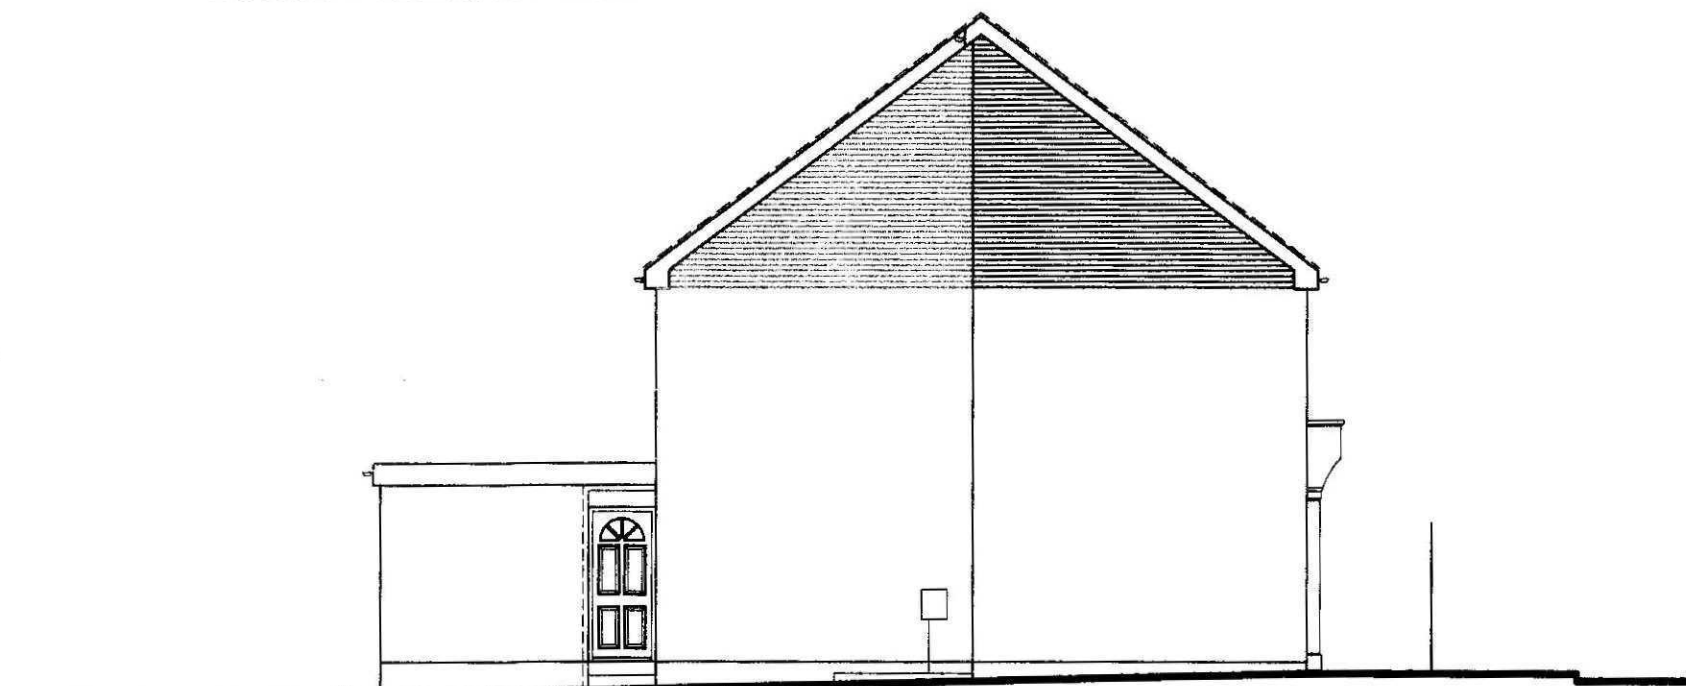

PROPOSED SIDE ELEVATION 1:100

Legend to Fire Symbols:

- FD30 1/2 Hour Fire Door to BS476
- FD60 1 Hour Fire Door to BS476
- F30 1/2 Hour Fire Resistance
- [S12] Notice - Fire Action
- [S13] Notice - Fire Door Keep Shut
- [S14] Notice - Fire Door Keep Locked
- [S20] Notice - Fire Escape Keep Clear
- [S22] Notice - Fire Exit
- [S25] Notice - Push Bar to Open
- [S26] Notice - Directional Arrow (Green)
- VP Vision Panel (Not more than 25% of the door area or less than 0.1m²)
- SC Self Closing Device
- PB Push Bar Ironmongery
- PP Push Pad Ironmongery
- RS Roller Shutter Door
- RR Rapid Roll Door
- SD Sliding Door
- FRG Fire Resisting Glazing
- FL Fusible Link
- MC Magnetic Catches
- STO Slide To Open Signage
- VL Vertical Ladder
- BG Break Glass To Open
- [S] Control Panel Sounders
- [S] Sounders
- [S] Sounder with Flashing light
- [S] Fire Alarm Call Point - Manual
- [S] Smoke Detector
- [S] Heat Detector
- [S] Beam Detector
- [S] External Xenon Light
- [S] Fire Exit Sign Internally Illuminated
- [S] Emergency Lighting Point
- [S] Emergency Spot light
- [S] Luminaires, Emergency/Safety Emergency Lighting (locations are INDICATIVE only.)
- All Emergency Lighting to be installed to BS5266 Part 1 2005
- [S] Fire Extinguisher - Water
- [S] Fire Extinguisher - Carbon Dioxide
- [S] Fire Extinguisher - Dry Powder
- [S] Fire Extinguisher - Fire Blanket
- [S] Fire Extinguisher - Aqueous Film Forming Foam
- [S] Hose Reel
- [S] Fire Alarm Indicator Panel. (Fire Detector and Alarm System to be installed in accordance with BS5833 Part 1 2002)

Note: All signage to be in accordance with BS 5499 2004 and Health & Safety (Safety Signs and Signals) Regulations 2005

ref.	revision	date
C	PLANNING AMENDMENTS	APR 11
B	FACADE REDSIGN	MAR 2011
A	CLIENT'S REDSIGN	MAR 2011

G. R. MERCHANT LTD.
I. ENG AMICE FIWO
ARCHITECTURAL, STRUCTURAL AND LAND DRAINAGE CONSULTANTS
4 Wrights Mews
12A Park Road, Holbeach,
Spalding, Lincs. PE12 7EE
Tel: 01406 490800
Fax: 01406 425744
E-Mail: gr.merchant@btconnect.com

Project
RENOVATION & CHANGE OF USE OF SHOP MAIN ROAD SUTTON BRIDGE SPALDING, Lincs.

Client
G. SANGHA

Drawing
PROPOSED GROUND FLOOR PLAN PROPOSED ELEVATIONS


Job Ref. **2132-10** Drawing No. **05C**

Date **JULY 2010** Drawn **GRM/SLB**


Scales
AS NOTED

DO NOT SCALE FROM THIS DRAWING
This drawing is copyright and may not be altered, traced, photographed or used for any other purpose other than that for which it is issued. The General Contractor is to check all dimensions on site and report any discrepancies to the Architect. All details shown on this drawing including foundations are based upon typical site conditions related to the area. No responsibility can be accepted for abnormal conditions which may be discovered during construction unless reported to the Architect so that design amendments may be considered. This will always be recommended in respect of foundations to establish specific site conditions before foundation work is undertaken. This drawing is limited to the amount of information contained and does not purport to contain a full specification of the works. It is solely for the purpose of obtaining Planning / Building Regulation approval. This drawing must not be used as a contract document alone. The works will not be supervised or inspected on site by G.R. Merchant or any representative thereof. It is the client or their appointed agents responsibility to control workmanship, substitution of materials, adherence to specification, variations to contract and all materials to be new unless otherwise stated and all components and materials etc. to be used fixed and installed etc. in strict accordance with manufacturers instruction and relevant code of practice. Materials shall conform to appropriate British standard specification or BBA certificate or European code equivalent. The Employer / Client shall ensure that the selected contractor is competent with and adopts all measures necessary to achieve compliance with Health and Safety legislation for Building Work and Workplaces. The Employer / Client is advised that should the works need to comply with the Construction Design and Management Regulations an independent Planning Supervisor will be required. The works shall comprise of all that is shown on the drawing and details. Work that may not specifically be shown but may be reasonably inferred as necessary to carry out the works shall be deemed to be included. It is the client / Employer responsibility to be aware of the Party Wall etc. Act 1996, when building in close proximity to adjoining neighbors boundaries.

DRAWING TO BE READ IN CONJUNCTION WITH SEPARATE SPECIFICATION

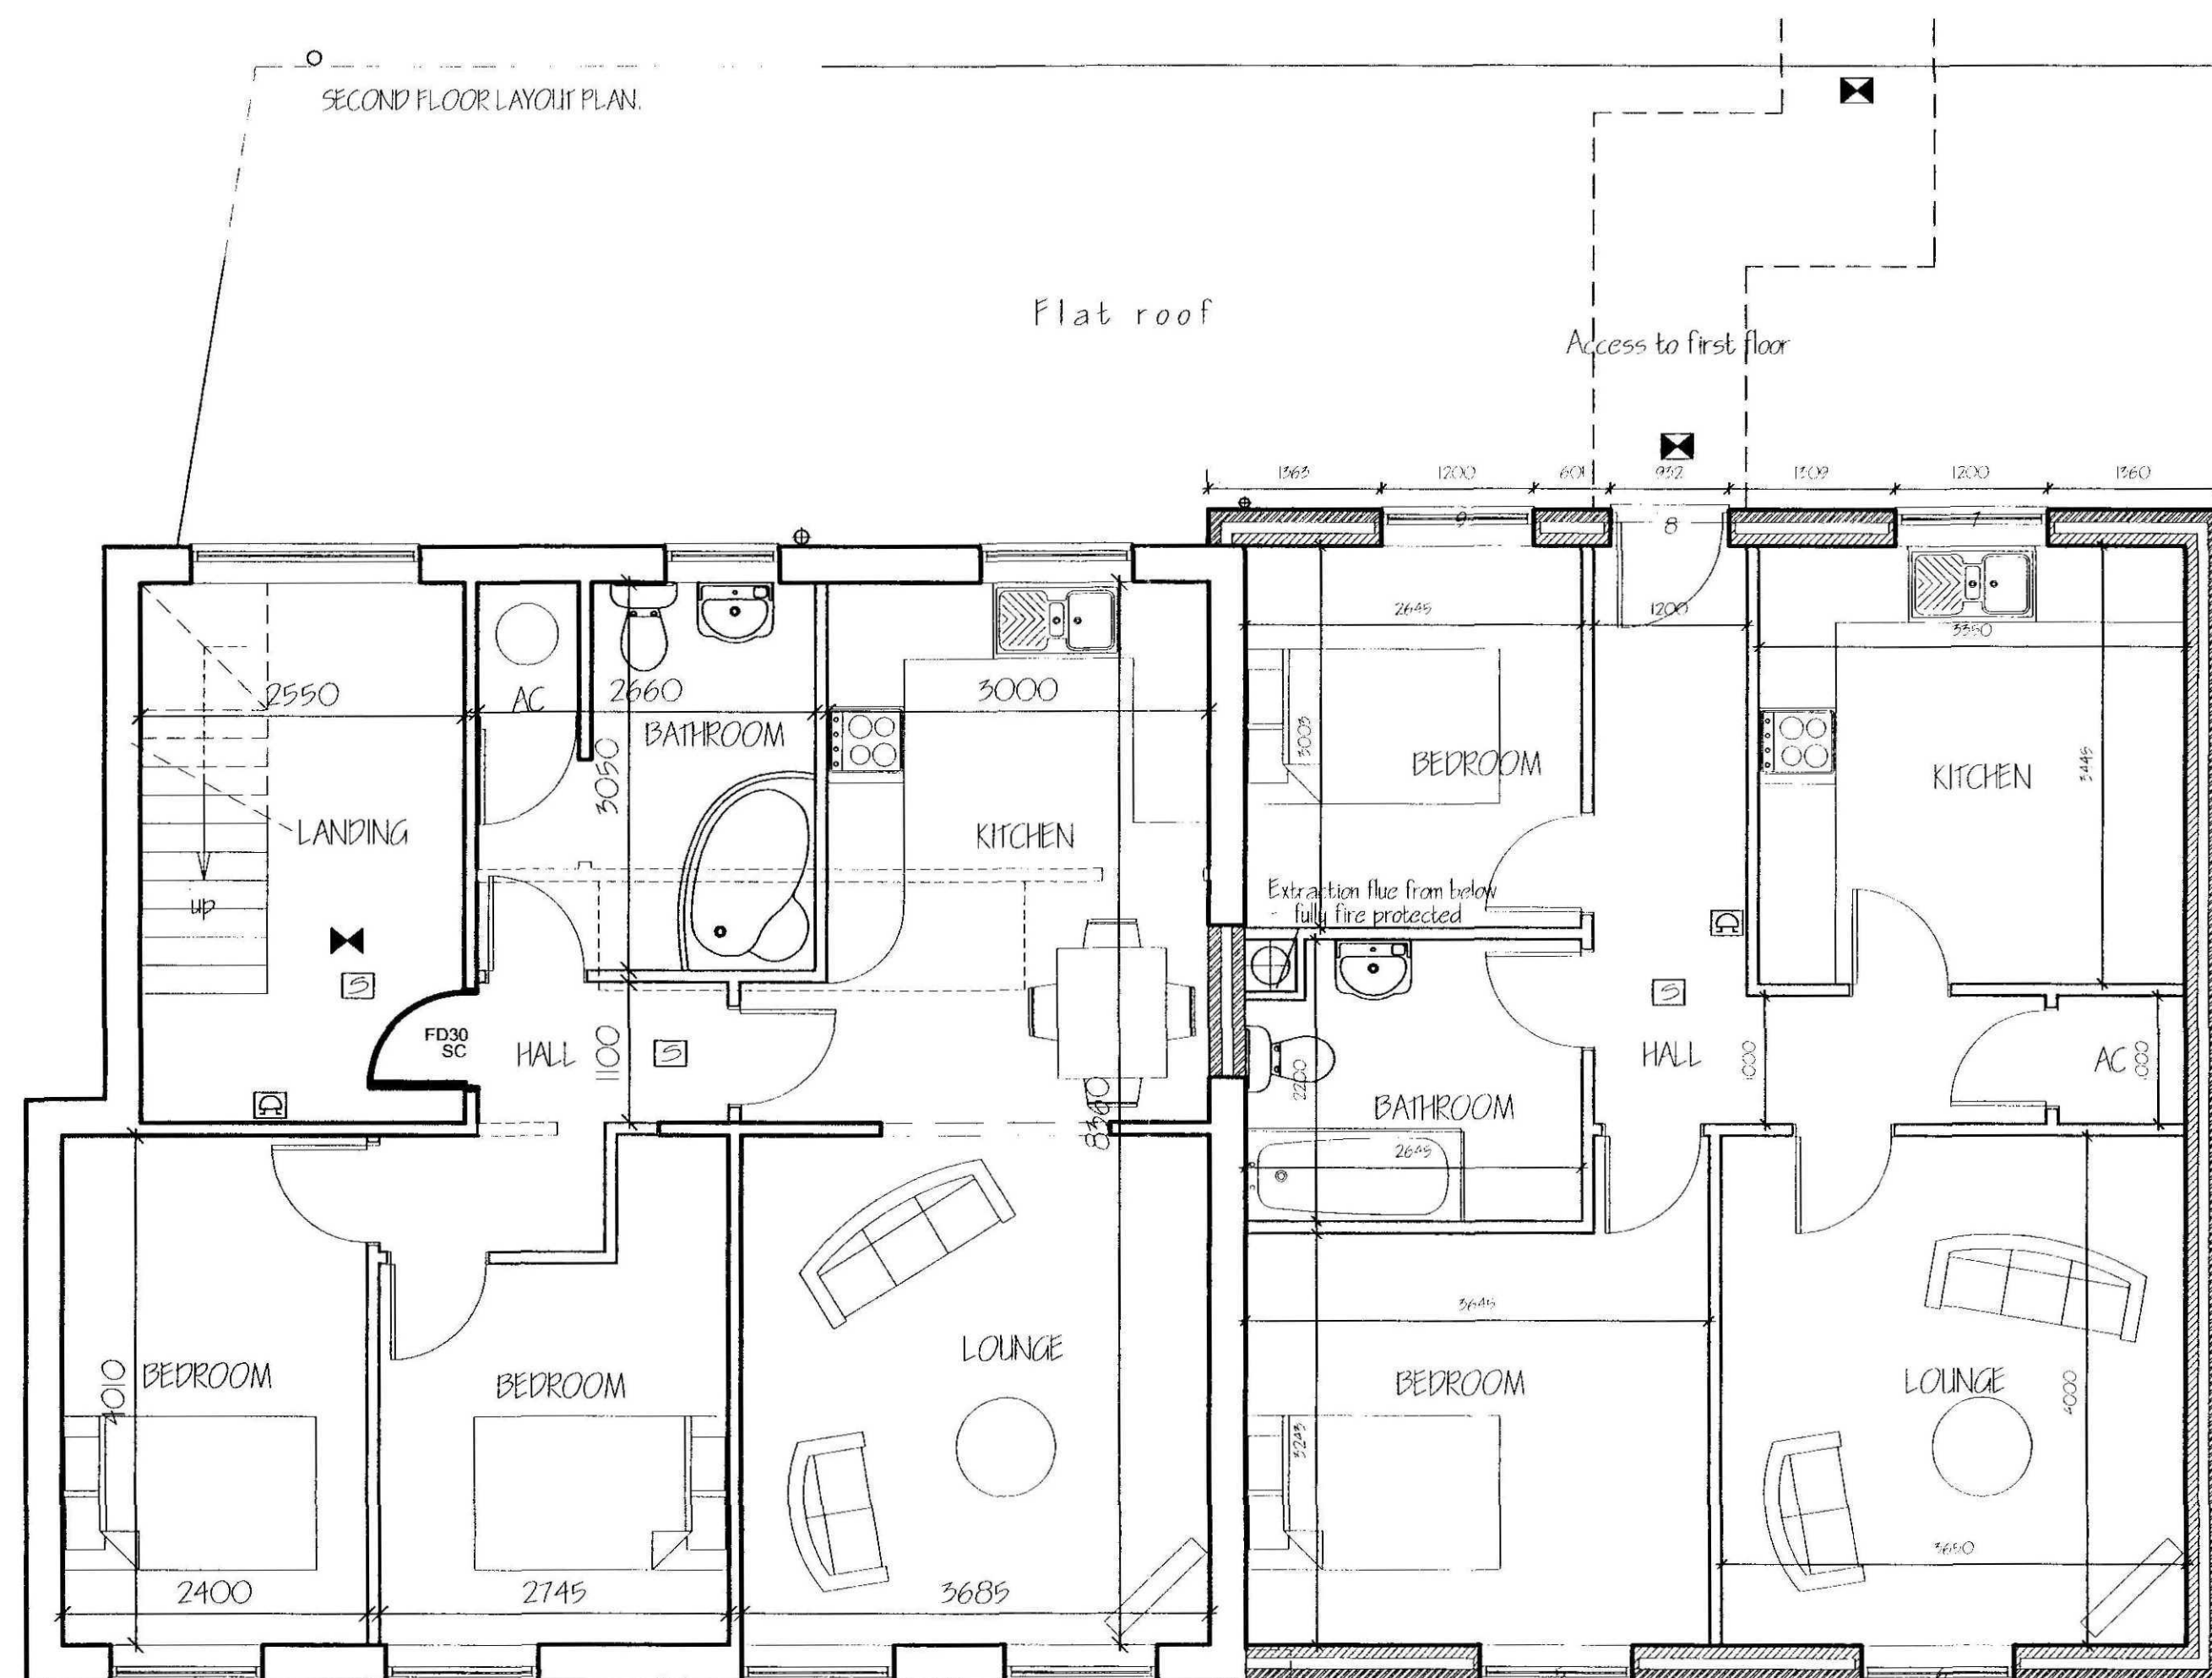

PROPOSED FIRST FLOOR PLAN 1:50.

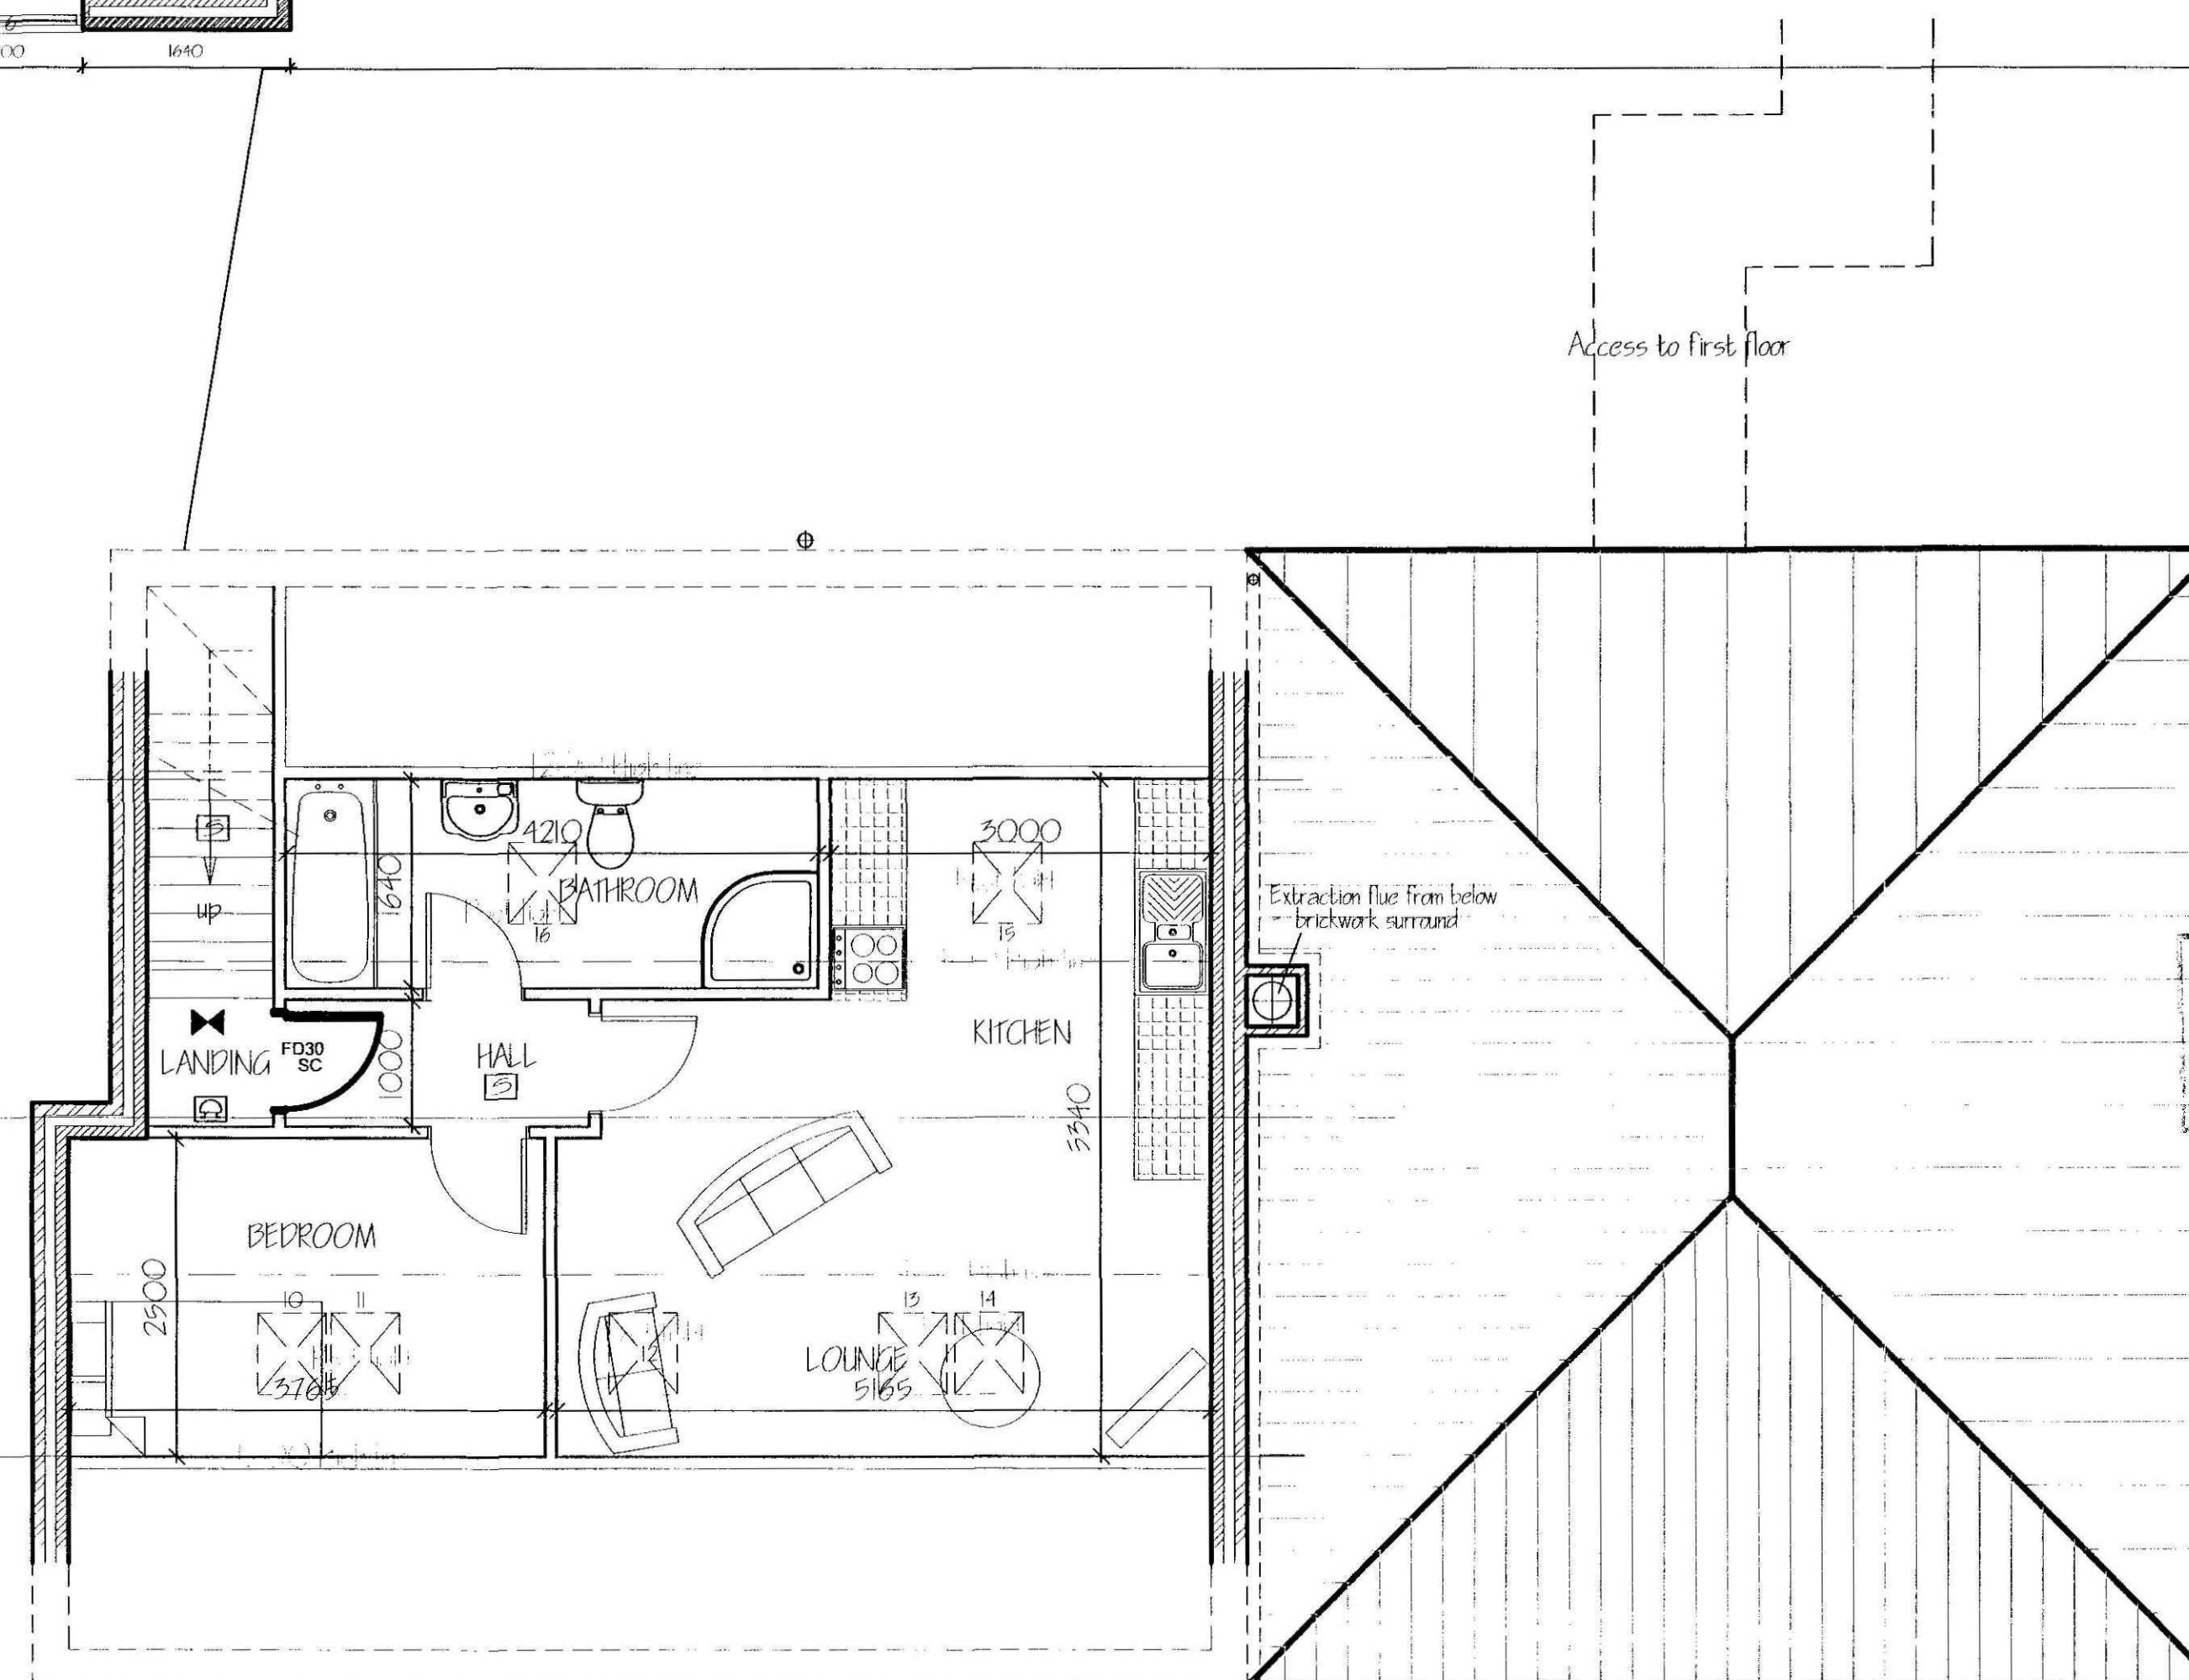

PROPOSED SECOND FLOOR PLAN 1:50.

Legend to Fire Symbols:

FD30	1/2 Hour Fire Door to BS476
FD60	1 Hour Fire Door to BS476
F30	1/2 Hour Fire Resistance
E172	Notice - Fire Action
E173	Notice - Fire Door Keep Shut
E174	Notice - Fire Door Keep Locked
E175	Notice - Fire Escape Keep Clear
E176	Notice - Fire Exit
E177	Notice - Push Bar to Open
E178	Notice - Directional Arrow (Green)
VP	Valon Panel (Not more than 25% of the door area or less than 0.1m ²)
SC	Self Closing Device
PS	Push Bar Inswing
PP	Push Bar Outswing
RS	Roller Shutter Door
RD	Rapid Roll Door
SD	Sliding Door
FRG	Fire Resisting Glazing
FL	Fundex Link
MC	Magnetic Catch
STO	Slide To Open Signage
VL	Vertical Ladder
BO	Break Glass To Open
CP	Control Panel Sounders
SD	Sounder
SP	Sounder with Flashing light
FP	Fire Alarm Call Point - Manual
SD	Smoke Detector
FD	Heat Detector
BD	Beam Detector
EL	External Xenon Light
FI	Fire Exit Sign Internally Illuminated
ELP	Emergency Lighting Point
EL	Luminaires, Emergency/Standby Emergency Lighting (Locations are INDICATIVE only)
EL	All Emergency Lighting to be installed to BS5266 Part 1 2005
W	Fire Extinguisher - Water
C	Fire Extinguisher - Carbon Dioxide
P	Fire Extinguisher - Dry Powder
A	Fire Extinguisher - Fire Blanket
F	Fire Extinguisher - Aqueous Film Forming Foam
R	Hose Reel
AI	Fire Alarm Indicator Panel, (Fire Detector and Alarm System) to be installed in accordance with BS5839 Part 1 2002

Note: All signage to be in accordance with BS 5499 2004 and Health & Safety (Safety Signs and Signals) Regulations 2005

ref.	revision	date

G. R. MERCHANT LTD.
I.ENG AMICE FIWO
ARCHITECTURAL, STRUCTURAL
AND LAND DRAINAGE
CONSULTANTS
4 Wrights Mews
12A Park Road, Holbeach,
Spalding, Lincs. PE12 7EE
Tel: 01406 490800
Fax: 01406 425744
E-Mail: gr.merchant@btconnect.com

Project
 RENOVATION & CHANGE OF USE OF SHOP
 MAIN ROAD
 SUTTON BRIDGE
 SPALDING, Lincs.

Client
 G. SANGHA

Drawing
 PROPOSED FIRST FLOOR PLAN
 PROPOSED SECOND FLOOR PLAN

Job Ref. 2132-10	Drawing No. 06
Date JULY 2010	Drawn GRM/SLB

Scales
 AS NOTED

DO NOT SCALE FROM THIS DRAWING

This drawing is copyright and may not be altered, copied, reproduced or used for any other purpose other than that for which it is issued. The General Contractor is to check all dimensions on the site and report any discrepancies to the Architect. All details shown on this drawing including foundations are based upon typical site conditions related to the area. No responsibility can be accepted for abnormal conditions which may be encountered during construction unless recommended by the Architect and the design amendments may be considered. The full survey is recommended in respect of foundations. All construction specific site conditions before foundation work is undertaken. This drawing is based on the amount of information contained and does not purport to contain a full specification of the works. It is issued for the purpose of obtaining Planning & Building Regulations approval. This drawing must be used as a contract document alone. The works will not be supervised or inspected on site by G.R. Merchant in any representative capacity. It is the client's own responsibility to ensure that the works are controlled, supervised, subcontracted materials, adherence to specifications, variations to comply with all relevant codes of practice, substitution of materials, and relevant codes of practice. Materials shall conform to appropriate British standard specifications or BSAs certificate of European code equivalent. The Employer/Client shall ensure that the selected contractor is competent with and adopts all measures necessary to achieve compliance with Health and Safety legislation for Building sites and Work places. The Employer/Client is advised that should the works need to be carried out in accordance with the Construction Design and Management Regulations an independent Planning Supervision will be required. The works shall comprise of all that is shown on the drawing and details. Works that may not specifically be shown but may be reasonably inferred as necessary to carry out the works shall be deemed to be included. It is the client's own responsibility to be aware of the Party Wall etc. Act 1996 when building in close proximity to adjoining neighbours boundaries.

DRAWING TO BE READ IN
 CONJUNCTION WITH SEPARATE
 SPECIFICATION