


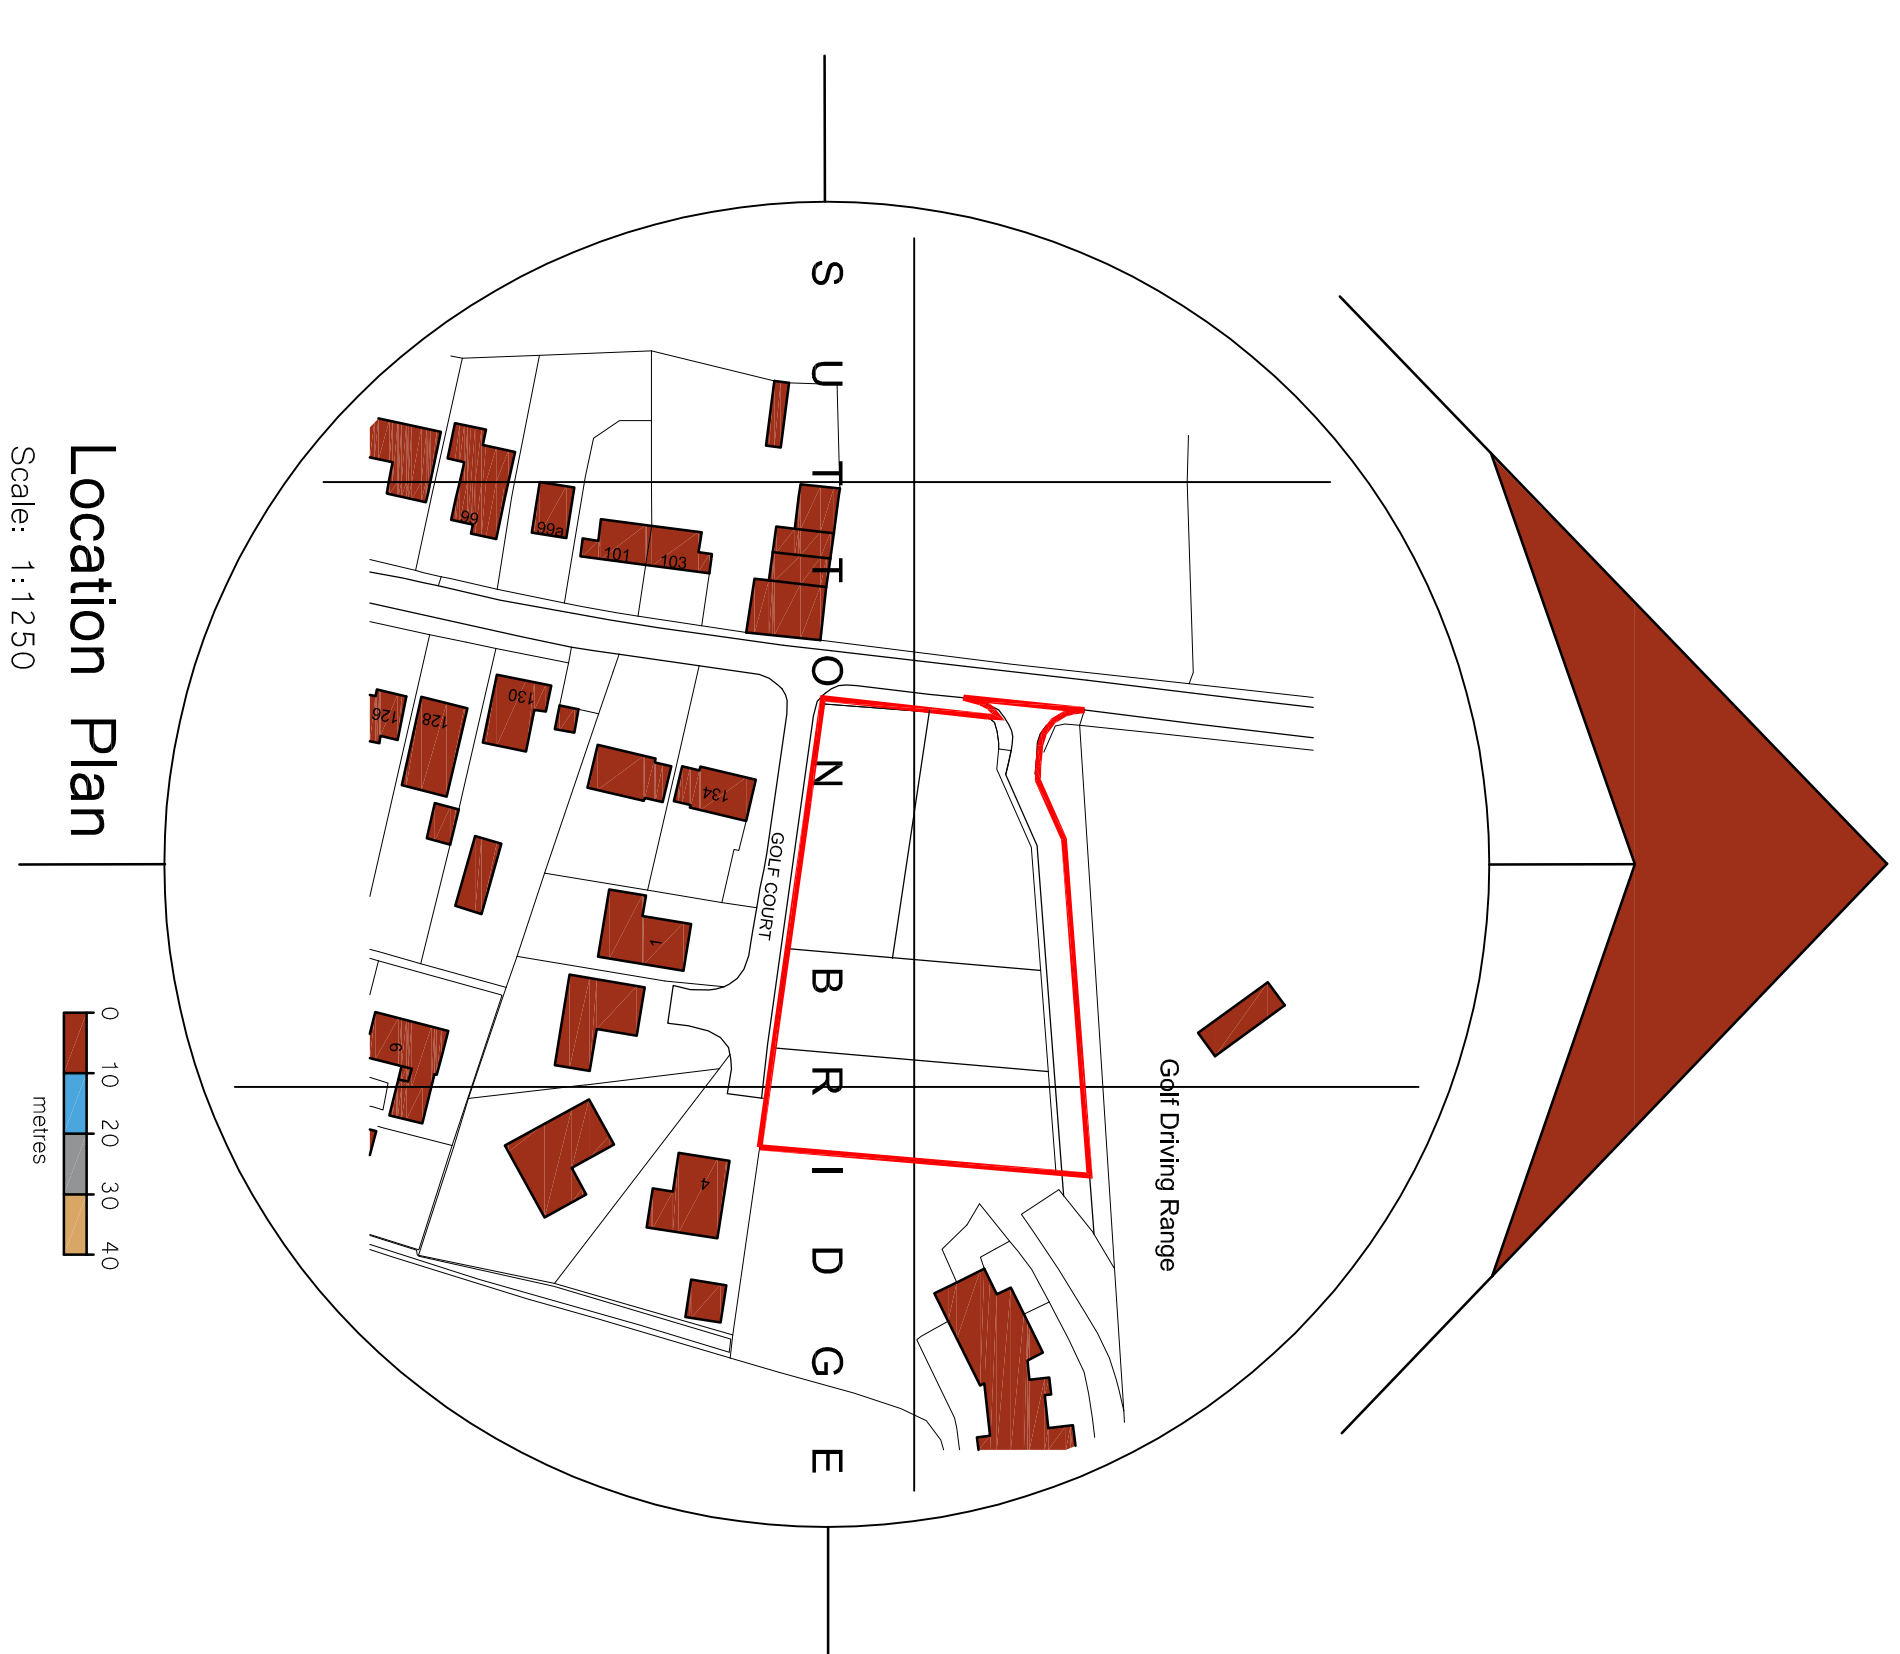


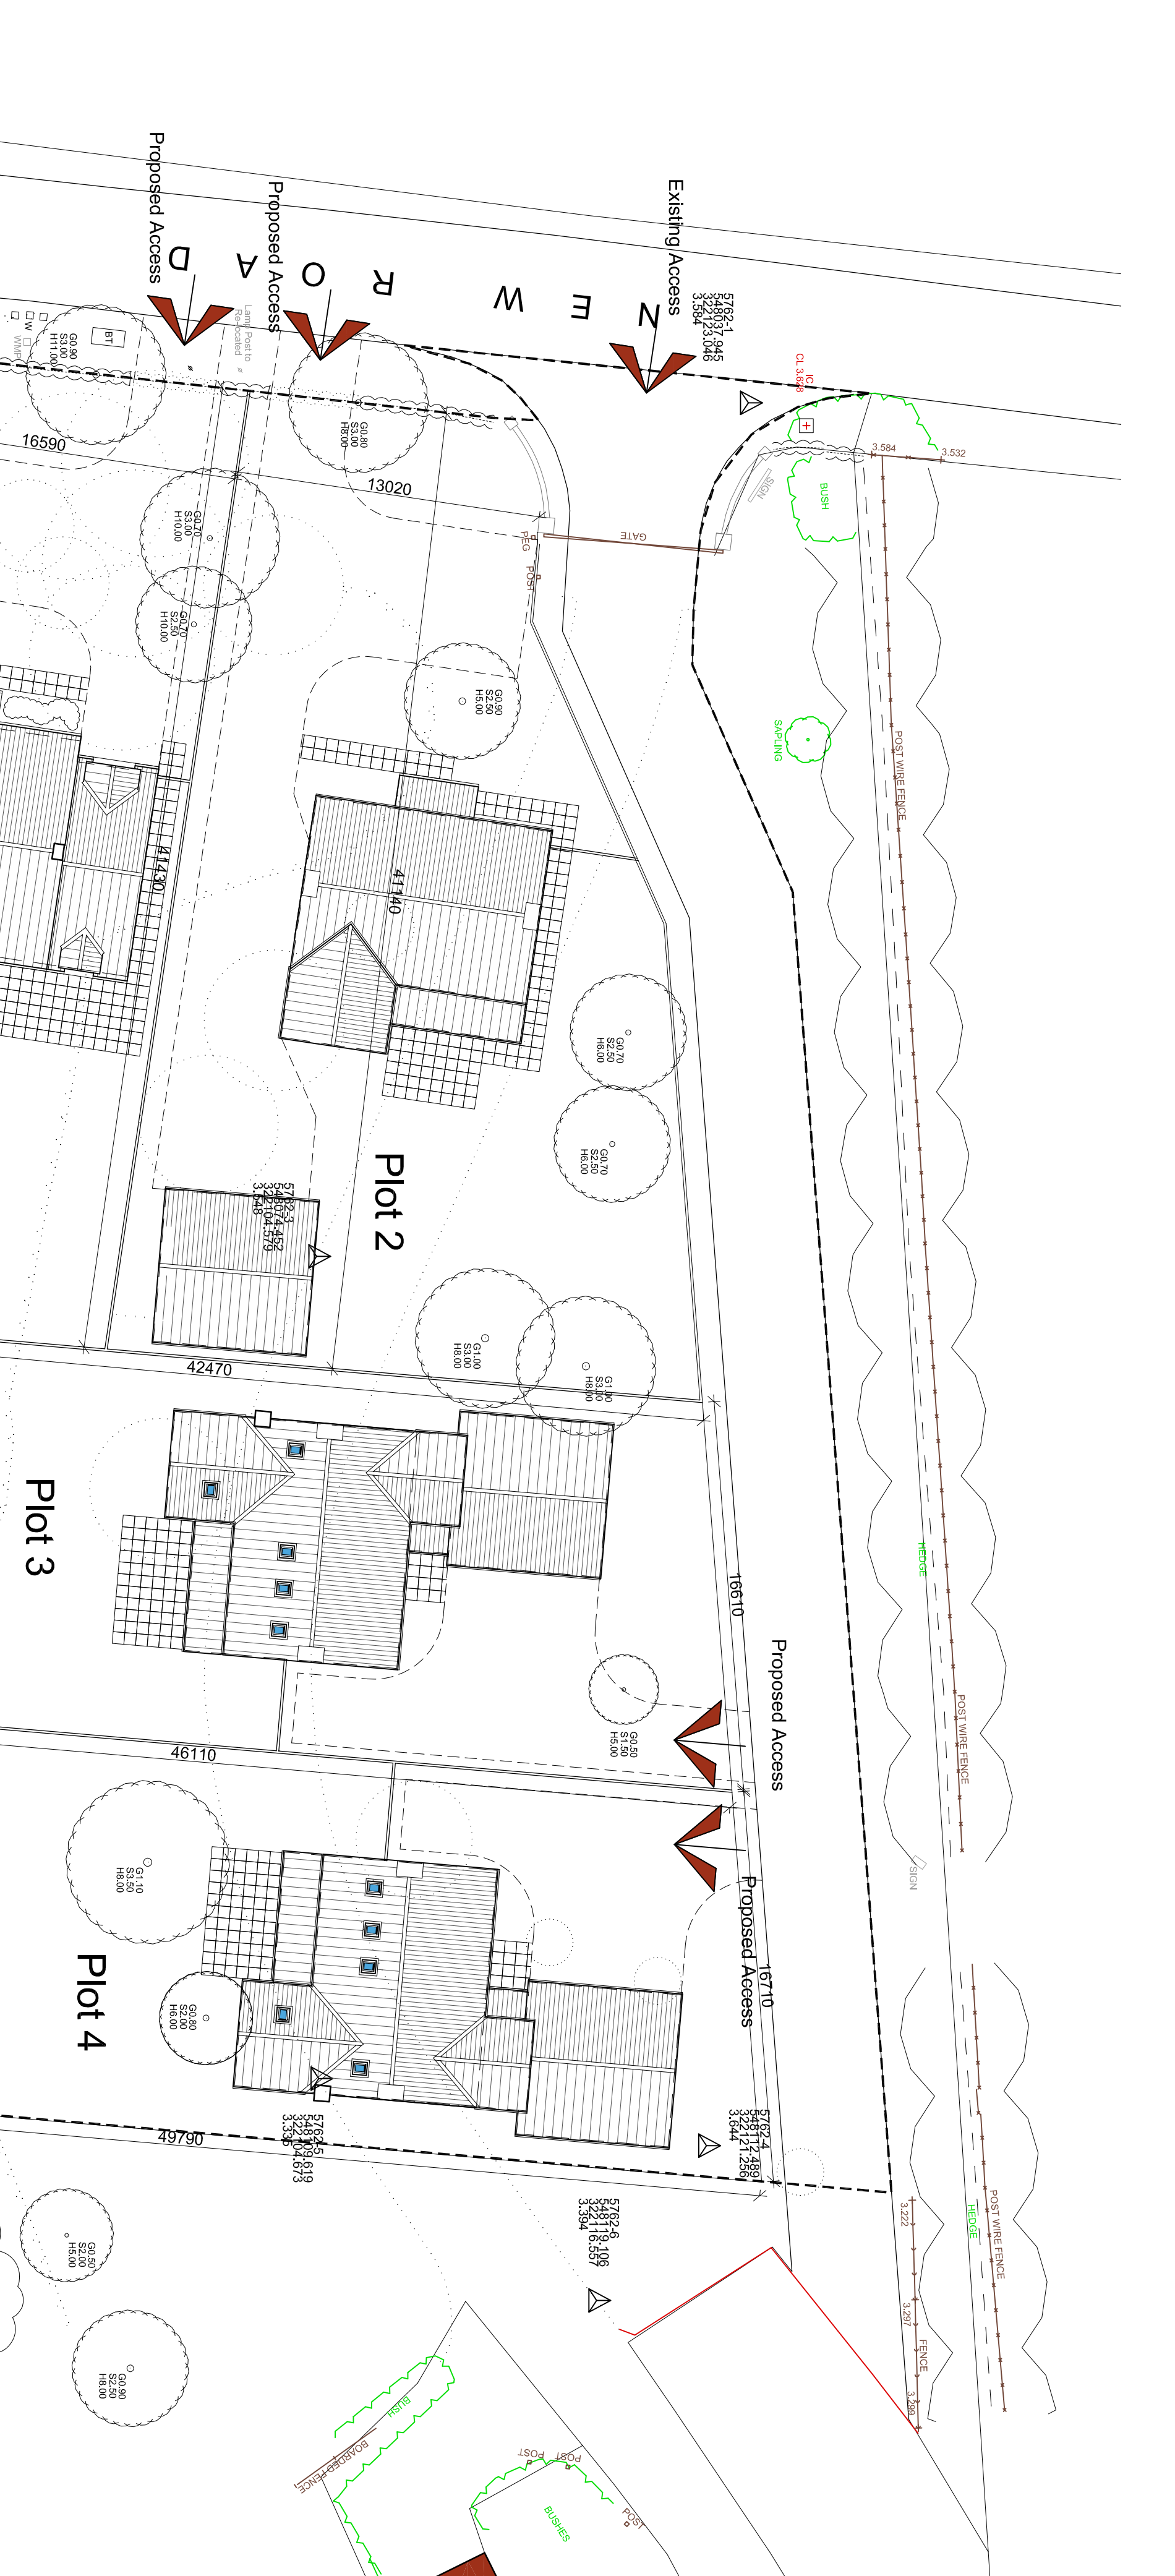


SITE PLAN KEY

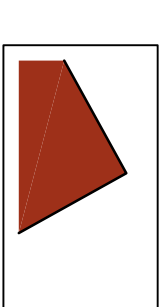


Indicates existing structure taken from O.S. map

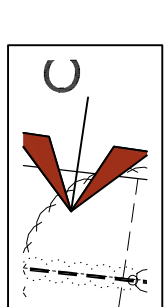


Indicates site access points

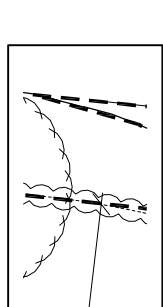

Indicates existing landscaping

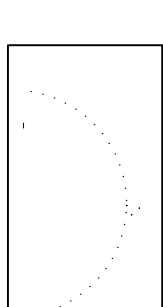


Indicates existing landscaping to be removed

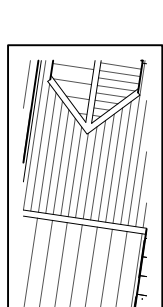


Indicates proposed buildings

Location Plan

 

Revisions		Boundary between Plots 1 and 2 revised
A	Jan 2017	
B	Feb 2017	Dimensions Added

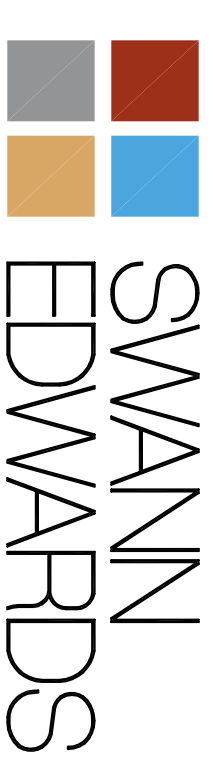

ARCHITECTURE

Swann Edwards Architecture Limited, Fen Road

† 01945 450694 • info@swannedwards.co.uk W www.swannedwards.co.uk

Scale Various Sheet Size A1	Date October 2016	Job Title Proposed Residential Development Sutton Bridge Golf Club New Road, Sutton Bridge for: McCurry Developments Ltd
Drawn by G.E	Job No. SE-687	Drawing Title Outline Planning Drawing Site and Location Plan
Revised B	Block No. 01	