




LOCATION PLAN

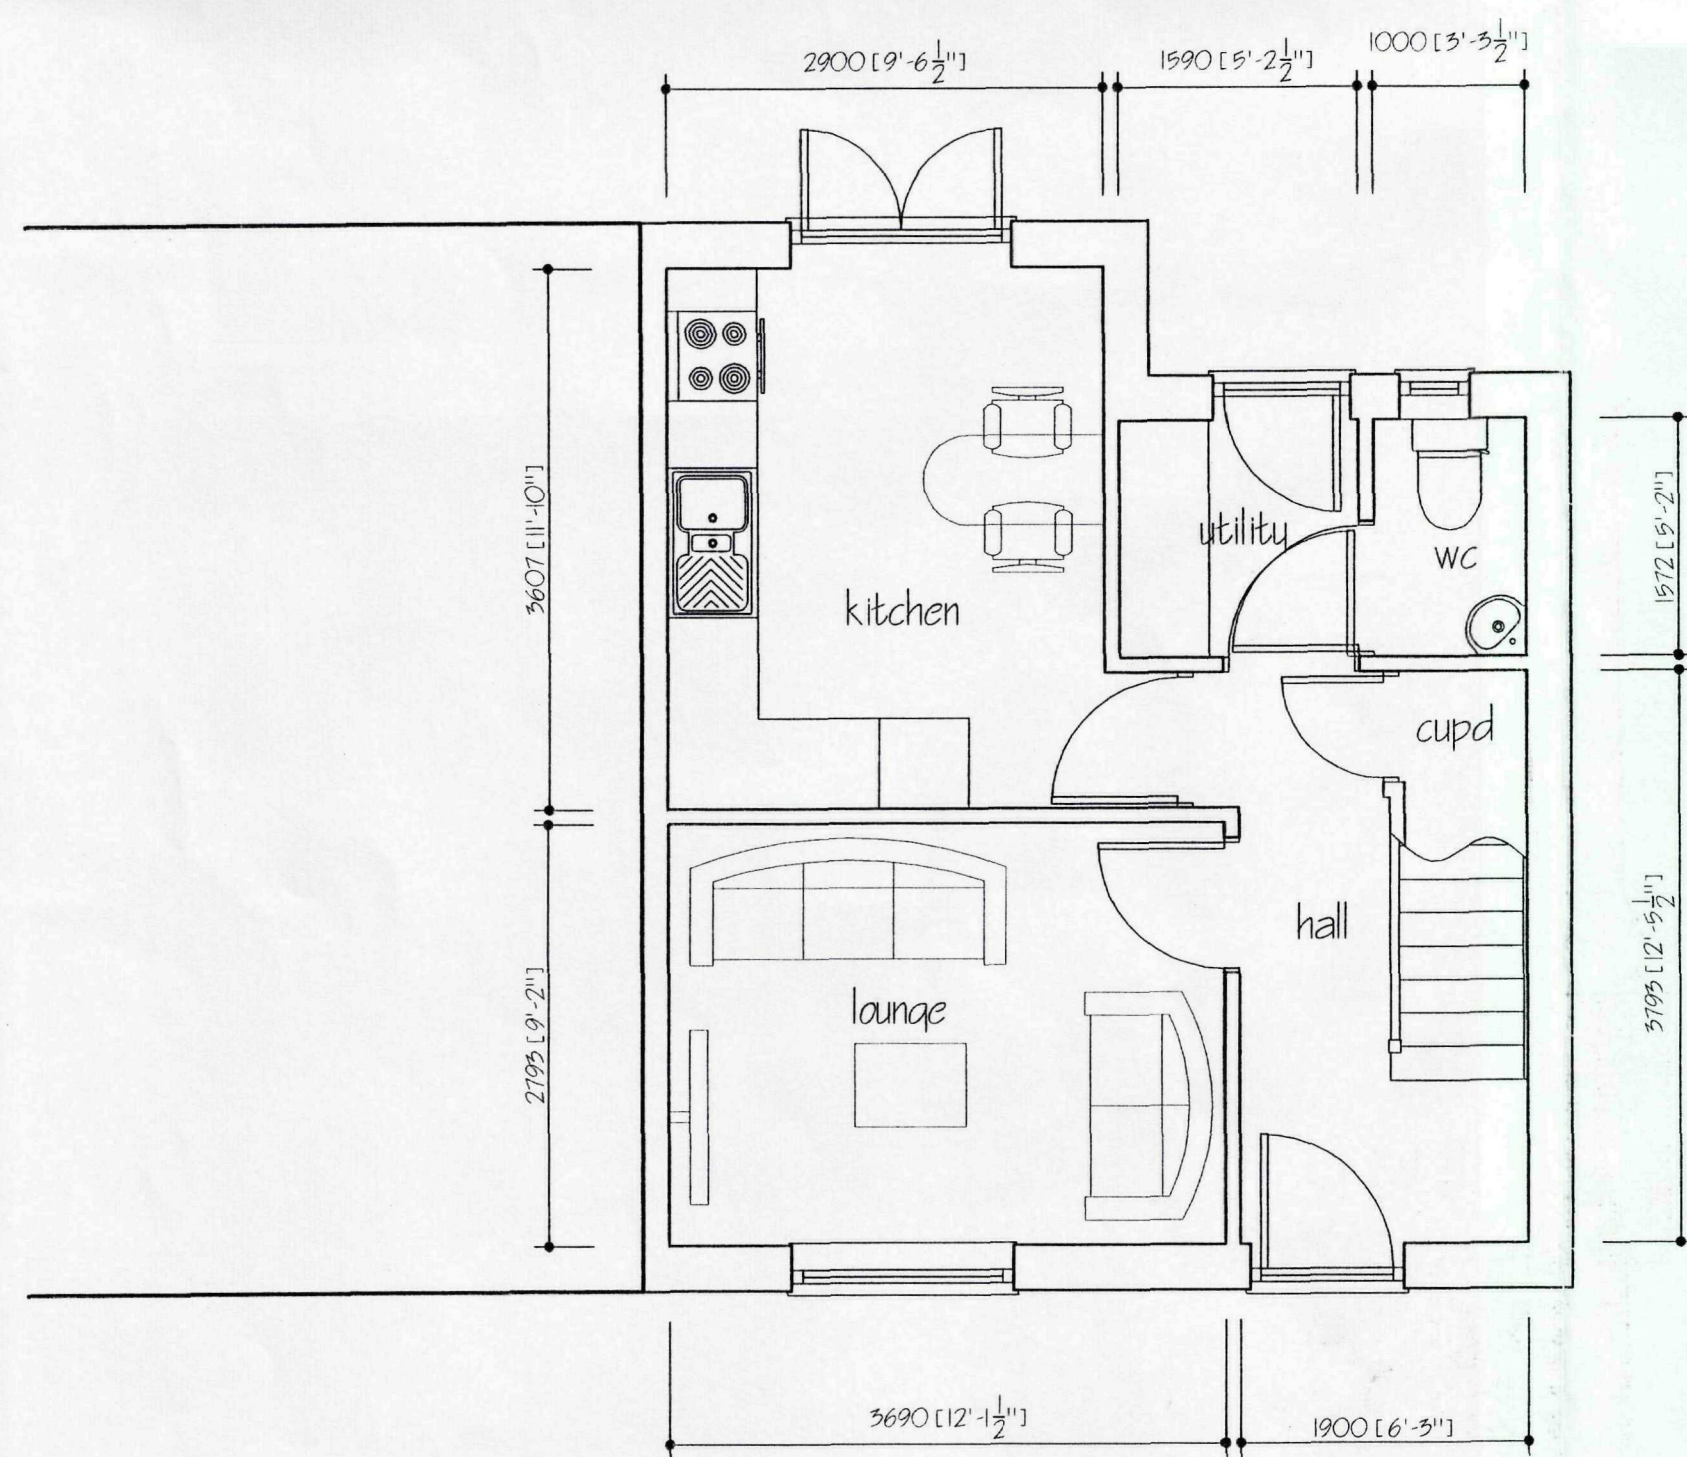

GROUND FLOOR PLAN

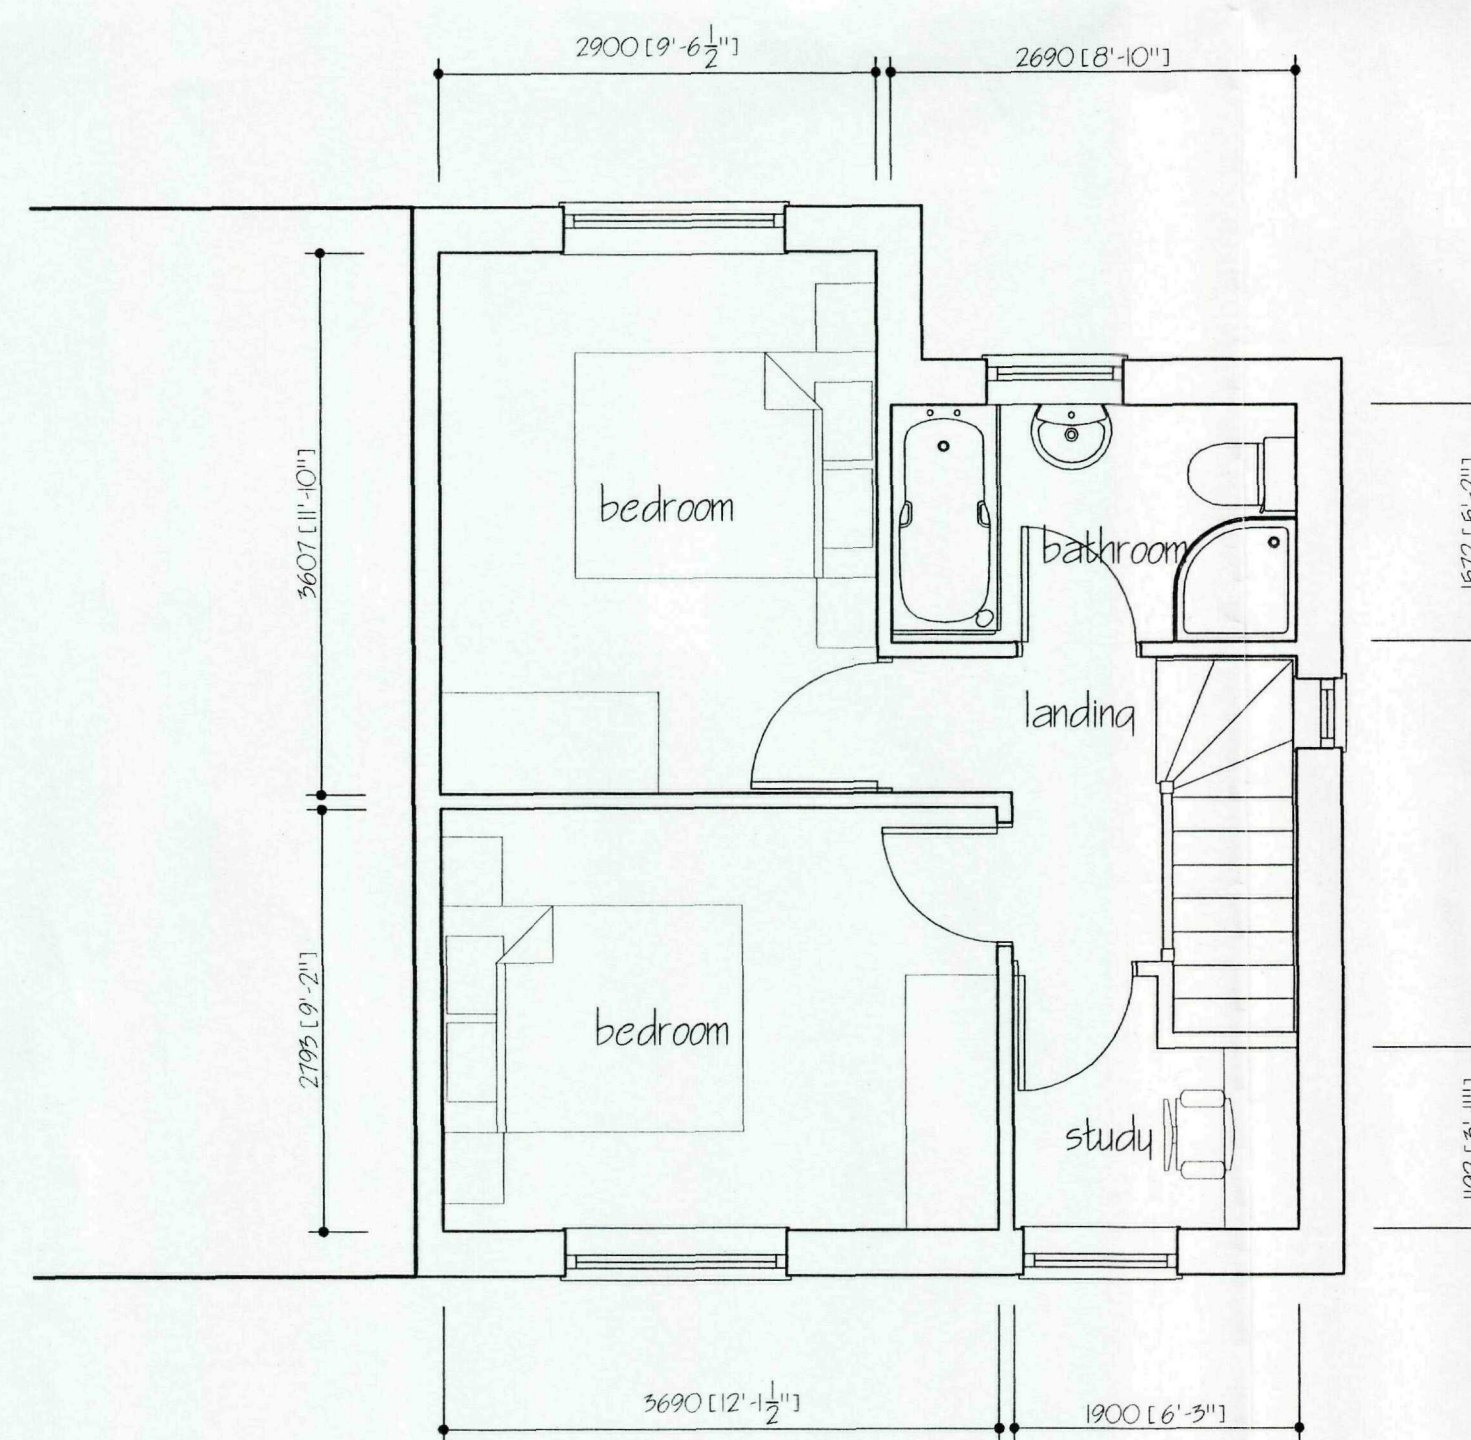

FIRST FLOOR PLAN

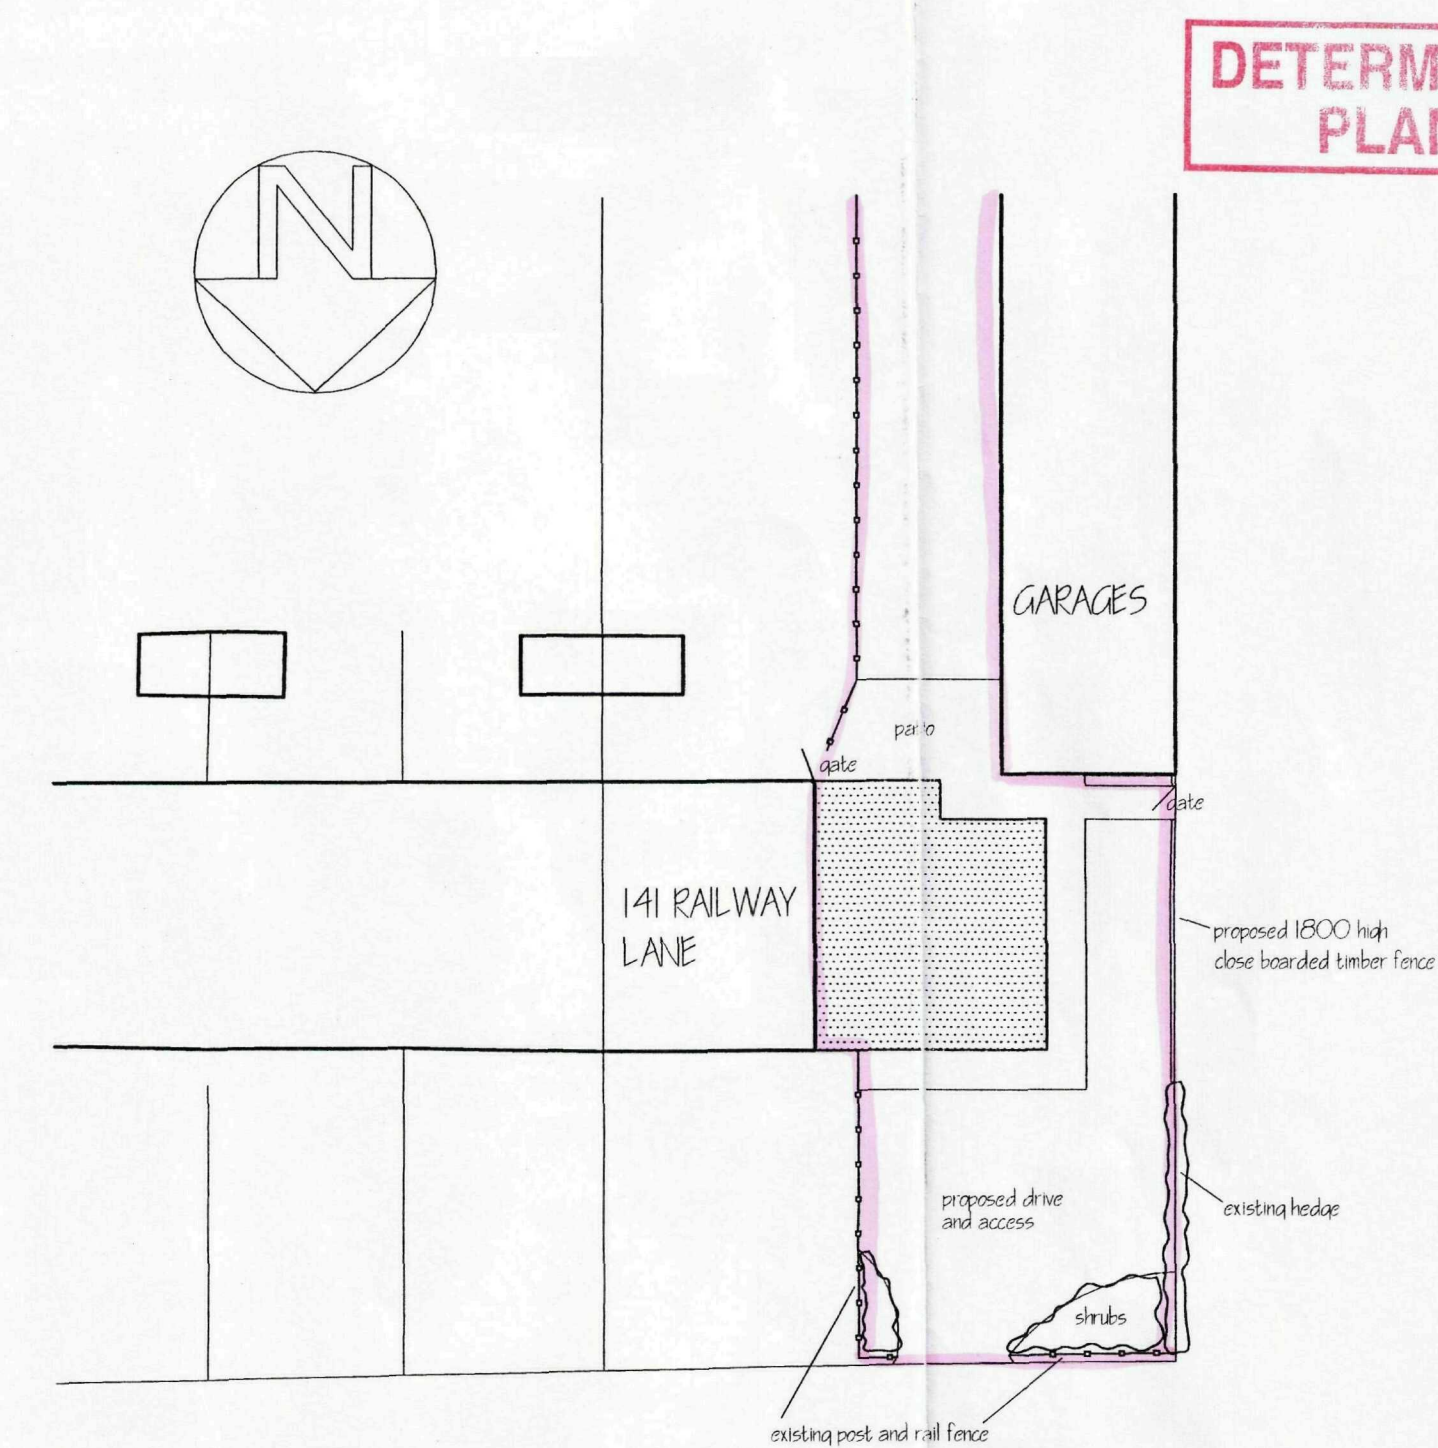

BLOCK PLAN

DETERMINED PLAN

ref	revision	date
B	WALKWAY REMOVED	FEB 2008
A	DESIGN CHANGED FROM DETACHED TO SEMI DETACHED	FEB 2008

G. R. MERCHANT LTD.
I. ENG AMICE FIWO
ARCHITECTURAL, STRUCTURAL AND LAND DRAINAGE CONSULTANTS
 4 Wrights Mews
 12A Park Road, Holbeach,
 Spalding, Lincs. PE12 7EE
 Tel: 01406 490800
 Fax: 01406 425744
 E-Mail: gr.merchant@btconnect.com

Project
 PROPOSED 2 BEDROOM HOUSE ADJACENT
 141 RAILWAY LANE
 SUTTON BRIDGE
 SPALDING Lincs

Client
 ABOUT MOVING LTD.

Drawing
 PLANS AND ELEVATIONS

Job Ref. 1578/07	Drawing No. 023
Date OCT 2007	Drawn JPW

Scales
 1/50 1/100 1/200 1/2500

DO NOT SCALE FROM THIS DRAWING
 This drawing is copyright and may not be altered, copied, reproduced or used for any other purpose other than that for which it is issued. The General Contractor is to check all dimensions on site and report any discrepancies to the Architect. All details shown on this drawing including foundations and based upon typical site conditions related to the area. No responsibility can be accepted for abnormal conditions which may be discovered during construction unless reported to the Architect so that design amendments may be considered. Site soil surveys are recommended in respect of foundations to establish specific site conditions before foundation work is undertaken. This drawing is limited to the amount of information contained and does not purport to contain a full specification of the works. It is not to be used for the purpose of obtaining Planning (Building Regulation) approval. This drawing must not be used as a contract document alone. The works will not be supervised or inspected on site by G.R. Merchant or any representative thereof. It is the client or their appointed agents responsibility to control workmanship, substitution of materials, adherence to specification, variations to contract etc. All materials shall conform to appropriate British standard specification or BSX certificates or European code equivalent. The Employer / Client shall ensure that the selected contractor is competent with and holds all insurance necessary to achieve compliance with Health and Safety legislation for Building sites and Work places. The Employer / Client is advised that should the works need to comply with the Construction Design and Management Regulations an Independent Planning Supervisor will be required. The works shall comprise of all that is shown on the drawing and details. Work that may not specifically be shown but may be reasonably inferred as necessary to carry out the works shall be deemed to be included. It is the client / land owners responsibility to be aware of the Party Wall etc. Act 1996 when building to close proximity to adjoining neighbours boundaries.

SHDC
 Planning & Development
 28 FEB 2008
 Ref: 0267/08