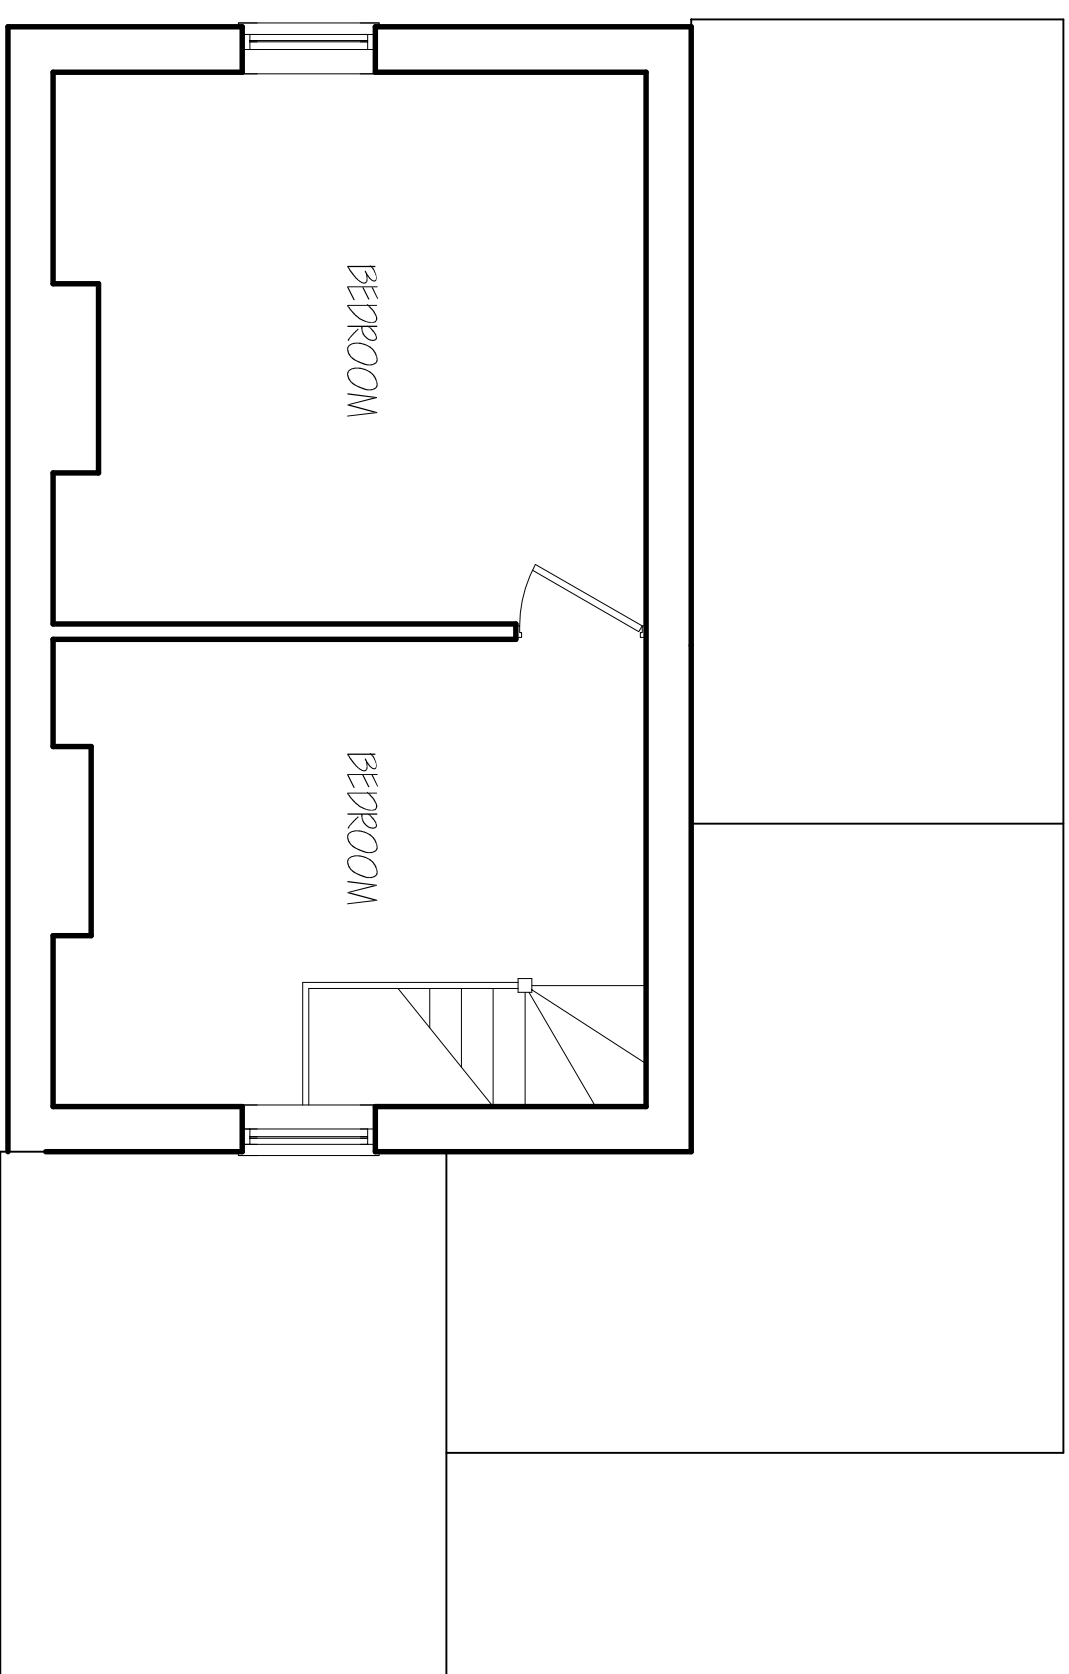
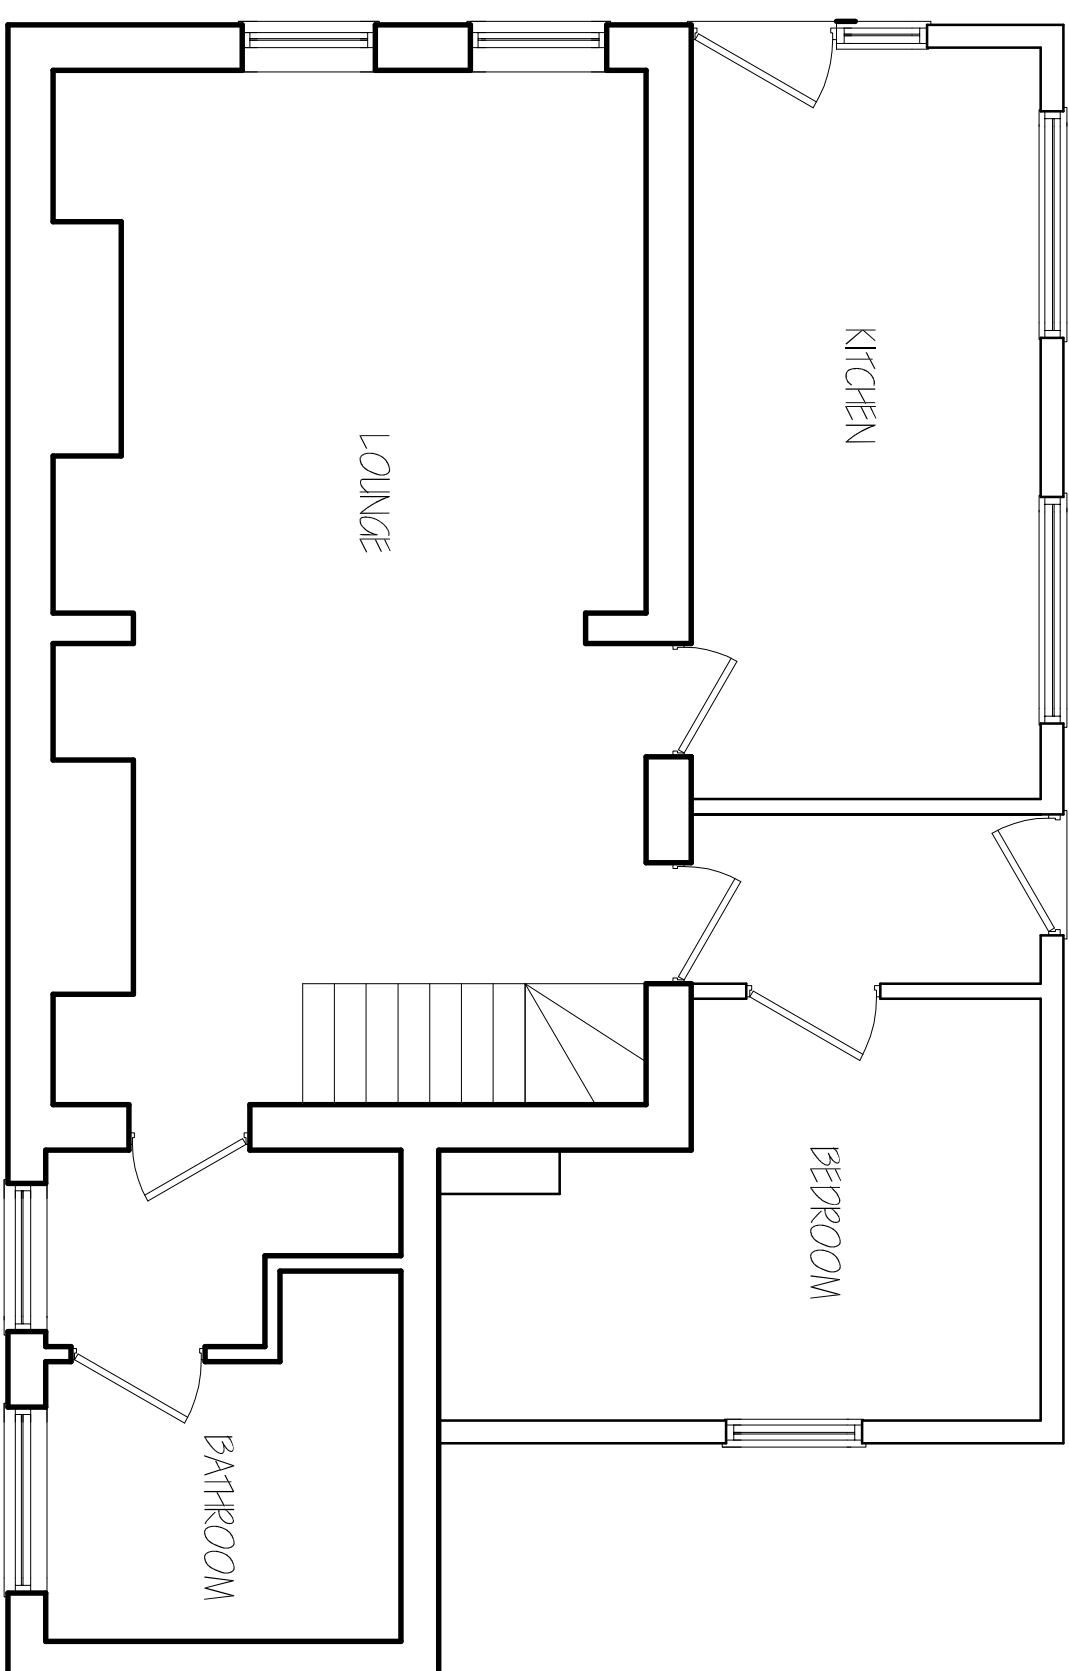
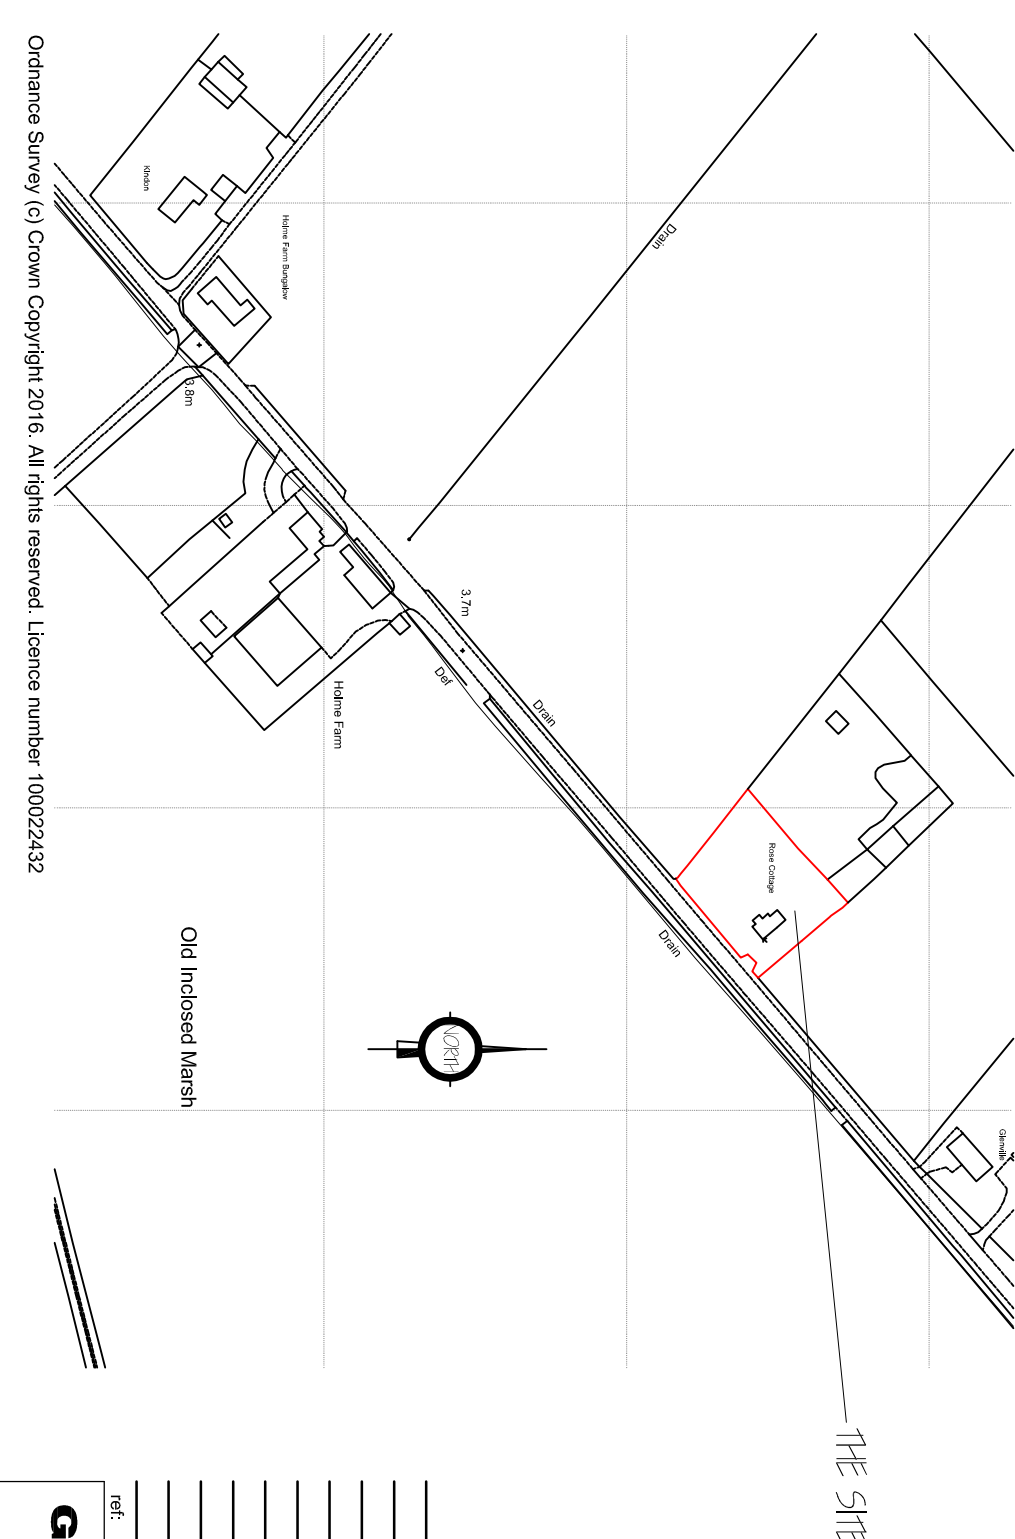
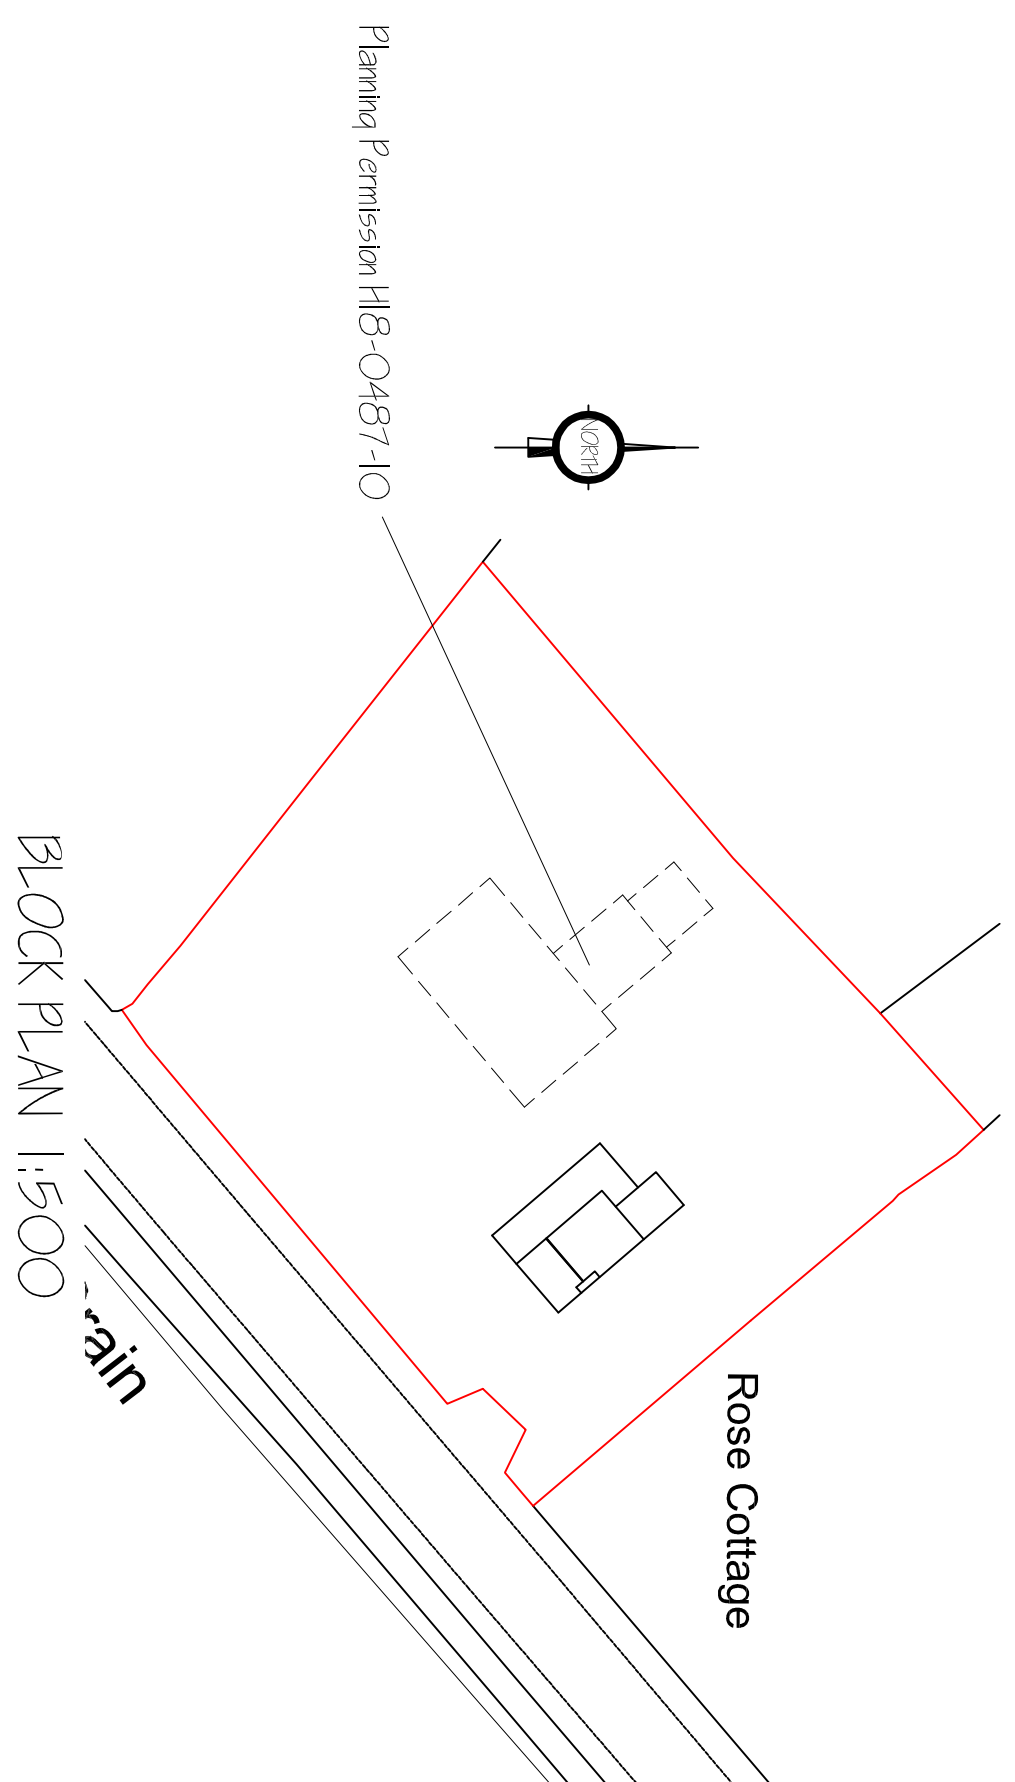
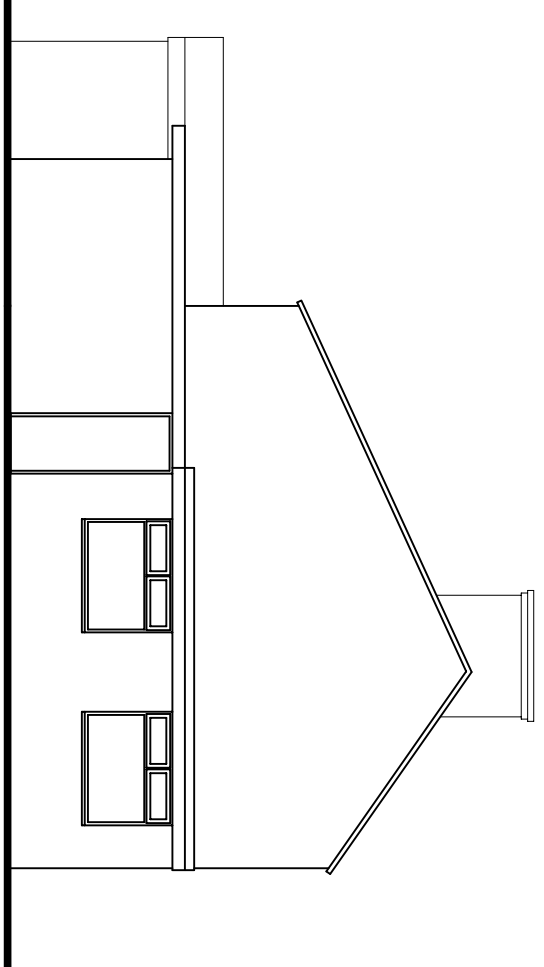
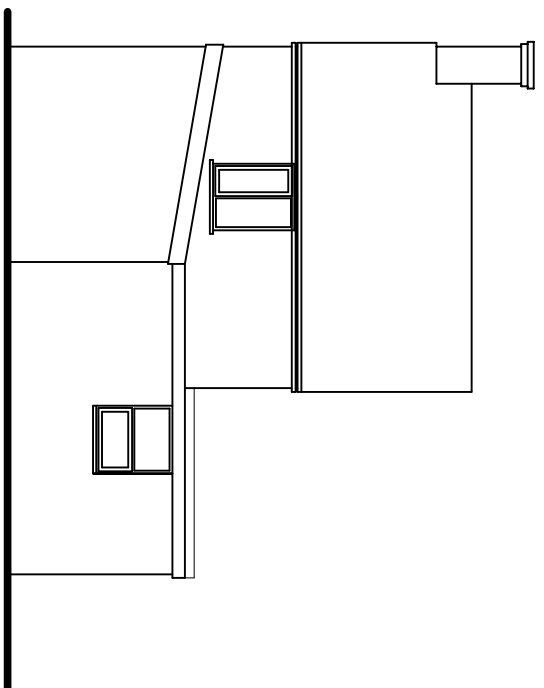
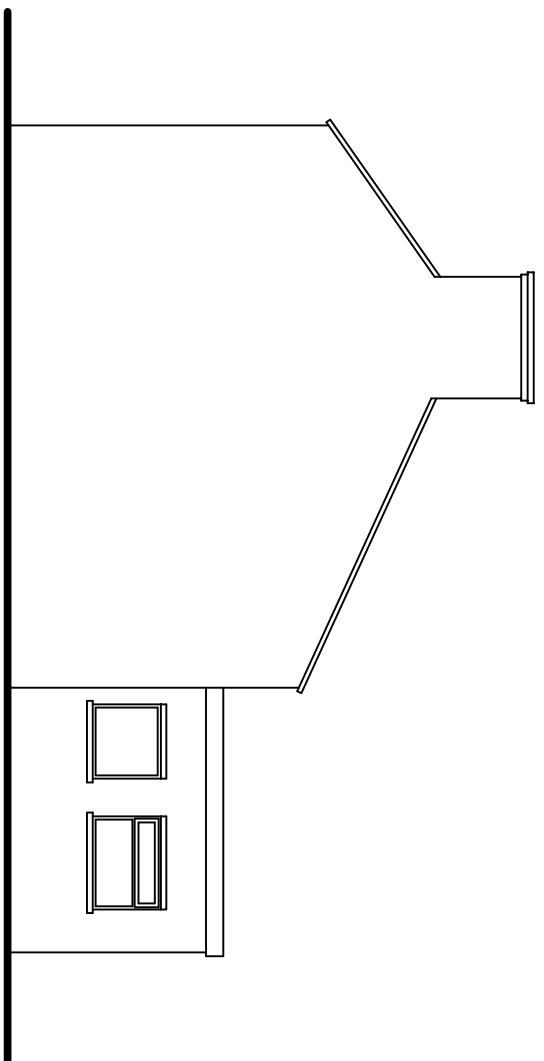
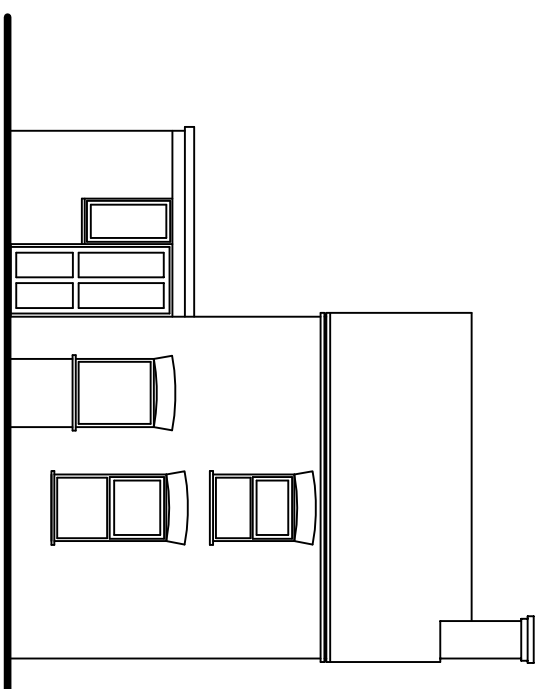


[illegible]

G. R. MERCHANT LTD.
I.ENG AMICE FWO
ARCHITECTURAL, STRUCTURAL
AND LAND DRAINAGE
CONSULTANTS

4 Wrights News
12A Park Road, Holbeach,
Spalding, Lincs. PE12 7EE
Tel: 01406 490800
Fax: 01406 425744
E-Mail: gr.merchant@btconnect.com

ALTERATIONS & EXTENSION
ROSE COTTAGE, KING JOHN BANK
WALPOLE ST ANDREW
KINGS LYNN, NORFOLK, PE14 7JS

Client
MR & MRS J TAYLOR

Drawing	FLOOR PLAN - EXISTING ELEVATIONS - EXISTING SITE & LOCATION PLAN	
Job Ref.	2909-16	Drawing No.
Date	FEB 2016	Drawn
		5.13

1:50 & 1:100 (Unless Otherwise Stated)

DO NOT SCALE FROM THIS DRAWING

[illegible]