
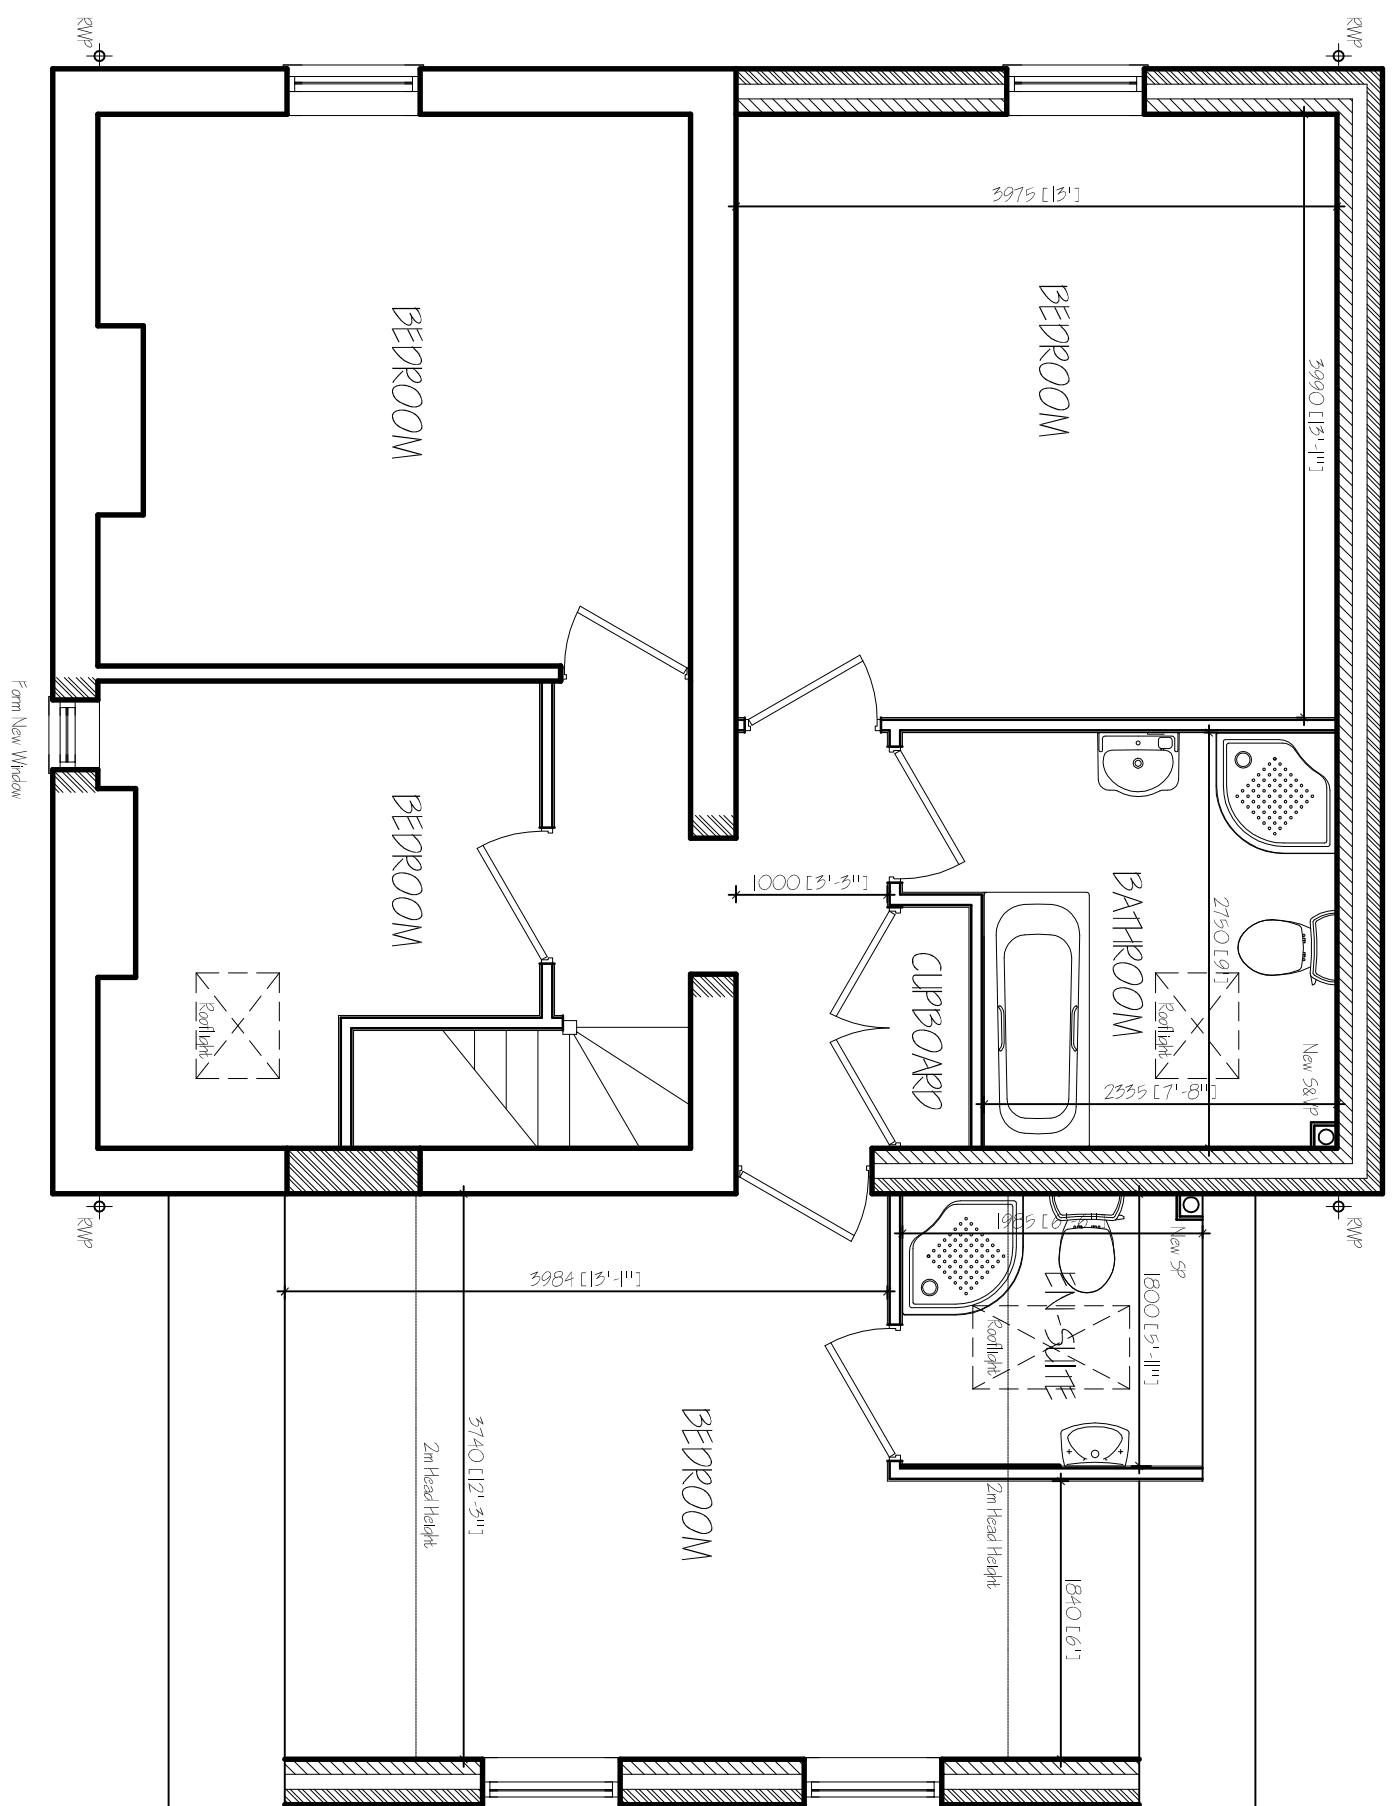
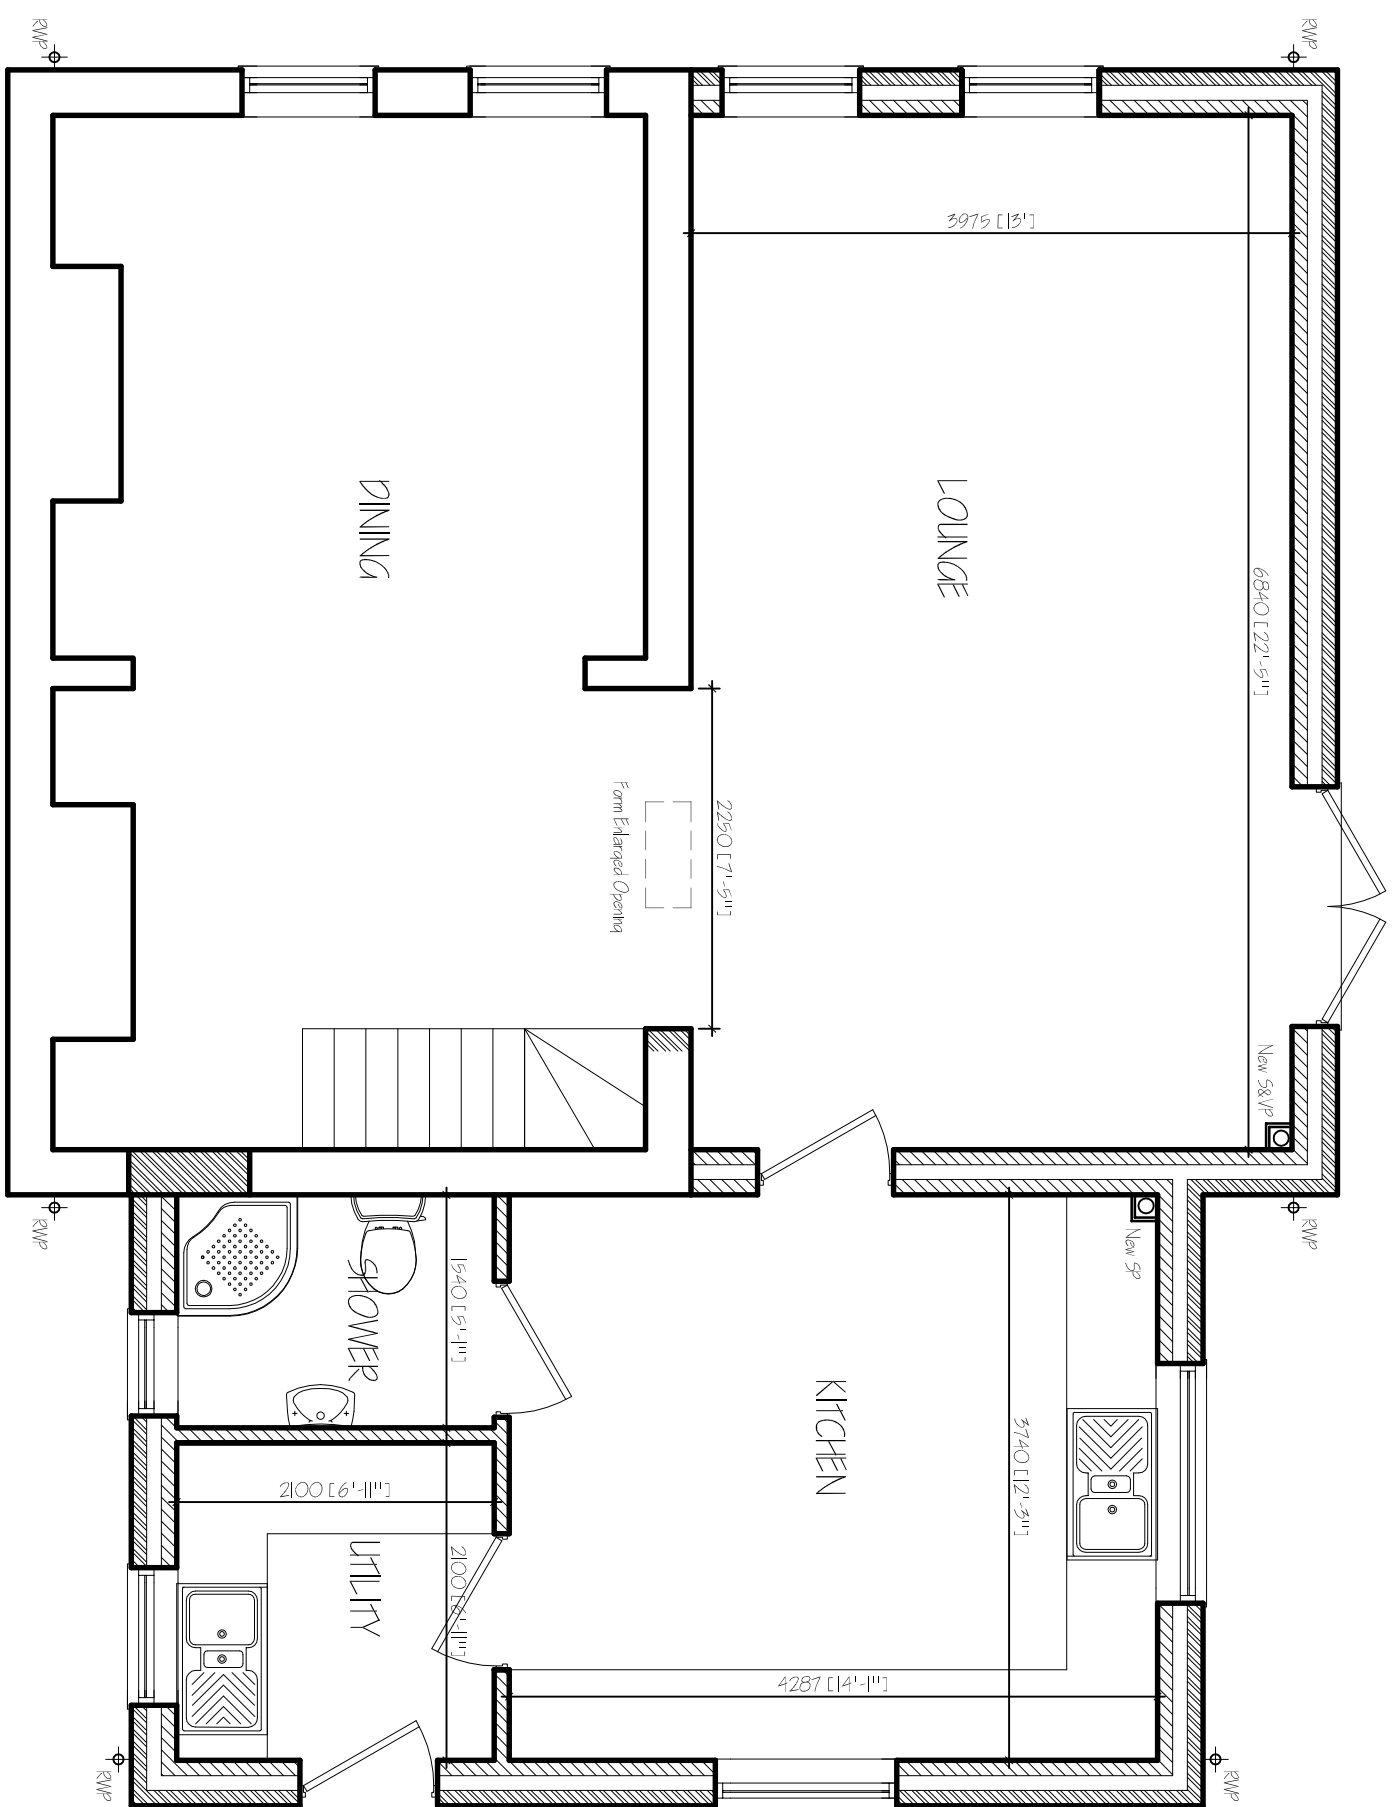
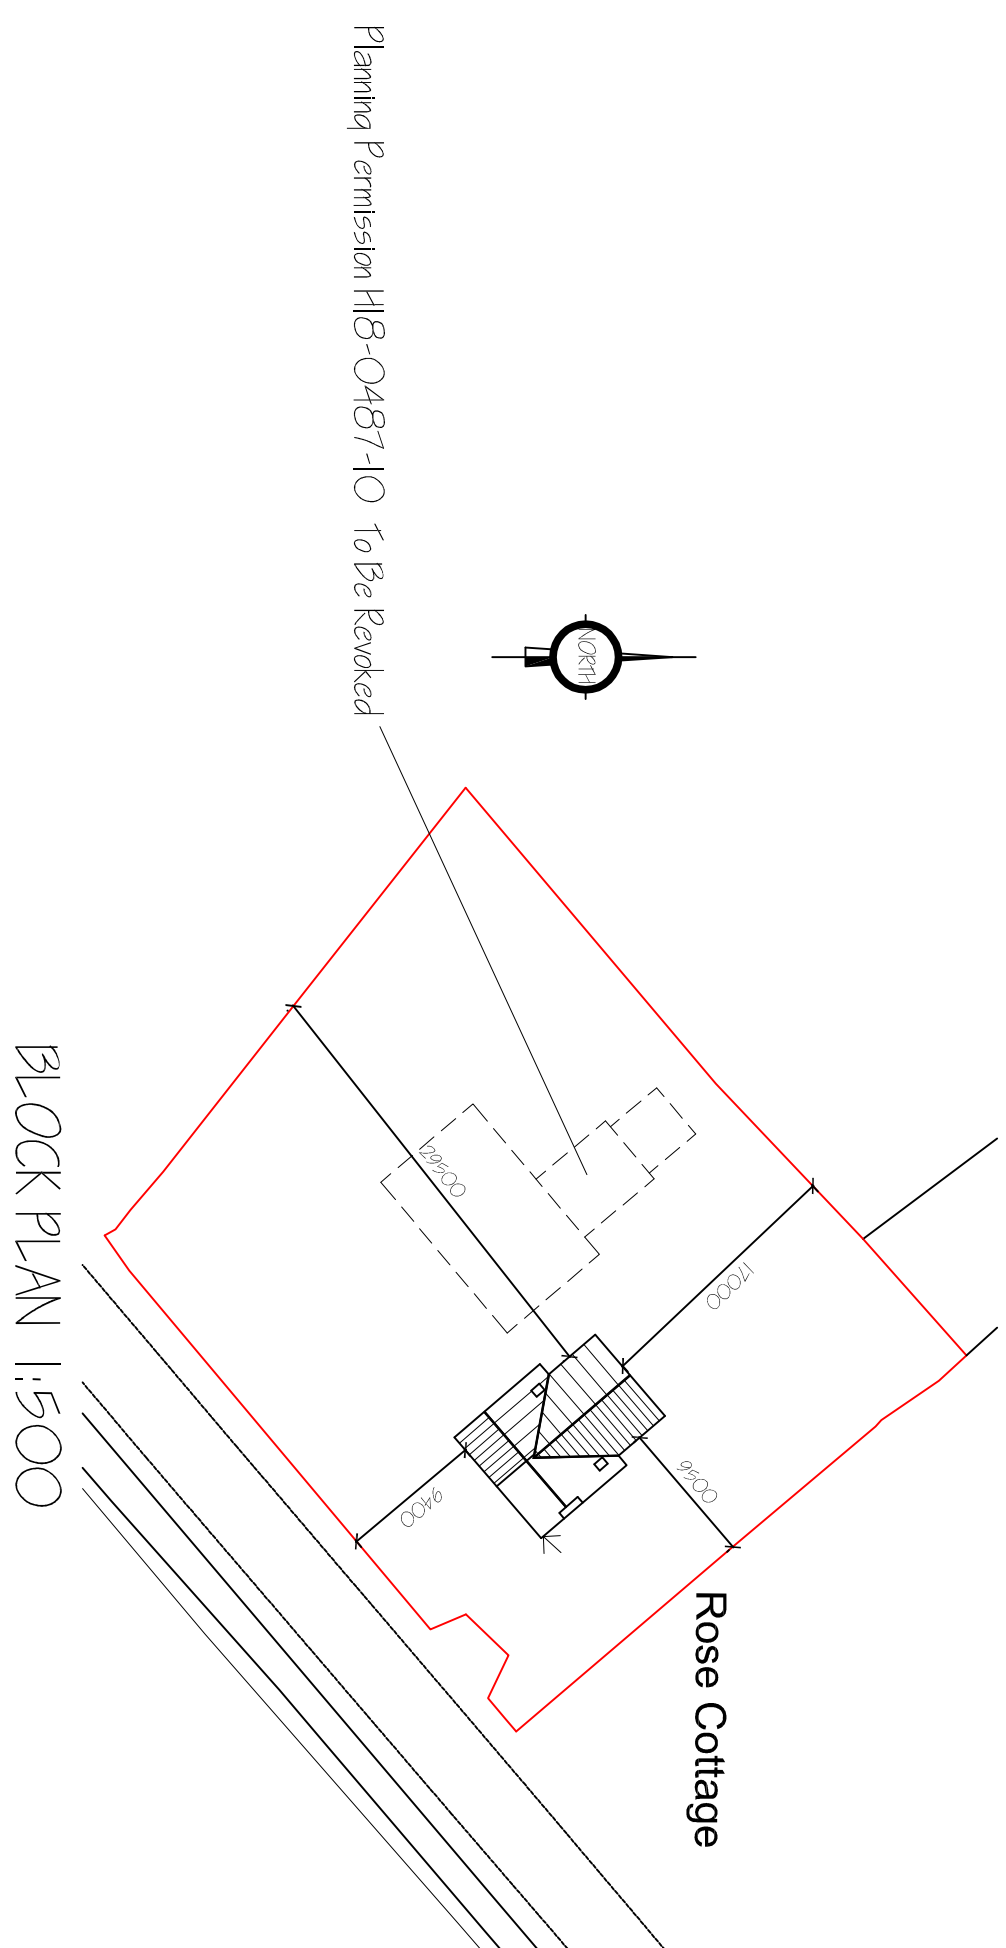
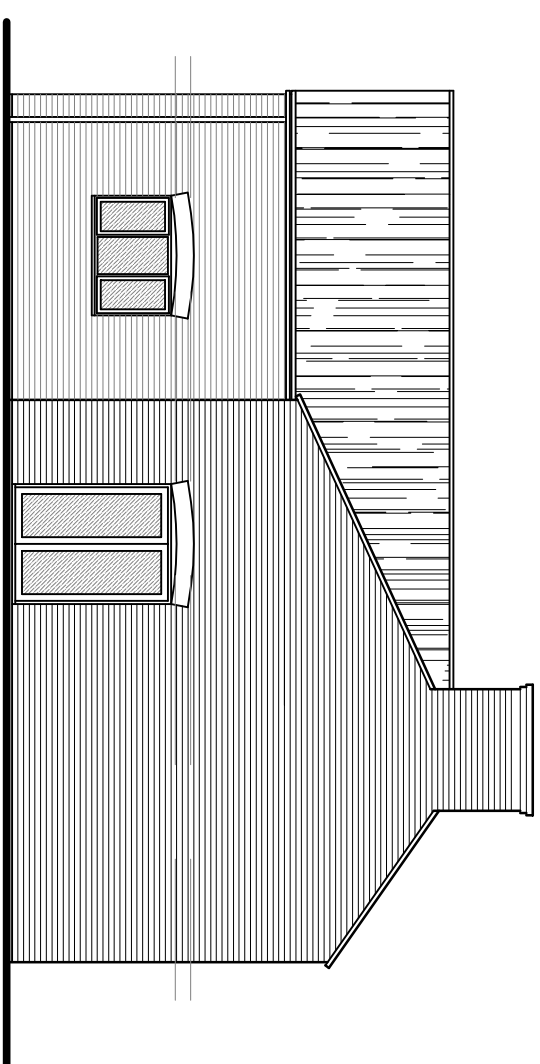
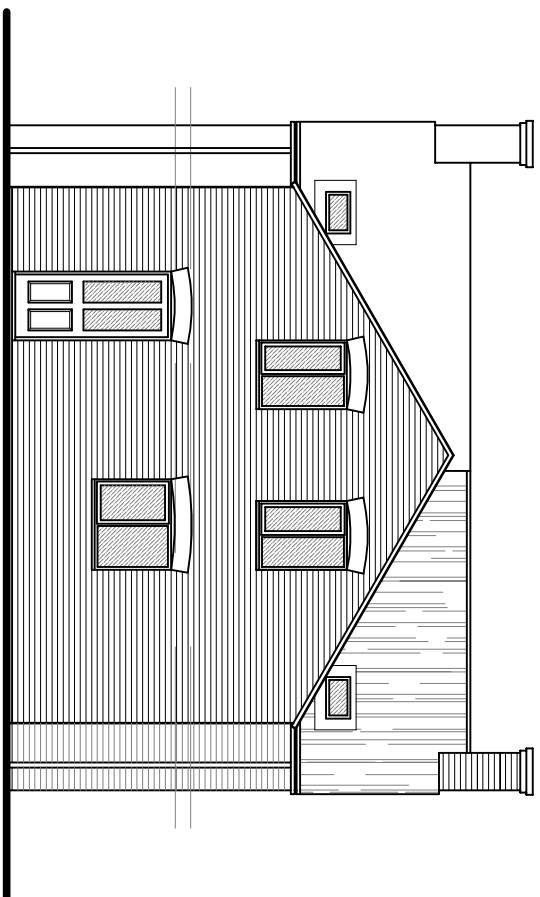
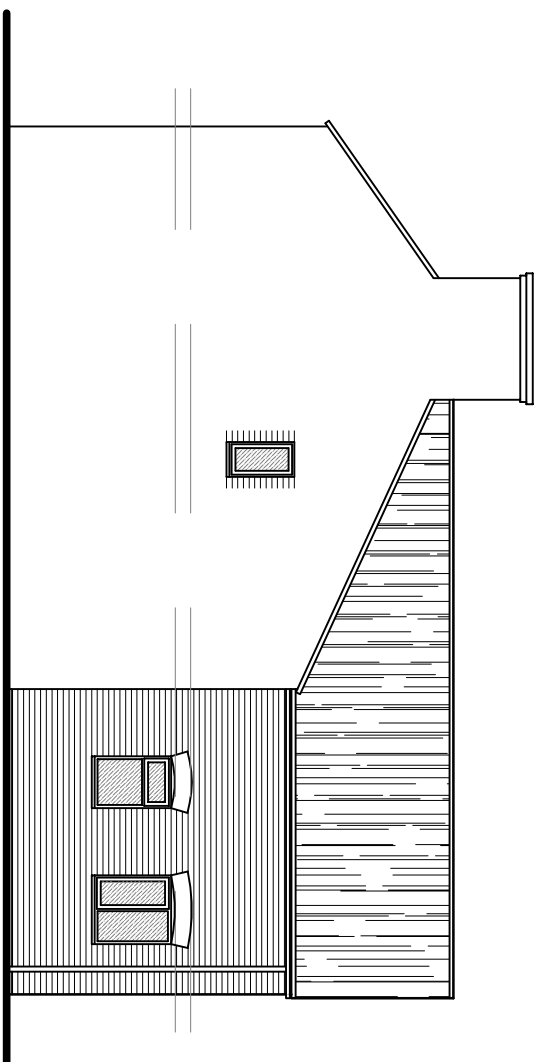


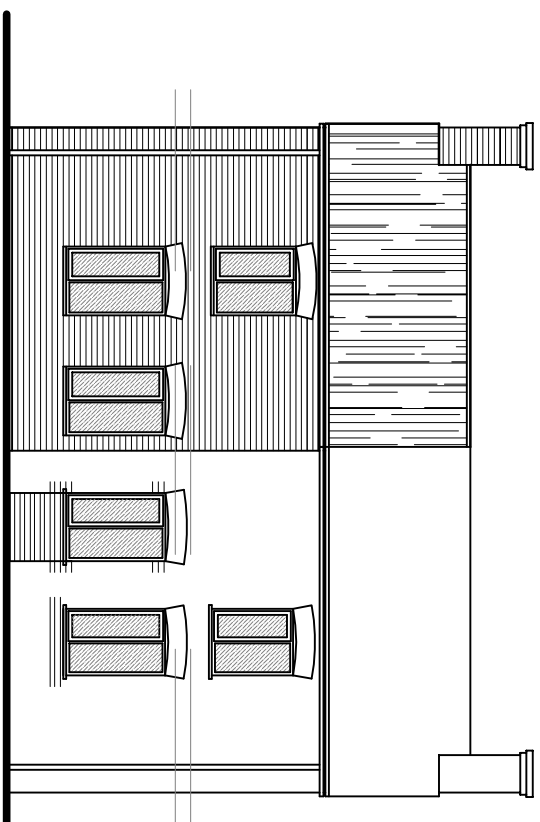

id	mission	date
0	FROM ELIZABETH TO ELIZABETH - RANKING	MAY 2016
1	ELIZABETH TO ELIZABETH	FEB 2016

G. R. MERCHANT LTD.
I-ENG AMICE FIVE

**ARCHITECTURAL, STRUCTURAL
AND LAND DRAINAGE
CONSULTANTS**

4 Wrights Mews
12A Park Road, Holbeach,
Spalding, Lincs. PE12 7EE
Tel: 01406 490800
Fax: 01406 425744
E-Mail: gr.merchant@btconnect.com

ALTERATIONS & EXTENSION
ROSE COTTAGE, KING JOHN BANK
WALPOLE ST ANDREW
KINGS LYNN, NORFOLK. PE14 7JS

Client
MR & MRS J TAYLOR

Drawing No.	2909-16	Job Ref.	FLOOR PLAN - PROPOSED ELEVATIONS - PROPOSED BLOCK PLAN
Drawing No.	0215	Date	FEB 2016
Drawing No.	513	Date	

1:50 & 1:100 (Unless Otherwise Stated)

DO NOT SCALE FROM THIS DRAWING

[illegible]