




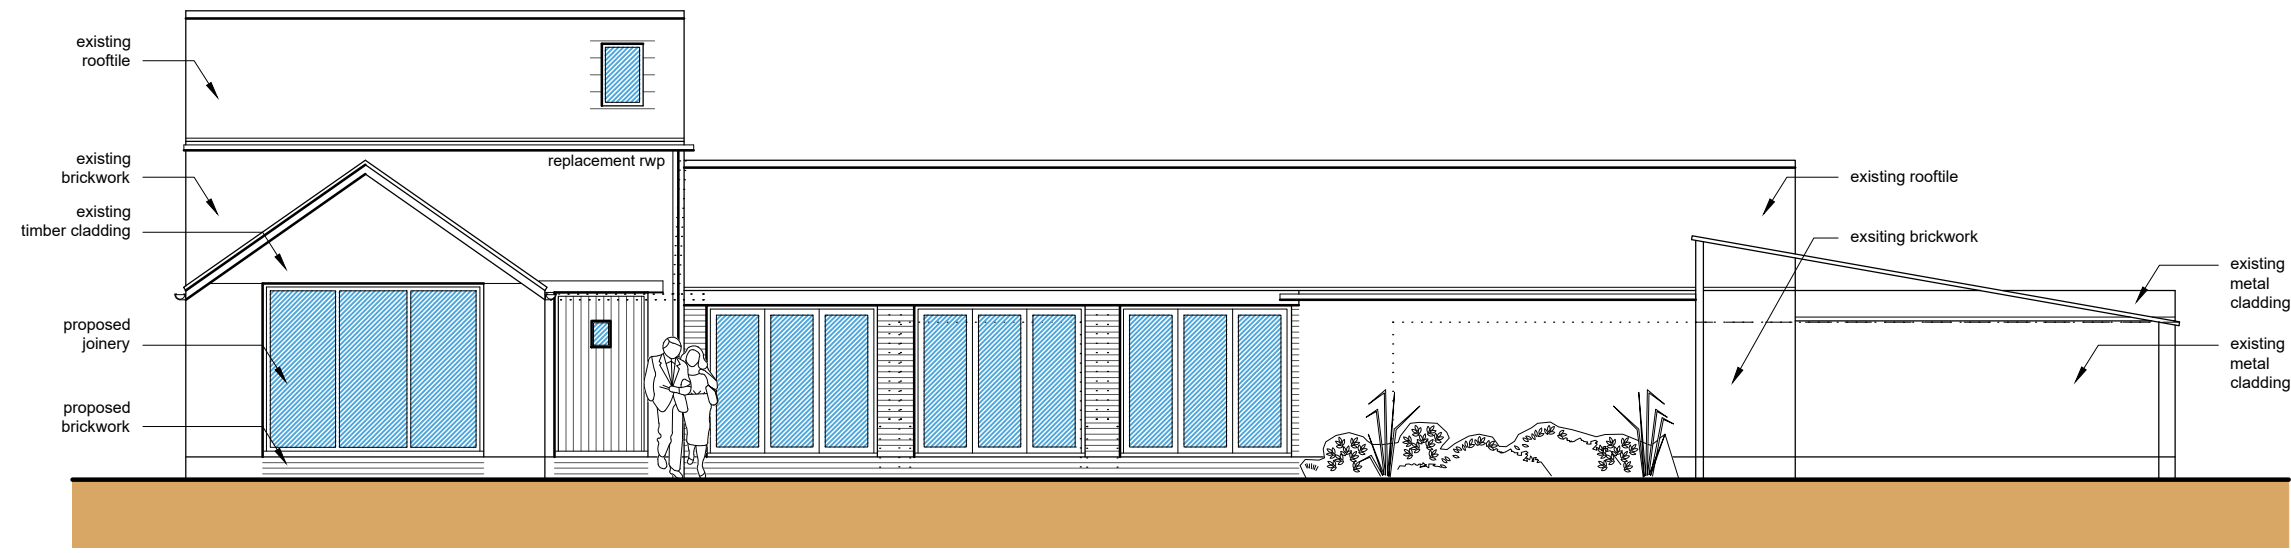


Front Elevation (S)
Scale: 1:100

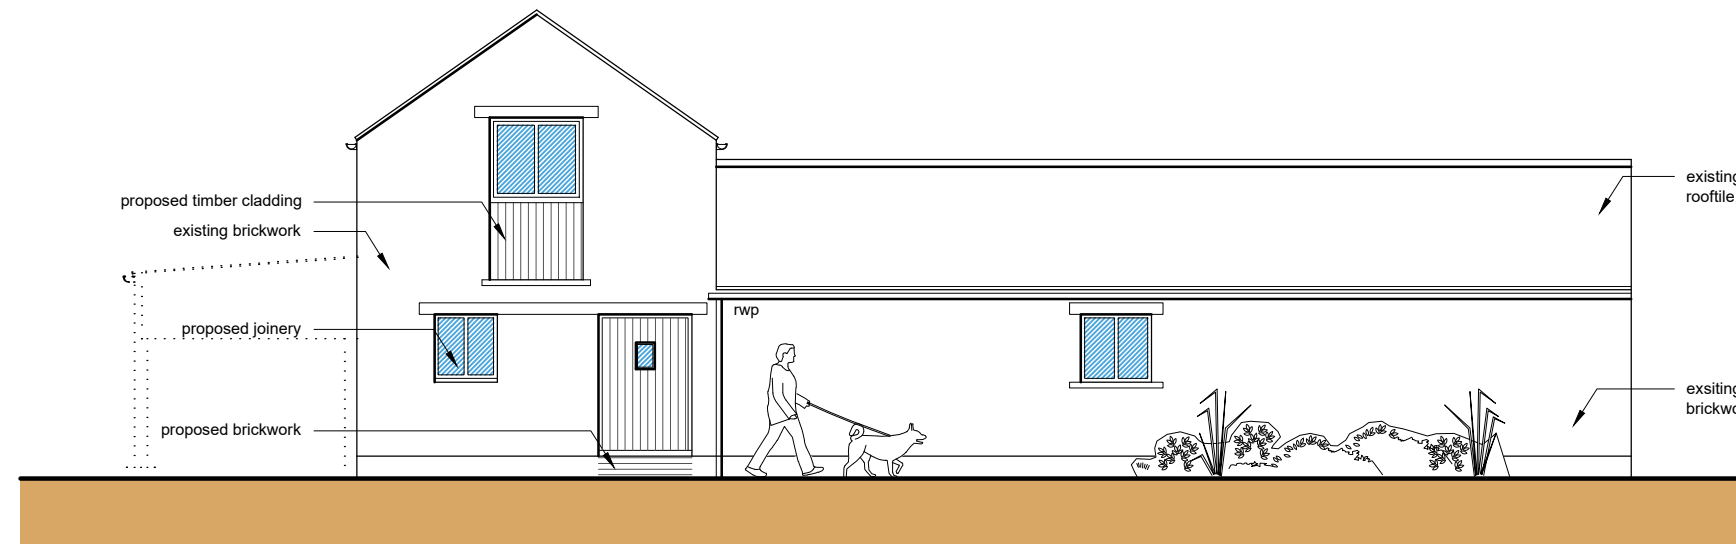


Side Elevation (W)
Scale: 1:100

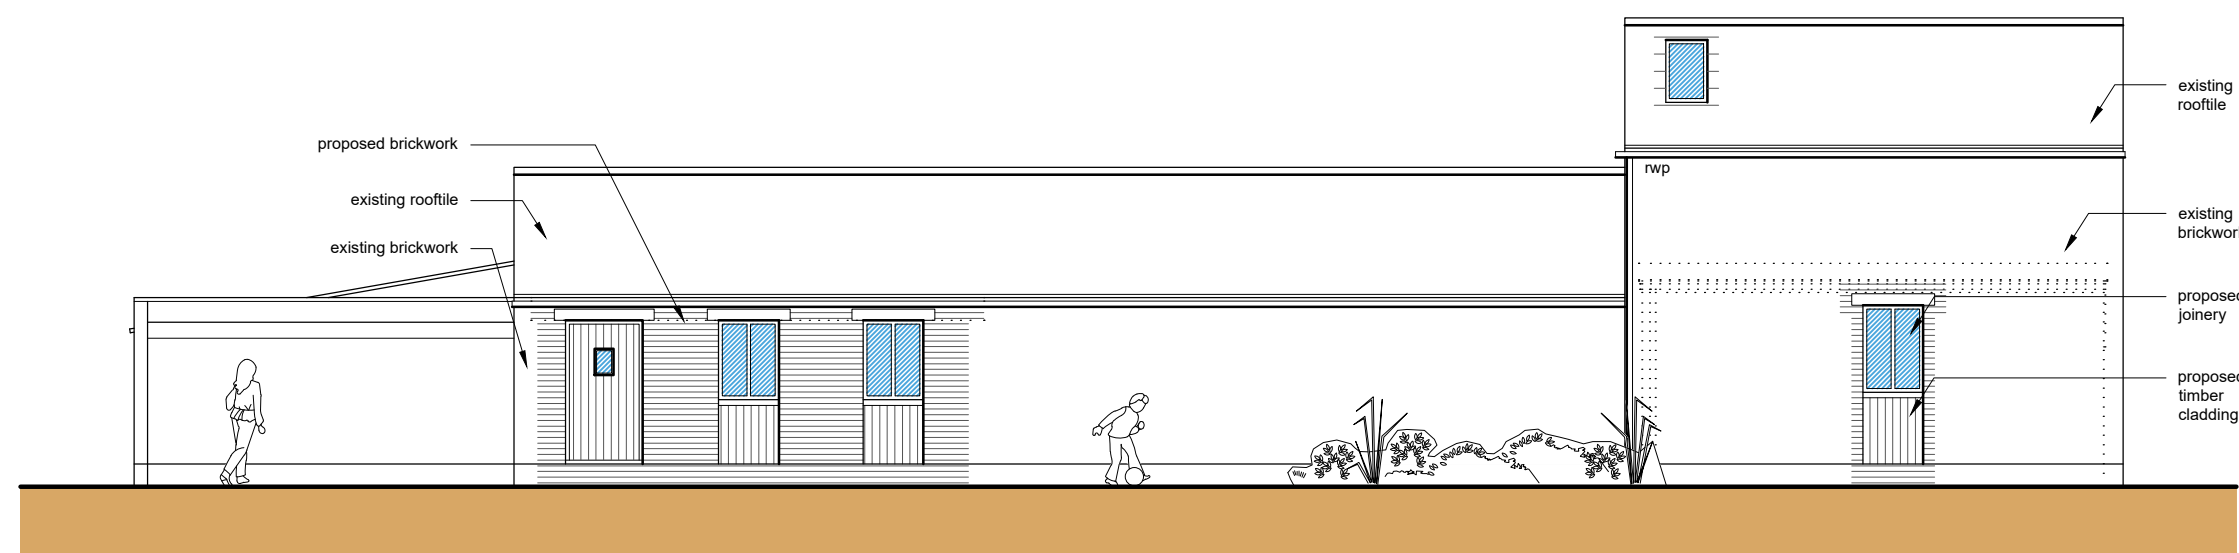


Rear Elevation (N)
Scale: 1:100

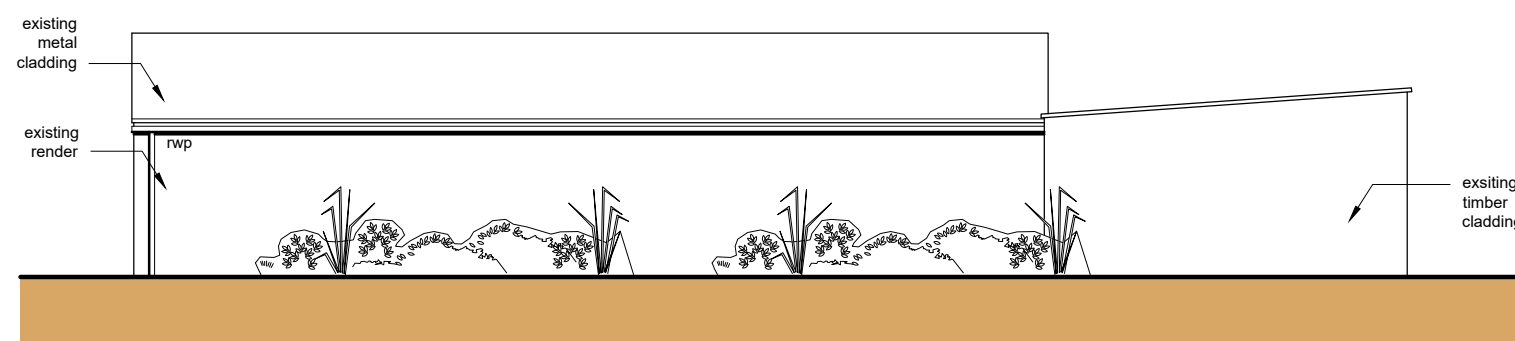


Side Elevation (E)
Scale: 1:100

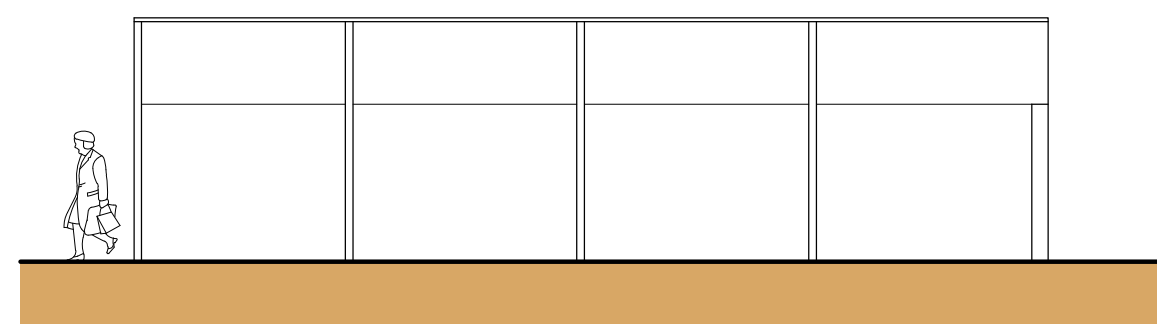


Internal Side Elevation (W)
Scale: 1:100

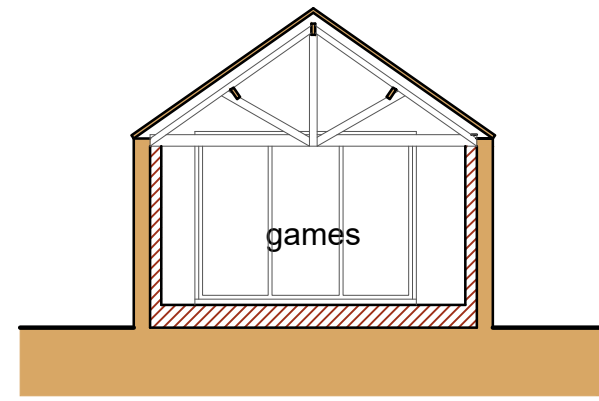


Section A-A
Scale: 1:100

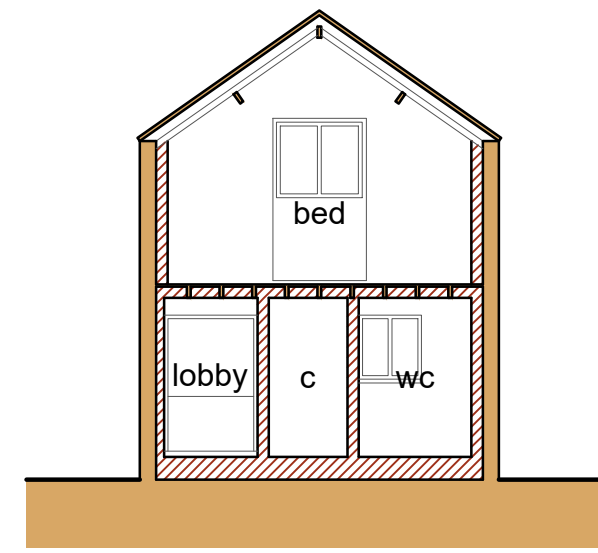

Section B-B
Scale: 1:100

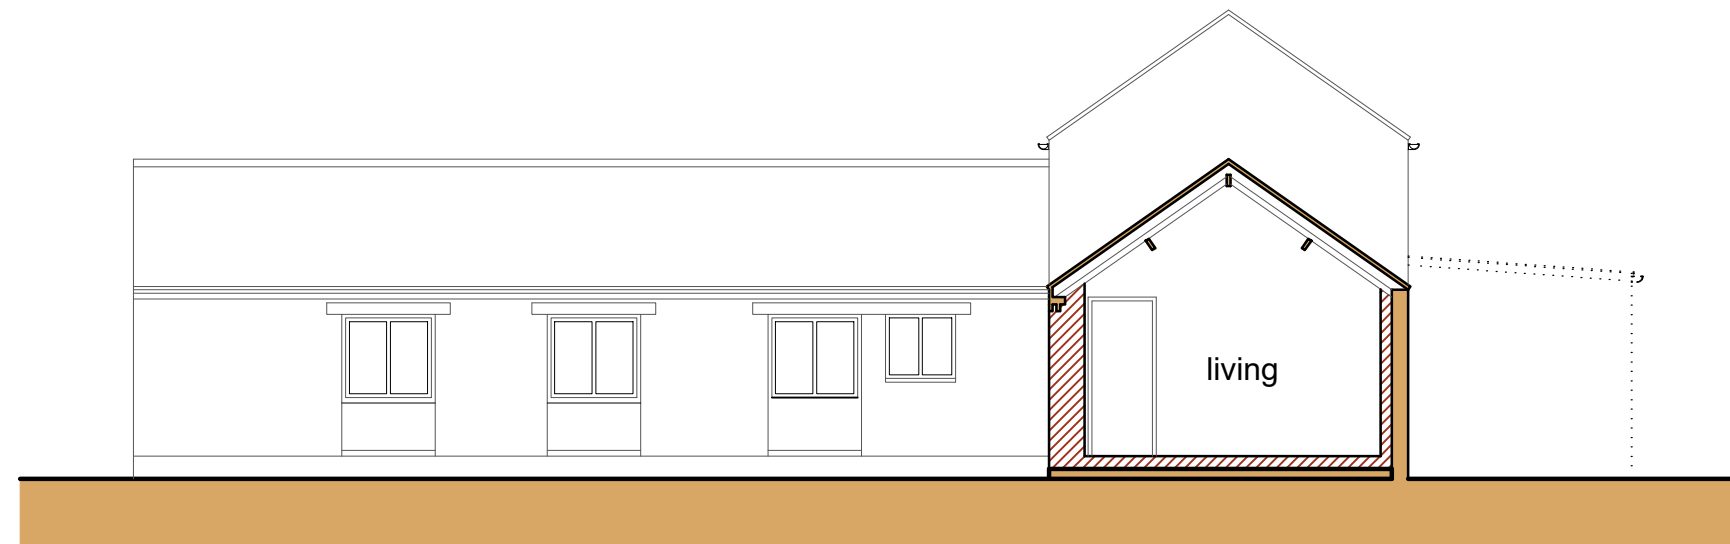


Section C-C
Scale: 1:100

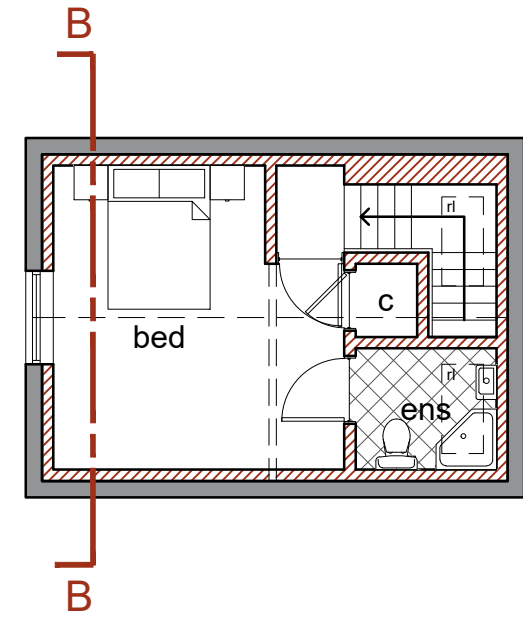

First Floor Plan
Scale: 1:100


Total Floor Area: 248 sqm

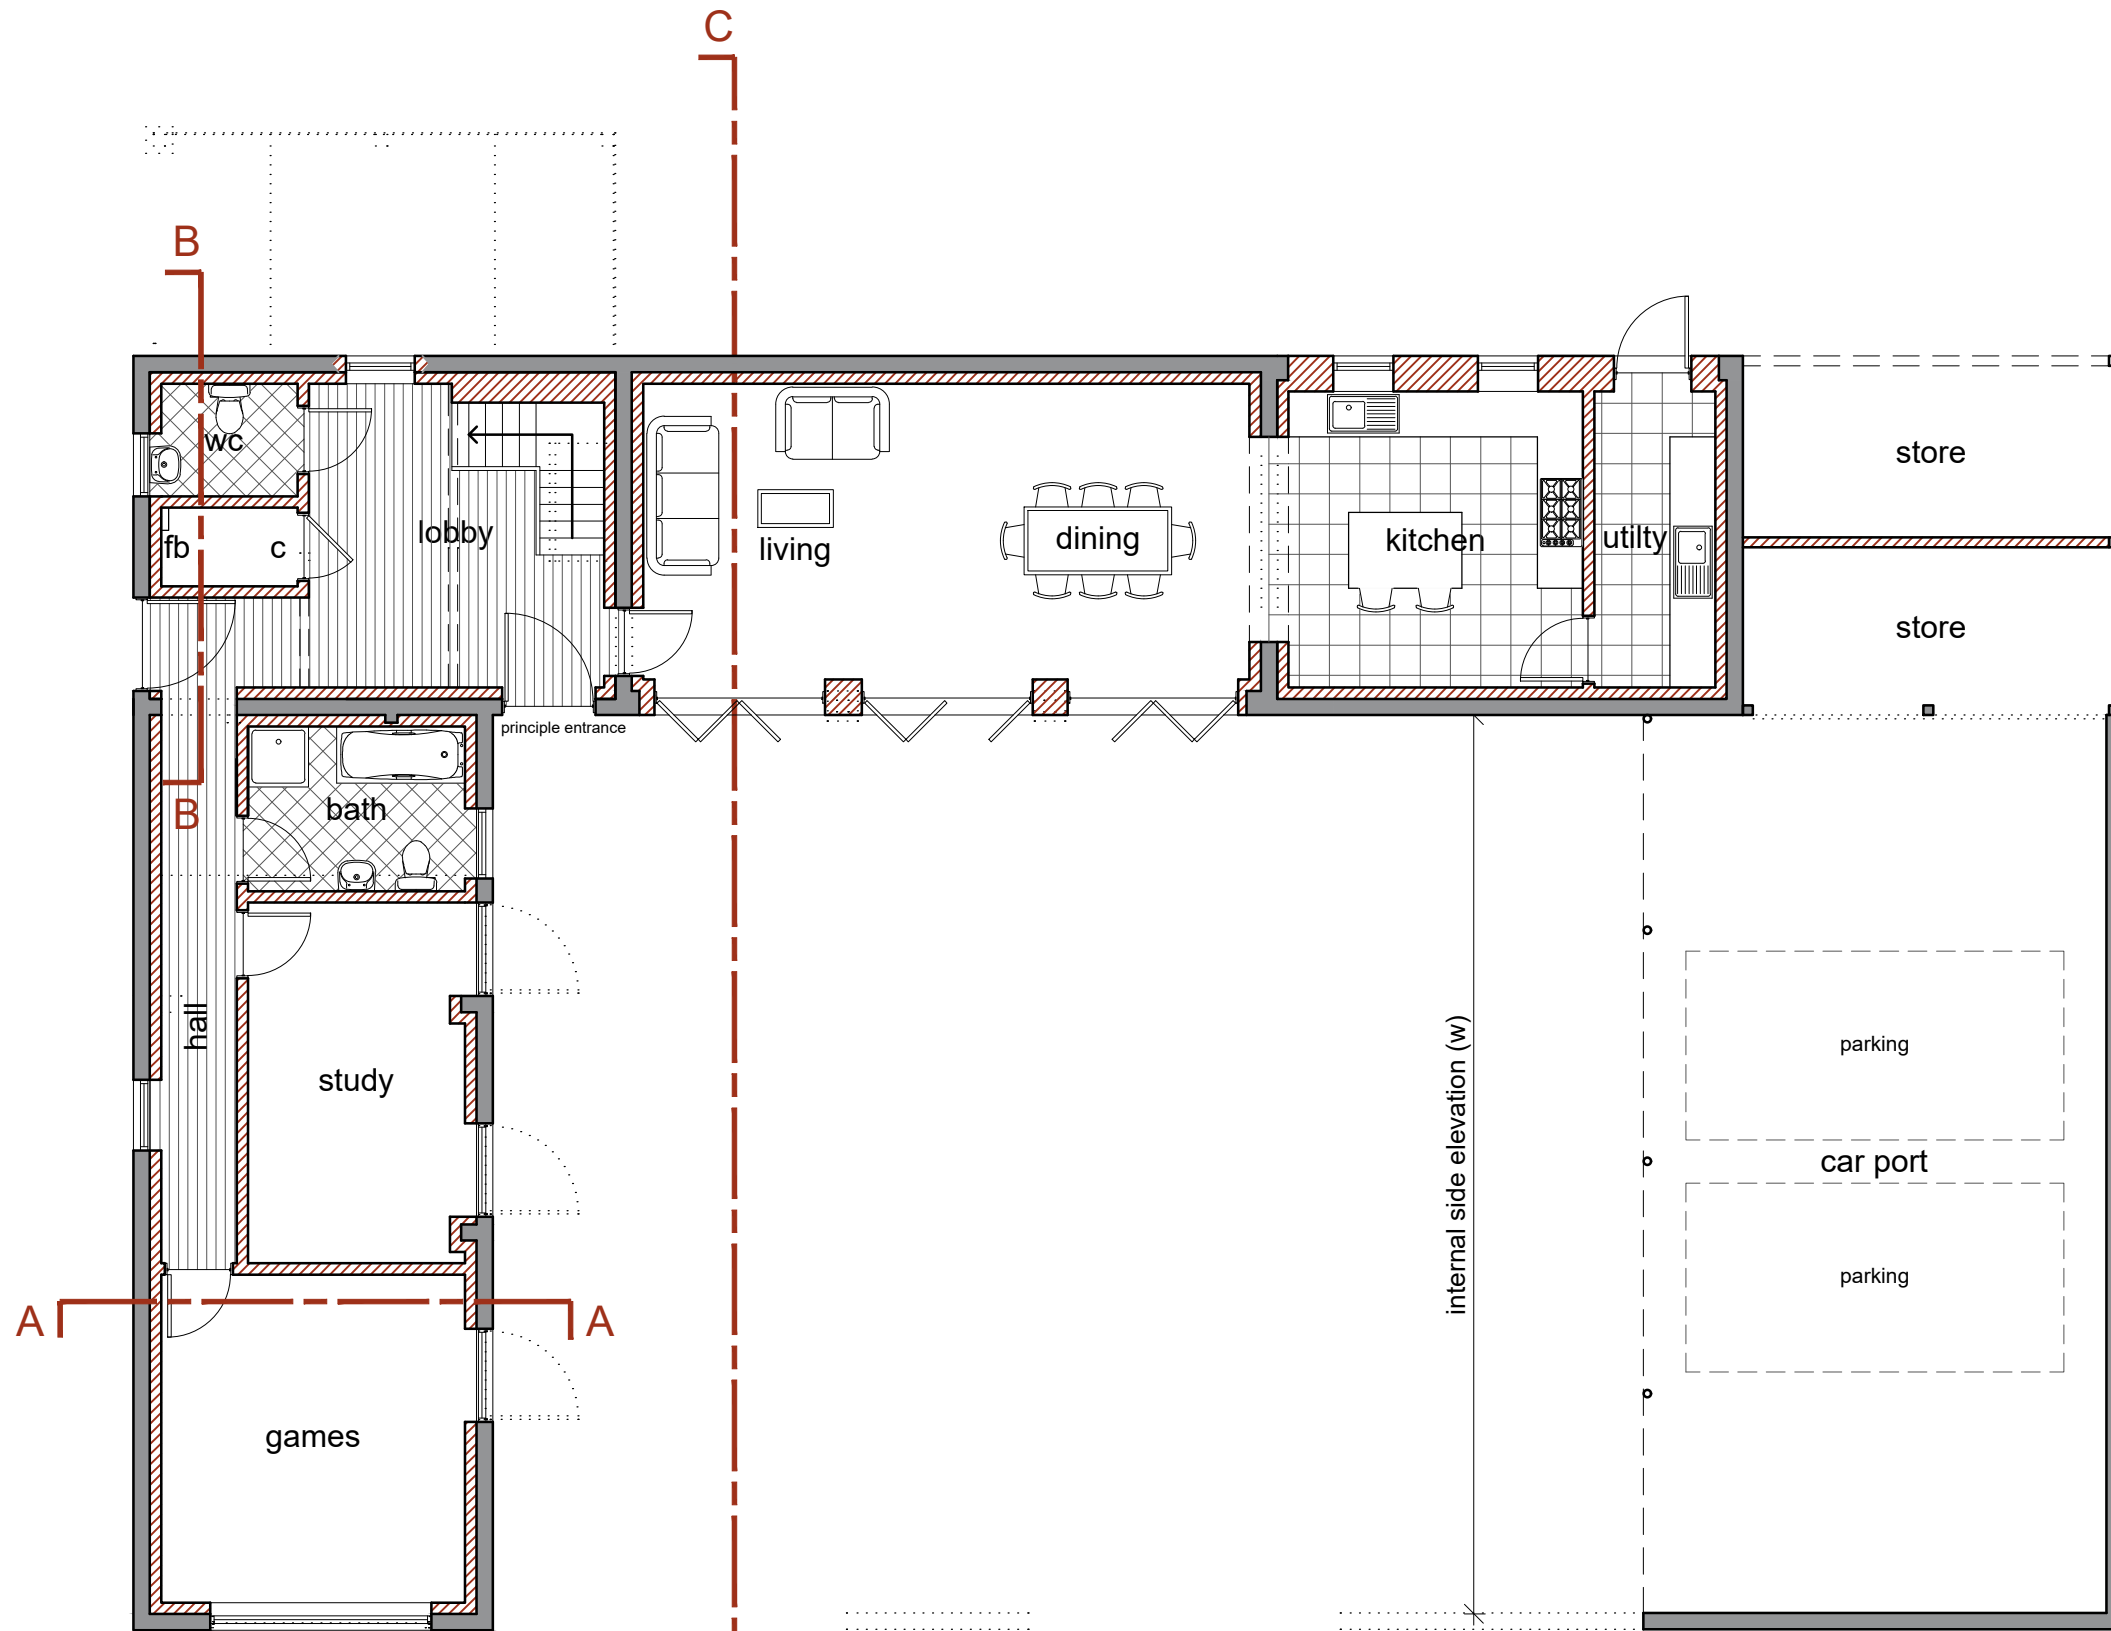

Ground Floor Plan
Scale: 1:100

- General Notes
1. All dimensions are shown in 'mm' unless otherwise stated.
 2. The contractor, sub-contractors and suppliers must verify all dimensions on site prior to the commencement of any work.
 3. This drawing is to be read in conjunction with all relevant engineers and specialist sub-contractors drawings and specifications.
 4. Any discrepancies are to be brought to the designers attention.

WALL KEY

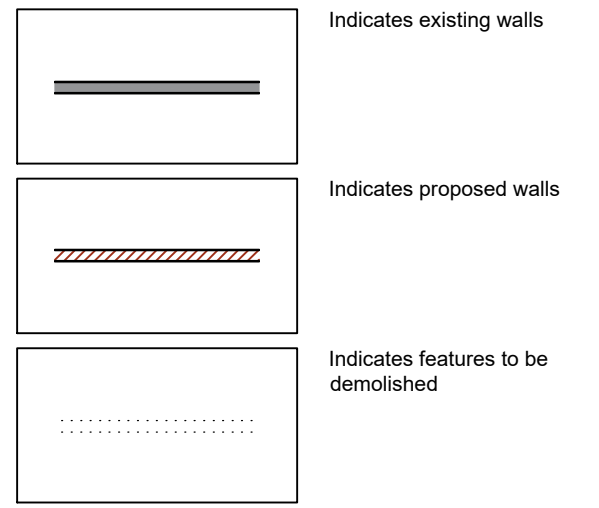

Status

PLANNING



Swann Edwards Architecture Limited, Black Barn, Fen Road,
Guyhim, Wisbech, Cambs. PE 13 4AA
t 01945 450694 e info@swannedwards.co.uk w www.swannedwards.co.uk

Job Title Proposed Barn Conversion 185 Avenue Farm, Sutton Bridge, For: Mr D Grundy and Ms K Stratton	Date January 2025	Drawn by BR Checked by MC
Drawing Title Planning Drawing Floor Plans, Elevations and Sections	Job No. SE-2231 Dwg No. PP1100	Sheet Size A1 Revision