



Proposed West Elevation

Scale 1:100 @ A3




Proposed South Elevation

Scale 1:100 @ A3



Proposed East Elevation

Scale 1:100 @ A3

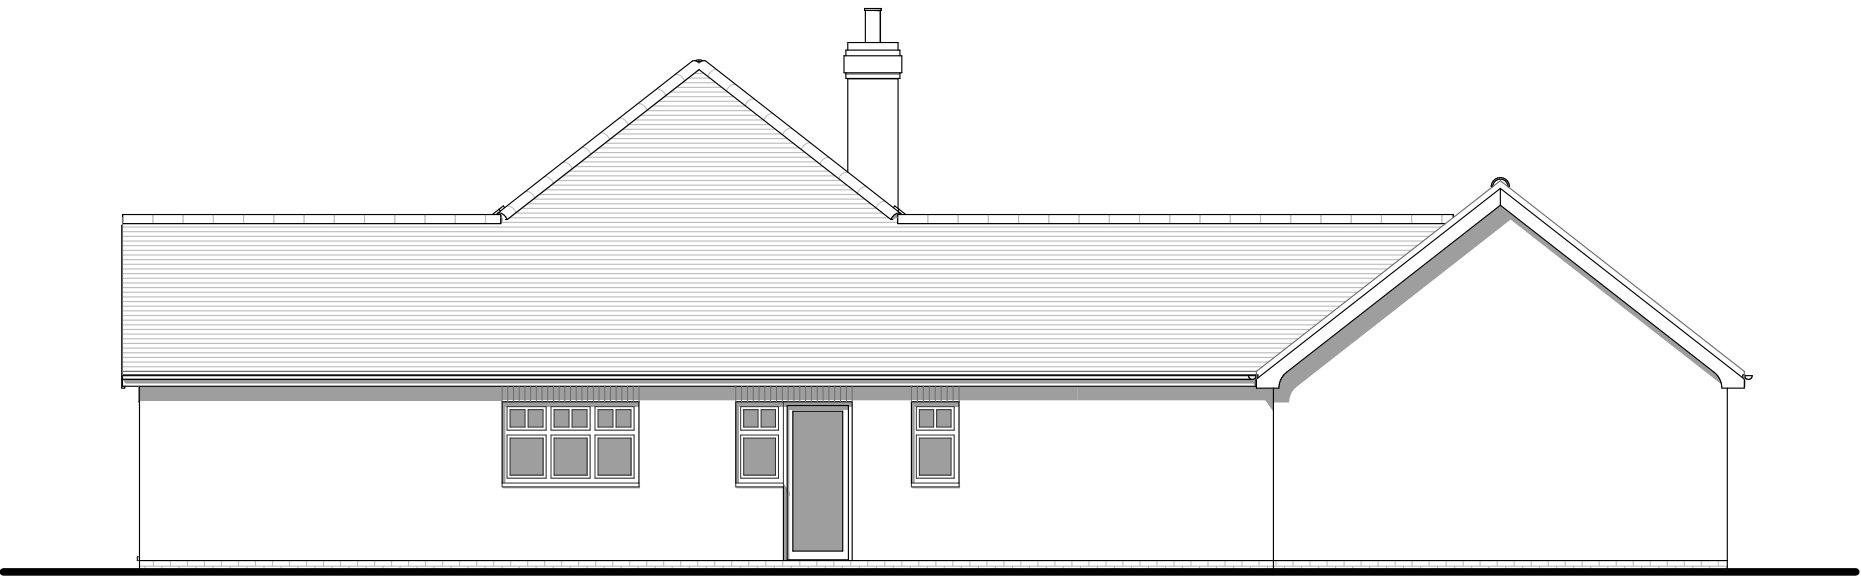

Proposed North Elevation

Scale 1:100 @ A3

Job			RESIDENTIAL DESIGN A R C H I T E C T S 28 Broadhill Road • Kegworth Derby • DE74 2DQ Tel : 01509 829 746 E-mail : rda123@ntlworld.com
Railway Lane South • Sutton Bridge			
Title			
Proposed Elevations • House 1			
Dwg.No.	1505 / 06	Scale 1:100 @ A3	Date 07 - 04 - 15
Copyright : Residential Design Architects Ltd. : Registered Office - 28 Broadhill Road, Kegworth, Derby. DE74 2DQ : Company Registration No. 06886791			