




Proposed West Elevation

Scale 1:100 @ A3




Proposed South Elevation

Scale 1:100 @ A3

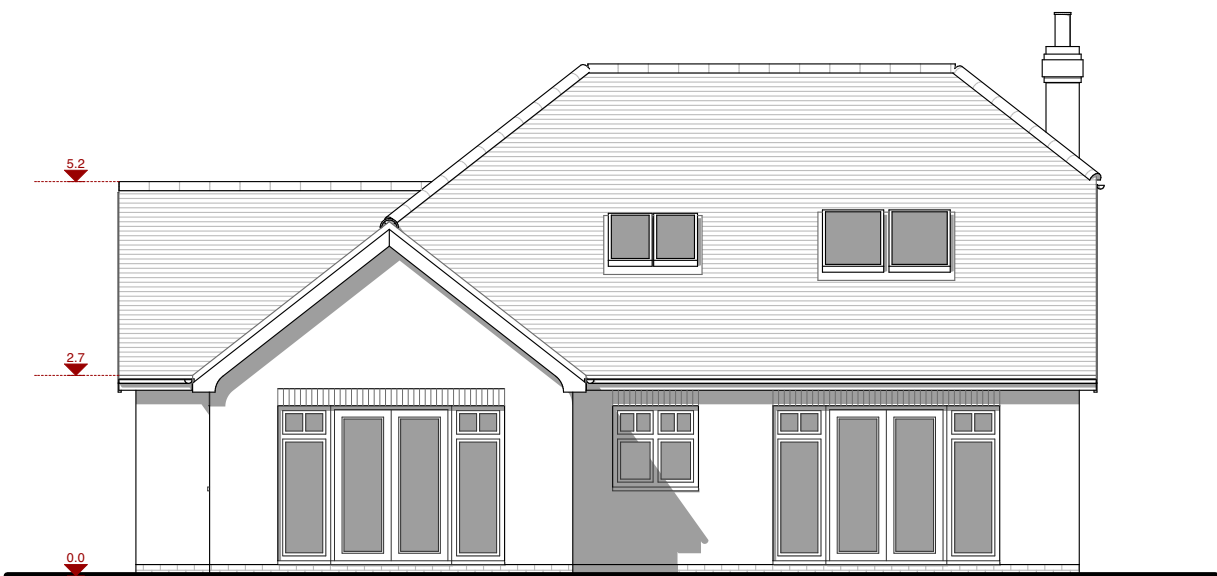

Proposed East Elevation

Scale 1:100 @ A3

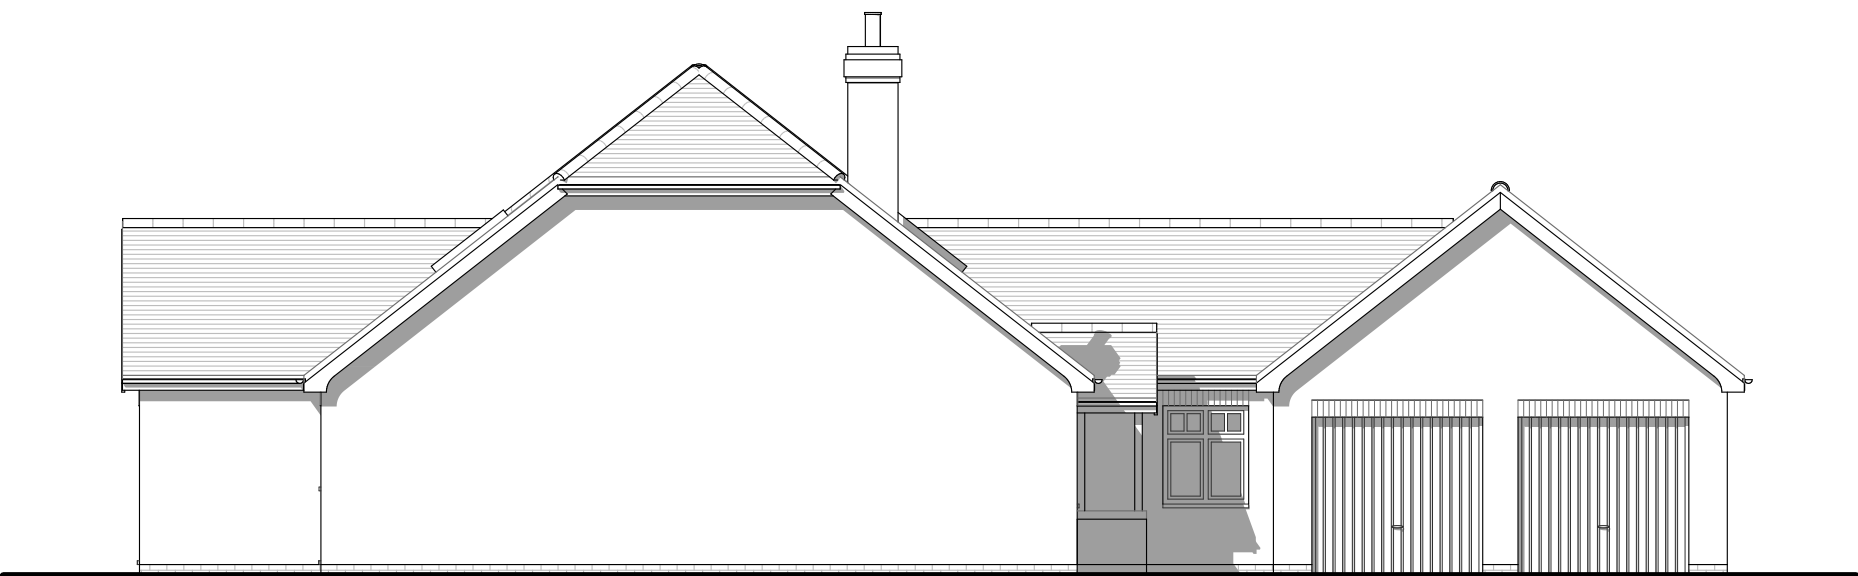

Proposed North Elevation

Scale 1:100 @ A3

Job Railway Lane South • Sutton Bridge			RESIDENTIAL DESIGN A R C H I T E C T S 28 Broadhill Road • Kegworth Derby • DE74 2DQ Tel : 01509 829 746 E-mail : rda123@ntlworld.com
Title Proposed Elevations • House 2			
Dwg.No. 1505 / 07	Scale 1:100 @ A3	Date 07 - 04 - 15	
Copyright : Residential Design Architects Ltd. : Registered Office - 28 Broadhill Road, Kegworth, Derby. DE74 2DQ : Company Registration No. 06886791			