



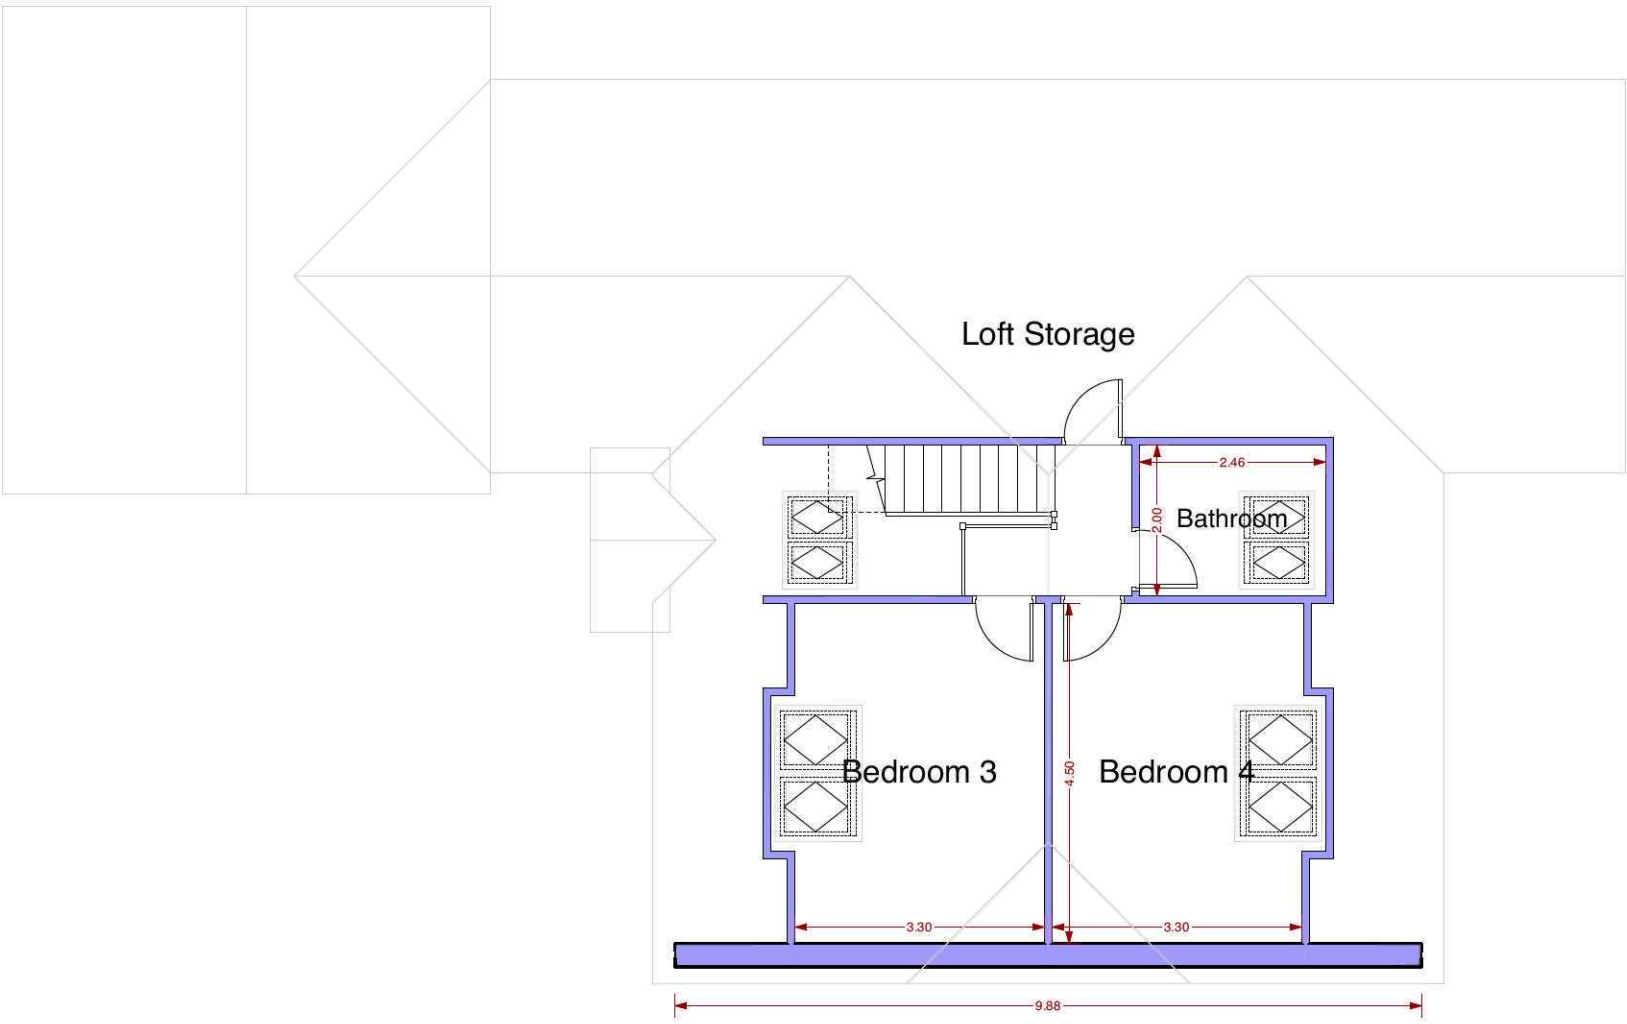

Proposed First Floor Plan
Scale 1:100 @ A3

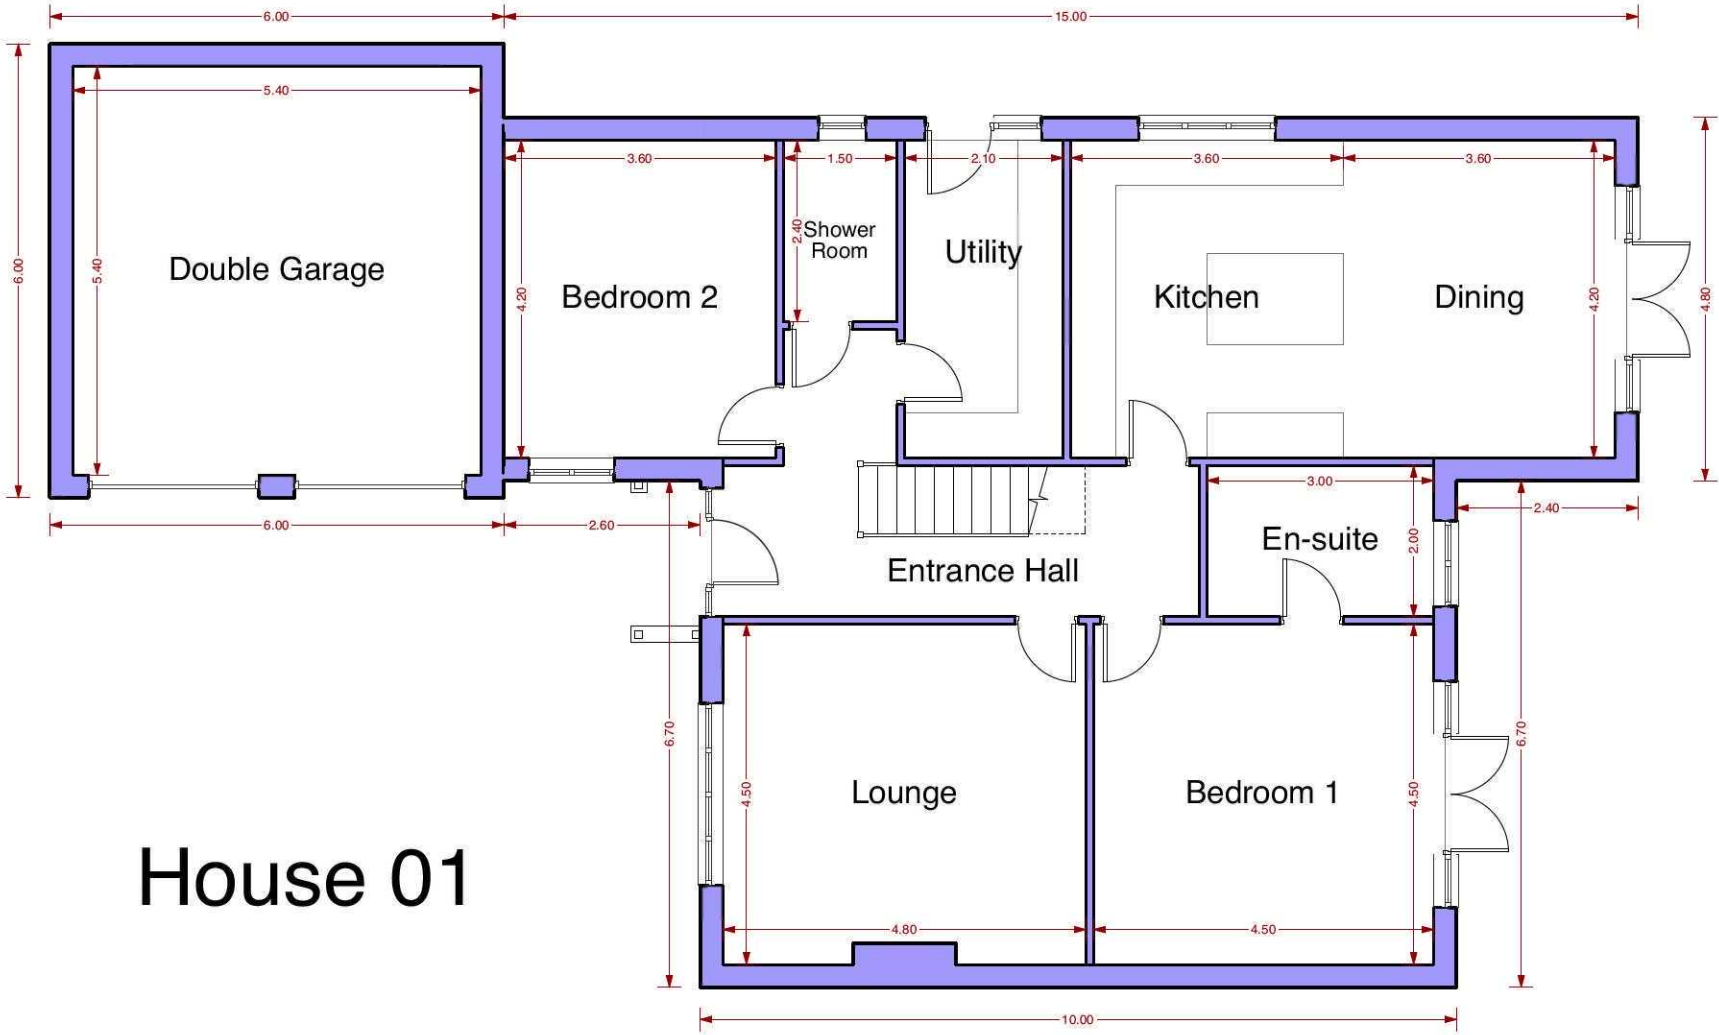

House 01

Proposed Ground Floor Plan
Scale 1:100 @ A3

Job Railway Lane South • Sutton Bridge			RESIDENTIAL DESIGN A R C H I T E C T S 28 Broadhill Road • Kegworth Derby • DE74 2DQ Tel : 01509 829 746 E-mail : rda123@ntlworld.com
Title House 01 • Proposed Floor Plans			
Dwg. No. 1505 / 02	Scale 1:100 @ A3	Date 25 - 03 - 15	
Copyright : Residential Design Architects Ltd. : Registered Office - 28 Broadhill Road, Kegworth, Derby, DE74 2DQ : Company Registration No. 06886791			