




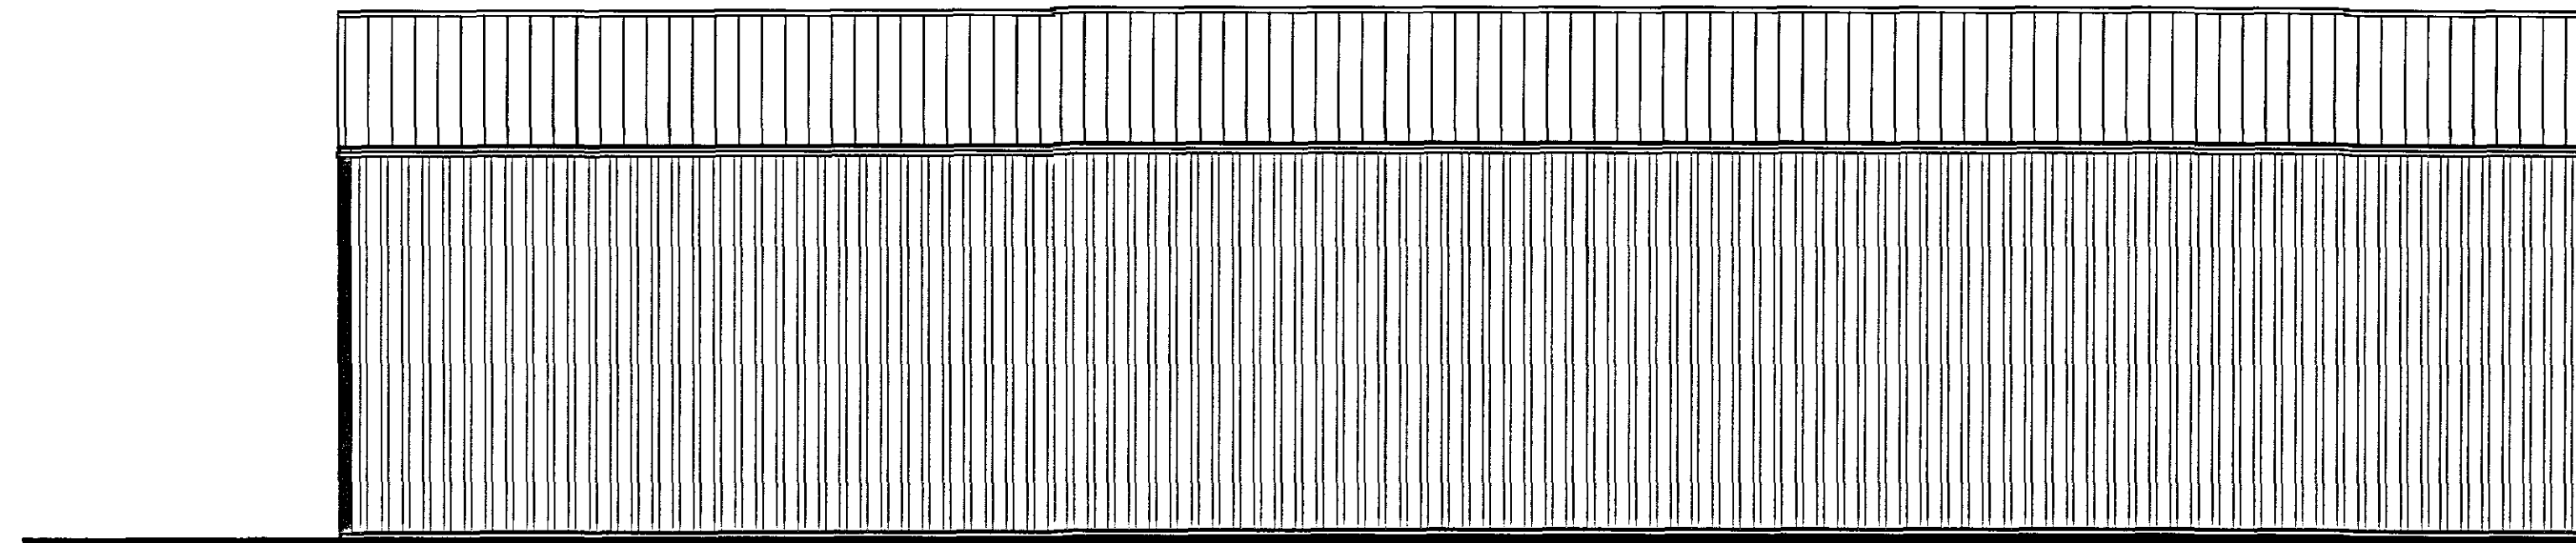


PROPOSED REAR ELEVATION SCALE 1:100

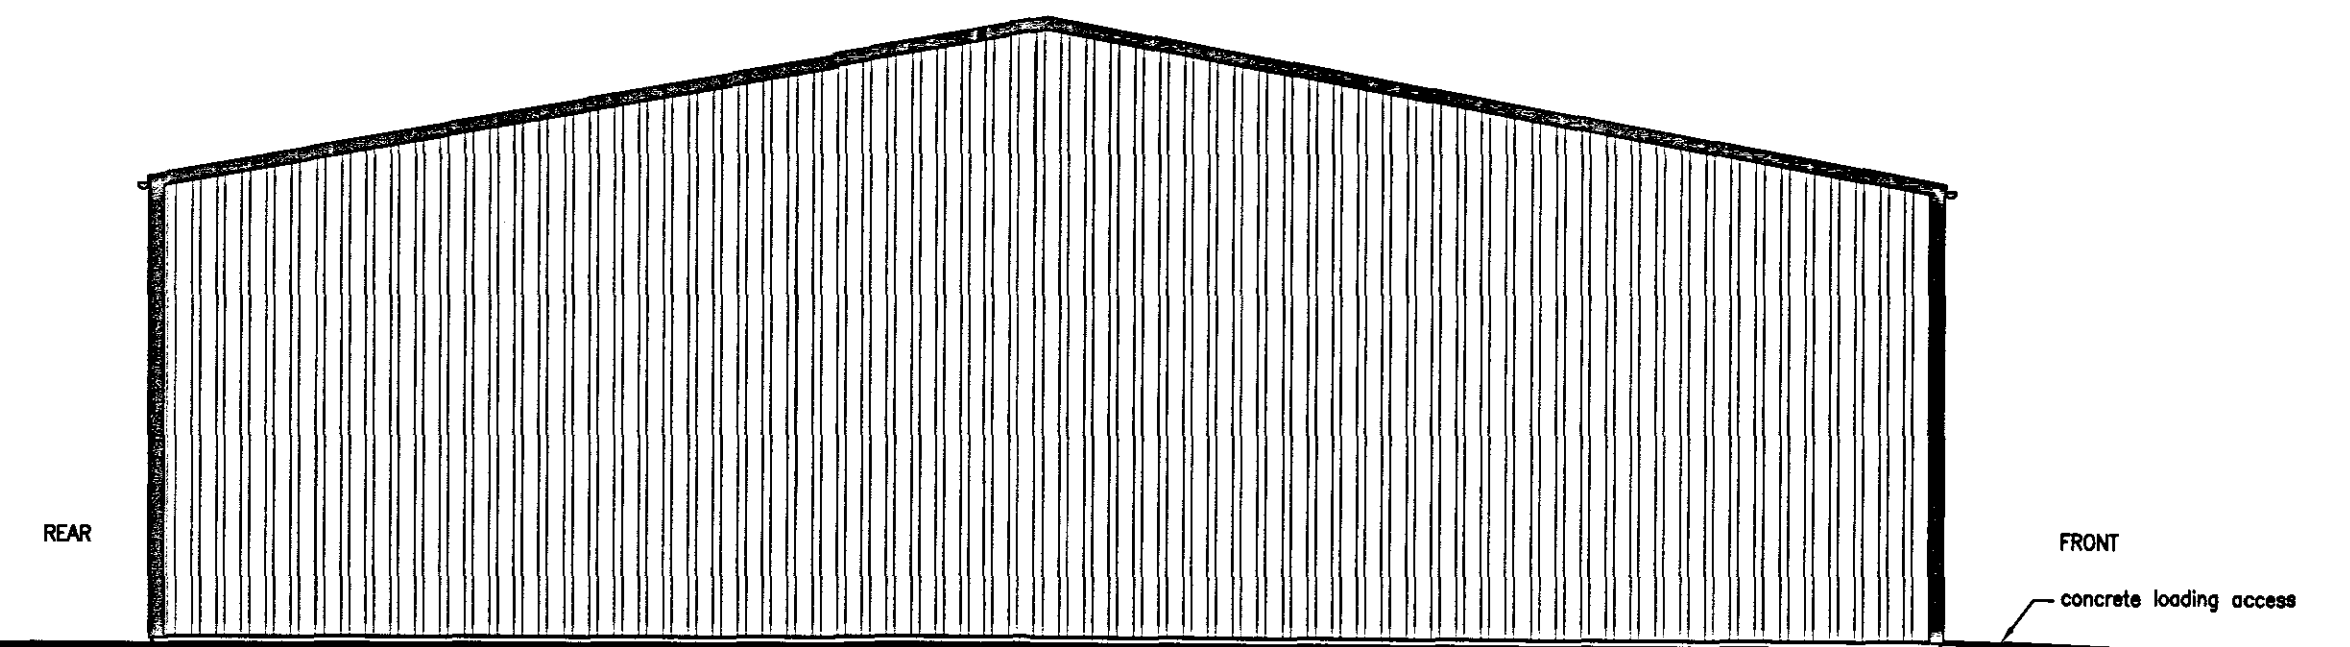


PROPOSED END ELEVATION SCALE 1:100

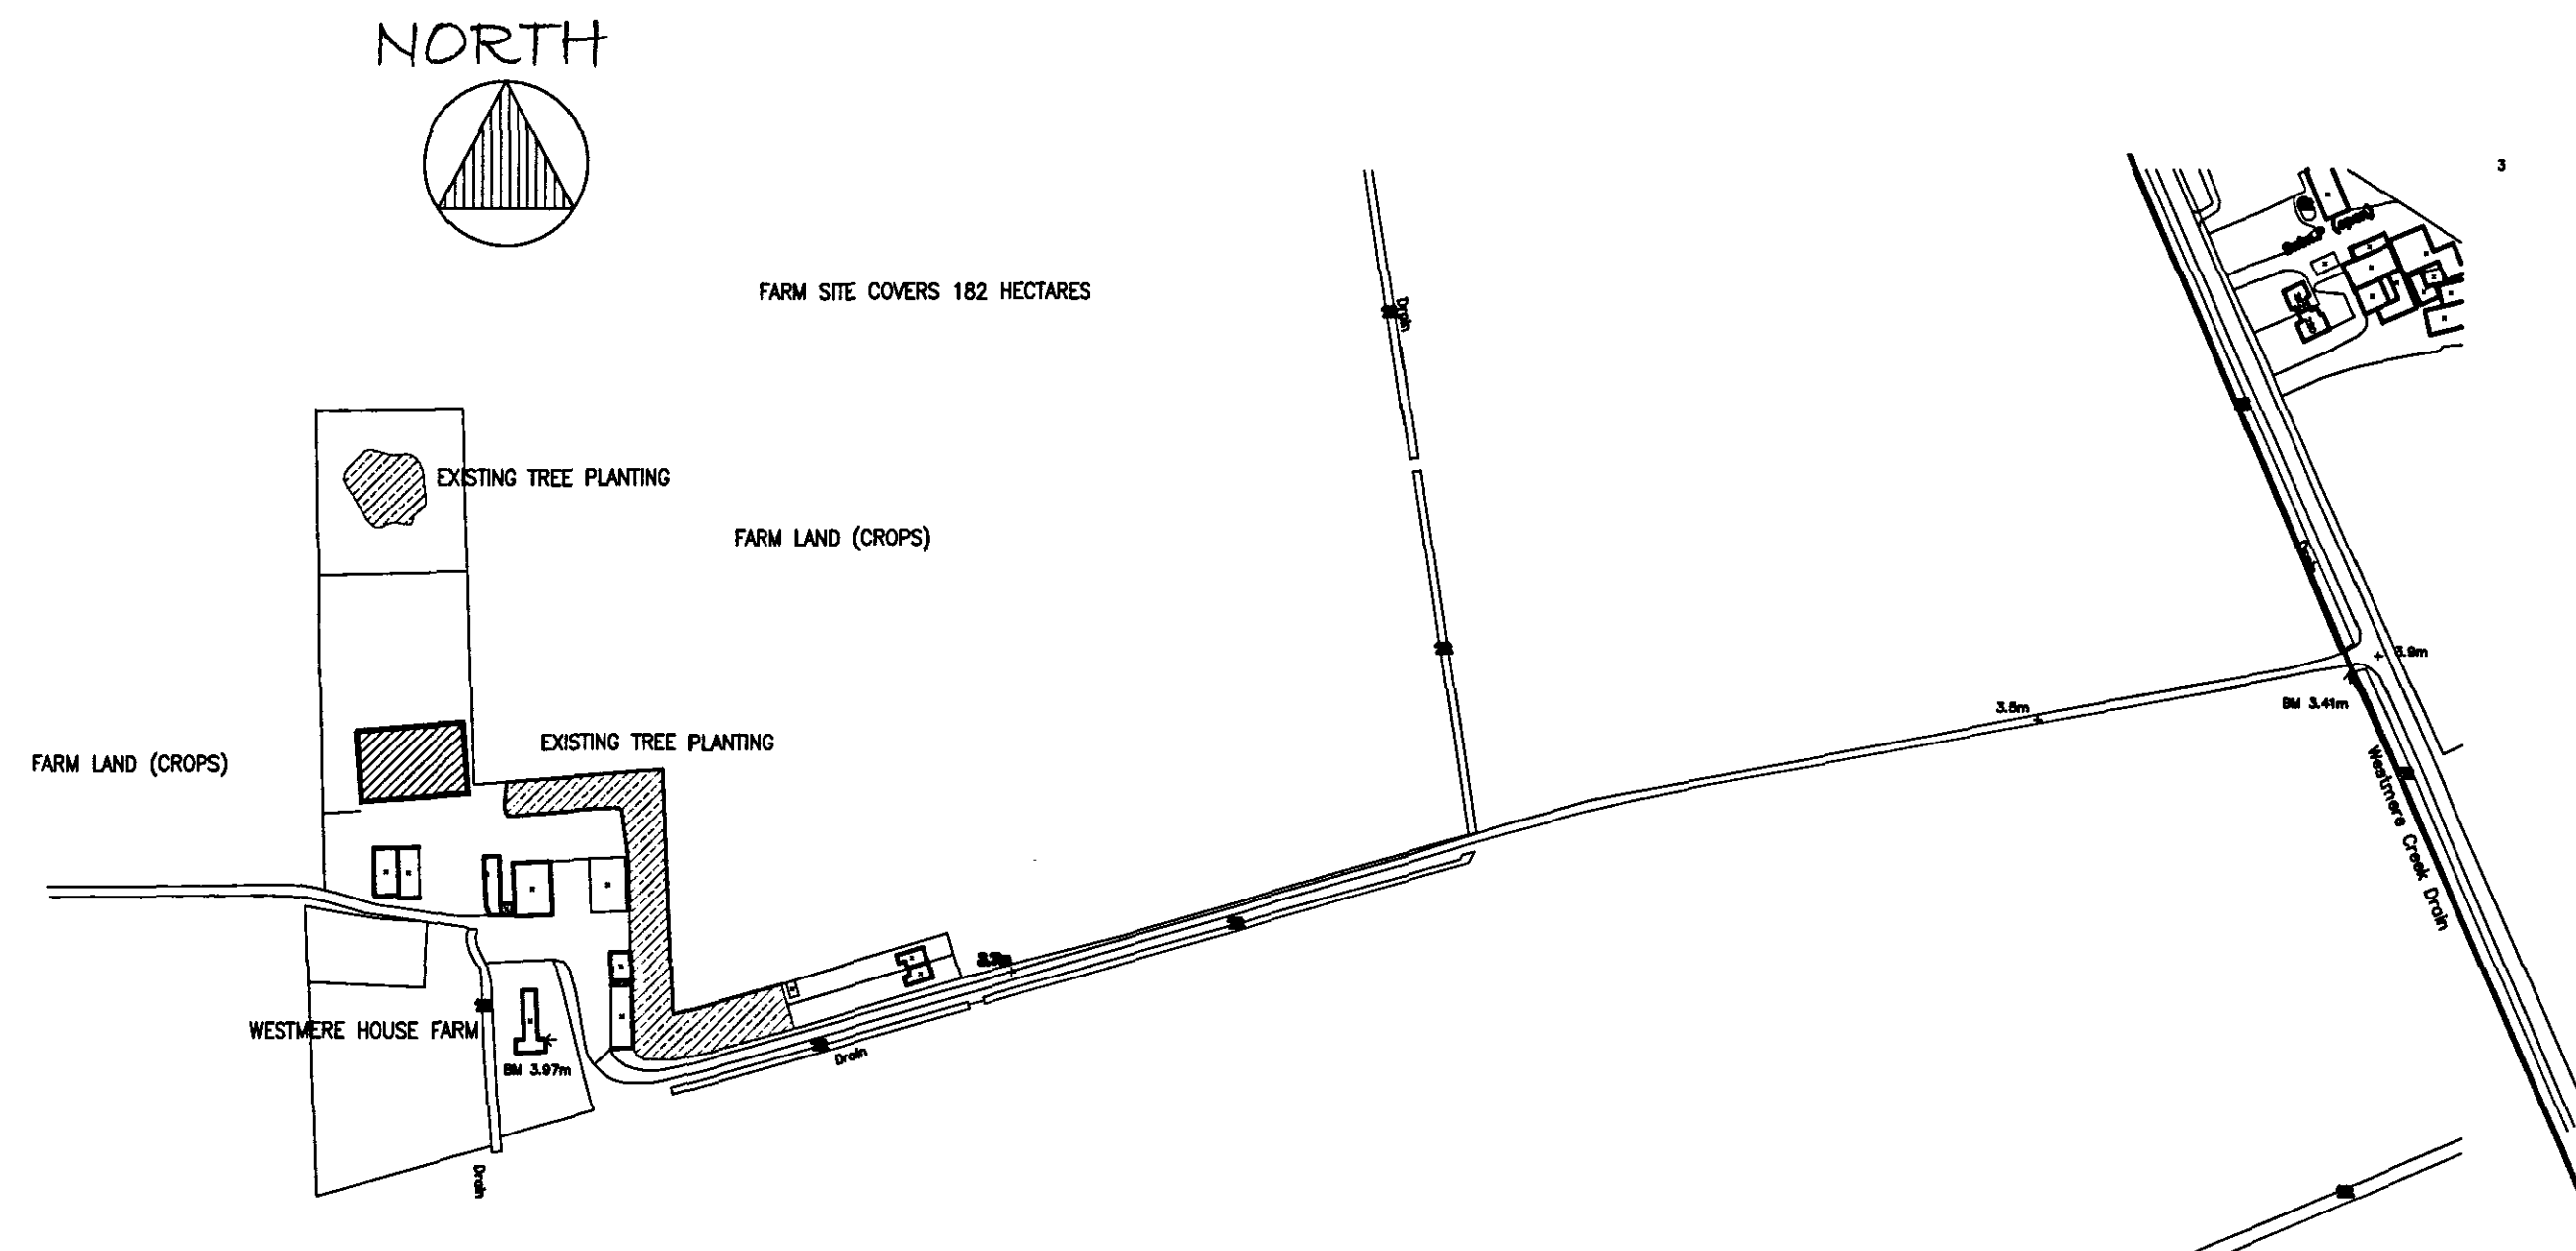

SITE LOCATION 1:2500

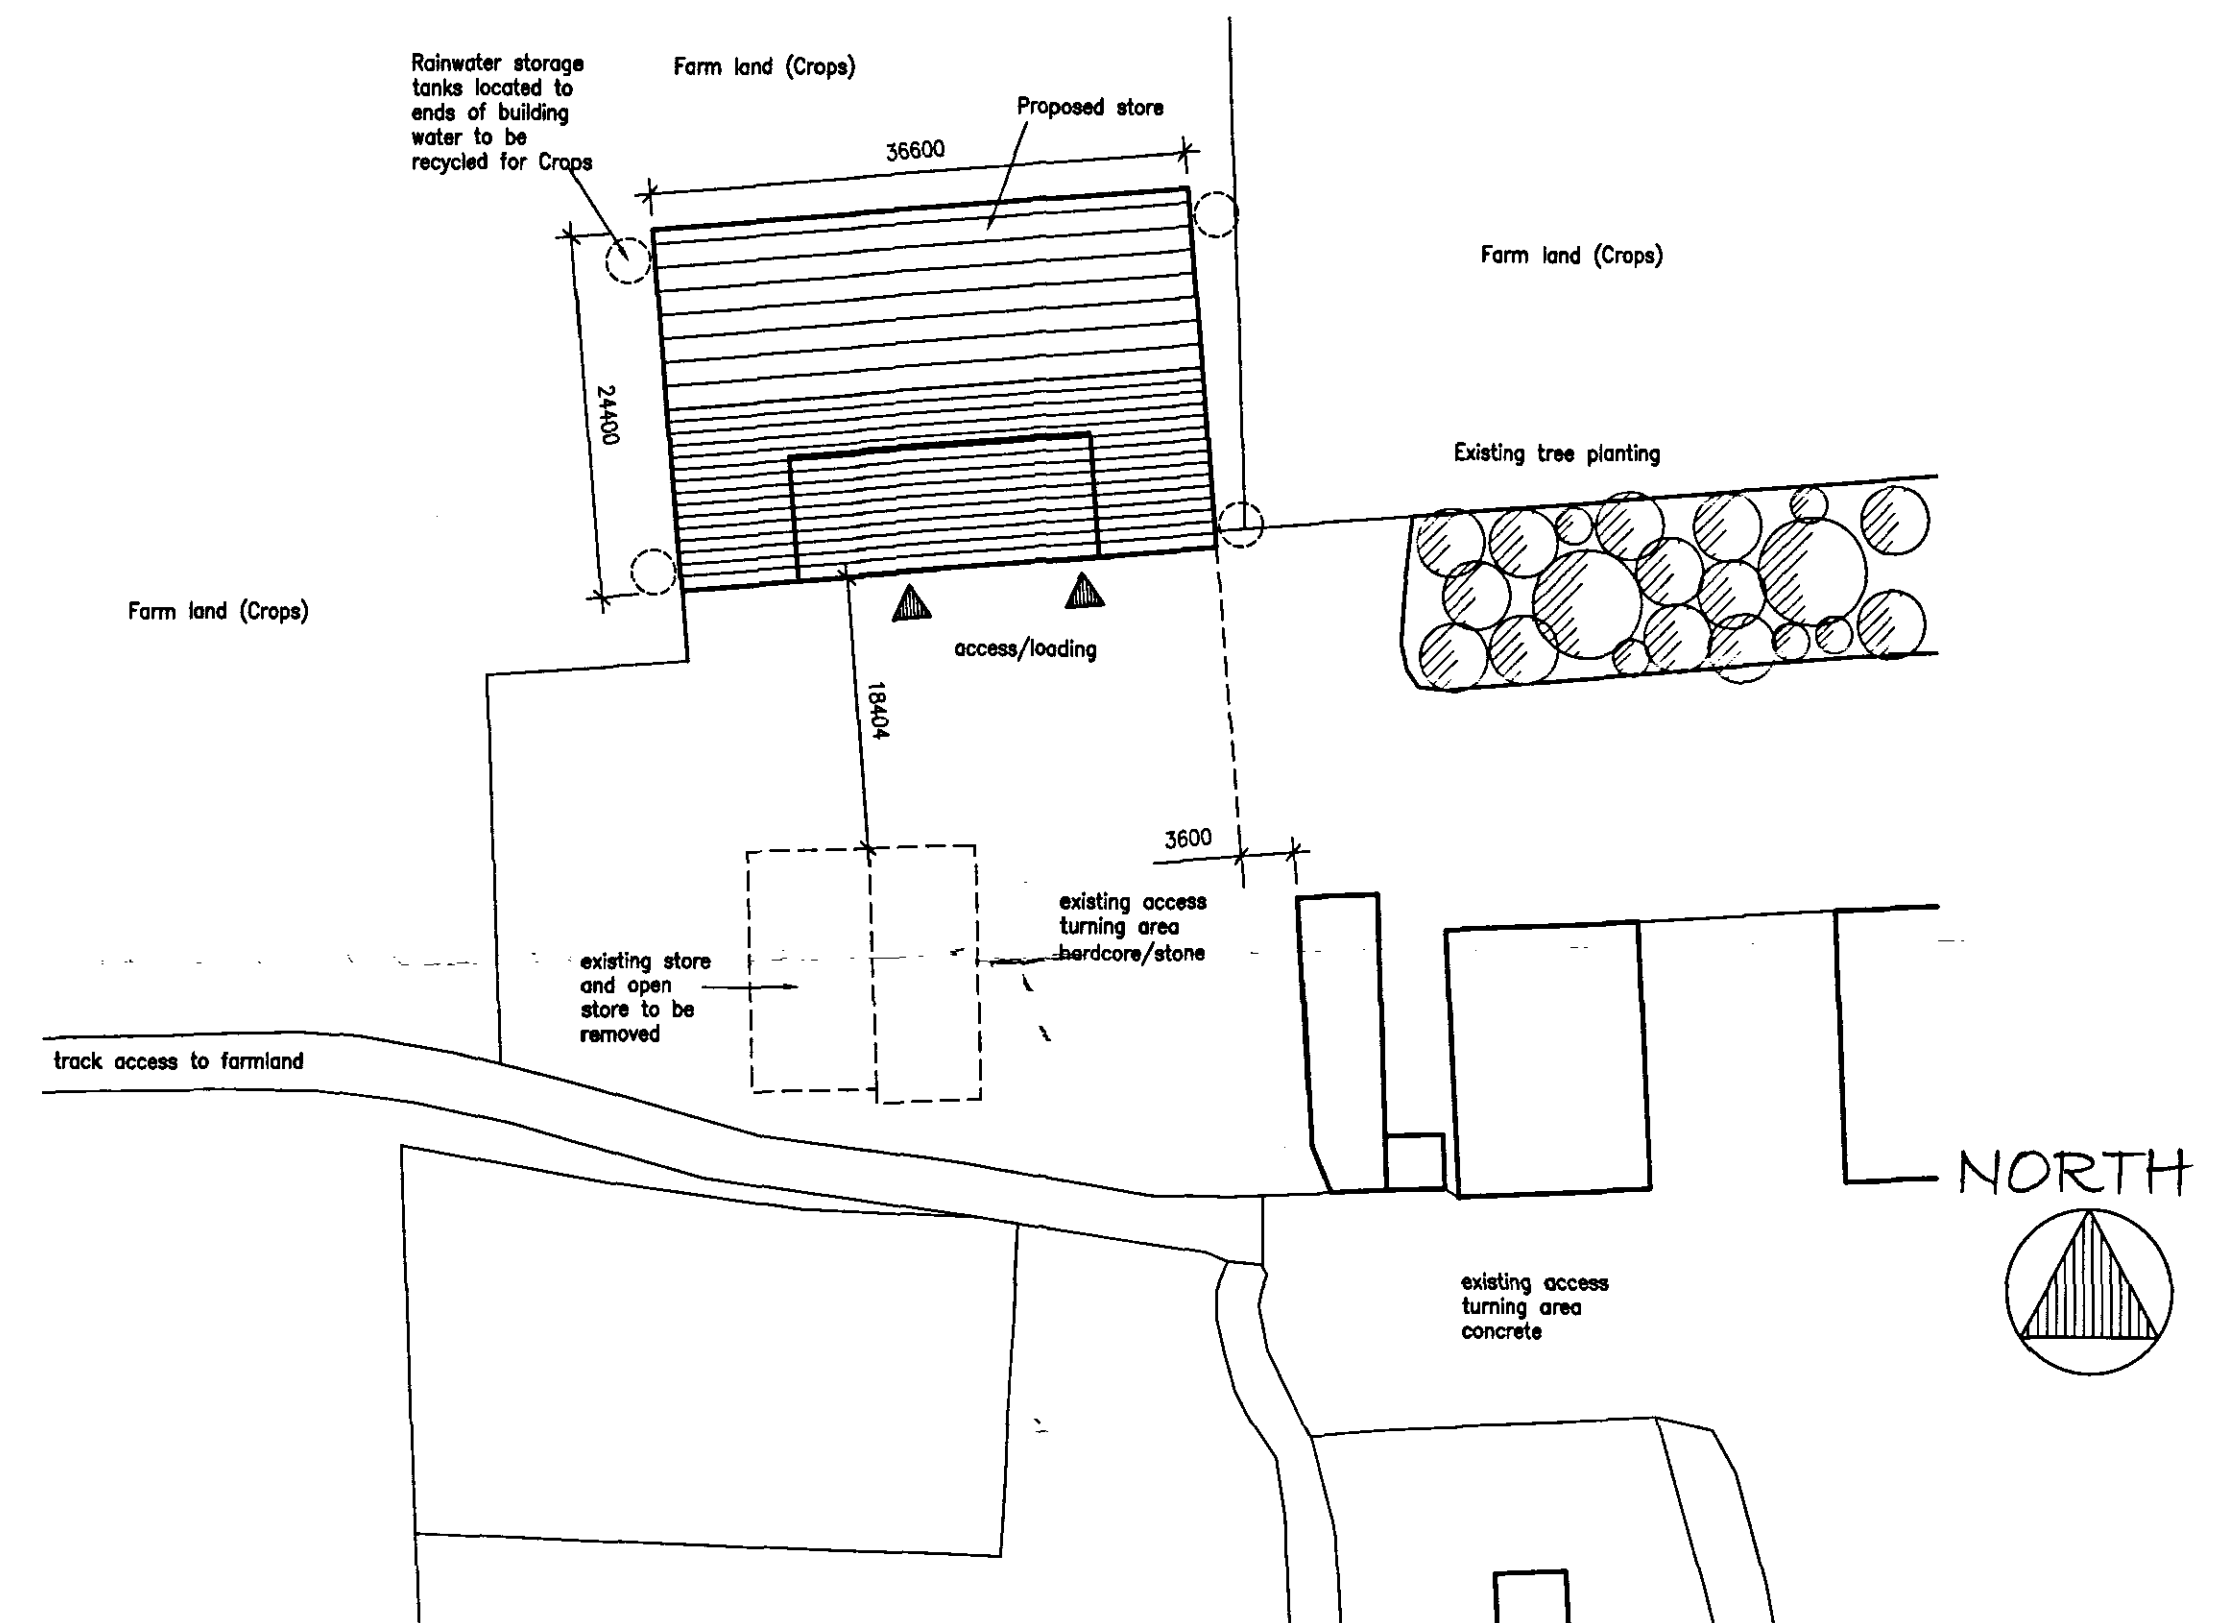

SITE PLAN 1:500

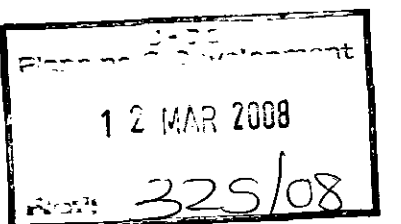

FILE COPY

DETERMINED
PLAN

REV A:- MARCH 08. SITE BOUNDARY AMENDED
TO BLUE AND BUILDING POSITION ADJUSTED

GD

GOOD-DESIGN-ING Ltd
LITTON HOUSE,
GLOBAL BUSINESS PARK,
SAVILLE ROAD,
PETERBOROUGH.
PE3 7PR.
TEL 01733 843366
E-MAIL
good.designing@ntlworld.com

PROJECT
Proposed Store
at Hayles Farm
New Road
Sutton Bridge
Lincs. PE12 9GD
5th March 2008

DRAWING
Proposed Elevations
and Site plans
drawing number:
08028-002 REV A