



PROPOSED FRONT ELEVATION SCALE 1:100

PROPOSED END ELEVATION SCALE 1:100

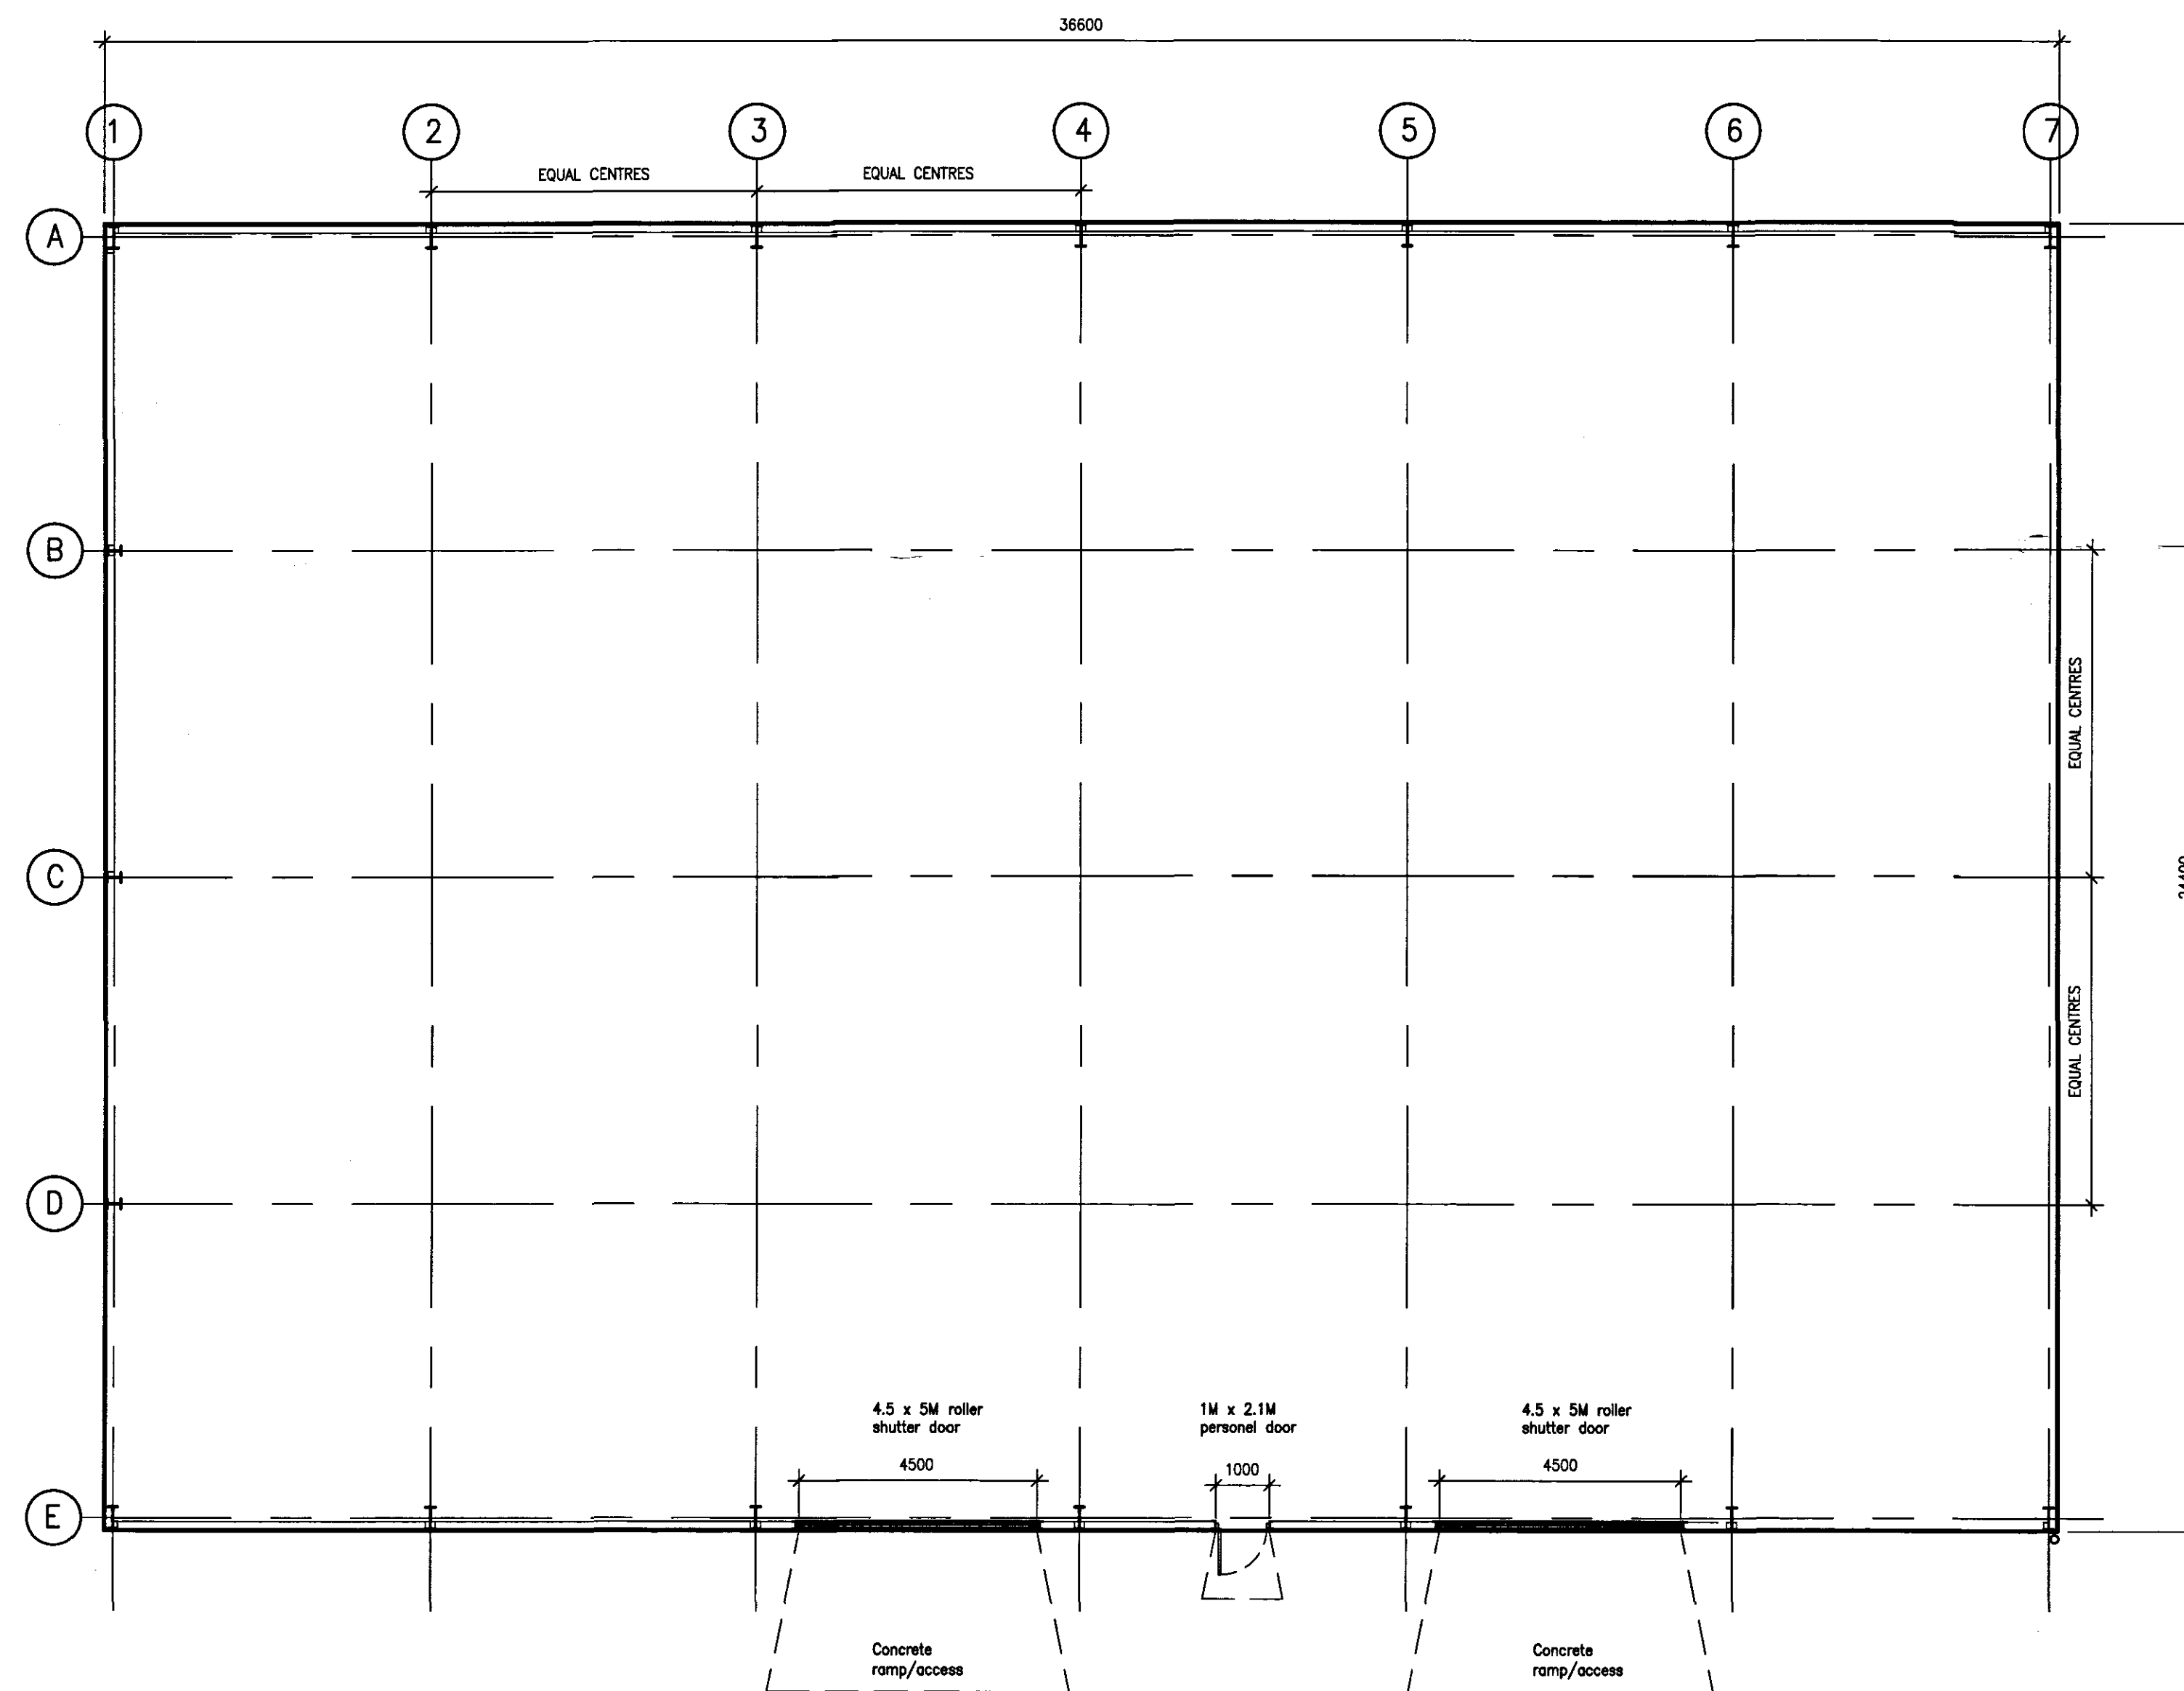

PROPOSED GROUND FLOOR PLAN SCALE 1:100

**DETERMINED
PLAN**

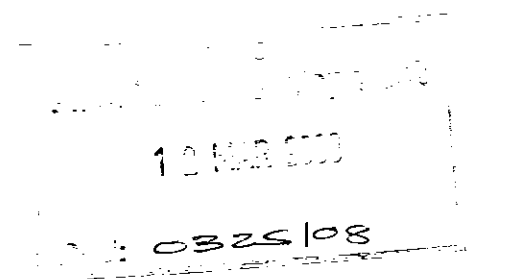

GOOD-DESIGN-ING Ltd
LITTON HOUSE,
GLOBAL BUSINESS PARK,
SAVILLE ROAD,
PETERBOROUGH,
PE3 7PR.

TEL 01733 843366
E-MAIL
good.designing@ntlworld.com

PROJECT
Proposed Store
at Hoyles Farm
New Road
Sutton Bridge
Lincs. PE12 9RD
5th March 2008

DRAWING
Proposed Plan and
elevations

drawing number:
08028-001