


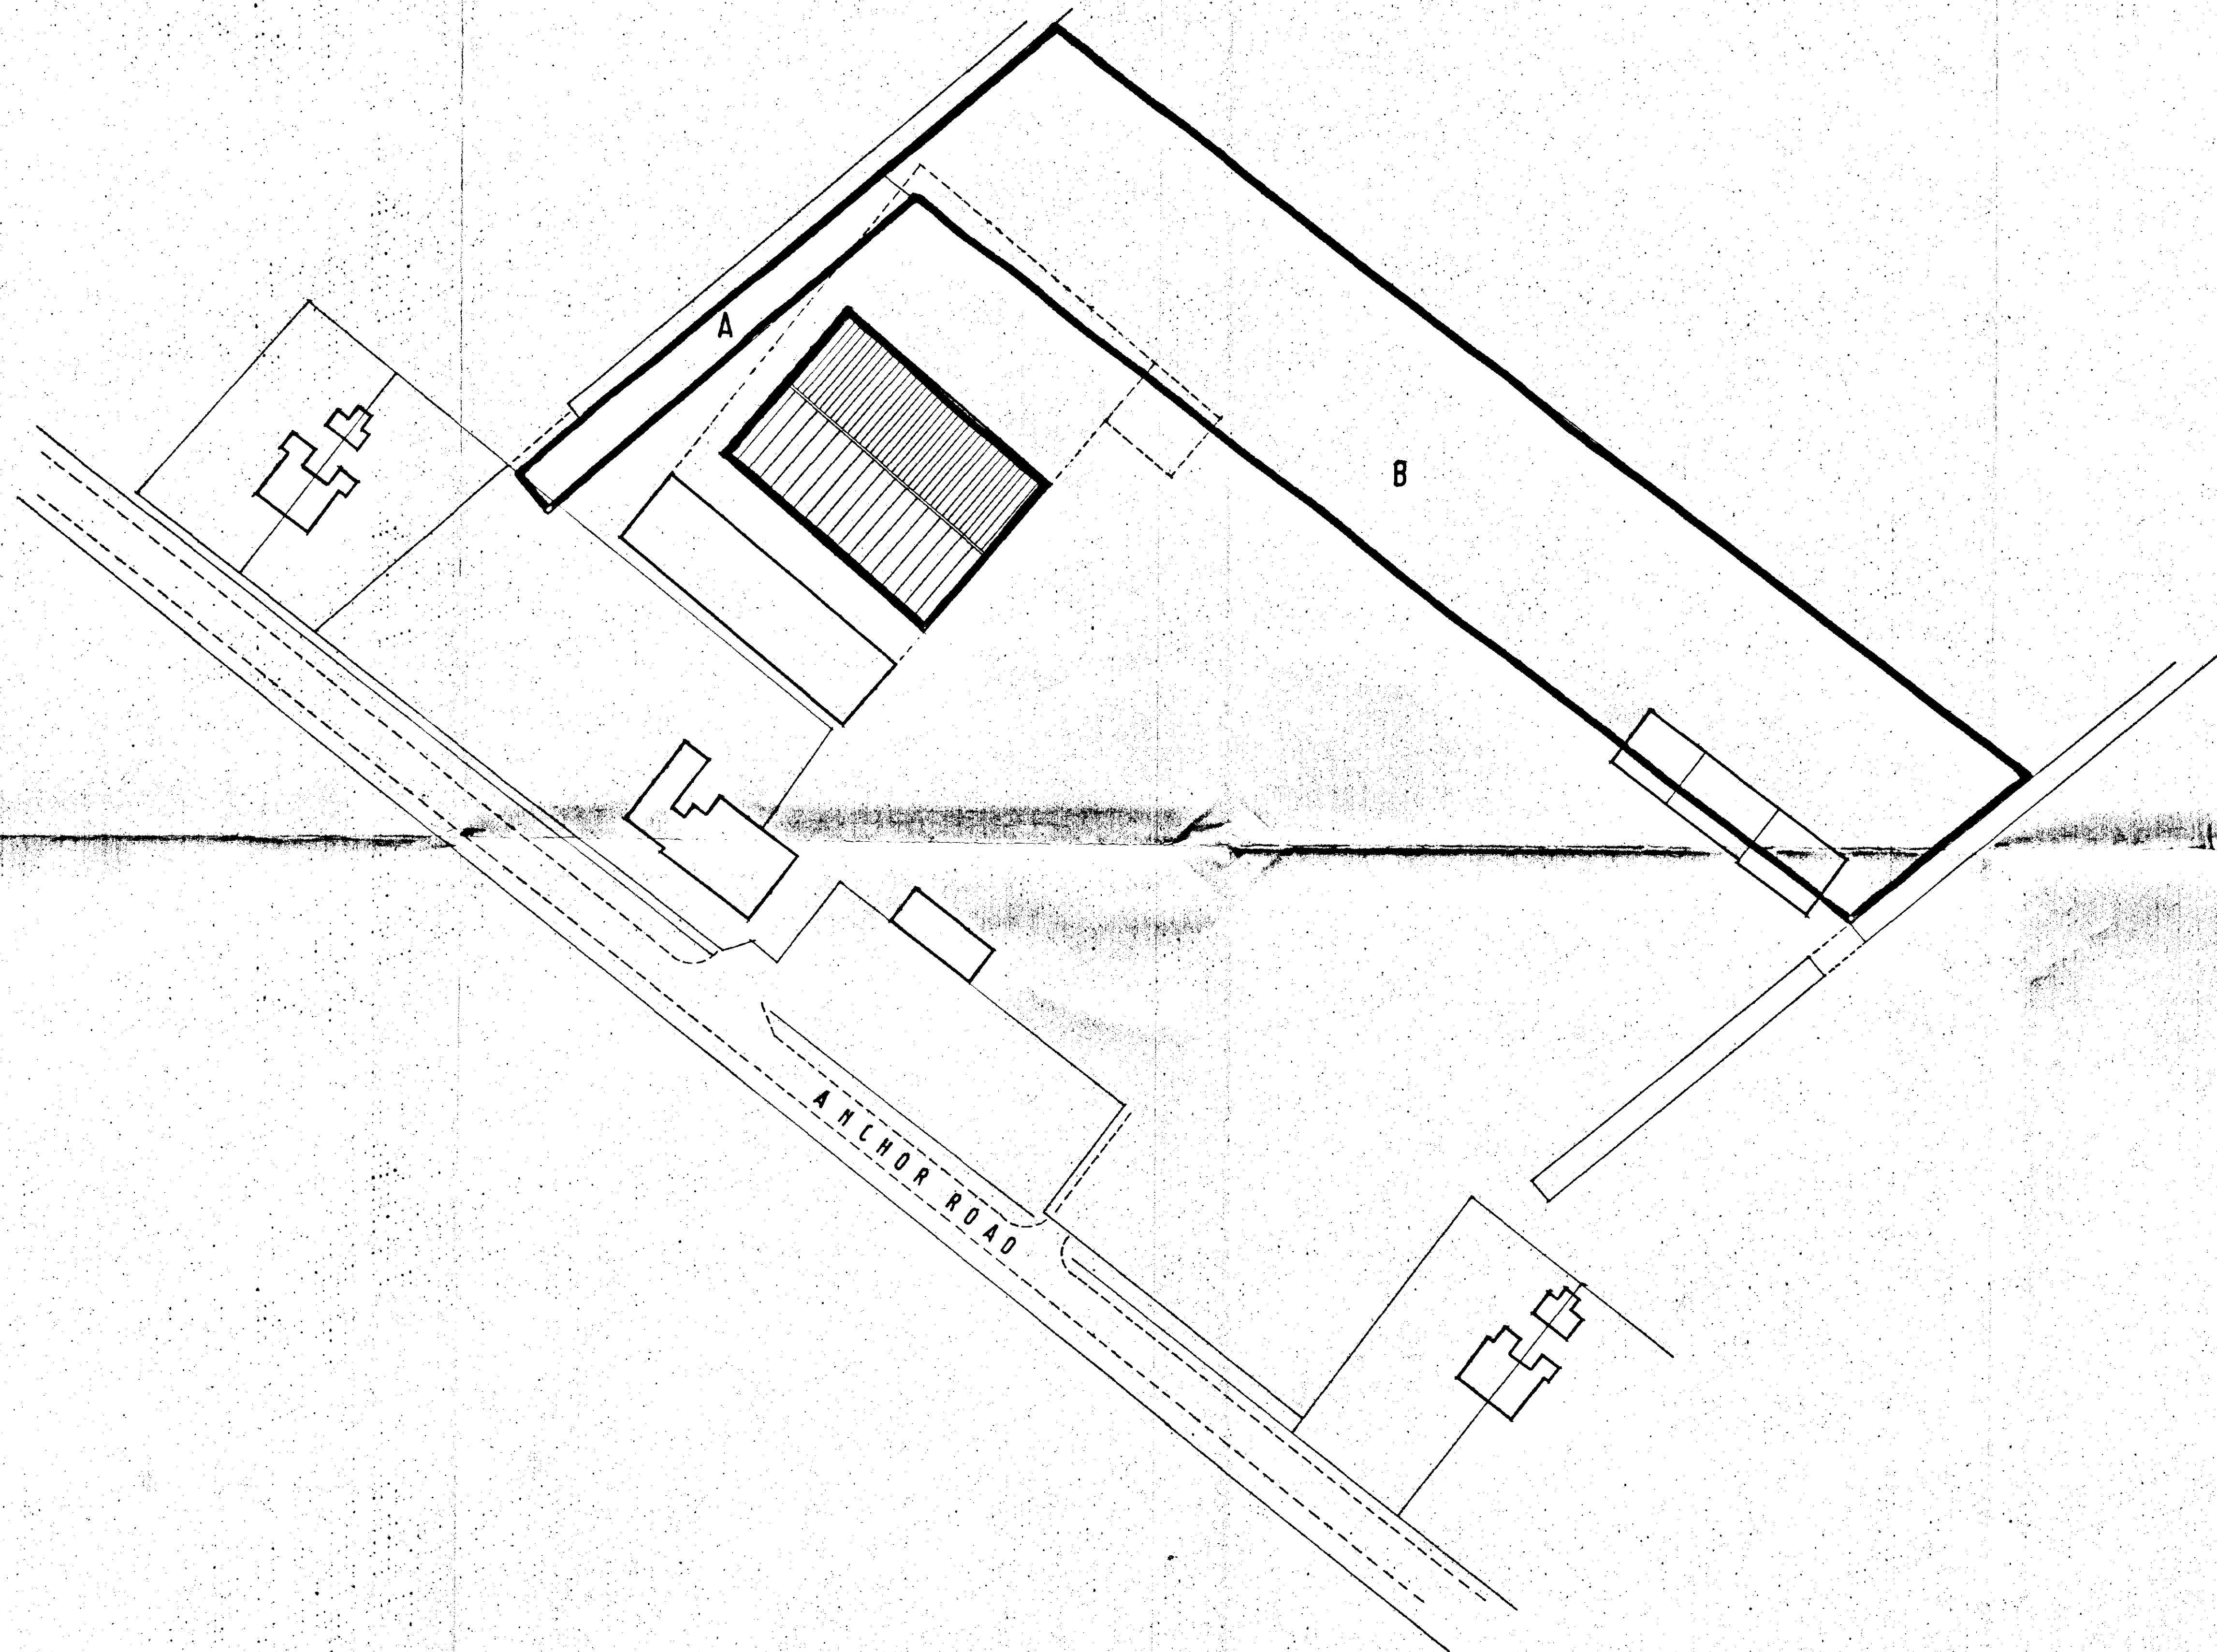

SOUTH HOLLAND DC
HOUSING & PLANNING
20 MAR 1998
Ref: 034998

Rev.	Date	Description
CARTER JONAS		
6-8 HILLS ROAD CAMBRIDGE CB2 1NH		
TEL: 01223 368771		FAX: 01223 369950
Client		
CROWN ESTATE WINGLAND		
Project Title		
HOME FARM NEW BUILDING		
Drawing Title		
SITE PLAN PROPOSED		
Scale	Drawn by	
1:500	[Signature]	
Date	Checked	
FEB. 98		
Dwg No	Rev	
CBN 6028	A	