


LOCATION PLAN.
1/1250.

 

B.	AMEND ROOF - PLANNING.	MAY '09
A.	CLIENTS AMENDMENTS.	APRIL '08
reE	revision	date

G. R. MERCHANT LTD.
I.ENG AMICE FIWO
**ARCHITECTURAL, STRUCTURAL
AND LAND DRAINAGE
CONSULTANTS**
4 Wrights Mews
12A Park Road, Holbeach,
Spalding, Lincs. PE12 7EE
Tel: 01408 490800
Fax: 01408 425744
E-Mail: gr.merchant@btconnect.com

Project
ALTERATIONS FOR DISABLED PERSON.
77 RAILWAY LANE SOUTH.
SUTTON BRIDGE.
SPALDING. LINC'S. PE12 9UZ.

Client
MR. & MRS. R. KILBON.

D	Drawing	FLOOR PLANS & ELEVATIONS. SITE & LOCATION PLANS.


Job Ref. 1956-09.

Date MARCH '09


Scales
1/25, 1/5

DO NOT SCALE FROM THIS DRAWING


[illegible]

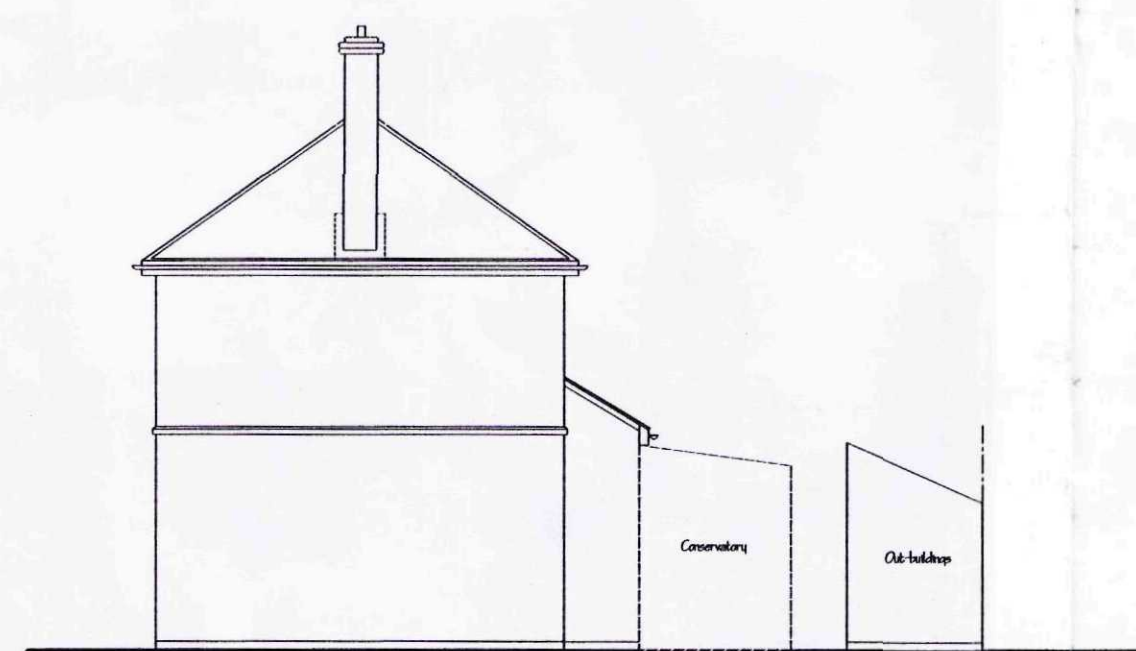


SIDE ELEVATION - EXISTING

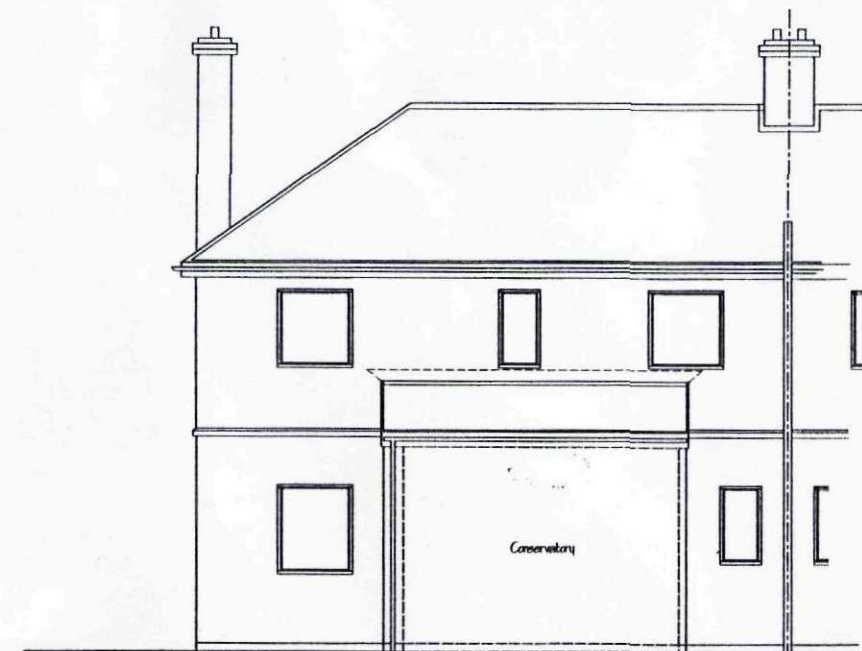


REAR ELEVATION - EXISTING

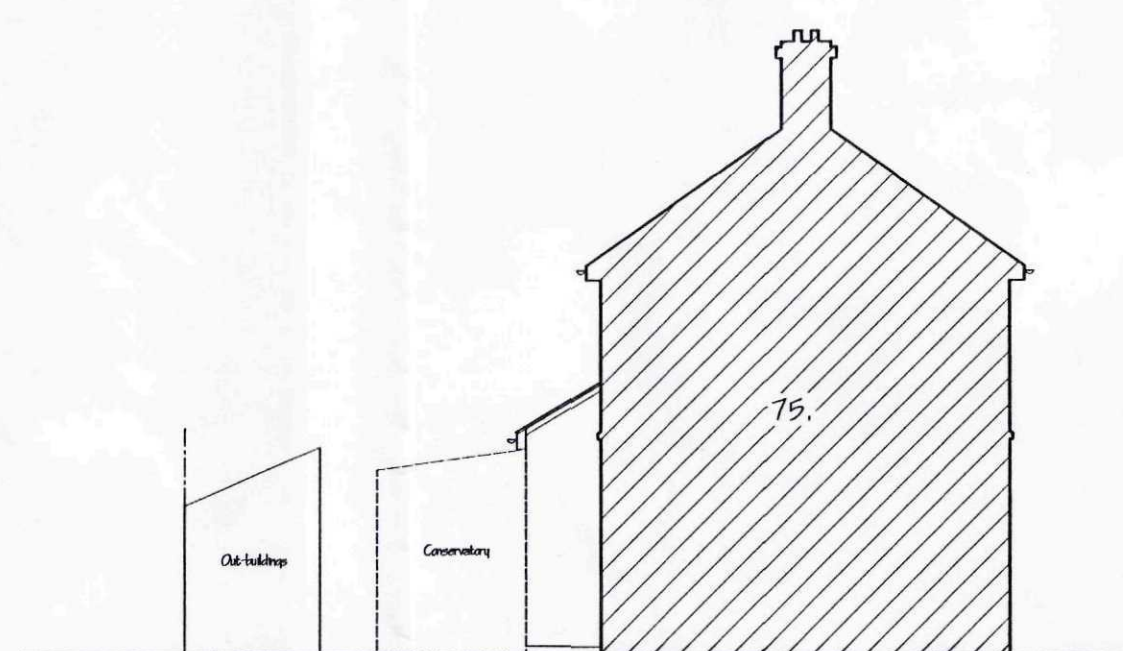


SIDE ELEVATION - EXISTING

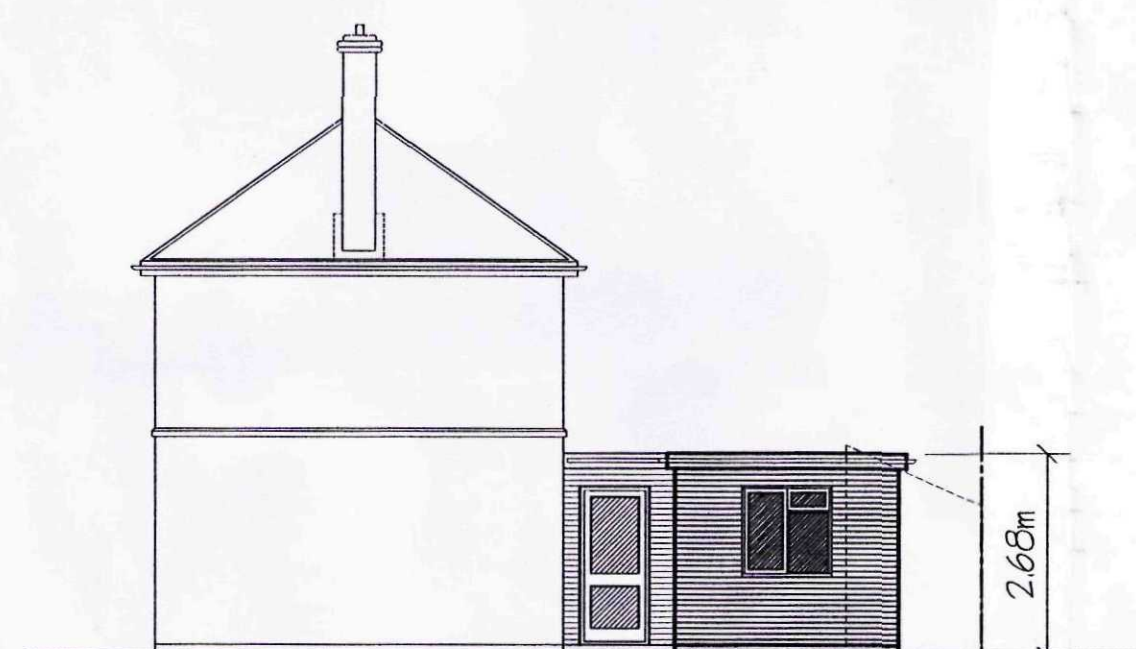


SIDE ELEVATION - PROPOSED

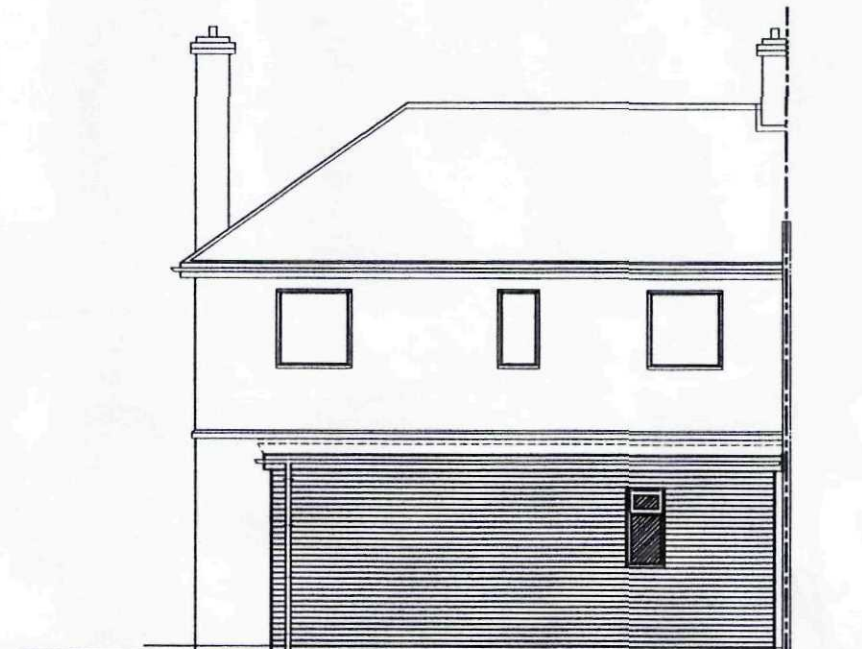


REAR ELEVATION - PROPOSED

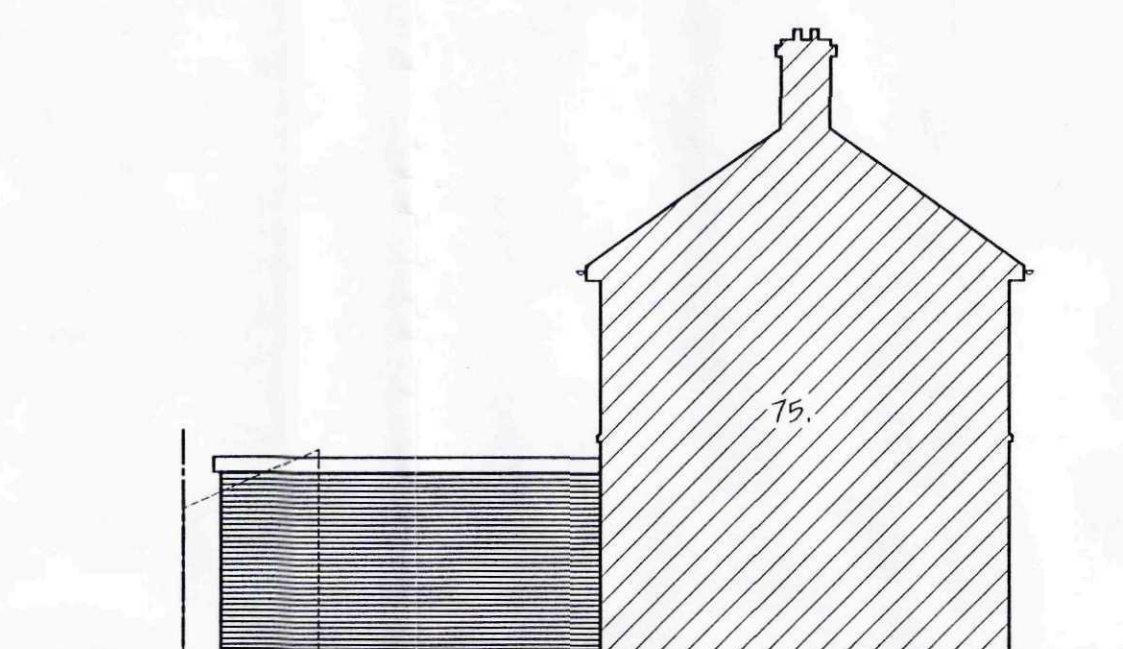


SIDE ELEVATION - PROPOSED

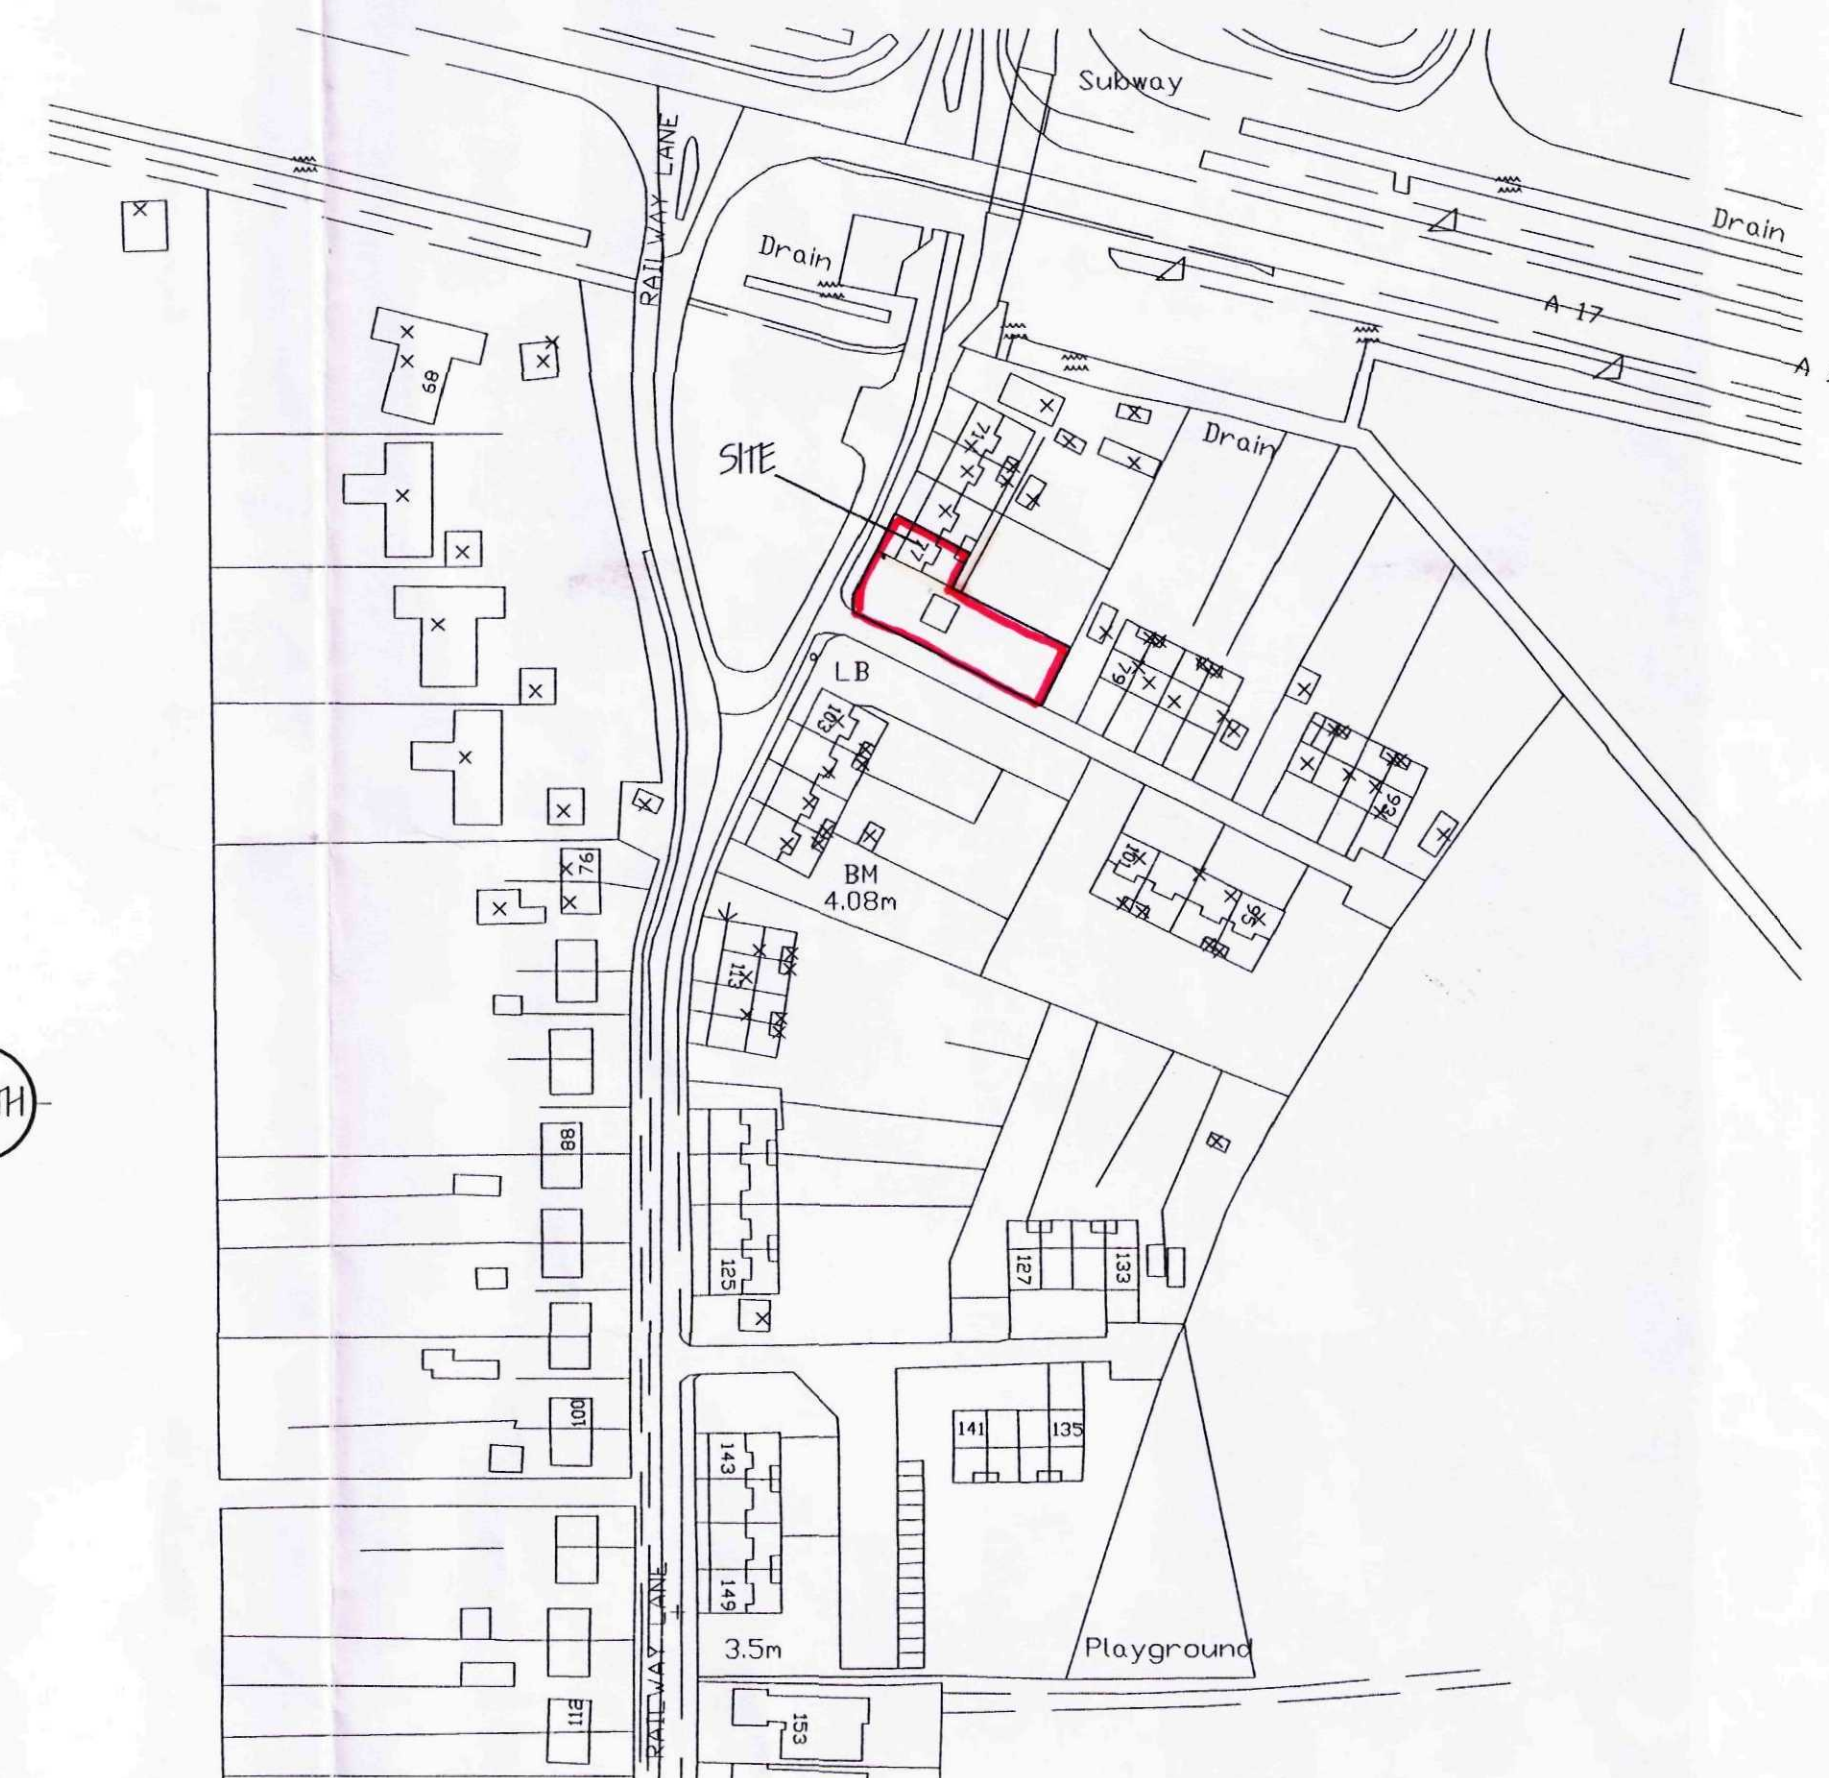

LOCATION MAP
1/1250

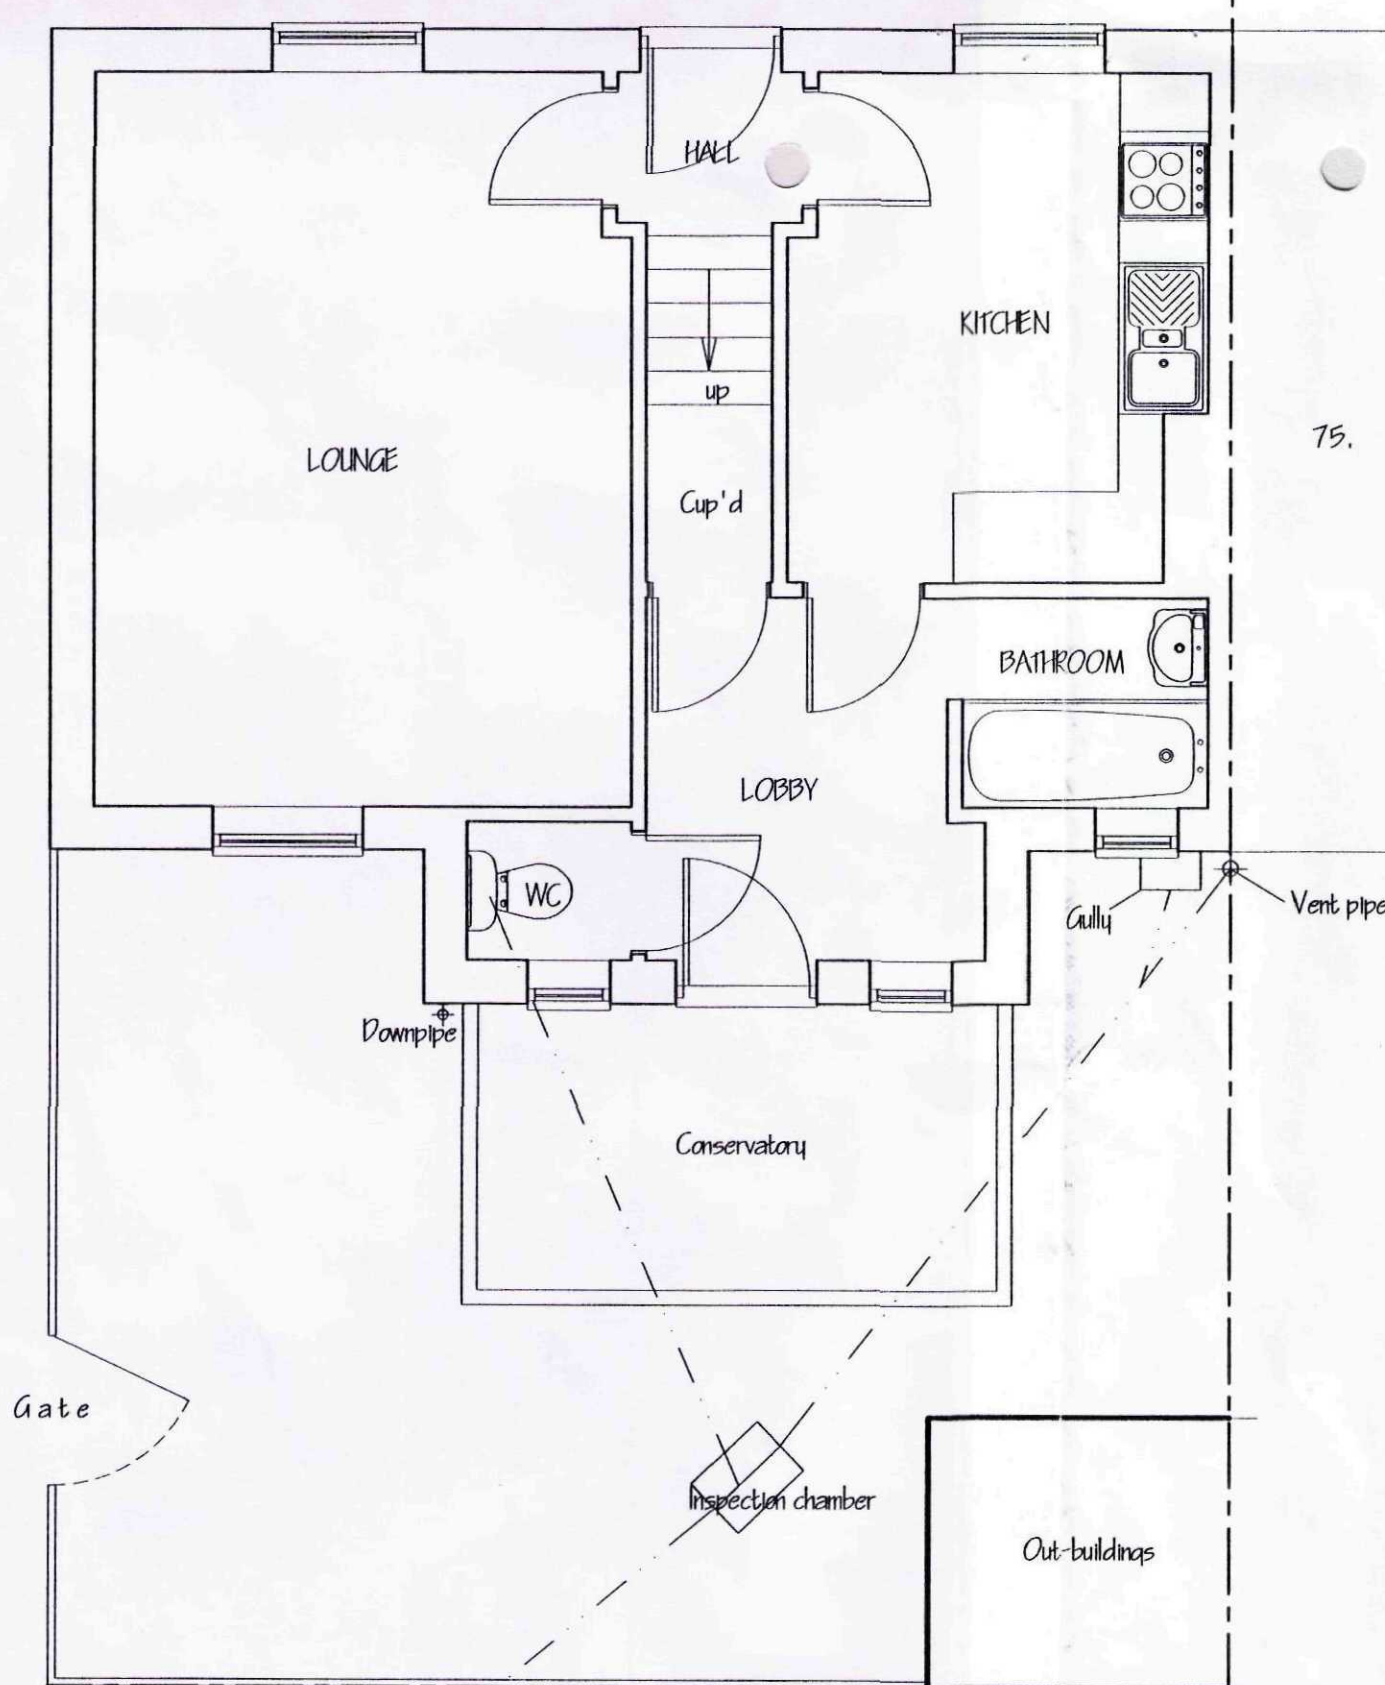

GROUND FLOOR LAYOUT PLAN - EXISTING

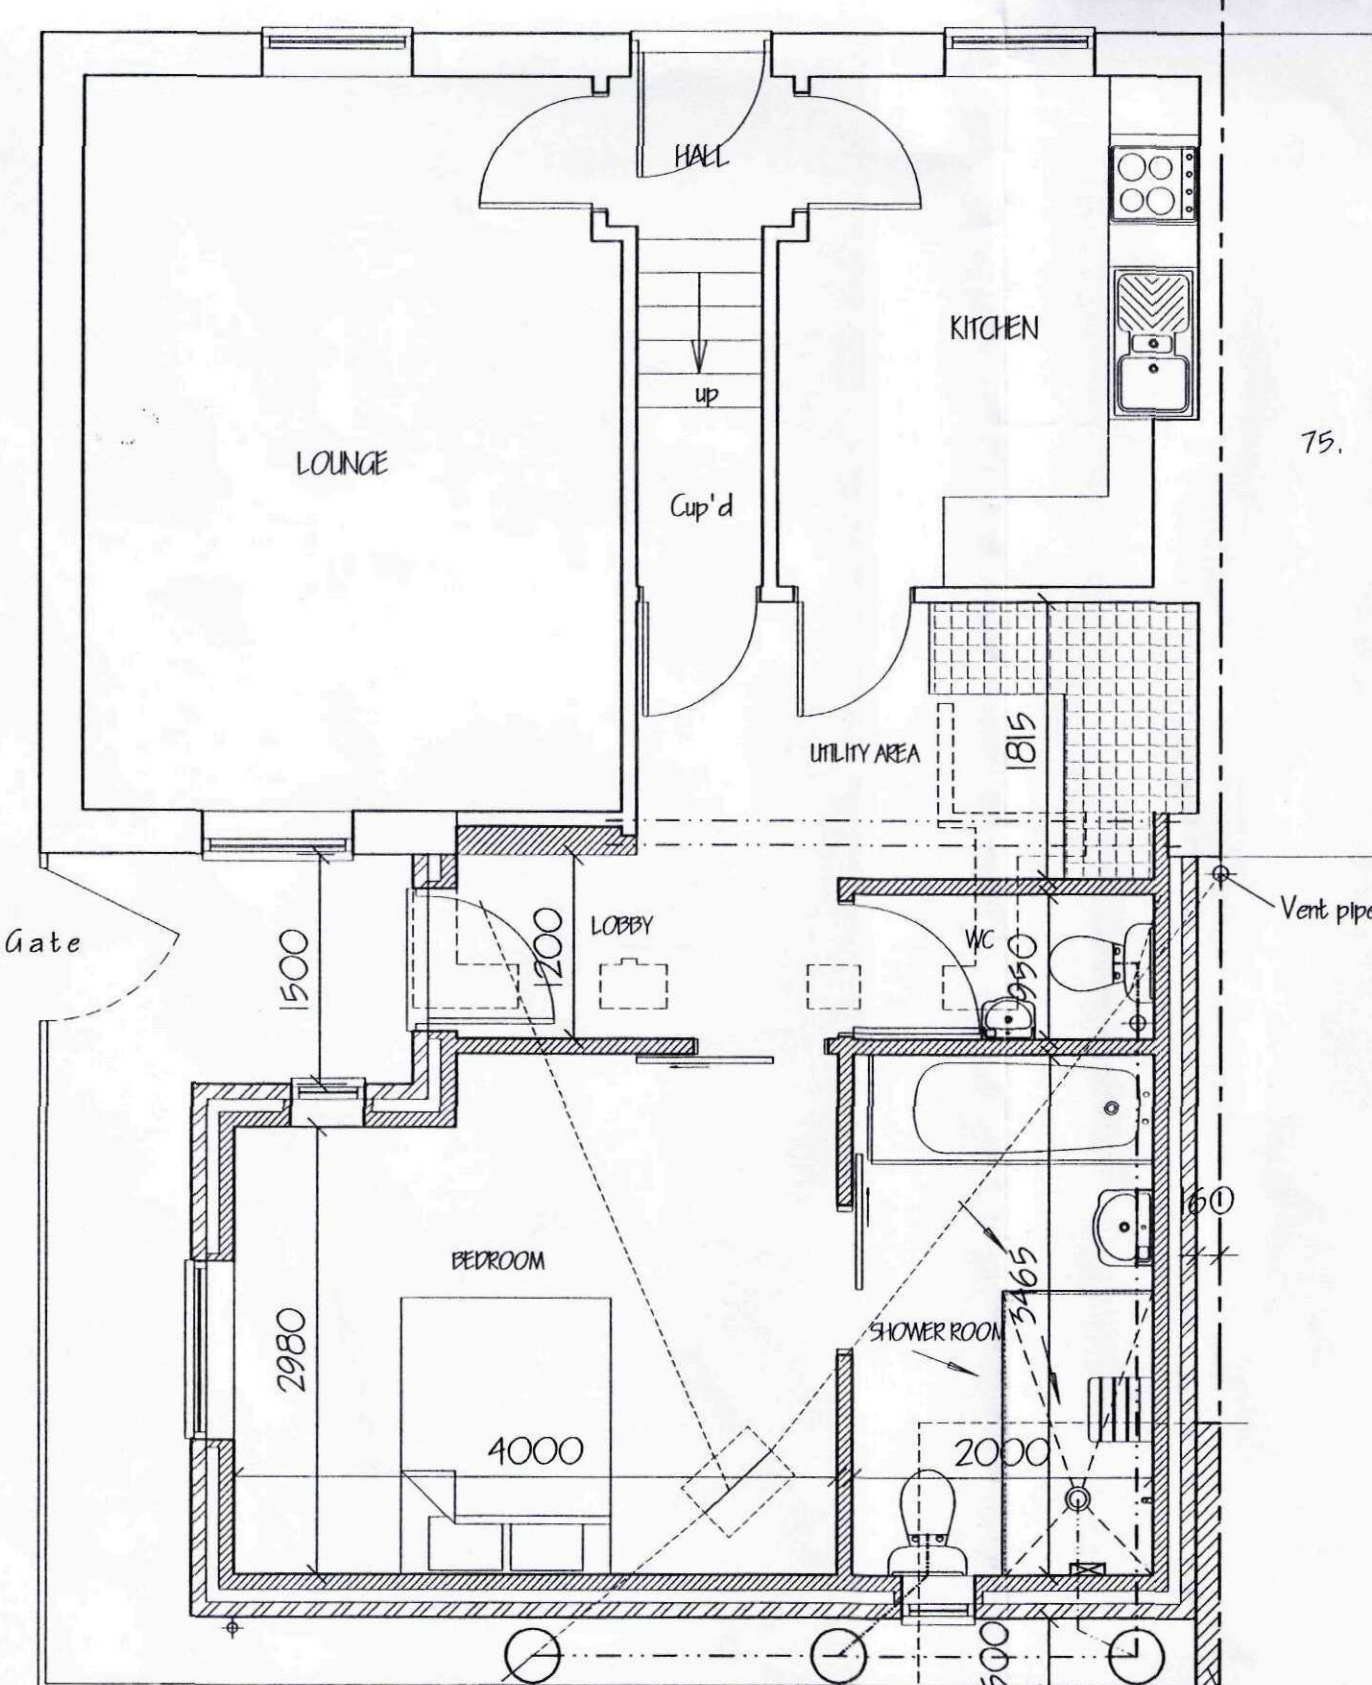

GROUND FLOOR LAYOUT PLAN - PROPOSED



SITE PLAN
1/250

A. CLIENTS AMENDMENTS		APR '09
ref	revision	date
G. R. MERCHANT LTD. I.ENG AMICE FIWO ARCHITECTURAL, STRUCTURAL AND LAND DRAINAGE CONSULTANTS 4 Wrights Mews 12A Park Road, Holbeach, Spalding, Lincs. PE12 7EE Tel: 01406 490800 Fax: 01406 482744 E-Mail: gr.merchant@btconnect.com		
Project ALTERATIONS FOR DISABLED PERSON. 77 RAILWAY LANE SOUTH. SUTTON BRIDGE SPALDING, LINC'S. PE12 9UZ.		
Client MR. & MRS. R. KILBON.		
Drawing FLOOR PLANS & ELEVATIONS. SITE & LOCATION PLANS.		
Job Ref. 1956-09.	Drawing No. 01A.	
Date MARCH '09.	Drawn GRM.	
Scales 1/25, 1/50, 1/100. [unless otherwise stated]		
DO NOT SCALE FROM THIS DRAWING This drawing is copyright and may not be altered, copied, reproduced or used for any other purpose other than that for which it is issued. The General Contractor is to check all dimensions on site and report any discrepancies to the Architect. If details shown on the drawing including foundations are used upon site and are not shown in the drawing, the responsibility for any errors or omissions shall be the responsibility of the General Contractor. The Employer/Client shall ensure that the selected contractor is competent with and accepts all necessary measures to ensure compliance with Health and Safety legislation for Building and Work places. The Employer/Client is advised that should the contractor fail to comply with the Contractor Design and Management Regulations an Independent Planning Supervisor will be required. The work shall comprise of all that is shown on the drawing and details. Work that may not specifically be shown but may be reasonably inferred as necessary to carry out the work shall be deemed to be included. In the plan, level, corner, responsibility to be aware of the Party Wall etc. Act 1996 when building in close proximity to adjoining party boundaries.		