


SHDC
Planning & Development
19 MAR 2004
Re: 0373/04

DEVELOPMENT
PLAN

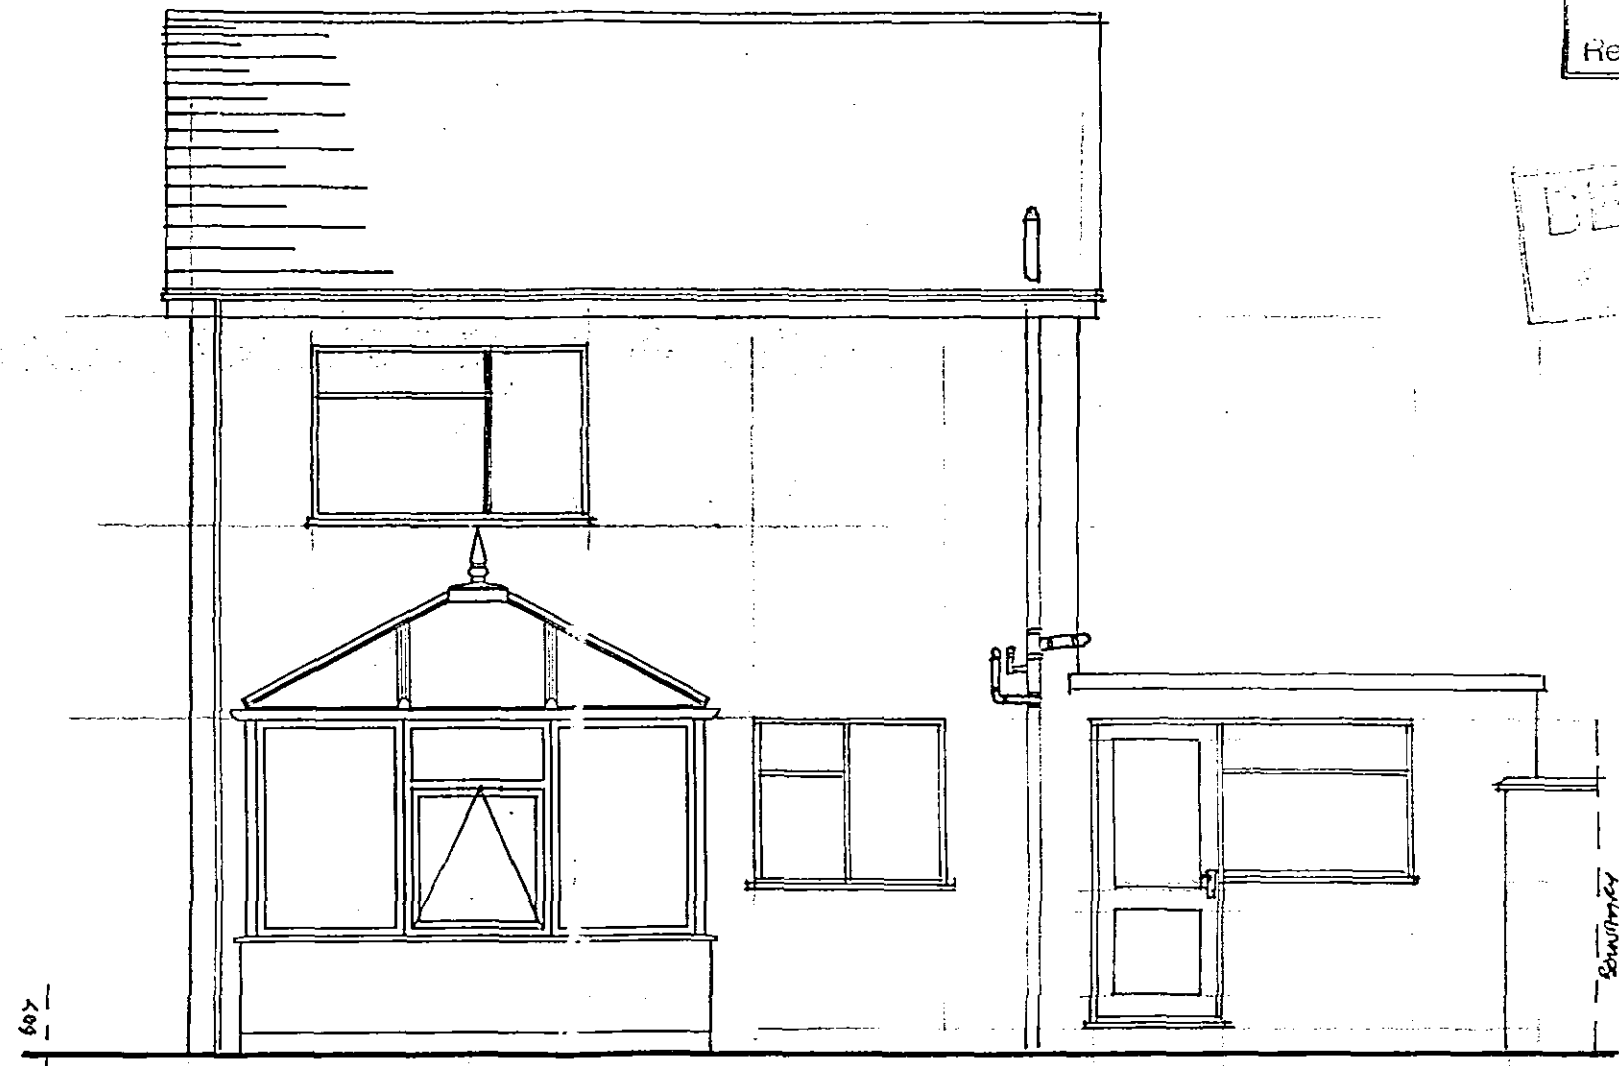

CUSTOMER SIGNATURE

DATE

DRAWING NO.

UNIT ELEVATION

SCALE

SURVEYOR

DATE

099/24844

FRONT ELEVATION

1:50

27/02/04

[Signature]

[Signature]

1/3/2004