


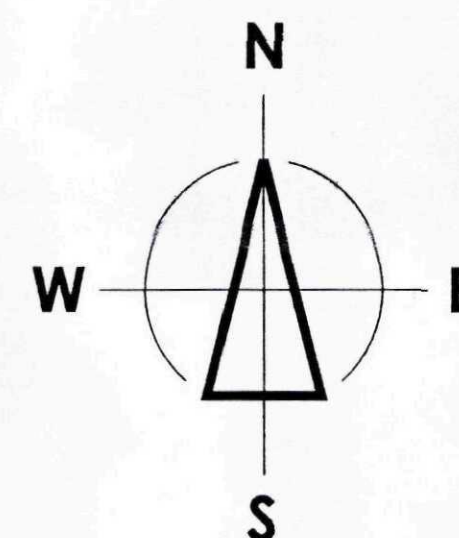

Notes:

This document is the property of David Trundle Design Services Ltd and may not be reissued, loaned or copied in part or in whole without written permission © 2008

All dimensions are in millimetres unless stated otherwise.

It is recommended that information is not scaled off this drawing.

This drawing should be read in conjunction with all other relevant information, specifications & schedules.

If this drawing is received electronically it is the recipient's responsibility to print the document at the correct scale.

All dimensions to be checked on site prior to commencing work and any discrepancies to be advised immediately.

THDC
Planning & Development
- 6 MAY 2010
Ref: 0375-10

A	05.05.10	PROPOSED BIN WASH FACILITY LAYOUT AMENDED
no	date	amendment description
Revisions		
Drawing Status: PLANNING		

trundle
DESIGN SERVICES
www.trundle.com

Salgate Barn
Islington Road
Tilney All Saints
King's Lynn
Norfolk
PE34 4RY
Tel: 01553 617700
Fax: 01553 617874
Email: enquiries@trundle.com

Project Title:
BAKKAVOR
SUTTON BRIDGE

PROPOSED ALTERATIONS TO FORM
LOW & HIGH CARE PRODUCTION AREAS


Drawing Title:
PROPOSED SITE PLAN & LOCATION PLAN

Scale	Date	Drawn
1:200 & 1250 @ A1	DEC 2009	TN


Drawing Number	Revision
09-81-P03A	

Checked by:	Date:


If this drawing is unsigned in the check box then the drawing is an unauthorised issue and should not be used for any purposes

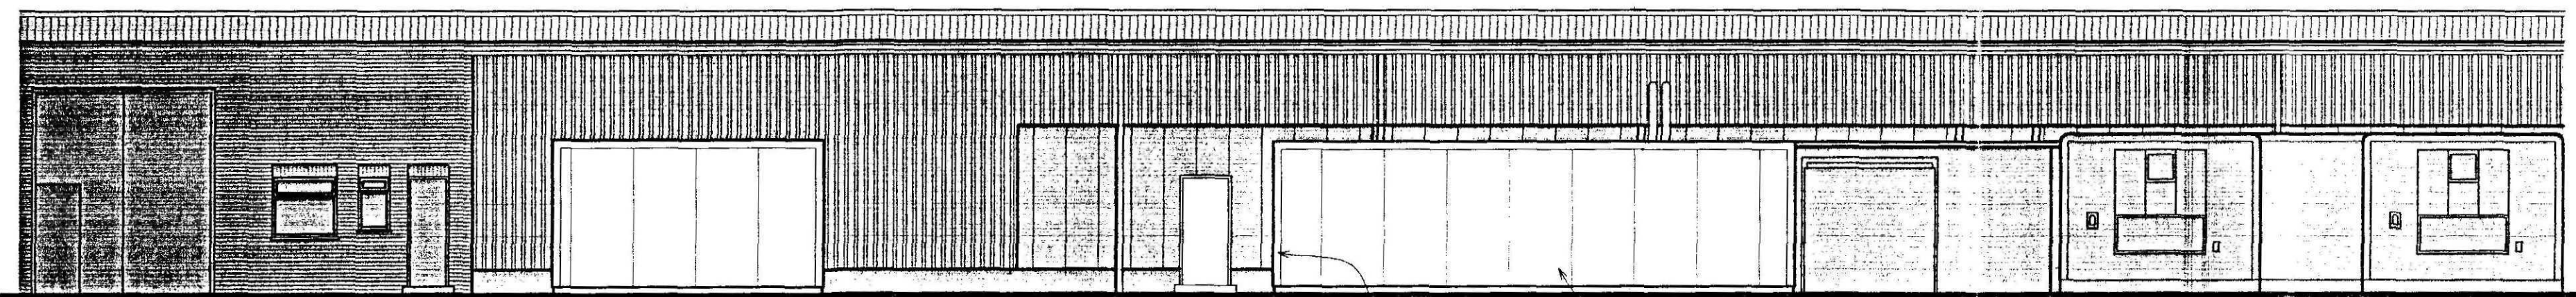


PROPOSED ELEVATION
SCALE: 1:100

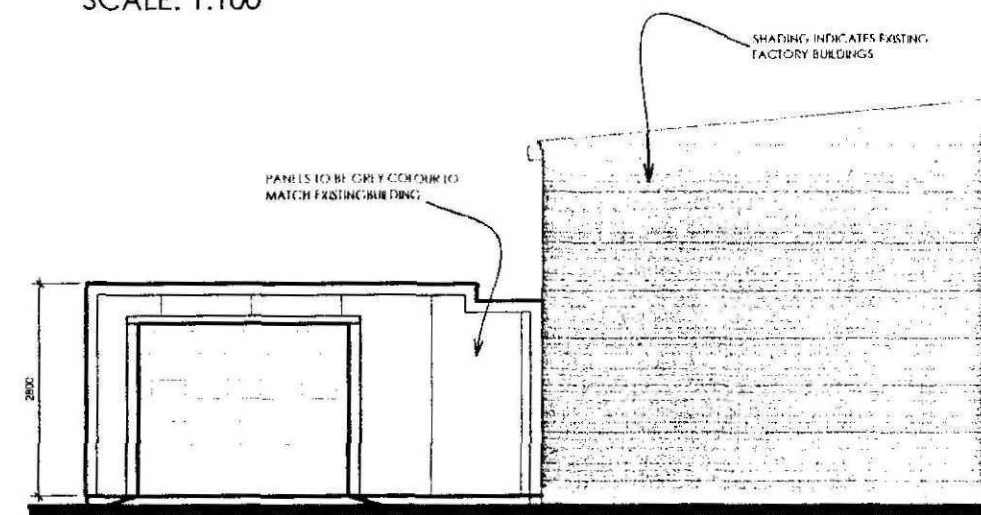


PROPOSED WHIP CHILL SIDE ELEVATION
SCALE: 1:100

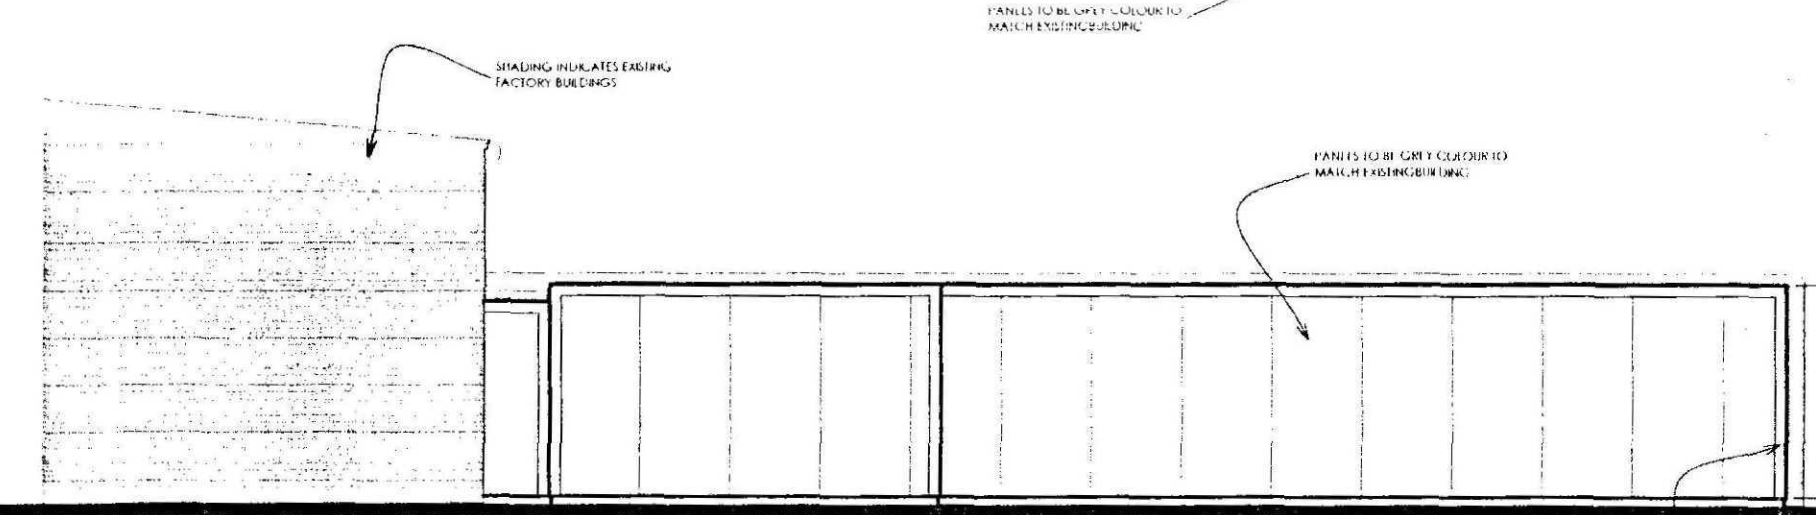


PROPOSED SIDE ELEVATION
SCALE: 1:100

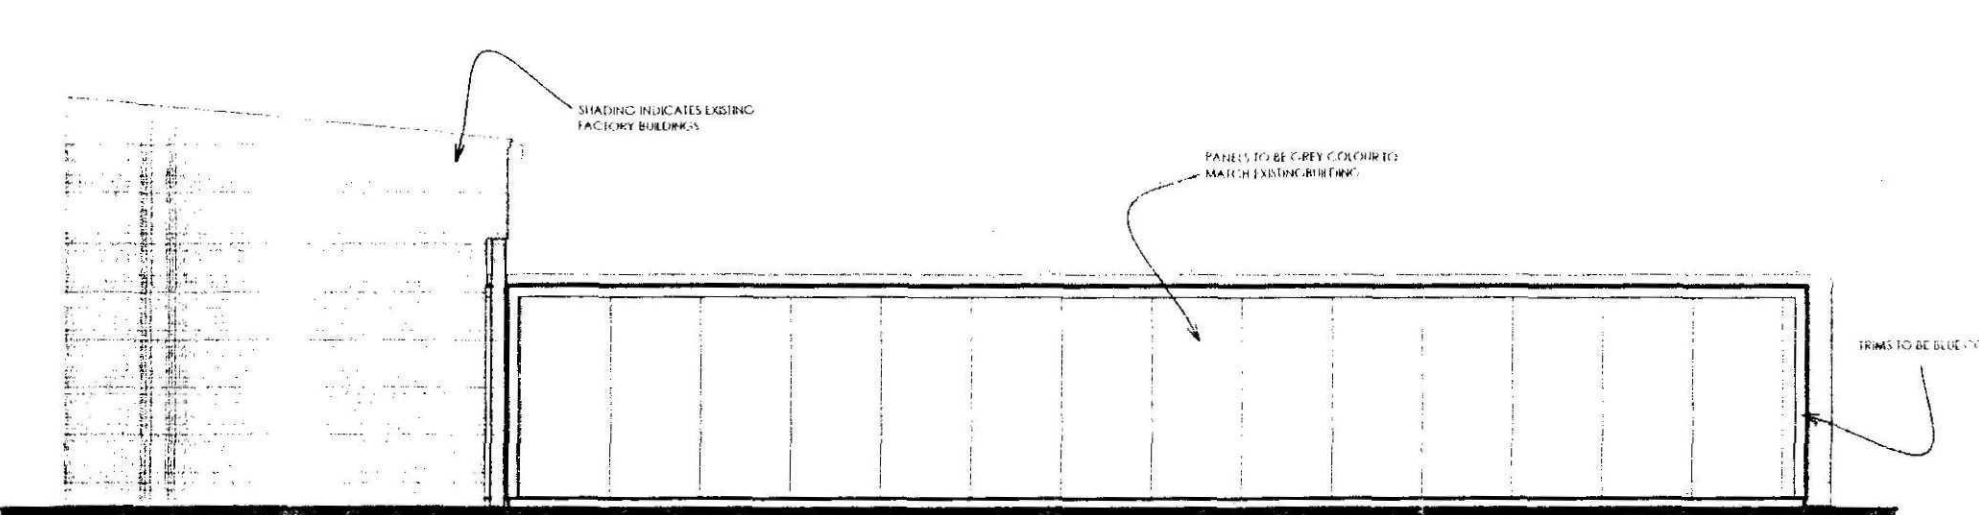

PROPOSED WASTE AREA SIDE ELEVATION
SCALE: 1:100

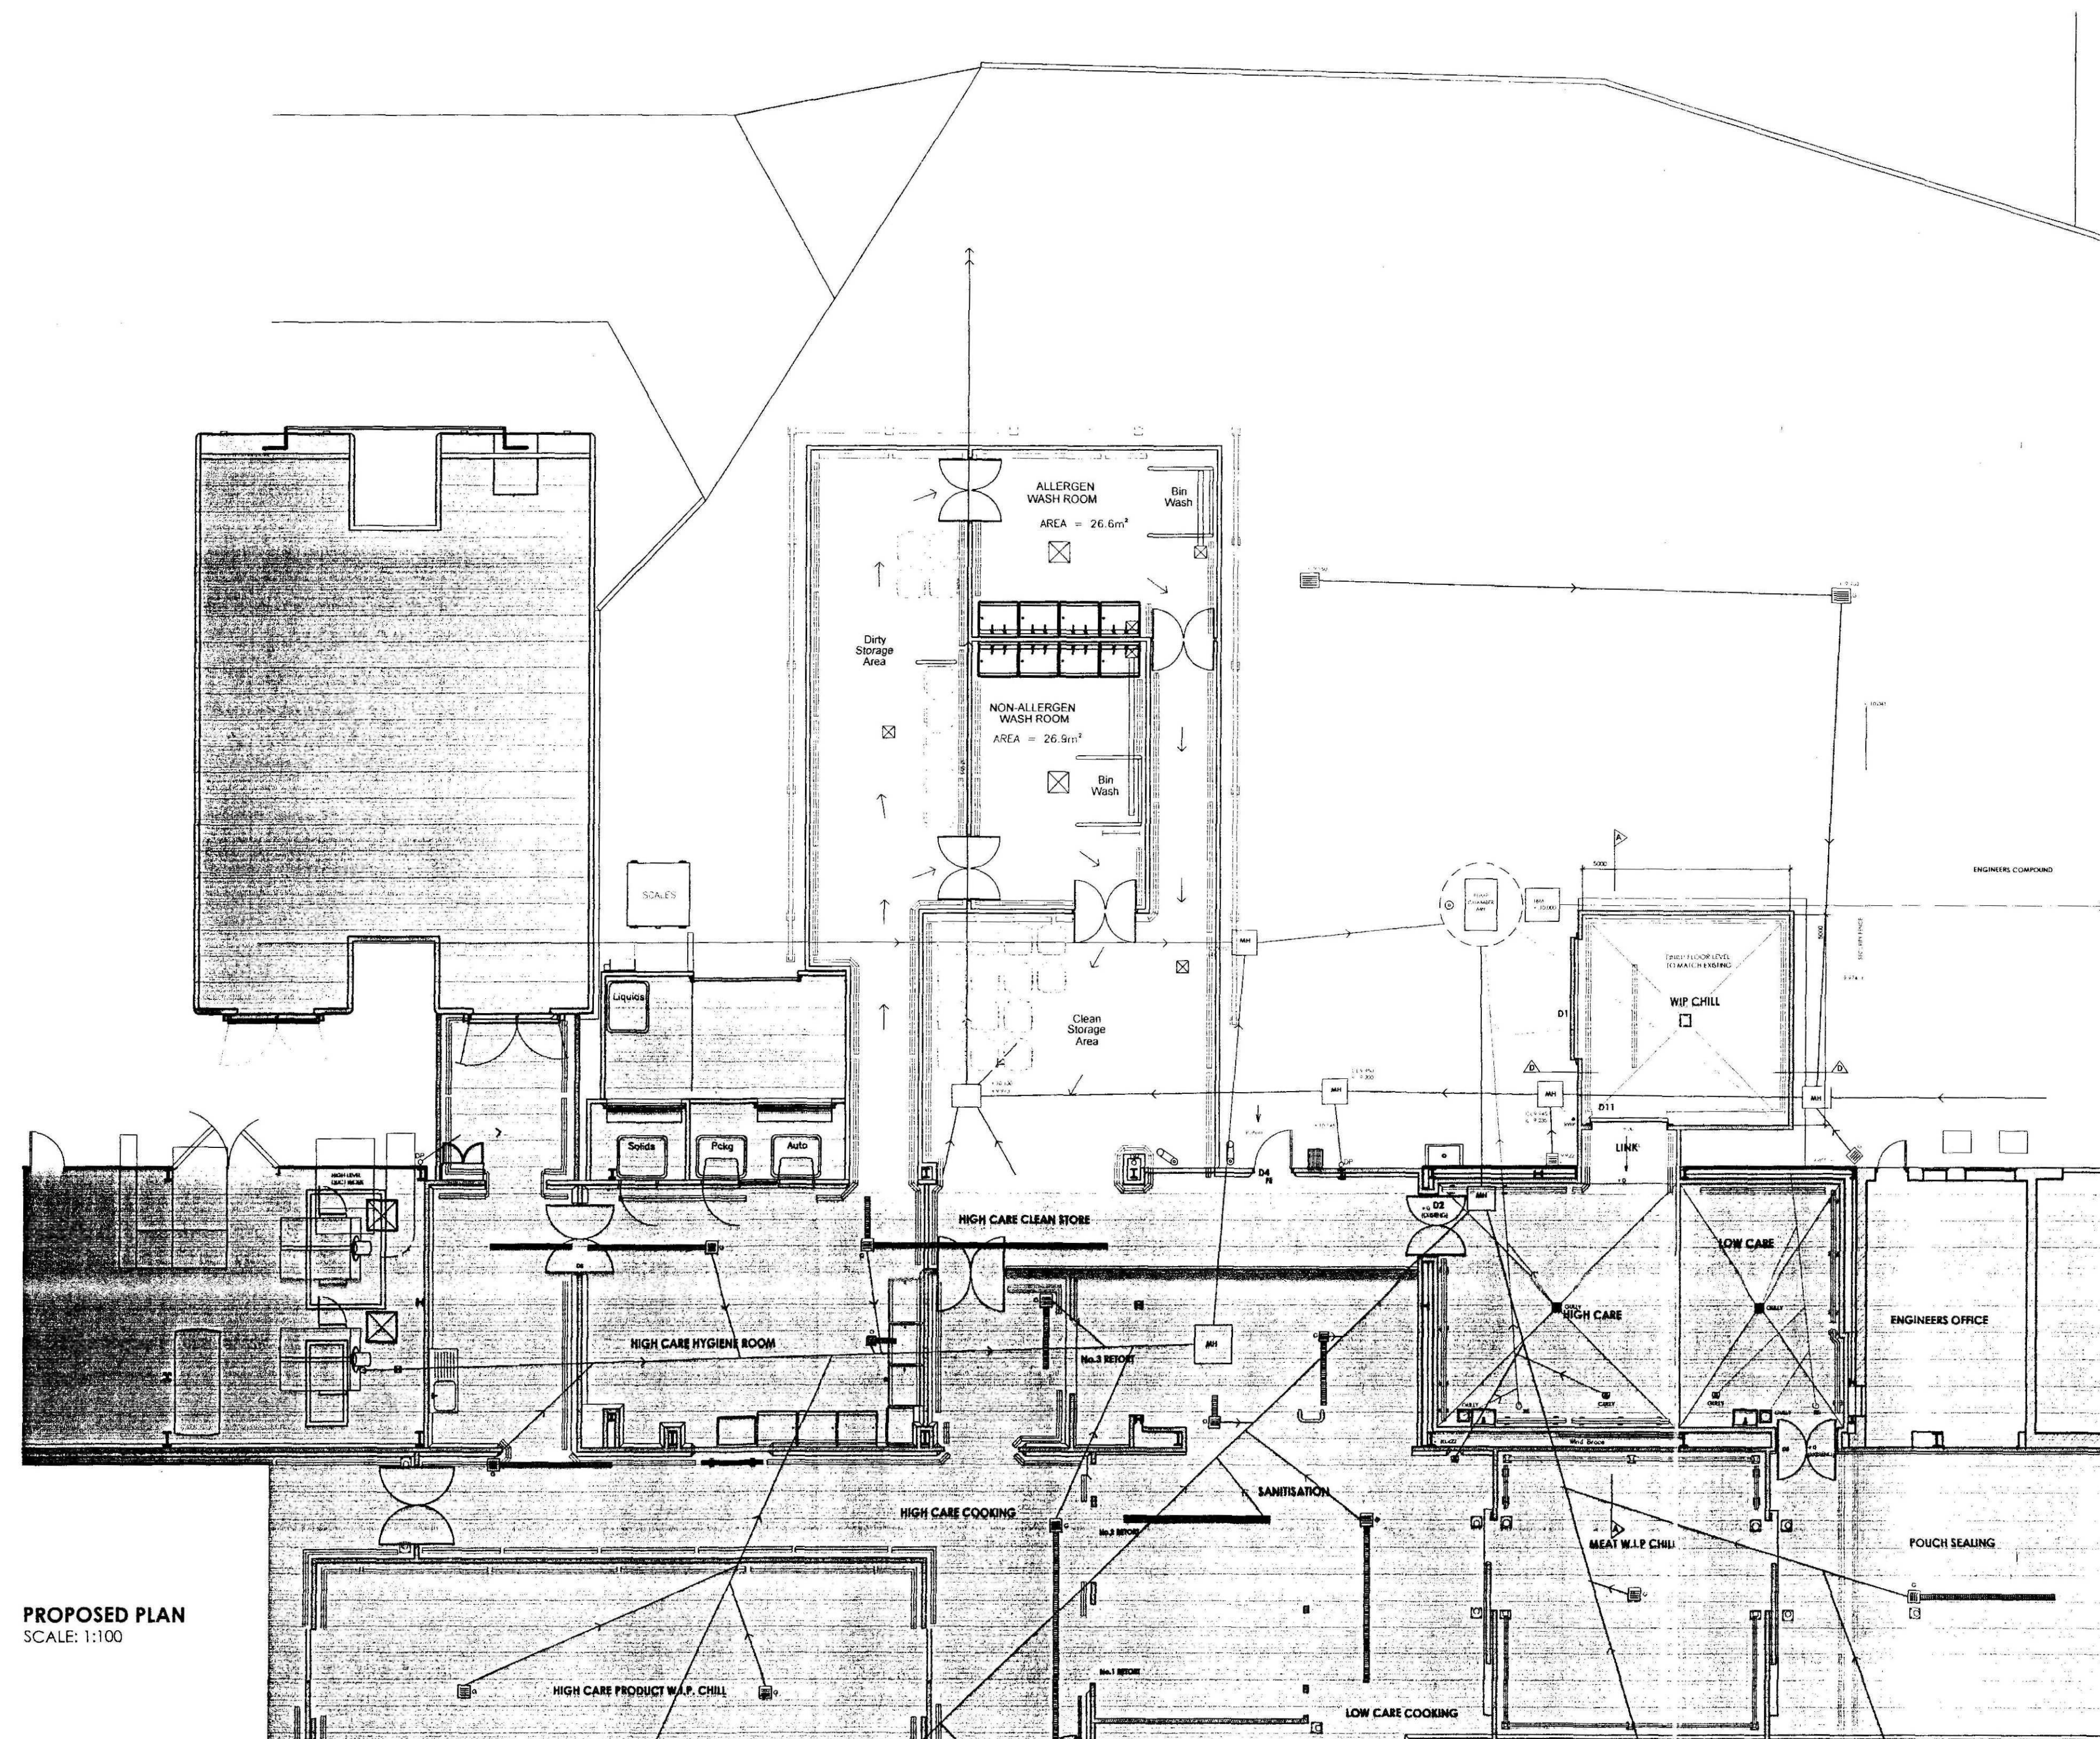

PROPOSED PLAN
SCALE: 1:100

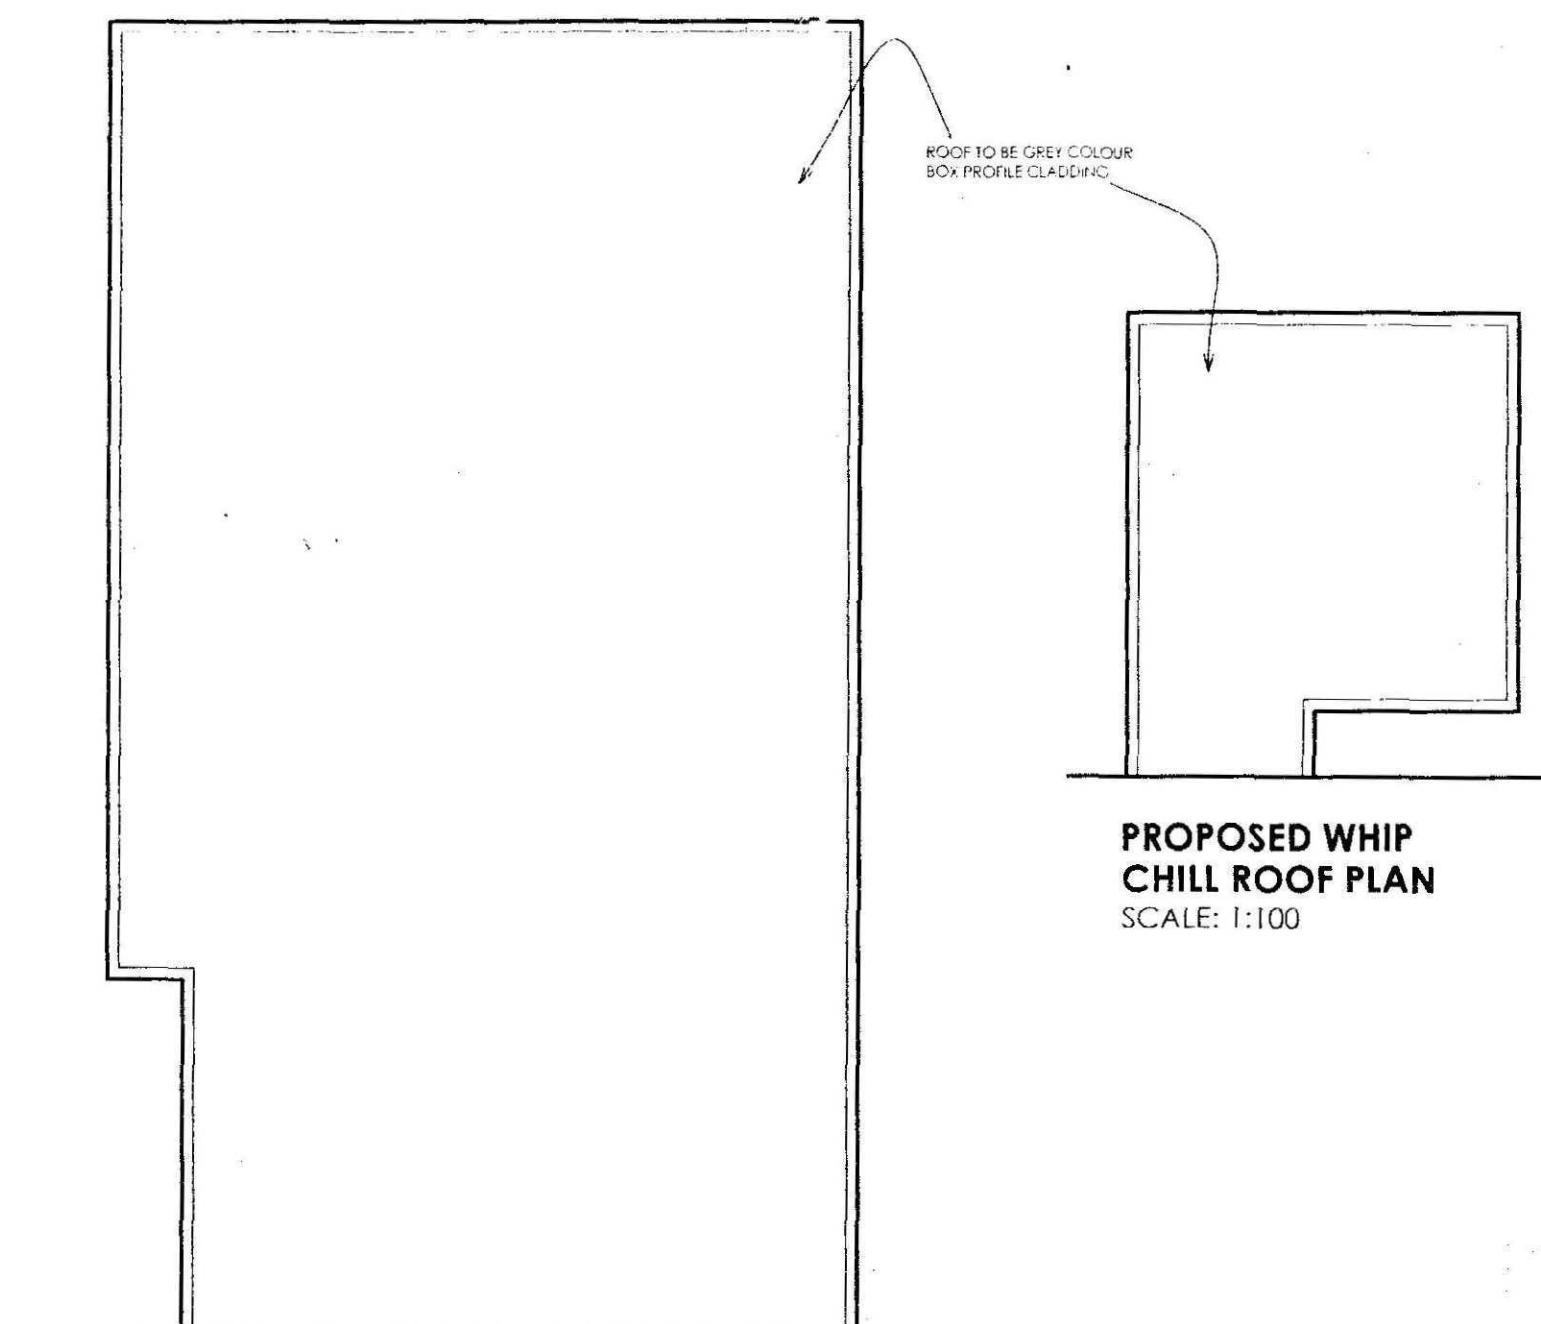

PROPOSED WHIP CHILL ROOF PLAN
SCALE: 1:100

PROPOSED WASTE ROOF PLAN
SCALE: 1:100

Notes:

This document is the property of David Trundle Design Services Ltd and may not be reissued, loaned or copied in part or in whole without written permission © 2008

All dimensions are in millimetres unless stated otherwise.

It is recommended that information is not scaled off this drawing.

This drawing should be read in conjunction with all other relevant information, specifications & schedules.

If this drawing is received electronically it is the recipient's responsibility to print the document at the correct scale.

All dimensions to be checked on site prior to commencing work and any discrepancies to be advised immediately.

0375-10

Rev	Date	Description
1		PROPOSED WHIP CHILL ROOF PLAN

Planning

trundle
DESIGN SERVICES

Salgate Barn
Islington Road
Tilney All Saints
King's Lynn
Norfolk
PE34 4RY
Tel: 01553 617200
Fax: 01553 617074
Email: enquiries@trundle.com

Project Title
BAKKAVOR
SUTTON BRIDGE

PROPOSED ALTERATIONS TO FORM
LOW & HIGH CARE PRODUCTION AREAS

Drawing Title
**PROPOSED FLOOR PLAN,
ELEVATIONS & ROOF PLAN**

Scale: 1:100 @ A1 Date: DECEMBER 09 Drawn: TN / SLB

Drawing Number: **09-81-P02A**

Checked by: _____ Date: _____

If this drawing is unsigned in the check box then the drawing is an unauthorised issue and should not be used for any purposes