

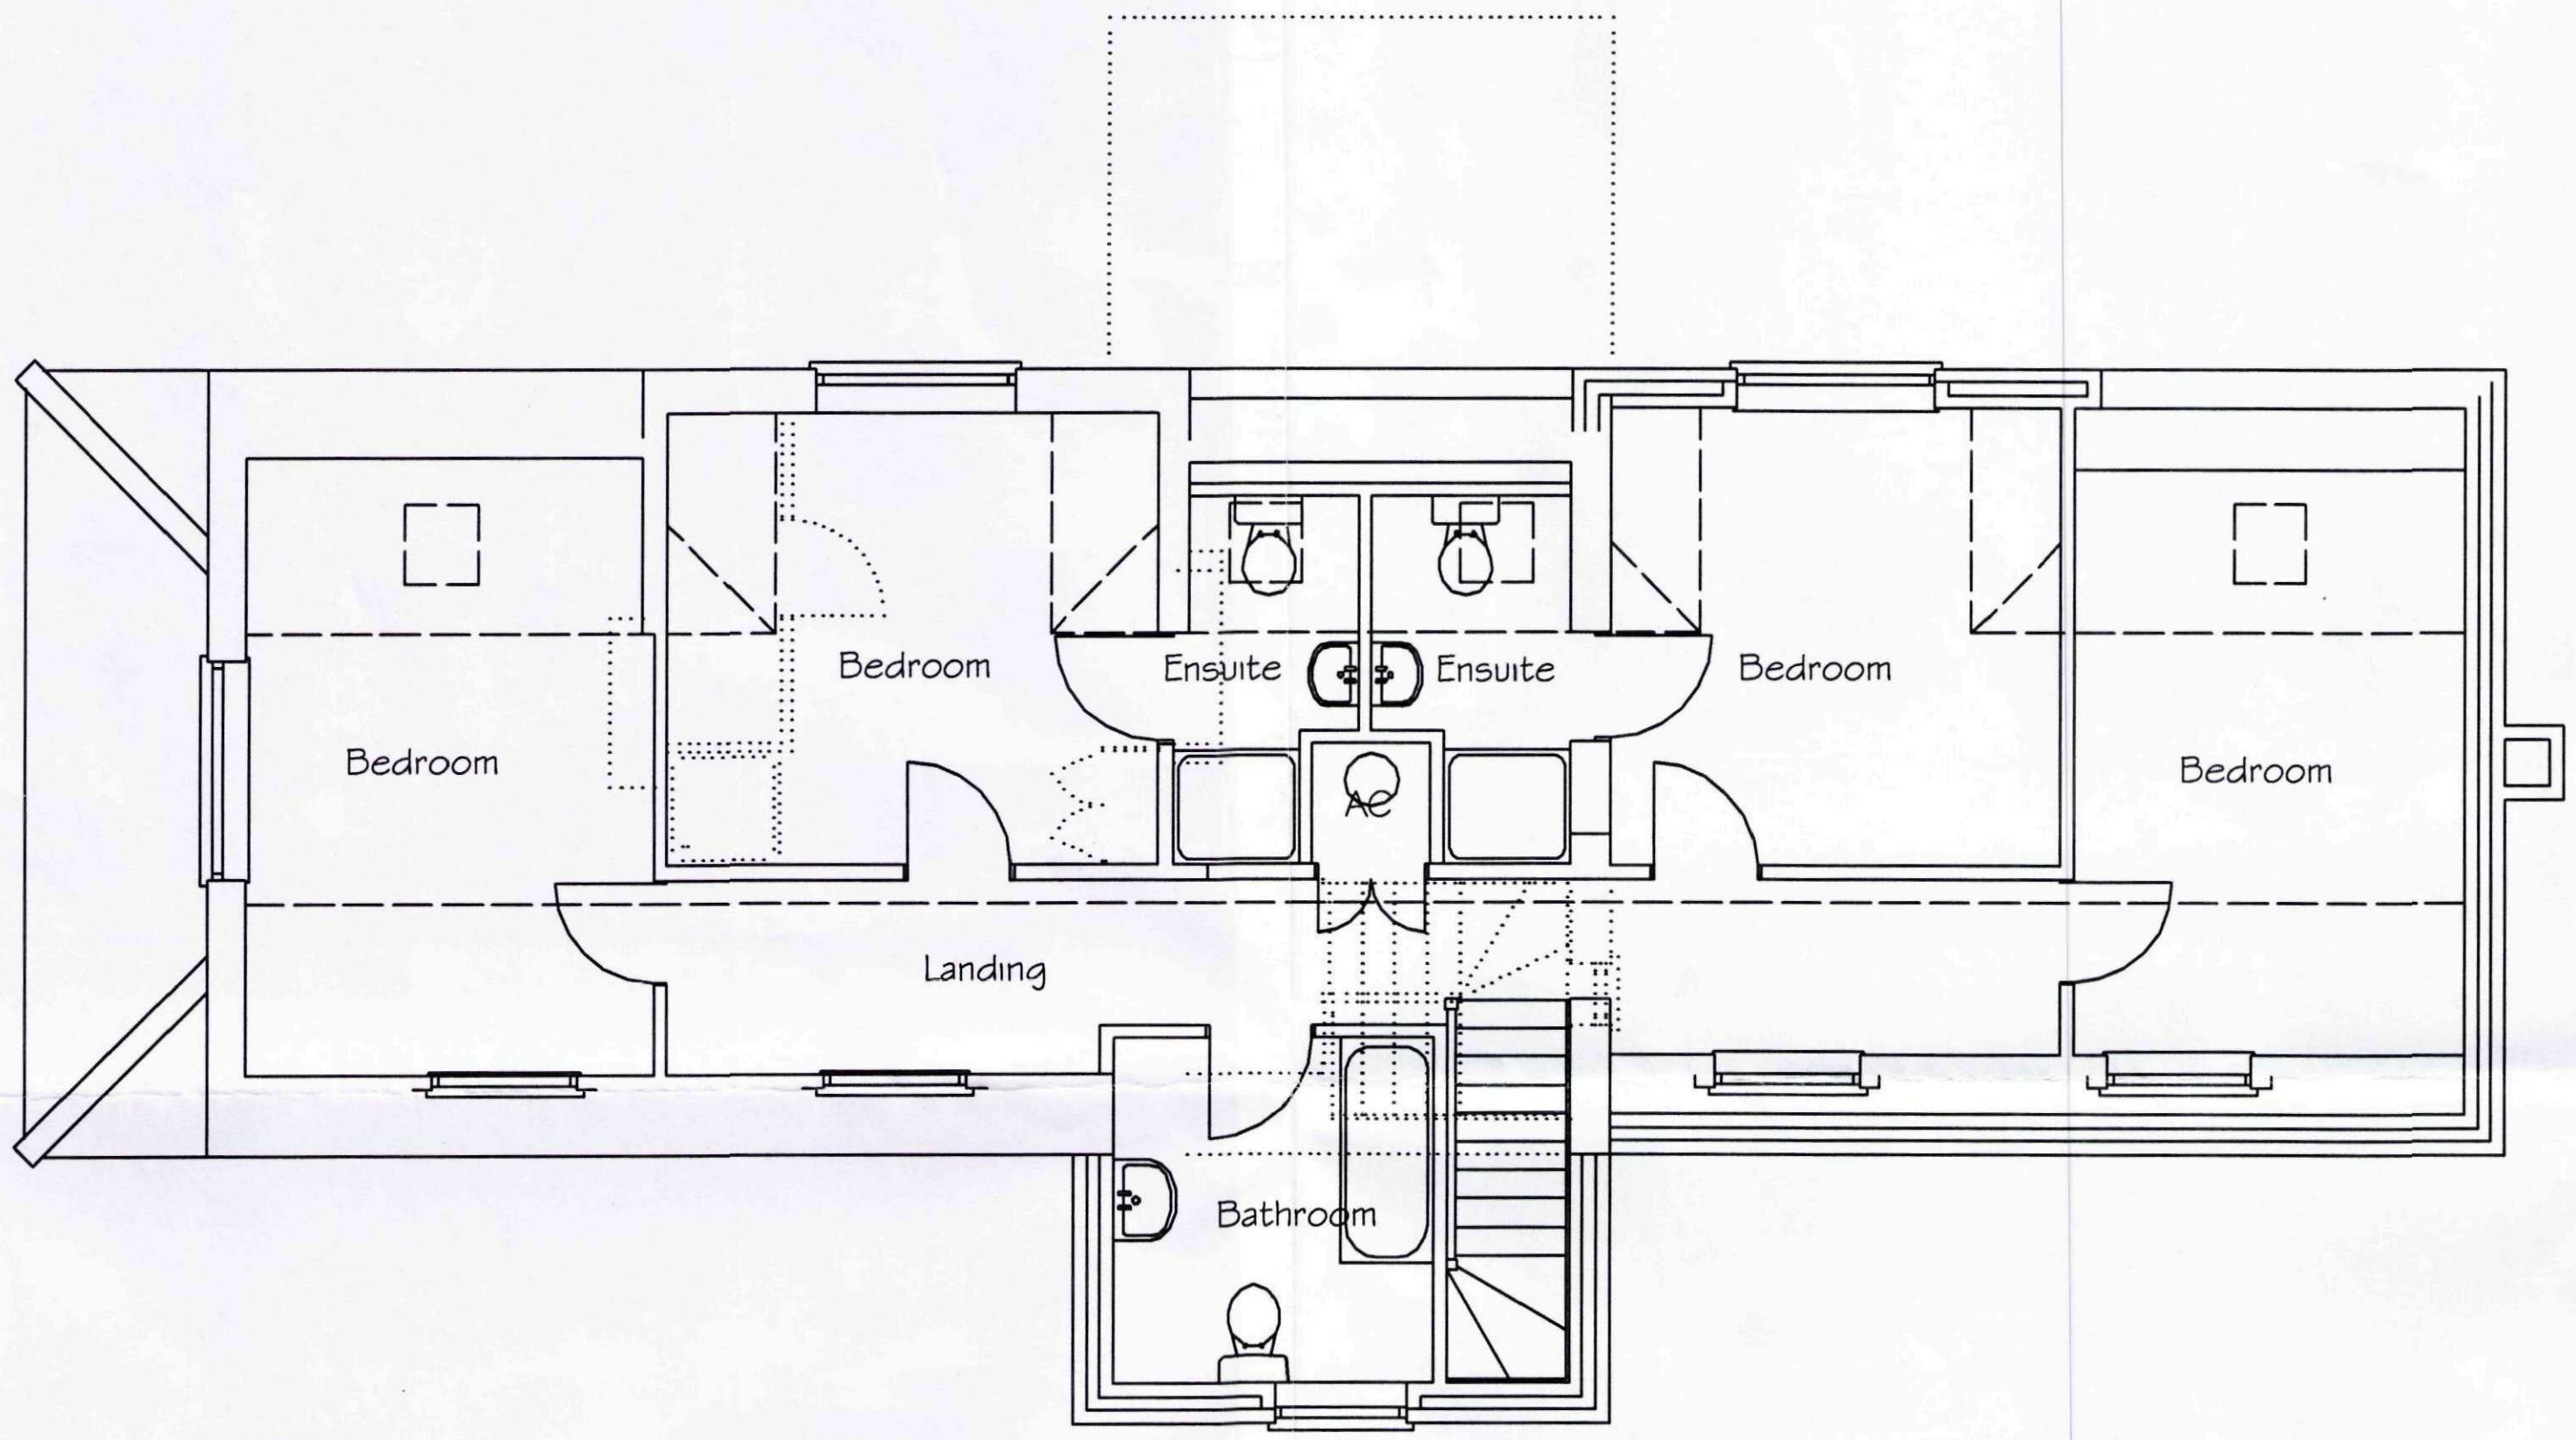


THIS DRAWING IS COPYRIGHT. THE BUILDER AND HIS SUB-CONTRACTORS ARE TO VERIFY ALL DIMENSIONS ON SITE BEFORE MAKING SHOP DRAWINGS OR COMMENCING WORK. ANY DISCREPANCIES ARE TO BE NOTIFIED TO THE CLIENT IMMEDIATELY. DO NOT SCALE.


REV	DESCRIPTION	DATE
A	Plan and elevations amended to clients requirements.	13.7.10
B	Ground floor layout revised and doors to south elevation amended.	13.10.10
C	Alternative south elevation omitted and first floor plan amended to suit.	01.11.10
D	Site plan added to drawing	22.11.10

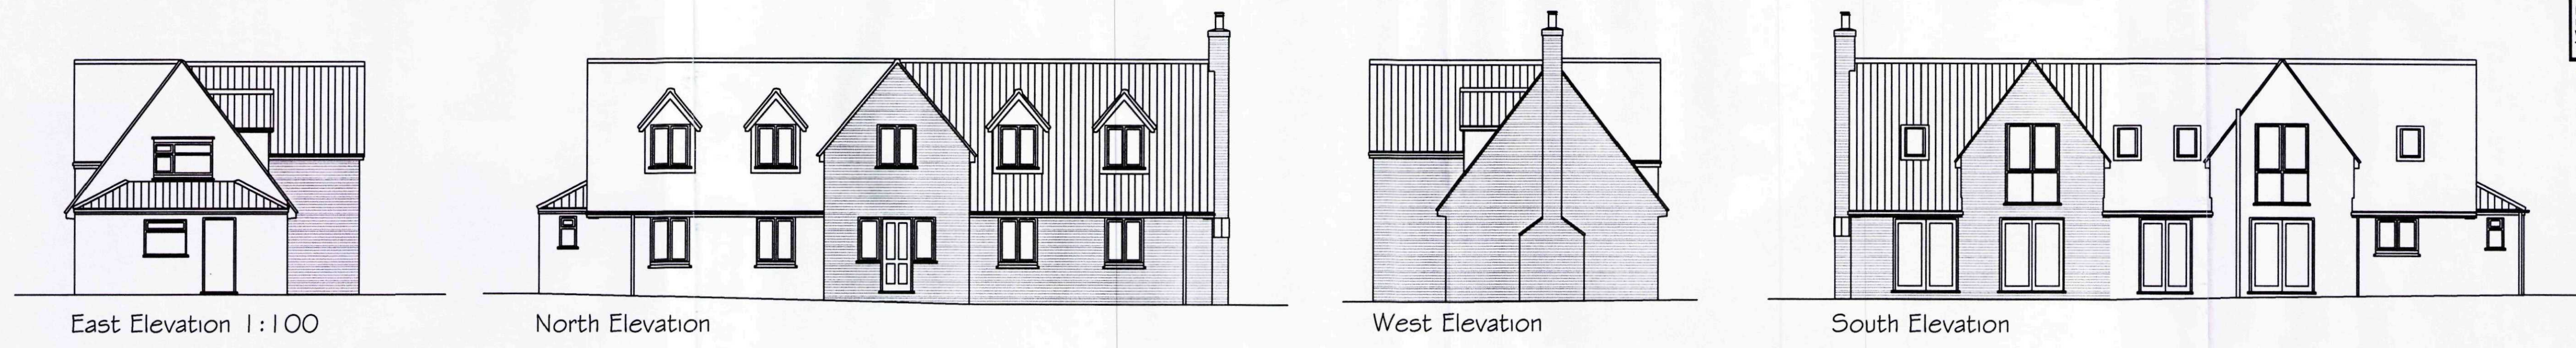

First Floor Plan

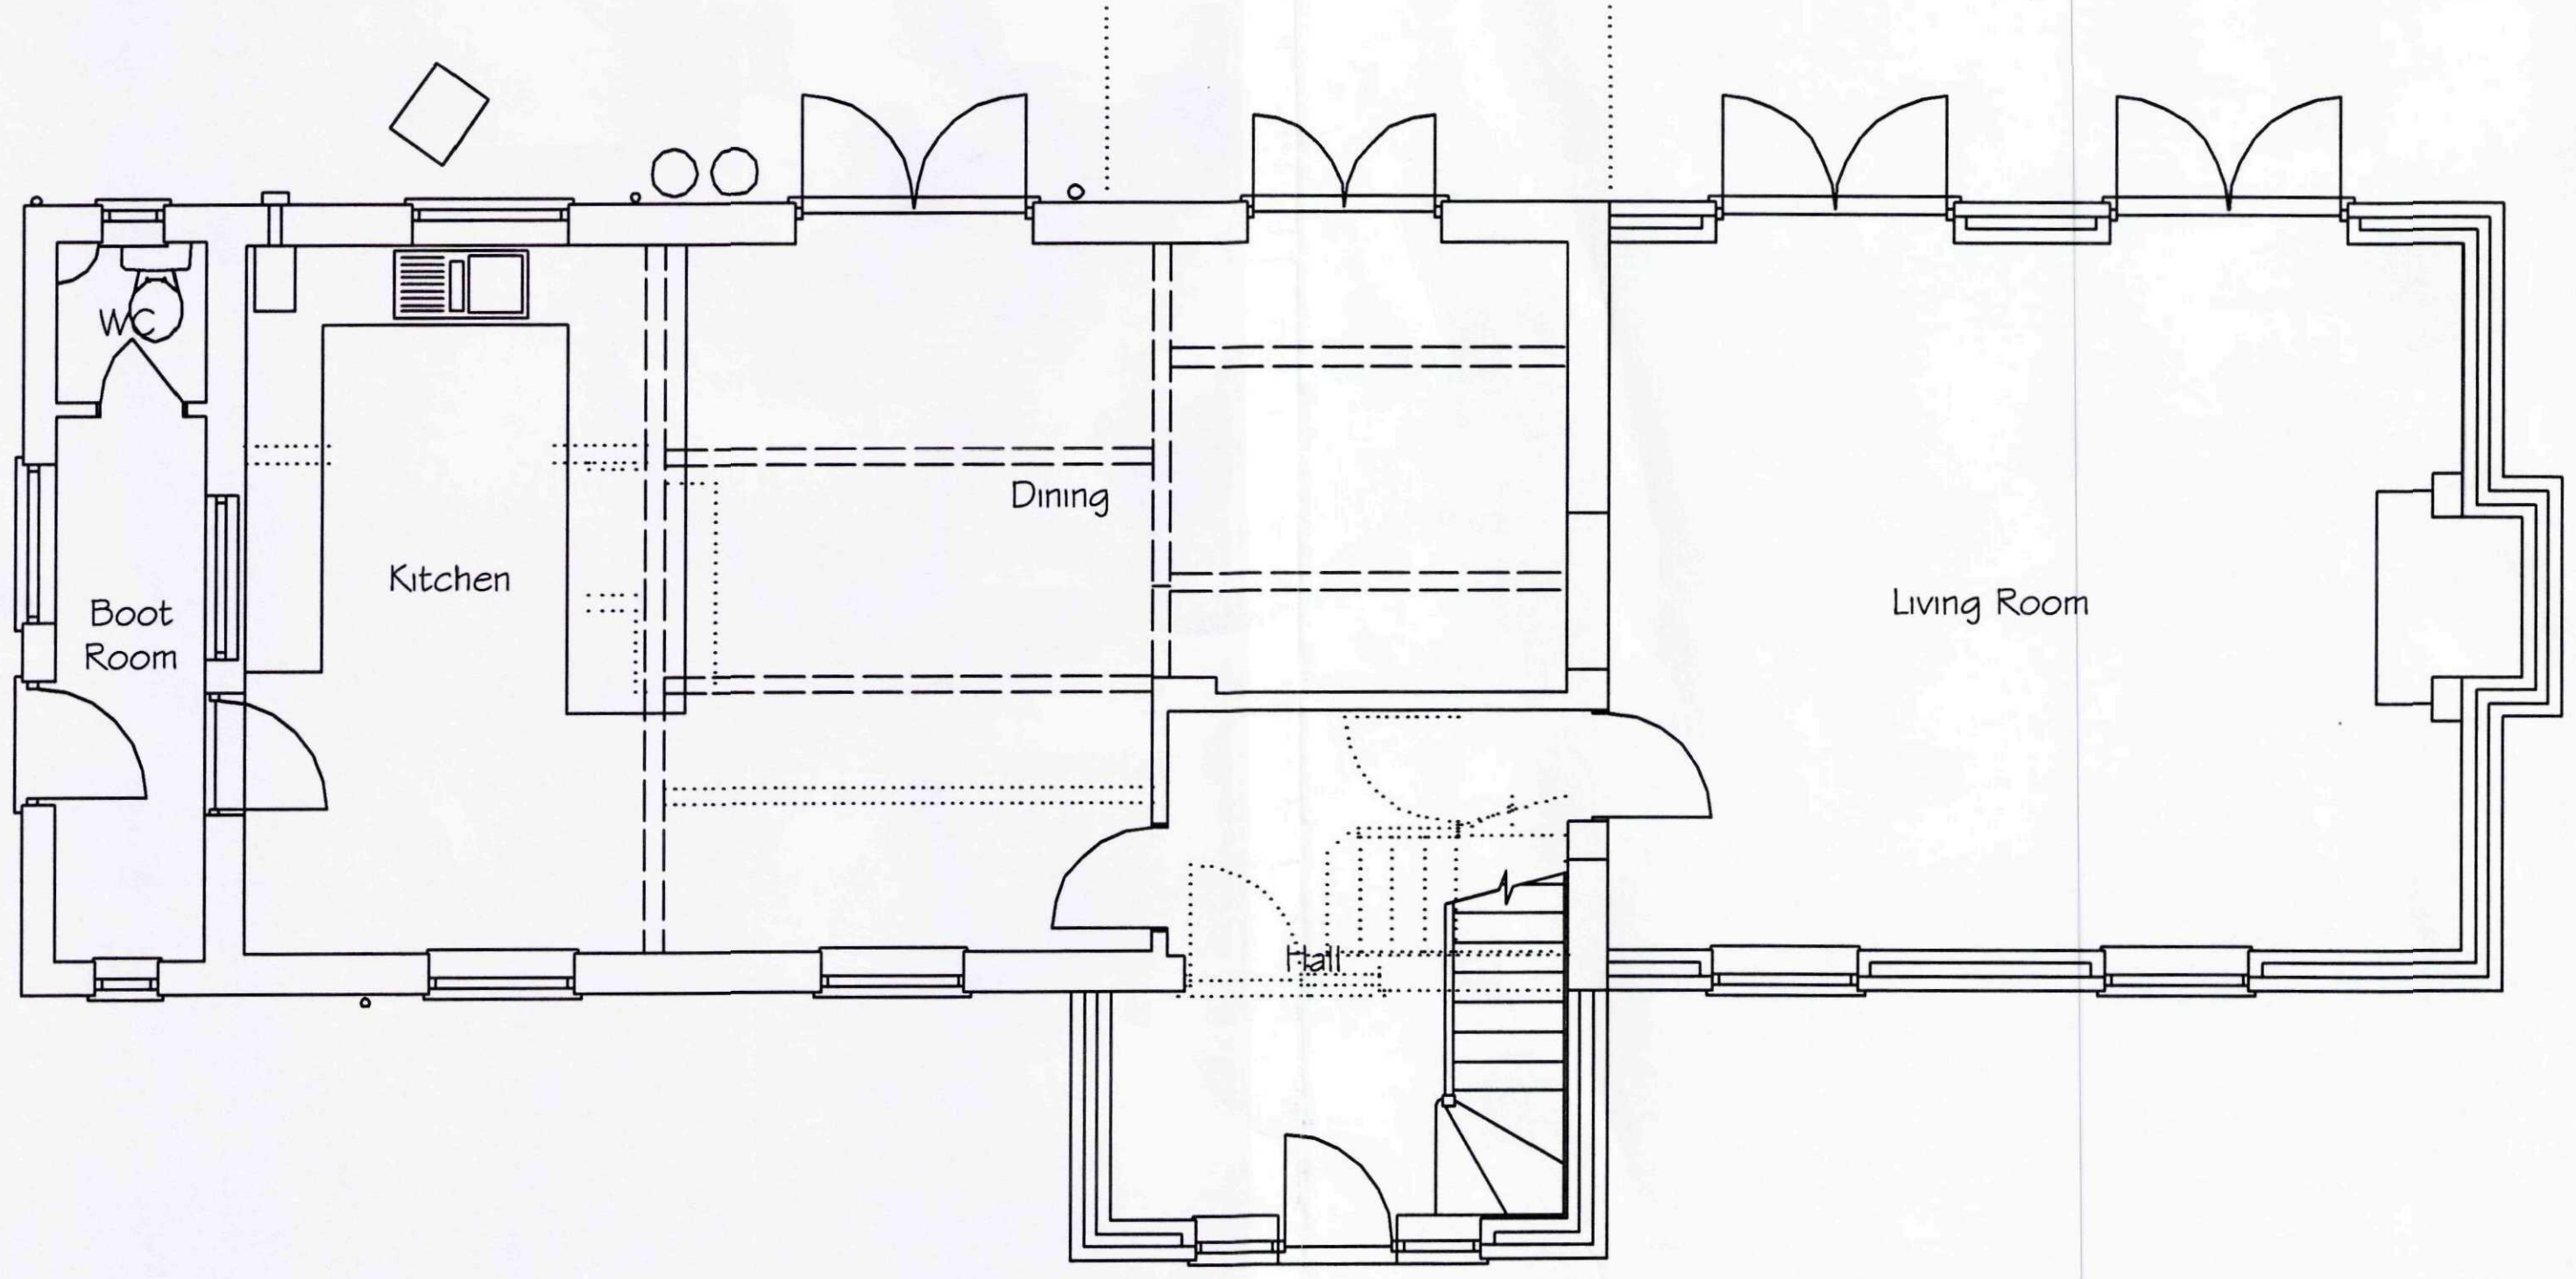

Ground Floor Plan 1:50

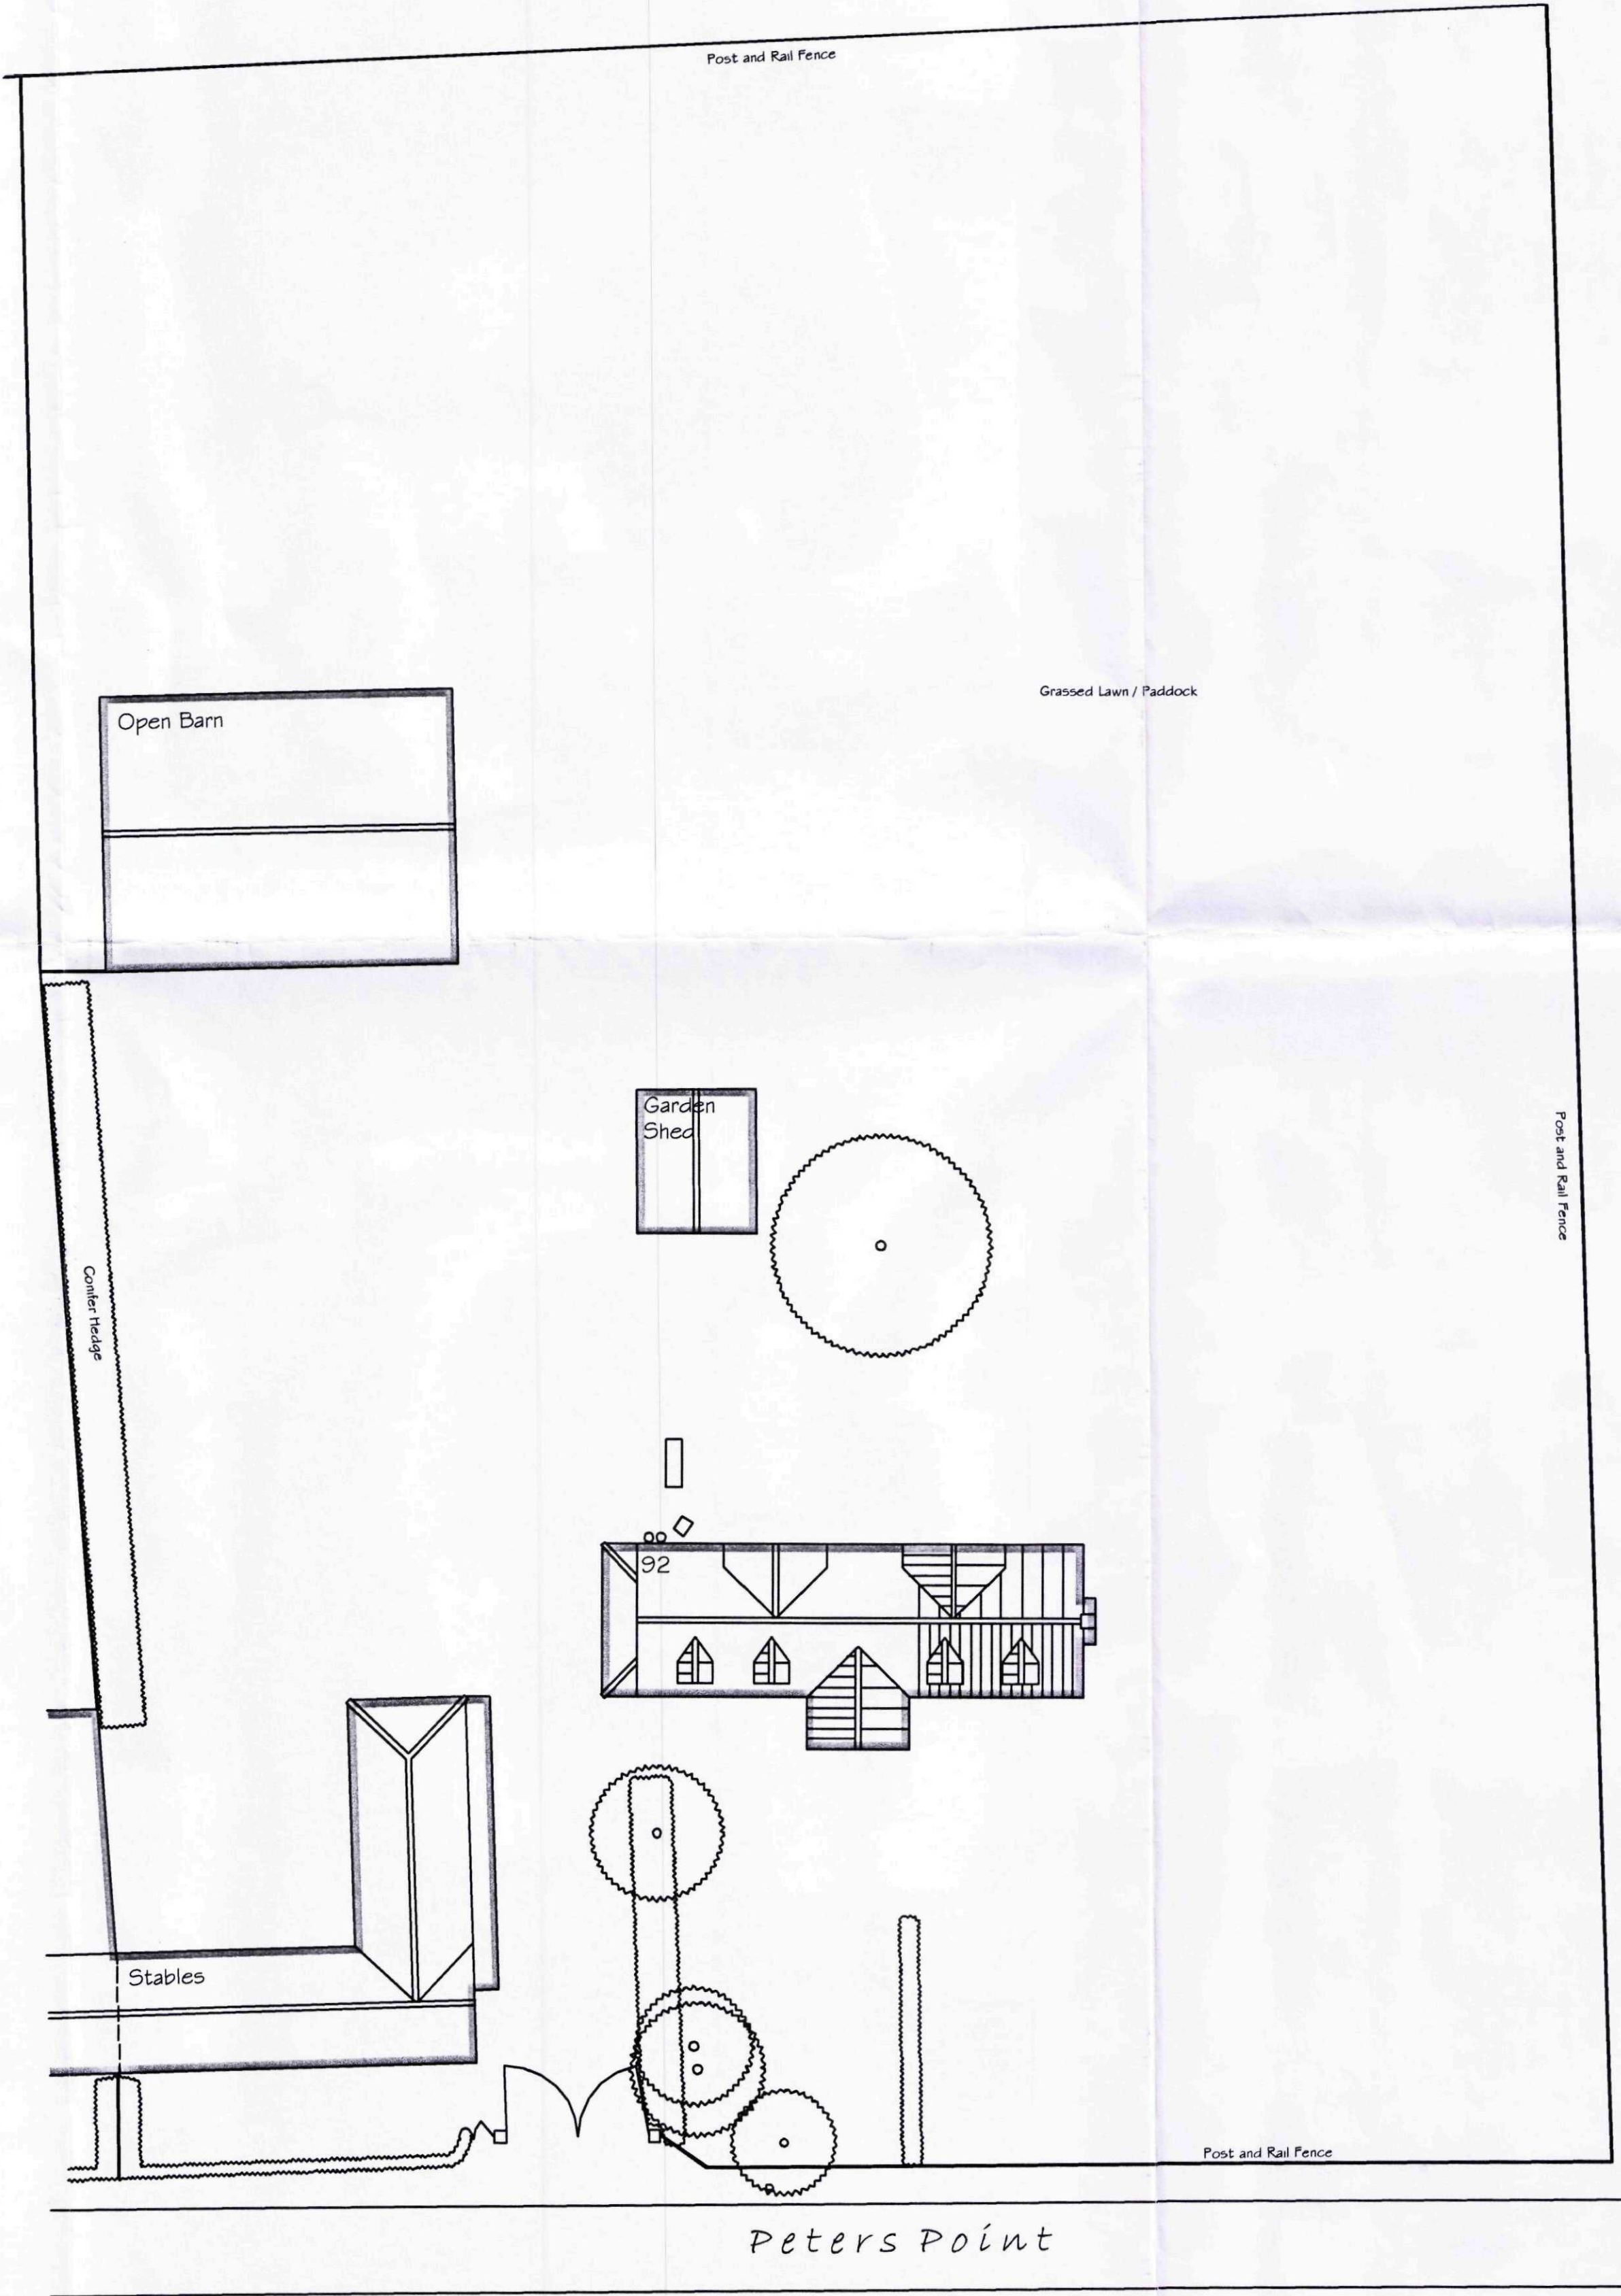

Site Plan 1:200

19 MAY 2011
0383-11

Project
**Proposed Extension to
92 Peterspoint
Sutton Bridge
Lincs**

for Mr & Mrs Batterbee

Title
**Plans and Elevations
as Proposed**

Scale
1:50, 1:100 & 1:200

Date
June 2010

Drawing No:
003-02D

Rev