




East Elevation 1:100



North Elevation




West Elevation

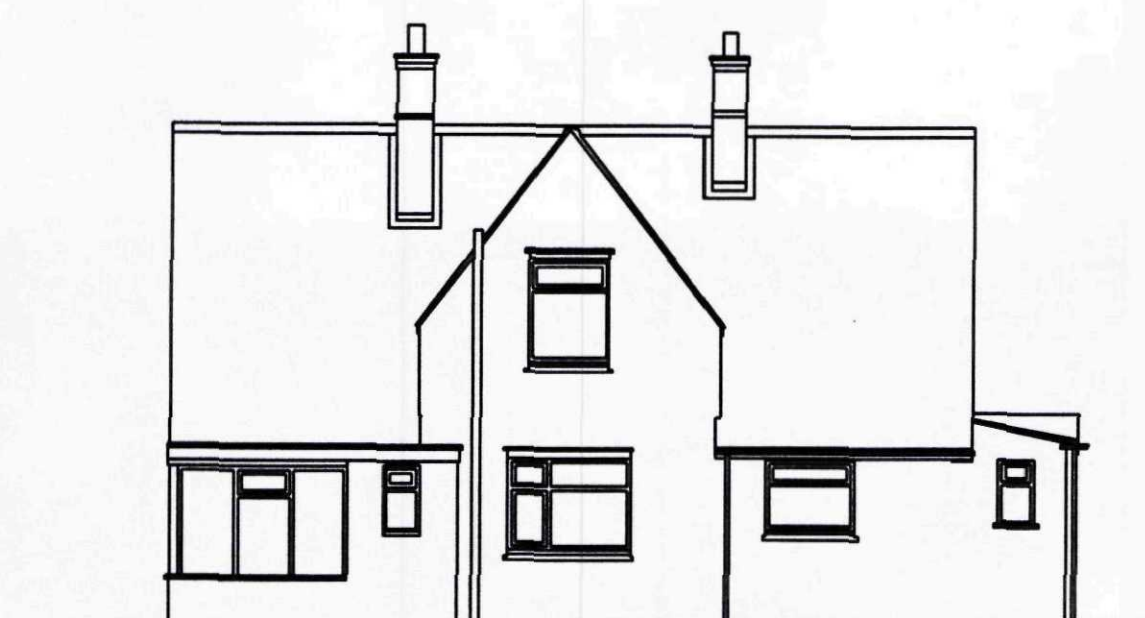


South Elevation

THIS DRAWING IS COPYRIGHT. THE BUILDER AND HIS SUB-CONTRACTORS ARE TO VERIFY ALL DIMENSIONS ON SITE BEFORE MAKING SHOP DRAWINGS OR COMMENCING WORK. ANY DISCREPANCIES ARE TO BE NOTIFIED TO THE CLIENT IMMEDIATELY. DO NOT SCALE.


REV	DESCRIPTION	DATE
A	Existing site plan added to drawing.	22.11.10

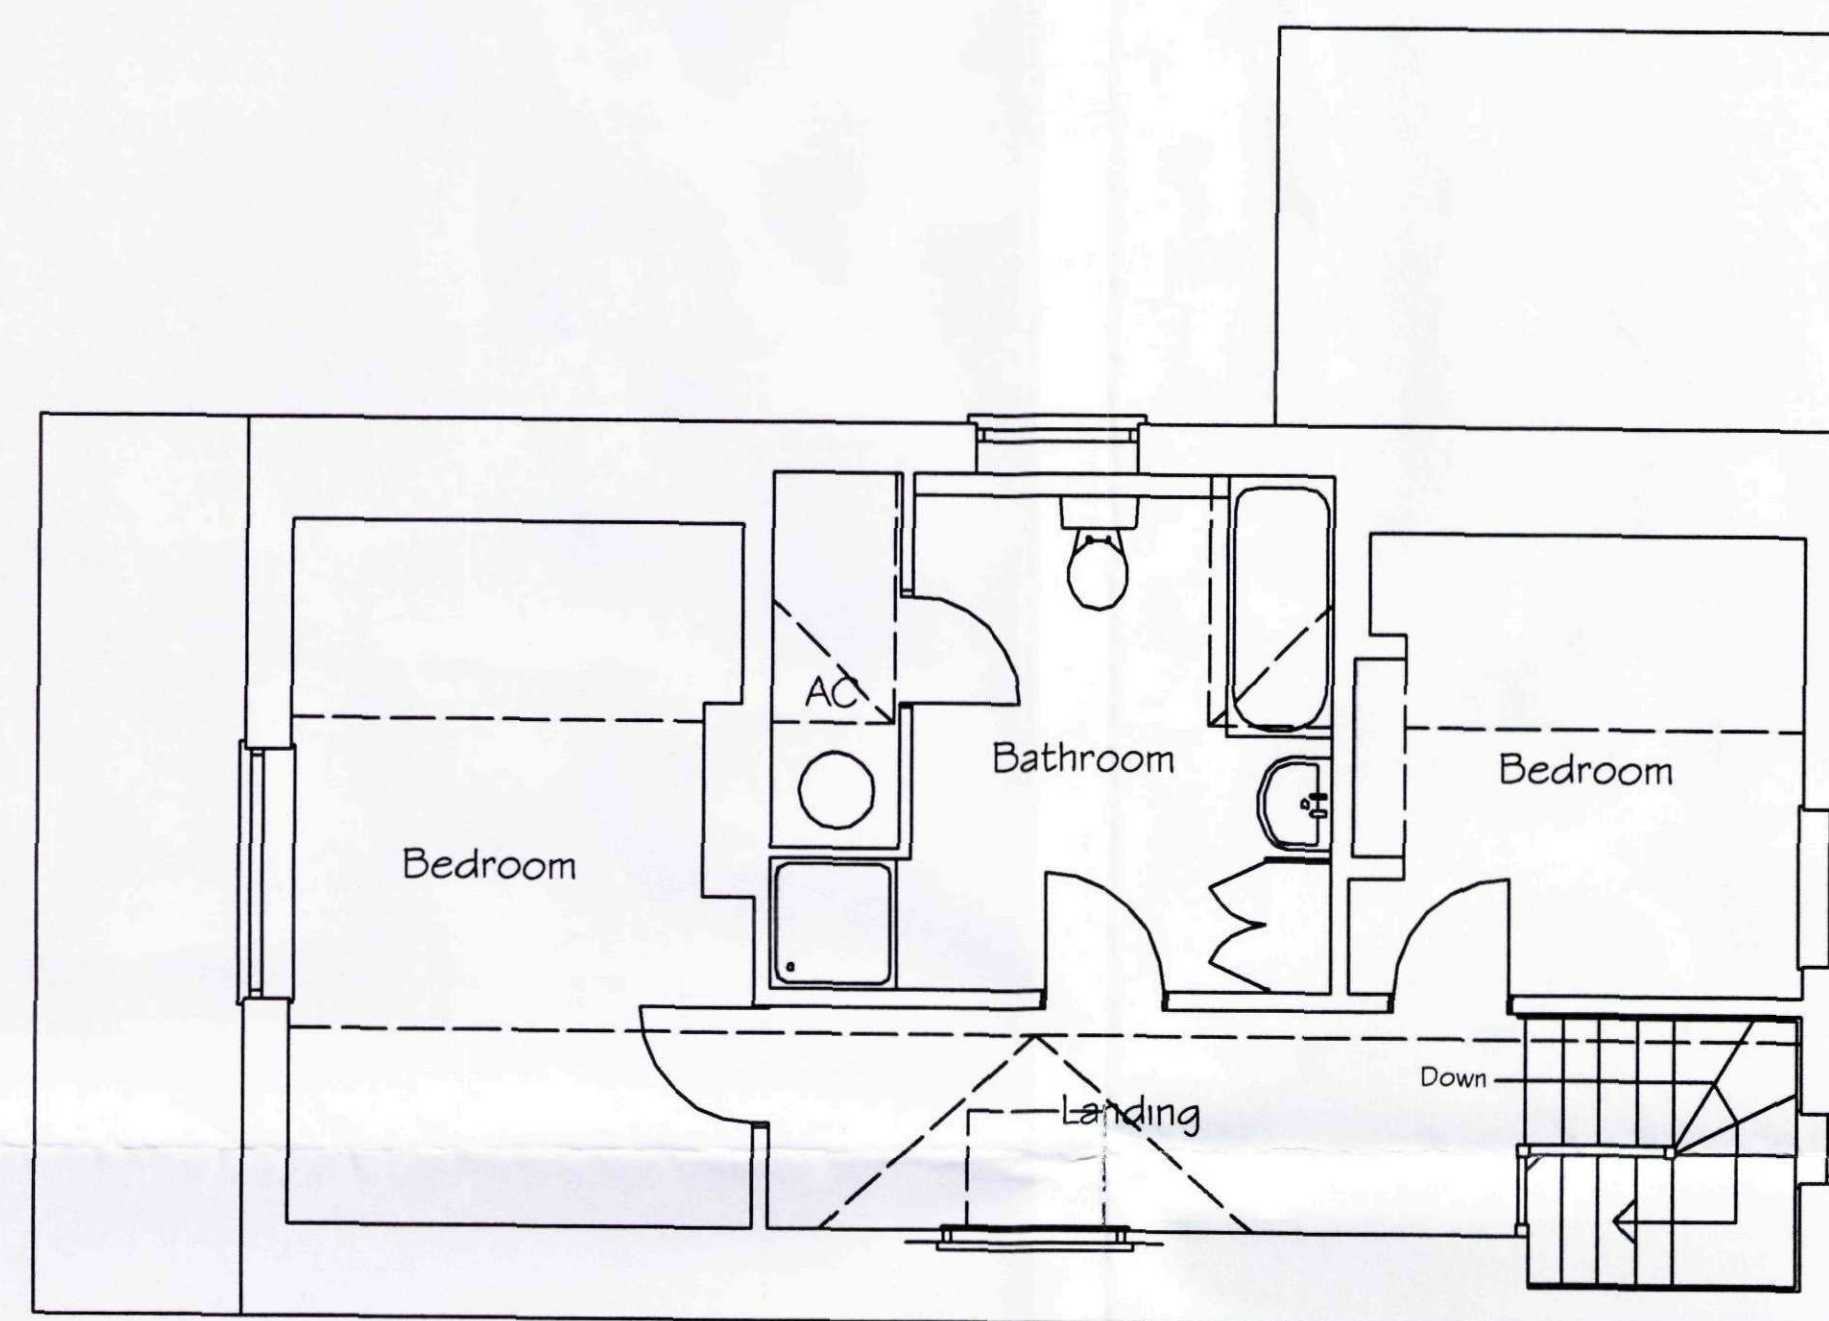

First Floor Plan

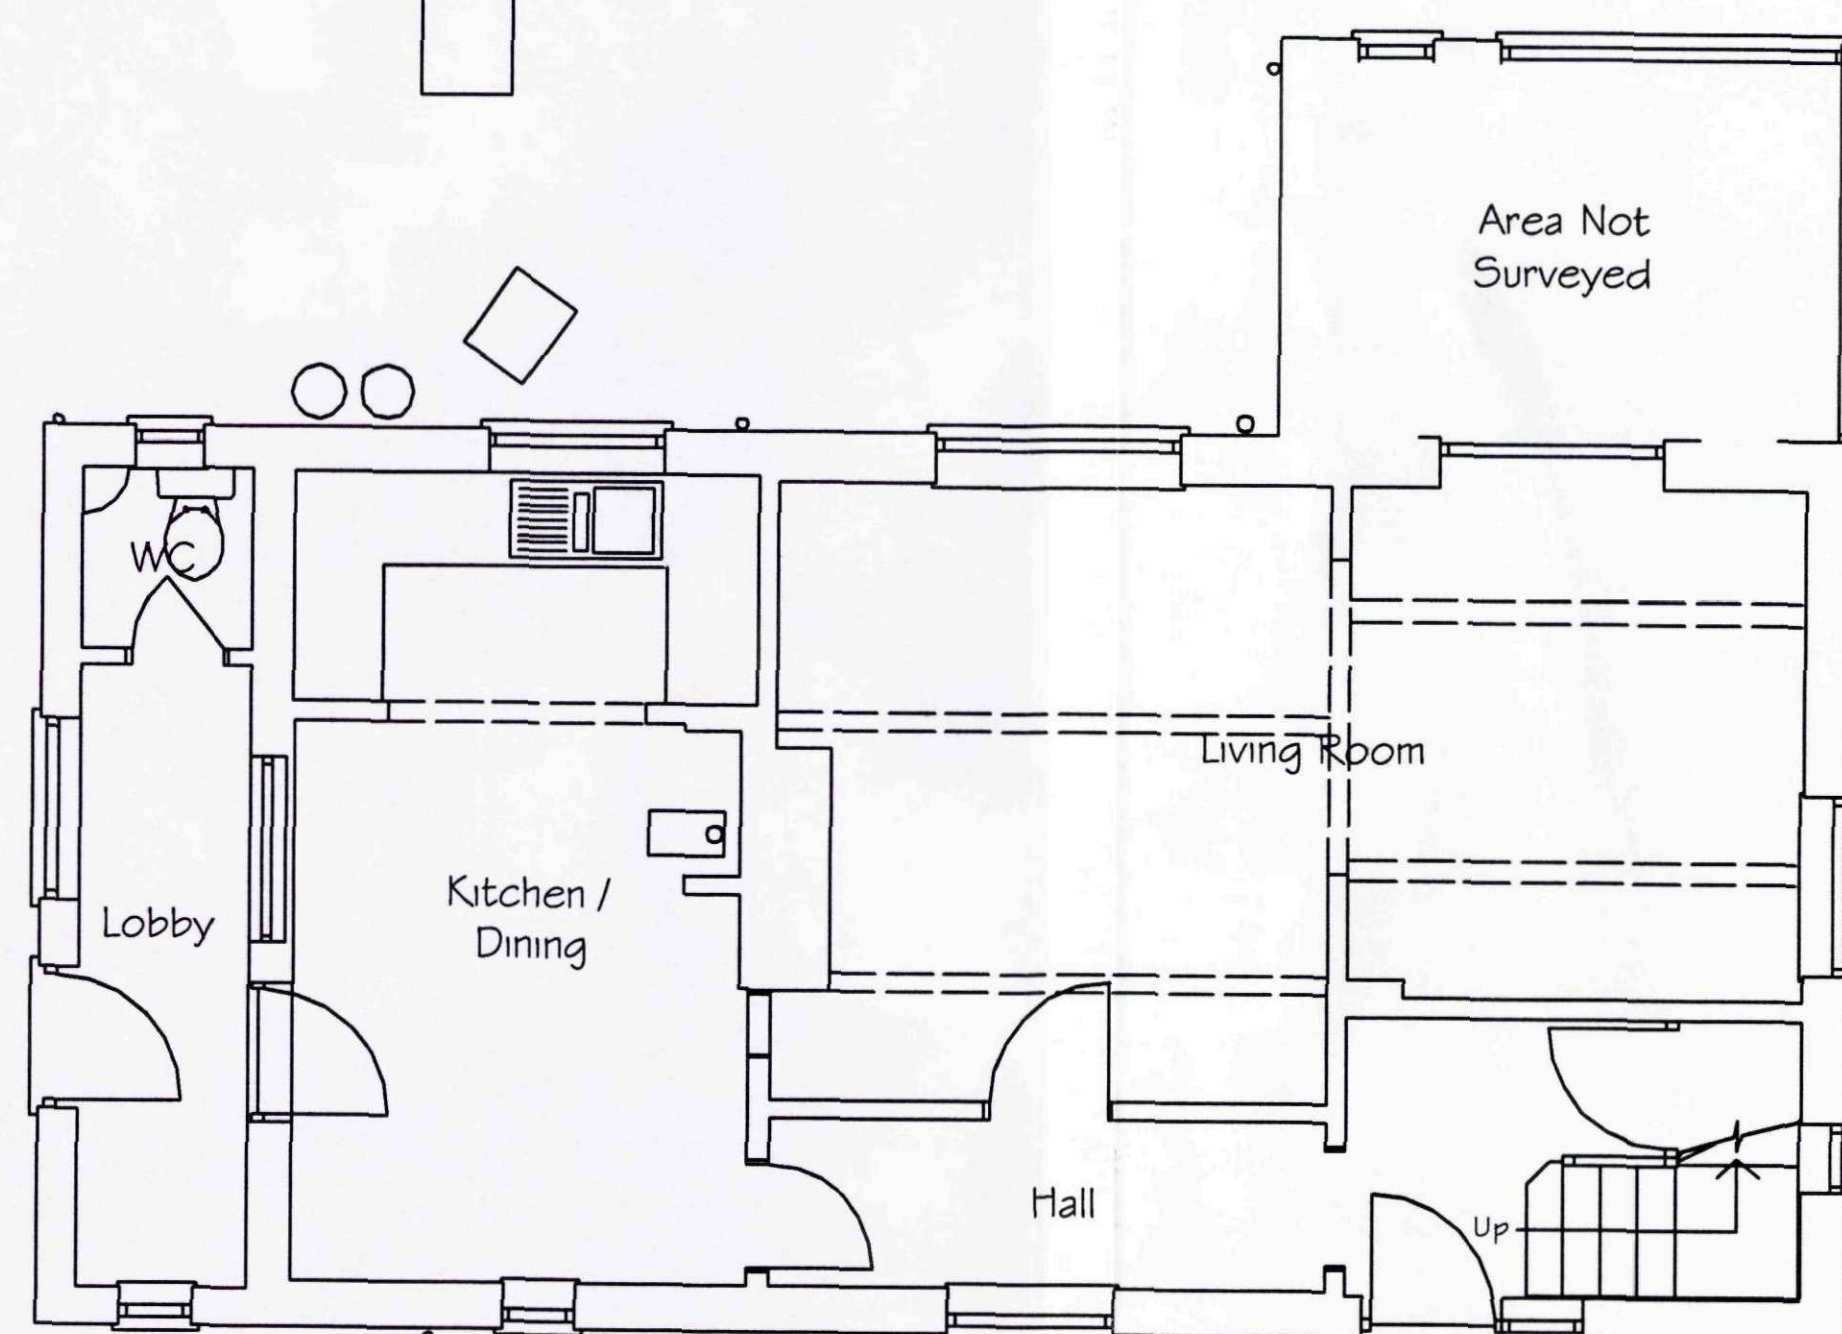

Ground Floor Plan 1:50

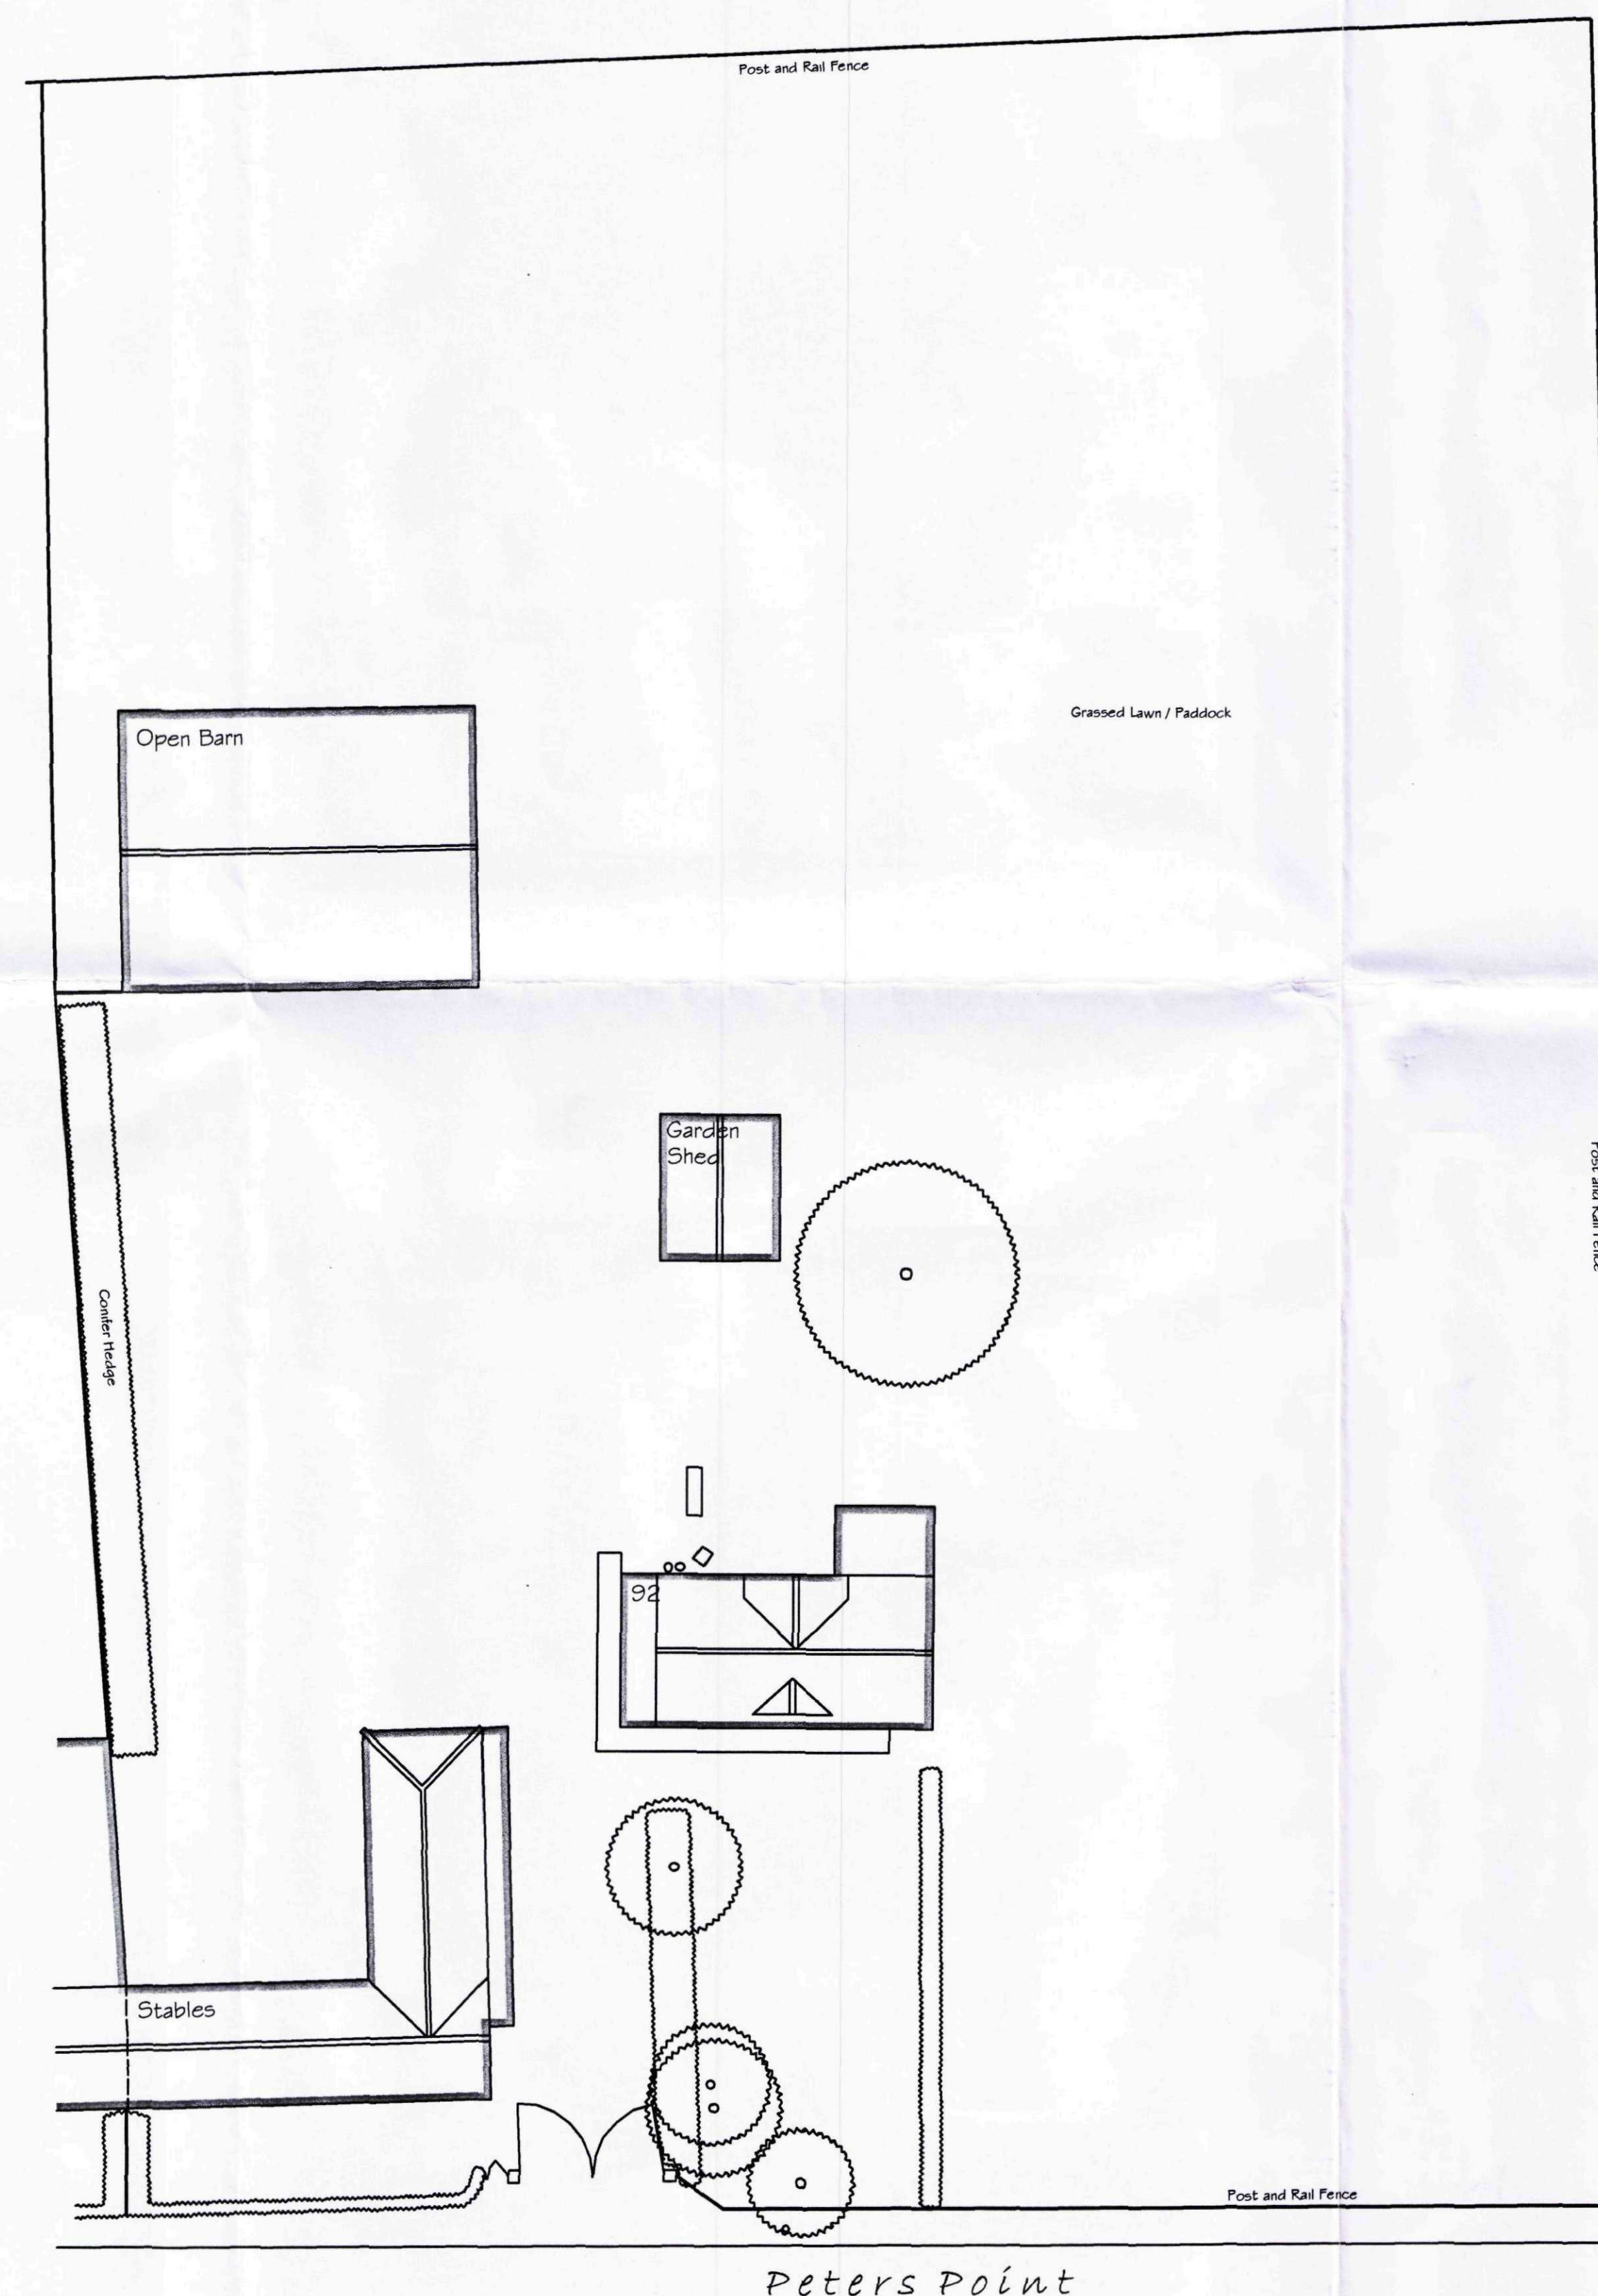

Site Plan 1:200



Planning Statement
19 MAY 2011
Ref: 0383-11

Project
**Proposed Extension to
92 Peters Point
Sutton Bridge
Lincs**

for Mr & Mrs Batterbee
Title
**Plans and Elevations
as Existing**

Scale 1:50, 1:100 & 1:200	Date June 2010
Drawing No: 003-01A	Rev