



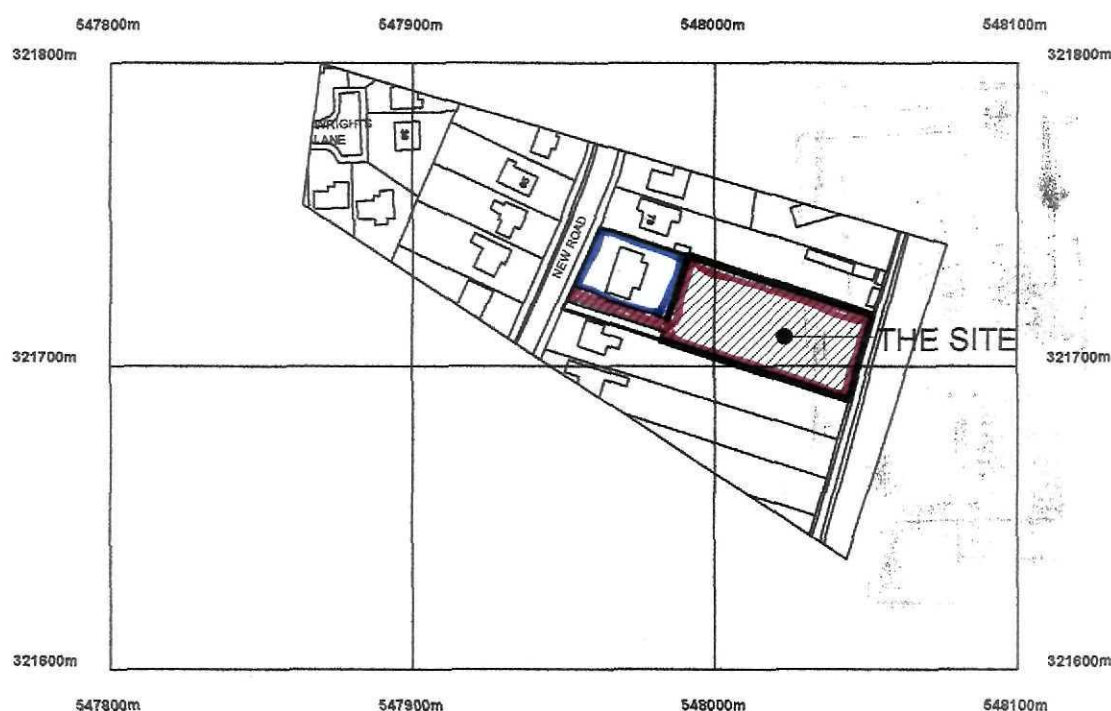

LOCATION PLAN - 1:2500

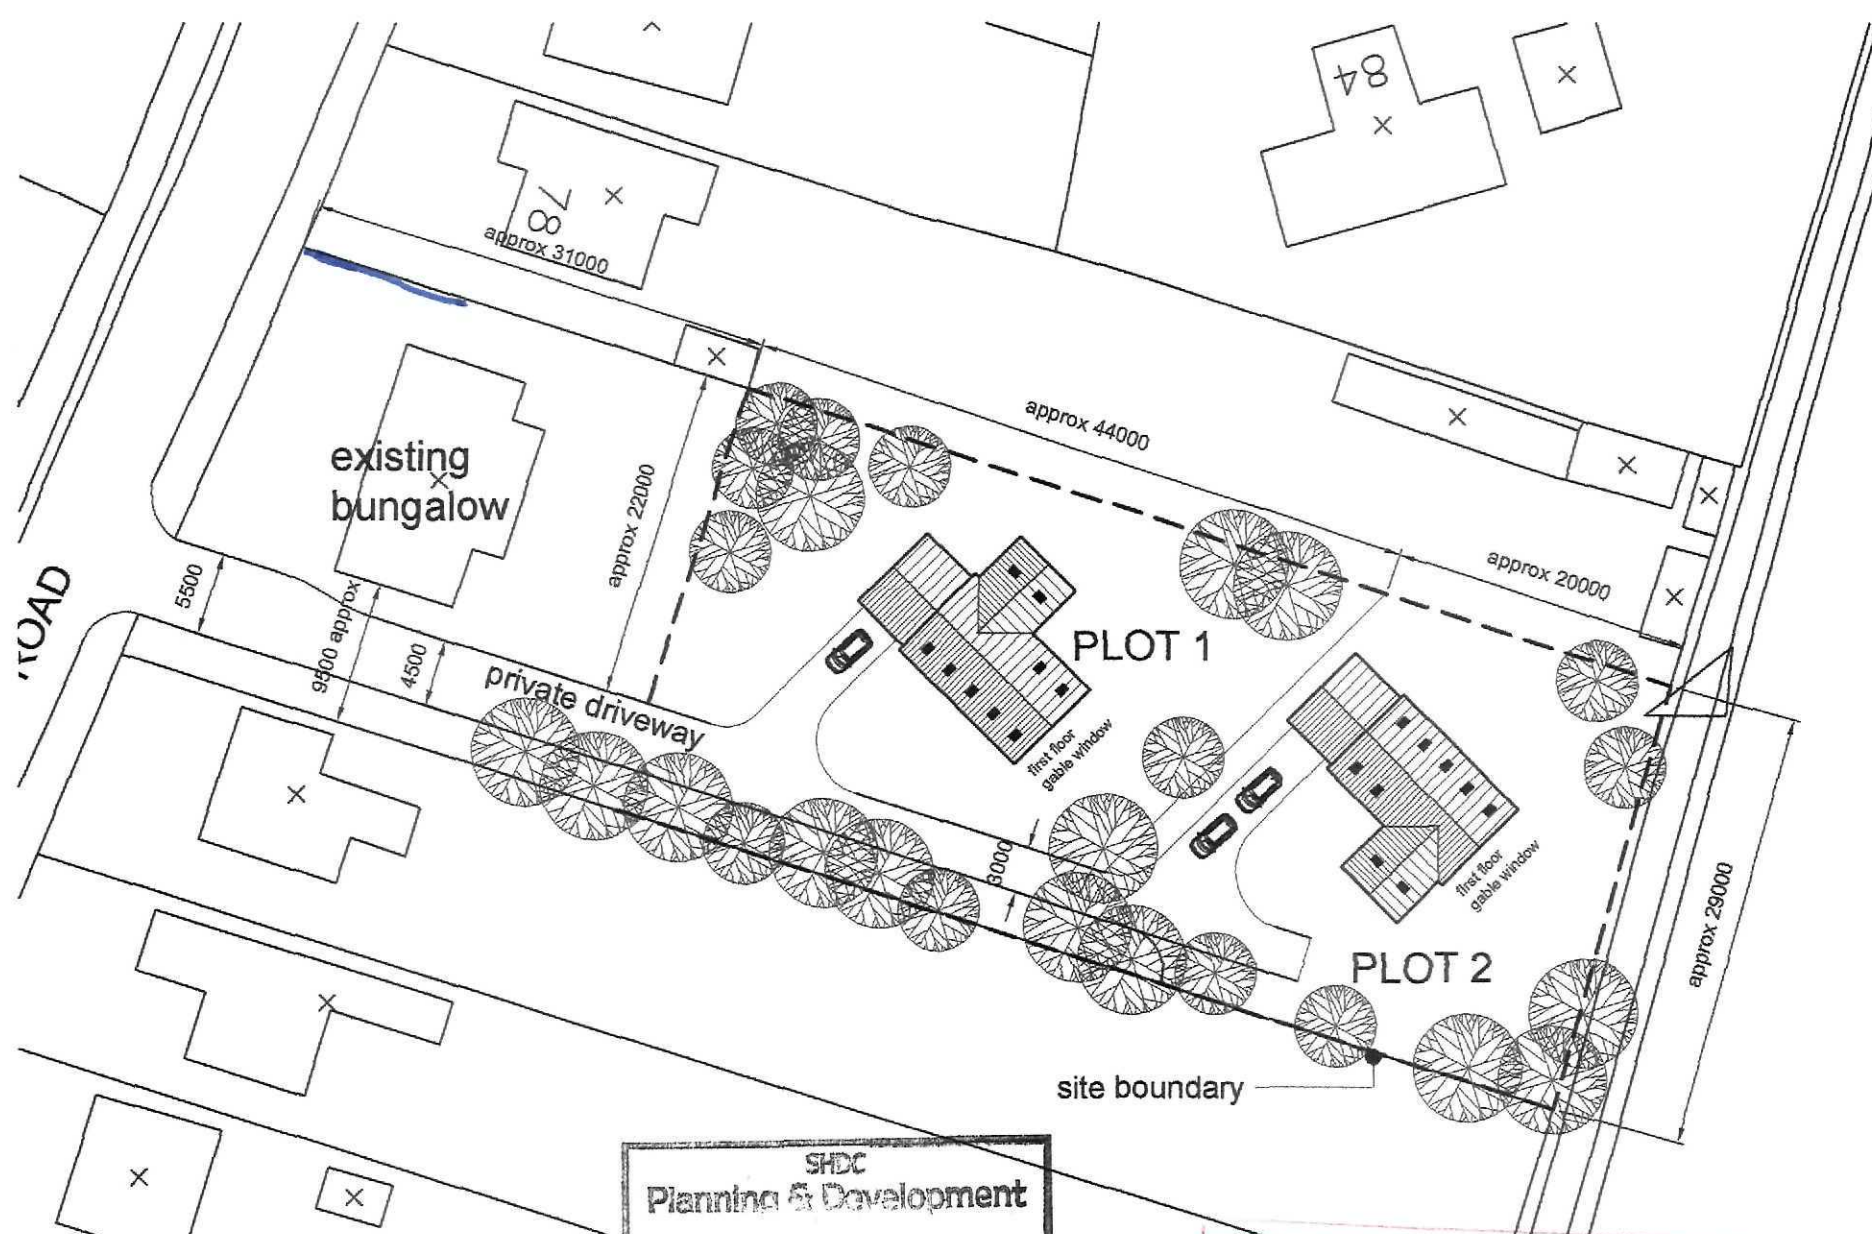

SITE PLAN - 1:500

SHDC
Planning & Development
07 NOV 2011
Ref: 0385-11

AMENDED PLAN
Ref. A1

PROPOSED BUILDING PLOTS AT
76 NEW ROAD, SUTTON BRIDGE, FOR
MR. LUDLOW

Drawing Number
11/270/PA/002

PLANNING APPLICATION DRAWING
ALTERNATIVE INDICATIVE LAYOUT

Do not measure from this drawing. All discrepancies should be reported to the architect.
This drawing should be read in conjunction with the specification and standard details.
All intellectual property rights are the copyright of Trevor A. Clay RIBA Ltd.

Scale	Sheet Size	Date	Drawn
1:500, 1:2500	A3	05.11.11	TAC

14 Old Fendike Road
Weston Hills
SPALDING
Lincolnshire PE12 6DD

Tel/Fax 01406 380027
Mobile 07778 597975

TREVOR A. CLAY RIBA LTD
CHARTERED ARCHITECTS