




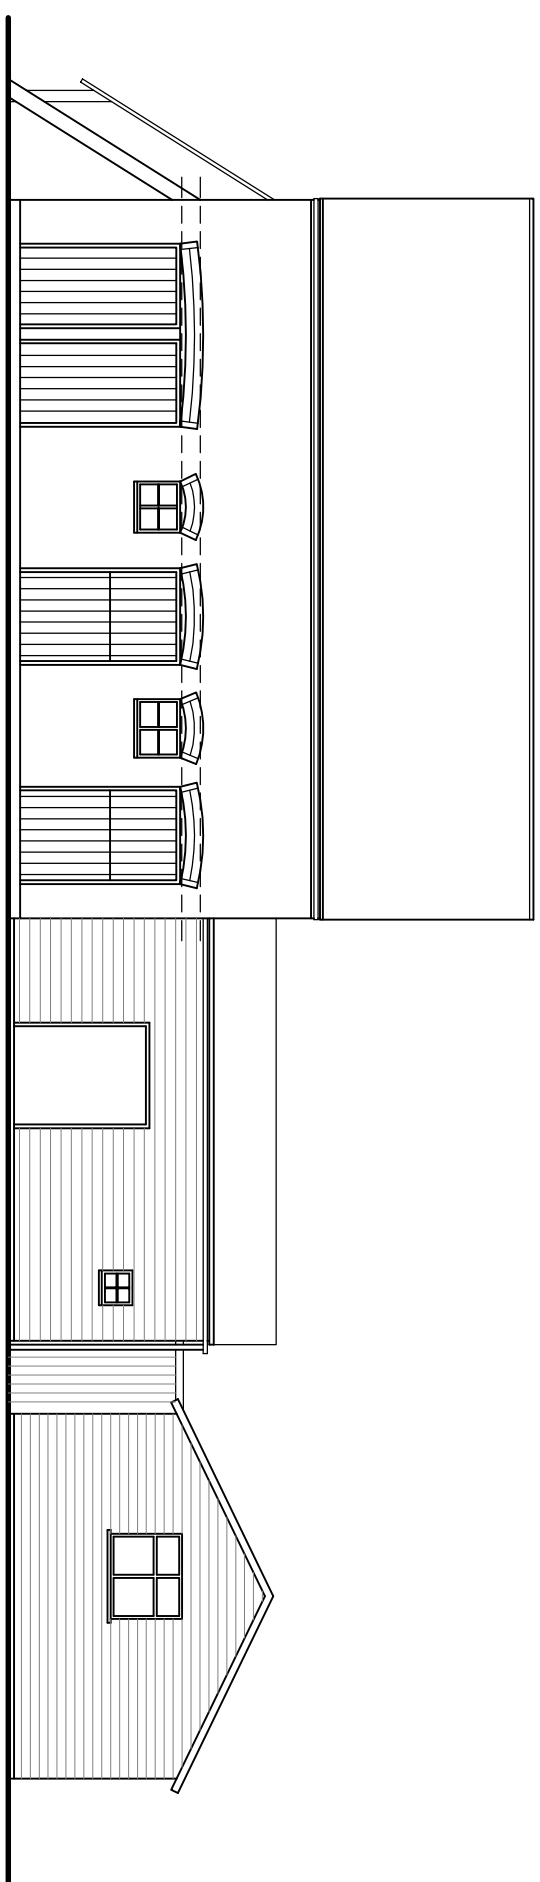


YARD ELEVATION

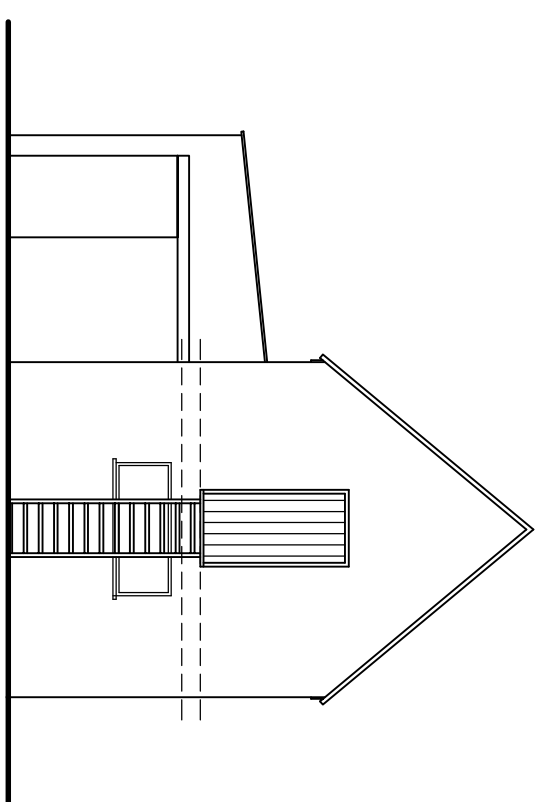


SIDE ELEVATION

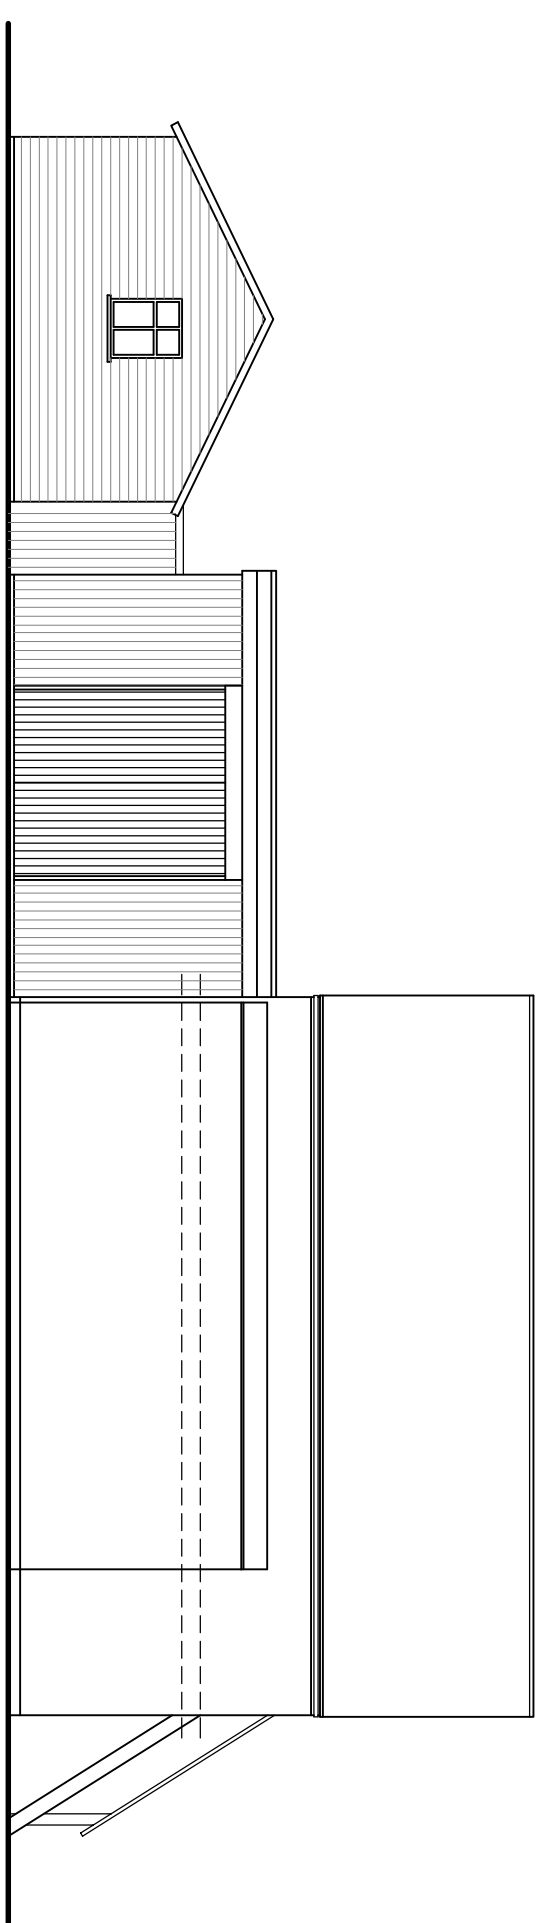


ROAD ELEVATION

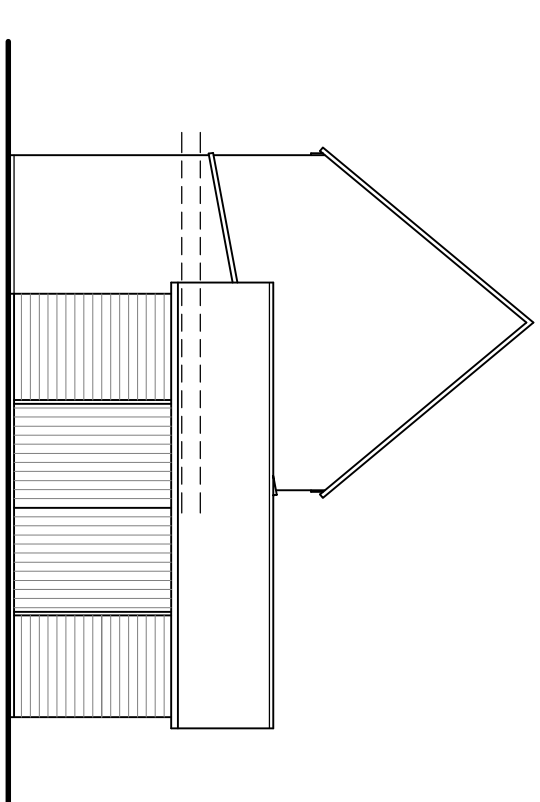


SIDE ELEVATION

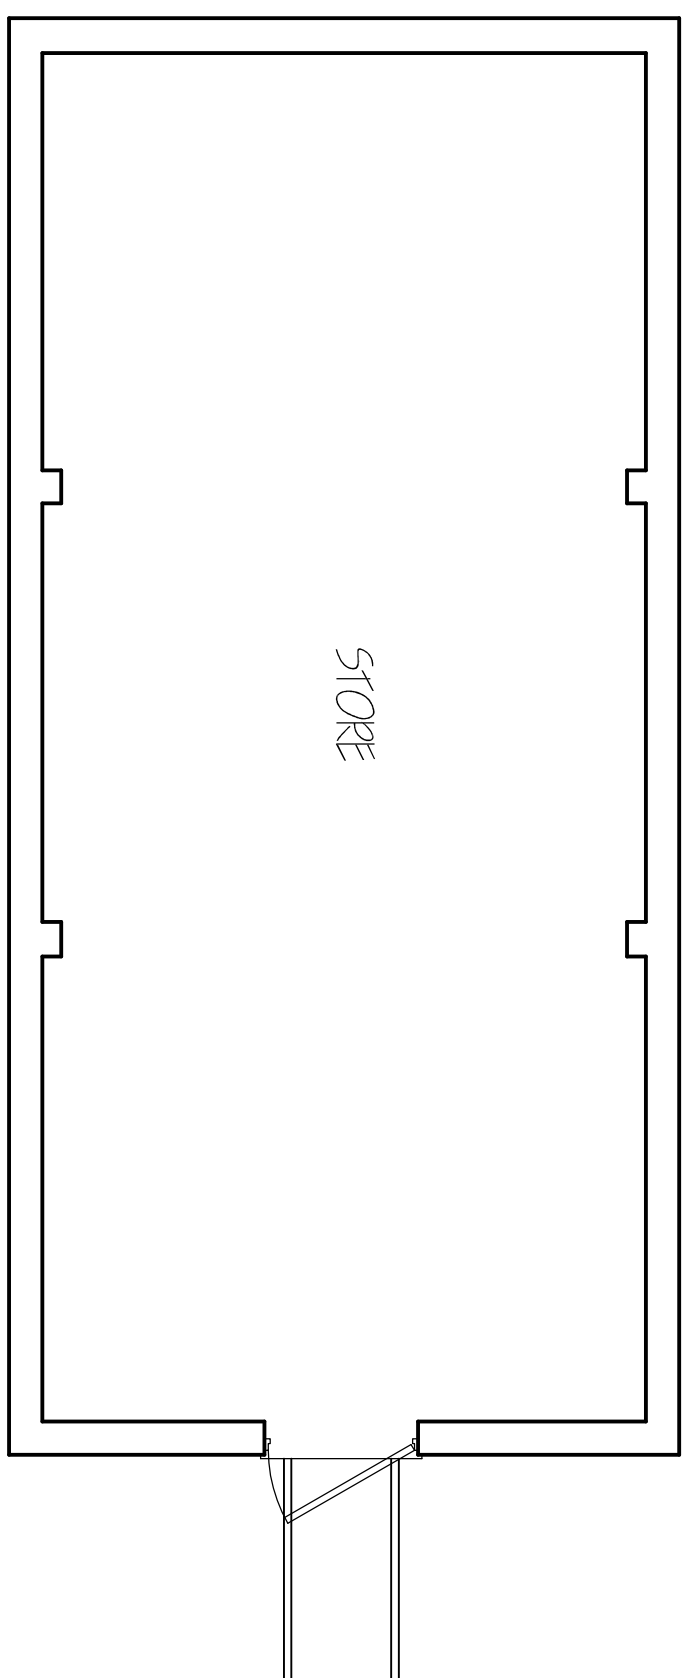


FIRST FLOOR PLAN

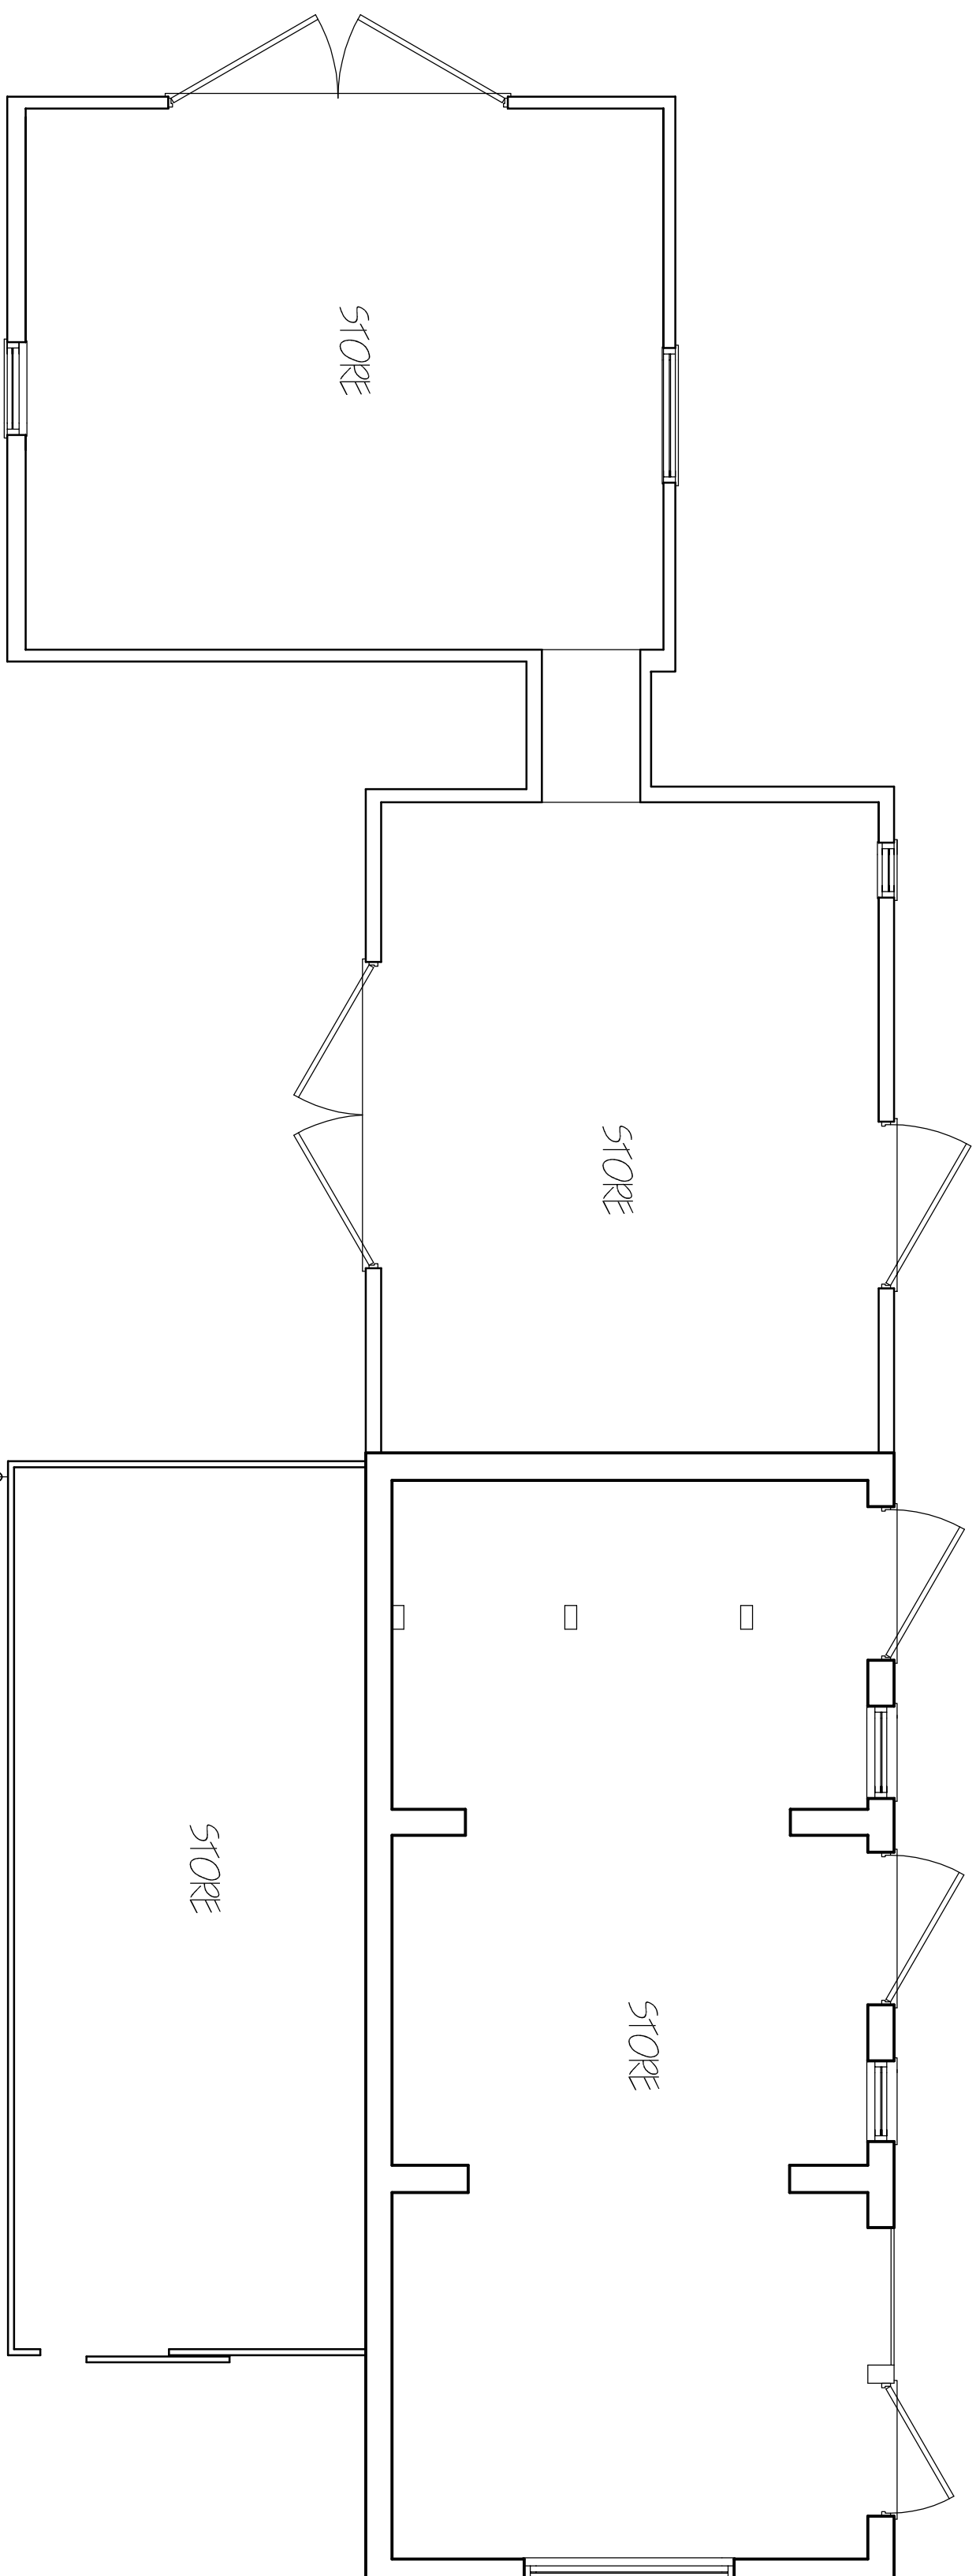

GROUND FLOOR PLAN

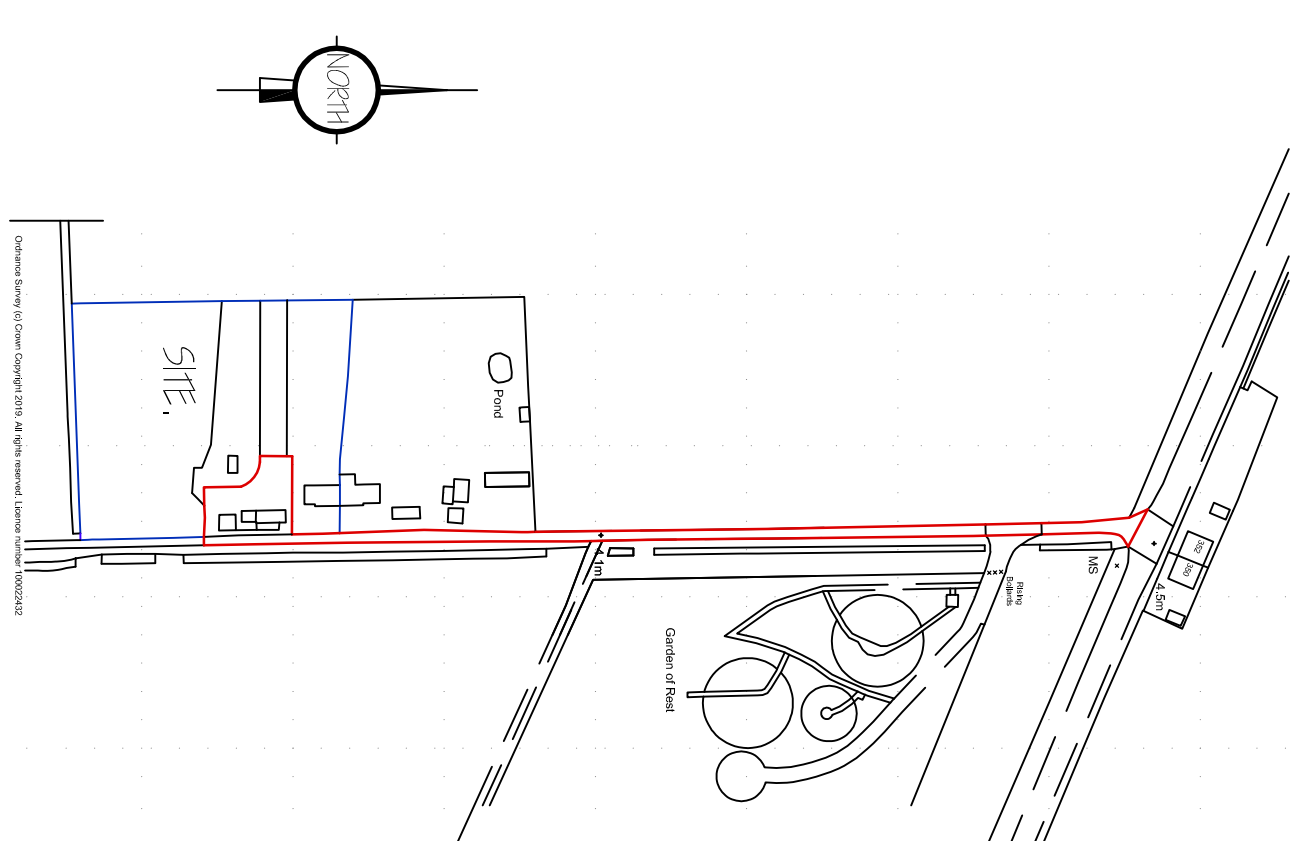

LOCATION PLAN 1:2500C

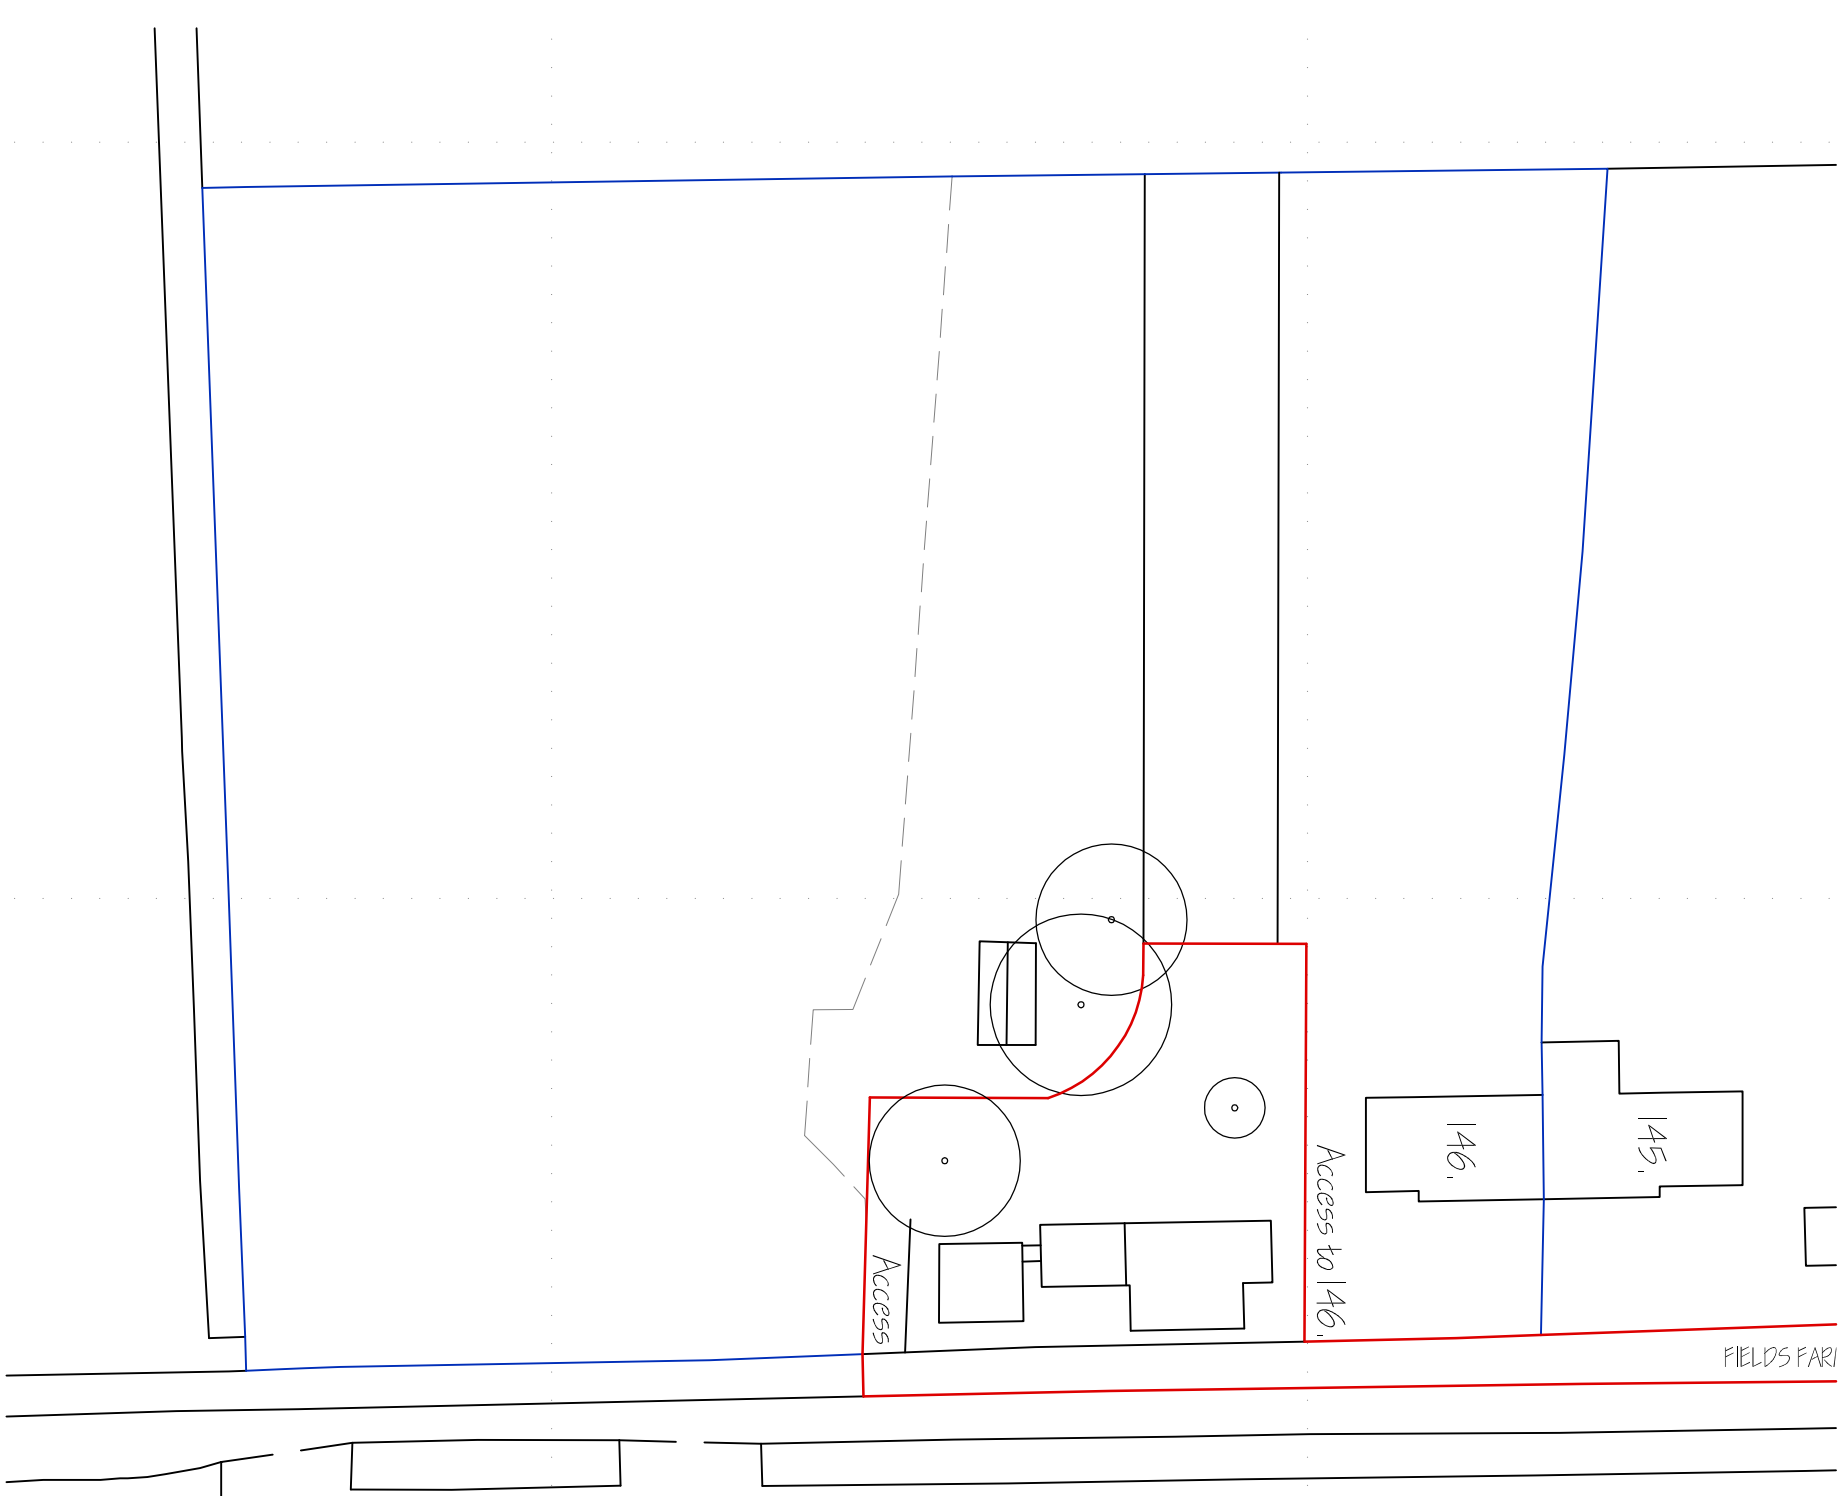

SITE PLAN 1:500

[illegible]

G. R. MERCHANT LTD.
1. ENG AMICE FIMO
ARCHITECTURAL, STRUCTURAL
AND LAND DRAINAGE
CONSULTANTS

4 Wrights Mews
12A Park Road, Holbeach,
Spalding, Lincs. PE12 7EE
Tel: 01406 490800
Fax: 01406 425744
E-Mail: gr.merchant@btconnect.com

Project:
BARN CONVERSION
146 FIELDS FARM NORTH
SUTTON BRIDGE
SPALDING, Lincs, PE12 9SN

Client
MISS M REID

Planning
FLOOR PLANS - EXISTING
ELEVATIONS - EXISTING
SITE PLAN & LOCATION PLAN

Job Ref.	Drawing No.
----------	-------------

MAR 2020

1:00 (unless Otherwise Stated)

DO NOT SCALE FROM THIS DRAWING

[illegible]