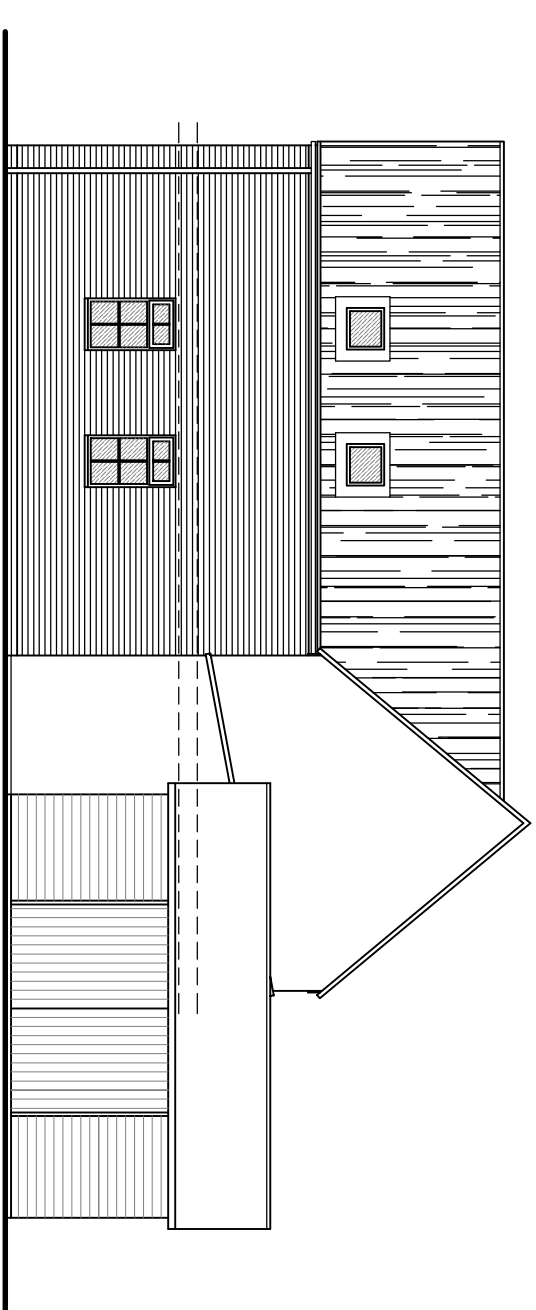
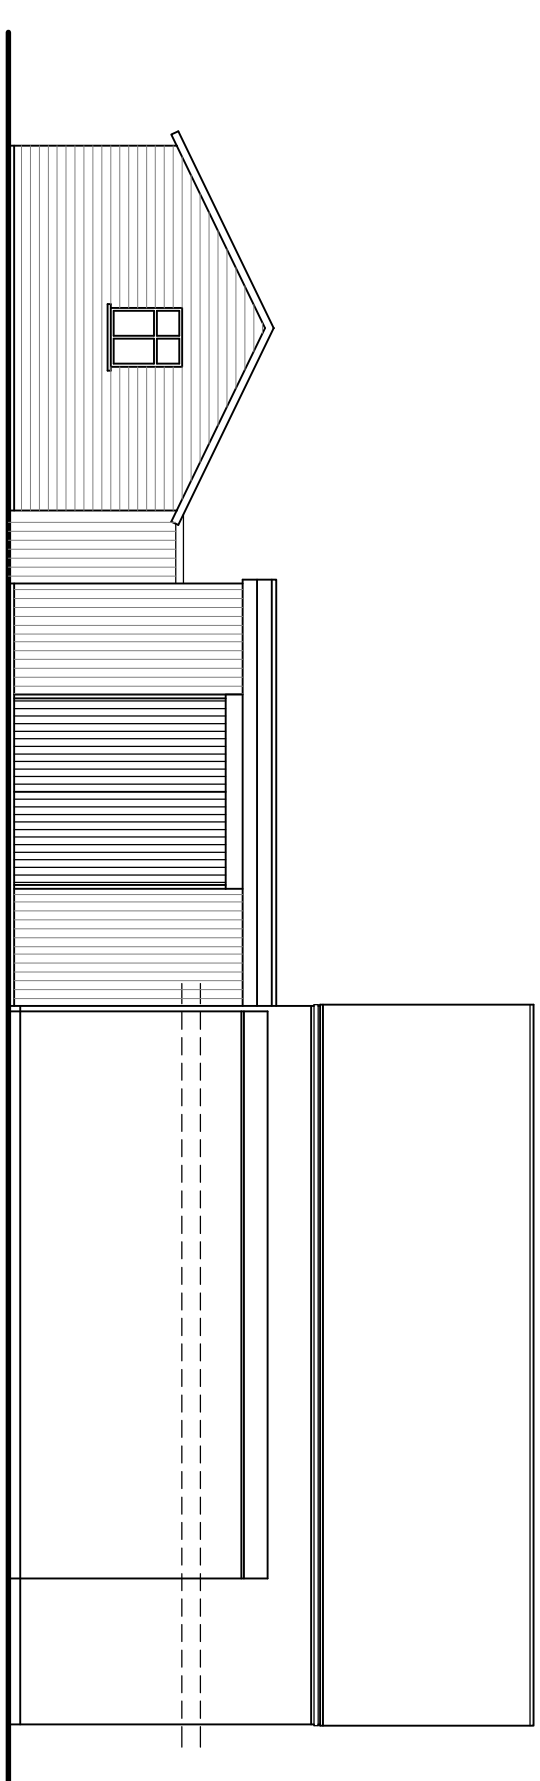
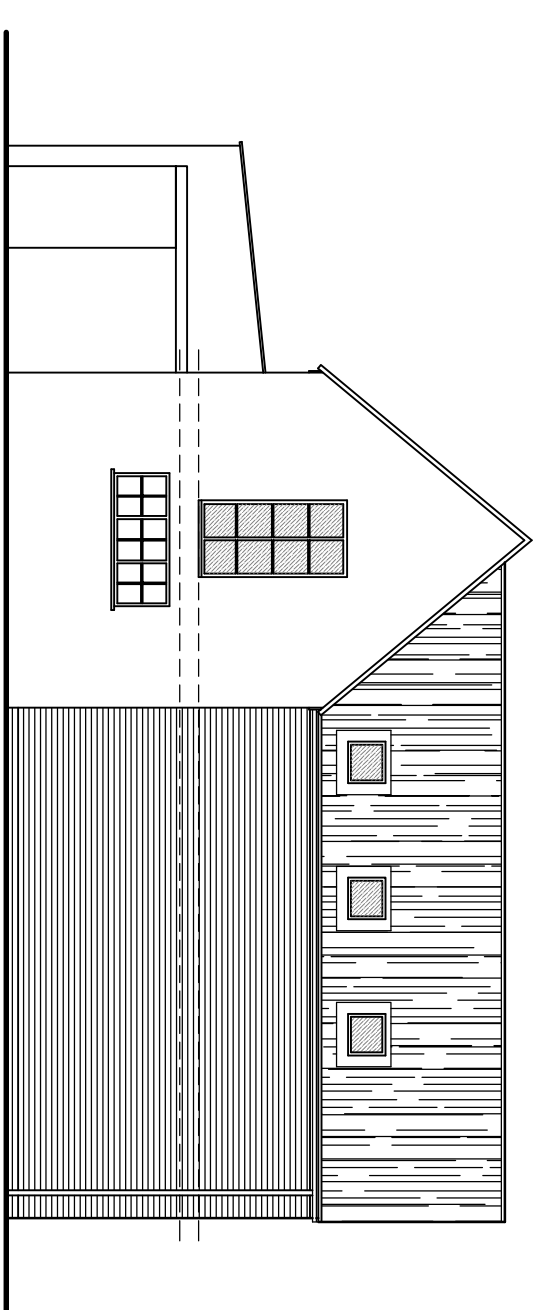
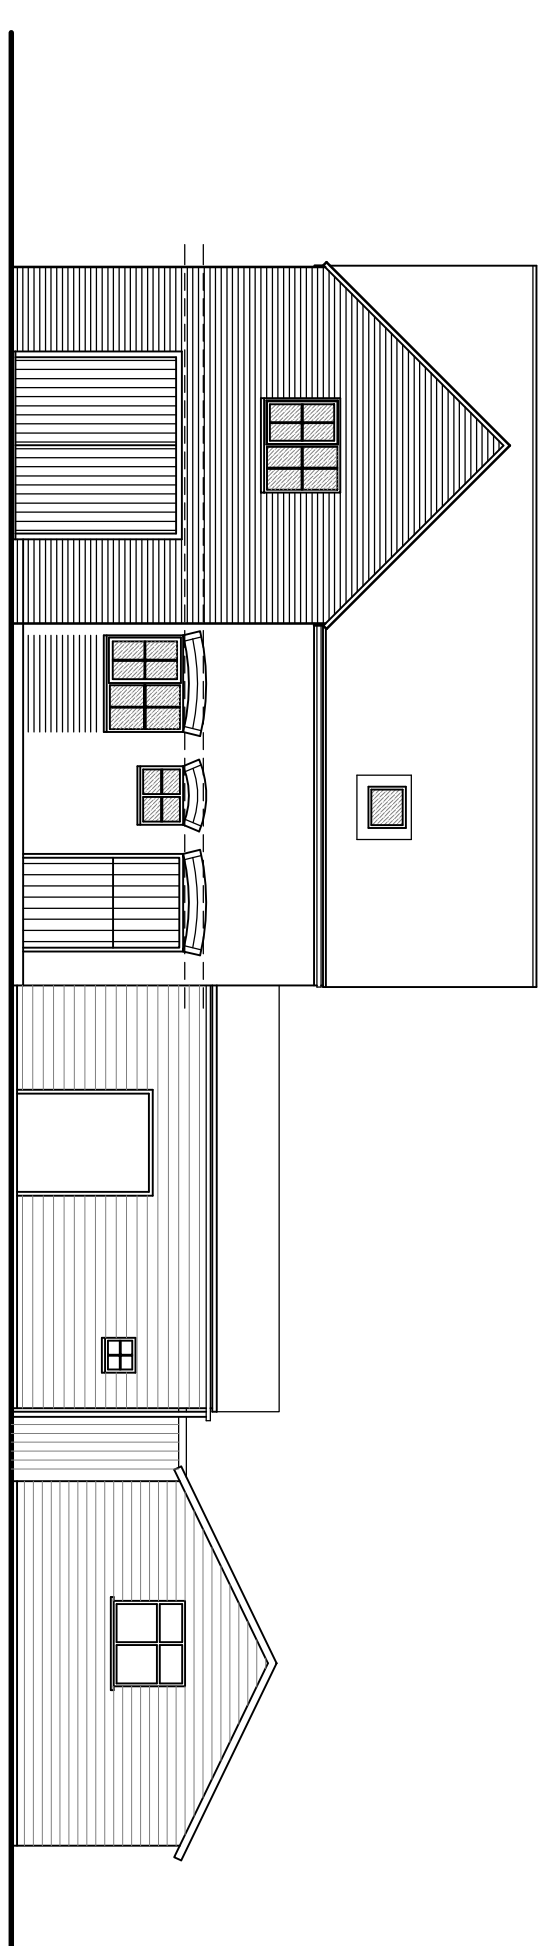
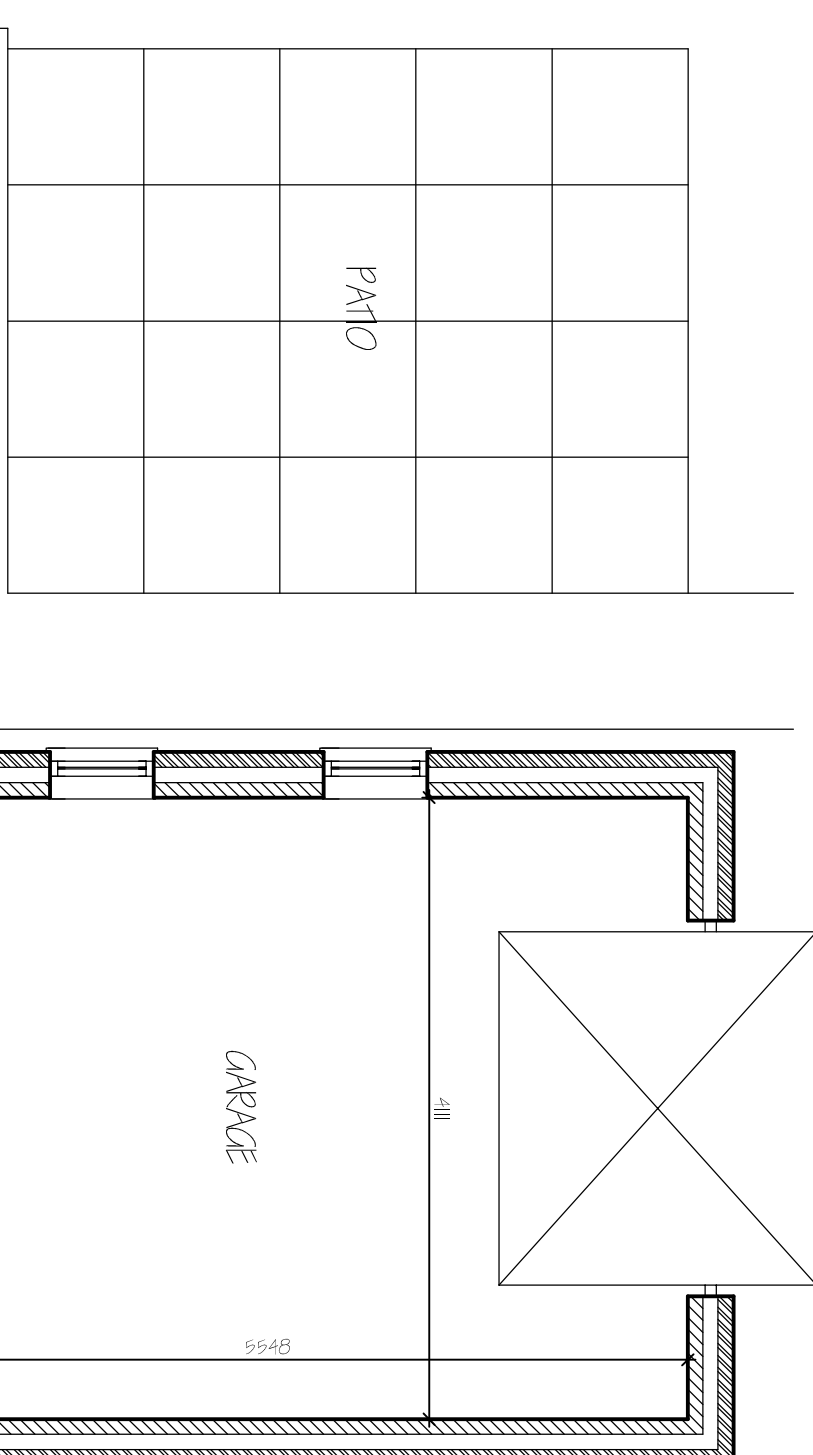
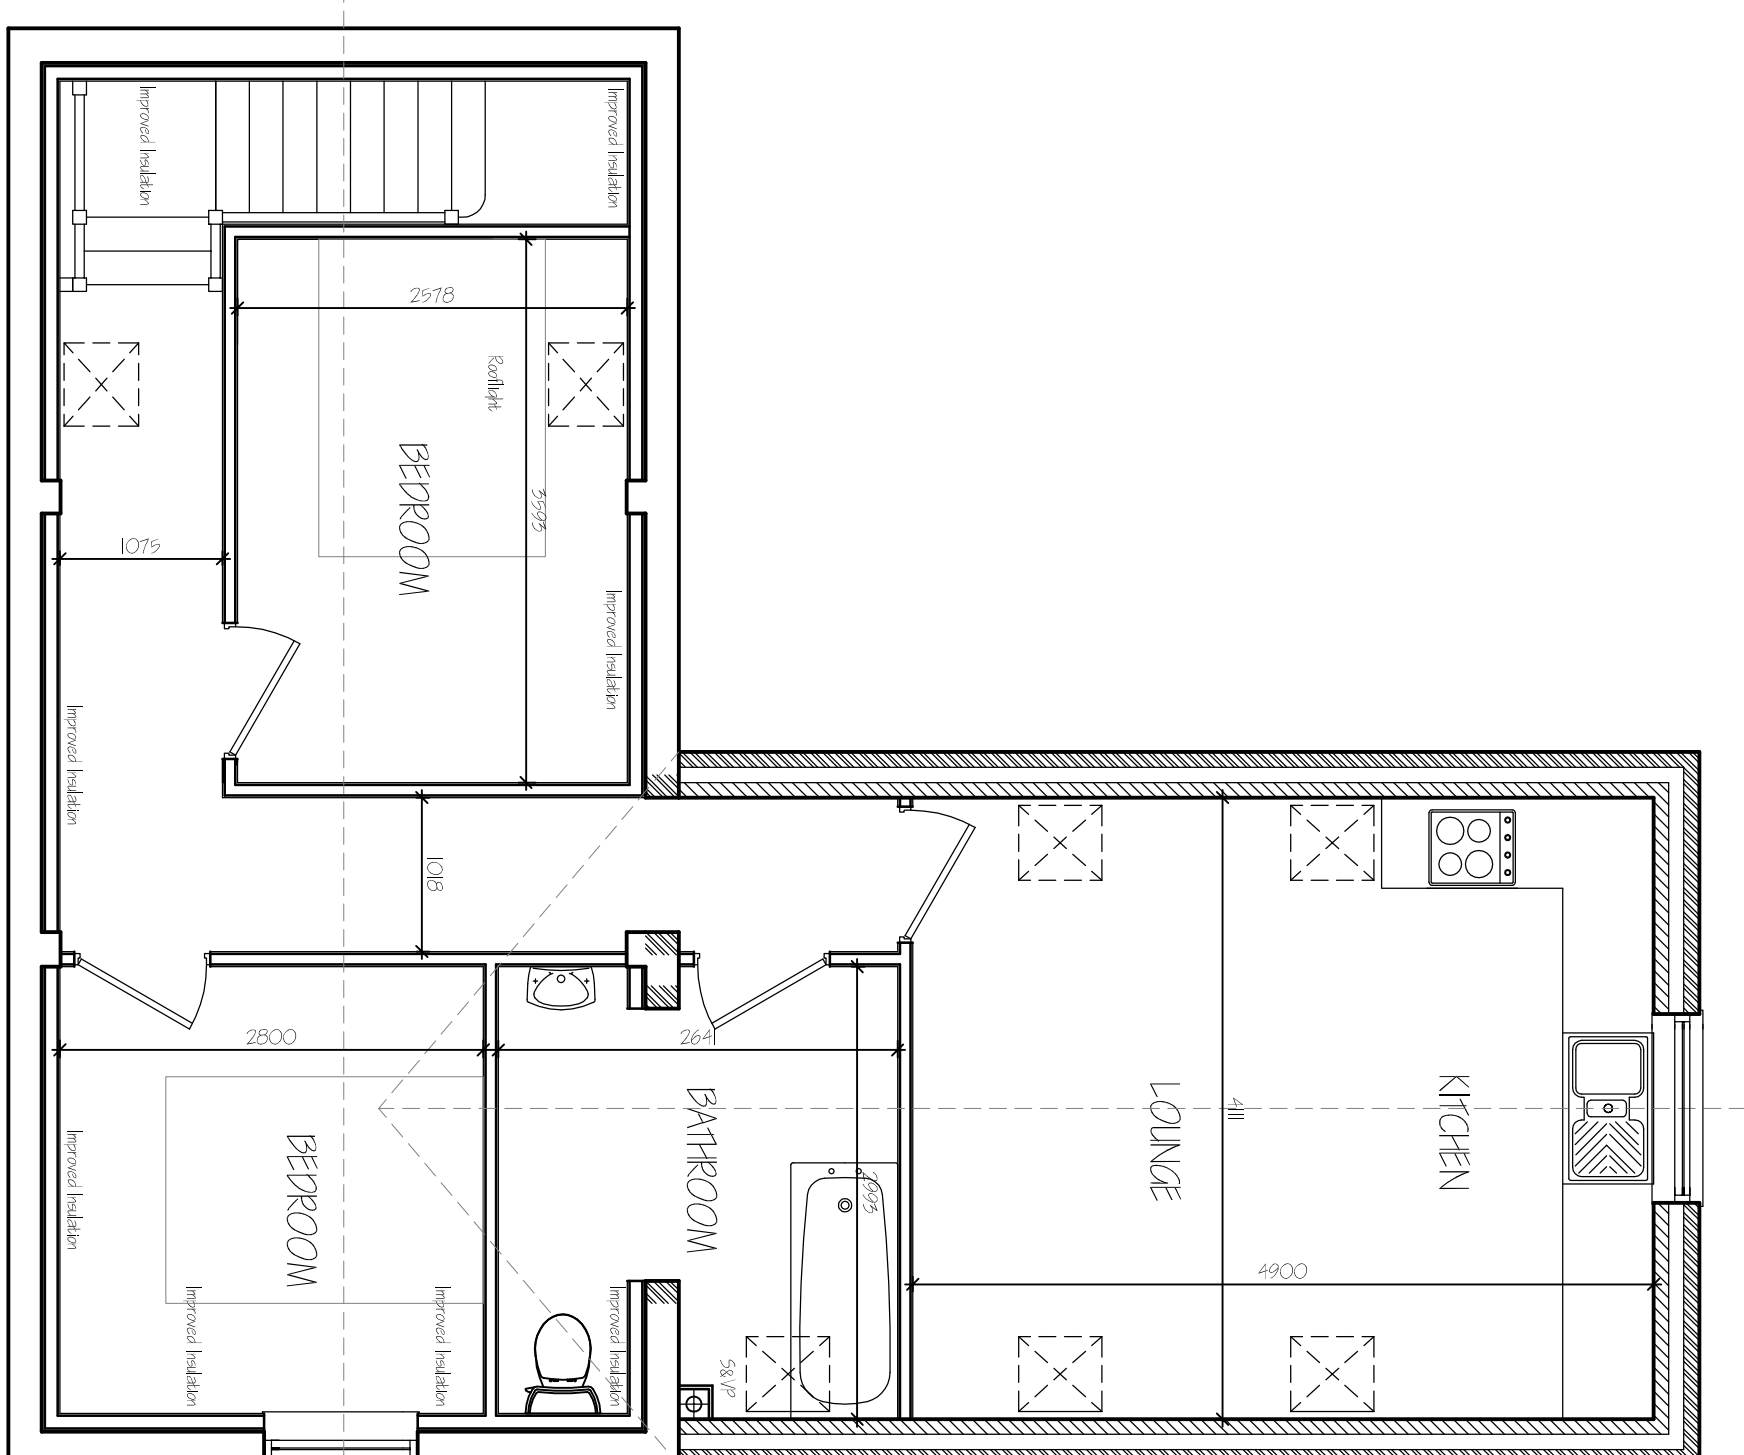
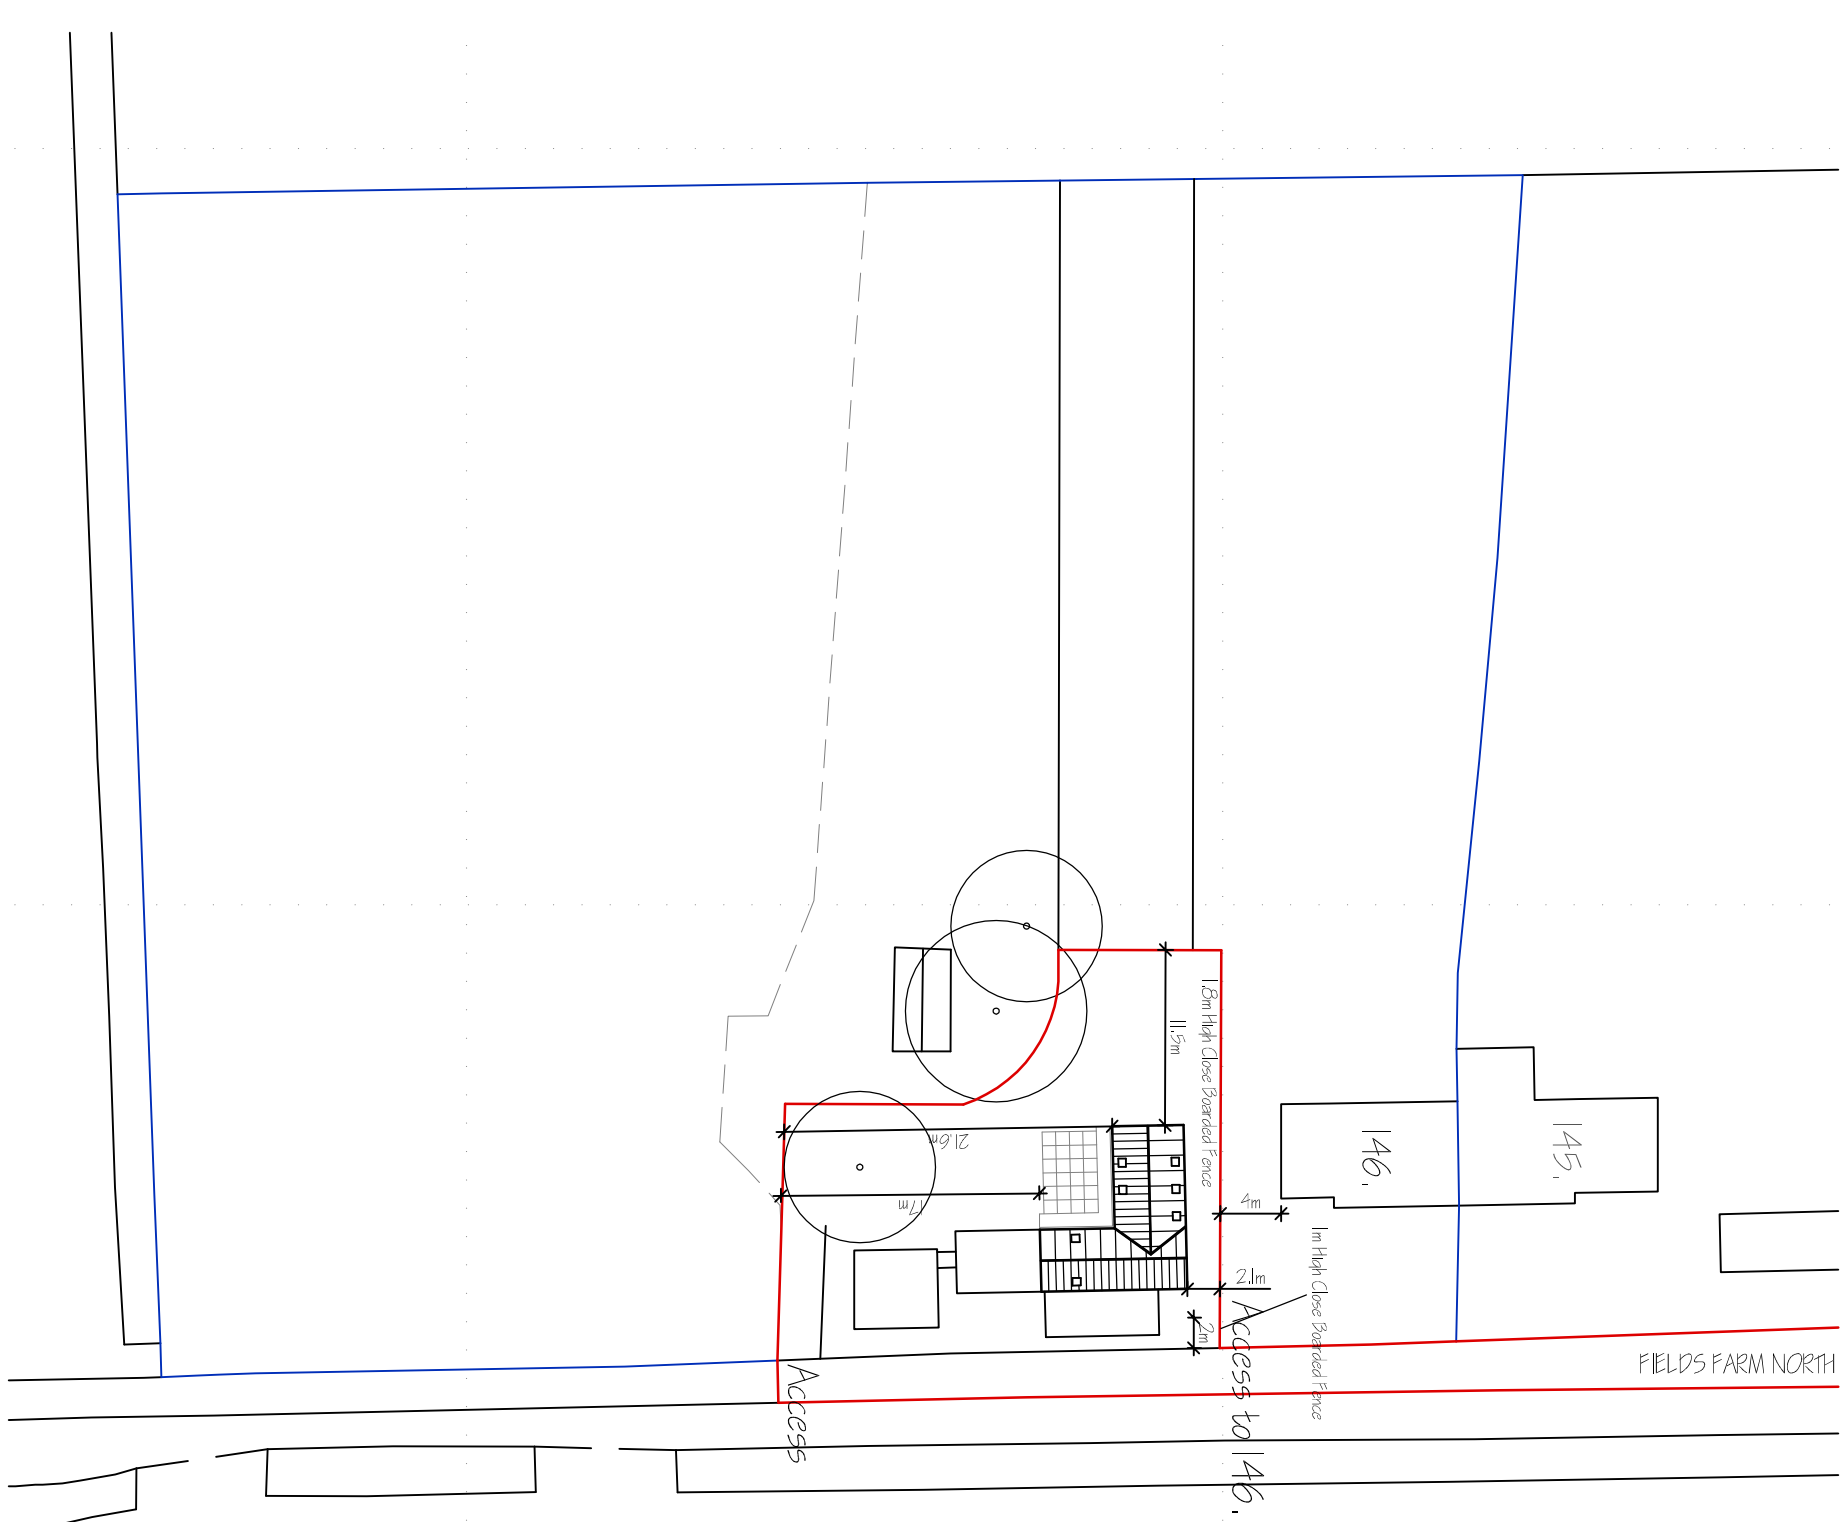


[illegible]

G. R. MERCHANT LTD.
1. ENG AMICE FMO
ARCHITECTURAL, STRUCTURAL
AND LAND DRAINAGE
CONSULTANTS

4 Wrights Mews
12A Park Road, Holbeach,
Spalding, Lincs, PE12 7EE
Tel: 01406 490800
Fax: 01406 425744
E-Mail: gr.merchant@btconnect.com

Project
BARN CONVERSION
146 FIELDS FARM NORTH
SUTTON BRIDGE
SPALDING, Lincs. PE12 9SN

Client
MISS M REID

Drawing	FLOOR PLANS - PROPOSED ELEVATIONS - PROPOSED SITE PLAN - PROPOSED		
Job Ref.	3608-19	Drawing No.	02A
Date	MAR 2020	Drawn	SLB

1:100 (unless Otherwise Stated)

DO NOT SCALE FROM THIS DRAWING

of the same type as the one used in the Generalized Confrontation Test (see, e.g., Table 1) and is applied to the observed probabilities of the different responses. The observed probabilities are obtained by averaging the observed probabilities over the different subjects. The observed probabilities are then compared with the expected probabilities in order to obtain the observed probabilities of the different responses. 