




Contractor to check all Dimensions on site prior to ordering materials / commencing work. Do Not Scale from this Drawing - If in doubt then please ask

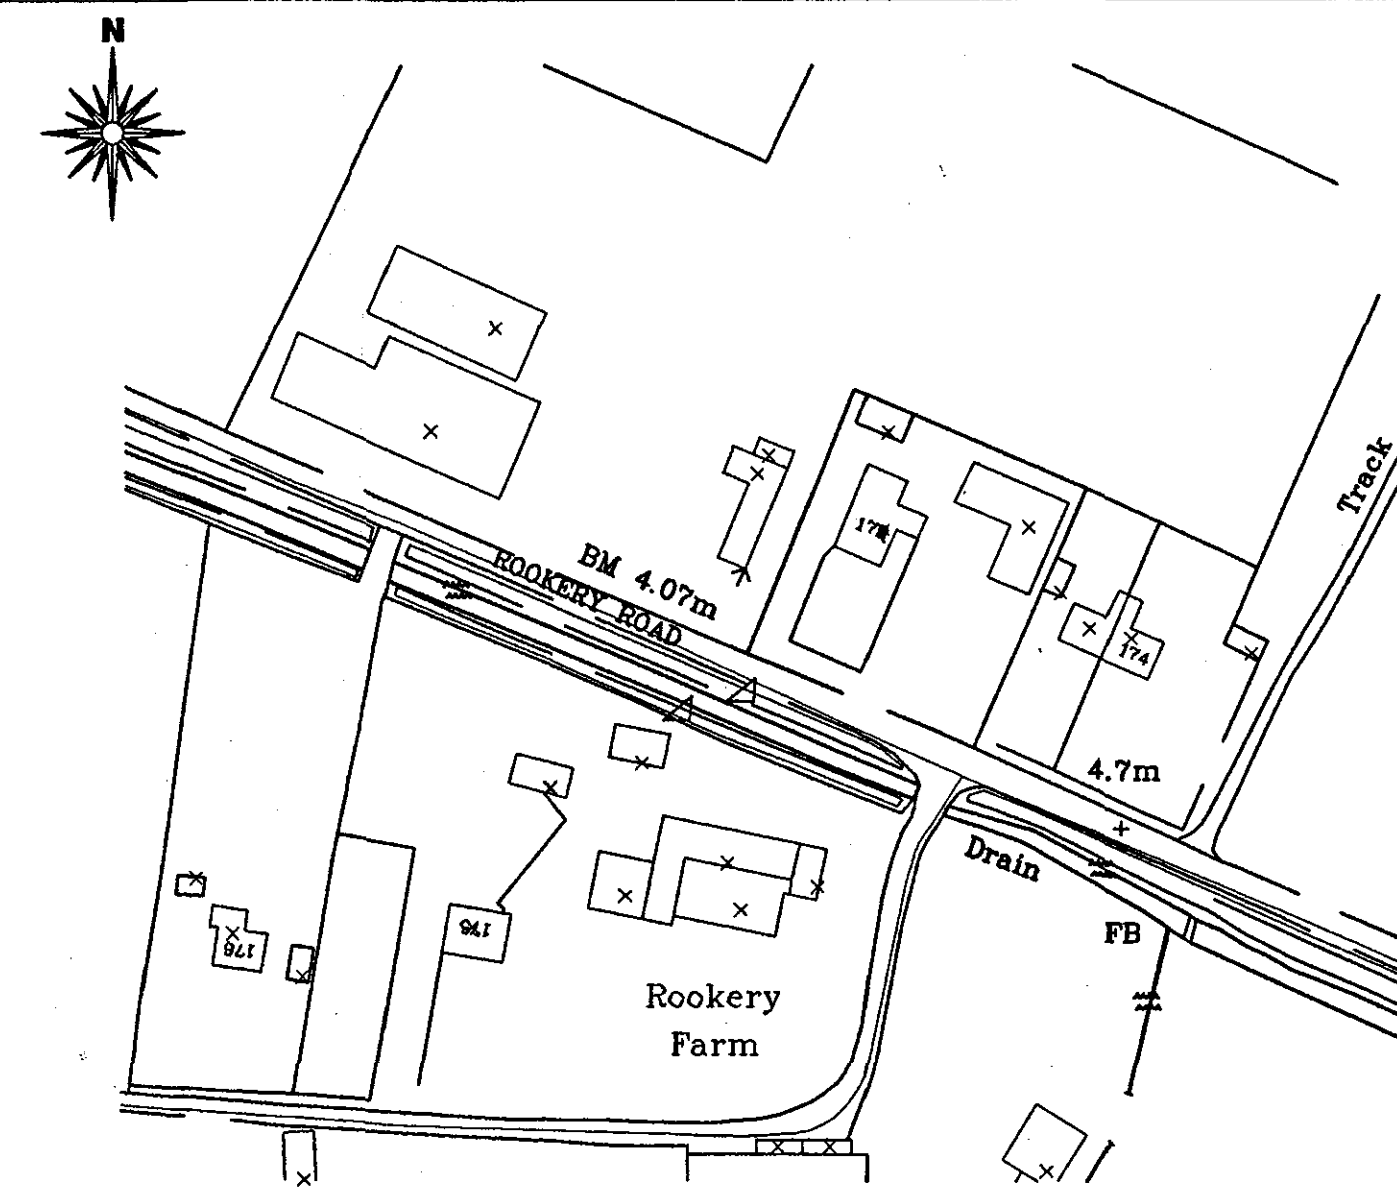


Site Location Plan
Scale 1:1250

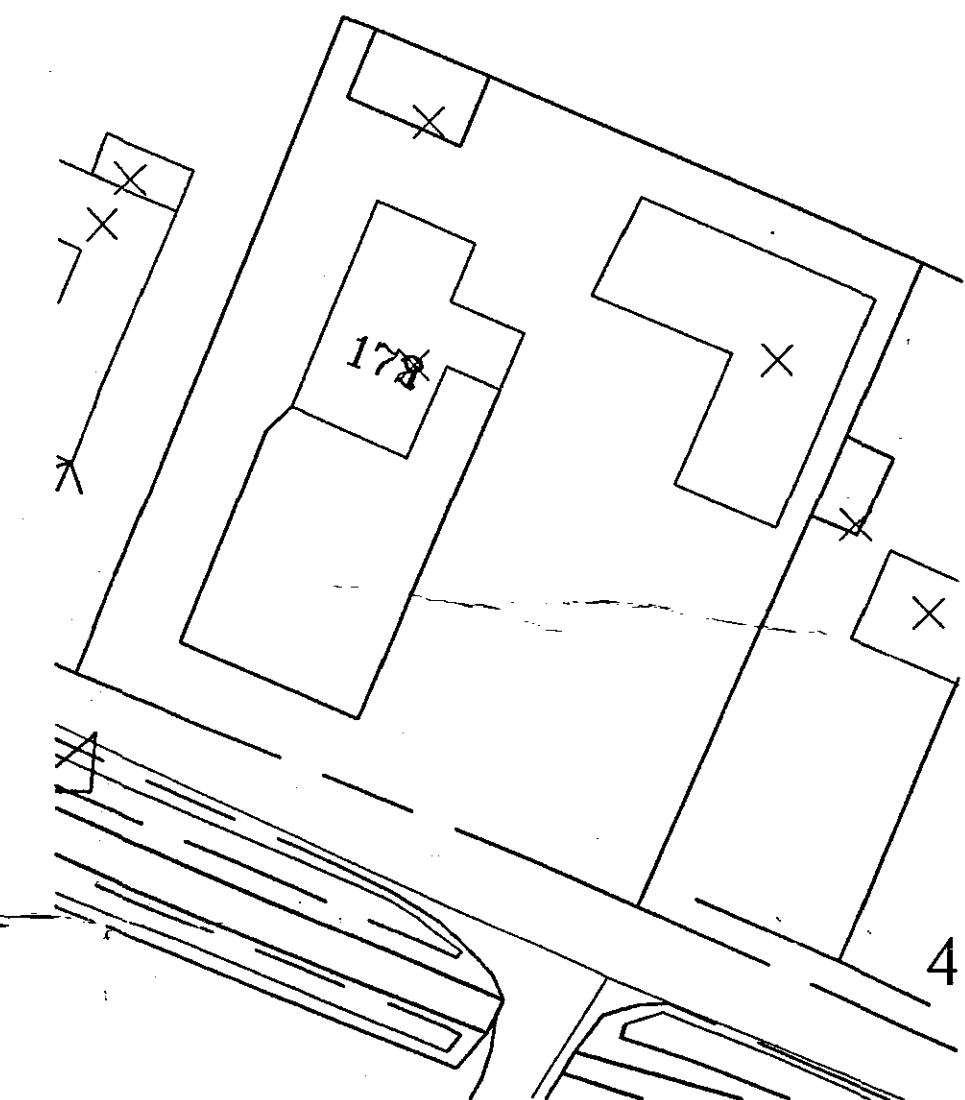


Site Block Plan
Scale 1:500

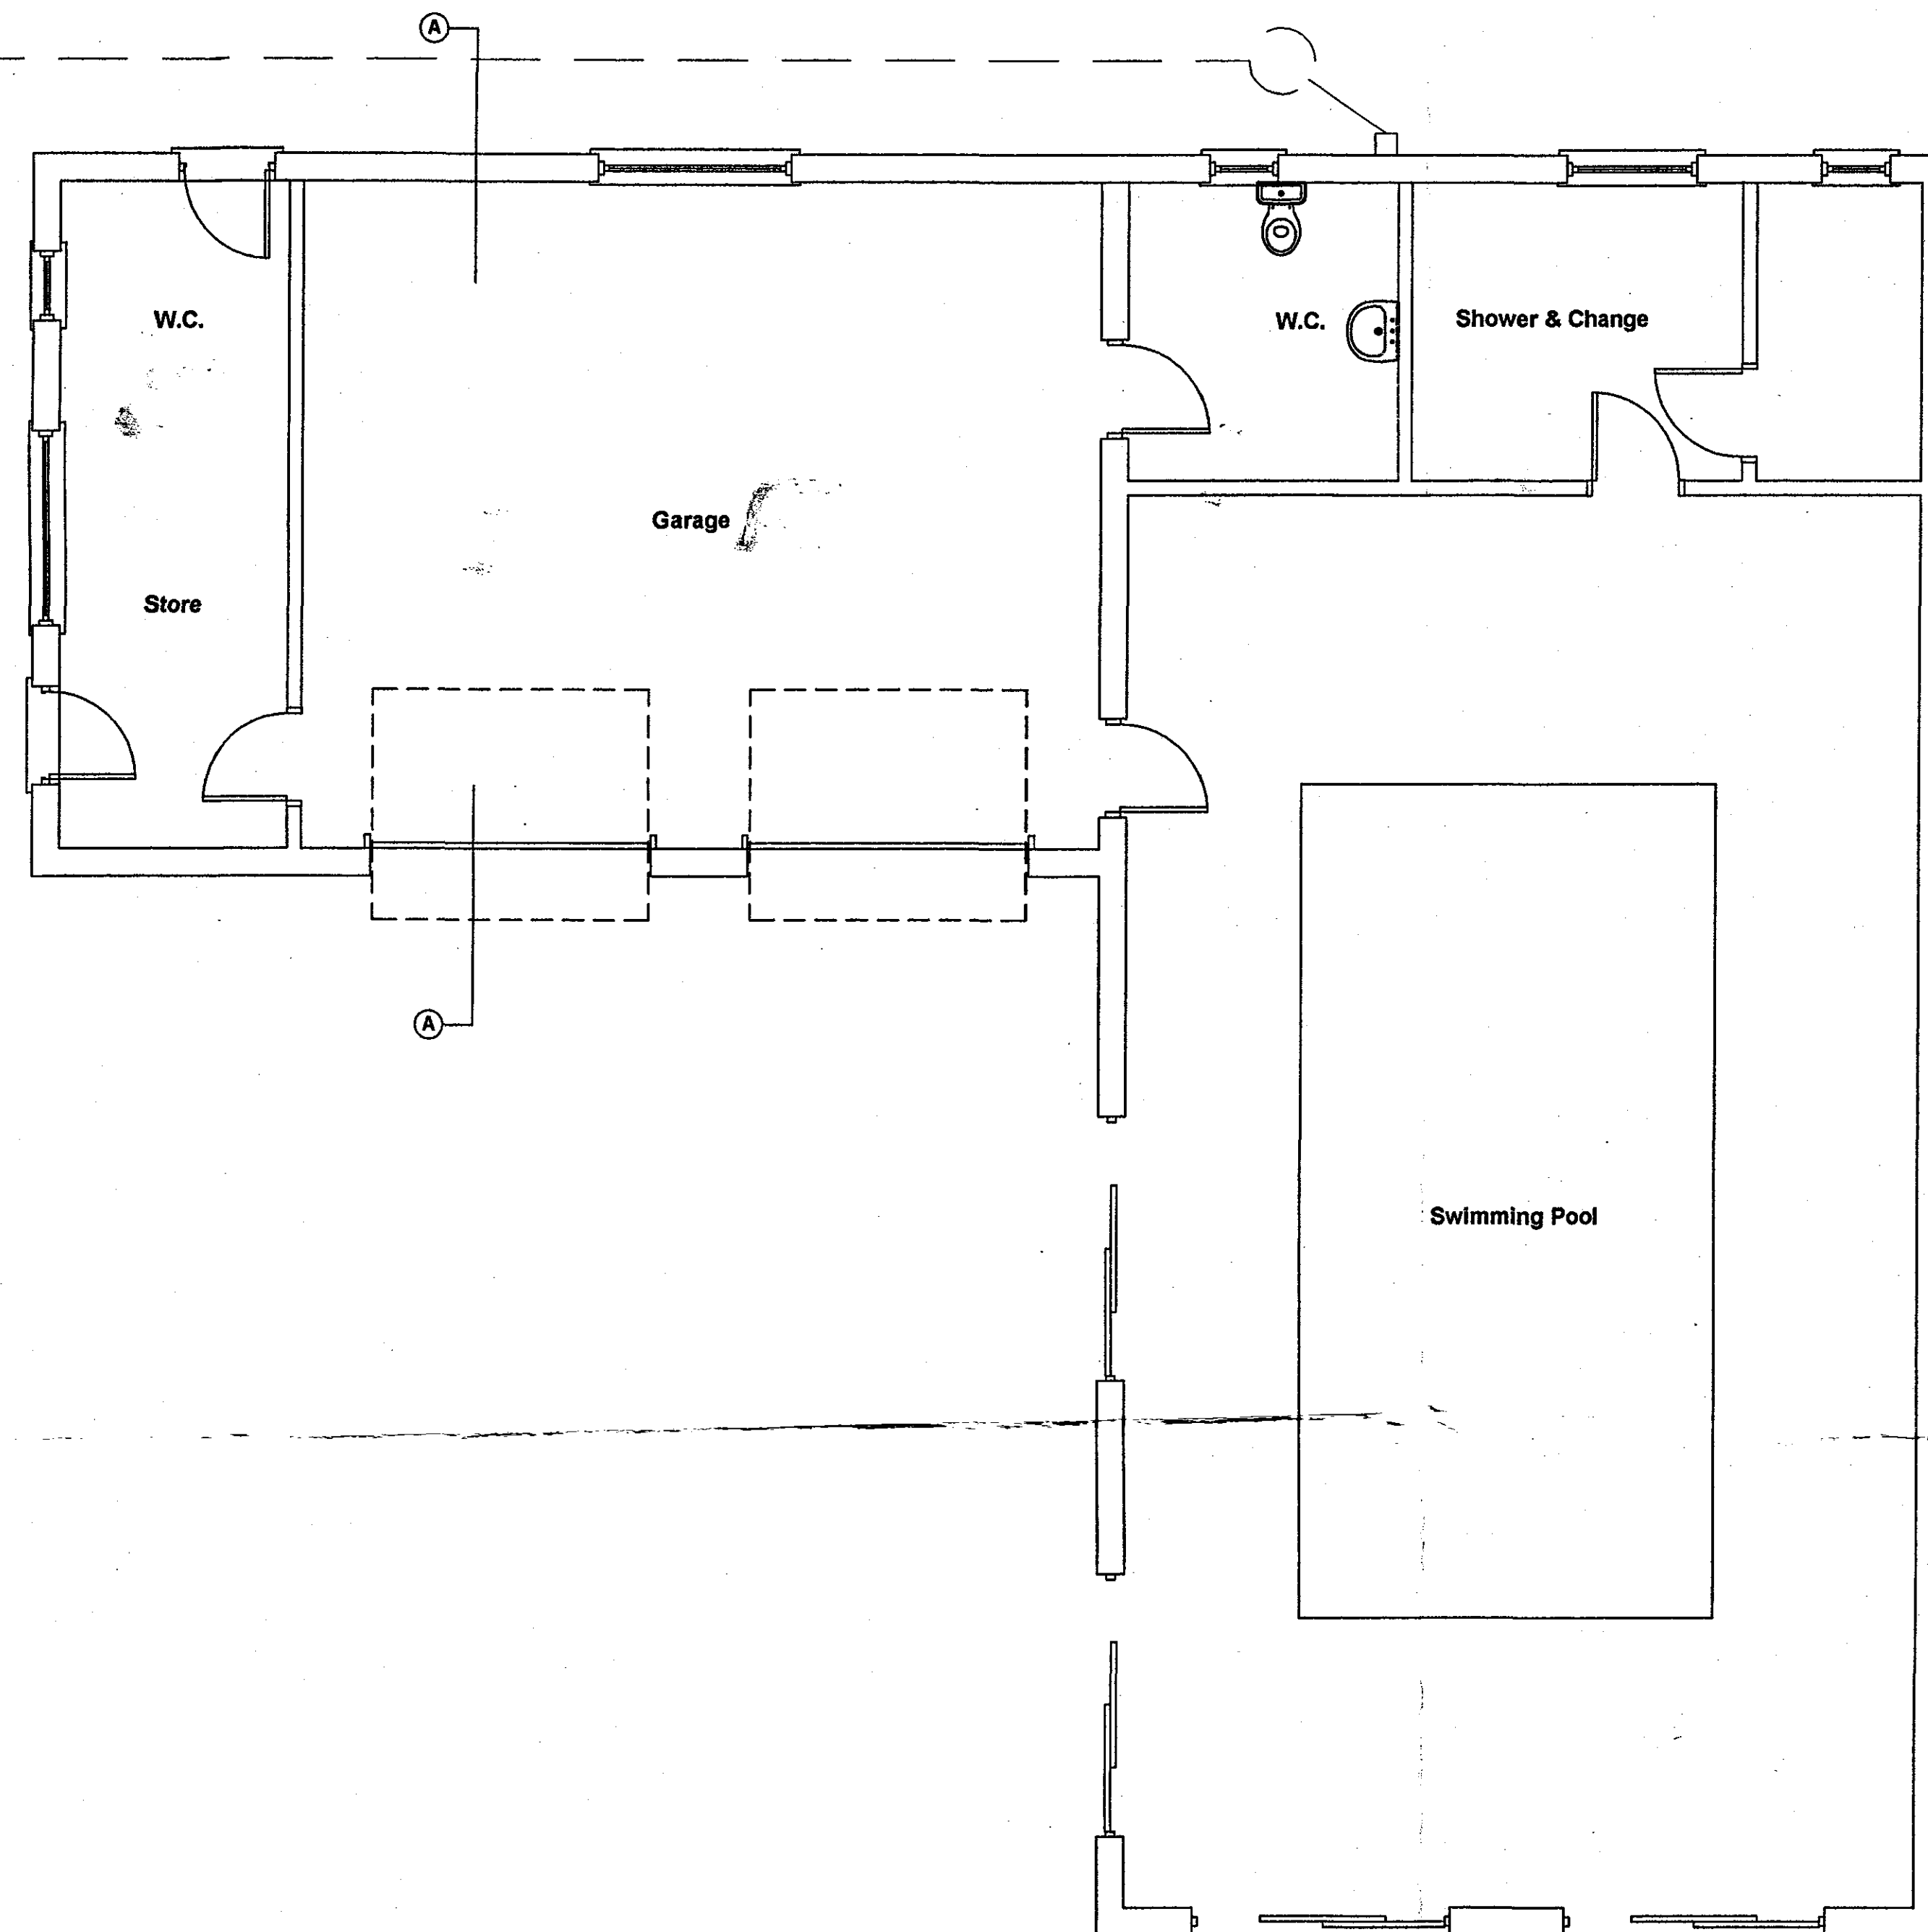


Existing Ground Floor Plan
Scale 1:50

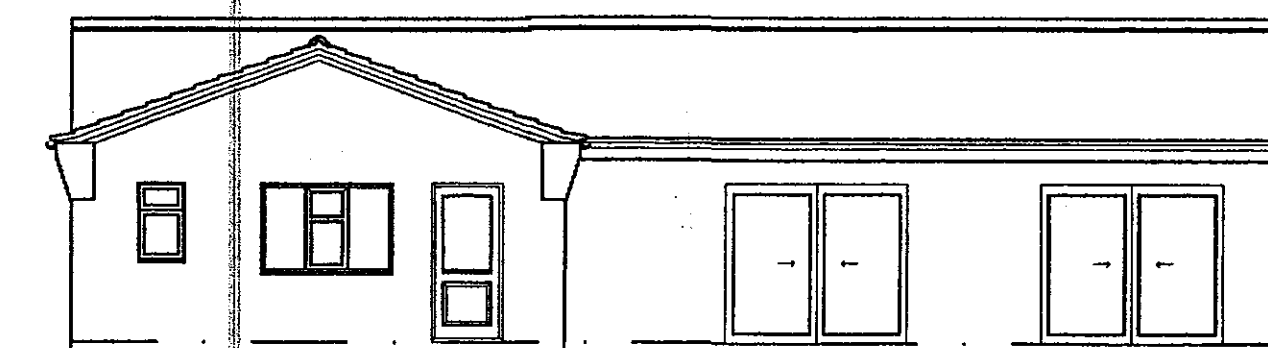


Existing Side Elevation
Scale 1:100

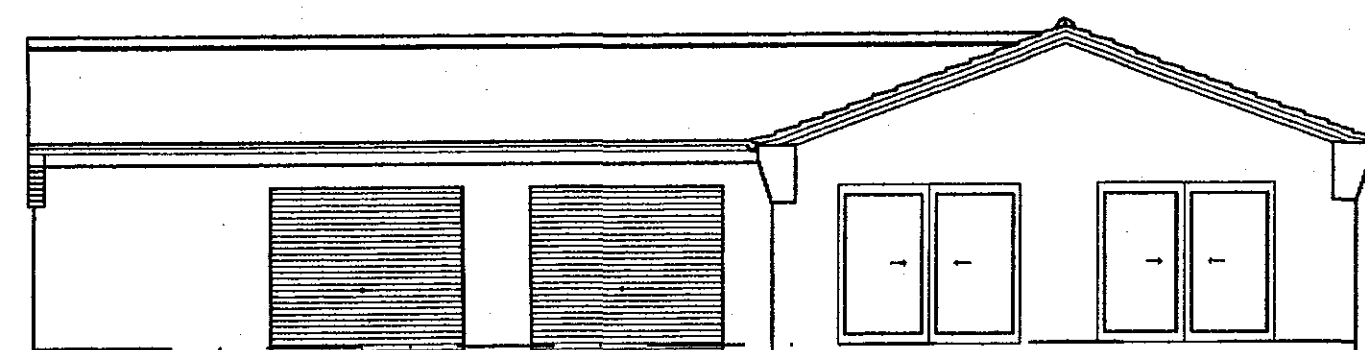

Existing Front Elevation
Scale 1:100

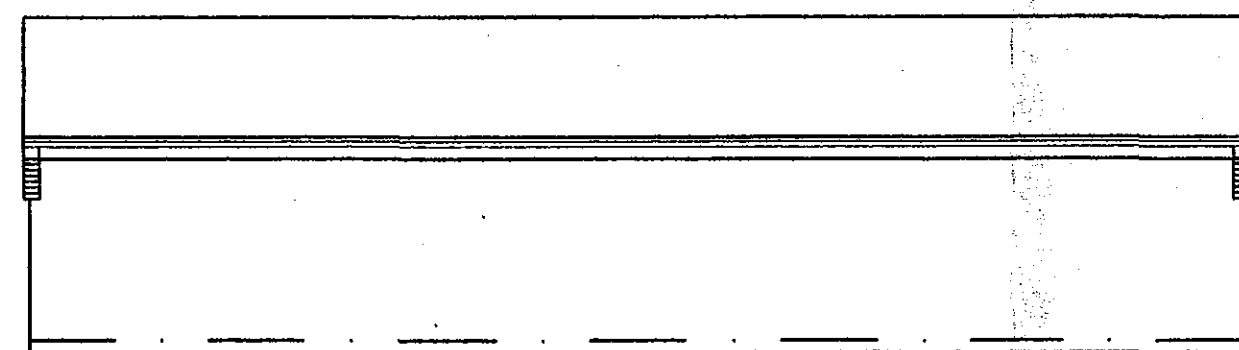

Existing Side Elevation
Scale 1:100

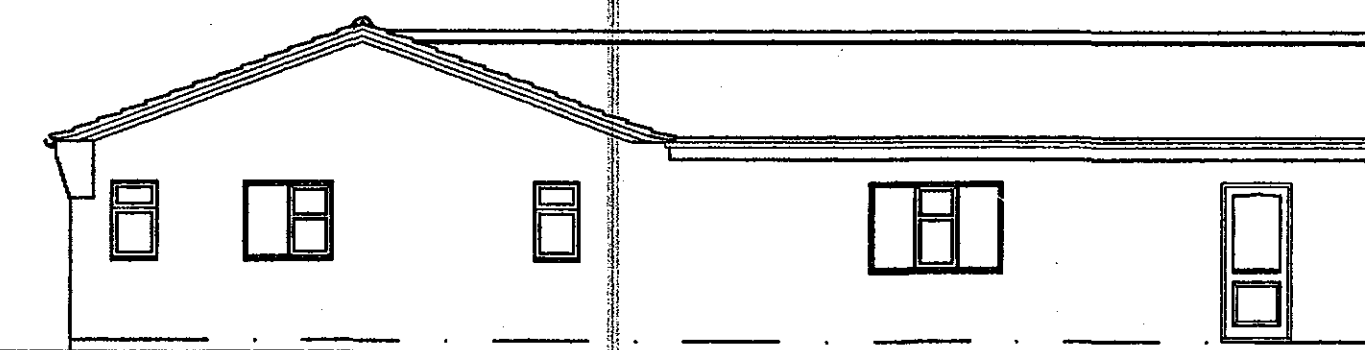

Existing Rear Elevation
Scale 1:100

14 APR 2009
430/08

Client :
Mr & Mrs D Croucher
179 Rookery Rd
Sutton Bridge
PE12 9QG

Site :
Proposed Change of Use to
Commercial "Day Spa"

remway
Design Ltd
2 Red Lion Street
Spalding
PE11 1SX
Tel / Fax: 01775 768 921
Mobile: 07815 112 058
e-mail: jason@remwaydesign.co.uk

Date: Oct 07 Scale: As Noted

Drawing No:
1505-01