




Contractor to check all Dimensions on site prior to ordering materials / commencing work. Do Not Scale from this Drawing - If in doubt then please ask

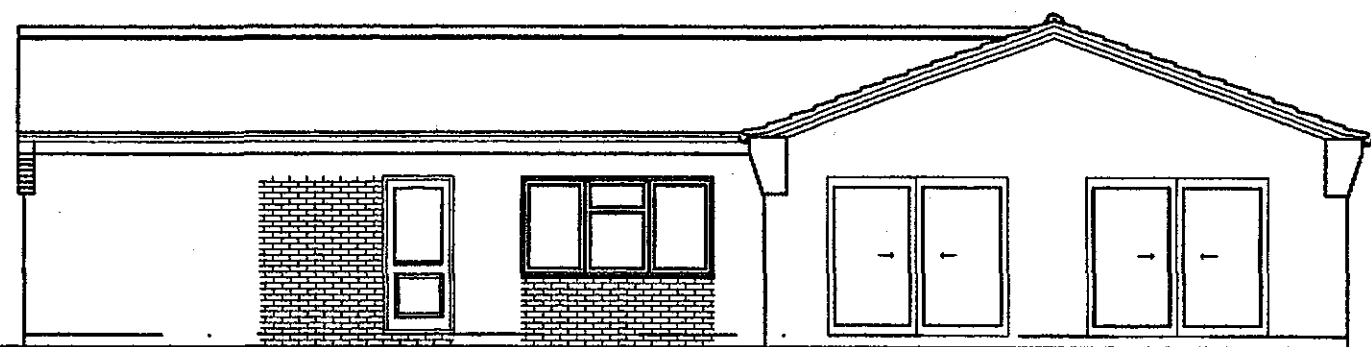


Proposed Front Elevation
Scale 1:100

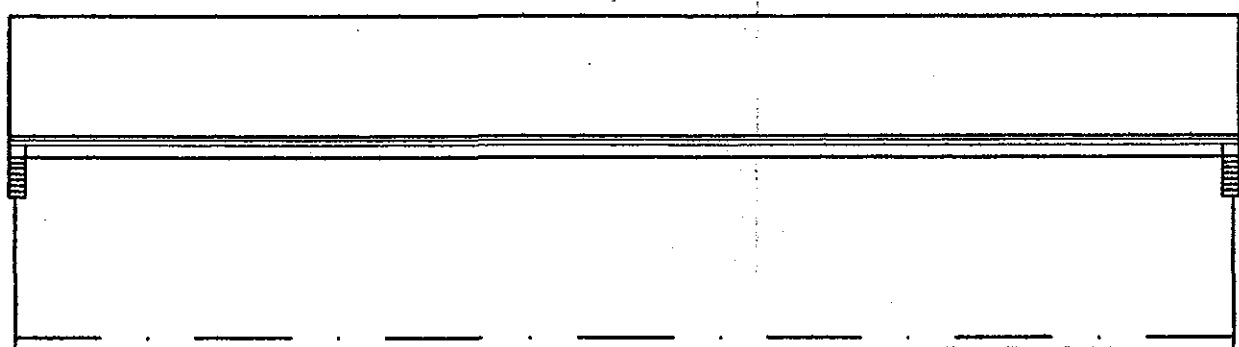


Proposed Side Elevation
Scale 1:100

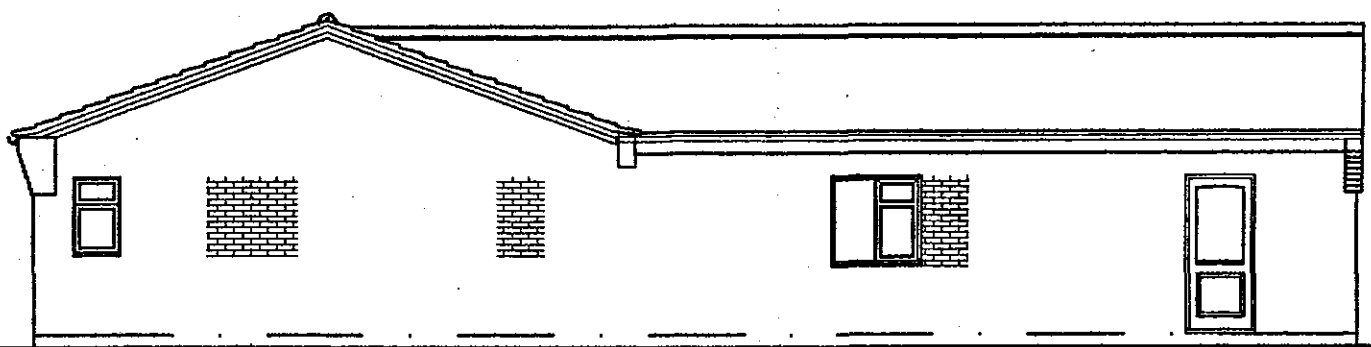

Proposed Rear Elevation
Scale 1:100

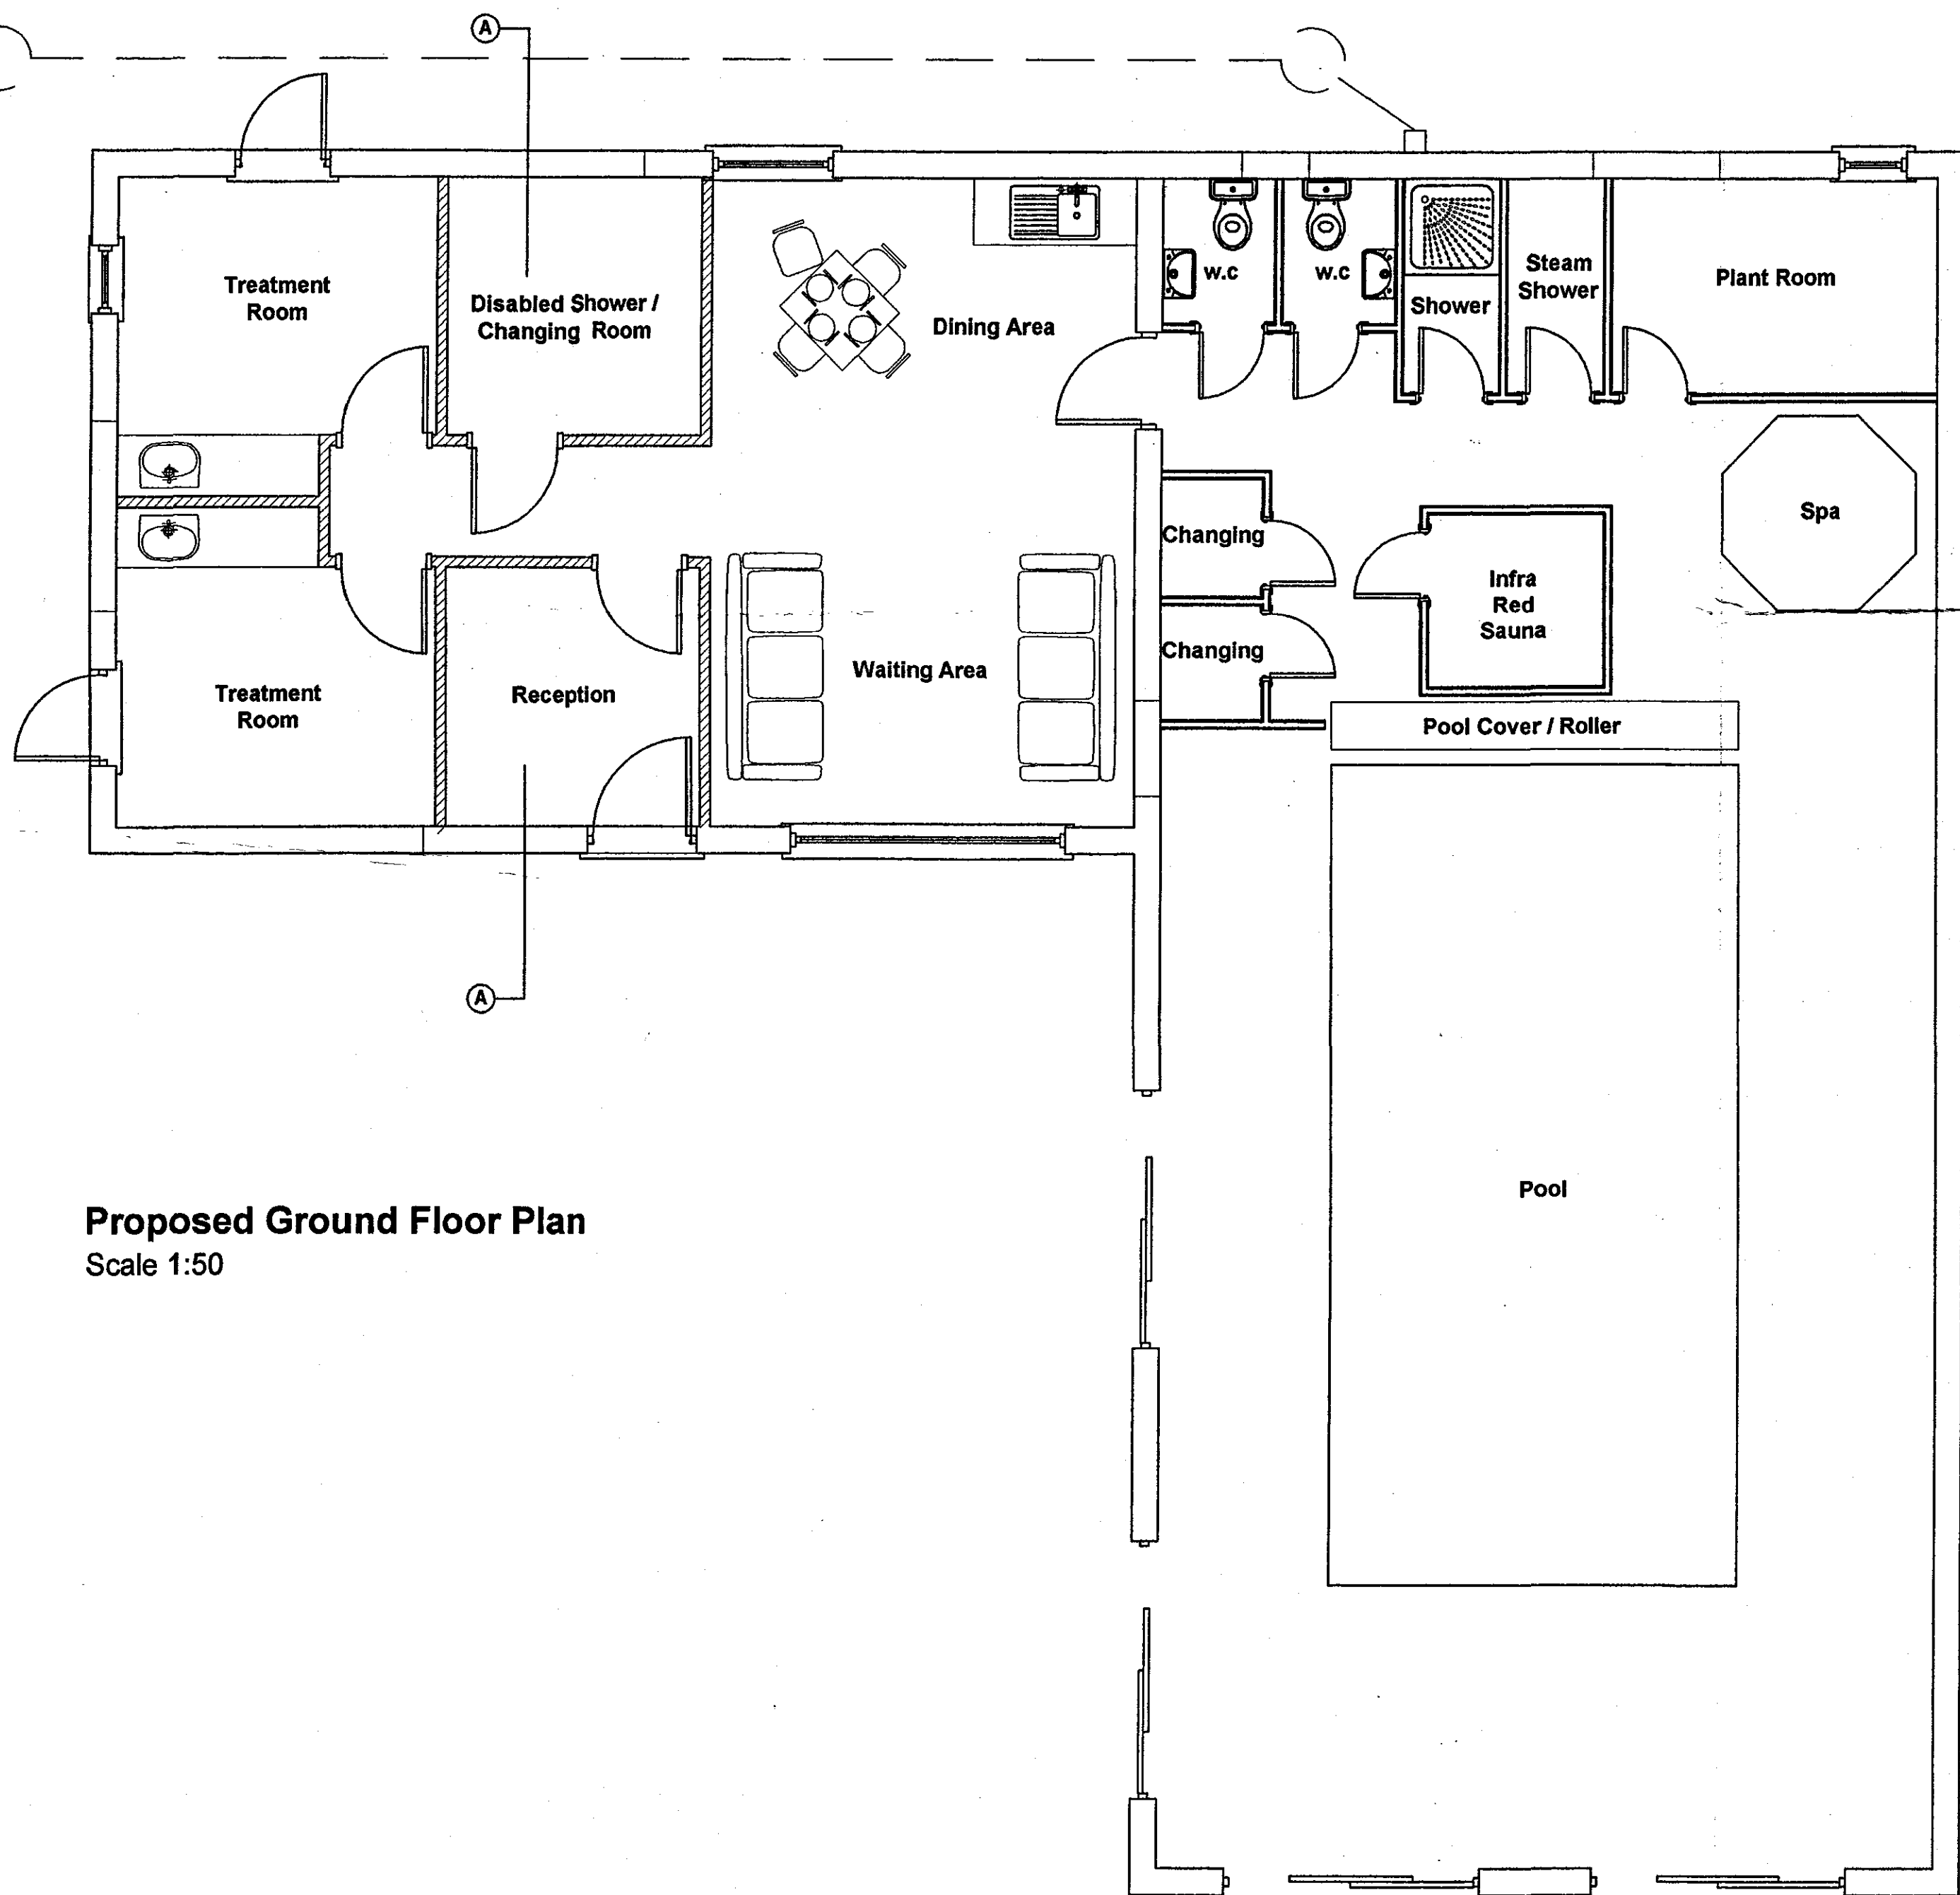

Proposed Ground Floor Plan
Scale 1:50

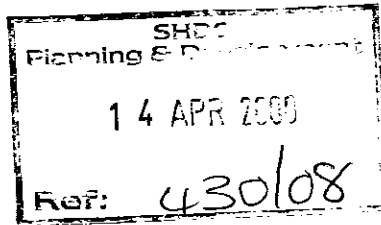

Client :
Mr & Mrs D Croucher
179 Rookery Rd
Sutton Bridge
PE12 9QG

Site :
Proposed Change of Use to
Commercial "Day Spa"

remway
Design Ltd
2 Red Lion Street
Spalding
PE11 1SX
Tel / Fax: 01775 788 921
Mobile: 07815 112 058
e-mail: jason@remwaydesign.co.uk

**DETERMINED
PLAN**

Date: Oct 07 Scale: As Noted

Drawing No:
1505-02