



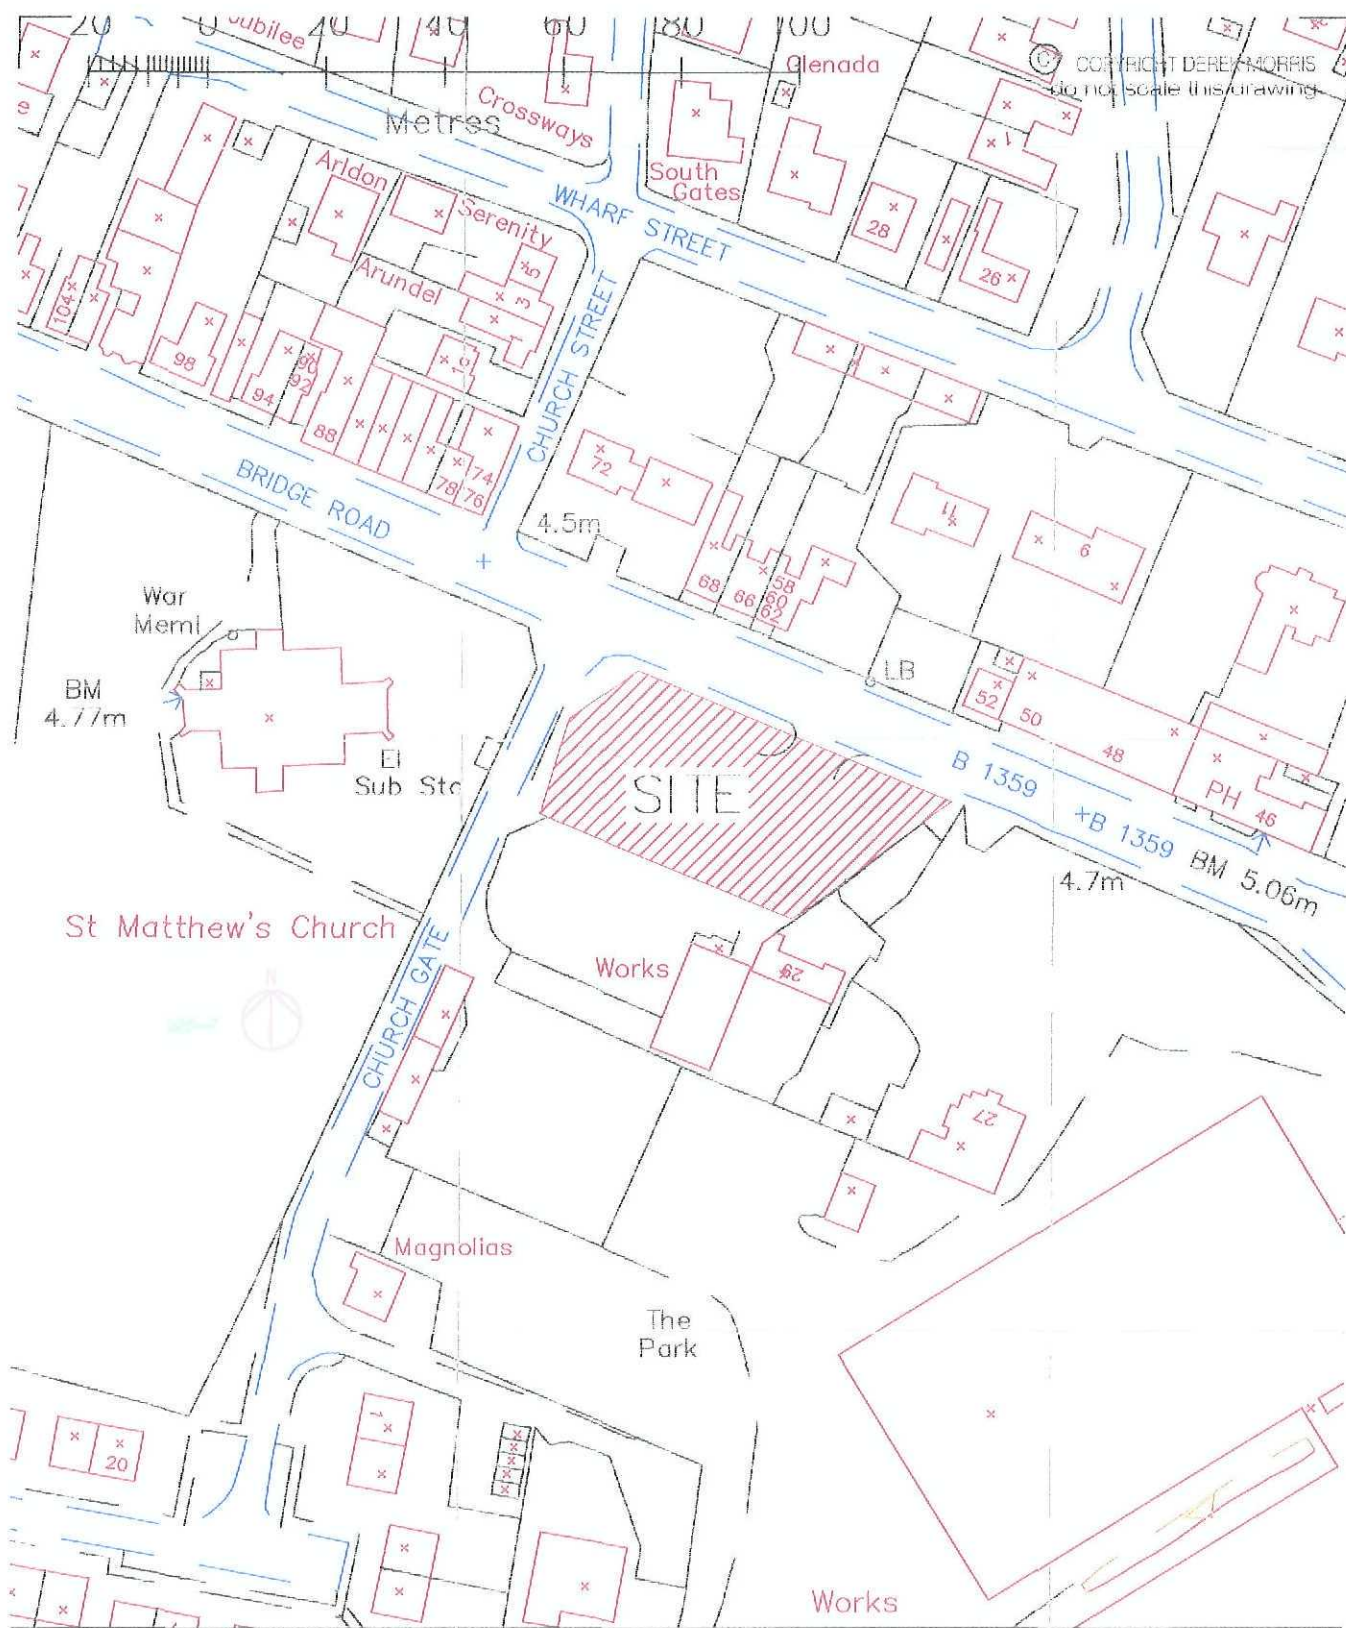

Planning No. 25/04/2012
 Ref: 0441-10

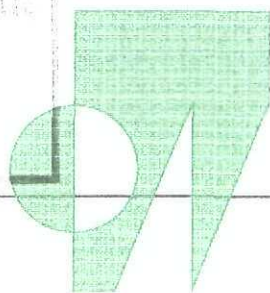

CLIENT + L C S PROPERTY LTD
 PROJECT + SUTTON BRIDGE

DRAWING + LOCATION PLAN


JOB NUMBER + 29-32

DRAWING NUMBER + 295241

SCALE + 1:1250


REVISION +

DEREK MORRIS ARCHITECTS LIMITED
 THE STUDIO + MALT KILN ROAD + FENTON + LINCOLN - LN1 2LX
 Telephone + 01427 716910 Email derek.morris@btconnect.com

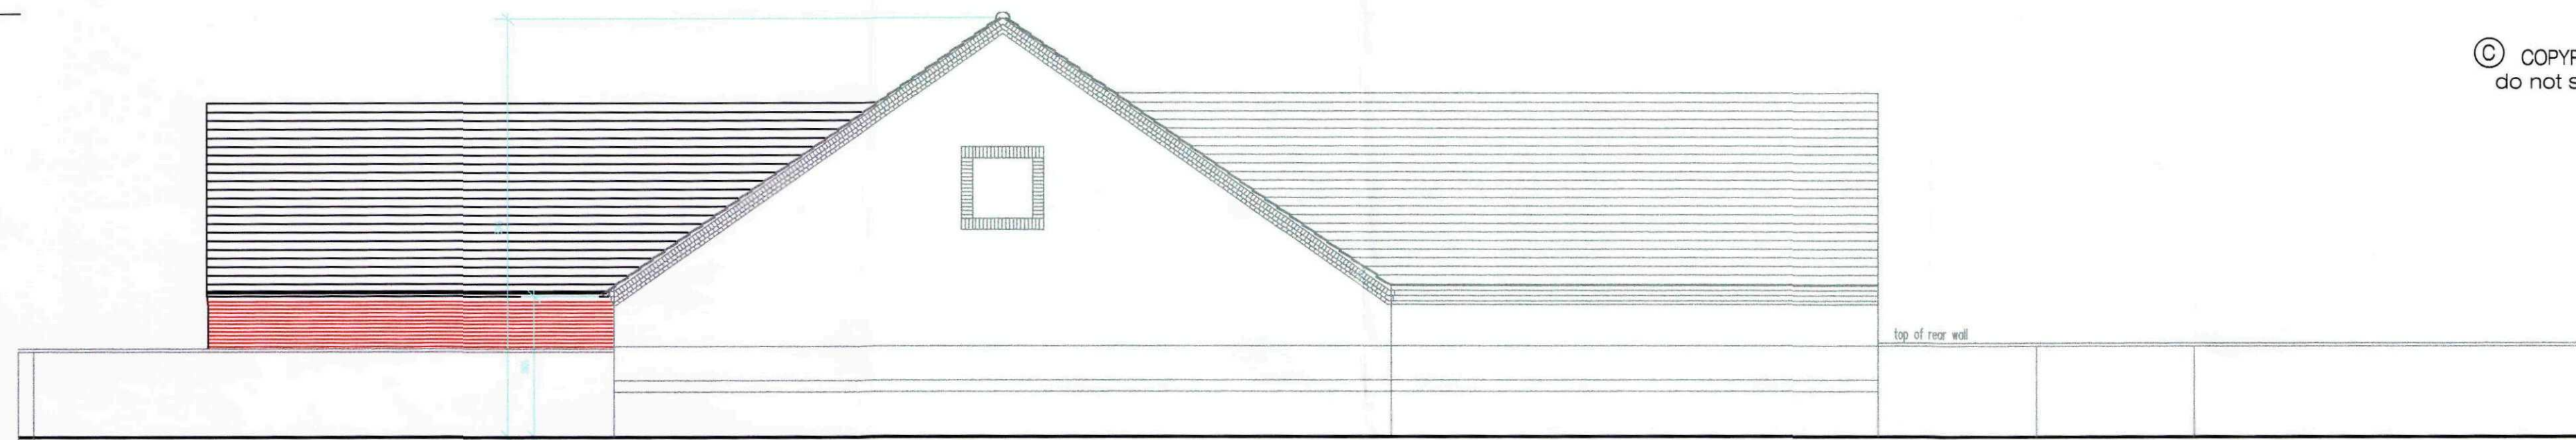

SOUTH ELEVATION

MATERIALS
WALLS - BISTOCK ANGLIAN RED RUSTIC FACING BRICK
WITH BISTOCK ANGLIAN BUFF SOLDIER COURSE
ROOF - BLUE BLACK ETERNIT COMPOSITE SLATE ROOFING
WINDOWS - HIPCA WHITE POWDER COATED ALUMINIUM
DOORS - PAINTED SOFTWOOD
SHUTTERS - WHITE POWDER COATED SLOTTED ALUMINIUM SHUTTERS
WITH SHUTTER BOX HIDDEN BEHIND GABLE
RAINWATER GOODS - BLACK UPVC
SERVICE YARD - BRUSH FINISH CONCRETE WITH TROWELLED MARGINS
CAR PARK - HOT ROLLED ASPHALT WITH THERMOPLASTIC MARKING

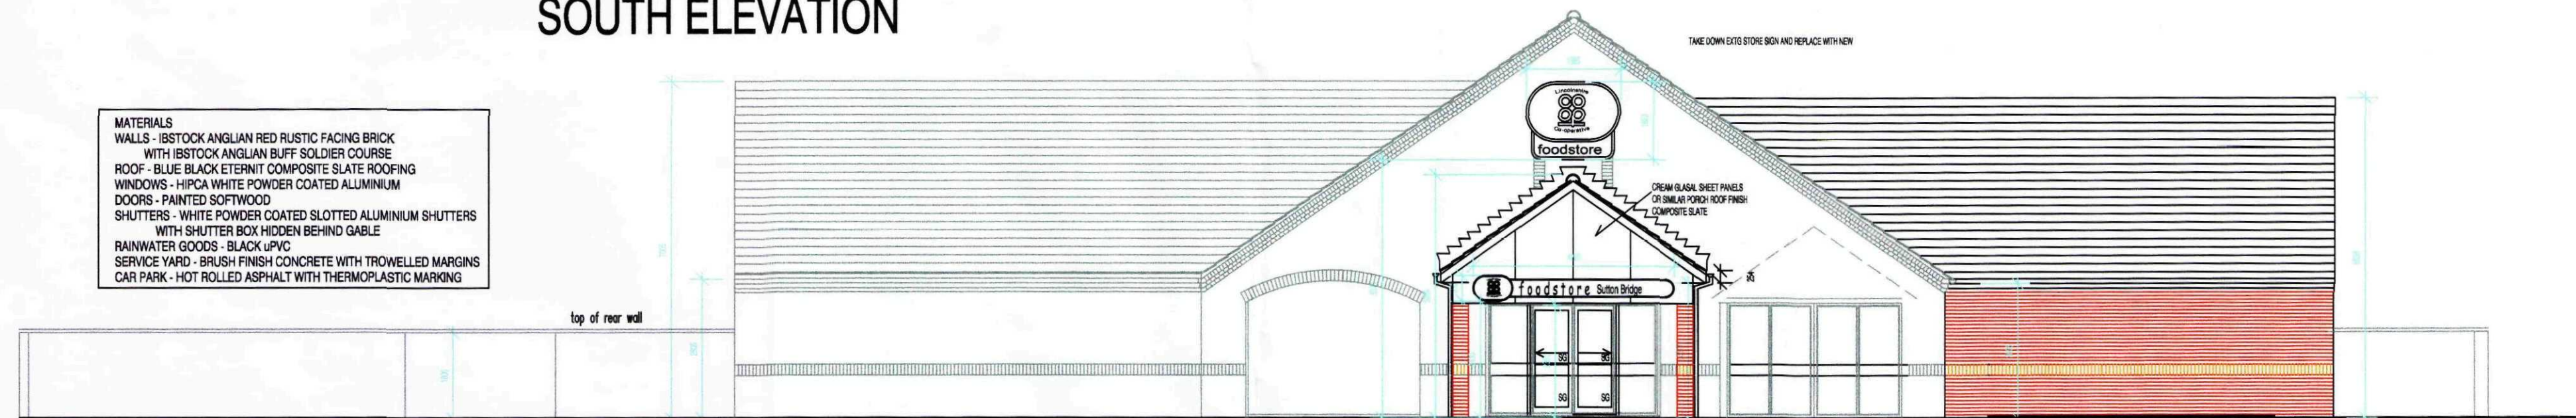


NORTH ELEVATION


CUT THROUGH EXIST CAVITY WALL WITHIN EXIST ARCH
BUILD IN NEW SPICES & LINTEL NEW ROLLER SHUTTER
NEW ALUMINIUM AUTO SLIDING DOORS COLOUR HIPCA WHITE

REMOVE EXIST DOOR AND FRAME REMOVE EXIST CANOPY
MAKE GOOD TO BROOKWORK
BUILD IN NEW ALUMINIUM WINDOW COLOUR HIPCA WHITE

INSTALL NEW INTERNAL ROLLER SHUTTER
OF WHITE PERFORATED LATHE ALUMINIUM
WHITE ALUMINIUM FACED TURNING PIECE
NEW WHITE ALUMINIUM DOUBLE GLAZED WINDOWS



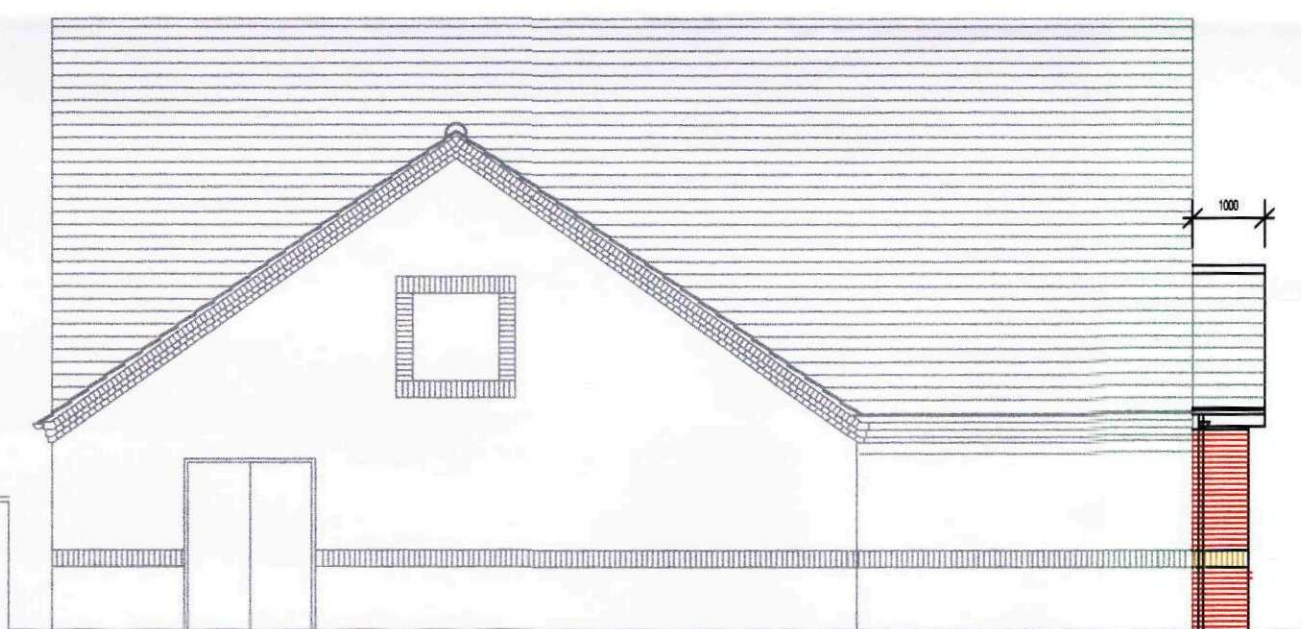


EAST ELEVATION

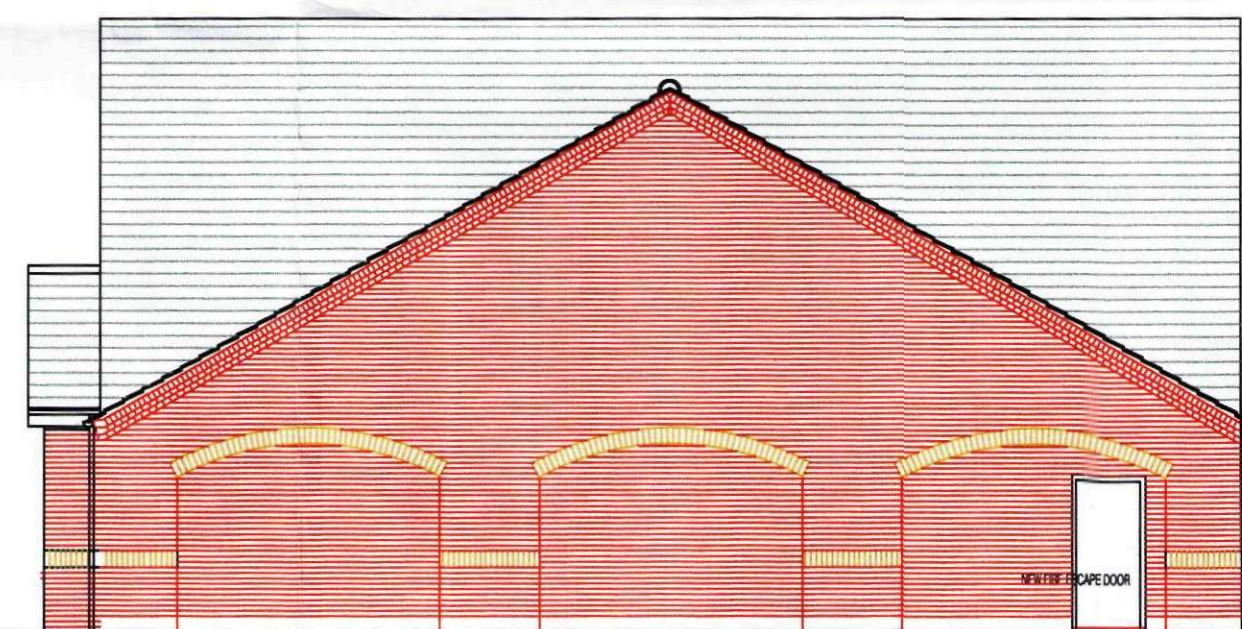

WEST ELEVATION

SHDC
Planning & Development
26 MAY 2010
Ref: 0441-10

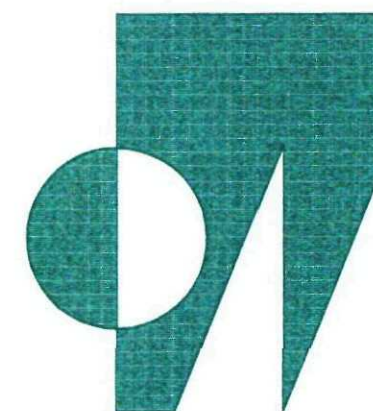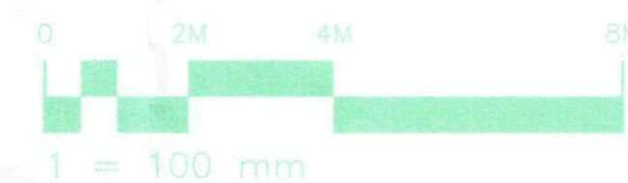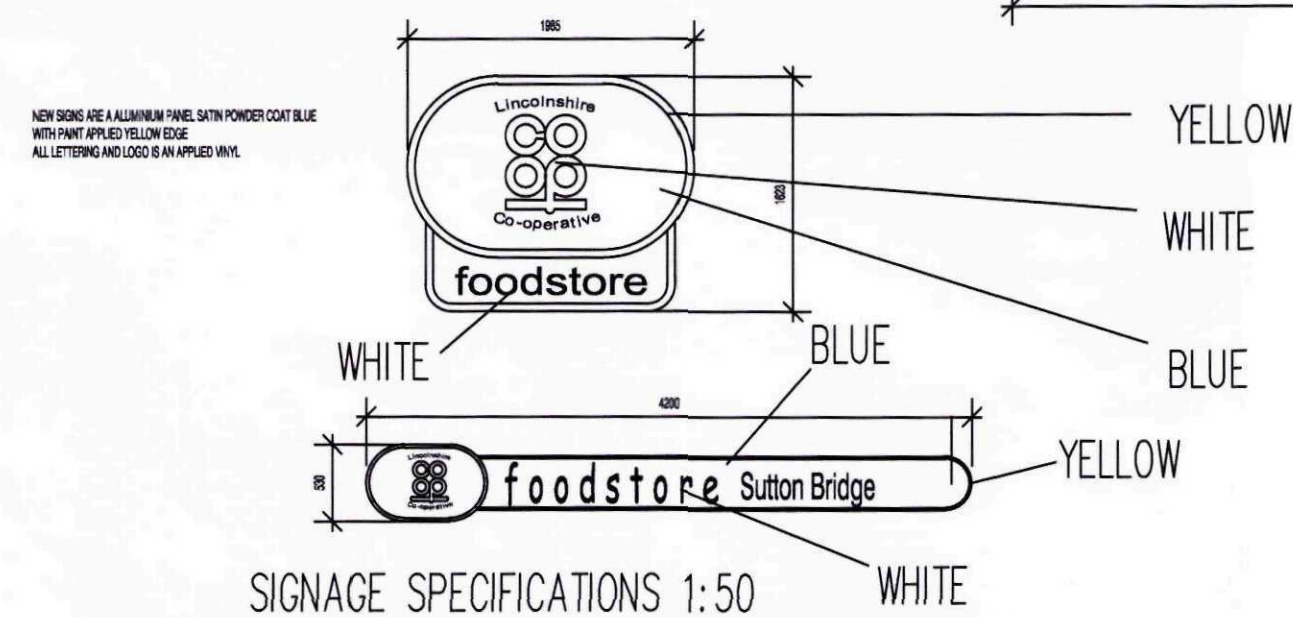

CLIENT + Lincs COOP SOCIETY
PROJECT + SUTTON BRIDGE

DRAWING + ELEVATIONS OF PROP EXTENSION


JOB NUMBER + 29-52

DRAWING NUMBER + 2952-02

SCALE + 1=100

REVISION + D

DEREK MORRIS ARCHITECTS LIMITED
THE STUDIO + MALT KILN ROAD + FENTON + LINCOLN + LN1 2EW
Telephone + 01427 718910 Email derek-morris@btconnect.com

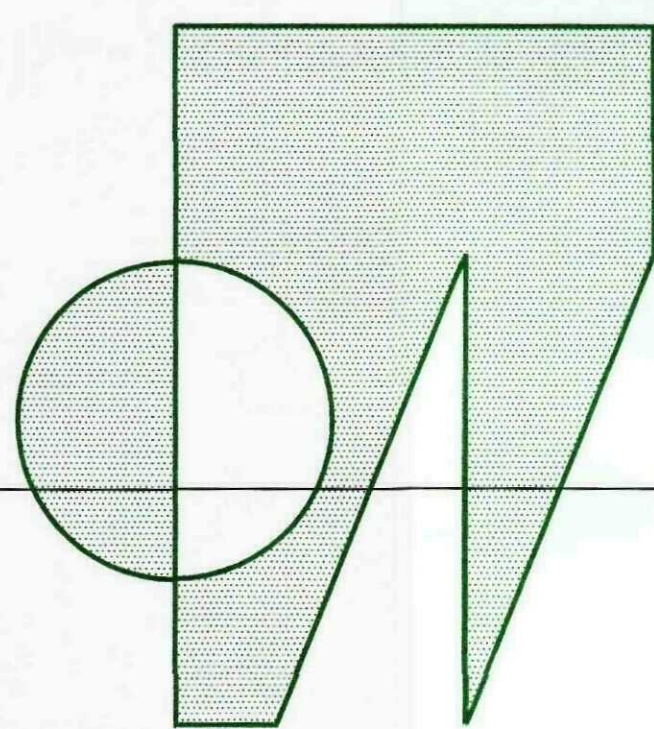

CLIENT + L C S PROPERTY LTD

PROJECT + SUTTON BRIDGE

DRAWING + SITE LAYOUT PLAN AS PROPOSED

JOB NUMBER + 29-52

DRAWING NUMBER + 2952-06

SCALE + 1-500

REVISION +

DEREK MORRIS ARCHITECTS LIMITED

THE STUDIO + MALT KILN ROAD + FENTON + LINCOLN + LN1 2EW

Telephone + 01427 718910 Email derek-morris@btconnect.com

2952
Planning & Development
26 MAY 2010
Ref: 0441-10