



BRIDGE ROAD

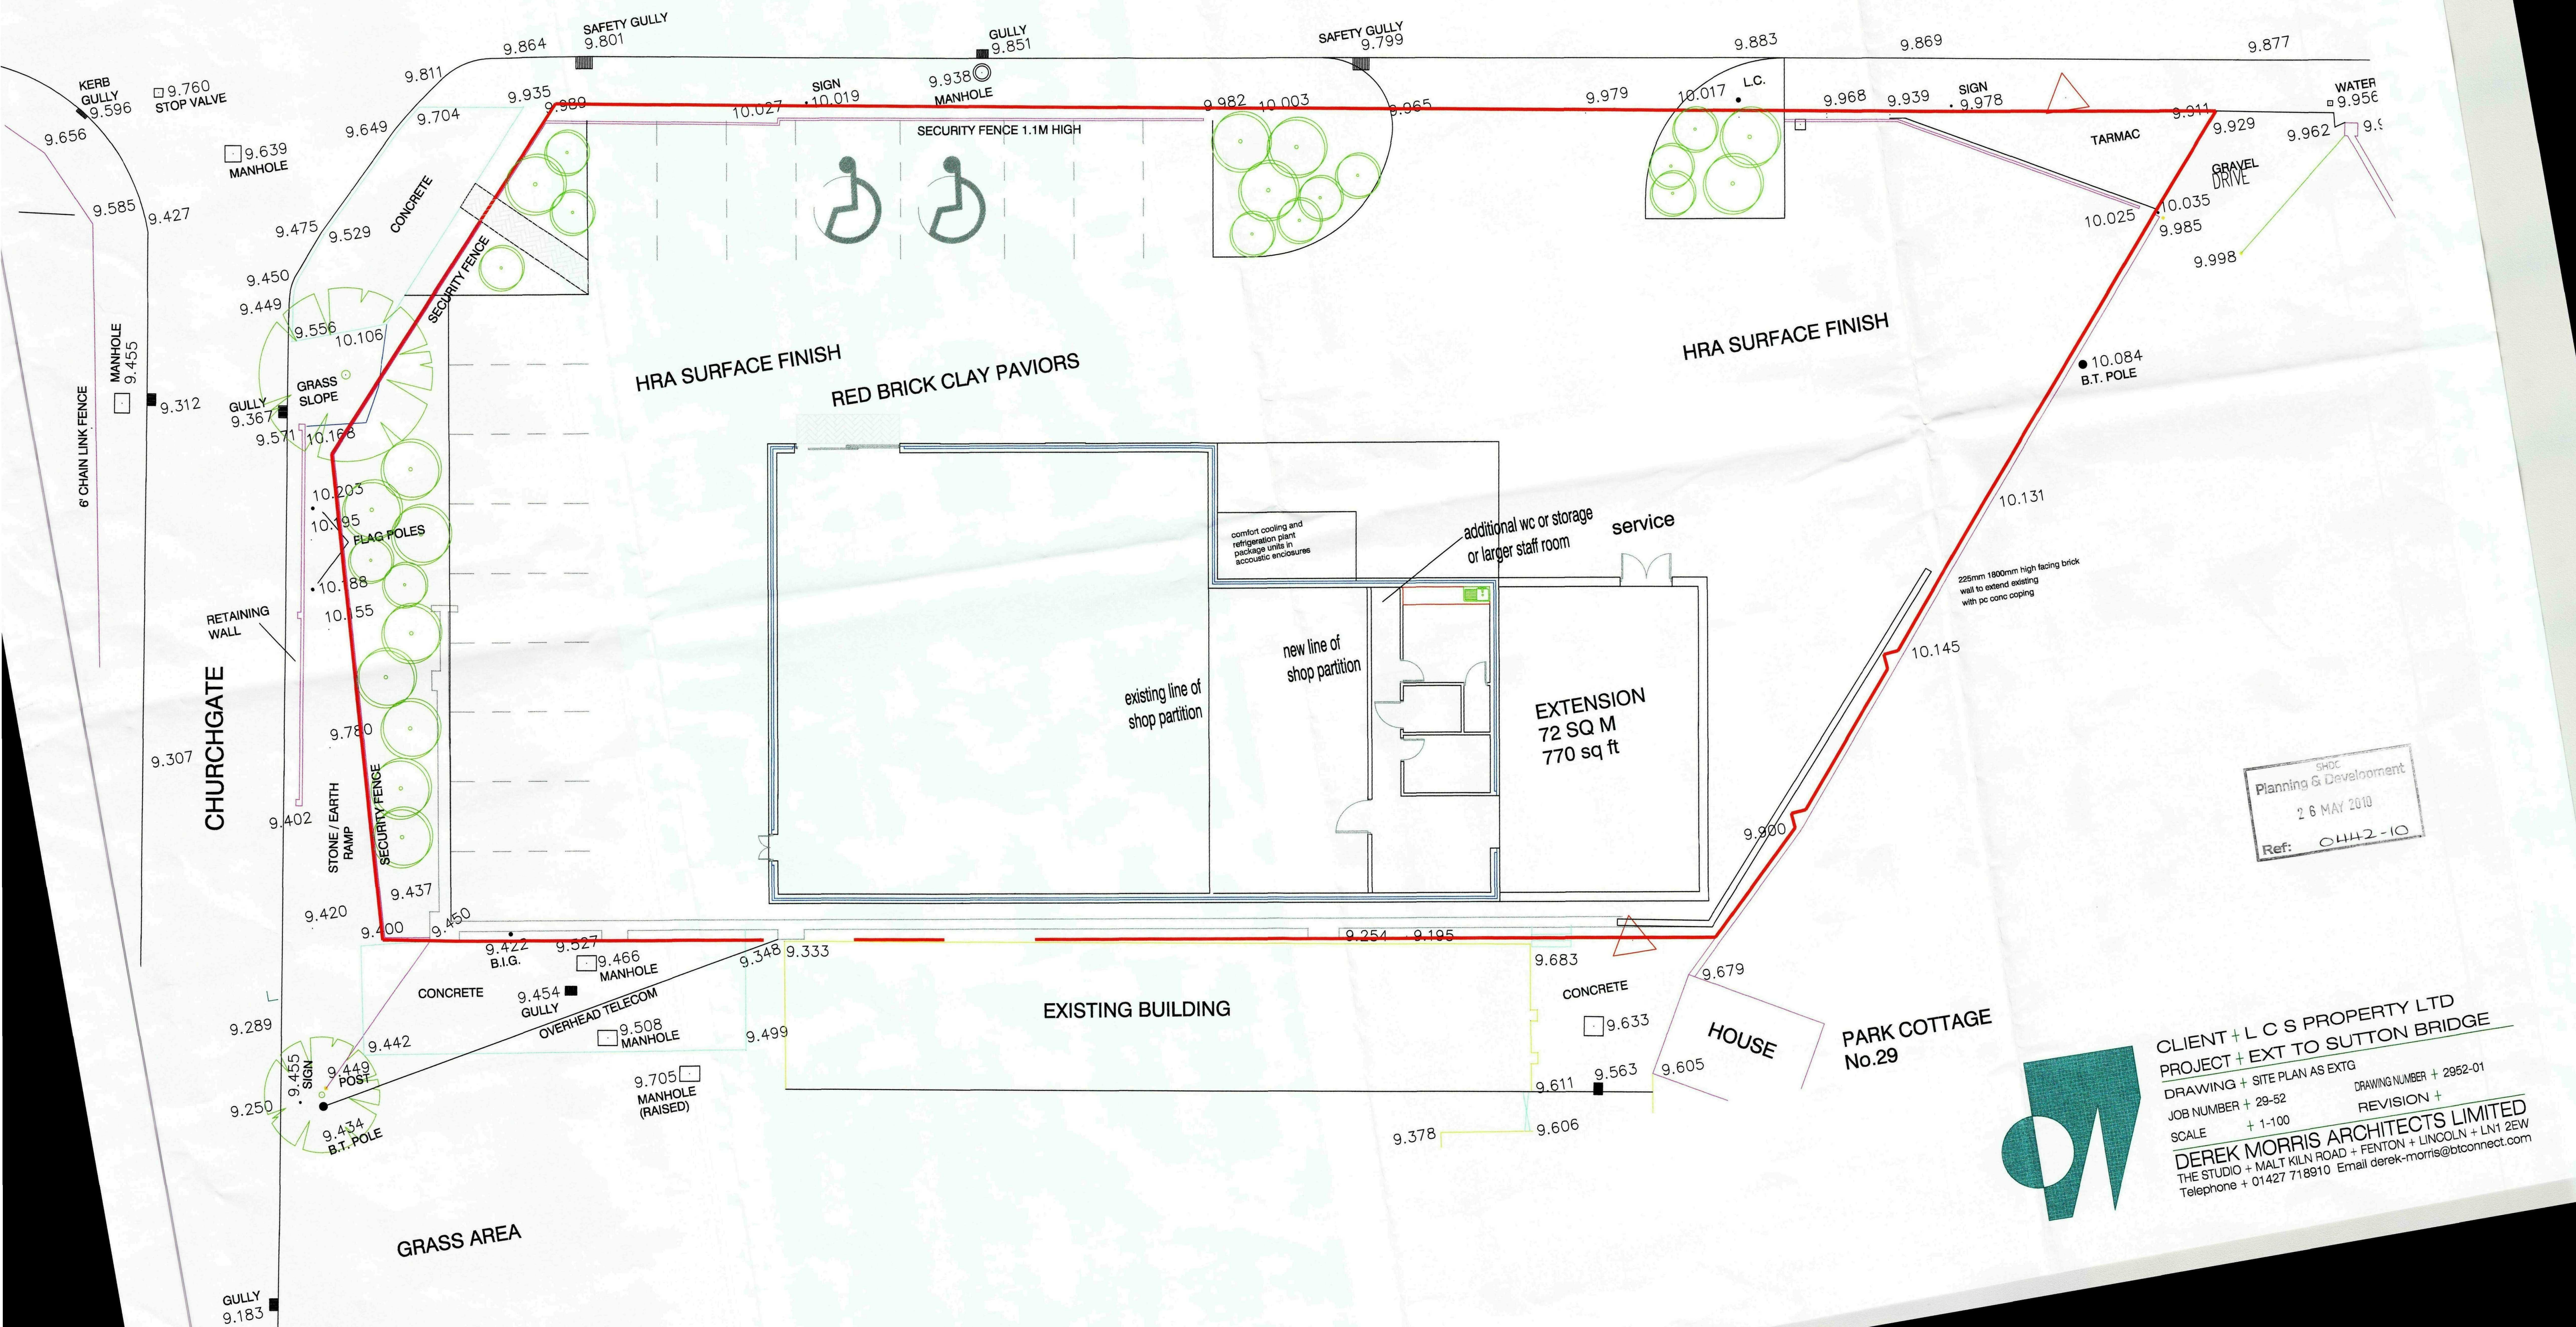


SHDC
Planning & Development
26 MAY 2010
Ref: 0442-10


CLIENT + L C S PROPERTY LTD
PROJECT + EXT TO SUTTON BRIDGE
DRAWING + SITE PLAN AS EXTG
JOB NUMBER + 29-52
SCALE + 1:100
DRAWING NUMBER + 2952-01
REVISION +
DEREK MORRIS ARCHITECTS LIMITED
THE STUDIO + MALT KILN ROAD + FENTON + LINCOLN + LN1 2EW
Telephone + 01427 718910 Email derek-morris@btconnect.com

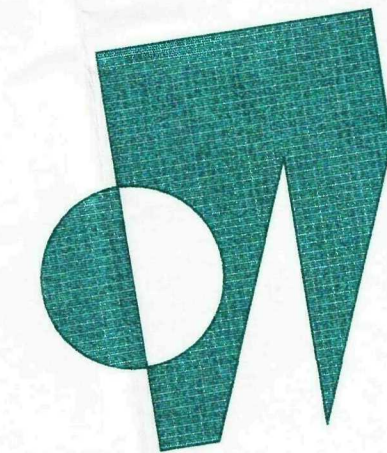


BRIDGE ROAD

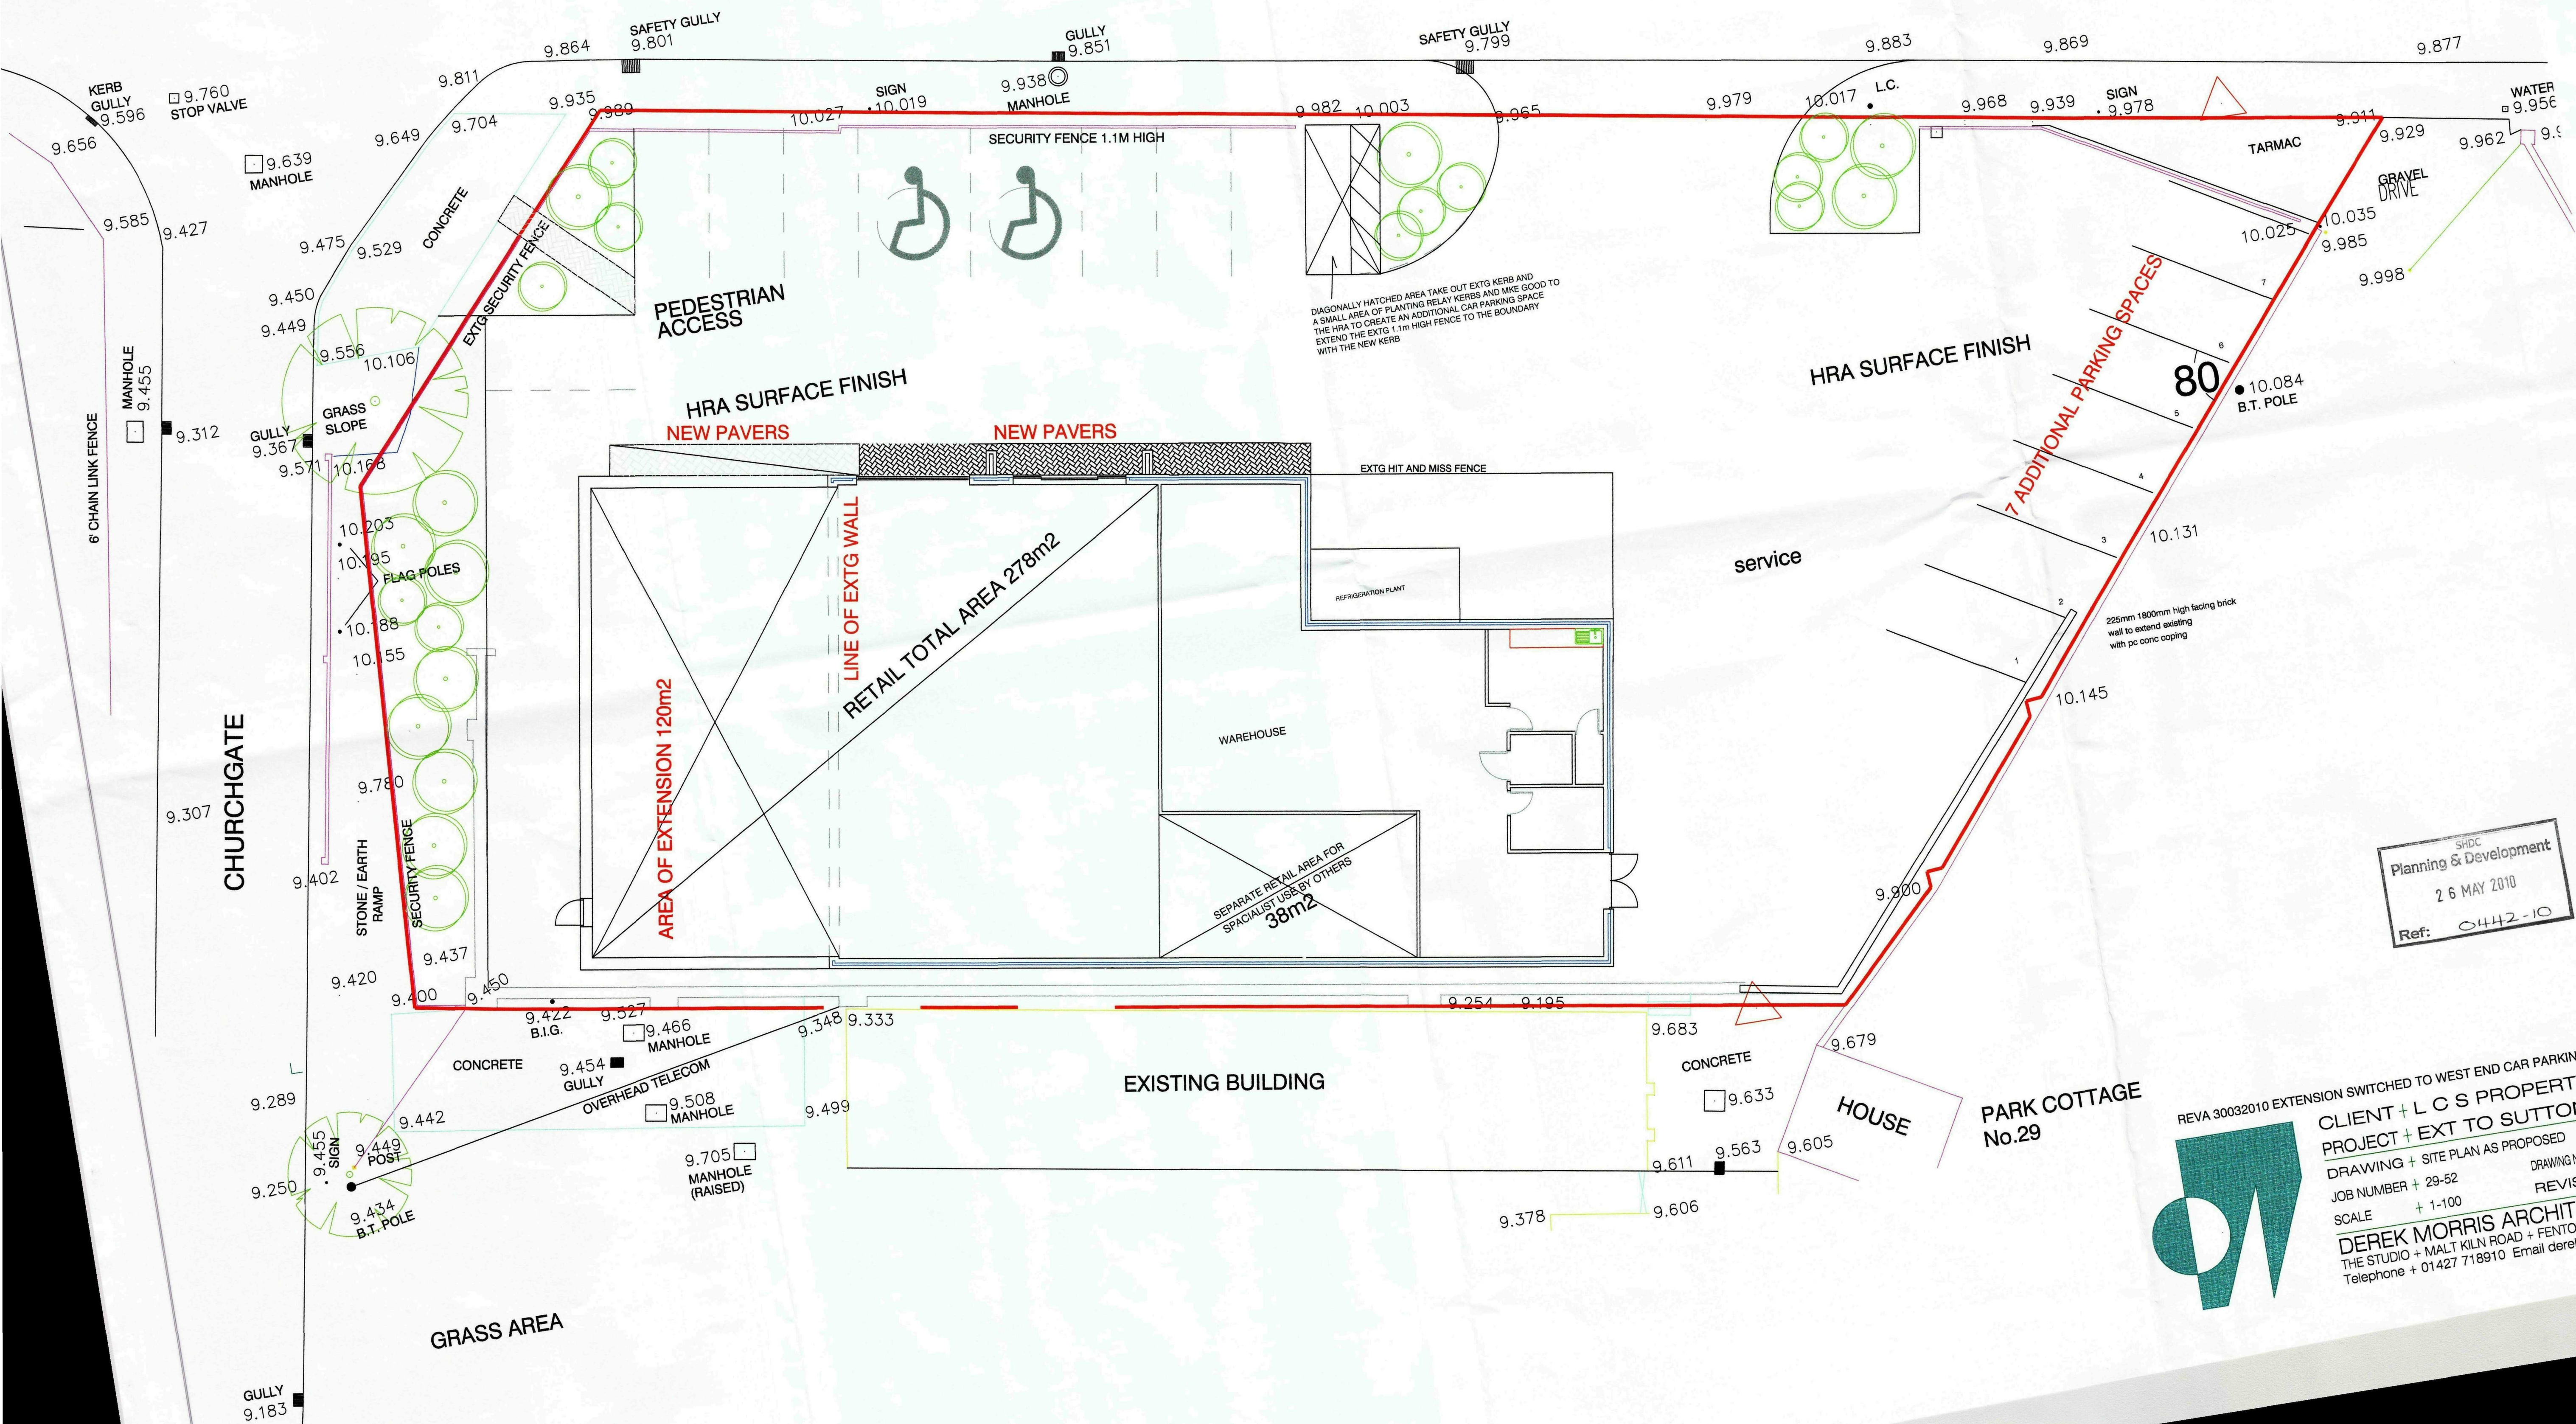


© COPYRIGHT DEREK MORRIS
do not scale this drawing

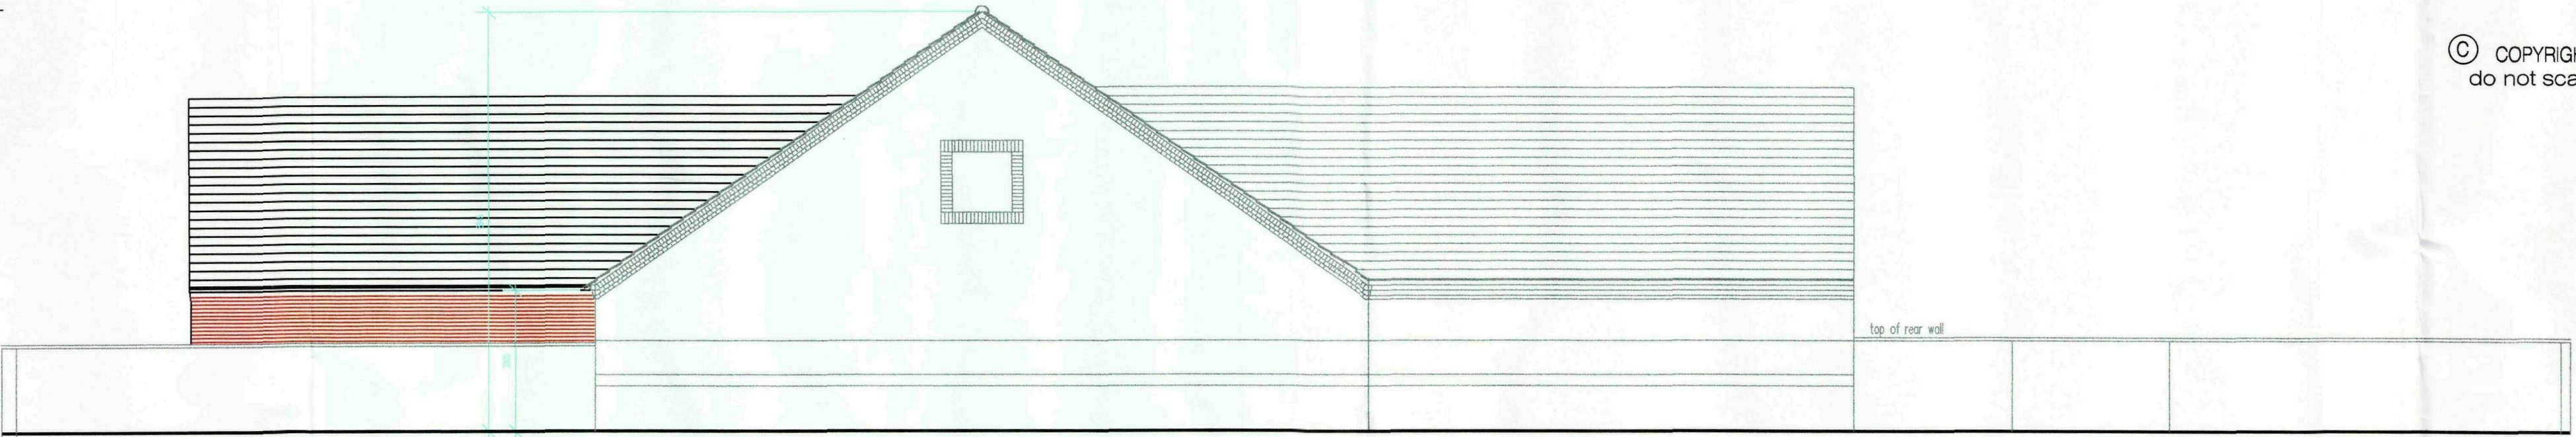


SOUTH ELEVATION

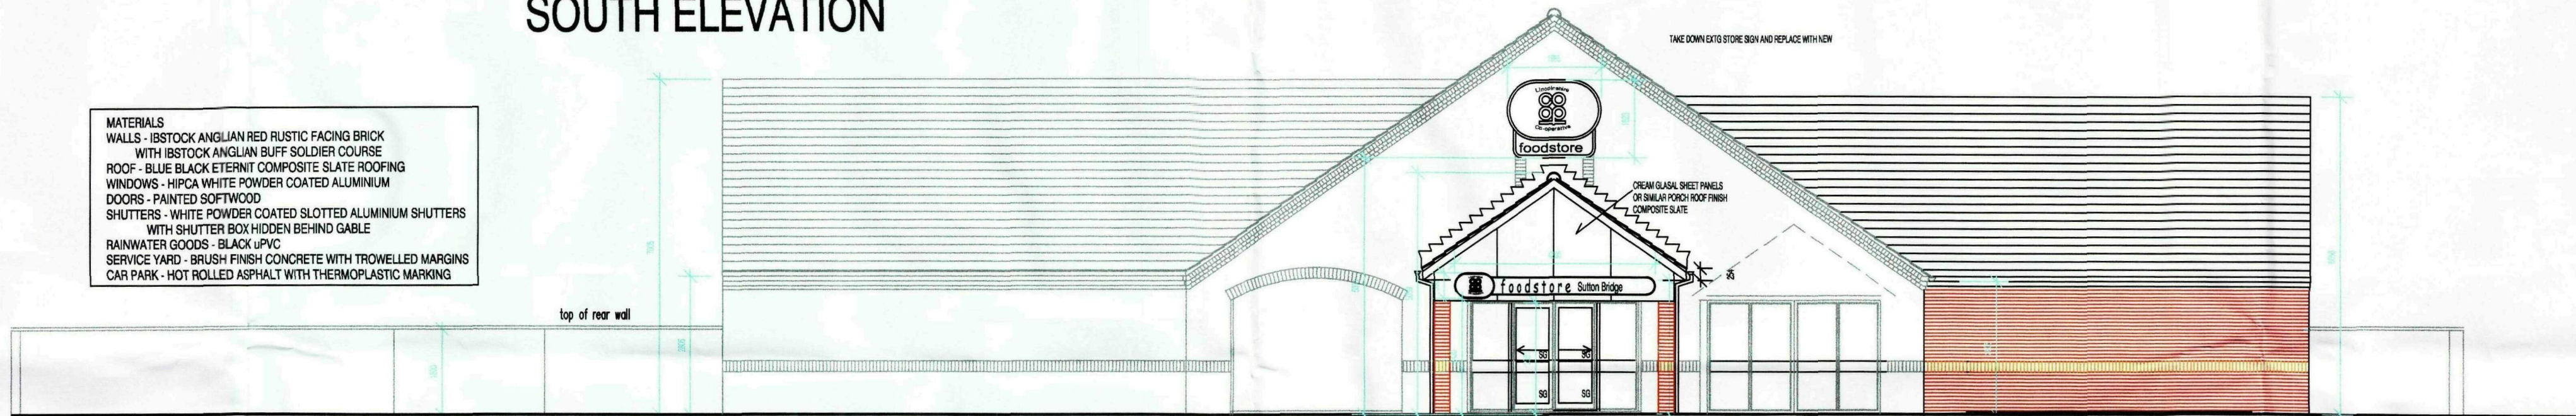


NORTH ELEVATION

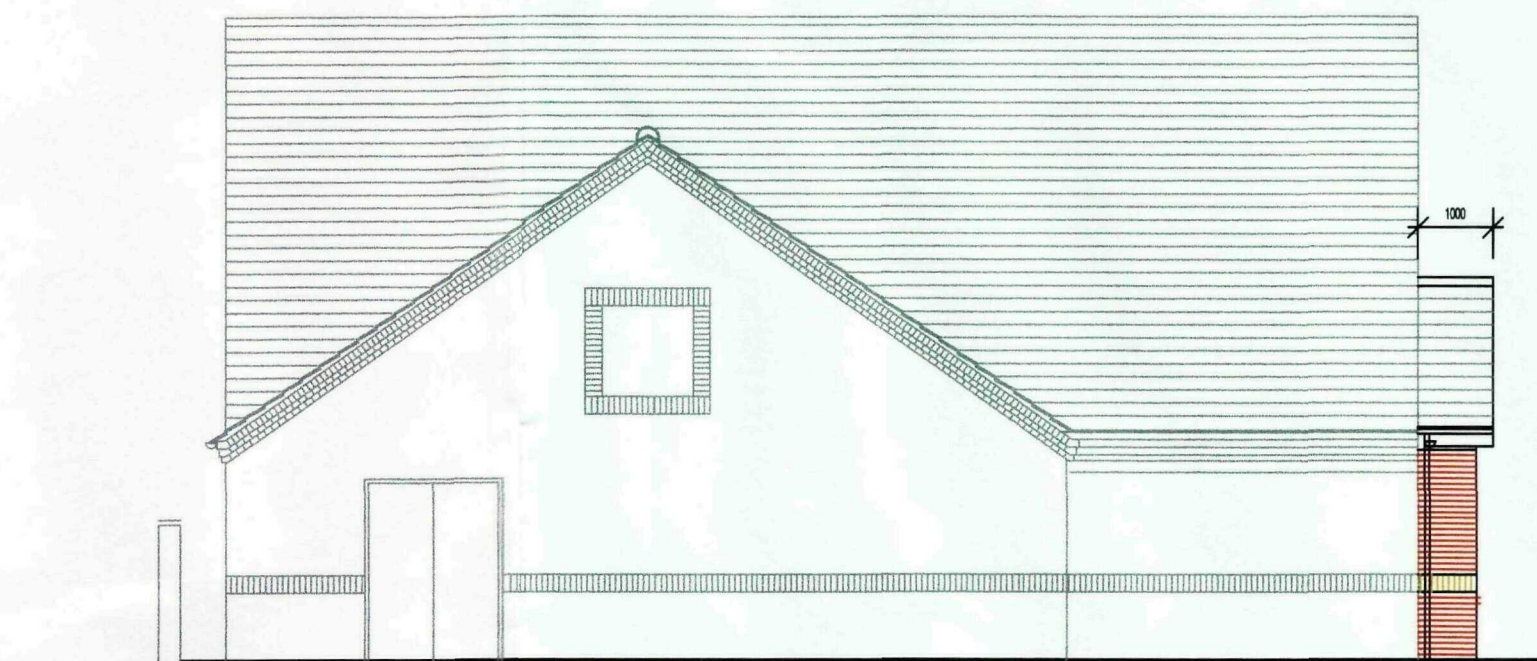



EAST ELEVATION

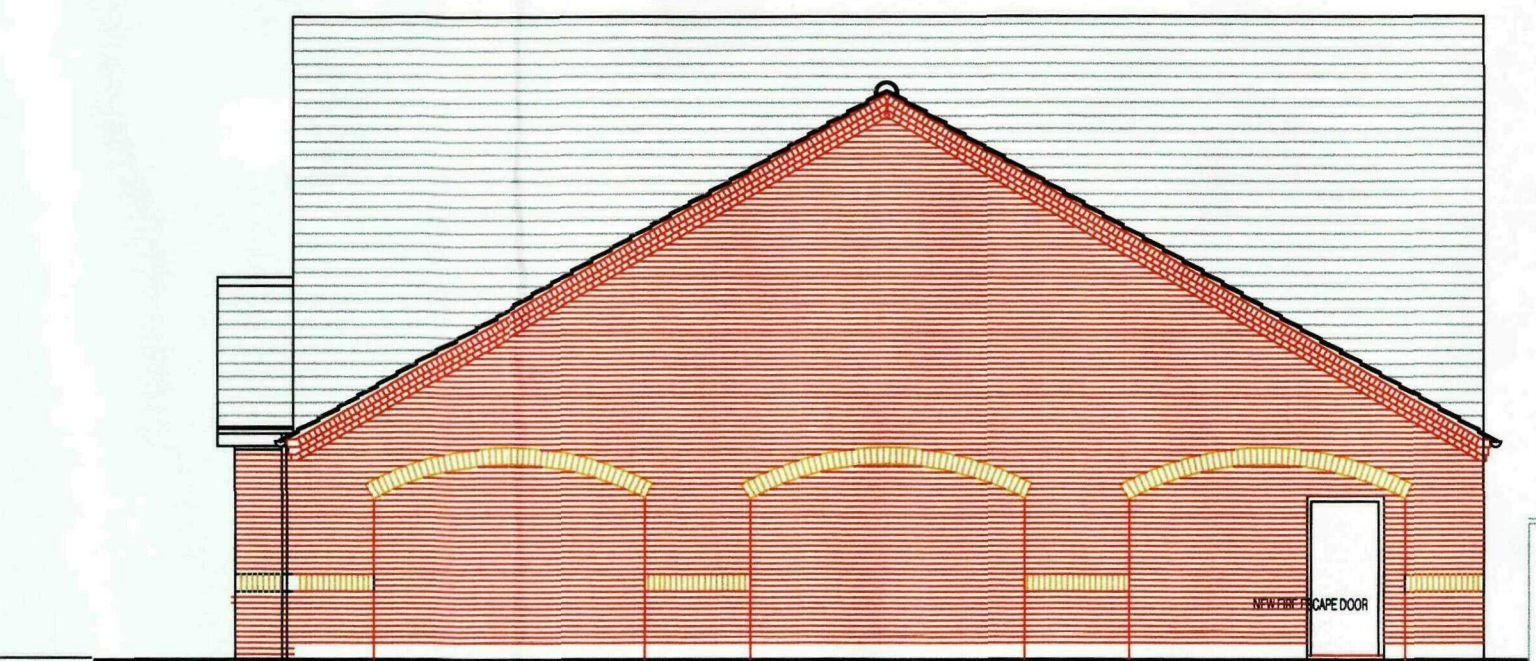

WEST ELEVATION

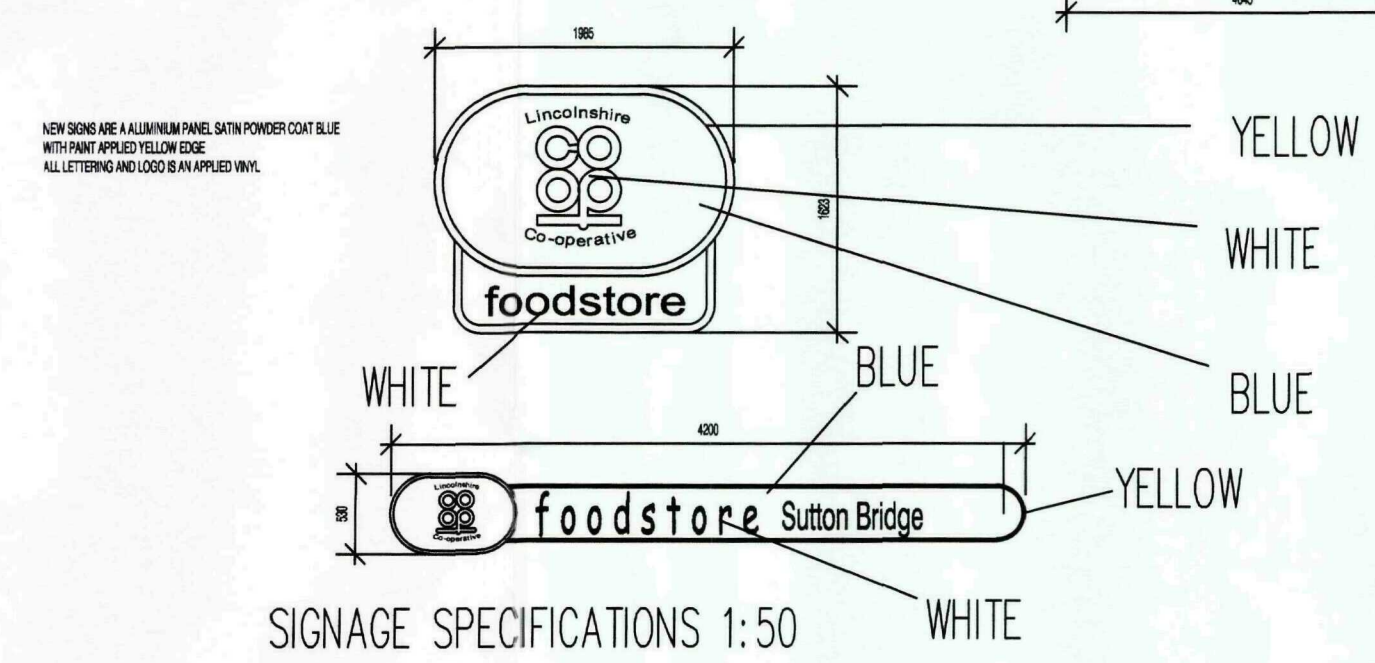

SIGNAGE SPECIFICATIONS 1:50

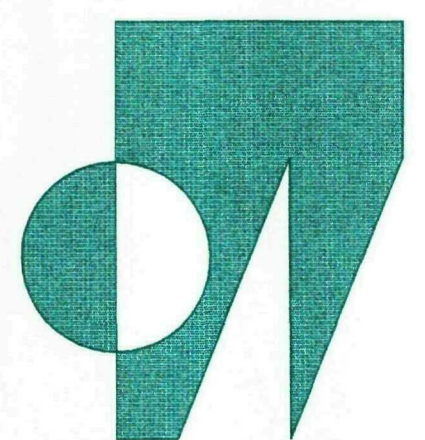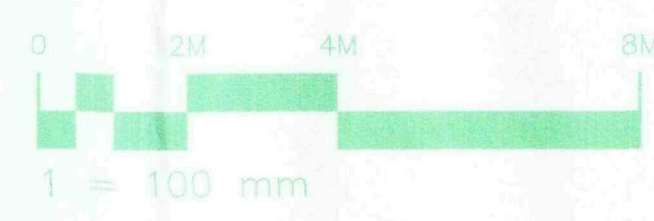


CLIENT + Lincs COOP SOCIETY
PROJECT + SUTTON BRIDGE
DRAWING + ELEVATIONS OF PROP EXTENSION
JOB NUMBER + 29-52 DRAWING NUMBER + 2952-02
SCALE + 1=100 REVISION + D
DEREK MORRIS ARCHITECTS LIMITED
THE STUDIO + MALT KILN ROAD + FENTON + LINCOLN + LN1 2EW
Telephone + 01427 718910 Email derek-morris@btconnect.com


SHDC
Planning & Development
26 MAY 2010
Ref: 0442-10

MATERIALS
 WALLS - HBSTOCK ANGLIAN RED RUSTIC FACING BRICK
 WITH HBSTOCK ANGLIAN BUFF SOLDIER COURSE
 ROOF - BLUE BLACK ETERNIT COMPOSITE SLATE ROOFING
 WINDOWS - HIPCRA WHITE POWDER COATED ALUMINIUM
 DOORS - PAINTED SOFTWOOD
 SHUTTERS - WHITE POWDER COATED SLOTTED ALUMINIUM SHUTTERS
 WITH SHUTTER BOX HIDDEN BEHIND GABLE
 RAINWATER GOODS - BLACK UPVC
 SERVICE YARD - BRUSH FINISH CONCRETE WITH TROMELLED MARGINS
 CAR PARK - HOT ROLLED ASPHALT WITH THERMOPLASTIC MARKING

© COPYRIGHT DEREK MORRIS
 do not scale this drawing

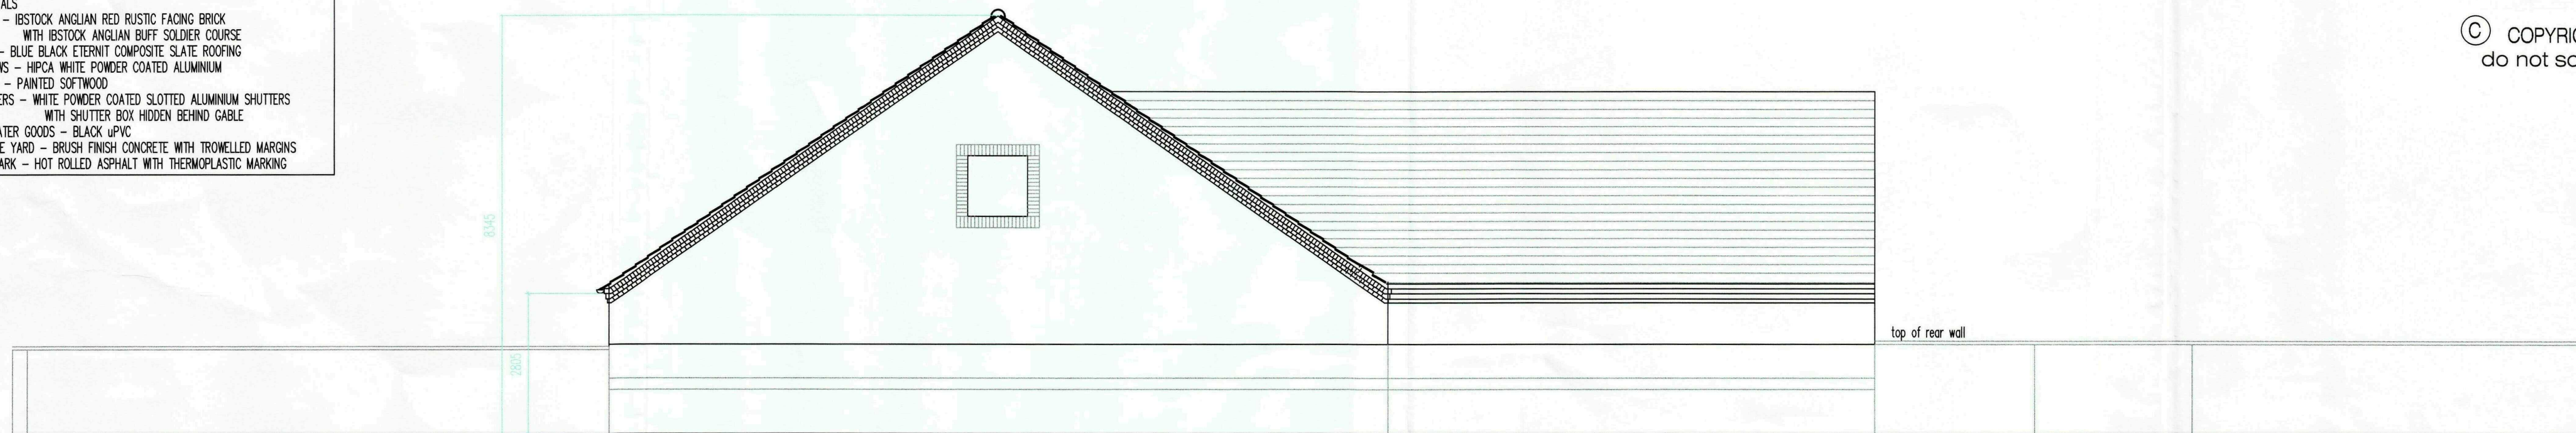


SOUTH ELEVATION

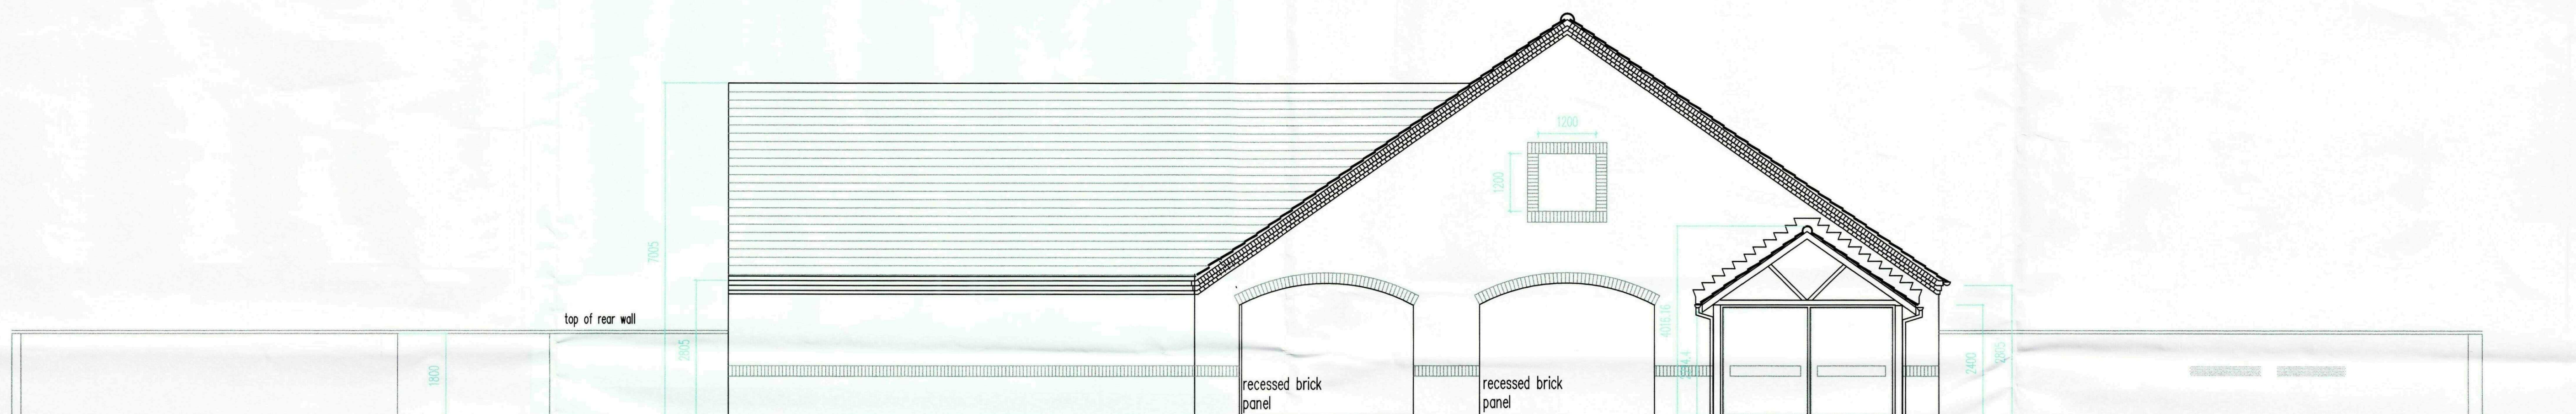


NORTH ELEVATION

CANOPY CONSTRUCTION, OPEN TRUSS TRUSS WITH TWO DOWNED ROOF SUPPORTED ON TWO C/S COLUMNS CLAD IN HARDWOOD. ROOF RISE TO MATCH MAIN ROOF.

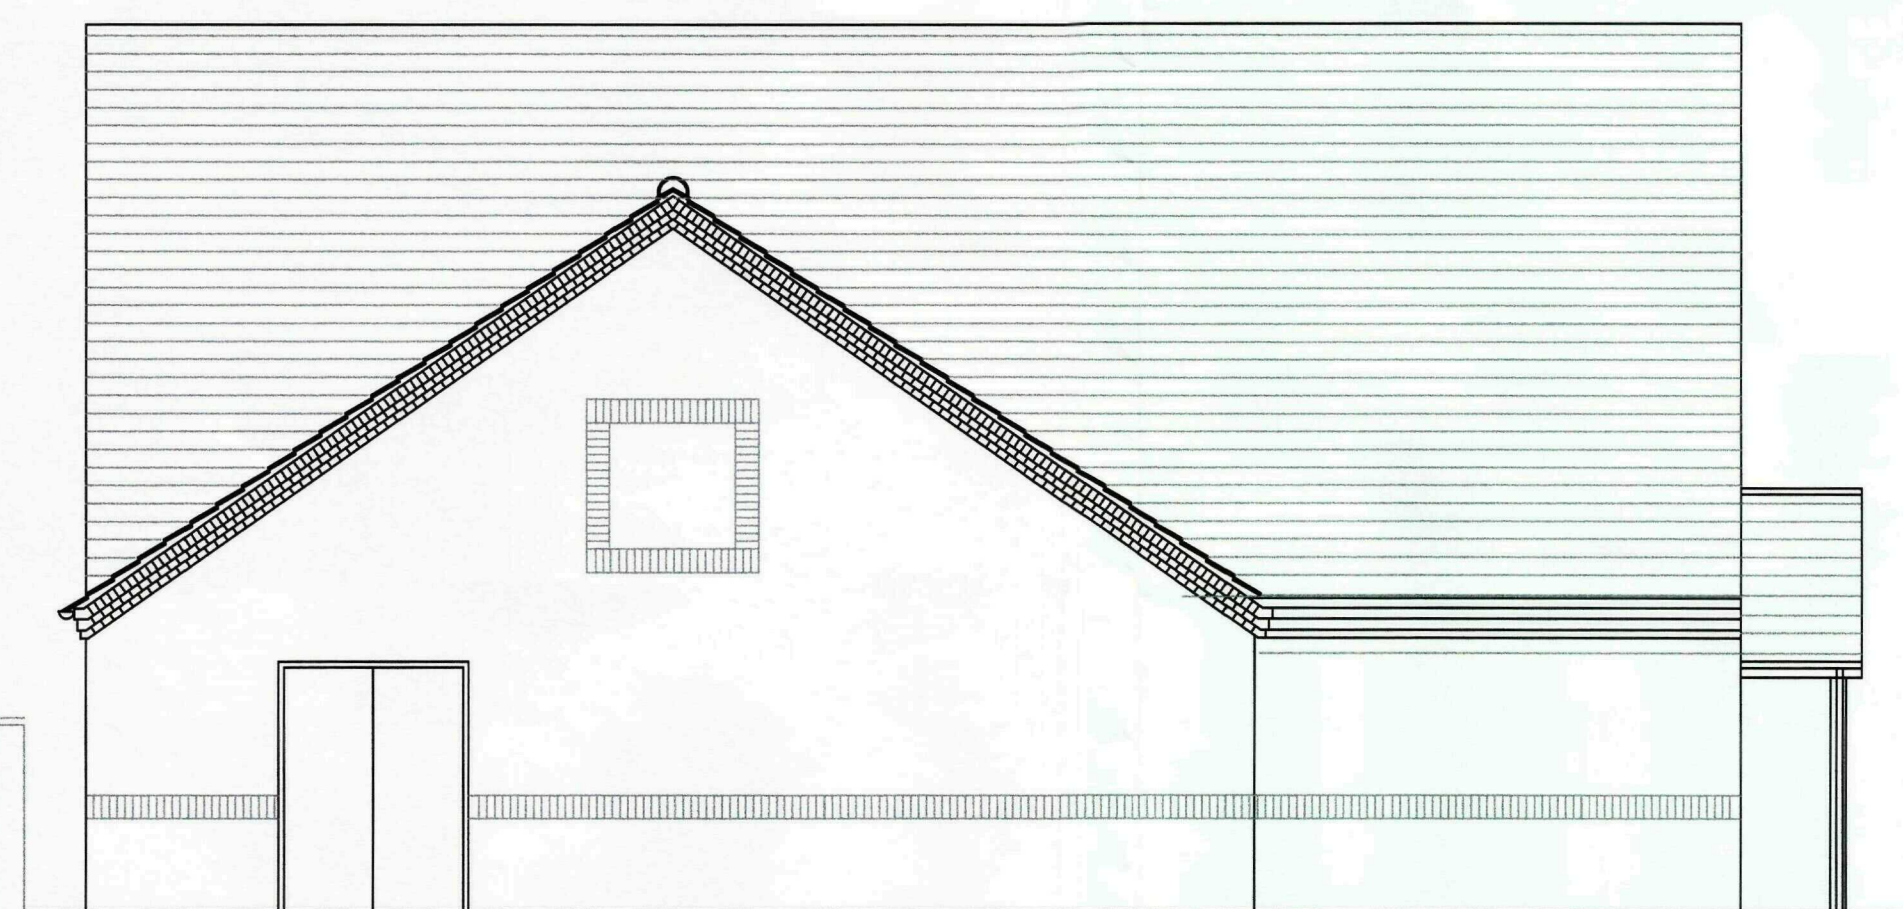


EAST ELEVATION

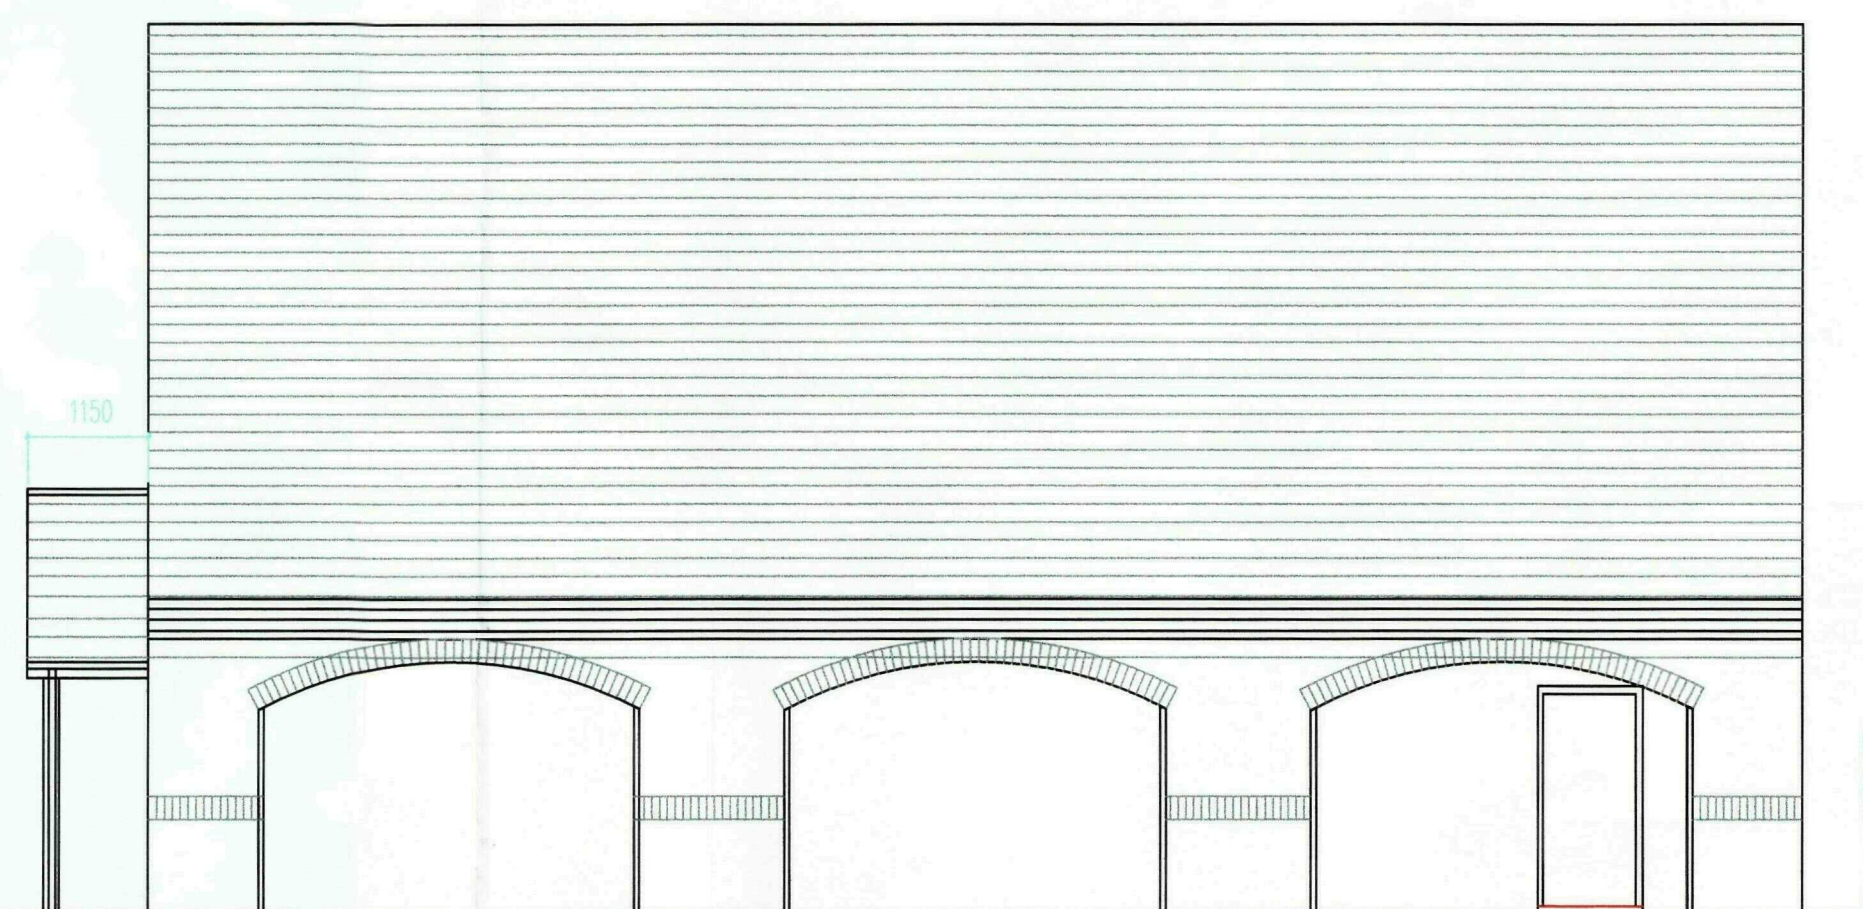

WEST ELEVATION

SHDC
 Planning & Development
 26 MAY 2010
 Ref: 0442-10

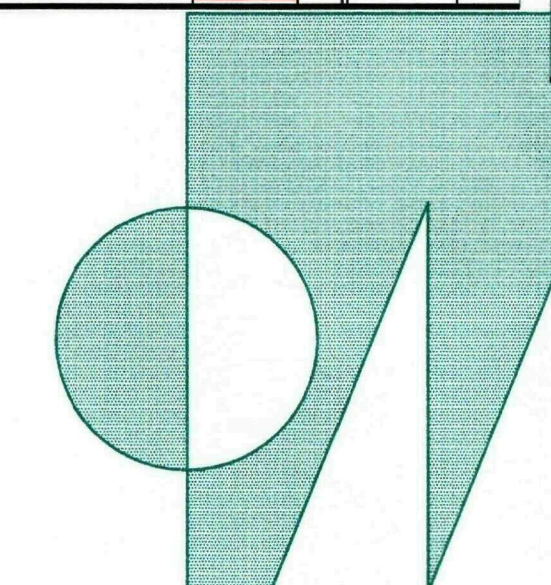

CLIENT + L C S PROPERTY LTD
 PROJECT + SUTTON BRIDGE

DRAWING + ELEVATIONS AS EXISTING

JOB NUMBER + 29-52

DRAWING NUMBER + 2952-05

SCALE + 1-100 @ A2

REVISION +

DEREK MORRIS ARCHITECTS LIMITED

THE STUDIO + MALT KILN ROAD + FENTON + LINCOLN + LN1 2EW

Telephone + 01427 718910 Email derek-morris@btconnect.com

