





Location Plan
Scale: 1:2500




Front Elevation (North)
Scale: 1:100

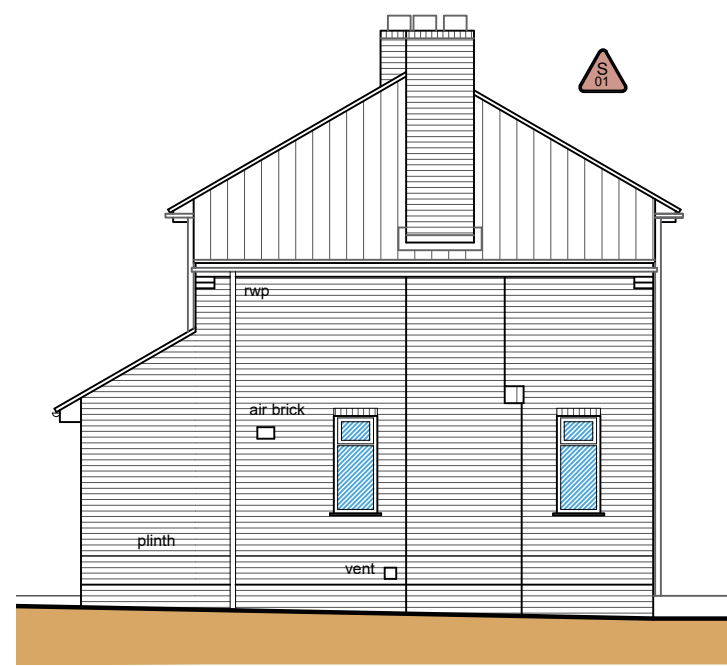

Side Elevation (West)
Scale: 1:100

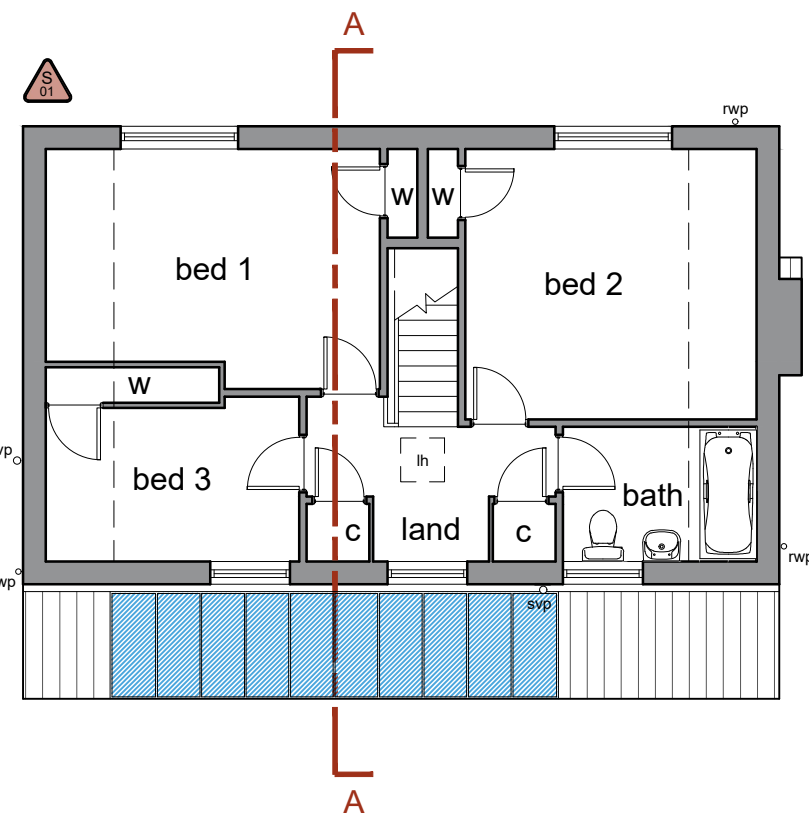


First Floor Plan
Scale: 1:100

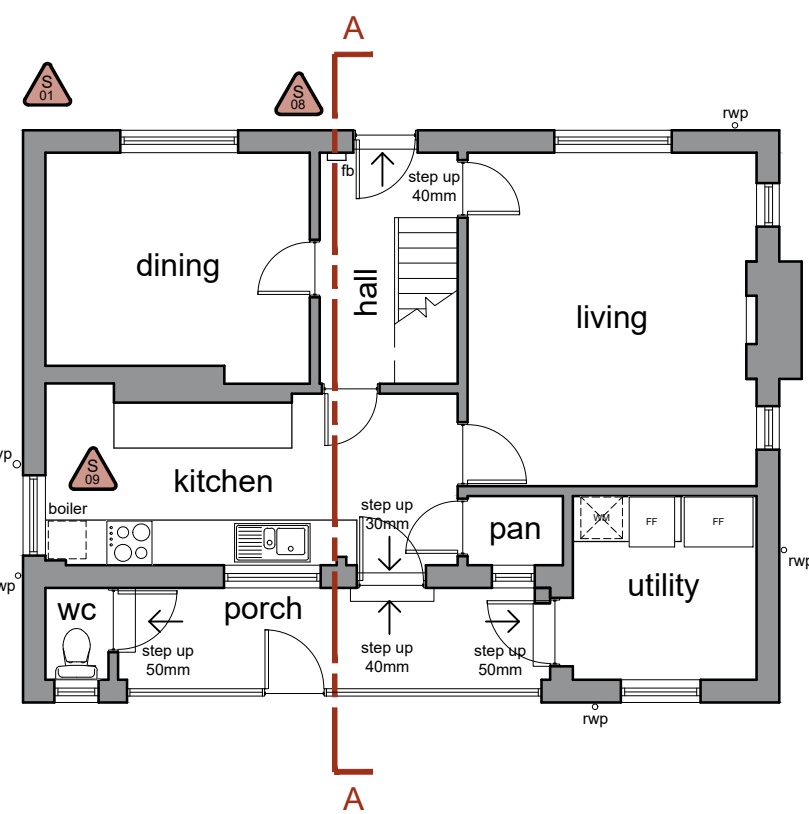

Ground Floor Plan
Scale: 1:100




Rear Elevation (South)
Scale: 1:100

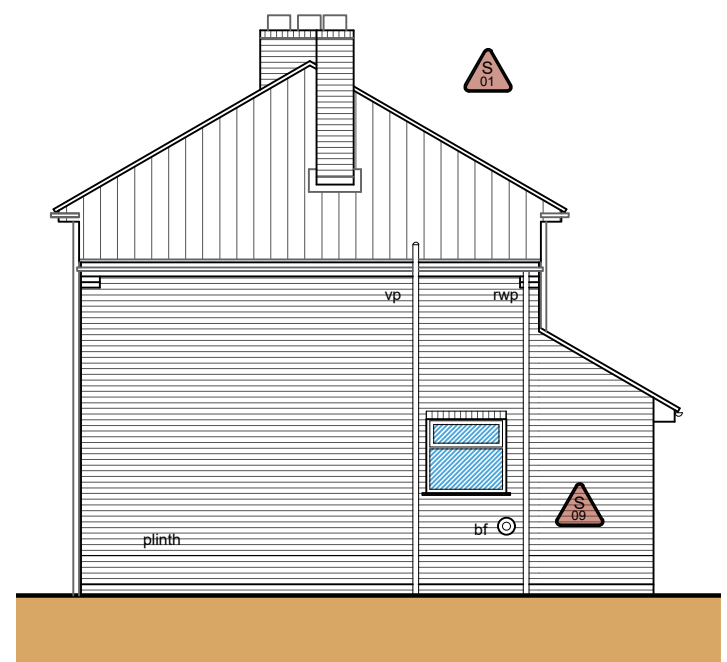


Side Elevation (East)
Scale: 1:100

ELEVATION KEY

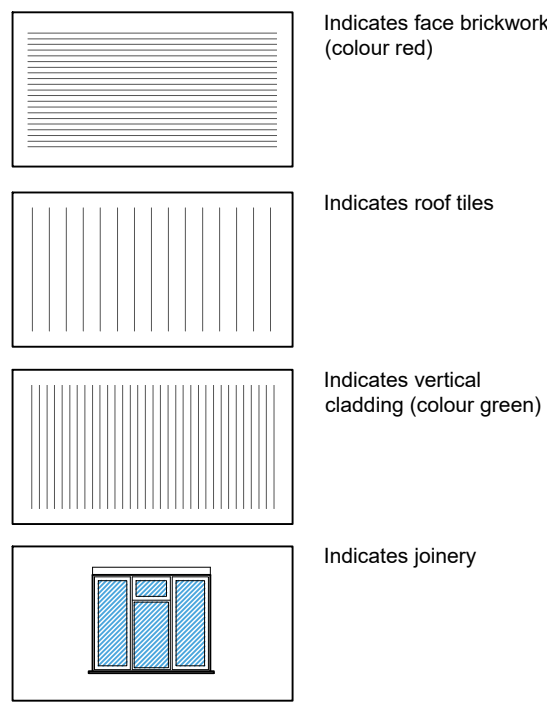


Site Plan
Scale: 1:200

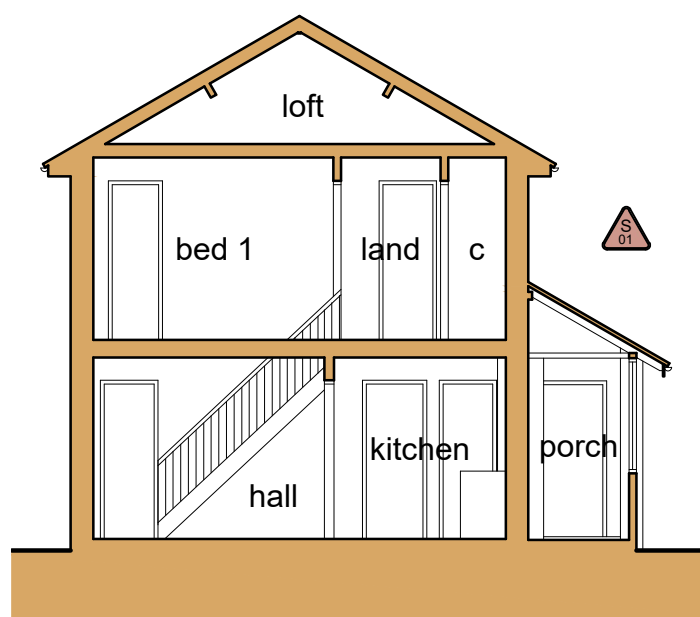

Section A-A
Scale: 1:100

- General Notes
1. All dimensions are shown in 'mm' unless otherwise stated.
 2. The contractor, sub-contractors and suppliers must verify all dimensions on site prior to the commencement of any work.
 3. This drawing is to be read in conjunction with all relevant engineers and specialist sub-contractors drawings and specifications.
 4. Any discrepancies are to be brought to the designers attention.

SITE PLAN KEY

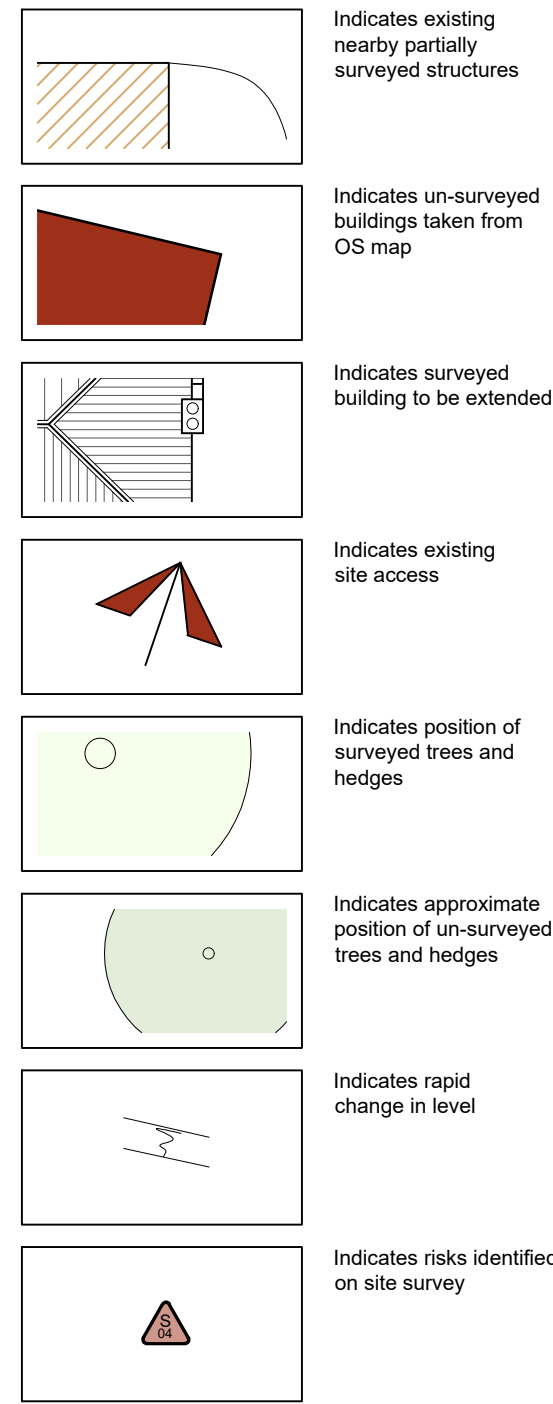

SITE RISK NOTIFICATION KEY

To be used with reference to the accompanying Project Risk Register

S01	Potential asbestos	S02	Open drain with culvert
S03	Restricted site access	S04	Overhead cables
S05	Oil tank	S06	Boundaries/hedge proximity
S07	Inspection chambers	S08	Electrics
S09	Boiler	S10	Underground services

Status
AS EXISTING

SWANN EDWARDS
ARCHITECTURE
Swann Edwards Architecture Limited, Black Barn, Fen Road,
Guyhirn, Wisbech, Cambs. PE13 4AA
t 01945 450694 e info@swannedwards.co.uk w www.swannedwards.co.uk

Proposed Extensions & Alterations 175 Rookery Road, Sutton Bridge Spalding, PE12 9QG For: Mr & Mrs Fossey	Job Title Survey Drawing Site Plan, Location Plan, Floor Plans, Elevations & Section	Date April 2024	Job No. SE-2084	Drawn by BR	Checked by MC	Sheet Size A1	Revision
--	--	-----------------------	--------------------	----------------	------------------	------------------	----------