


P:\Projects\500-599\588 Castle Building Ltd\588-19 Crosby Row, Sutton Bridge\CAD Files\00-RDC Drawings\Current\1 Floor Plan with carpark.dwg

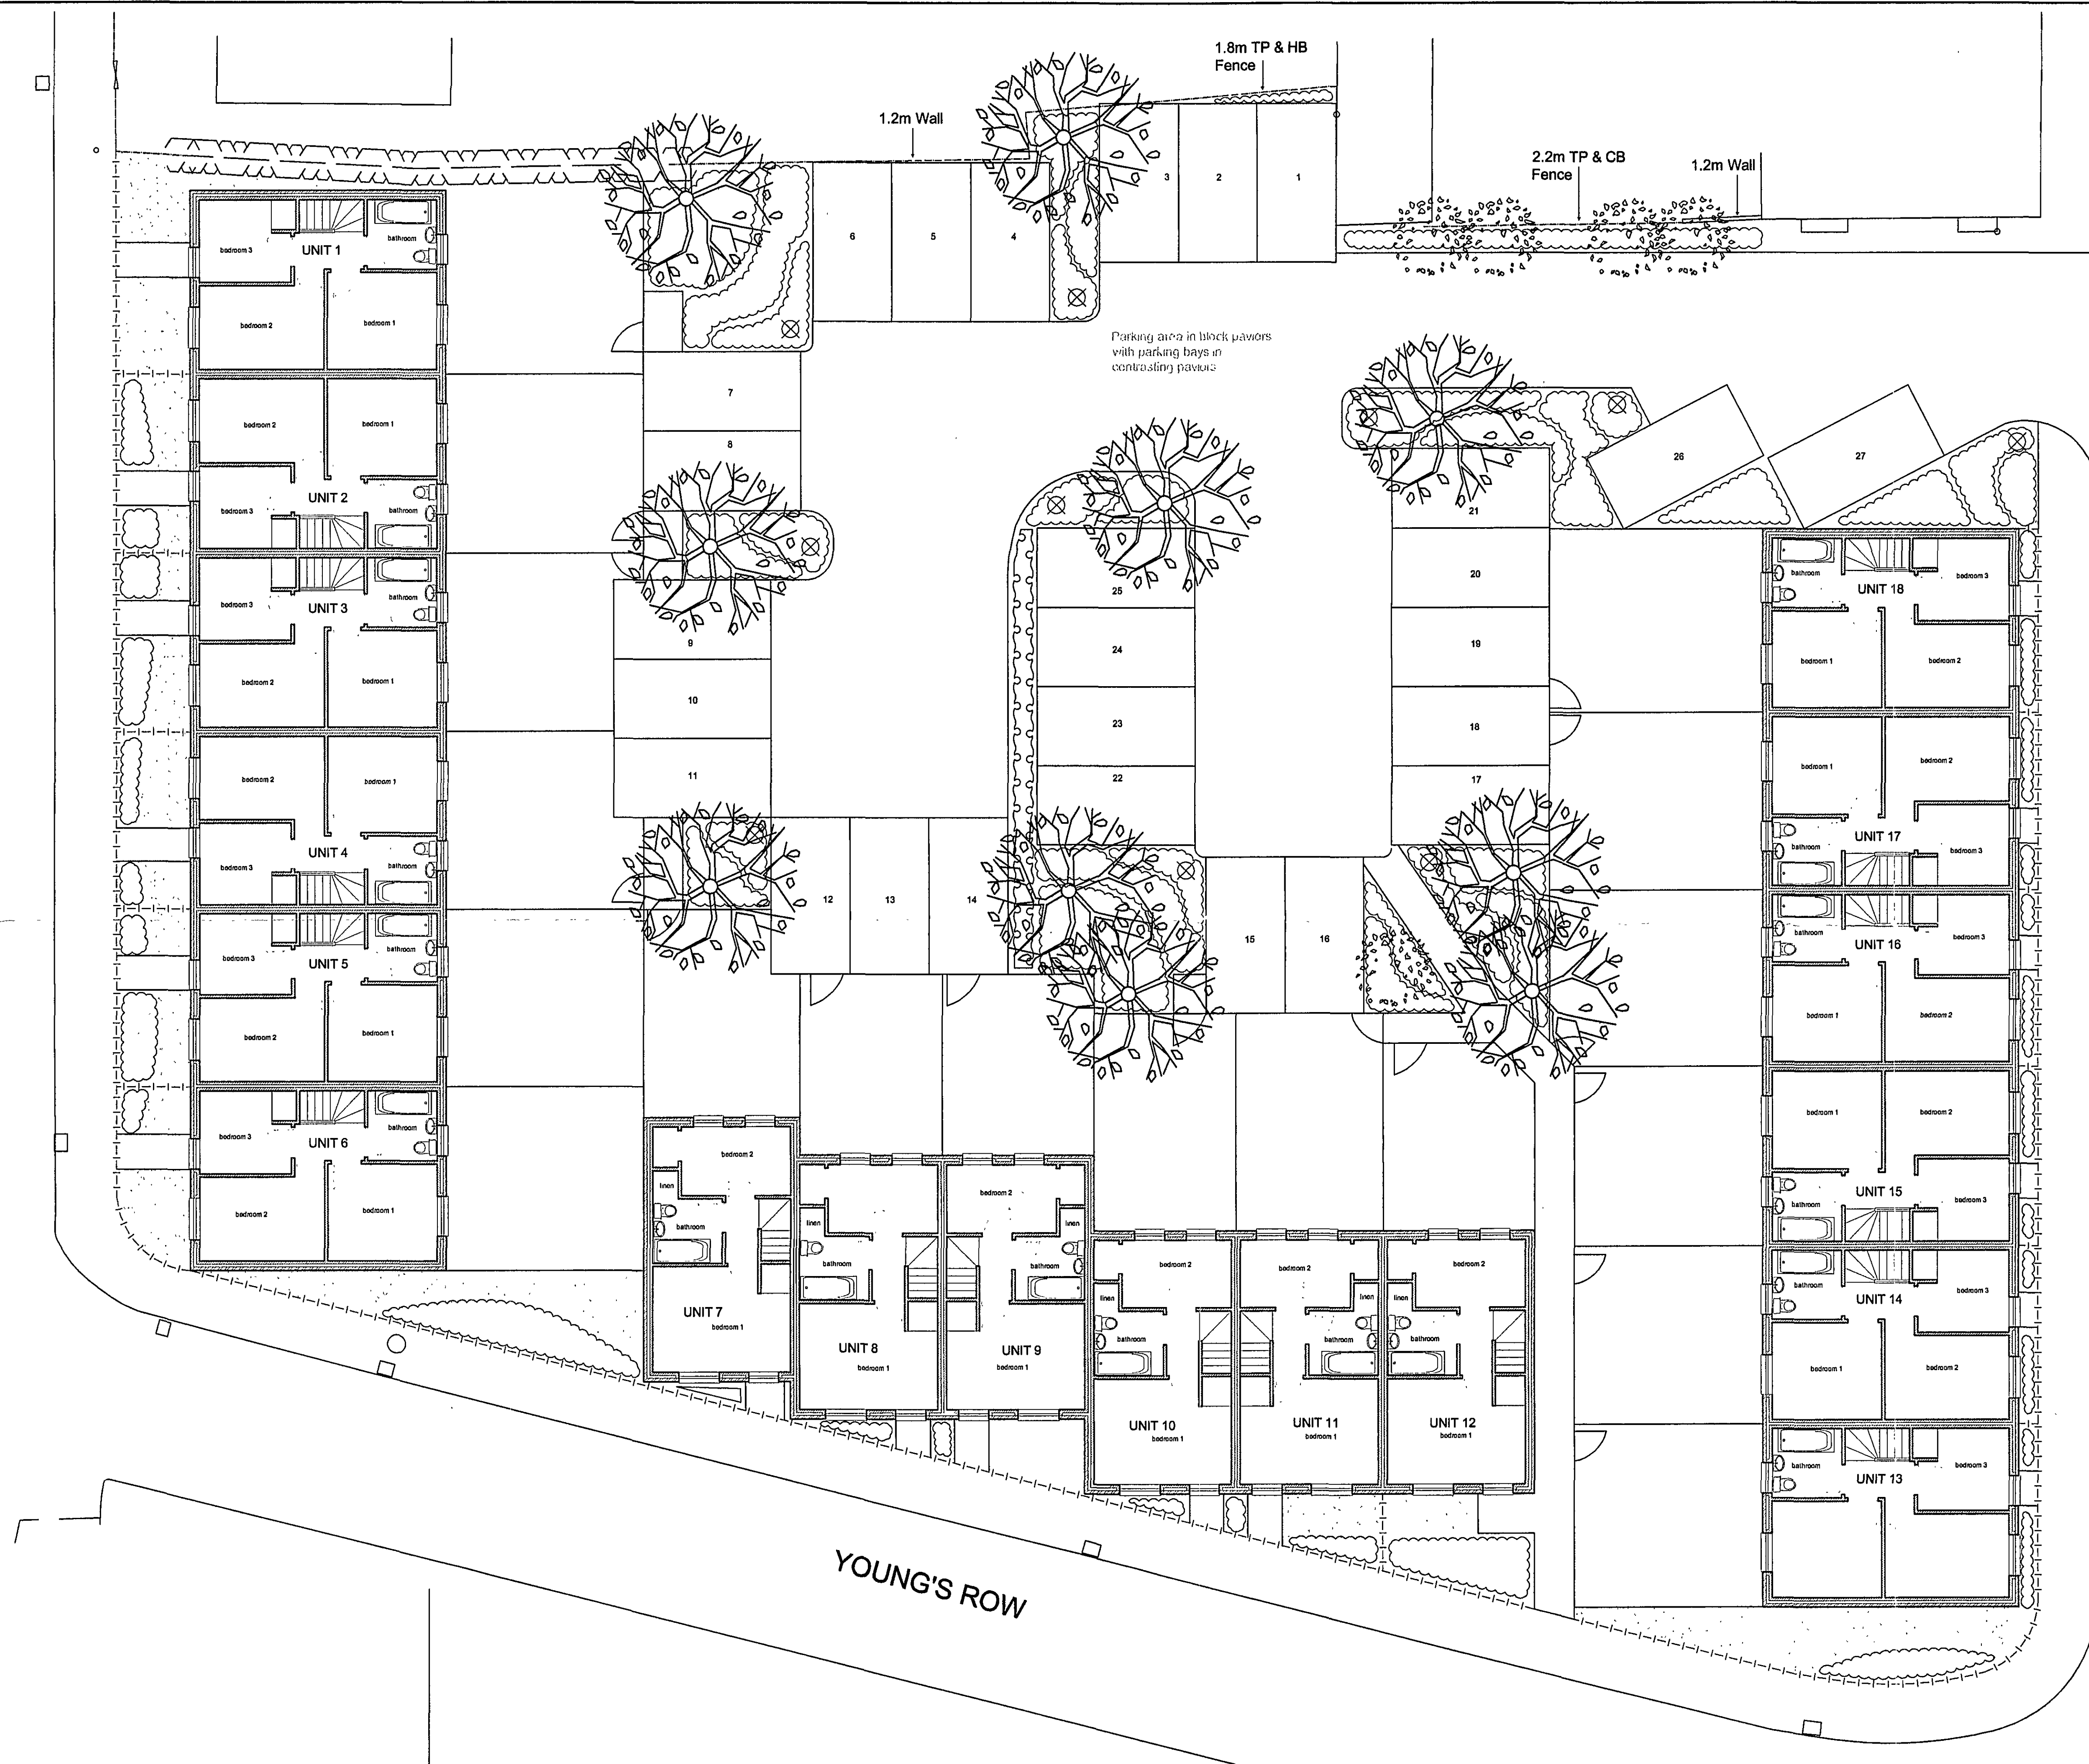

- KEY**
- Proposed Trees
 - Proposed Single Shrubs
 - Proposed Specimen
 - Proposed Hedge
 - Proposed Shrubs
 - Proposed Grass Areas
 - Proposed Picket Fence
 - Proposed Lights

DRAWING
29 OCT 2007
ISSUED

SHDC
PLANNING & DEVELOPMENT
30 OCT 2007
0468107

ORIGINAL
IF
RED

AMENDED PLAN
Ref. A6

Rev.	Notes	Date
1	DETERMINED	
rdc PLAN Robert Doughty Consultancy		
Client: Castle Building Ltd		
Project: Crosby Row, Sutton Bridge		
Drawing title: 1. Floor Plan with carpark		
Drawing No. 588 - 19 - FPC	Rev. -	Drawn MD
Scale 1:100@A1	Date 29-10-2007	Checked

DO NOT SCALE from this drawing. All measurements should be checked against on site conditions and any discrepancies should be brought to the attention of the Robert Doughty Consultancy.