



©Design Copyright reserved. Written consent must be obtained before copying or reproducing this drawing.
Do not scale from this drawing, use dimensioned figures only. Contractors are responsible for taking and checking
site dimensions. Any discrepancy must be reported to the architect immediately.

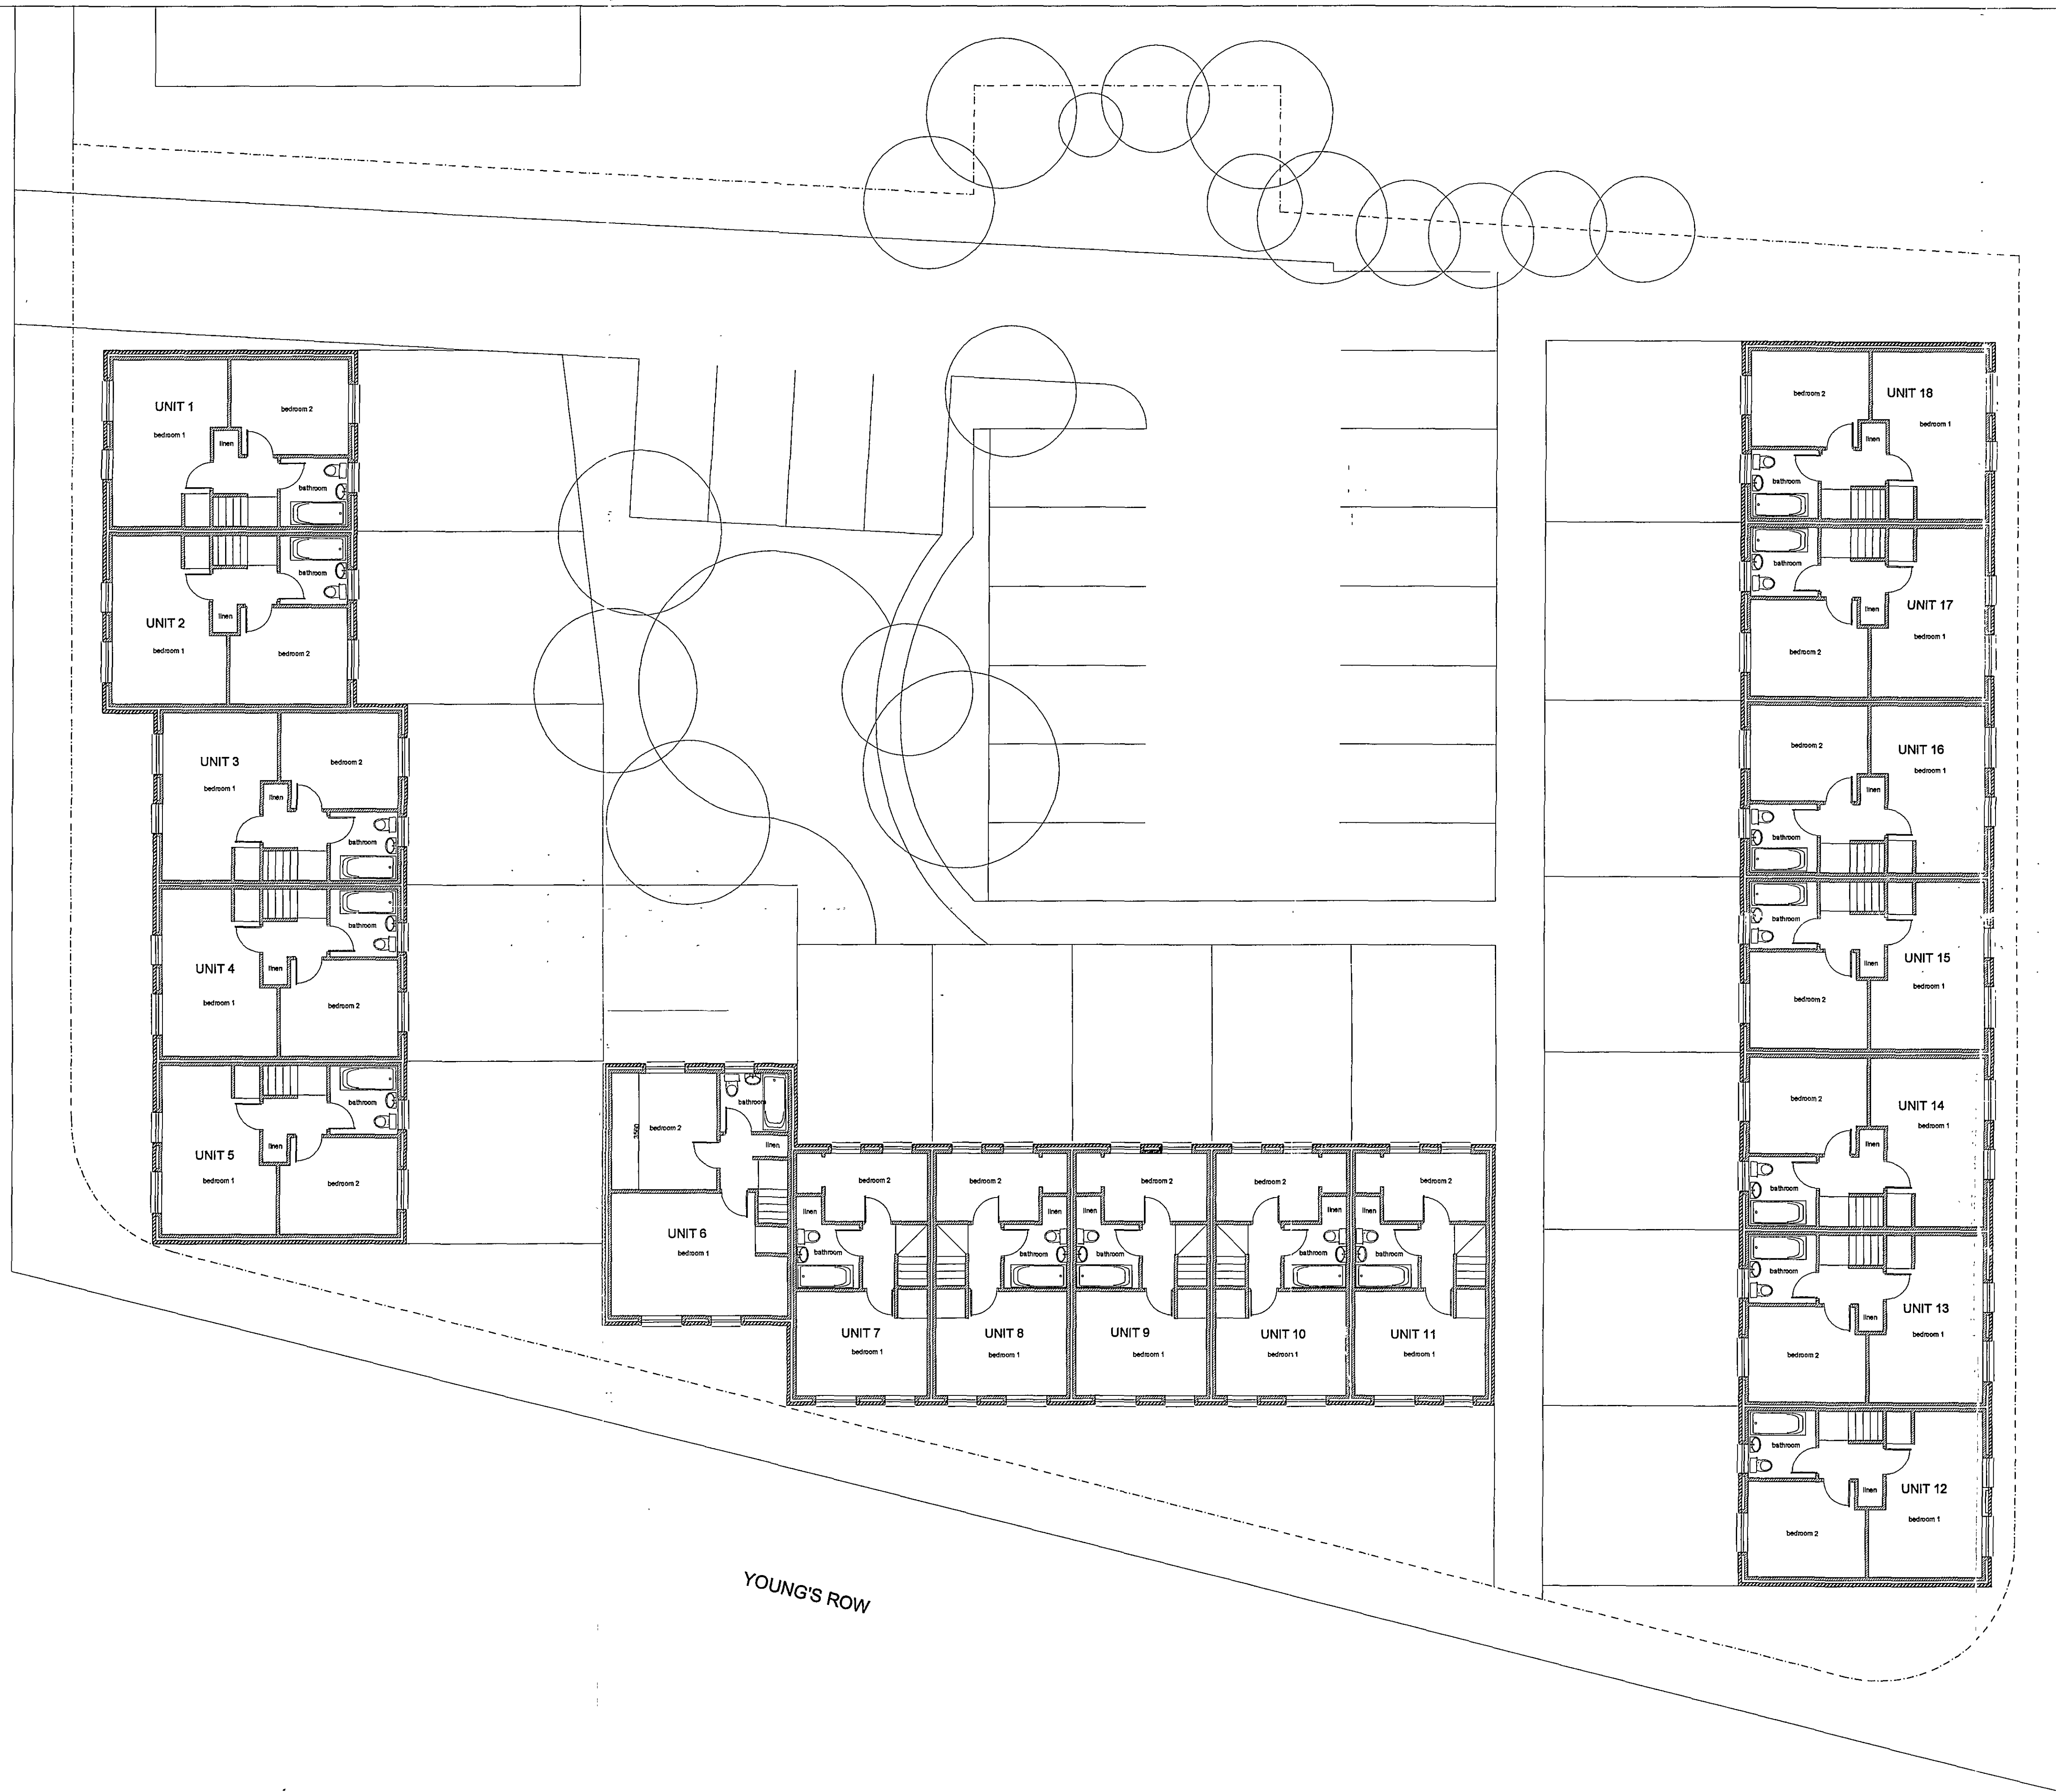


CROSBY ROW

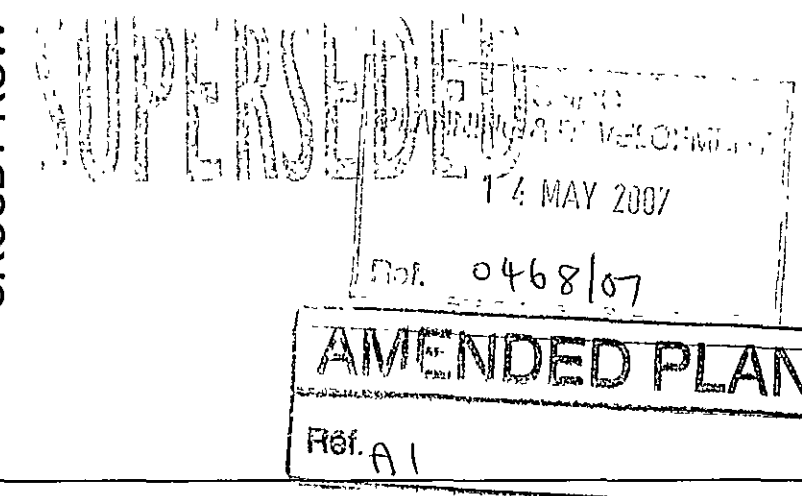

REV. A 11th May 2007 Windows realigned

CB Design Group
Chartered Architects + Planning Consultants

NFU Buildings - Camelgate - Spalding - Lincolnshire PE12 6ET
Telephone 01-775 722241 Fax 01-775 769986
Email enquiries@cblnewhomes.co.uk

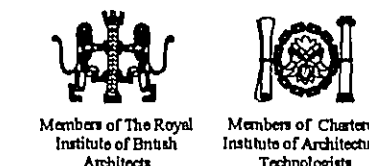

Client	Castle Building Limited	Scale	1:100
Project	Crosby Row Sutton Bridge Lincolnshire	Date	February 2007
		Drawn by	PLH
		Drawing No.	1098/06/03
Title	Proposed First Floor Plan	Revision	A