

REV. A 11th May 2007 Roof line lowered
Ground floor projections removed
Arches added to window heads
All brick elevations

REV. B 24th May 2007 Fenestration aligned

© Design Copyright reserved. Written consent must be obtained before copying or reproducing this drawing.
Do not scale from this drawing. Use dimensioned figures only. Contractors are responsible for taking and checking
all dimensions. Any discrepancy must be reported to the architect immediately.



ELEVATION to YOUNG'S ROW



ELEVATION to CROSBY ROW




REAR ELEVATION to GRANVILLE TERRACE



ELEVATION to GRANVILLE TERRACE



REAR ELEVATION to CROSBY ROW

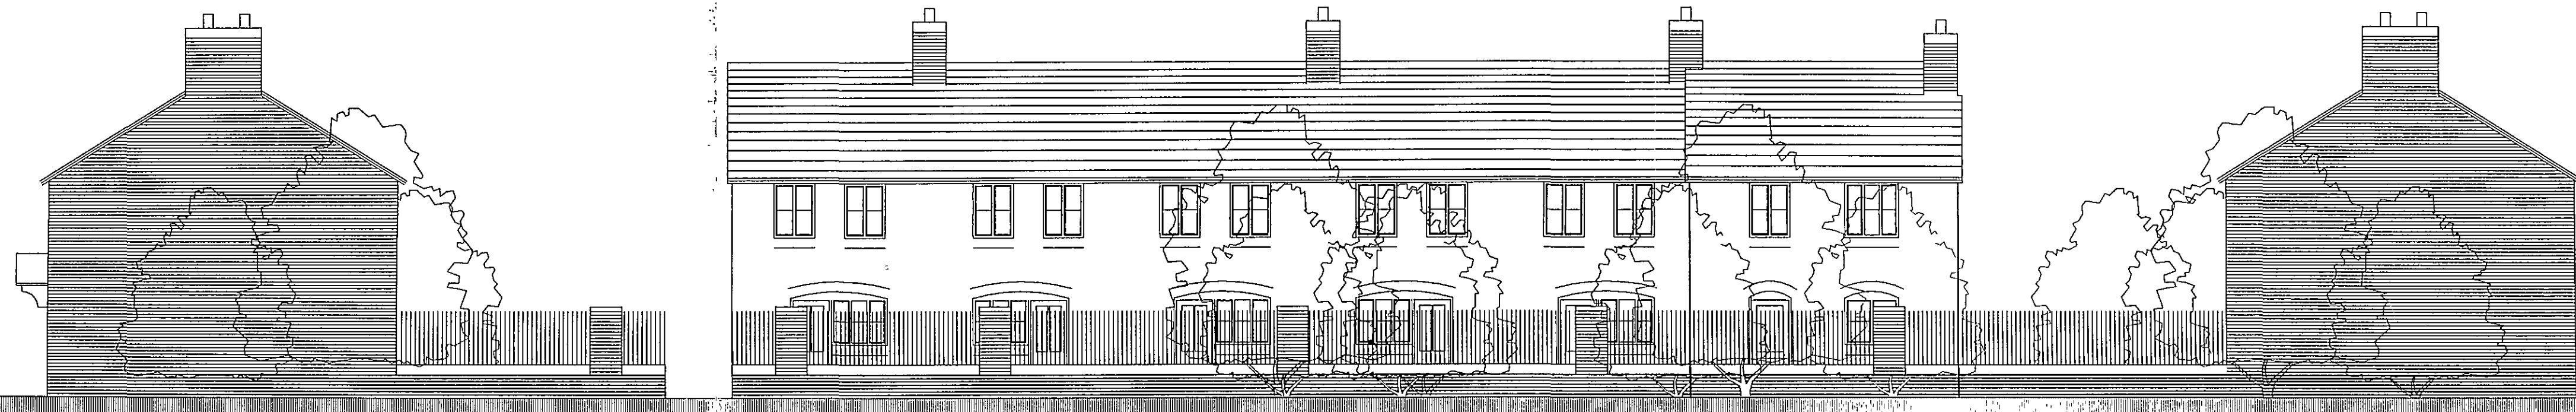

REAR ELEVATION to YOUNG'S ROW

AMENDED PLAN

Ref. A2

CB Design Group
Chartered Architects + Planning Consultants

NFU Buildings - Camelgate - Spalding - Lincolnshire PE12 6ET
Telephone 01-775 722241 Fax 01-775 769986
Email enquiries@cbnewhomes.co.uk

SHDC
Planning & Development
04 JUN 2007
Ref: 0405/07

SUPERSEDED
Members of Chartered
Institute of Architect
Technologists

Client	Castle Building Limited	Scale	1:100
Project	Crosby Row Sutton Bridge Lincolnshire	Date	February 2007
		Drawn by	PLH
		Drawing No.	1098/06/04
Title	Proposed Elevations	Revision	B